

NOTES:

SUBDIVISION NAME: 3 LOT SUBDIVISION

OWNERS & SUBDIVIDER: ANNETTE SEABORN
410 N SANTA CRUZ AVE,
LOS GATOS, CA 95030
(408) 859-5881
aseaborn@cbnorcal.com

CIVIL ENGINEER: OSUNA ENGINEERING INC
117 BERNAL RD. 70-336
SAN JOSE, CA 95119
(408) 772-4381

ASSESSOR'S PARCEL NO: 410-20-036

EXISTING ZONING: R1-8

PROPOSED ZONING: R1-8

EXISTING USE: SINGLE FAMILY RESIDENTIAL

PROPOSED USE: SINGLE FAMILY RESIDENTIAL

NOTES (CONTINUED):

NO. PROPOSED PARCELS: 3 LOTS AND 1 PRIVATE ROAD

TOTAL AREA: 41,927± SF; 0.9625± ACRES

PUBLIC AREAS: NONE

SEWAGE DISPOSAL: PRIVATE

WATER: SAN JOSE WATER COMPANY

STORM: PRIVATE

FLOOD ZONE: ZONE X (0.2% ANNUAL CHANCE FLOOD ZONE)

LAND COVERAGE SUMMARY TABLE		
LAND COVERAGE SUMMARY TABLE	%	ACREAGE
OPEN SPACE	51	0.495
COVERAGE BY HOUSING, ACCESSORY STRUCTURES	24	0.233
PARKING (COVERED AND UNCOVERED)	5	0.050
STREETS (PRIVATE)	13	0.123
SIDEWALKS, DRIVEWAYS, AND PATHS	7	0.062
RECREATIONAL FACILITIES	0	0
	100	0.963



VICINITY MAP
NTS



TENTATIVE MAP

3 LOT SUBDIVISION

CONSISTING OF ONE (1) SHEET
BEING A PORTION OF THE AUZERIAS SURVEY OF RANCHO
RINCONADA DE LOS GATOS, AND LYING WITHIN THE CITY OF
MONTE SERENO, COUNTY OF SANTA CLARA, CALIFORNIA

OSUNA Engineering Inc.

A CALIFORNIA CORPORATION
CONSULTING CIVIL ENGINEERS & LAND SURVEYORS
117 BERNAL RD., #70-336, SAN JOSE, CALIFORNIA
FEBRUARY 10, 2020

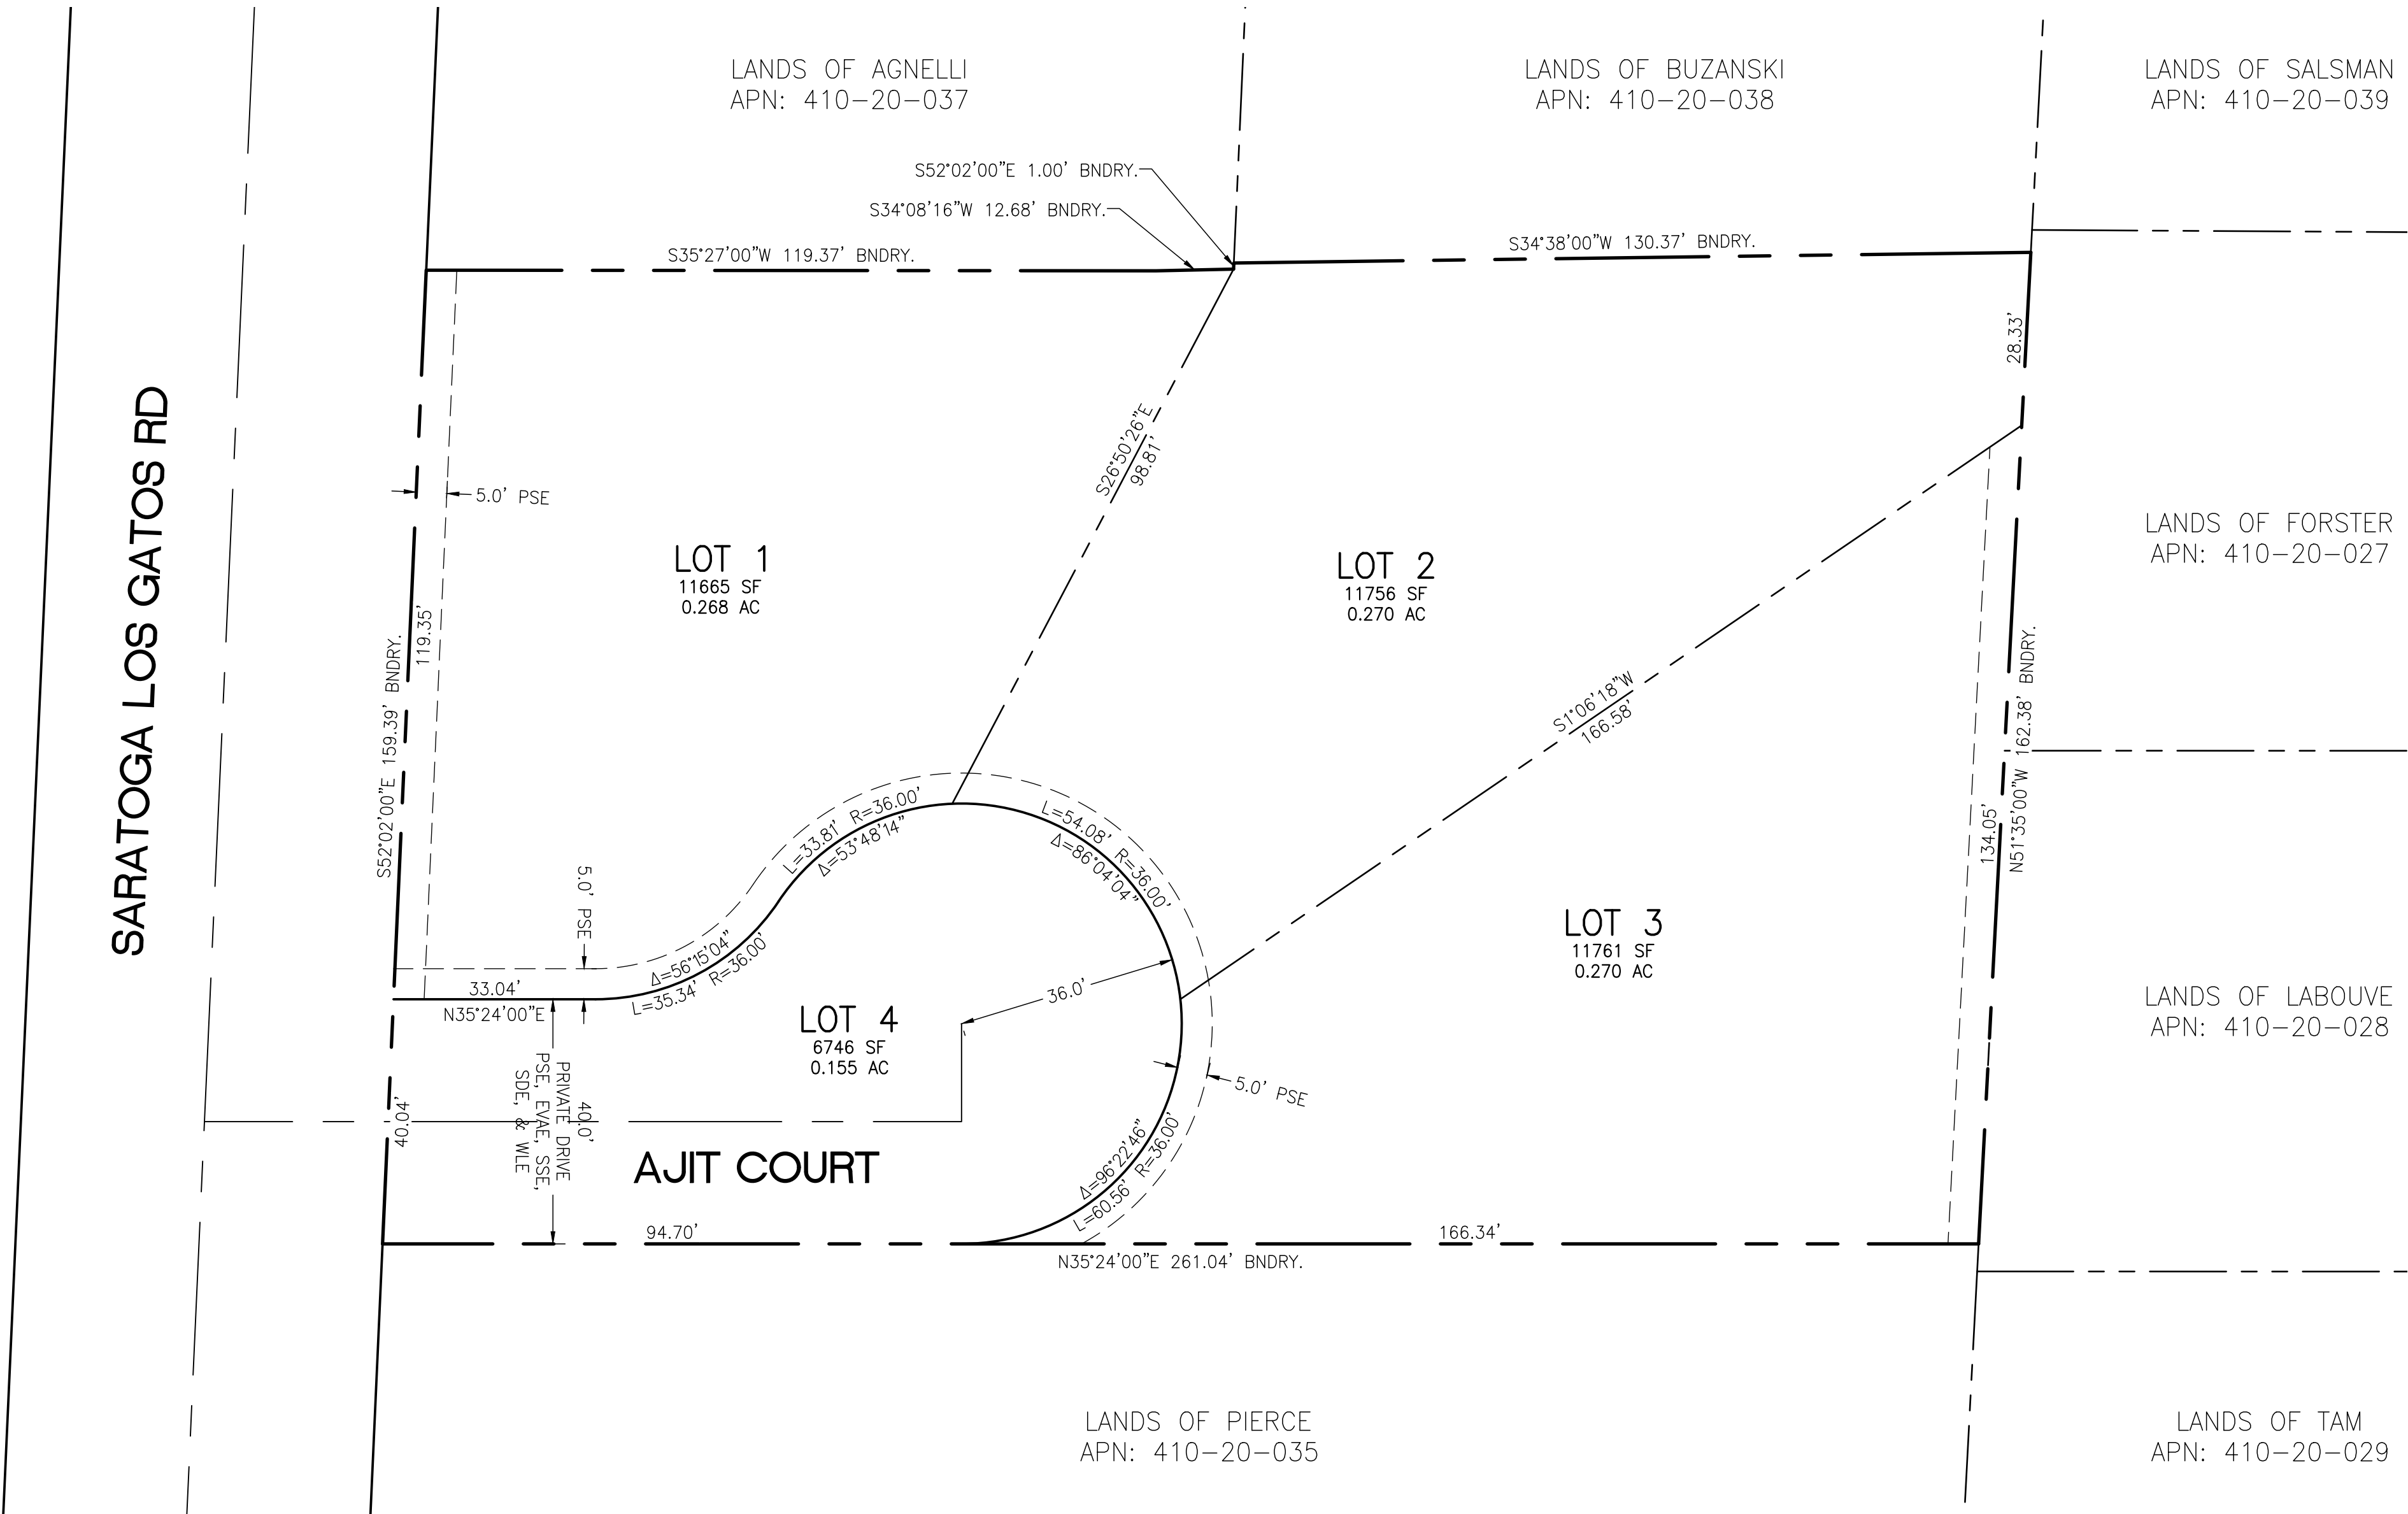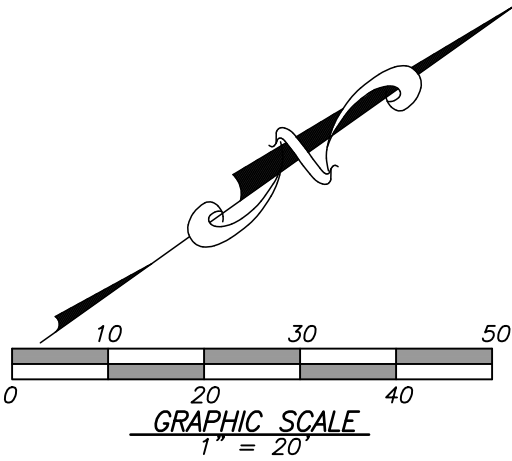


SOILS REPORT

A SOILS AND/OR GEOTECHNICAL REPORT ON THIS PROPERTY HAS BEEN PREPARED BY CAPEX ENGINEERING INC. TITLED "REVISED GEOTECHNICAL INVESTIGATION, AND FOUNDATION RECOMMENDATION REPORT" AT 18081 LOS GATOS SARATOGA RD, MONTE SERENO, CALIFORNIA" DATED FEBRUARY 21, 2017, A COPY OF WHICH HAS BEEN FILED WITH THE CITY OF MONTE SERENO.

SHEET INDEX

TENTATIVE MAP	SHEET
LOTING PLAN	T1
PRELIMINARY GRADING AND DRAINAGE	T2
SECTIONS AND DETAILS	T3-T4
STORM WATER CONTROL PLAN	T5-T6
CIRCULATION PLAN	T7
WATERSHED MAP - EXISTING CONDITIONS	T8
WATERSHED MAP - PROPOSED CONDITIONS	T9
LANDSCAPE PLAN	L-1

REVISIONS					DATE	CITY	BY

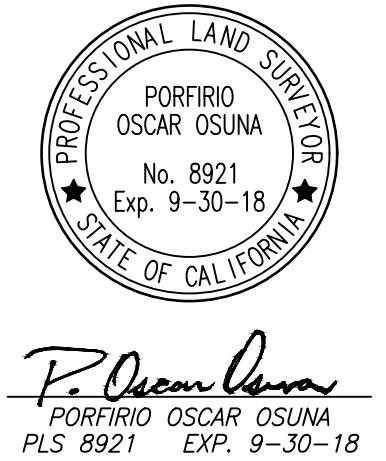


OSUNA Engineering Inc.
CONSULTING CIVIL ENGINEERS & LAND SURVEYORS
117 BERNAL RD. STE. 70-336
SAN JOSE, CA 95119
TEL. (408) 772-4381
info@osunaengineering.com


TENTATIVE MAP
LOTING PLAN
3 LOT SUBDIVISION
18081 SARATOGA LOS GATOS RD
CITY OF MONTE SERENO, CALIFORNIA
Project No.: 1605 Design: O.O. Check: O.O. Date: 2/10/20

SHEET
T1
OF 10 SHEETS

SARATOGA-LOS GATOS ROAD

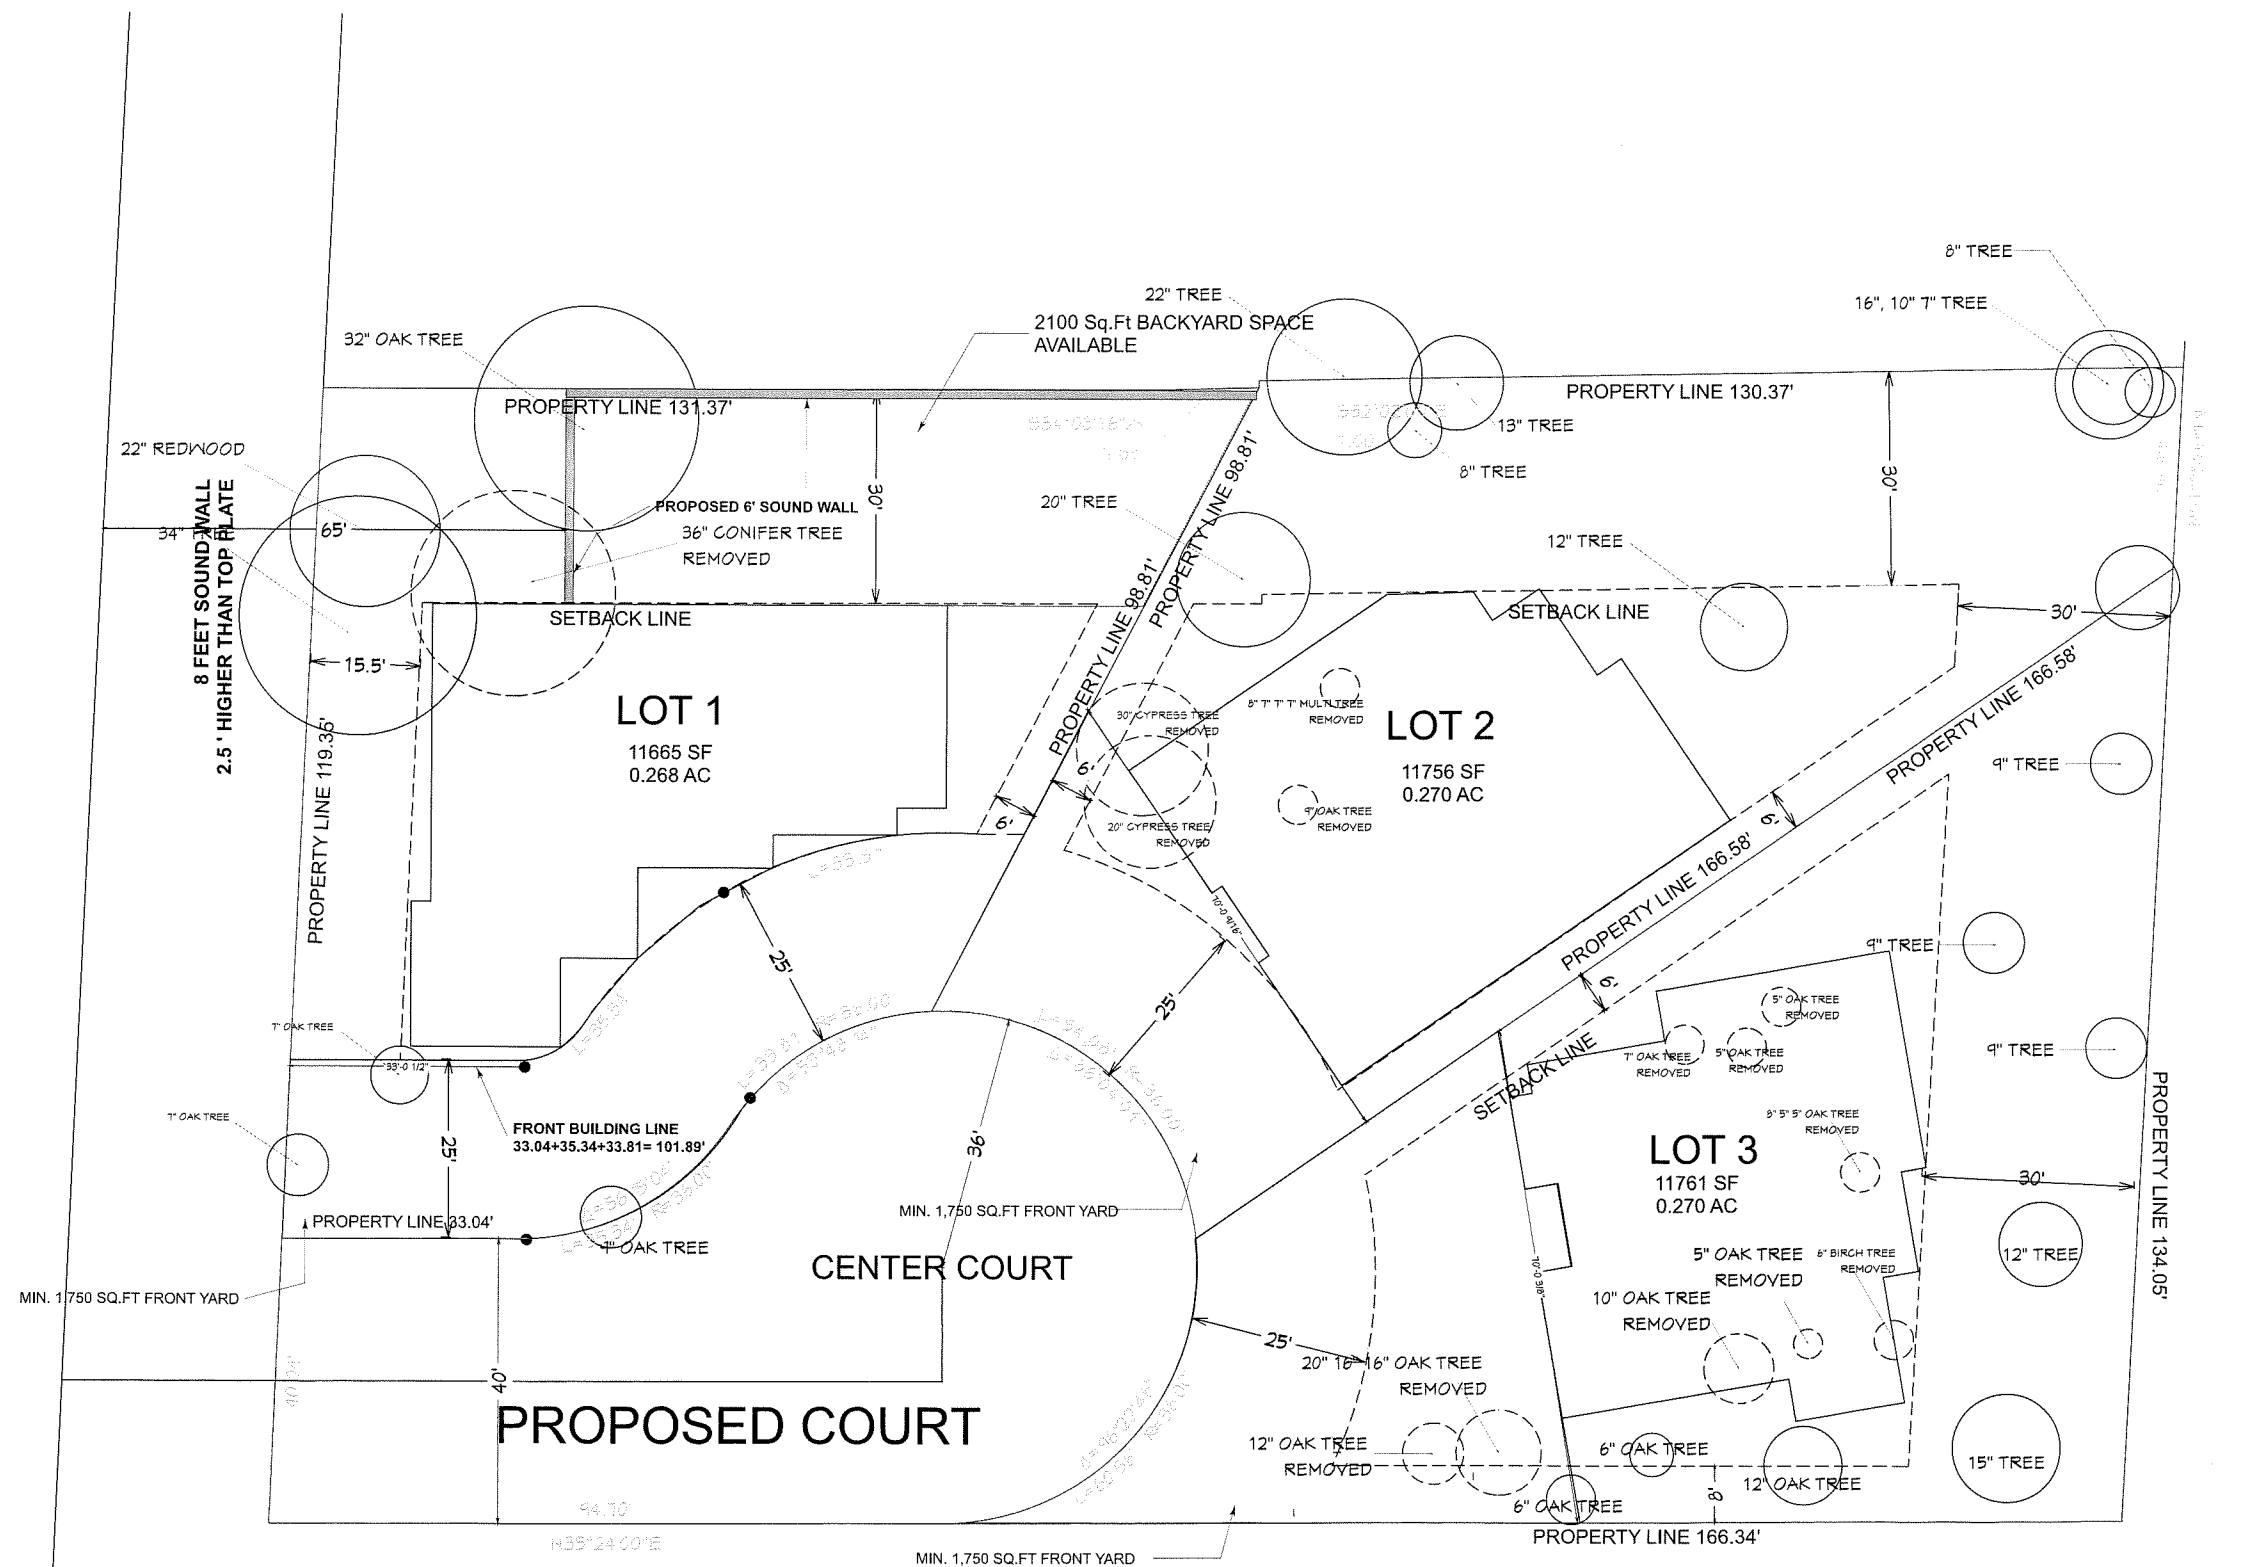

PROPOSED SITE PLAN - LOT 1, 2, AND 3 SUBDIVISION
SCALE 1/16"=1'-0"

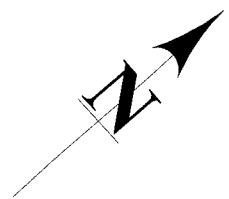

REVISIONS	BY

PROJECT
NEW RESIDENTIAL HOMES
18081 SARATOGA-LOS GATOS ROAD
MONTE SERENO, CA 95030

SHEET TITLE
LOT 1, 2 AND 3
SITE PLANS & SETBACKS

THESE PLANS ARE INTENDED ONLY FOR THE ORIGINAL SITE FOR WHICH THEY WERE DESIGNED AND ARE THE PROPERTY OF PROFESSIONAL ENGINEERS. THESE PLANS ARE NOT TO BE REPRODUCED OR COPIED IN WHOLE OR IN PART WITHOUT THE EXPRESSED WRITTEN CONSENT OF RPP ENGINEERS, INC. ANY DISCREPANCY DISCOVERED ON THESE PLANS SHALL BE THE RESPONSIBILITY OF THE USER AND NOT THE ENGINEER. ALL WRITTEN DIMENSIONS SHALL TAKE PRECEDENCE OVER SCALED DIMENSIONS.

DATE	06.01.2018
SCALE	AS NOTED
BY	P.E.
JOB NO.	
SHEET:	

A-2

NOTE: THIS DRAWING IS APPROVED SUBJECT TO:

NOTE: THIS DRAWING IS APPROVED SUBJECT TO:

1. ALL GRADING IS SUBJECT TO OBSERVATION BY THE CITY. PERMITTEE OR REPRESENTATIVE SHALL NOTIFY THE CITY OF SUNNYPALE DEPARTMENT OF PUBLIC WORKS PROJECT INITIATION AT LEAST 48 HOURS BEFORE START OF ANY GRADING.
2. APPROVAL OF THIS PLAN APPLIES ONLY TO (A) THE EXCAVATION, PLACEMENT, AND COMPACTION OF NATURAL EARTH MATERIALS, (B) THE INSTALLATION OF ON-SITE (I.E. PRIVATE PROPERTY) STORM WATER CONVEYANCE AND TREATMENT FACILITIES THAT ARE OUTSIDE OF THE 5-FOOT BUILDING ENVELOPE, AND (C) THE INSTALLATION OF RETAINING STRUCTURES. THIS APPROVAL DOES NOT CONFER ANY RIGHTS OF ENTRY TO EITHER PUBLIC PROPERTY OR THE PRIVATE PROPERTY OF OTHERS. APPROVAL OF THIS PLAN ALSO DOES NOT CONSTITUTE APPROVAL OF ANY IMPROVEMENTS WITH THE EXCEPTION OF THOSE LISTED ABOVE. PROPOSED IMPROVEMENTS, WITH THE EXCEPTION OF THOSE LISTED ABOVE, ARE SUBJECT TO REVIEW AND APPROVAL BY THE RESPONSIBLE AUTHORITIES AND ALL OTHER REQUIRED PERMITS SHALL BE OBTAINED.
3. UNLESS OTHERWISE NOTED ON THE PLAN, ANY DEPICTION OF A RETAINING STRUCTURE ON THIS PLAN SHALL NOT CONSTITUTE APPROVAL FOR CONSTRUCTION OF THE RETAINING STRUCTURE UNLESS A SEPARATE STRUCTURAL REVIEW, BY THE DEPARTMENT OF PUBLIC WORKS IS COMPLETED AND APPROVED.
4. IT SHALL BE THE RESPONSIBILITY OF THE PERMITTEE OR AGENT TO IDENTIFY, LOCATE AND PROTECT ALL UNDERGROUND FACILITIES.
5. THE PERMITTEE OR AGENT SHALL MAINTAIN THE STREETS, SIDEWALKS AND ALL OTHER PUBLIC RIGHTS-OF-WAY IN A CLEAN, SAFE AND USABLE CONDITION. ALL SPIS OF SOIL, ROCK OR CONSTRUCTION DEBRIS SHALL BE REMOVED FROM THE PUBLICLY OWNED PROPERTY DURING CONSTRUCTION AND UPON COMPLETION OF THE PROJECT. ALL ADJACENT PROPERTY, PRIVATE OR PUBLIC SHALL BE MAINTAINED IN A CLEAN, SAFE AND USABLE CONDITION.
6. ALL GRADING SHALL BE PERFORMED IN SUCH A MANNER AS TO COMPLY WITH THE STANDARDS ESTABLISHED BY THE AIR QUALITY MANAGEMENT DISTRICT FOR AIRBORNE PARTICULATES.
7. IN THE EVENT THAT HUMAN REMAINS AND/OR CULTURAL MATERIALS ARE FOUND, A PRE-PROJECT-RELATED CONSTRUCTION SHOULD CEASE WITHIN A 100-FOOT RADIUS. THE CONTRACTOR SHALL, PURSUANT TO SECTION 7050.5 OF THE HEALTH AND SAFETY CODE, AND SECTION 5097.94 OF THE PUBLIC RESOURCES CODE OF THE STATE OF CALIFORNIA, NOTIFY THE MARIN COUNTY CORONER IMMEDIATELY.
8. THIS PLAN DOES NOT APPROVE THE REMOVAL OF TREES. APPROPRIATE TREE REMOVAL PERMITS AND METHODS OF TREE PRESERVATION SHOULD BE OBTAINED FROM THE CITY'S PLANNING DEPARTMENT AND THE CITY ARBORIST.
9. FOR NON-RESIDENTIAL PROJECTS, ANY NON-HAZARDOUS EXPORT RESULTING FROM PROJECT RELATED EXCAVATION OR LAND CLEARING SHALL BE 100% REUSED AND APPROVED PER CALIFORNIA GREEN BUILDING STANDARDS CODE SECTION 5.408.
10. ALL GRADING WORK SHALL CONFORM TO THE RECOMMENDATIONS OF THE PROJECT GEOTECHNICAL REPORTED BY THE PROJECT SOIL ENGINEER. ALL GRADING WORK SHALL BE OBSERVED AND APPROVED BY THE SOIL ENGINEER.
11. THE SOIL ENGINEER SHALL BE NOTIFIED AT LEAST 48 HOURS BEFORE BEGINNING ANY GRADING. UNOBSERVED AND/OR UNAPPROVED GRADING WORK SHALL BE REMOVED AND REPLACED UNDER OBSERVATION.
12. PERIMETER BUILDING GRADES SHALL SLOPE AWAY FROM BUILDINGS AT LEAST 5% MINIMUM
13. ALL DOWNSPOUTS SHALL HAVE SPLASH BOXES AS SHOWN ON THE GRADING AND DRAINAGE PLAN. DIRECTION OF THE FLOW SHALL BE AWAY FROM THE BUILDING.

- BENCH MARK

CITY OF MONTE SERENO BENCHMARK ID MS13:
DESCRIPTION: SET BRASS DISK IN MONUMENT WELL STAMPED "MS#13".
LOCATED 130'± NORTH OF SARATOGA LOS GATOS RD ON ROSE AVENUE.
ELEV.: 451.01' (NCVD29)

EARTH WORK QUANTITIES

CUT: 4,690 CY
FILL: 100 CY
EXPORT: 4,590 CY
IMPORT: 0 CY


NOTE: EARTHWORK QUANTITIES SHOWN ARE APPROXIMATE. IT SHALL BE THE CONTRACTOR'S RESPONSIBILITY TO INDEPENDENTLY ESTIMATE QUANTITIES FOR HIS/HER OWN USE.

ABBREVIATIONS

AC = ASPHALT CONCRETE	LP = LOW POINT
AD = AREA DRAIN	PAD = PAD ELEVATION
BC = BEGIN CURVE	PCC = PORTLAND CEMENT CONCRETE
BS = BOTTOM OF STAIR	PL = PROPERTY LINE
BU = BUBBLE UP	PV = PAVEMENT GRADE
BUW = BEGIN VERTICAL CURVE	PVC = POLYVINYL CHLORIDE PIPE
BRW = BOTTOM OF RETAINING WALL	PVI = POINT OF VERTICAL INTERSECTION
CB = CATCH BASIN	RCP = REINFORCED CONCRETE PIPE
CL = CENTERLINE	ROW = RIGHT OF WAY
CS = CLEANOUT	S=,004> SLOPE
DO = DOWNSPOUT WITH SPLASH BOX	SS = STORM DRAIN
END = END CURVE	SSMH = STORM DRAIN MANHOLE
ELEV. = ELEVATION	SG = SUBGRADE ELEVATION
EVC = END VERTICAL CURVE	SS = SANITARY SEWER
EX = EXISTING	SSMH = SANITARY SEWER MANHOLE
F/C = FACE OF CURB	STA = STATION
FF = FINISHED FLOOR ELEVATION	TC = TOP OF CURB
FD = FIRE HYDRANT	TF = TOP OF CURB
FL = FLOW LINE	TRW = TOP OF RETAINING WALL
GB = GRADE BREAK	TS = TOP OF STAIR
GF = GARAGE FINISH FLOOR	TW = TOP OF WALL
HP = HIGH POINT	WCP = WITRIFIED CLAY PIPE
HC = HANDICAP UNIT	WM = WATER METER
INV = INVERT	WW = WATER VALVE

LEGEND

DESCRIPTION	SYMBOL
BOUNDARY LINE	---
LOT LINE	---
EASEMENT LINE	---
SIDEWALK	
WOOD FENCE	
CHAIN LINK FENCE	
RETAINING WALL	
DRIVEWAY GRAB INLET	
AREA DRAIN	
DROP INLET	
MONUMENT	
FIRE HYDRANT	
ELECTROLYT	
WATER METER	
AC UNIT	
SANITARY SEWER LATERAL	
STORM DRAIN	
SANITARY SEWER	SD
STREET LIGHT CONDUITS	SS
WATER	SL
JOINT TRENCH	W
HOUSE SERVICE	JT
SLOPE ARROW	SVC
EXISTING CONTOUR	
PROPOSED CONTOUR	
OVERLAND RELEASE	
DIRECTION OF SURFACE DRAINAGE	
5% SLOPE UP FROM BUILDING	
BUBBLE-UP EXAMINER	

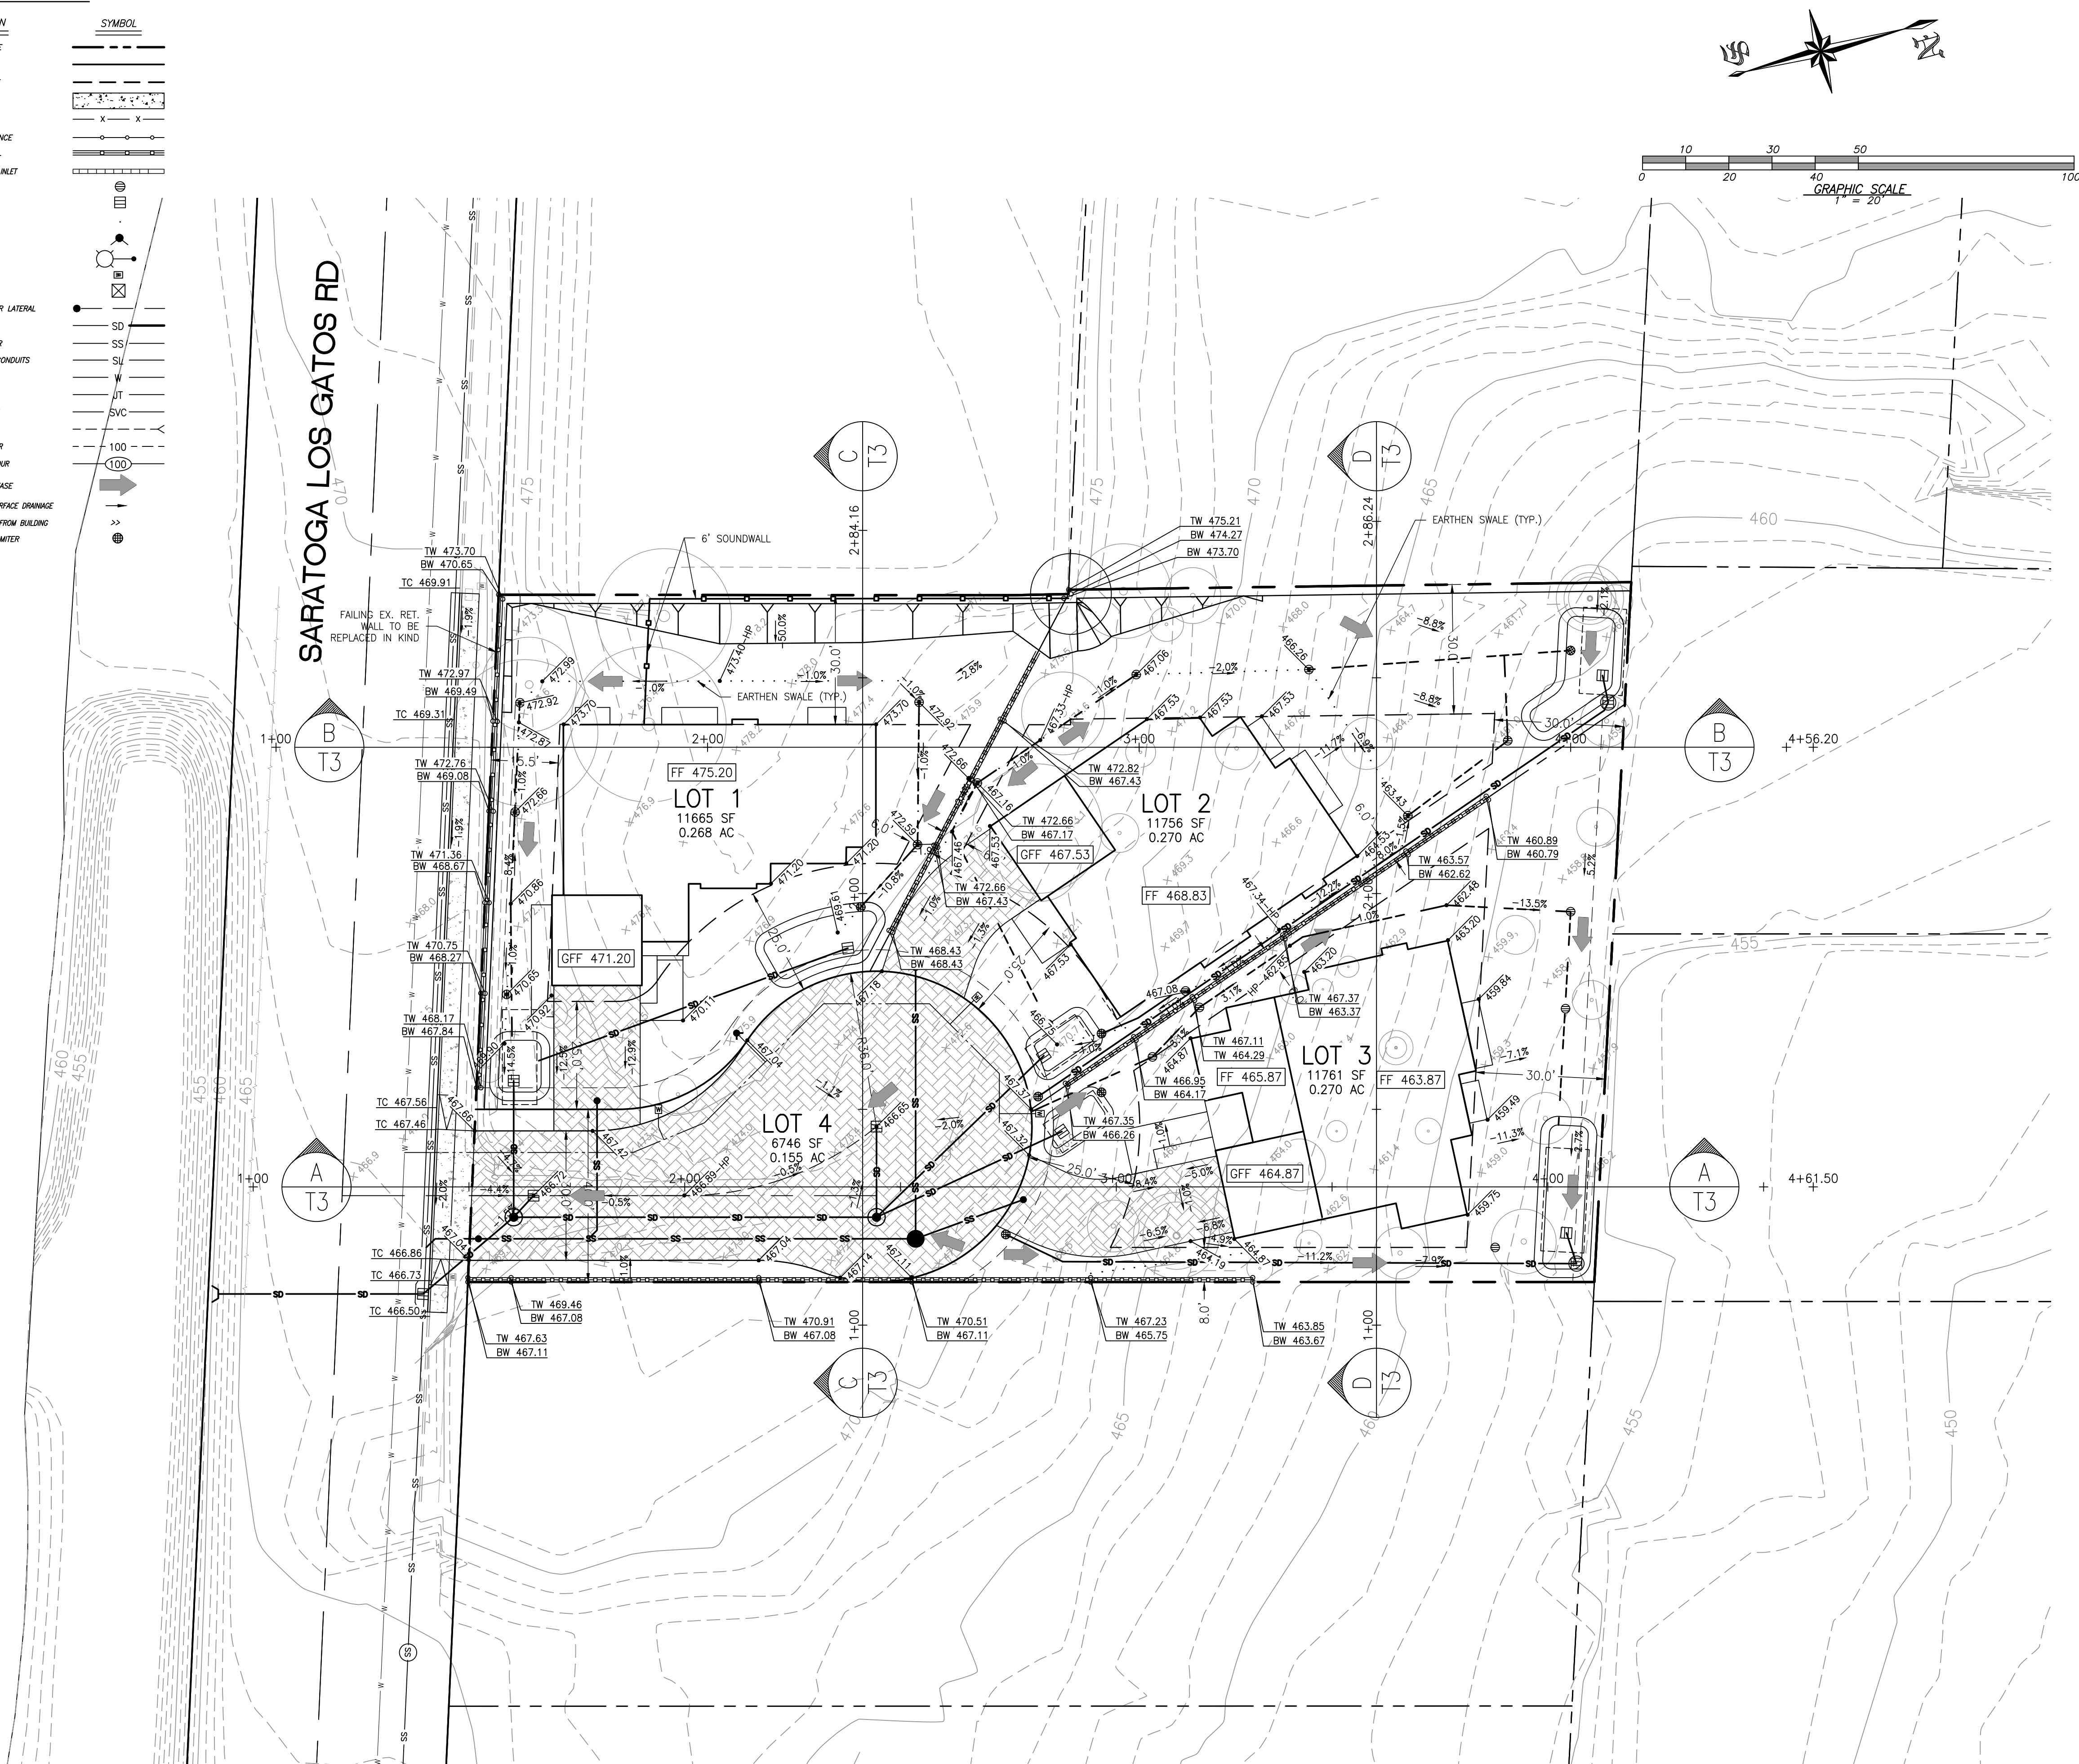

OSUNA
ENGINEERING INC.
Planning | Surveying | Civil Engineering

CONSULTING CIVIL ENGINEERS & LAND SURVEYORS


117 BERNAL RD. STE. 70-336
SAN JOSE, CA 95119

TEL. (408) 779-4381
Info@osunacivilengineering.com


TENTATIVE MAP
PRELIMINARY GRADING & DRAINAGE PLAN
3 LOT SUBDIVISION
18081 SARATOGA LOS GATOS RD
CITY OF MONTE SERENO, CALIFORNIA

SHEET
T2
10 SHEETS


CONTRACTOR AGREES THAT HE SHALL ASSUME SOLE AND COMPLETE RESPONSIBILITY FOR JOB SITE CONDITIONS DURING THE COURSE OF CONSTRUCTION OF THIS PROJECT, INCLUDING THE SAFETY OF ALL PERSONS AND PROPERTY. THAT THIS REQUIREMENT SHALL APPLY CONTINUOUSLY AND NOT BE LIMITED TO NORMAL WORKING HOURS; AND THAT THE CONTRACTOR SHALL DEFEND, INDEMNIFY AND HOLD THE OWNER AND THE ENGINEER HARMLESS FROM ANY AND ALL LIABILITY, REAL OR ALLEGED, IN CONNECTION WITH THE PERFORMANCE OF WORK ON THIS PROJECT, EXCEPTING FOR LIABILITY ARISING FROM THE SOLE NEGLIGENCE OF THE OWNER OR THE ENGINEER.

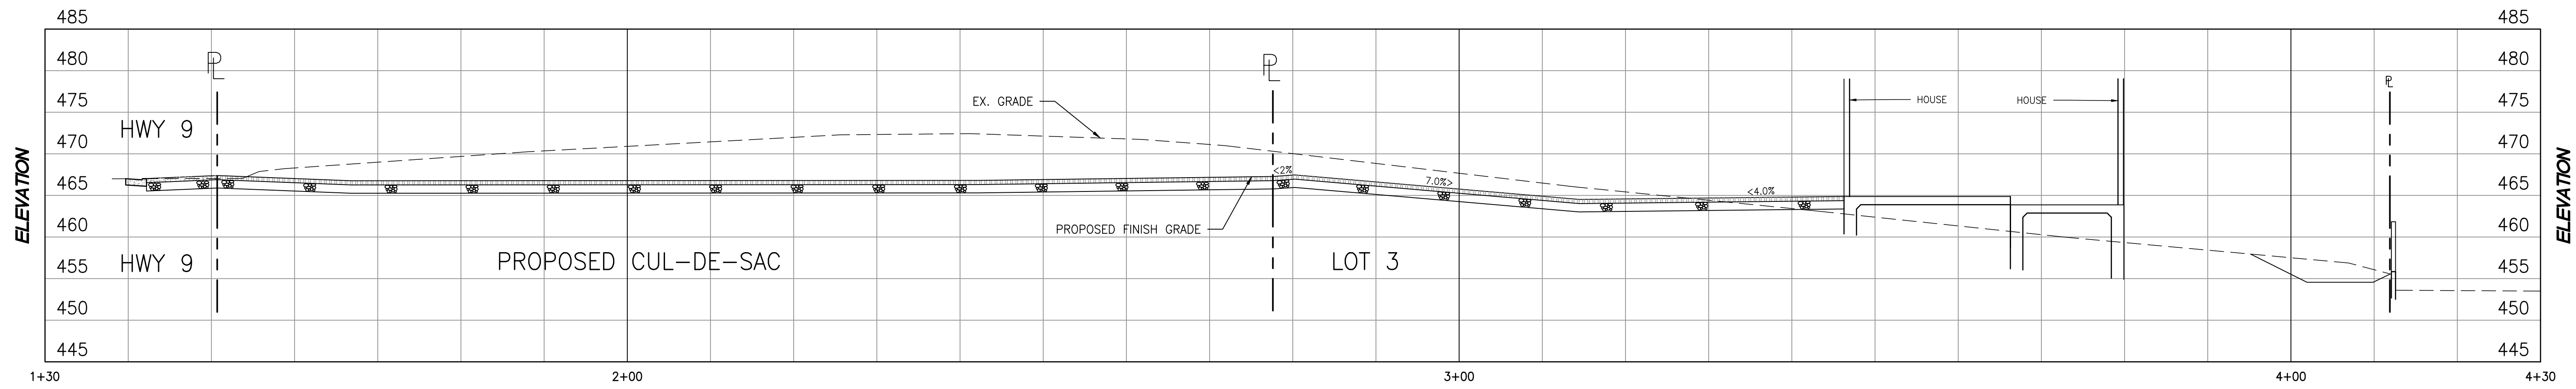


A SECTION A

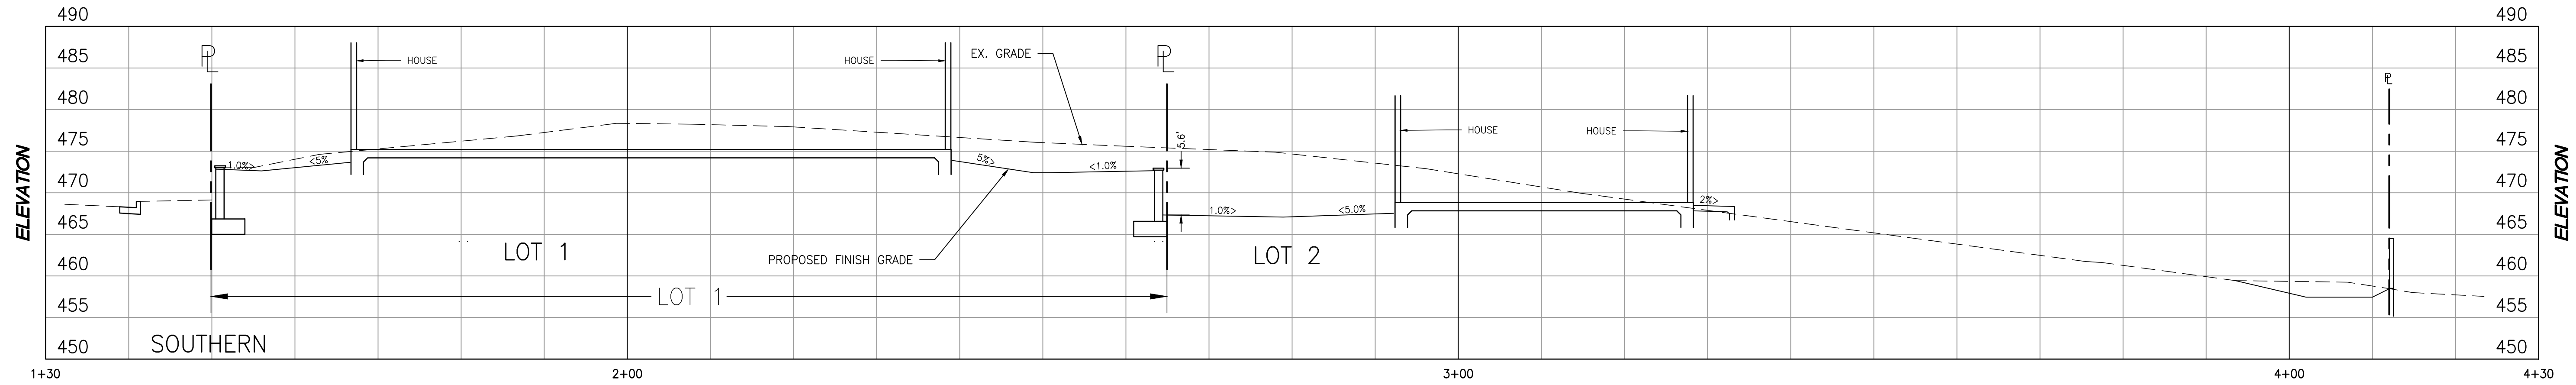

B | SECTION B

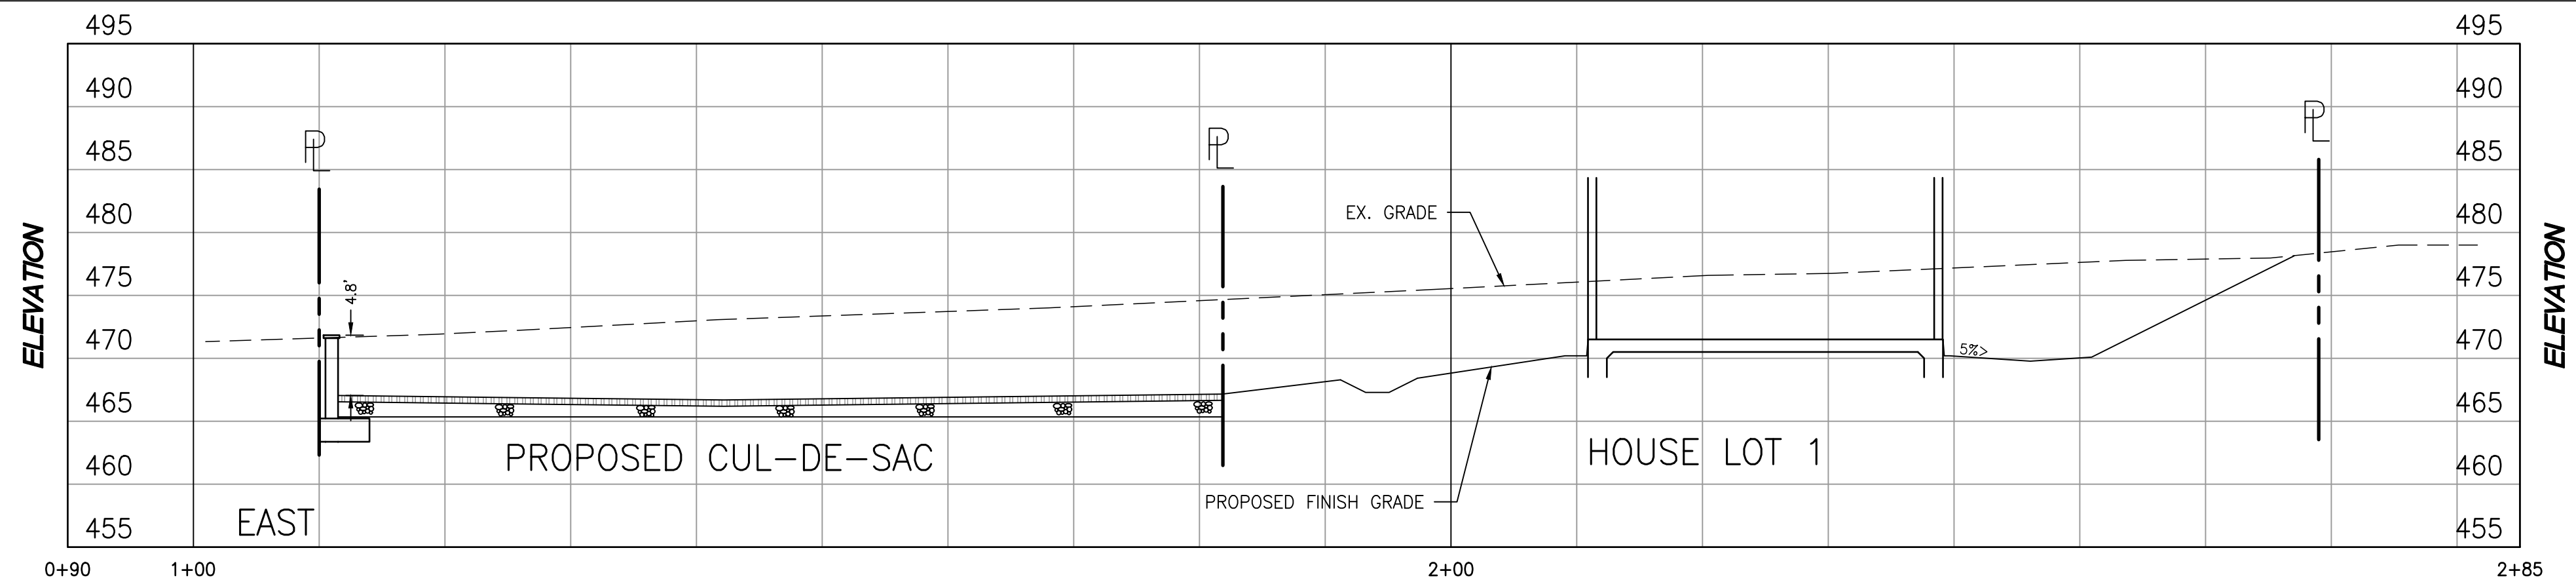

C
SECTION C

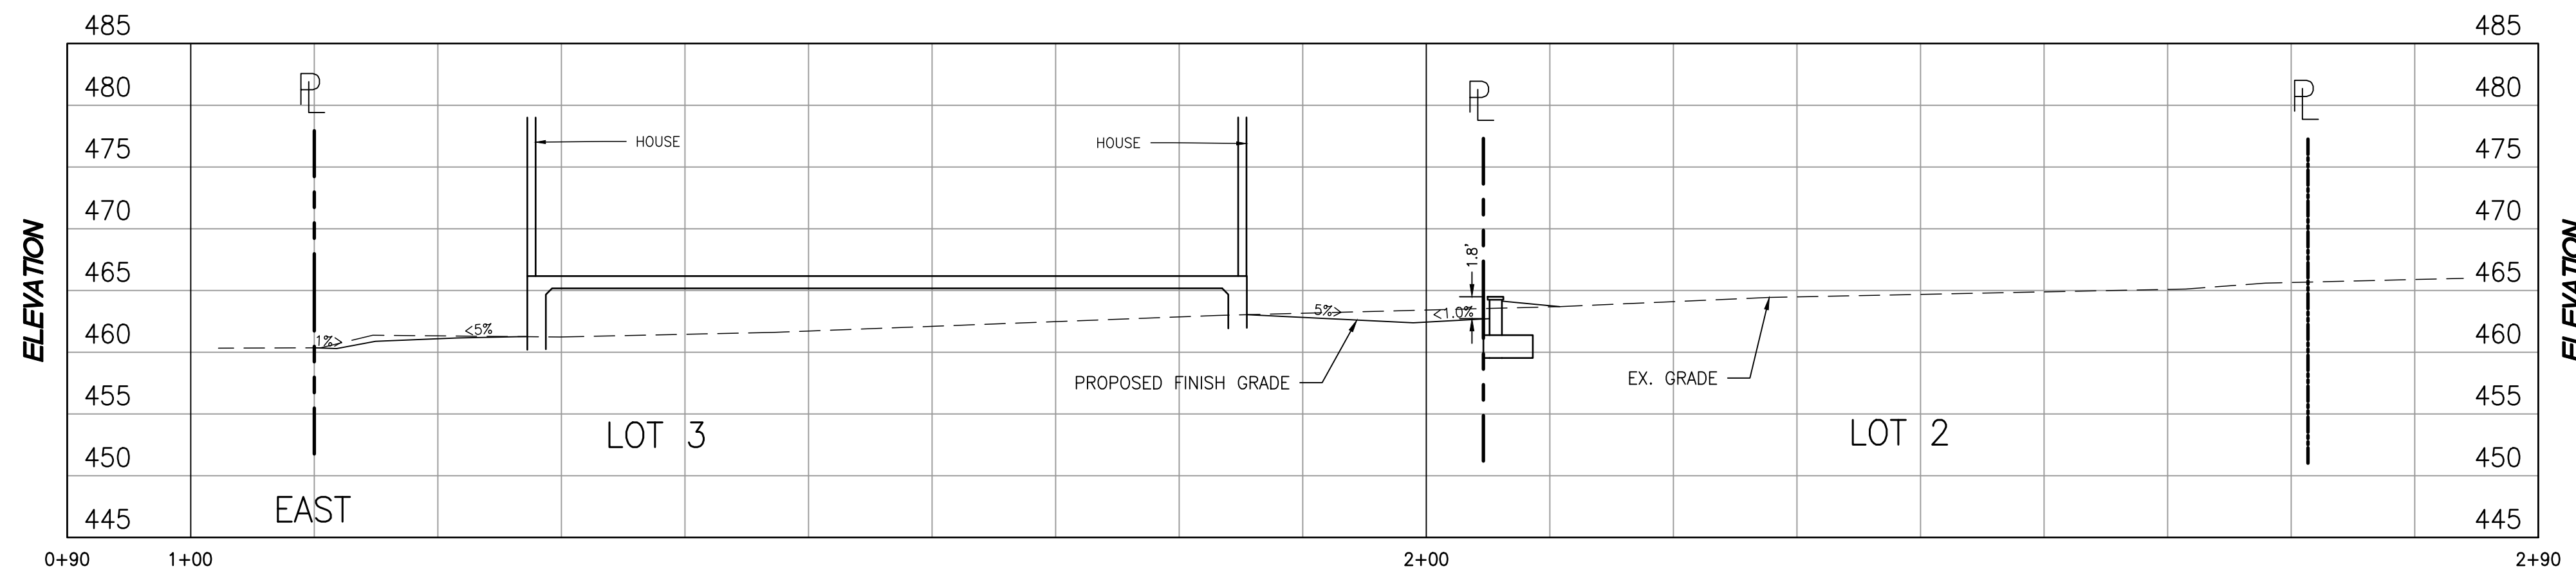


D | SECTION D

BY	CITY	DATE	REVISIONS
△			
△			
△			
△			
△			




P. Oscar Osuna
PORFIRIO OSCAR OSUNA
RCE 70829 EXP. 6-30-19

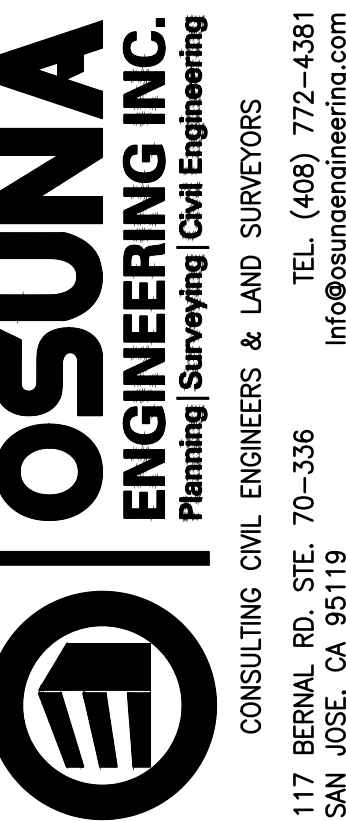


TENTATIVE MAP
 SECTIONS AND DETAILS
 3 LOT SUBDIVISION
 18081 SARATOGA LOS GATOS RD
 CITY OF MONTE SERENO, CALIFORNIA
 Project No.: 1605 Designated: J.O. Checked: O.O. Date: 2/10/21

SHEET
T3
OF 10 SHEETS

CONTRACTOR AGREES THAT HE SHALL ASSUME SOLE AND COMPLETE RESPONSIBILITY FOR JOB SITE CONDITIONS DURING THE COURSE OF CONSTRUCTION OF THIS PROJECT, INCLUDING THE SAFETY OF ALL PERSONS AND PROPERTY. THAT THIS REQUIREMENT SHALL APPLY CONTINUOUSLY AND NOT BE LIMITED TO NORMAL WORKING HOURS; AND THAT THE CONTRACTOR SHALL DEFINE, NOTIFY AND HOLD THE OWNER HARMLESS FROM ANY AND ALL LIABILITY, REAL OR ALLEGED, IN CONNECTION WITH THE PERFORMANCE OF WORK ON THIS PROJECT, ARISING FROM THE SOLE NEGLIGENCE OF THE OWNER OR THE ENGINEER.

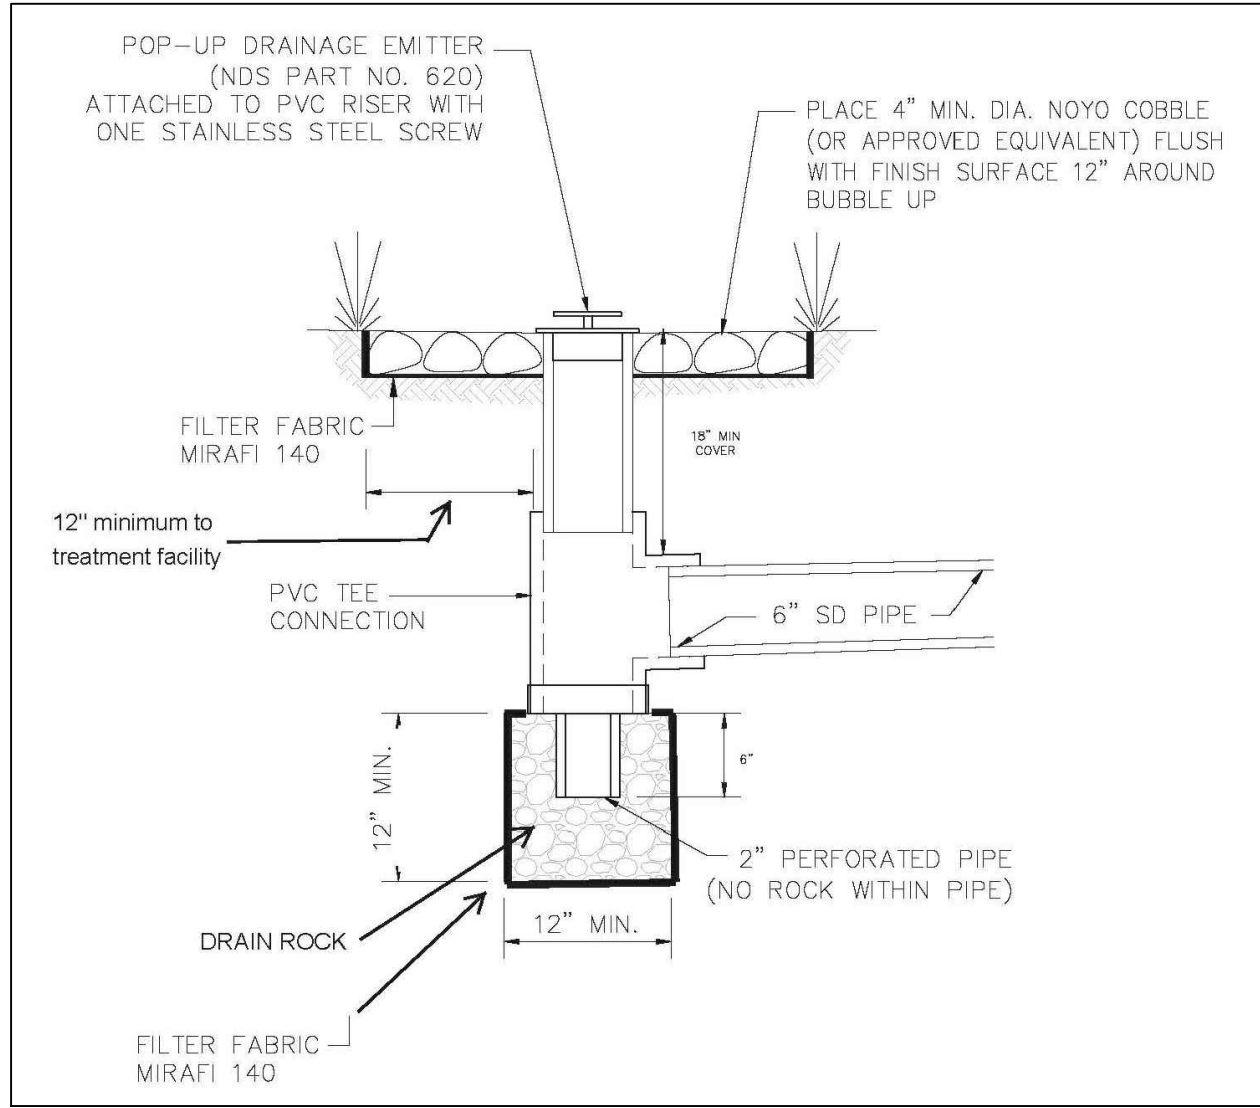


N.T.S.

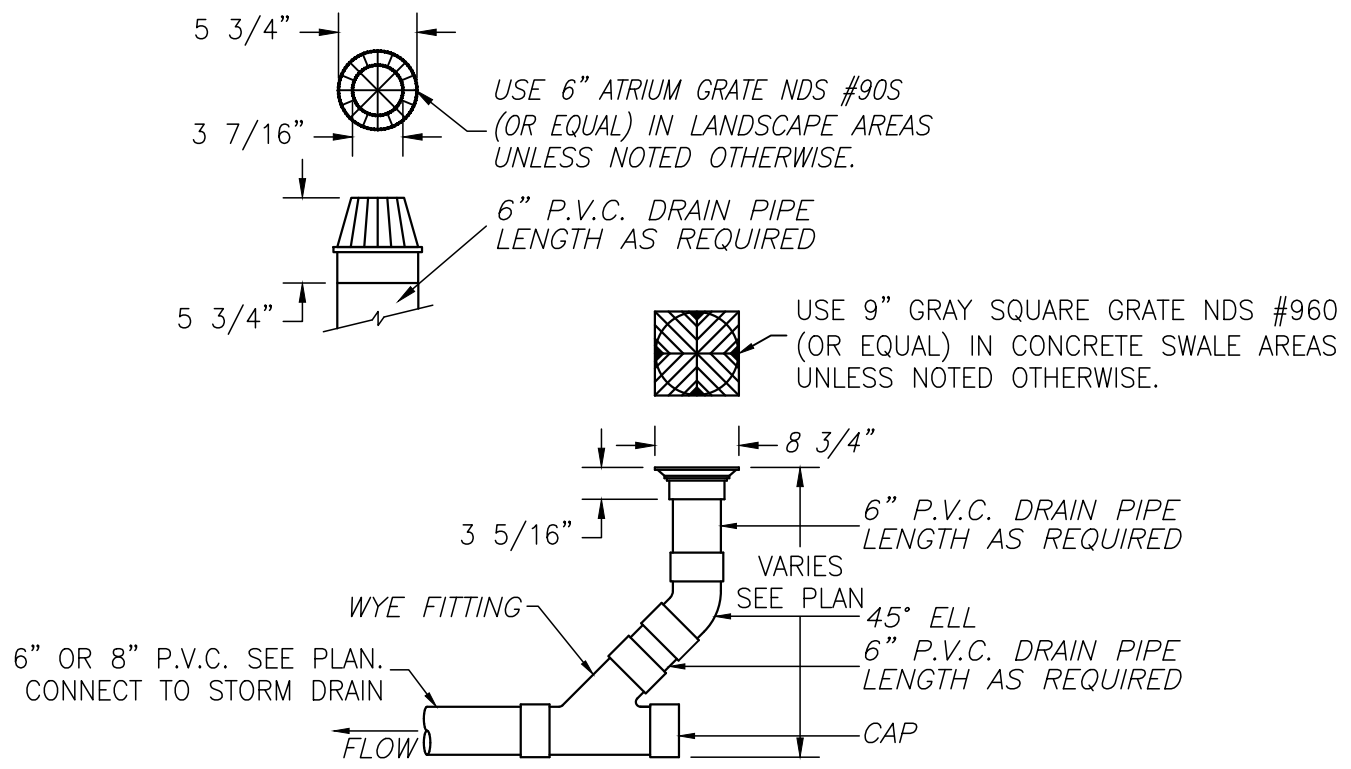


LANDSCAPE DRAIN DETAIL

N.T.S.

N.T.S.

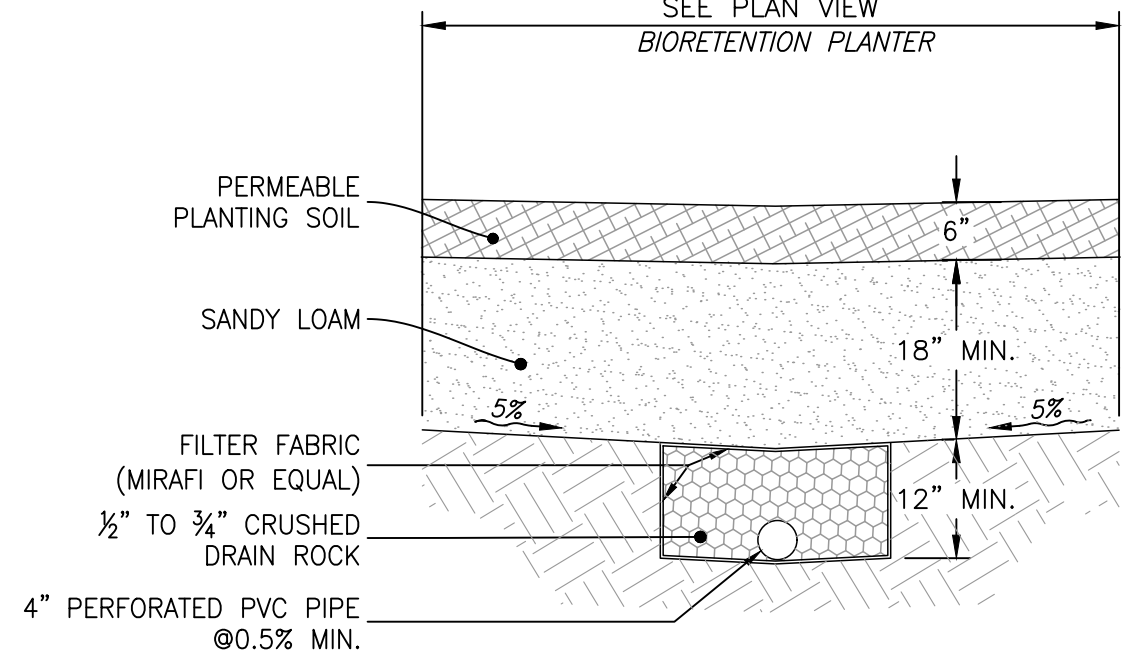

N.T.S.

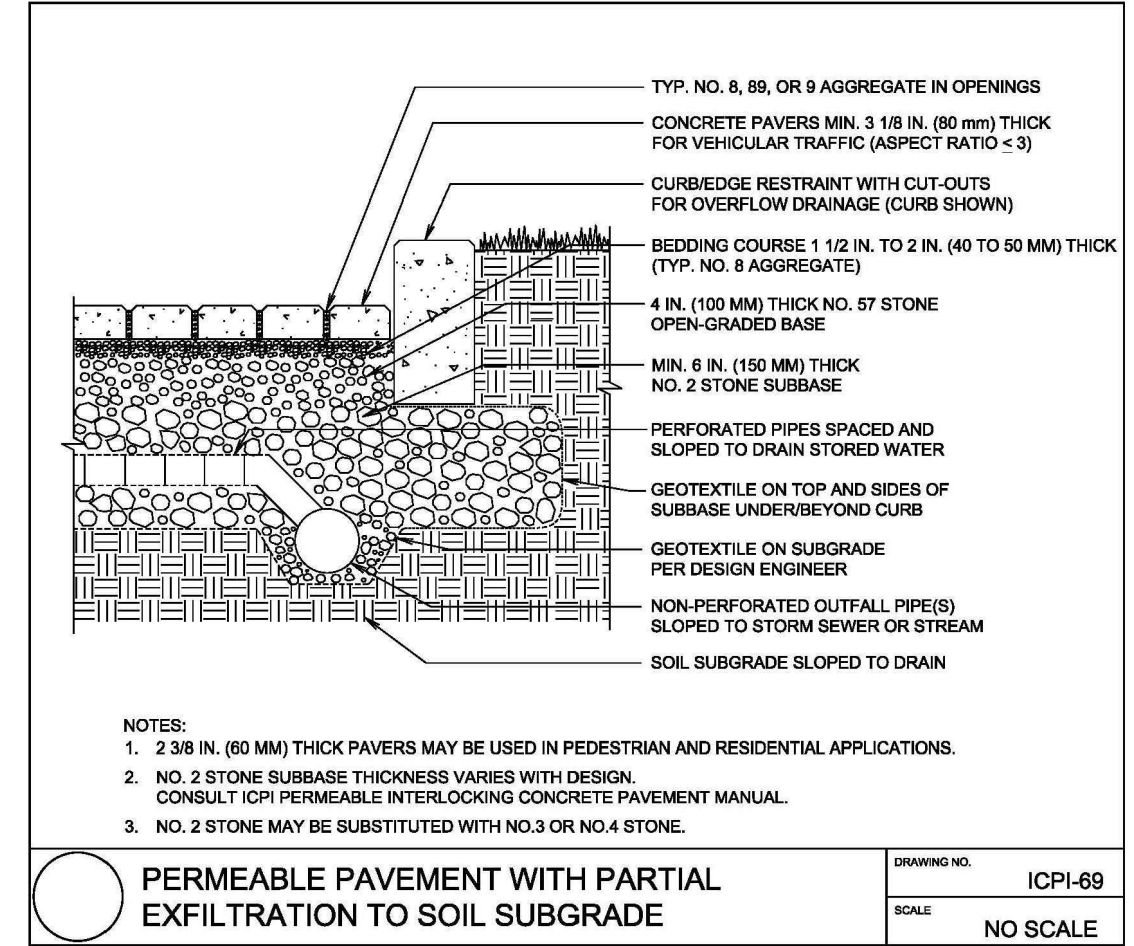


N.T.S.

E | BUBBLE-UP EMITTER DETAIL


F | AREA DRAIN DETAIL

G | TYPICAL BIORETENTION DETAIL

H | PERMEABLE PAVERS

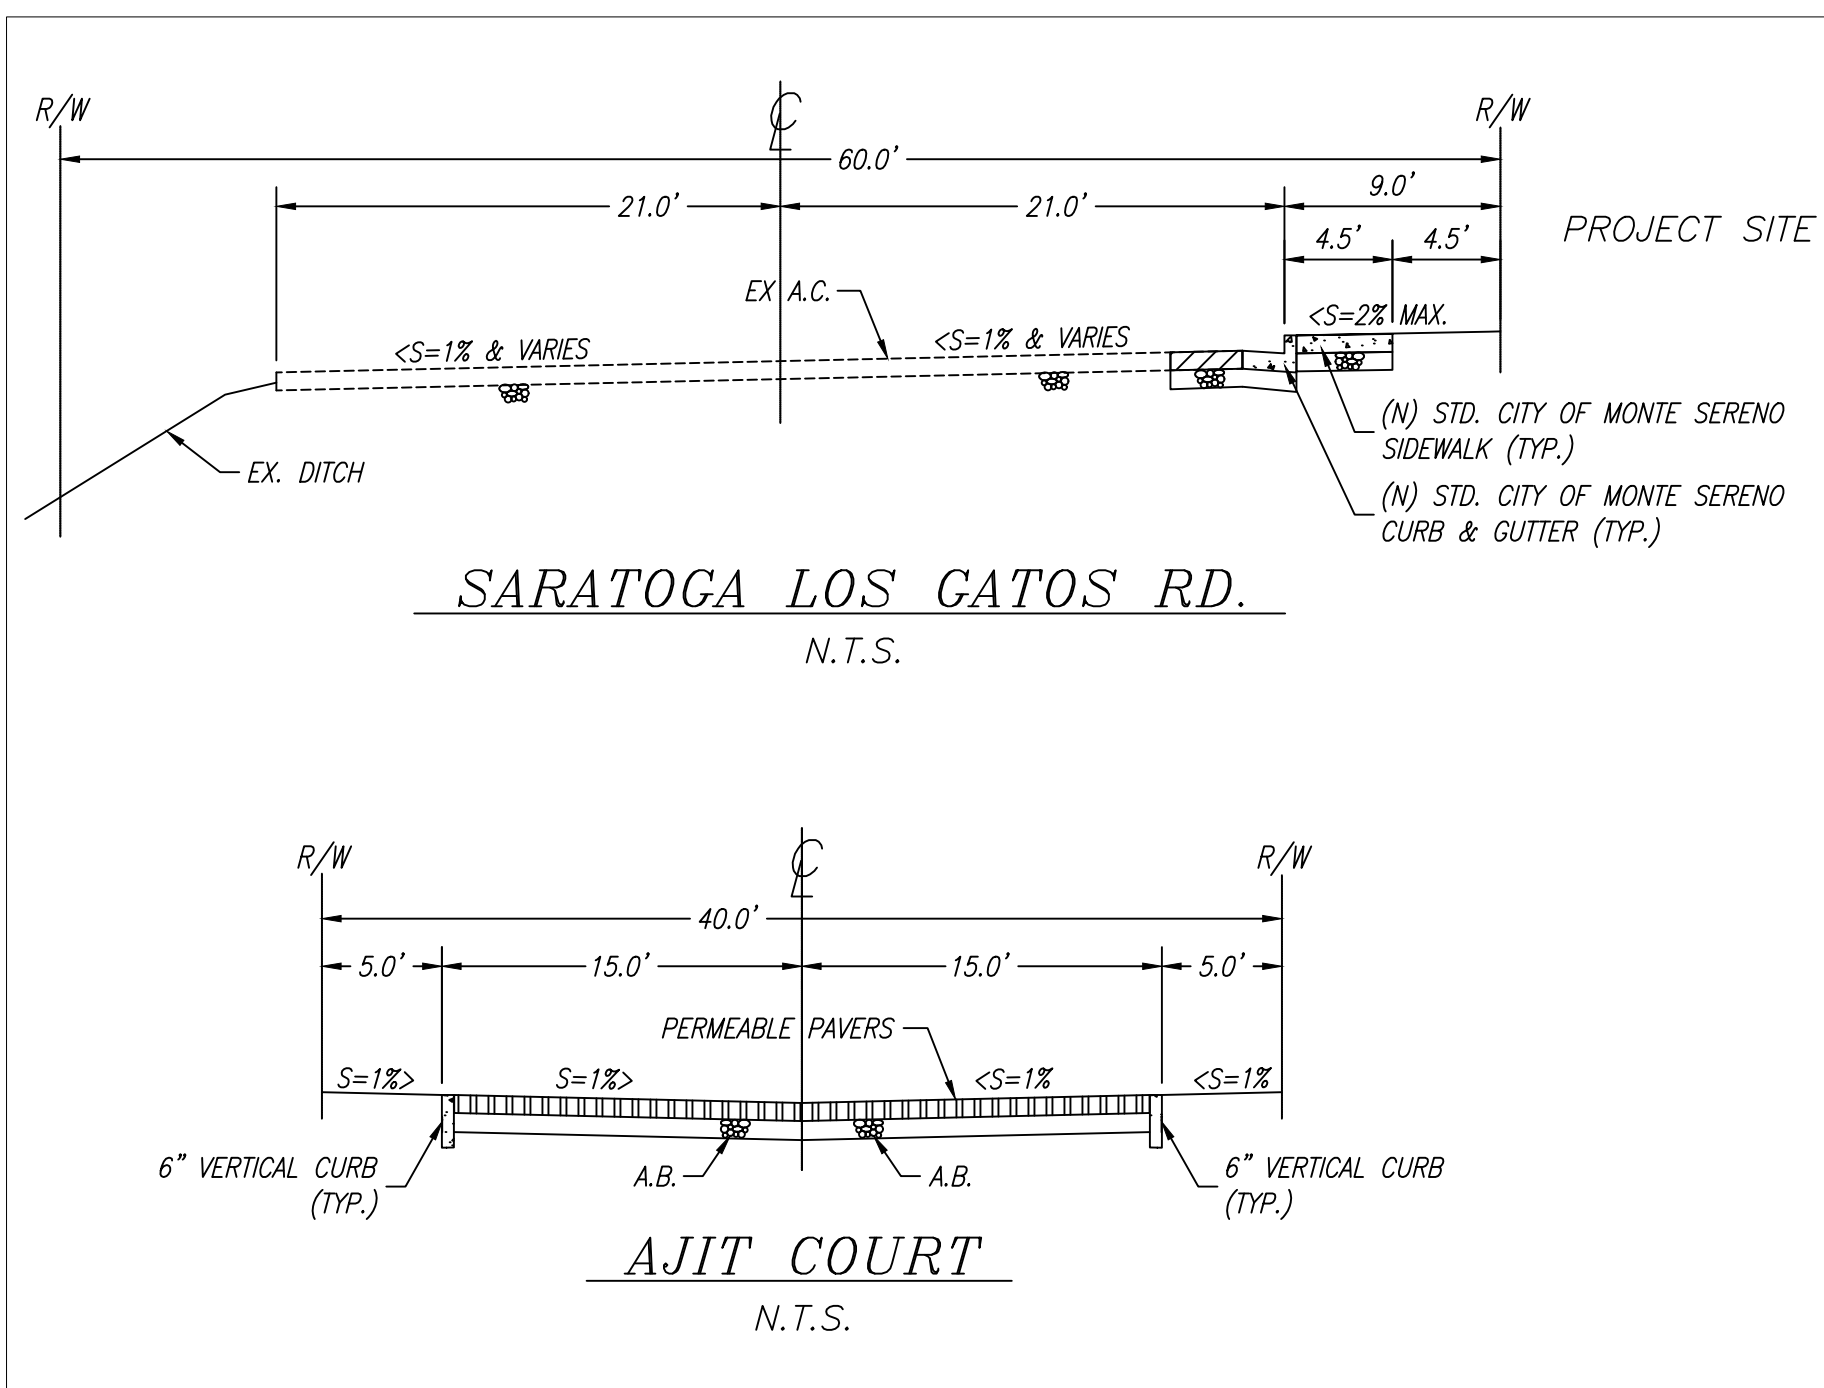


N.T.S.

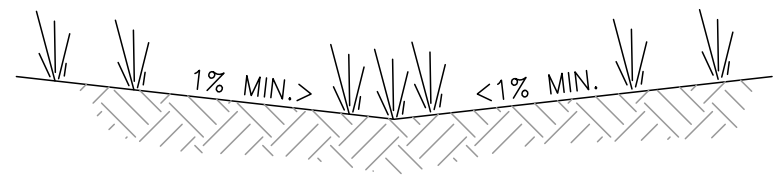

J | STREET SECTIONS

K | *EARTHEN SWALE DETAIL*

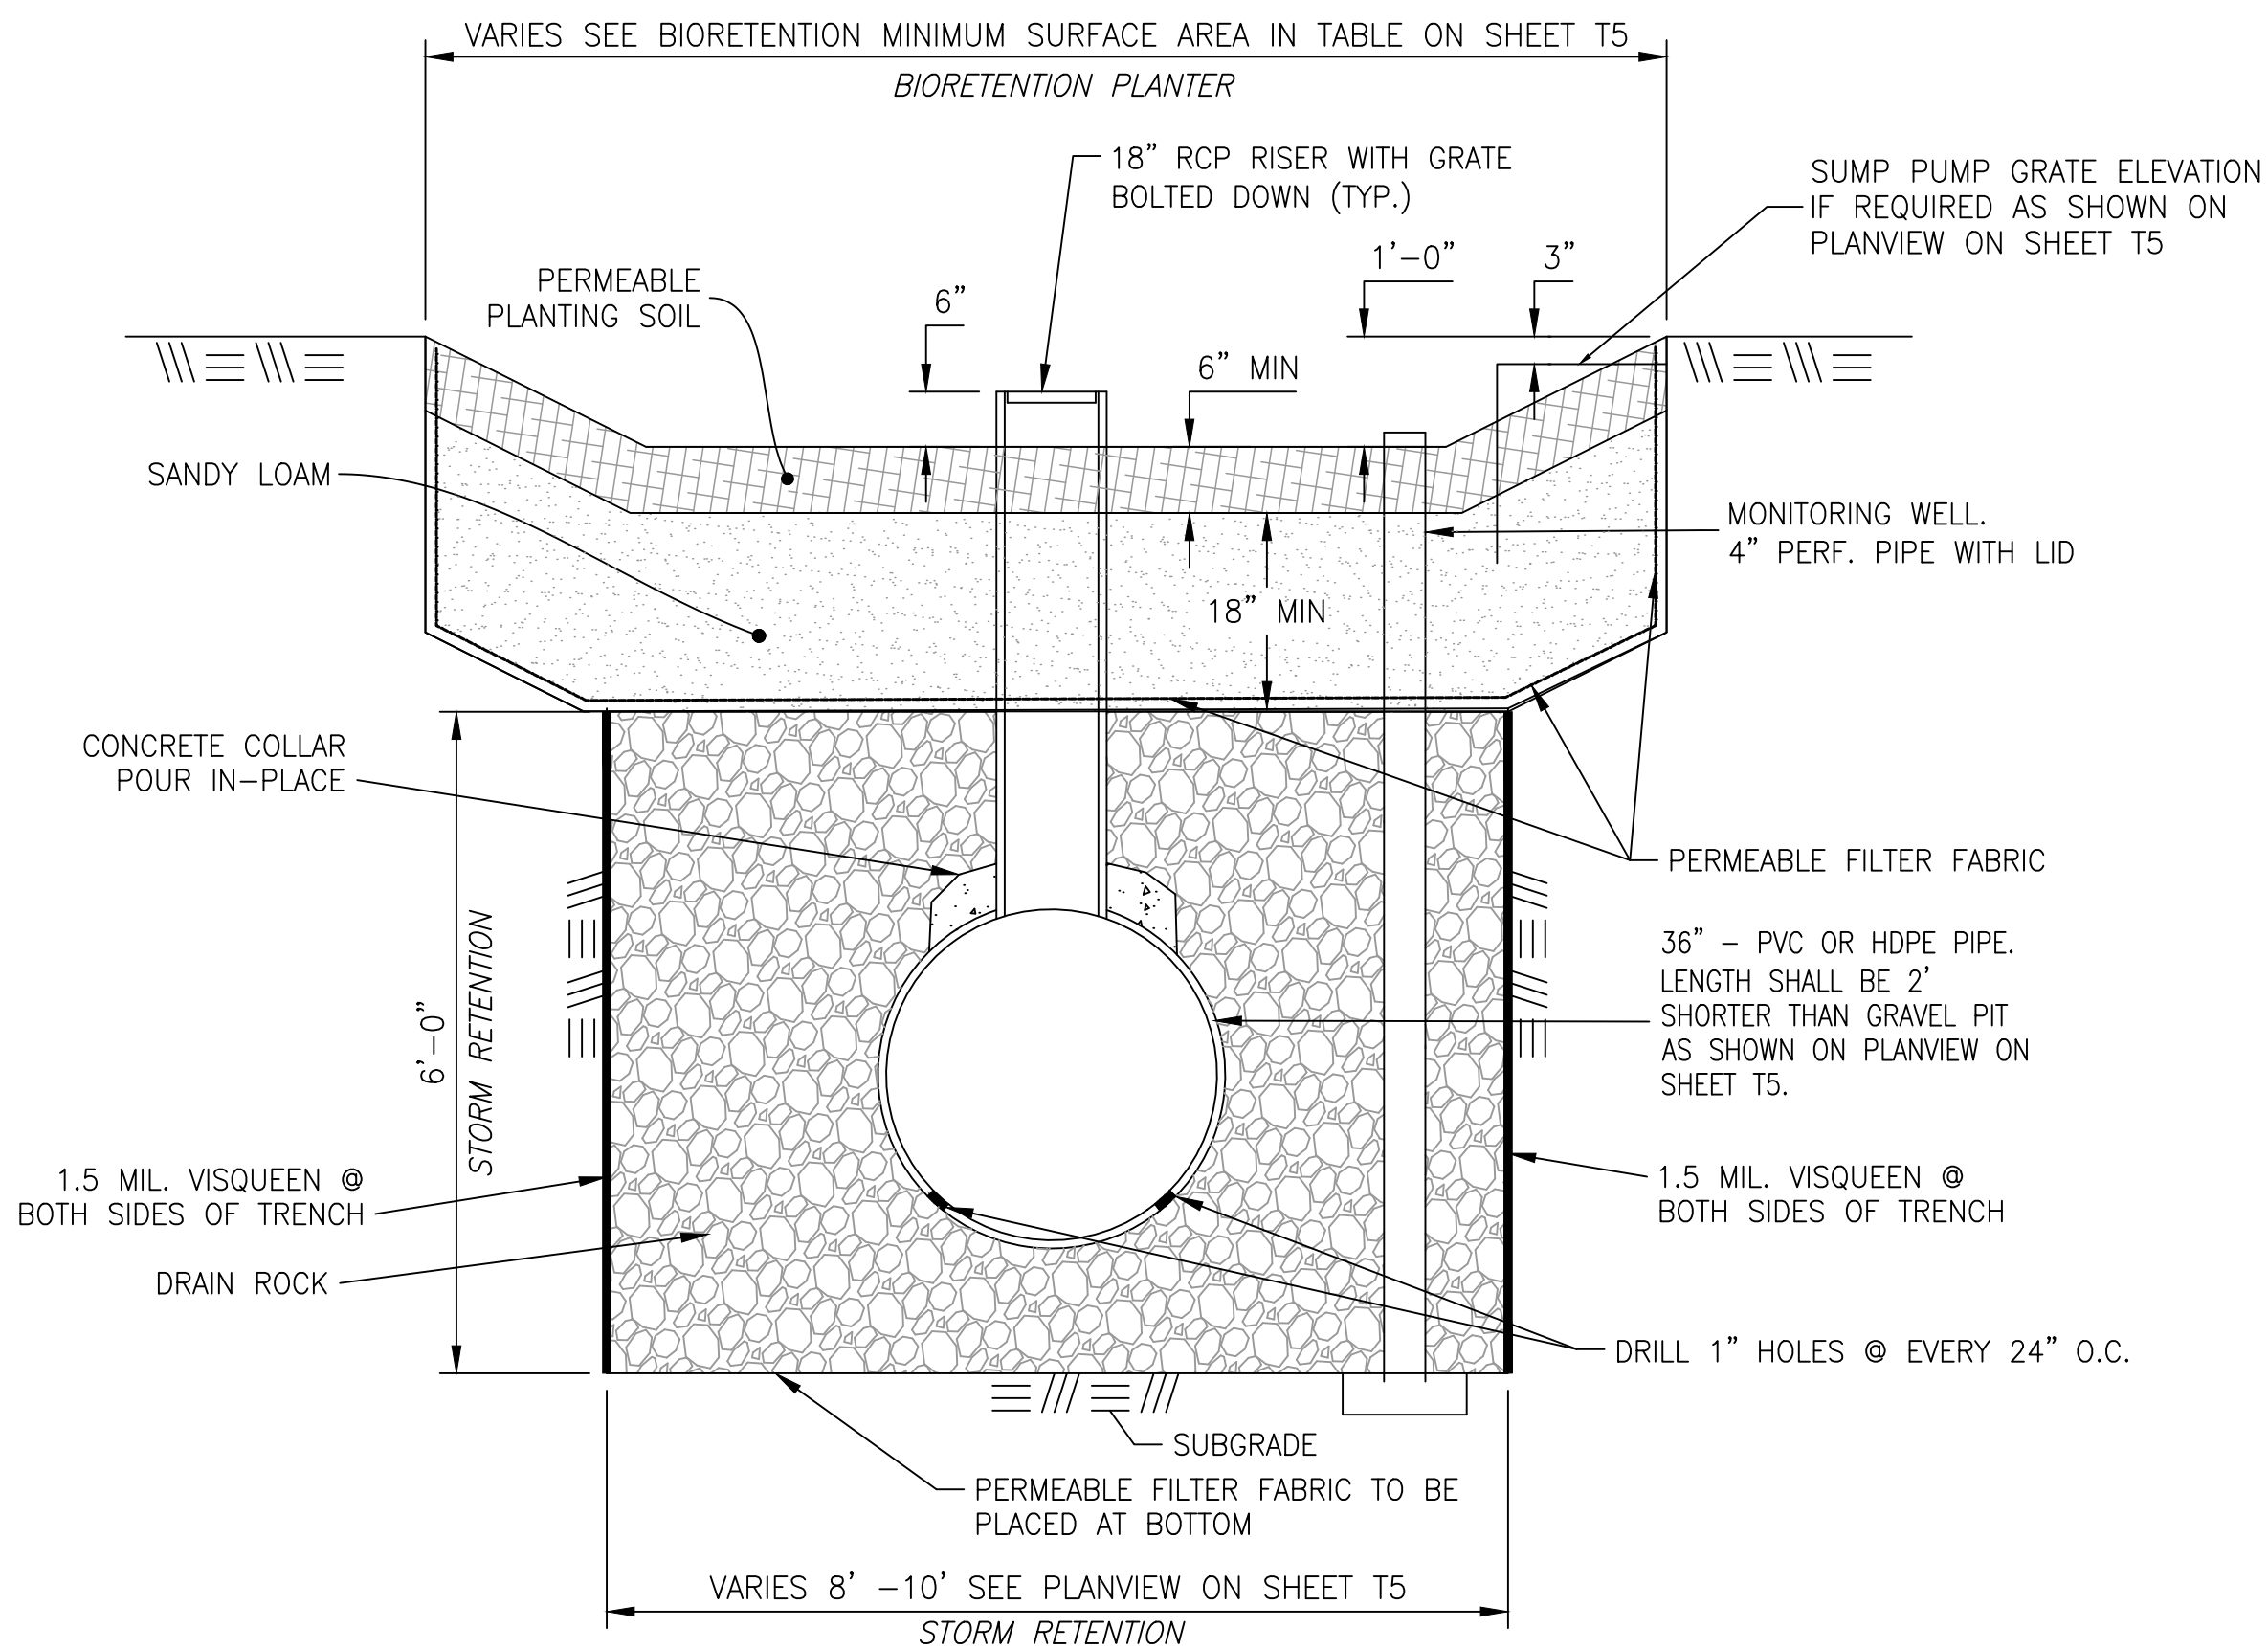

N.T.S.




SPLASH BLOCK
IMAGE

L | SPLASH BLOCK DETAIL

NOTES:

1. SPLASH BLOCKS SHALL BE LOCATED UNDER ALL BLDG. DOWNSPOUTS.
2. SWALE SHALL RUN FROM SPLASH BLOCK AWAY FROM BUILDING TO AREA DRAIN. MIN. SWALE SLOPE 2%. AREA DRAINS PER CIVIL.

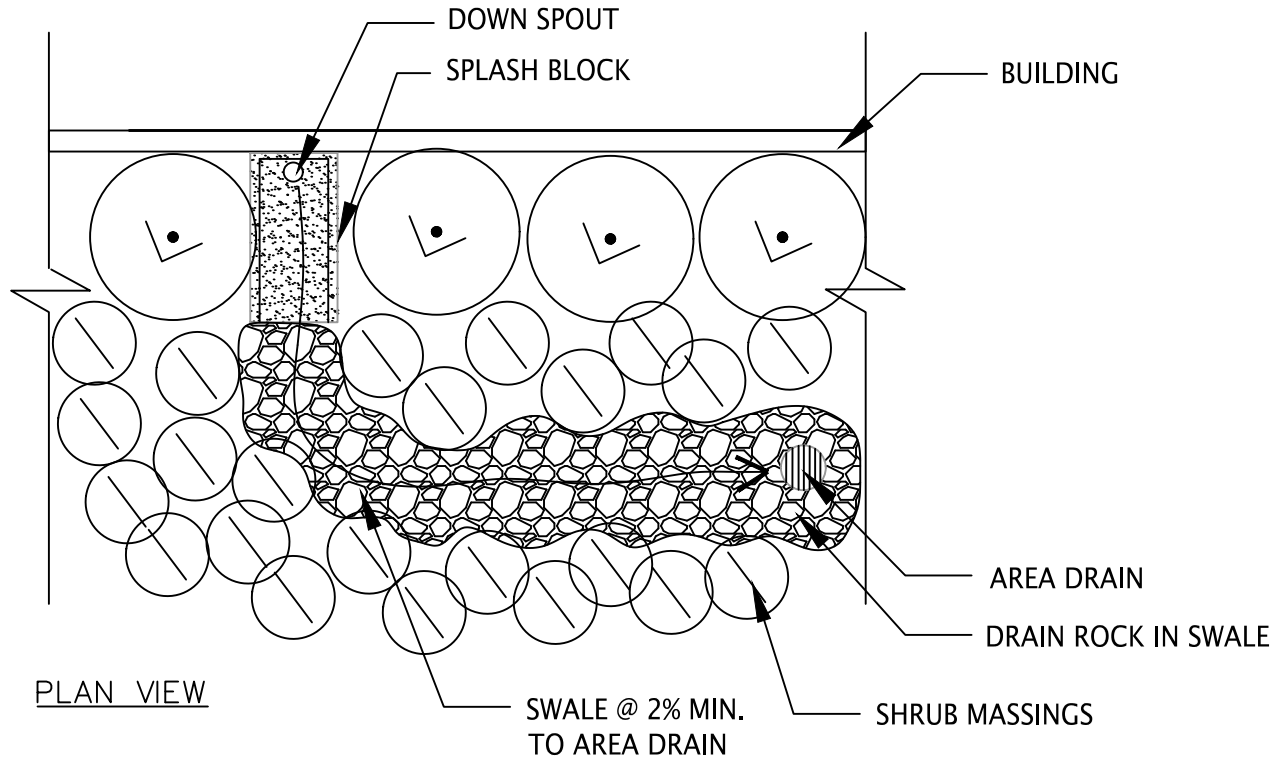

N.T.S.

1 | TYPICAL STORM DETENTION/INFILTRATION TRENCH WITH BIORETENTION ON TOP DETAIL

L | SPLASH BLOCK DETAIL

[illegible]

P. Oscar Osuna
PORFIRIO OSCAR OSUNA
RCE 70829 EXP. 6-30-19

OSUNA
ENGINEERING INC.
Planning | Surveying | Civil Engineering

CONSULTING CIVIL ENGINEERS & LAND SURVEYORS

117 BERNAL RD. STE. 70-336
SAN JOSE, CA 95119

TEL (408) 772-4361
info@osunaeengineering.com

**TENTATIVE MAP
SECTIONS AND DETAILS
3 LOT SUBDIVISION
18081 SARATOGA LOS GATOS RD
CITY OF MONTE SERENO, CALIFORNIA**

SHEET
T4
OF 10 SHEETS

The main component of total suspended solids (TSS), and is detrimental to aquatic life. They also transport pollutants such as trace metal, nutrients, and hydrocarbons that attach to each particle.

Organic compounds often attach to soil particles

Nutrients include nitrogen, phosphorus and other organic compounds. Excess nutrients impact creek health and impair use of water in water supply sources by promoting excessive growth of algae or vegetation.

Trace metals such as copper, lead, cadmium, chromium, nickel and zinc can be toxic to aquatic organisms and, in accumulated quantities, can contaminate drinking water supplies.

Bacteria & viruses may pose public health and safety concerns if they are present in drinking water sources.

Oil & grease act as carriers for heavy metals and contain hydrocarbon compounds, which even at low concentrations may be toxic to aquatic organisms.


The downspouts will not be directly connected to the storm sewer system and will be directed into the landscape areas.

This will maximize the opportunity for the runoff to be cleaned before it enters the collection system.

These measures will be maintained by the home owner.

i	Percent of Replacement of Impervious Area in Redevelopment Projects (e.2/c x 100)	53%
j	Percent of Impervious Area of proposed Projects (g.2/c x 100)	29%

	<i>BIORETENTION</i>
	<i>LANDSCAPE</i>
	<i>HARDSCAPE</i>
	<i>ROOF TOP</i>
	<i>PERMEABLE PAVERS</i>

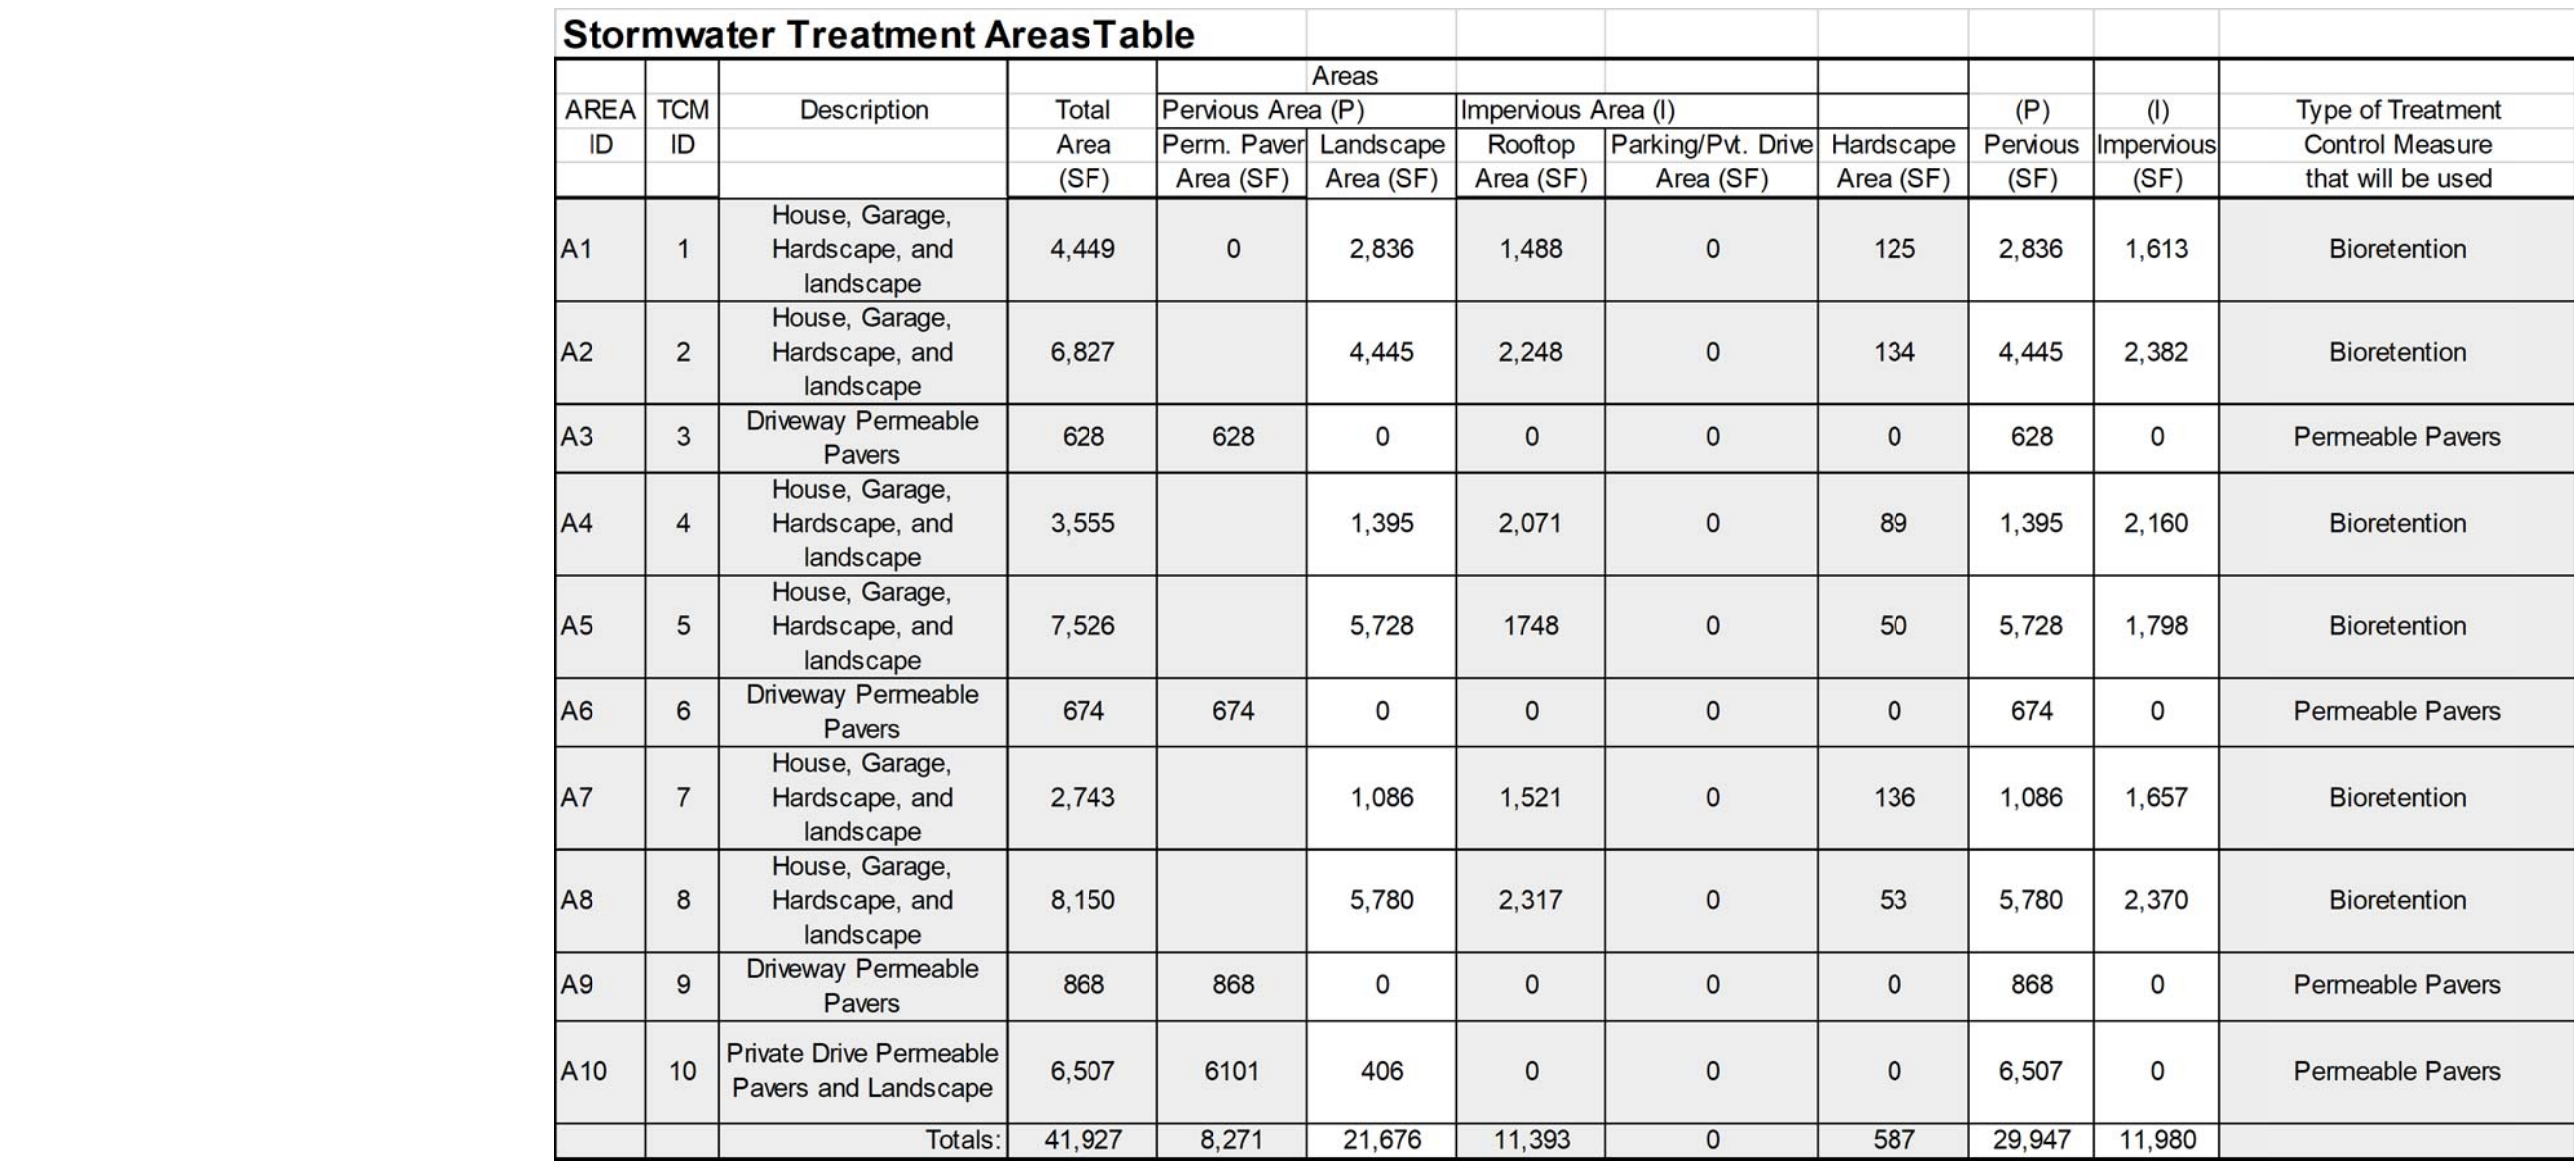

AREA ID	TCM ID	Description	Total Area (SF)	Areas		Area (I)		Hardscape Area (SF)	(P)	(I)	Type of Treatment Control Measure that will be used
				Perm. Pave/	Landscape	Rooftop	Parking/Pvt. Drive		Pervious (SF)	Impervious (SF)	
				Area (SF)	Area (SF)	Area (SF)	Area (SF)				
A1	1	House, Garage, Hardscape, and landscape	4,449	0	2,836	1,488	0	125	2,836	1,613	Bioretention
A2	2	House, Garage, Hardscape, and landscape	6,827		4,445	2,248	0	134	4,445	2,382	Bioretention
A3	3	Driveway Permeable Pavers	628	628	0	0	0	0	628	0	Permeable Pavers
A4	4	House, Garage, Hardscape, and landscape	3,555		1,395	2,071	0	89	1,395	2,160	Bioretention
A5	5	House, Garage, Hardscape, and landscape	7,526		5,728	1748	0	50	5,728	1,798	Bioretention
A6	6	Driveway Permeable Pavers	674	674	0	0	0	0	674	0	Permeable Pavers
A7	7	House, Garage, Hardscape, and landscape	2,743		1,086	1,521	0	136	1,086	1,657	Bioretention
A8	8	House, Garage, Hardscape, and landscape	8,150		5,780	2,317	0	53	5,780	2,370	Bioretention
A9	9	Driveway Permeable Pavers	868	868	0	0	0	0	868	0	Permeable Pavers
A10	10	Private Drive Permeable Pavers and Landscape	6,507	6101	406	0	0	0	6,507	0	Permeable Pavers
		Totals:	41,927	8,271	21,676	11,393	0	587	29,947	11,980	

TENTATIVE MAP STORM WATER CONTROL PLAN 3 LOT SUBDIVISION 18081 SARATOGA LOS GATOS RD	CITY OF MONTE SERENO, CALIFORNIA Project No.: 1605 O.C. Checked: Date: 4/23/19		SHEET T5 OF 10 SHEETS																										
	117 BERNAL RD. STE. 70-336 SAN JOSE, CA 95119 info@osunaengineering.com TEL (408) 772-4381																												
	OSUNA Engineering Inc. CONSULTING CIVIL ENGINEERS & LAND SURVEYORS																												
																													
	<i>P. Oscar Osuna</i> PORTIRIO OSCAR OSUNA RCE 70829 EXP. 6-30-19																												
<table border="1" style="width: 100%; border-collapse: collapse;"> <thead> <tr> <th style="width: 10%;">BY</th> <th style="width: 10%;">CITY</th> <th style="width: 10%;">DATE</th> <th style="width: 10%;">REVISIONS</th> <th style="width: 60%;"></th> </tr> </thead> <tbody> <tr> <td style="text-align: center;">△</td> <td></td> <td></td> <td></td> <td></td> </tr> </tbody> </table>					BY	CITY	DATE	REVISIONS		△					△					△					△				
BY	CITY	DATE	REVISIONS																										
△																													
△																													
△																													
△																													

CONTRACTOR AGREES THAT HE SHALL ASSUME SOLE AND COMPLETE RESPONSIBILITY FOR JOB SITE CONDITIONS DURING THE COURSE OF CONSTRUCTION OF THIS PROJECT, INCLUDING THE SAFETY OF ALL PERSONS AND PROPERTY. THAT THIS REQUIREMENT SHALL APPLY CONTINUOUSLY AND NOT BE LIMITED TO NORMAL WORKING HOURS; AND THAT THE CONTRACTOR SHALL DEFINE, IDENTIFY AND HOLD THE OWNER AND THE ENGINEER HARMLESS FROM ANY AND ALL LIABILITY, REAL OR ALLEGED, IN CONNECTION WITH THE PERFORMANCE OF WORK ON THIS PROJECT, EXCEPTING FOR LIABILITY ARISING FROM THE SOLE NEGLIGENCE OF THE OWNER OR THE ENGINEER.

ESTIMATING VOLUME BASED TREATMENT			
DMA #	A		
A=	628	s.f.	
Impervious Area =	0	s.f.	% Imperviousness (I) = 0.00%
Pervious Pavement Area =	628	s.f.	
MAPsite =	32		
MAPgage =	13.9		Correction Factor = 2.3022
P6(gage):	0.512	in	
P6(site) = P6(gage) x Correction Factor			
P6(site):	1.7871 in		
Cw = 0.855*I ³ - 0.78*I ² + 0.774I + 0.04			
Cw:	0.040000		
Regression Factor (a)	a =	1.963	(48 hr draw down)
Po = a x Cw x P6(site)			
Po:	0.09255 in		
Design Volume = Po x A x 1ft/12in			
Design Volume =	4.84355 ft ³		
SELF RETAINING (PERVIOUS PAVEMENT)			

Porosity of Rock*	Min. Storage Depth Required (in)	Pervious ≥ 1/2 Impervious**
0.40	0.23	Yes

Minimum Storage Depth = Design Volume (c.f.) / Pervious Pavement Area (s.f.) / rock porosity x 12 in/1 ft

* Porosity of Class II Permeable = 0.4 based on SCVUURP training.

SIZING FOR VOLUME BASED TREATMENT

DMA #	A6								
A=	674	s.f.							
Impervious Area =		0	s.f.						
Pervious Pavement Area =		674	s.f.						
		MAPsite =							
		MAPgage =	13.9						
P6(gage):	0.512	in							
	P6(site)= P6(gage) x Correction Factor								
	P6(site): 1.17871 in								
Cw= $0.858/\text{ft}^3 - 0.78/\text{ft}^2 + 0.774/\text{ft} + 0.04$									
Cw:	0.0400000								
Regression Factor (a)	a =	1.963	(/48 hour draw down)						
Po = a x Cw x P6(site)									
Po:	0.08255 in.								
Design Volume =	$Po \times A \times 1\text{ft}/12\text{in}$								
Design Volume =	5.19833 ft ³								
SELF RETAINING (PERVIOUS PAVEMENT)									
<table style="margin: auto; border-collapse: collapse;"><tr><th style="padding: 5px;">Porosity of Rock*</th><th style="padding: 5px;">Min. Storage Depth Required (in)</th><th style="padding: 5px;">Pervious $\geq 1/2$ Impervious**</th></tr><tr><td style="text-align: center; padding: 5px;">0.40</td><td style="text-align: center; padding: 5px;">0.23</td><td style="text-align: center; background-color: #d4edda; padding: 5px;">Yes</td></tr></table>				Porosity of Rock*	Min. Storage Depth Required (in)	Pervious $\geq 1/2$ Impervious**	0.40	0.23	Yes
Porosity of Rock*	Min. Storage Depth Required (in)	Pervious $\geq 1/2$ Impervious**							
0.40	0.23	Yes							
Minimum Storage Depth = Design Volume (c.f.) / Pervious Pavement Area (s.f.) / rock porosity x 12 in/1 ft									
* Porosity of Class II Permeable = 0.4 based on SCVUURP training. ** If value = "No" increase size of pervious pavement.									

SIZING FOR VOLUME BASED TREATMENT

DMA #	A=	S.G.	
	A=	868 s.f.	
	Impervious Area =	0 s.f.	% Imperviousness (I)= 0.00%
Previous Pavement Area =	868 s.f.		
	MAPsite =	32	Correction Factor= 2.3022
	MAPgage =	13.9	
P6(gage) =	0.512	in	
P6(site)= P6(gage) x Correction Factor			
P6(site): 1.17871 in			
Cw= 0.858* ³ - 0.781* ² + 0.7741 + 0.04			
Cwr:	0.0400000		
Regression Factor (a)		a=	1.963 (48 hour draw down)
Po = a x Cw x P6(site)			
Po:		0.09255	in.
Design Volume = Po x A x It ¹² in			
Design Volume =		6.69459	ft ³

SELF RETAINING (PERVIOUS PAVEMENT)

Porosity of Rock*	Min. Storage Depth Required (in)	Pervious ≥ 1/2 Impervious**
0.40	0.23	Yes

Minimum Storage Depth = Design Volume (c.f.) / Pervious Pavement Area (s.f.) / rock porosity x 12 in/1 ft

* Porosity of Class II Permeable = 0.4 based on SCVUURP training.
** If value = "No" increase size of pervious pavement.

SIZING FOR VOLUME BASED TREATMENT			
DMA #	A10		
A=	6507	s.f.	
Impervious Area =	0	s.f.	% Imperviousness (i)= 0.00%
Pervious Pavement Area =	6507	s.f.	
MAPsite =	32		Correction Factor= 2.3022
MAPage=	13.9		
P6(gage)=	0.512	in	
P6(site)= P6(gage) x Correction Factor			
P6(site)=	1.17871	in	
Cw= 0.858/(3 - 0.78)/2 + 0.774i + 0.04			
Cw=	0.0400000		
Regression Factor (a)	a =	1.963	(48 hour draw down)
Po = a Cw x P6(site)			
Po=	0.09255	in.	
Design Volume = Po x A x 1ft/12in			
Design Volume =	50.1863	ft ³	
SELF RETAINING (PERVIOUS PAVEMENT)			
Porosity of Rock*	Min. Storage Depth Required (in)	Pervious ≥ 1/2 Impervious**	
0.40	0.23	Yes	
Minimum Storage Depth = Design Volume (c.f.) / Pervious Pavement Area (s.f.) / rock porosity x 12 in/1 ft			
* Porosity of Class II Permeable = 0.4 based on SCVUUP training.			
** If value = "No" increase size of pervious pavement.			

Flow-Based Treatment Measures based on the CASQA Stormwater BMP Handbook Flow Approach

Mean Annual Precipitation at Project Site:		32	in/yr ¹
Mean Annual Precipitation Reference Gauge:	San Jose Airport	13.9	in/yr ²
Reference Gage Design Rainfall Intensity:	San Jose Airport	0.17	in/hr ³
Rain Correction Factor:		2.30	
Soil Type ¹ :			Silt Loam B

Area ID	Description	Drainage Area				Unit Basin Storage			
		Total Ac	Total ft	Pervious sf	Impervious sf	Impervious %	UBS 1% slope in/hr	Adj. UBS in/hr	Design Volume cf
A1	Landscape / Roofs / Hardscape	0.10	4,449	1,613	2,836	63.7%	0.4	0.92	341
A2	Landscape / Roofs / Hardscape	0.16	6,827	2,382	4,445	65.1%	0.41	0.94	537
A4	Landscape / Roofs / Hardscape	0.08	3,555	2,160	1,395	39.2%	0.28	0.64	191
A5	Landscape / Roofs / Hardscape	0.17	7,526	1,798	5,728	76.1%	0.45	1.04	650
A7	Landscape / Roofs / Hardscape	0.06	2,743	1,657	1,086	39.6%	0.28	0.64	147
A8	Landscape / Roofs / Hardscape	0.19	8,150	2,370	5,780	70.9%	0.43	0.99	672
Totals:		0.76	33,250	11,960	21,270				

* Calculations are based on C.3 Stormwater Handbook, June 2016, by EOA Inc., for SCVURPPP


¹ Refer to Figure B-1 in Appendix B, of the C.3 Stormwater Handbook

² Refer to Table B-2b in Appendix B, of the C.3 Stormwater Handbook


³ Refer to Table B-2c in Appendix B, of the C.3 Stormwater Handbook

⁴ Refer to Figure B-2 in Appendix B of the C.3 Stormwater Handbook


TCM ID	Bioretention or Flow-Through Planter Sizing - Flow and Volume Combination							
	Equiv. Imp Area sf	Design Rain Intensity in/hr	Duration hrs	Sizing Factor	Provided Surf. Area sf	Vol. Treated Runoff cf	Vol. Ponding Area cf	Depth of Ponding ft
1	2,997	0.39	2.35	0.078	234	229	112	0.5
2	4,683	0.39	2.41	0.078	365	367	170	0.5
2	1,611	0.39	1.65	0.100	161	111	80	0.5
2	5,908	0.39	2.65	0.070	414	456	194	0.5
2	1,252	0.39	1.65	0.100	125	86	61	0.5
2	6,017	0.39	2.53	0.070	421	444	228	0.5

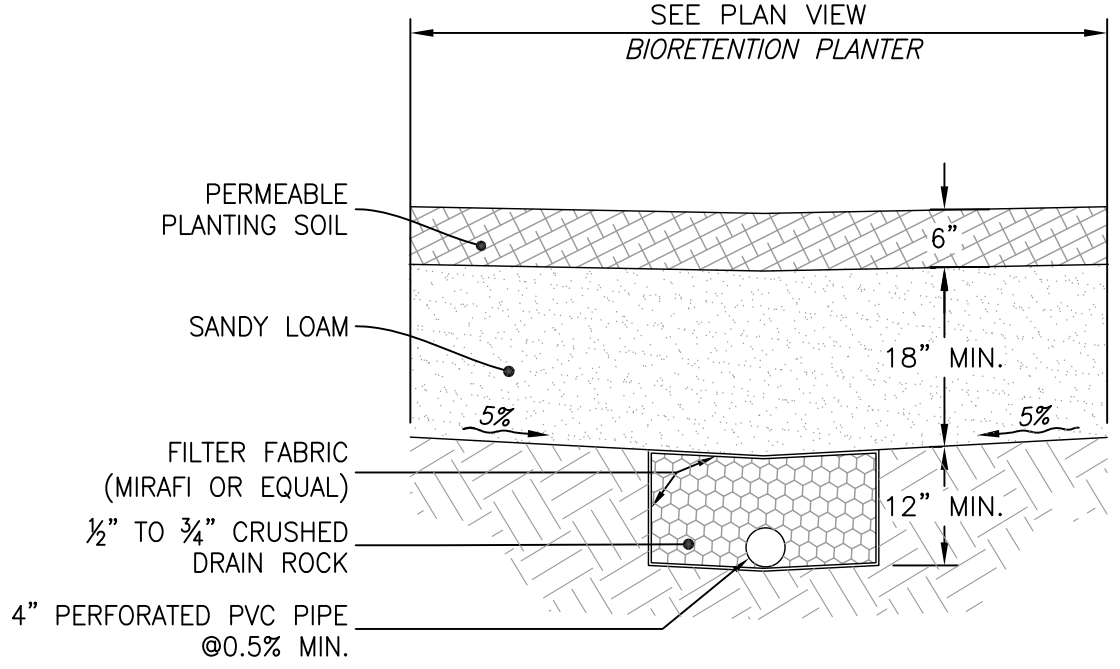

TYPICAL BIORETENTION DETAIL

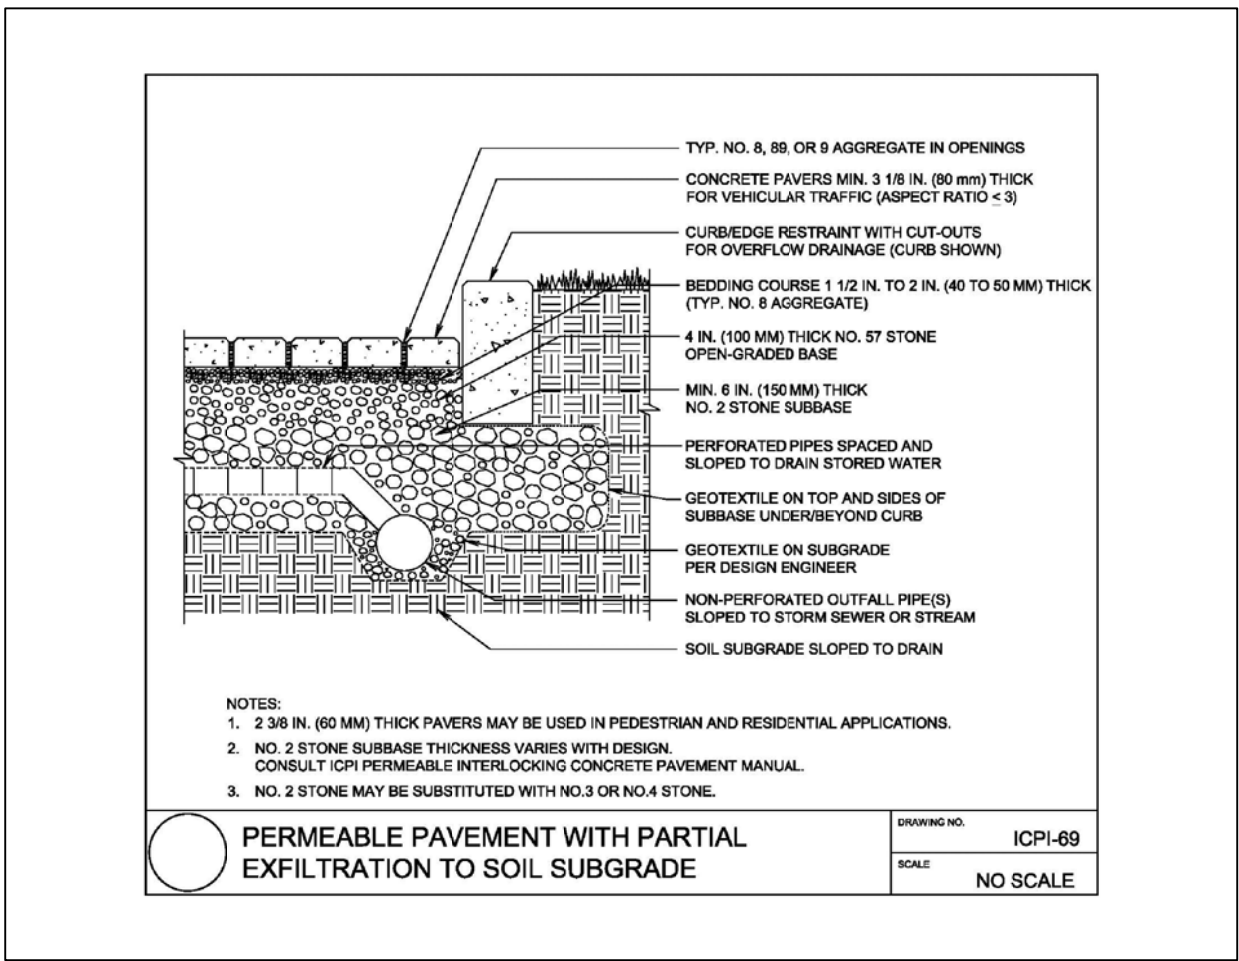

TYPICAL PERMEABLE PAVERS DETAIL

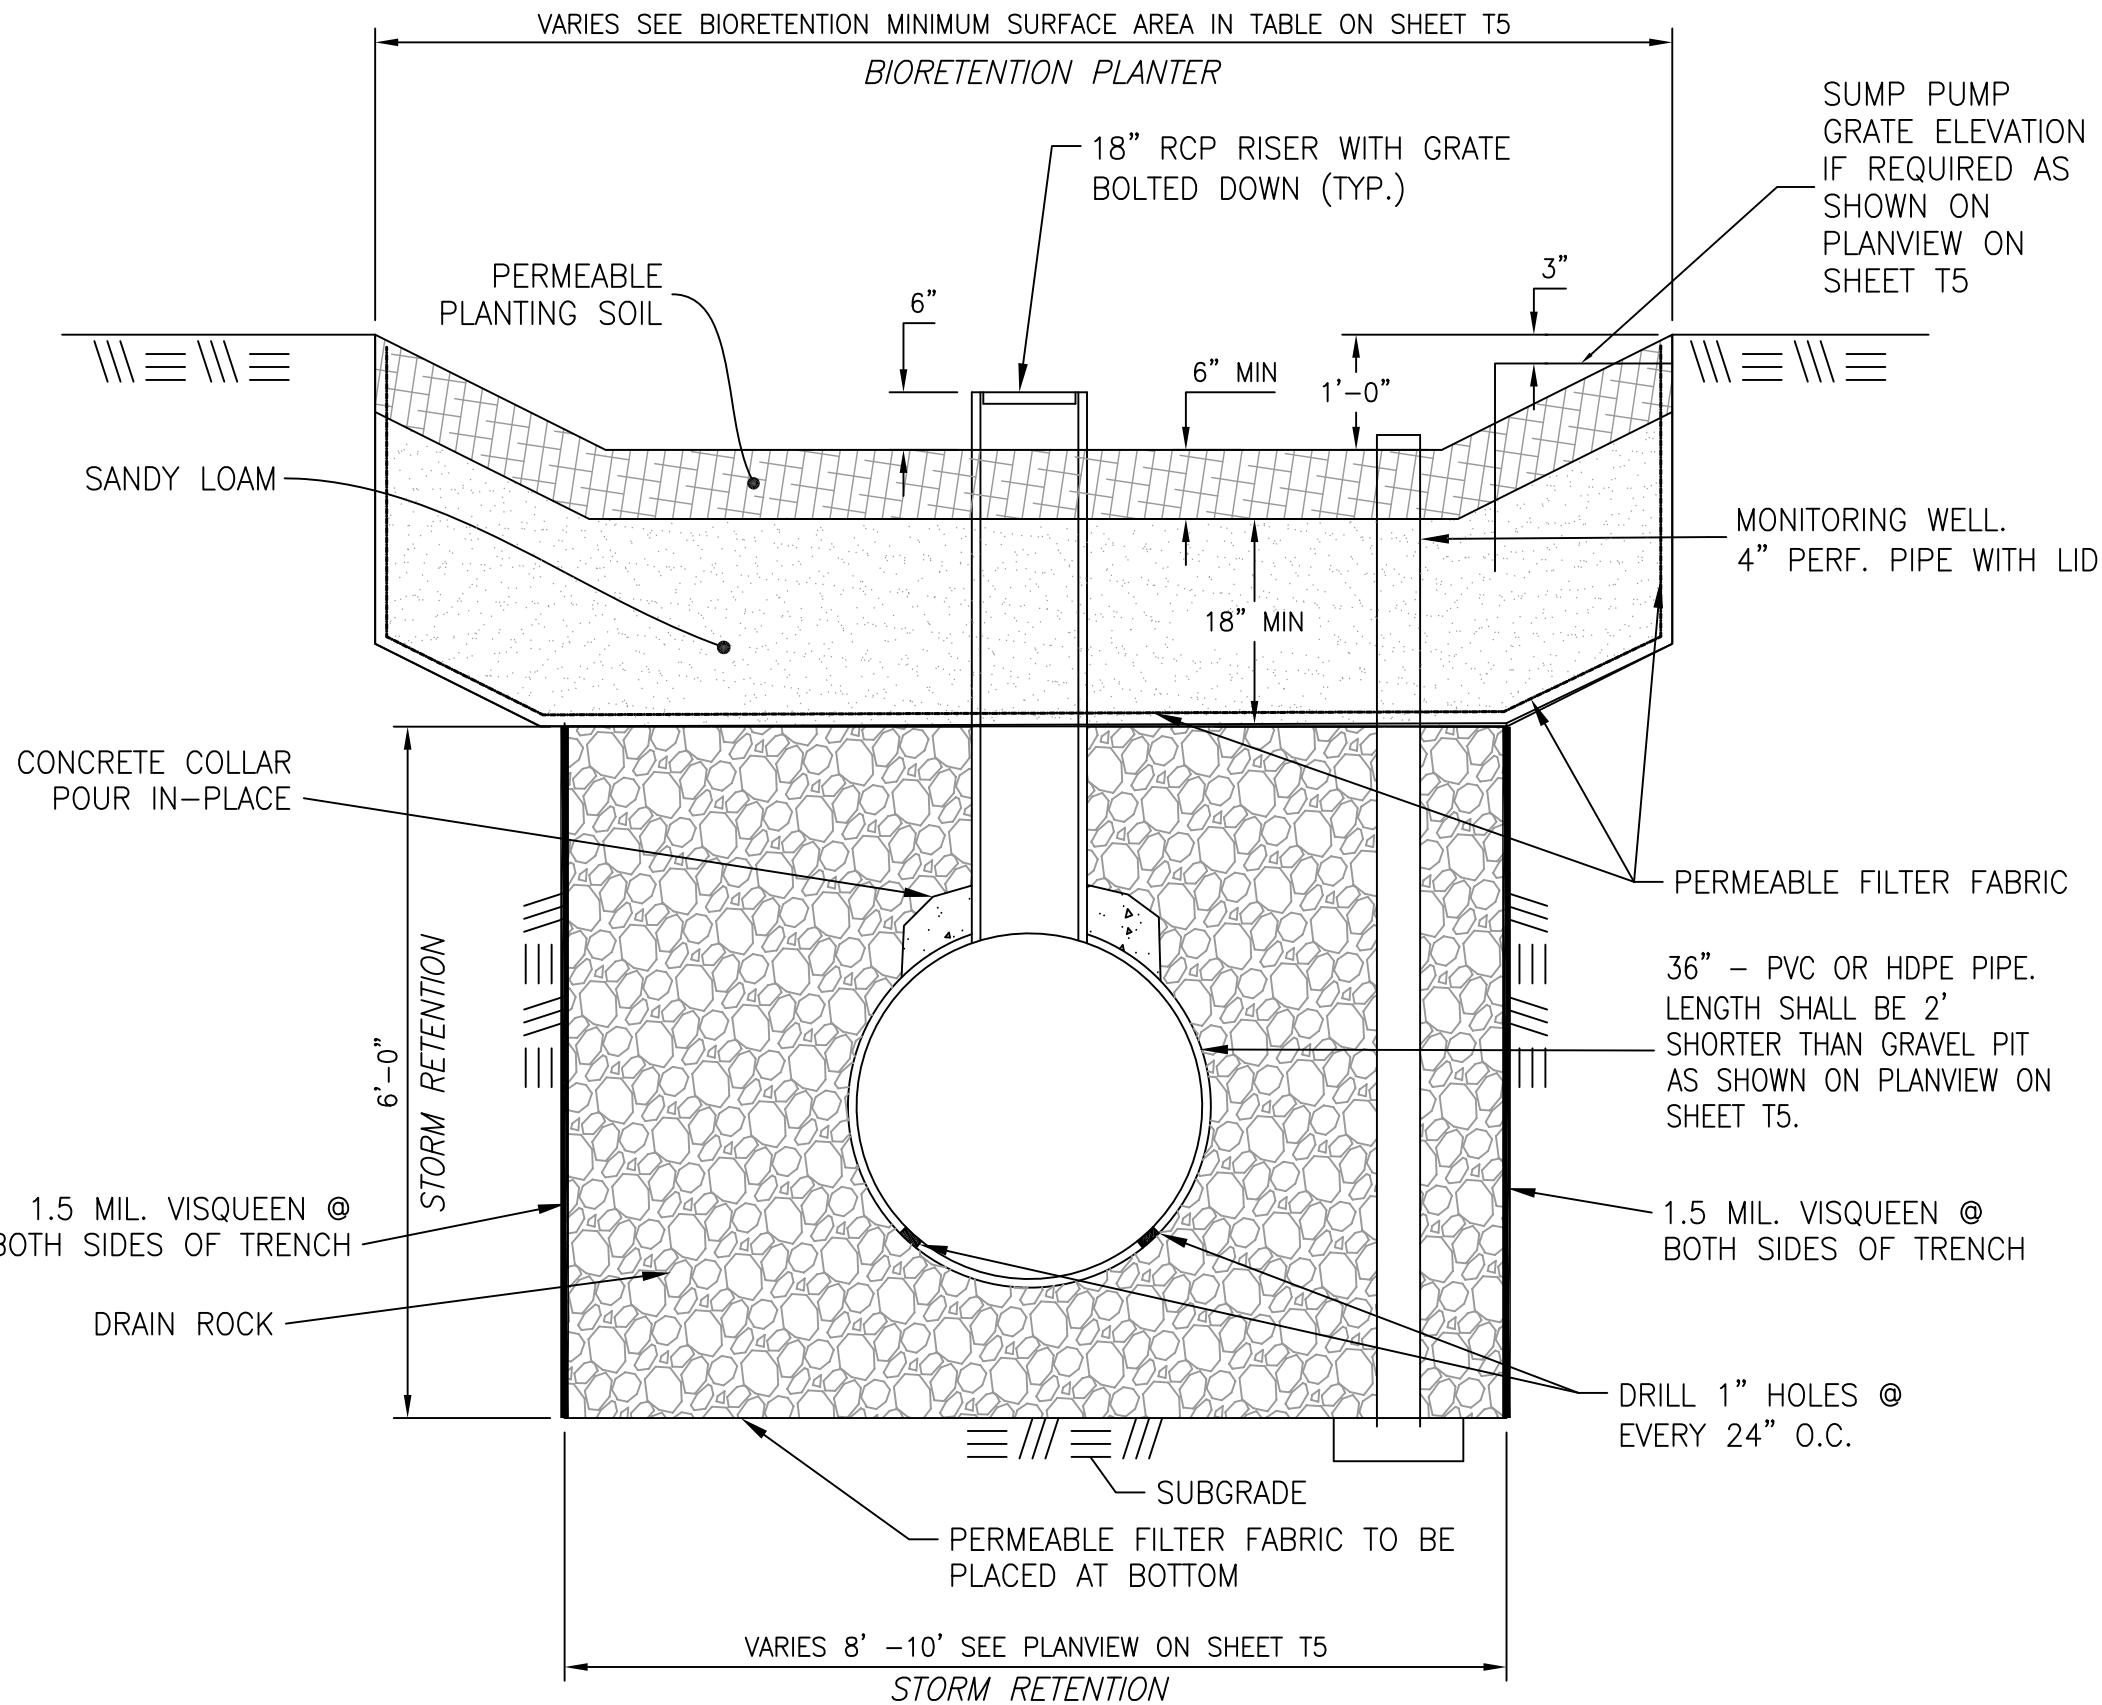

TYPICAL STORM DETENTION/INFILTRATION TRENCH WITH BIORETENTION ON TOP DETAIL

PERVIOUS PAVEMENT – OPERATIONS & MAINTENANCE PLAN

Pervious pavement is a permeable pavement surface with an underlying stone reservoir that temporarily stores surface runoff before infiltrating into the subsoil or being collected in underlying drain pipes and being discharged off-site. There are many types of pervious pavement including plastic rings planted with grass, stone or concrete blocks with pore spaces backfilled with gravel or sand, porous asphalt, and porous concrete. Pervious pavement systems may precipitate, reduce, and store water runoff. All pervious pavement, vegetation, and source water shall be inspected during operations. Structural stability, minimum water retention, and infiltration for the first 2 years after the date of installation, 2 times per year thereafter, and within 48 hours after each major storm event. The facility owner must keep a log, recording all inspection dates, observations, and maintenance activities. The following items shall be inspected and maintained as stated:

Surface: In most pervious pavement design, the pavement itself acts as pretreatment to the stone reservoir below. The surface shall be kept clean and free of leaves, debris, and sediment. The surface shall not be overlaid with an impermeable paving surface

- Regular sweeping shall be implemented for porous asphalt or concrete systems.

Overflows or Emergency Spillways are used in the event that the facility's infiltration capacity is exceeded. Overflow devices shall be inspected for obstructions or debris, which shall be removed upon discovery. Overflow or emergency spillways shall be capable of transporting high flows of storm water to an approved storm water receiving system.

- Sources of erosion damage shall be identified and controlled when native soil is exposed near the overflow structure.

Vegetation (where applicable) shall be healthy and dense enough to provide filtering while protecting underlying soils from erosion. Vegetation, such as trees and shrubs, should not be located in or around the pervious pavement because roots from trees can penetrate the pavement, and leaves from deciduous trees and shrubs can increase the risk of clogging the surface.

- Vegetation and large shrubs/trees that limit access or interfere with porous pavement operation shall be pruned.
- Fallen leaves and debris from deciduous plant foliage shall be raked and removed.
- Poisonous, nuisance, dead or odor producing vegetation shall be removed immediately.
- Grass shall be mowed to less than four inches and grass clippings shall be bagged and removed.
- Irrigation shall be provided as needed.

Source Control measures prevent pollutants from mixing with storm water. Typical non-structural control measures include raking and removing leaves, street sweeping, vacuum sweeping, limited and controlled application of pesticides and fertilizers, and other good housekeeping practices.

Spill Prevention measures shall be exercised when handling substances that can contaminate storm water. A spill prevention plan shall be implemented at all non-residential sites and in areas where there is likelihood of spills from hazardous materials. However, virtually all sites, including residential and commercial, present potential danger from spills. All homes contain a wide variety of toxic materials including gasoline for lawn mowers, antifreeze for cars, solvents, pesticides, and cleaning aids that can adversely affect storm water if spilled. It is important to exercise caution when handling substances that can contaminate storm water. Releases of pollutants shall be corrected as soon as identified.

Training and/or written guidance information for operating and maintaining pervious pavement shall be provided to all property owners and tenants. A copy of the O&M Plan shall be provided to all property owners

Access to the pervious pavement shall be safe and efficient. Egress and ingress routes shall be maintained to design standards. Roadways shall be maintained to accommodate size and weight of vehicles, if applicable. Obstacles preventing maintenance personnel and/or equipment access to the porous pavement shall be removed. Gravel or ground cover shall be added if erosion occurs, e.g., due to vehicular or pedestrian traffic.

Debris and Litter shall be removed to prevent clogging

Storm water Management Manual
Eugene 2008



P. Oscar Osuna
PORFIRIO OSCAR OSUNA
RCE 70829 EXP. 6-30-19

OSUNA Engineering Inc.
CONSULTING CIVIL ENGINEERS & LAND SURVEYORS
117 BERNAL RD. STE. 70-336
SAN JOSE, CA 95119
TEL. (408) 772-4336
info@osunaengineering.com

TENTATIVE MAP
STORM WATER CONTROL PLAN
3 LOT SUBDIVISION





CITY OF MONTE SERENO,	CALIFORNIA
Designated No.: 1605	Assigned: 00 Checked: 00 Date: 4/27

SHEET

T6

OF 10 SHEETS

SARATOGA LOS GATOS RD

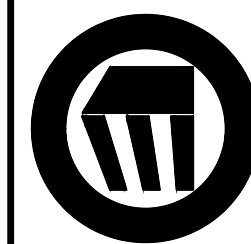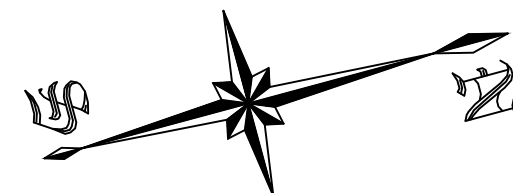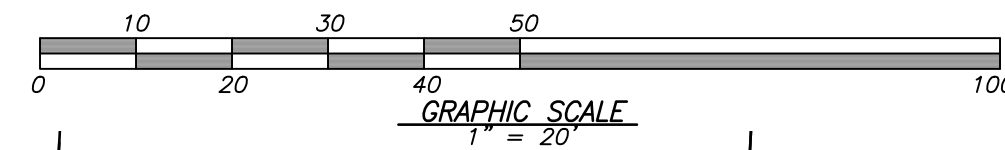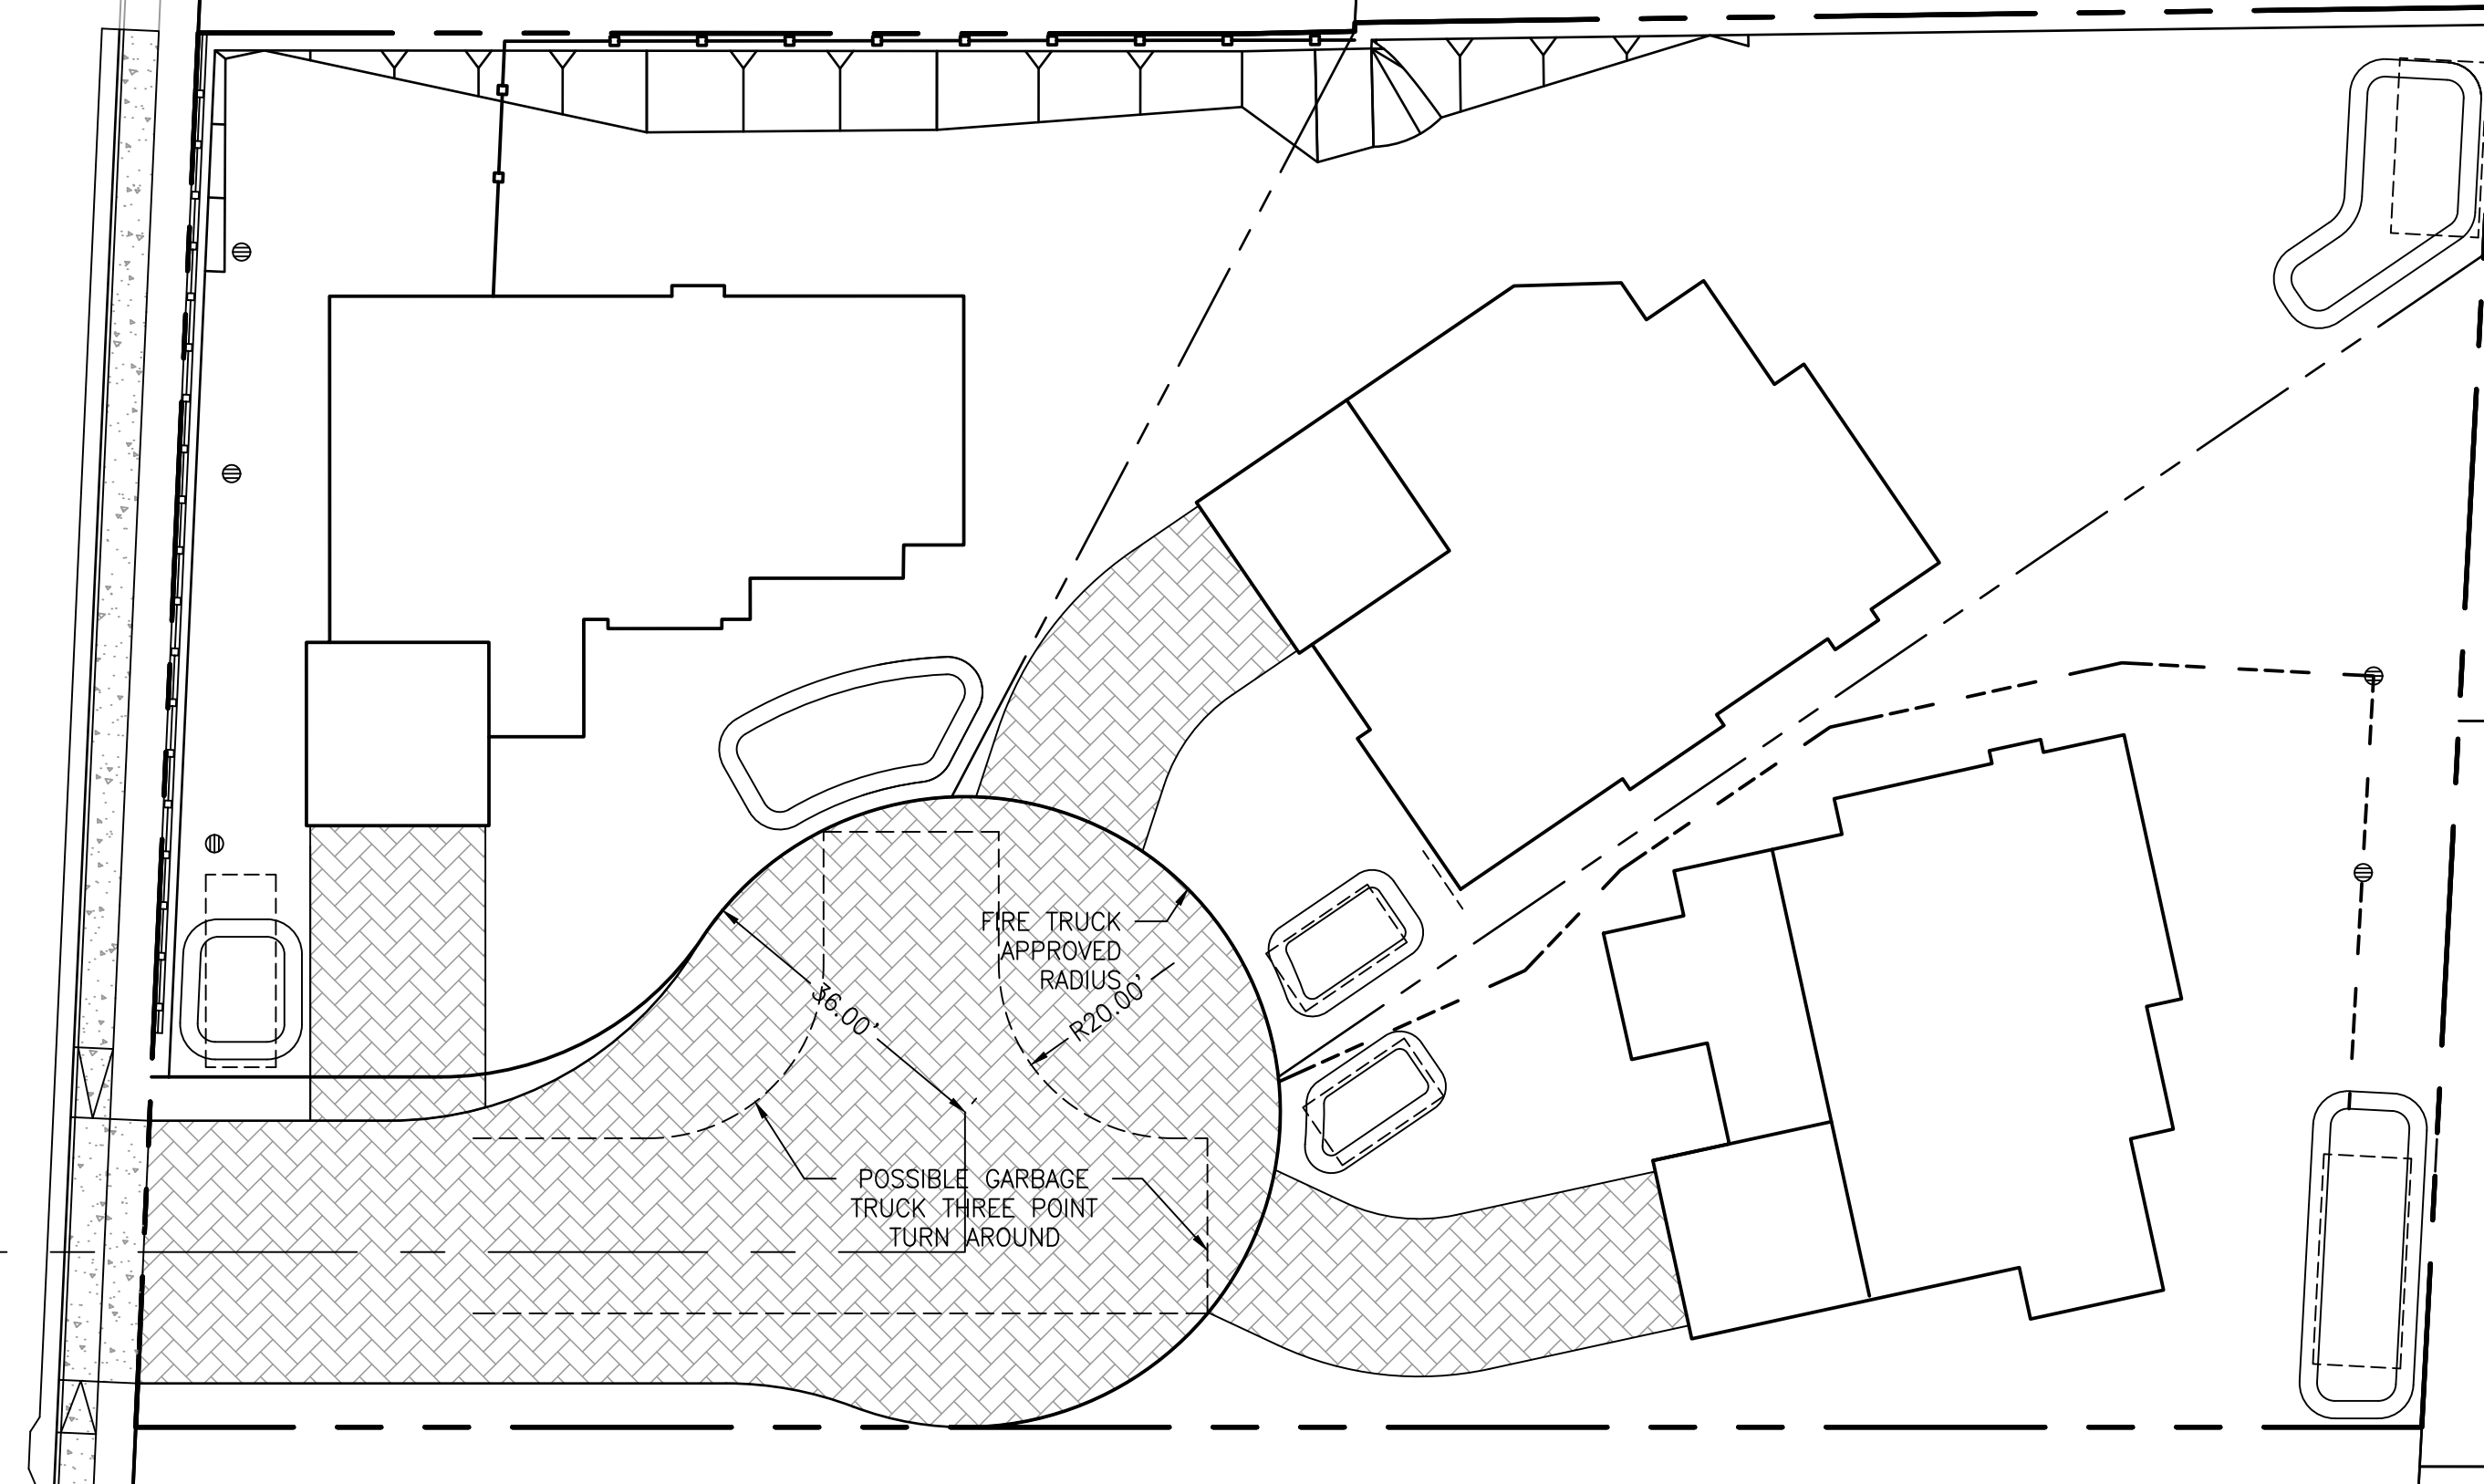

OSUNA
ENGINEERING INC.
Planning | Surveying | Civil Engineering

CONSULTING CIVIL ENGINEERS & LAND SURVEYORS
117 BERNAL RD. STE. 70-336 TEL. (408) 772-4381
SAN JOSE, CA 95119 Info@osundengineering.com

TENTATIVE MAP
CIRCULATION PLAN
3 LOT SUBDIVISION
18081 SARATOGA LOS GATOS RD

Desired No. : 1005	Desired: 10	Abolished: 00	Date: 9/10/20
--------------------	-------------	---------------	---------------


CITY OF MONTE SERENO, CALIFORNIA

SHEET
T7
10 SHEETS

Δ	BY	CITY	DATE	REVISIONS
Δ				
Δ				
Δ				
Δ				
Δ				



P. Oscar Osuna
PORFIRIO OSCAR OSUNA
RCE 70829 EXP. 6-30-19

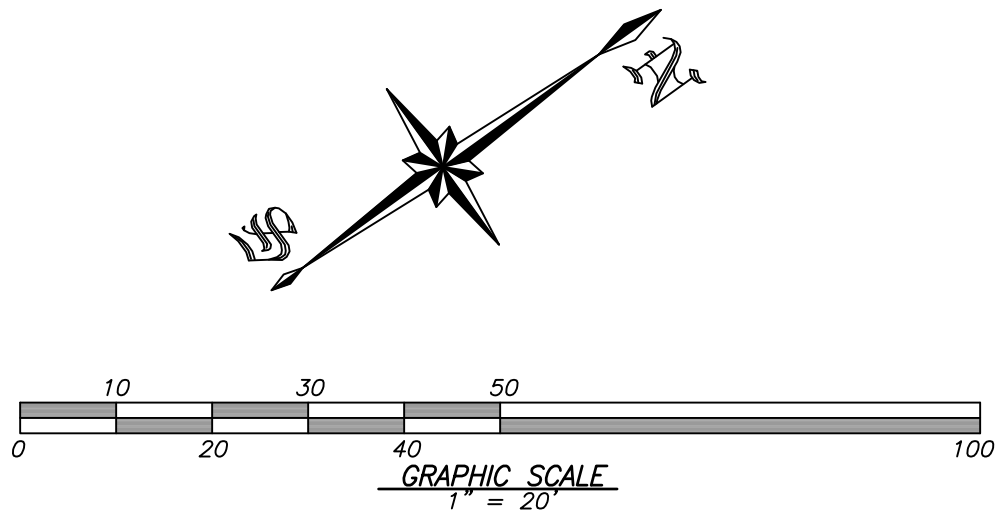


TENTATIVE MAP WATERSHED MAP - EX. CONDITIONS 3 LOT SUBDIVISION 18081 SARATOGA LOS GATOS RD	CITY OF MONTE SERENO, CALIFORNIA Project No.: 1605 Designated: 0.01 Date: 4/23/19	REVISIONS	DATE	CITY	BY

SHEET

T8

OF 10 SHEETS

OSUNA Engineering Inc.
CONSULTING CIVIL ENGINEERS & LAND SURVEYORS
TEL. (408) 772-4381
117 BERNAL RD. STE. 70-336
SAN JOSE, CA 95119
info@osunaengineering.com

 

PORFIRIO OSCAR OSUNA
RCE 70829 EXP. 6-30-19

CONTRACTOR AGREES THAT HE SHALL ASSUME SOLE AND COMPLETE RESPONSIBILITY FOR JOB SITE CONDITIONS DURING THE COURSE OF CONSTRUCTION OF THIS PROJECT, INCLUDING SAFETY OF ALL PERSONS AND PROPERTY. THIS AGREEMENT SHALL BE LIMITED TO NORMAL WORKING HOURS AND THAT THE CONTRACTOR SHALL BE RESPONSIBLE FOR OBTAINING ALL NECESSARY PERMITS AND APPROVALS FROM THE CITY OF MONTE SERENO, CALIFORNIA, AND THE CALIFORNIA DEPARTMENT OF WATER RESOURCES, AND SHALL BE RESPONSIBLE FOR THE PERFORMANCE OF WORK ON THIS PROJECT, EXCEPTING FOR LIABILITY ARISING FROM THE SOLE NEGLIGENCE OF THE ENGINEER.

AREA 1 DRAINS TO
SARATOGA-LOS GATOS RD
AREA 1 = 0.683 AC
C = 0.45
TC = 12.79 MIN
I 100yr = 2.80 IN/HR
Q100YR = C*I*A
Q100YR = 0.86 CFS

BIORETENTION WITH STORM
DETENTION/INFILTRATION TRENCH
UNDERNEATH. SEE DETAIL ON T6

BIORETENTION WITH STORM
DETENTION/INFILTRATION TRENCH
UNDERNEATH. SEE DETAIL ON T6

BIORETENTION WITH
STORM RETENTION
UNDERNEATH. SEE
DETAIL 1/T4

OVERFLOW INLET WITH
SUMP PUMP (TYP)

OVERFLOW INLET WITH
SUMP PUMP (TYP) TO
PRIVATE DRIVE IF MORE
THAN 100 YR STORM

AREA 2 NATURALLY DRAINS TO
NEIGHBORING LOTS
AREA 2 = 0.280 AC
C = 0.37
TC = 11.23 MIN
I 100yr = 2.98 IN/HR
Q100YR = C*I*A
Q100YR = 0.31 CFS

BIORETENTION WITH STORM
DETENTION/INFILTRATION TRENCH
UNDERNEATH. SEE DETAIL ON T6

OVERFLOW INLET WITH
SUMP PUMP (TYP) TO
PRIVATE DRIVE IF MORE
THAN 100 YR STORM


BIORETENTION WITH STORM
DETENTION/INFILTRATION TRENCH
UNDERNEATH. SEE DETAIL ON T6

BIORETENTION WITH STORM
DETENTION/INFILTRATION TRENCH
UNDERNEATH. SEE DETAIL ON T6

VIEWFIELD RD

SARATOGA LOS GATOS RD

ROSE AVE

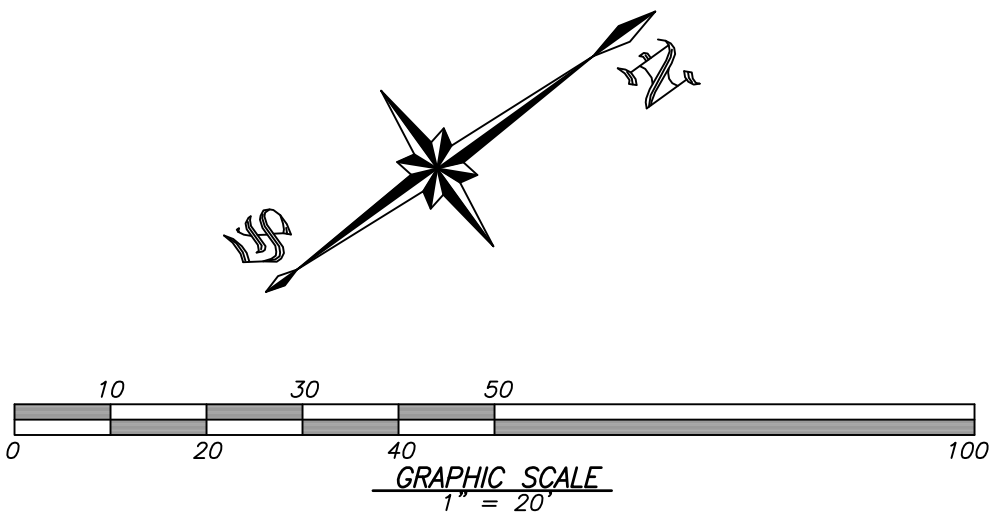

CITY OF MONTE SERENO, CALIFORNIA
Project No.: 1605 | Design: 0.0 | Check: 0.0 | Date: 4/23/19

SHEET
T9
OF 10 SHEETS

OSUNA Engineering Inc.
CONSULTING CIVIL ENGINEERS & LAND SURVEYORS
117 BERNAL RD. STE. 70-336 TEL (408) 712-4381
SAN JOSE, CA 95119 info@osusnainc.com

PROFESIONAL ENGINEER
No. 70829
Exp. 6-30-19
CIVIL
STATE OF CALIFORNIA
PORFIRIO OSCAR OSUNA
RCE 70829 EXP. 6-30-19

REVISIONS	DATE	CITY	BY

DESCRIPTION	SYMBOL
BOUNDARY LINE	---
LOT LINE	---
EASEMENT LINE	---
SIDEWALK	---
WOOD FENCE	X X
CHAIN LINK FENCE	---
RETAINING WALL	---
DRIVEWAY DRAIN INLET	---
AREA DRAIN	---
DROP INLET	---
MONUMENT	---
FIRE HYDRANT	---
ELECTROUTER	---
WATER METER	---
AC UNIT	---
SANITARY SEWER LATERAL	---
STORM DRAIN	SD
SANITARY SEWER	SS
STREET LIGHT CONDUITS	SL
WATER	W
JOINT TRENCH	JT
HOUSE SERVICE	SVC
SLOPE ARROW	---
EXISTING CONTOUR	100
PROPOSED CONTOUR	---
OVERLAND RELEASE	---
DIRECTION OF SURFACE DRAINAGE	---
SIX SLOPE AWAY FROM BUILDING	---

Base Plan Produced By:

CONCEPTUAL
GRADING AND DRAINAGE PLAN
PROPOSED NEW RESIDENCE
18081 SARATOGA LOS GATOS RD
CITY OF MONTE SERENO,
CALIFORNIA
Project No.: 1404 | Design: J.G./D.G. | Check: D.G. | Date: 2/13/18

GreenBlueEarth Inc.
CONSULTING CIVIL ENGINEERS & LAND SURVEYORS
117 BERNAL RD. STE. 70-336 TEL (408) 772-4381
SAN JOSE, CA 95119 GoundEngineering@gmail.com



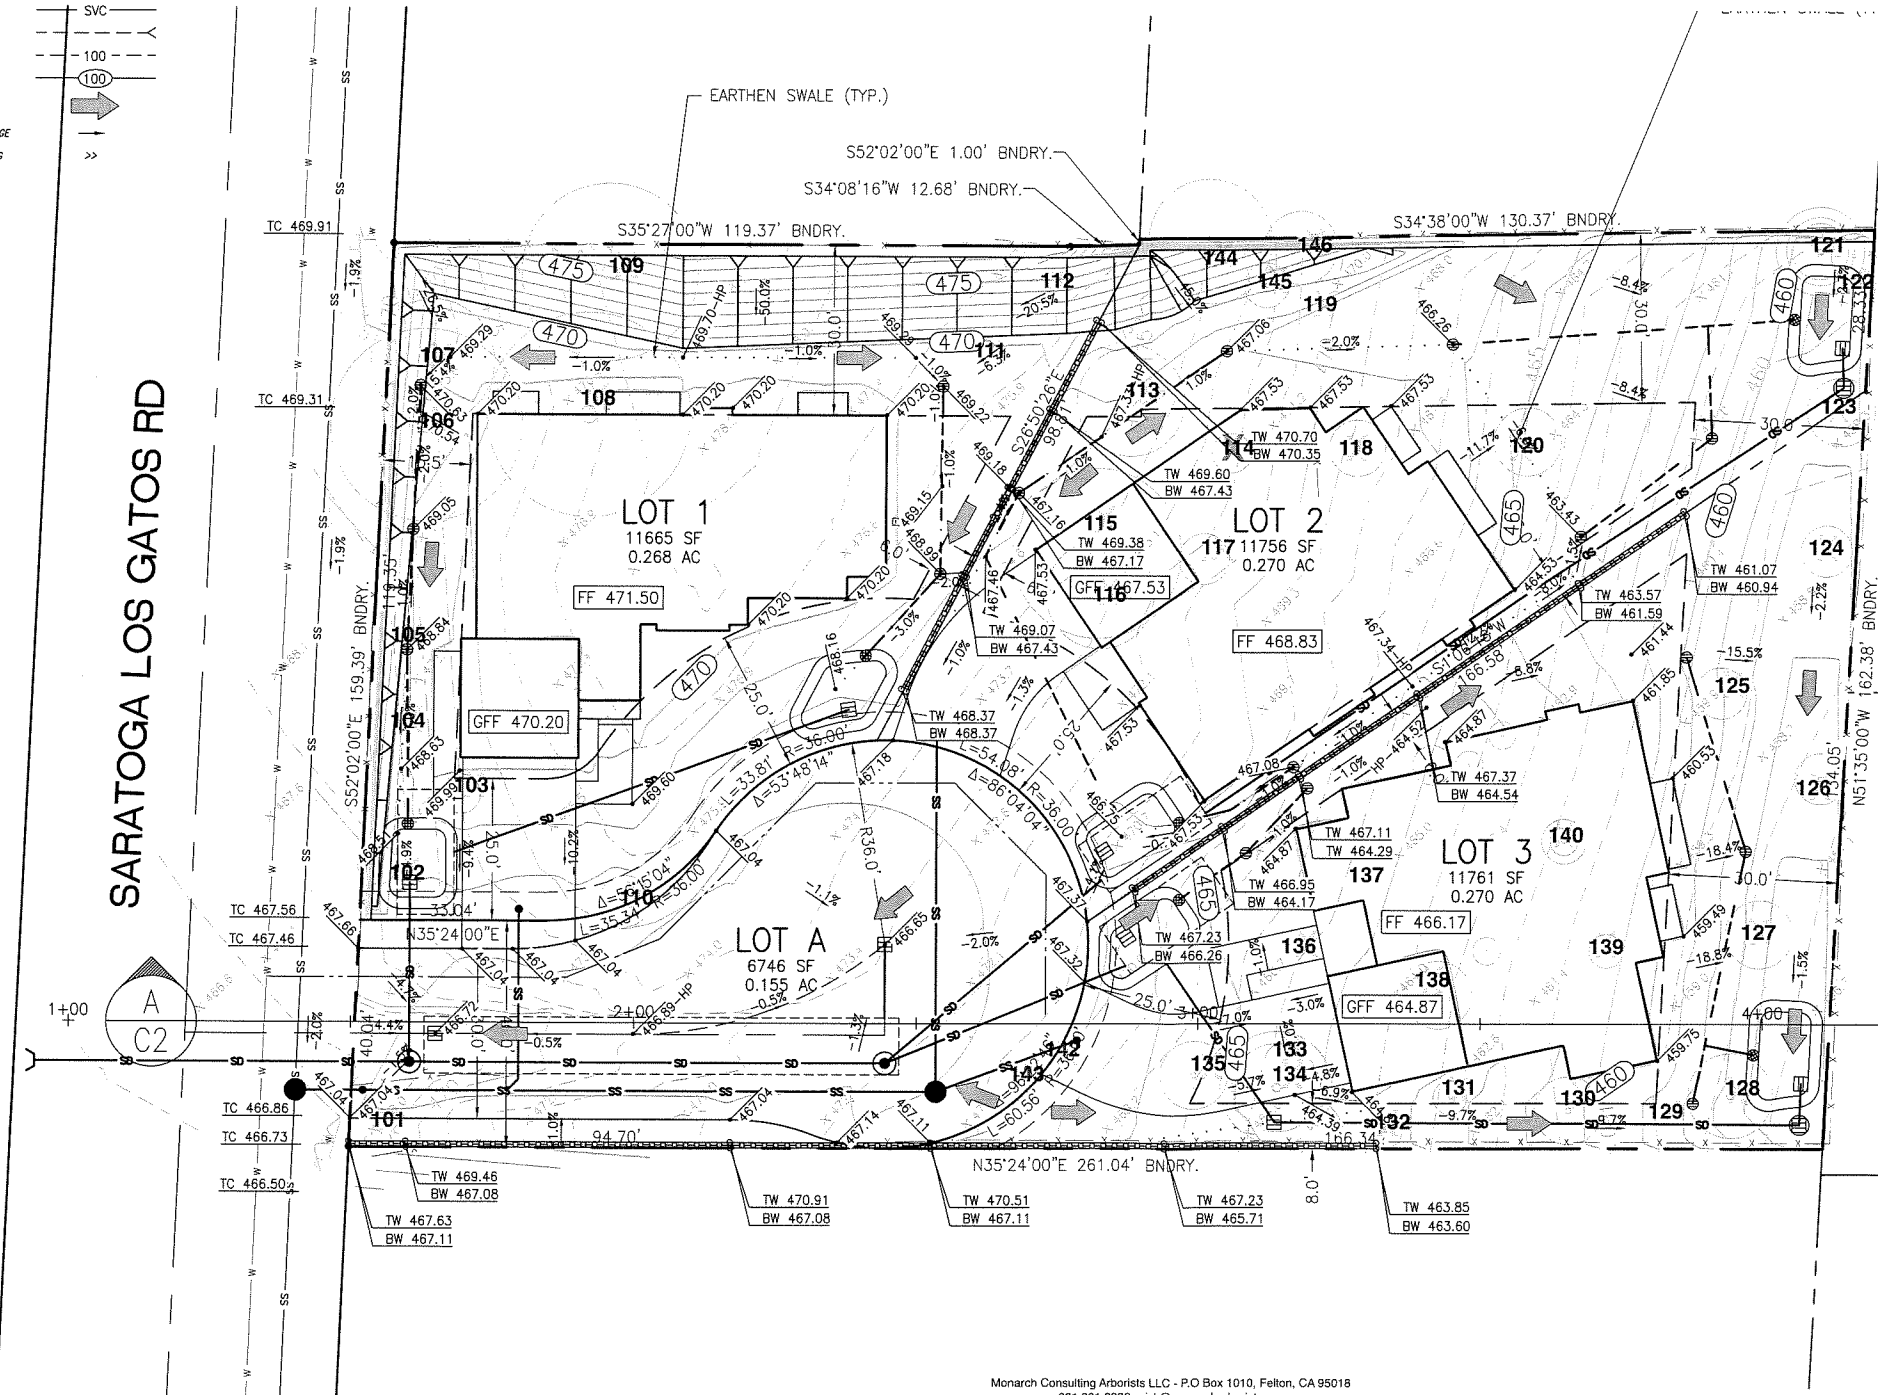


Table 1: Tree Inventory and Disposition

Tree Species	Number	Trunk Diameter (in.)	Condition	Suitability for Preservation	Expected Impact/Disposition
black acacia (<i>Acacia melanoxylon</i>)	101	8 x 8	Poor	Poor	High/Remove
black acacia (<i>Acacia melanoxylon</i>)	102	9 x 7 stems 4	Poor	Poor	High/Remove
silver acacia (<i>Acacia dealbata</i>)	103	10, 8, 4	Good	Good	High/Remove
silver acacia (<i>Acacia dealbata</i>)	104	8	Poor	Poor	High/Remove
black acacia (<i>Acacia melanoxylon</i>)	105	8	Poor	Poor	High/Remove
Norfolk Island pine (<i>Araucaria heterophylla</i>)	106	32	Poor	Poor	High/Remove
coast redwood (<i>Sequoia sempervirens</i>)	107	23	Poor	Poor	High/Remove
deodar cedar (<i>Cedrus deodara</i>)	108	29	Fair	Fair	High/Remove
coast live oak (<i>Quercus agrifolia</i>)	109	33	Good	Good	High/Remove
ash (<i>Fraxinus velutina</i> 'Modesto')	110	11	Poor	Poor	High/Remove
coast live oak (<i>Quercus agrifolia</i>)	111	14	Good	Good	High/Remove
plum (<i>Prunus cerasifera</i>)	112	20	Poor	Poor	High/Remove
Peruvian pepper (<i>Schinus molle</i>)	113	11, 12	Poor	Poor	High/Remove
London plane (<i>Platanus x hispanica</i>)	114	9, 9, 9, 9, 9	Fair	Fair	High/Remove
Italian cypress (<i>Cupressus sempervirens</i>)	115	24	Fair	Poor	High/Remove
Italian cypress (<i>Cupressus sempervirens</i>)	116	15	Fair	Poor	High/Remove
coast live oak (<i>Quercus agrifolia</i>)	117	10	Good	Good	High/Remove
valley oak (<i>Quercus lobata</i>)	118	8	Good	Good	High/Remove
valley oak (<i>Quercus lobata</i>)	119	6	Fair	Fair	High/Remove
plum (<i>Prunus</i> sp.)	120	10	Poor	Poor	High/Remove
deodar cedar (<i>Cedrus deodara</i>)	121	12	Poor	Poor	High/Remove
coast live oak (<i>Quercus agrifolia</i>)	122	8	Poor	Poor	High/Remove
coast live oak (<i>Quercus agrifolia</i>)	123	15, 10, 7	Fair	Fair	High/Remove
deodar cedar (<i>Cedrus deodara</i>)	124	10	Poor	Poor	High/Remove
valley oak (<i>Quercus lobata</i>)	125	9	Good	Good	High/Remove
plum (<i>Prunus</i> sp.)	126	12 multi	Fair	Fair	High/Remove
plum (<i>Prunus</i> sp.)	127	12 multi	Fair	Fair	High/Remove
coast live oak (<i>Quercus agrifolia</i>)	128	12	Fair	Good	High/Remove
coast live oak (<i>Quercus agrifolia</i>)	129	6	Fair	Fair	High/Remove
coast live oak (<i>Quercus agrifolia</i>)	130	10	Good	Good	High/Remove
coast live oak (<i>Quercus agrifolia</i>)	131	8	Good	Good	High/Remove
coast live oak (<i>Quercus agrifolia</i>)	132	6	Good	Good	High/Remove
coast live oak (<i>Quercus agrifolia</i>)	133	8	Poor	Poor	High/Remove
silk oak (<i>Grevillea robusta</i>)	134	20, 14, 10	Poor	Poor	High/Remove
coast live oak (<i>Quercus agrifolia</i>)	135	10	Fair	Fair	High/Remove
silk tree (<i>Albizia julibrissin</i>)	136	6, 6, 6, 4	Poor	Poor	High/Remove
coast live oak (<i>Quercus agrifolia</i>)	137	10 multi	Poor	Poor	High/Remove
coast live oak (<i>Quercus agrifolia</i>)	138	6, 8 or 10	Fair	Fair	High/Remove
European birch (<i>Betula pendula</i>)	139	7	Poor	Poor	High/Remove
coast live oak (<i>Quercus agrifolia</i>)	140	5, 7, 8	Fair	Fair	High/Remove
coast live oak (<i>Quercus agrifolia</i>)	141	6, 6	Fair	Fair	High/Remove
valley oak (<i>Quercus lobata</i>)	142	7	Good	Good	High/Remove
coast live oak (<i>Quercus agrifolia</i>)	143	11	Fair	Fair	High/Remove
ash (<i>Fraxinus velutina</i> 'Modesto')	144	22	Poor	Poor	High/Remove
European olive (<i>Olea europaea</i>)	145	8	Poor	Poor	High/Remove
coast live oak (<i>Quercus agrifolia</i>)	146	14	Fair	Fair	High/Remove

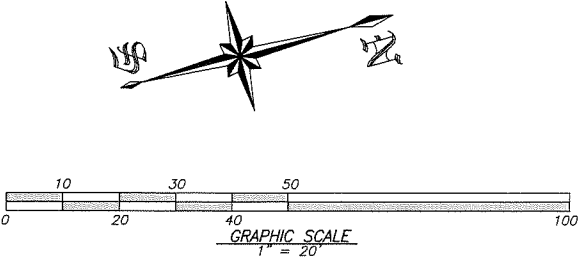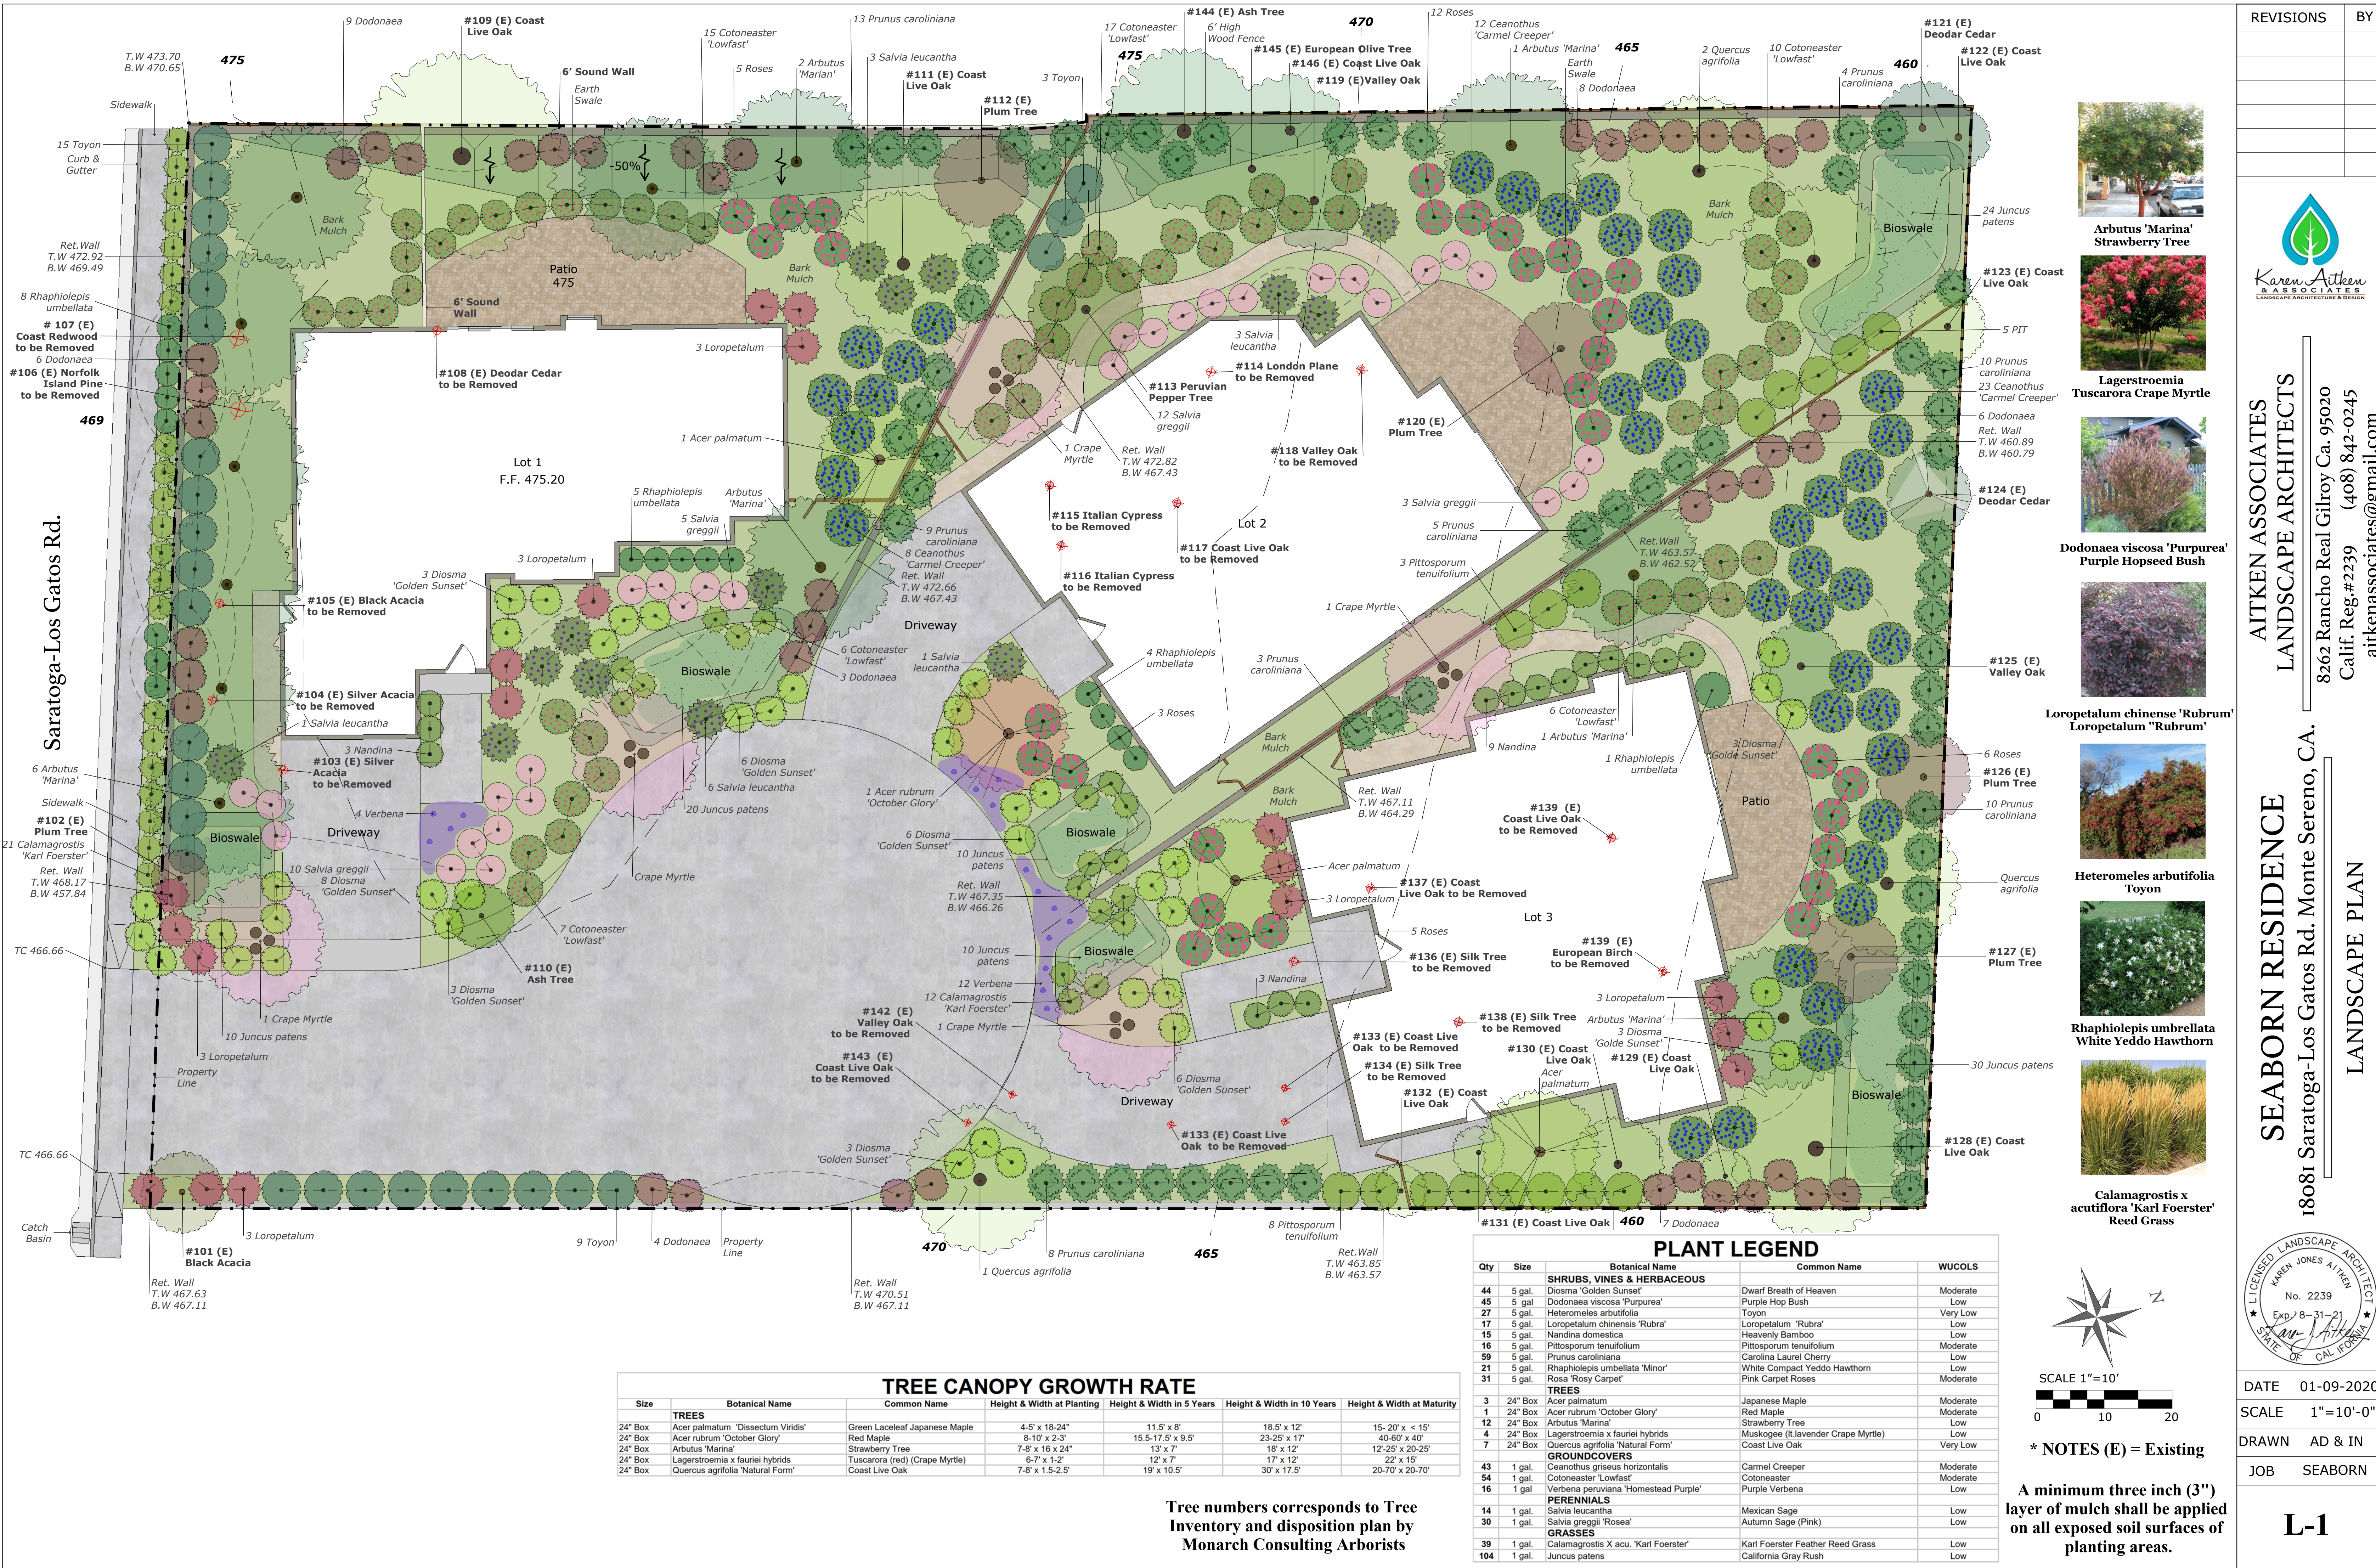

REVISIONS

BY



AITKEN ASSOCIATES

LANDSCAPE ARCHITECTS

8662 Rancho Real Gilroy Ca. 95020

Calif. Reg.#2239 (408) 842-0245

aitkenassociates@gmail.com

SEABORN RESIDENCE

18081 Saratoga-Los Gatos Rd. Monte Sereno, CA.

LANDSCAPE PLAN



DATE

01-09-2020

SCALE

1"=10'-0"


DRAWN

AD & IN

JOB

SEABORN

L-1

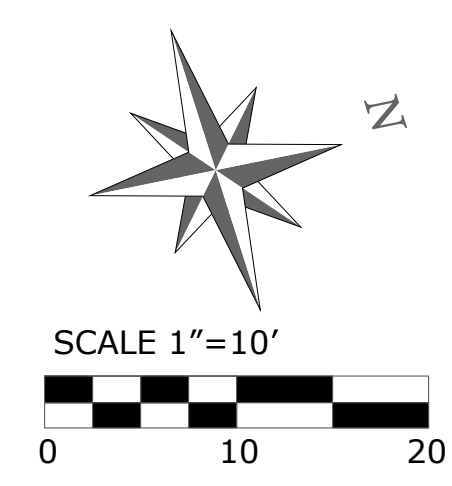

* NOTES (E) = Existing

A minimum three inch (3") layer of mulch shall be applied on all exposed soil surfaces of planting areas.