

Appendix G


Valley Rail Sacramento Extension 15% Preliminary Engineering Plan Set

SAN JOAQUIN REGIONAL RAIL COMMISSION

VALLEY RAIL

SACRAMENTO EXTENSION



15% PRELIMINARY ENGINEERING

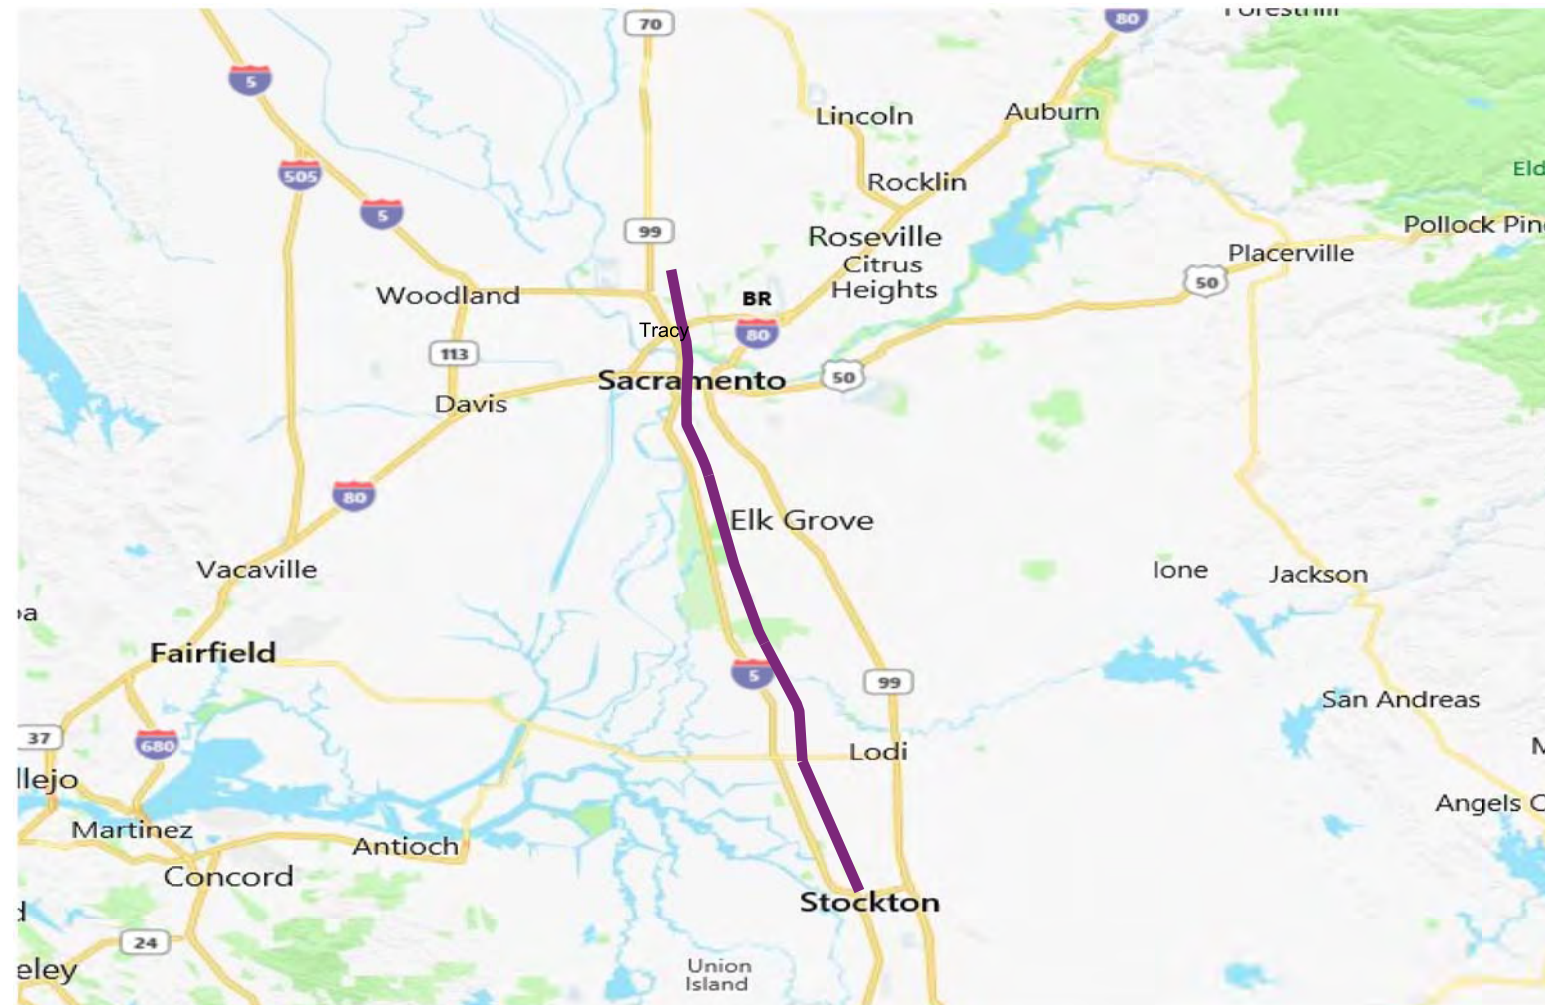

SHEET NO.	DRAWING NO.	DRAWING TITLE LINE 3	DRAWING TITLE LINE 4	DRAWING TITLE LINE 5	DRAWING TITLE LINE 6
GENERAL SHEETS					
1				COVER SHEET	
2	GE-A0001			INDEX OF DRAWINGS	SHEET 1 OF 4
3	GE-A0002			INDEX OF DRAWINGS	SHEET 2 OF 4
4	GE-A0003			INDEX OF DRAWINGS	SHEET 3 OF 4
5	GE-A0004			INDEX OF DRAWINGS	SHEET 4 OF 4
TRACK CURVE RECONSTRUCTION EAST OF MARCH LANE TO SWAIN ROAD					
6	TT-B0001-ML	TRACK CURVE RECONSTRUCTION EAST OF MARCH LANE	TO EAST SWAIN ROAD - TRACK ALIGNMENT	KEY MAP	STA. 10+00 TO STA. 20+28.80
7	TT-D0001-ML	TRACK CURVE RECONSTRUCTION EAST OF MARCH LANE	TO EAST SWAIN ROAD - TRACK ALIGNMENT	TYPICAL SECTIONS	SHEET 1 OF 1
8	TT-D1001-ML	TRACK CURVE RECONSTRUCTION EAST OF MARCH LANE	TO EAST SWAIN ROAD - TRACK ALIGNMENT	PLAN AND PROFILE	STA. 10+00 TO STA. 20+28.80
9	CV-I1001-ML	TRACK CURVE RECONSTRUCTION EAST OF MARCH LANE	TO EAST SWAIN ROAD - TRACK ALIGNMENT	TEMPORARY CONSTRUCTION AREAS PLAN	STA. 10+00 TO STA. 20+28.80
HAMMMER LANE SIDING UPGRADE					
10	TT-B0001-HL	HAMMMER LANE SIDING UPGRADE	TRACK ALIGNMENT	KEY MAP	STA. 10+00 TO STA. 130+19.48
11	TT-D0001-HL	HAMMMER LANE SIDING UPGRADE	TRACK ALIGNMENT	TYPICAL SECTIONS	SHEET 1 OF 1
12	TT-D1001-HL	HAMMMER LANE SIDING UPGRADE	TRACK ALIGNMENT	PLAN AND PROFILE	STA. 10+00 TO STA. 27+00
13	TT-D1002-HL	HAMMMER LANE SIDING UPGRADE	TRACK ALIGNMENT	PLAN AND PROFILE	STA. 27+00 TO STA. 56+00
14	TT-D1003-HL	HAMMMER LANE SIDING UPGRADE	TRACK ALIGNMENT	PLAN AND PROFILE	STA. 56+00 TO STA. 85+00
15	TT-D1004-HL	HAMMMER LANE SIDING UPGRADE	TRACK ALIGNMENT	PLAN AND PROFILE	STA. 85+00 TO STA. 114+00
16	TT-D1005-HL	HAMMMER LANE SIDING UPGRADE	TRACK ALIGNMENT	PLAN AND PROFILE	STA. 114+00 TO STA. 130+19.43
17	CV-I1001-HL	HAMMMER LANE SIDING UPGRADE	TRACK ALIGNMENT	TEMPORARY CONSTRUCTION AREAS PLAN	STA. 10+00 TO STA. 56+00
18	CV-I1002-HL	HAMMMER LANE SIDING UPGRADE	TRACK ALIGNMENT	TEMPORARY CONSTRUCTION AREAS PLAN	STA. 56+00 TO STA. 114+00
19	CV-I1003-HL	HAMMMER LANE SIDING UPGRADE	TRACK ALIGNMENT	TEMPORARY CONSTRUCTION AREAS PLAN	STA. 114+00 TO STA. 113+19.43
LODI SIDING					
20	TT-B0001-LD		LODI SIDING - TRACK ALIGNMENT	KEY MAP	STA. 10+00 TO STA. 190+31.45
21	TT-D0001-LD		LODI SIDING - TRACK ALIGNMENT	TYPICAL SECTIONS	SHEET 1 OF 3
22	TT-D0002-LD		LODI SIDING - TRACK ALIGNMENT	TYPICAL SECTIONS	SHEET 2 OF 3
23	TT-D0003-LD		LODI SIDING - TRACK ALIGNMENT	TYPICAL SECTIONS	SHEET 3 OF 3
24	TT-D1001-LD		LODI SIDING - TRACK ALIGNMENT	PLAN AND PROFILE	STA. 10+00 TO STA. 26+00
25	TT-D1002-LD		LODI SIDING - TRACK ALIGNMENT	PLAN AND PROFILE	STA. 26+00 TO STA. 55+00
26	TT-D1003-LD		LODI SIDING - TRACK ALIGNMENT	PLAN AND PROFILE	STA. 55+00 TO STA. 84+00
27	TT-D1004-LD		LODI SIDING - TRACK ALIGNMENT	PLAN AND PROFILE	STA. 84+00 TO STA. 113+00
28	TT-D1005-LD		LODI SIDING - TRACK ALIGNMENT	PLAN AND PROFILE	STA. 113+00 TO 1STA. 142+00
29	TT-D1006-LD		LODI SIDING - TRACK ALIGNMENT	PLAN AND PROFILE	STA. 142+00 TO STA. 171+00
30	TT-D1007-LD		LODI SIDING - TRACK ALIGNMENT	PLAN AND PROFILE	STA. 171+00 TO STA. 190+31.45
31	CV-T1001-LD		LODI SIDING	AT-GRADE CROSSING IMPROVEMENTS	WEST HARNEY LANE
32	CV-T1002-LD		LODI SIDING	AT-GRADE CROSSING IMPROVEMENTS	DEVIERES ROAD
33	CV-T1003-LD		LODI SIDING	AT-GRADE CROSSING IMPROVEMENTS	WEST KINGDON ROAD
34	CV-T1004-LD		LODI SIDING	AT-GRADE CROSSING IMPROVEMENTS	HWY 12
35	CV-T1005-LD		LODI SIDING	AT-GRADE CROSSING IMPROVEMENTS	WEST SARGENT ROAD
36	CV-E1001-LD			LODI STATION	SITE PLAN
37	CV-E1002-LD			LODI STATION SOUTH ALTERNATIVE	SITE PLAN
38	CV-I1001-LD		LODI SIDING - TRACK ALIGNMENT	TEMPORARY CONSTRUCTION AREAS PLAN	STA. 10+00 TO STA. 55+00
39	CV-I1002-LD		LODI SIDING - TRACK ALIGNMENT	TEMPORARY CONSTRUCTION AREAS PLAN	STA. 55+00 TO STA. 113+00
40	CV-I1003-LD		LODI SIDING - TRACK ALIGNMENT	TEMPORARY CONSTRUCTION AREAS PLAN	STA. 113+00 TO STA. 171+00
41	CV-I1004-LD		LODI SIDING - TRACK ALIGNMENT	TEMPORARY CONSTRUCTION AREAS PLAN	STA. 171+00 TO STA. 190+31.45
THORNTON SIDING UPGRADE AND EXTENSION					
42	TT-B1001-TS	THORNTON SIDING UPGRADE AND EXTENSION	TRACK ALIGNMENT	KEY MAP	STA. 10+00 TO STA. 115+78.87
43	TT-D0001-TS	THORNTON SIDING UPGRADE AND EXTENSION	TRACK ALIGNMENT	TYPICAL SECTIONS	SHEET 1 OF 4
NOT FOR CONSTRUCTION					
				</	

SHEET NO.		DRAWING NO.		DRAWING TITLE LINE 3		DRAWING TITLE LINE 4		DRAWING TITLE LINE 5		DRAWING TITLE LINE 6	
THORNTON SIDING UPGRADE AND EXTENSION											
44	TT-D0002-TS	THORNTON SIDING UPGRADE AND EXTENSION				TRACK ALIGNMENT		TYPICAL SECTIONS		SHEET 2 OF 4	
45	TT-D0003-TS	THORNTON SIDING UPGRADE AND EXTENSION				TRACK ALIGNMENT		TYPICAL SECTIONS		SHEET 3 OF 4	
46	TT-D0004-TS	THORNTON SIDING UPGRADE AND EXTENSION				TRACK ALIGNMENT		TYPICAL SECTIONS		SHEET 4 OF 4	
47	TT-D1001-TS	THORNTON SIDING UPGRADE AND EXTENSION				TRACK ALIGNMENT		PLAN AND PROFILE		STA. 10+00 TO STA. 35+00	
48	TT-D1002-TS	THORNTON SIDING UPGRADE AND EXTENSION				TRACK ALIGNMENT		PLAN AND PROFILE		STA. 35+00 TO STA. 64+00	
49	TT-D1003-TS	THORNTON SIDING UPGRADE AND EXTENSION				TRACK ALIGNMENT		PLAN AND PROFILE		STA. 64+00 TO STA. 93+00	
50	TT-D1004-TS	THORNTON SIDING UPGRADE AND EXTENSION				TRACK ALIGNMENT		PLAN AND PROFILE		STA. 93+00 TO STA. 115+78.87	
51	CV-T1001-TS					THORNTON SIDING UPGRADE AND EXTENSION		AT-GRADE CROSSING IMPORVEMENTS		NEW HOPE ROAD	
52	CV-T1002-TS					THORNTON SIDING UPGRADE AND EXTENSION		AT-GRADE CROSSING IMPORVEMENTS		PRIVATE ROAD MP 144.80	
53	CV-I1001-TS	THORNTON SIDING UPGRADE AND EXTENSION				TRACK ALIGNMENT		TEMPORARY CONSTRUCTION AREAS PLAN		STA. 10+00 TO STA. 64+00	
54	CV-I1002-TS	THORNTON SIDING UPGRADE AND EXTENSION				TRACK ALIGNMENT		TEMPORARY CONSTRUCTION AREAS PLAN		STA. 64+00 TO STA. 115+78.87	
TRACK CURVE RECONSTRUCTION NORTH OF NORTH NEW HOPE ROAD											
55	TT-B0001-NH	TRACK CURVE RECONSTRUCTION NORTH OF NORTH				NEW HOPE ROAD - TRACK ALIGNMENT		KEY MAP		STA. 10+00 TO STA. 21+12.21	
56	TT-D0001-NH	TRACK CURVE RECONSTRUCTION NORTH OF NORTH				NEW HOPE ROAD - TRACK ALIGNMENT		TYPICAL SECTIONS		SHEET 1 OF 1	
57	TT-D1001-NH	TRACK CURVE RECONSTRUCTION NORTH OF NORTH				NEW HOPE ROAD - TRACK ALIGNMENT		PLAN AND PROFILE		STA. 10+00 TO STA. 21+12.21	
58	CV-I1002-NH	TRACK CURVE RECONSTRUCTION NORTH OF NORTH				NEW HOPE ROAD - TRACK ALIGNMENT		TEMPORARY CONSTRUCTION AREAS PLAN		STA. 10+00 TO STA. 21+12.21	
TRACK CURVE RECONSTRUCTION SOUTH OF DESMOND ROAD											
59	TT-B0001-DR	TRACK CURVE RECONSTRUCTION SOUTH OF				DESMOND ROAD - TRACK ALIGNMENT		KEY MAP		STA. 10+00 TO STA. 23+22.10	
60	TT-D0001-DR	TRACK CURVE RECONSTRUCTION SOUTH OF				DESMOND ROAD - TRACK ALIGNMENT		TYPICAL SECTIONS		SHEET 1 OF 1	
61	TT-D1001-DR	TRACK CURVE RECONSTRUCTION SOUTH OF				DESMOND ROAD - TRACK ALIGNMENT		PLAN AND PROFILE		STA. 10+00 TO STA. 23+22.10	
62	CV-I1002-DR	TRACK CURVE RECONSTRUCTION SOUTH OF				DESMOND ROAD - TRACK ALIGNMENT		TEMPORARY CONSTRUCTION AREAS PLAN		STA. 10+00 TO STA. 23+22.10	
PHILLIPS SIDING UPGRADE AND EXTENSION											
63	TT-B0001-PH					PHILLIPS SIDING UPGRADE AND EXTENSION		TRACK ALIGNMENT - KEY MAP		STA. 10+00 TO STA. 126+16.72	
64	TT-D0001-PH					PHILLIPS SIDING UPGRADE AND EXTENSION		TRACK ALIGNMENT - TYPICAL SECTIONS		SHEET 1 OF 2	
65	TT-D0002-PH					PHILLIPS SIDING UPGRADE AND EXTENSION		TRACK ALIGNMENT - TYPICAL SECTIONS		SHEET 2 OF 2	
66	TT-D1001-PH					PHILLIPS SIDING UPGRADE AND EXTENSION		TRACK ALIGNMENT - PLAN AND PROFILE		STA. 10+00 TO STA. 27+00	
67	TT-D1002-PH					PHILLIPS SIDING UPGRADE AND EXTENSION		TRACK ALIGNMENT - PLAN AND PROFILE		STA. 27+00 TO STA. 56+00	
68	TT-D1003-PH					PHILLIPS SIDING UPGRADE AND EXTENSION		TRACK ALIGNMENT - PLAN AND PROFILE		STA. 56+00 TO STA. 85+00	
69	TT-D1004-PH					PHILLIPS SIDING UPGRADE AND EXTENSION		TRACK ALIGNMENT - PLAN AND PROFILE		STA. 85+00 TO STA. 114+00	
70	TT-D1005-PH					PHILLIPS SIDING UPGRADE AND EXTENSION		TRACK ALIGNMENT - PLAN AND PROFILE		STA. 114+00 TO STA. 126+16.72	
71	CV-T1001-PH					PHILLIPS SIDING UPGRADE AND EXTENSION		AT-GRADE CROSSING IMPROVEMENTS		PRIVATE CROSSING MP 122.65	
72	CV-T1002-PH					PHILLIPS SIDING UPGRADE AND EXTENSION		AT-GRADE CROSSING IMPROVEMENTS		CORE ROAD	
73	CV-I1001-PH					PHILLIPS SIDING UPGRADE AND EXTENSION		TRACK ALIGNMENT - TEMPORARY CONSTRUCTION AREAS PLAN		STA. 10+00 TO STA. 56+00	
74	CV-I1002-PH					PHILLIPS SIDING UPGRADE AND EXTENSION		TRACK ALIGNMENT - TEMPORARY CONSTRUCTION AREAS PLAN		STA. 56+00 TO STA. 114+00	
75	CV-I1003-PH					PHILLIPS SIDING UPGRADE AND EXTENSION		TRACK ALIGNMENT - TEMPORARY CONSTRUCTION AREAS PLAN		STA.114+00 TO STA. 126+16.72	
ELK GROVE SIDING VARIANT 1											
76	TT-B0001-EGV1					ELK GROVE SIDING VARIANT 1 - TRACK ALIGNMENT		KEY MAP		STA. 10+00 TO STA. 112+46.73	
77	TT-D0001-EGV1					ELK GROVE SIDING VARIANT 1 - TRACK ALIGNMENT		TYPICAL SECTIONS		SHEET 1 OF 3	
78	TT-D0002-EGV1					ELK GROVE SIDING VARIANT 1 - TRACK ALIGNMENT		TYPICAL SECTIONS		SHEET 2 OF 3	
79	TT-D0003-EGV1					ELK GROVE SIDING VARIANT 1 - TRACK ALIGNMENT		TYPICAL SECTIONS		SHEET 3 OF 3	
80	TT-D1001-EGV1					ELK GROVE SIDING VARIANT 1 - TRACK ALIGNMENT		PLAN AND PROFILE		STA. 10+00 TO STA. 33+00	
81	TT-D1002-EGV1					ELK GROVE SIDING VARIANT 1 - TRACK ALIGNMENT		PLAN AND PROFILE		STA. 33+00 TO STA. 62+00	
82	TT-D1003-EGV1					ELK GROVE SIDING VARIANT 1 - TRACK ALIGNMENT		PLAN AND PROFILE		STA. 62+00 TO STA. 91+00	
83	TT-D1004-EGV1					ELK GROVE SIDING VARIANT 1 - TRACK ALIGNMENT		PLAN AND PROFILE		STA. 91+00 TO STA. 112+46.73	
84	CV-T1001-EGV1					ELK GROVE SIDING VARIANT 1		AT-GRADE CROSSING IMPROVEMENTS		SIMMS ROAD	
85	CV-E1001-EGV1							ELK GROVE STATION PLATFORM 1 ACCESS 1		SITE PLAN	
86	CV-I1001-EGV1					ELK GROVE SIDING VARIANT 1 - TRACK ALIGNMENT		TEMPORARY CONSTRUCTION AREAS PLAN		STA. 10+00 TO STA. 62+00	
NOT FOR CONSTRUCTION</											

SHEET NO.	DRAWING NO.	DRAWING TITLE LINE 3				DRAWING TITLE LINE 4				DRAWING TITLE LINE 5				DRAWING TITLE LINE 6	
MIDTOWN STATION	
128	TT-D0001-MS					MIDTOWN SACRAMENTO STATION - TRACK ALIGNMENT				TYPICAL SECTIONS				SHEET 1 OF 1	
129	TT-D1001-MS					TRACK ALIGNMENT				PLAN AND PROFILE				STA. 10+00 TO STA. 30+39.40	
130	TT-D1002-MS					MIDTOWN SACRAMENTO STATION				TRACK ALIGNMENT				BIKE PATH	
131	TT-D1003-MS					MIDTOWN SACRAMENTO STATION				TRACK ALIGNMENT				BIKE PATH	
132	CV-E1001-MS									MIDTOWN SACRAMENTO STATION				SITE PLAN	
133	CV-I1001-MS					TRACK ALIGNMENT				TEMPORARY CONSTRUCTION AREAS PLAN				STA. 10+00 TO STA. 30+39.40 AND BIKE PATH	
134	CV-I1002-MS					TRACK ALIGNMENT				TEMPORARY CONSTRUCTION AREAS PLAN				BIKE PATH	
DEL PASO SIDING UPGRADE AND EXTENSION	
135	TT-B0001-DP					DEL PASO SIDING UPGRADE AND EXTENSION				TRACK ALIGNMENT - KEY MAP				STA. 10+00 TO STA. 211+61.91	
136	TT-D0001-DP					DEL PASO SIDING UPGRADE AND EXTENSION				TRACK ALIGNMENT - TYPICAL SECTIONS				SHEET 1 OF 5	
137	TT-D0002-DP					DEL PASO SIDING UPGRADE AND EXTENSION				TRACK ALIGNMENT - TYPICAL SECTIONS				SHEET 2 OF 5	
138	TT-D0003-DP					DEL PASO SIDING UPGRADE AND EXTENSION				TRACK ALIGNMENT - TYPICAL SECTIONS				SHEET 3 OF 5	
139	TT-D0004-DP					DEL PASO SIDING UPGRADE AND EXTENSION				TRACK ALIGNMENT - TYPICAL SECTIONS				SHEET 4 OF 5	
140	TT-D0005-DP					DEL PASO SIDING UPGRADE AND EXTENSION				TRACK ALIGNMENT - TYPICAL SECTIONS				SHEET 5 OF 5	
141	TT-D1001-DP					DEL PASO SIDING UPGRADE AND EXTENSION				TRACK ALIGNMENT - PLAN AND PROFILE				STA. 10+00 TO STA. 38+00	
142	TT-D1002-DP					DEL PASO SIDING UPGRADE AND EXTENSION				TRACK ALIGNMENT - PLAN AND PROFILE				STA. 38+00 TO STA. 67+00	
143	TT-D1003-DP					DEL PASO SIDING UPGRADE AND EXTENSION				TRACK ALIGNMENT - PLAN AND PROFILE				STA. 67+00 TO STA. 96+00	
144	TT-D1004-DP					DEL PASO SIDING UPGRADE AND EXTENSION				TRACK ALIGNMENT - PLAN AND PROFILE				STA. 96+00 TO STA. 125+00	
145	TT-D1005-DP					DEL PASO SIDING UPGRADE AND EXTENSION				TRACK ALIGNMENT - PLAN AND PROFILE				STA. 125+00 TO STA. 154+00	
146	TT-D1006-DP					DEL PASO SIDING UPGRADE AND EXTENSION				TRACK ALIGNMENT - PLAN AND PROFILE				STA. 154+00 TO STA. 183+00	
147	TT-D1007-DP					DEL PASO SIDING UPGRADE AND EXTENSION				TRACK ALIGNMENT - PLAN AND PROFILE				STA. 183+00 TO STA. 211+61.91	
148	CV-T1001-DP					DEL PASO SIDING UPGRADE AND EXTENSION				AT-GRADE CROSSING IMPROVEMENTS				EL CAMINO AVENUE	
149	CV-E1001-OS									OLD NORTH SACRAMENTO STATION				SITE PLAN	
150	CV-I1001-DP	DEL PASO SIDING UPGRADE AND EXTENSION				TRACK ALIGNMENT				TEMPORARY CONSTRUCTION AREAS PLAN				STA. 10+00 TO STA. 67+00	
151	CV-I1002-DP	DEL PASO SIDING UPGRADE AND EXTENSION				TRACK ALIGNMENT				TEMPORARY CONSTRUCTION AREAS PLAN				STA. 67+00 TO STA. 125+00	
152	CV-I1003-DP	DEL PASO SIDING UPGRADE AND EXTENSION				TRACK ALIGNMENT				TEMPORARY CONSTRUCTION AREAS PLAN				STA. 125+00 TO STA. 183+00	
153	CV-I1004-DP	DEL PASO SIDING UPGRADE AND EXTENSION				TRACK ALIGNMENT				TEMPORARY CONSTRUCTION AREAS PLAN				STA. 183+00 TO STA. 211+16.91	
NATOMAS SACRAMENTO AIRPORT STATION	
154	TT-B0001-NA					NATOMAS SACRAMENTO AIRPORT STATION				TRACK ALIGNMENT - KEY MAP				STA. 10+00 TO STA. 52+08.97	
155	TT-D0001-NA					NATOMAS SACRAMENTO AIRPORT STATION				TRACK ALIGNMENT - TYPICAL SECTIONS				SHEET 1 OF 2	
156	TT-D0002-NA					NATOMAS SACRAMENTO AIRPORT STATION				TRACK ALIGNMENT - TYPICAL SECTIONS				SHEET 2 OF 2	
157	TT-D1001-NA					NATOMAS SACRAMENTO AIRPORT STATION				TRACK ALIGNMENT - PLAN AND PROFILE				STA. 10+00 TO STA. 28+00	
158	TT-D1002-NA					NATOMAS SACRAMENTO AIRPORT STATION				TRACK ALIGNMENT - PLAN AND PROFILE				STA. 28+00 TO STA. 52+08.97	
159	CV-E1001-NA									NATOMAS SACRAMENTO AIRPORT STATION				SITE PLAN	
160	CV-I1001-NA	NATOMAS SACRAMENTO AIRPORT STATION				TRACK ALIGNMENT				TEMPORARY CONSTRUCTION AREAS PLAN				STA. 10+00 TO STA. 42+81.84	
NATOMAS MAINTENANCE AND LAYOVER FACILITY	
161	TT-B0001-NO									NATOMAS MAINTENANCE AND LAYOVER FACILITY				KEY MAP	
162	CV-E1001-NO					NATOMAS MAINTENANCE AND LAYOVER FACILITY				SITE PLAN				SHEET 1 OF 5	
163	CV-E1002-NO					NATOMAS MAINTENANCE AND LAYOVER FACILITY				SITE PLAN				SHEET 2 OF 5	
164	CV-E1003-NO					NATOMAS MAINTENANCE AND LAYOVER FACILITY				SITE PLAN				SHEET 3 OF 5	
165	CV-E1004-NO					NATOMAS MAINTENANCE AND LAYOVER FACILITY				SITE PLAN				SHEET 4 OF 5	
166	CV-E1005-NO					NATOMAS MAINTENANCE AND LAYOVER FACILITY				SITE PLAN				SHEET 5 OF 5	
167	CV-I1001-NO					NATOMAS MAINTENANCE AND LAYOVER FACILITY				TEMPORARY CONSTRUCTION AREAS PLAN				SHEET 1 OF 5	
168	CV-I1002-NO					NATOMAS MAINTENANCE AND LAYOVER FACILITY				TEMPORARY CONSTRUCTION AREAS PLAN				SHEET 2 OF 5	
169	CV-I1003-NO					NATOMAS MAINTENANCE AND LAYOVER FACILITY				TEMPORARY CONSTRUCTION AREAS PLAN				SHEET 3 OF 5	
170	CV-I1004-NO					NATOMAS MAINTENANCE AND LAYOVER FACILITY				TEMPORARY CONSTRUCTION AREAS PLAN				SHEET 4 OF 5	
171	CV-I1005-NO					NATOMAS MAINTENANCE AND LAYOVER FACILITY				TEMPORARY CONSTRUCTION AREAS PLAN				SHEET 5 OF 5	
NOT FOR CONSTRUCTION	
<table><tr><td colspan="5"></td><td colspan="2">DESIGNED BY A. SHIELDS</td><td colspan="2" rowspan="4"> TRANSPORTATION  AECOM 300 Lakeside Dr, Suite 400 Oakland, CA 94612 T 510.893.3600 F 510.874.3268 www.aecom.com </td><td colspan="4" rowspan="4"> SAN JOAQUIN REGIONAL RAIL COMMISSION ACE ALTAMONT CORRIDOR EXPRESS </td><td colspan="4" rowspan="4"> SAN JOAQUIN REGIONAL RAIL COMMISSION VALLEY RAIL – SACRAMENTO EXTENSION INDEX OF DRAWINGS SHEET 4 OF 4 </td><td colspan="3">ENVIRONMENTAL ALTERNATIVE CODE</td></tr><tr><td colspan="5"></td><td colspan="3">DRAWING NO. GE-A0004</td></tr><tr><td colspan="5"></td><td colspan="3">SCALE AS SHOWN</td></tr><tr><td colspan="5"></td><td colspan="3">SHEET NO. 5 OF 171</td></tr><tr><td>REV</td><td>DATE</td><td>BY</td><td>CHK</td><td>APP</td><td colspan="5">DESCRIPTION</td><td colspan="8"></td></tr></table>																							DESIGNED BY A. SHIELDS		TRANSPORTATION  AECOM 300 Lakeside Dr, Suite 400 Oakland, CA 94612 T 510.893.3600 F 510.874.3268 www.aecom.com		SAN JOAQUIN REGIONAL RAIL COMMISSION ACE ALTAMONT CORRIDOR EXPRESS				SAN JOAQUIN REGIONAL RAIL COMMISSION VALLEY RAIL – SACRAMENTO EXTENSION INDEX OF DRAWINGS SHEET 4 OF 4				ENVIRONMENTAL ALTERNATIVE CODE								DRAWING NO. GE-A0004								SCALE AS SHOWN								SHEET NO. 5 OF 171			REV	DATE	BY	CHK	APP	DESCRIPTION												
					DESIGNED BY A. SHIELDS		TRANSPORTATION  AECOM 300 Lakeside Dr, Suite 400 Oakland, CA 94612 T 510.893.3600 F 510.874.3268 www.aecom.com		SAN JOAQUIN REGIONAL RAIL COMMISSION ACE ALTAMONT CORRIDOR EXPRESS				SAN JOAQUIN REGIONAL RAIL COMMISSION VALLEY RAIL – SACRAMENTO EXTENSION INDEX OF DRAWINGS SHEET 4 OF 4				ENVIRONMENTAL ALTERNATIVE CODE	
					DRAWING NO. GE-A0004	
					SCALE AS SHOWN	
					SHEET NO. 5 OF 171	
REV	DATE	BY	CHK	APP	DESCRIPTION	

 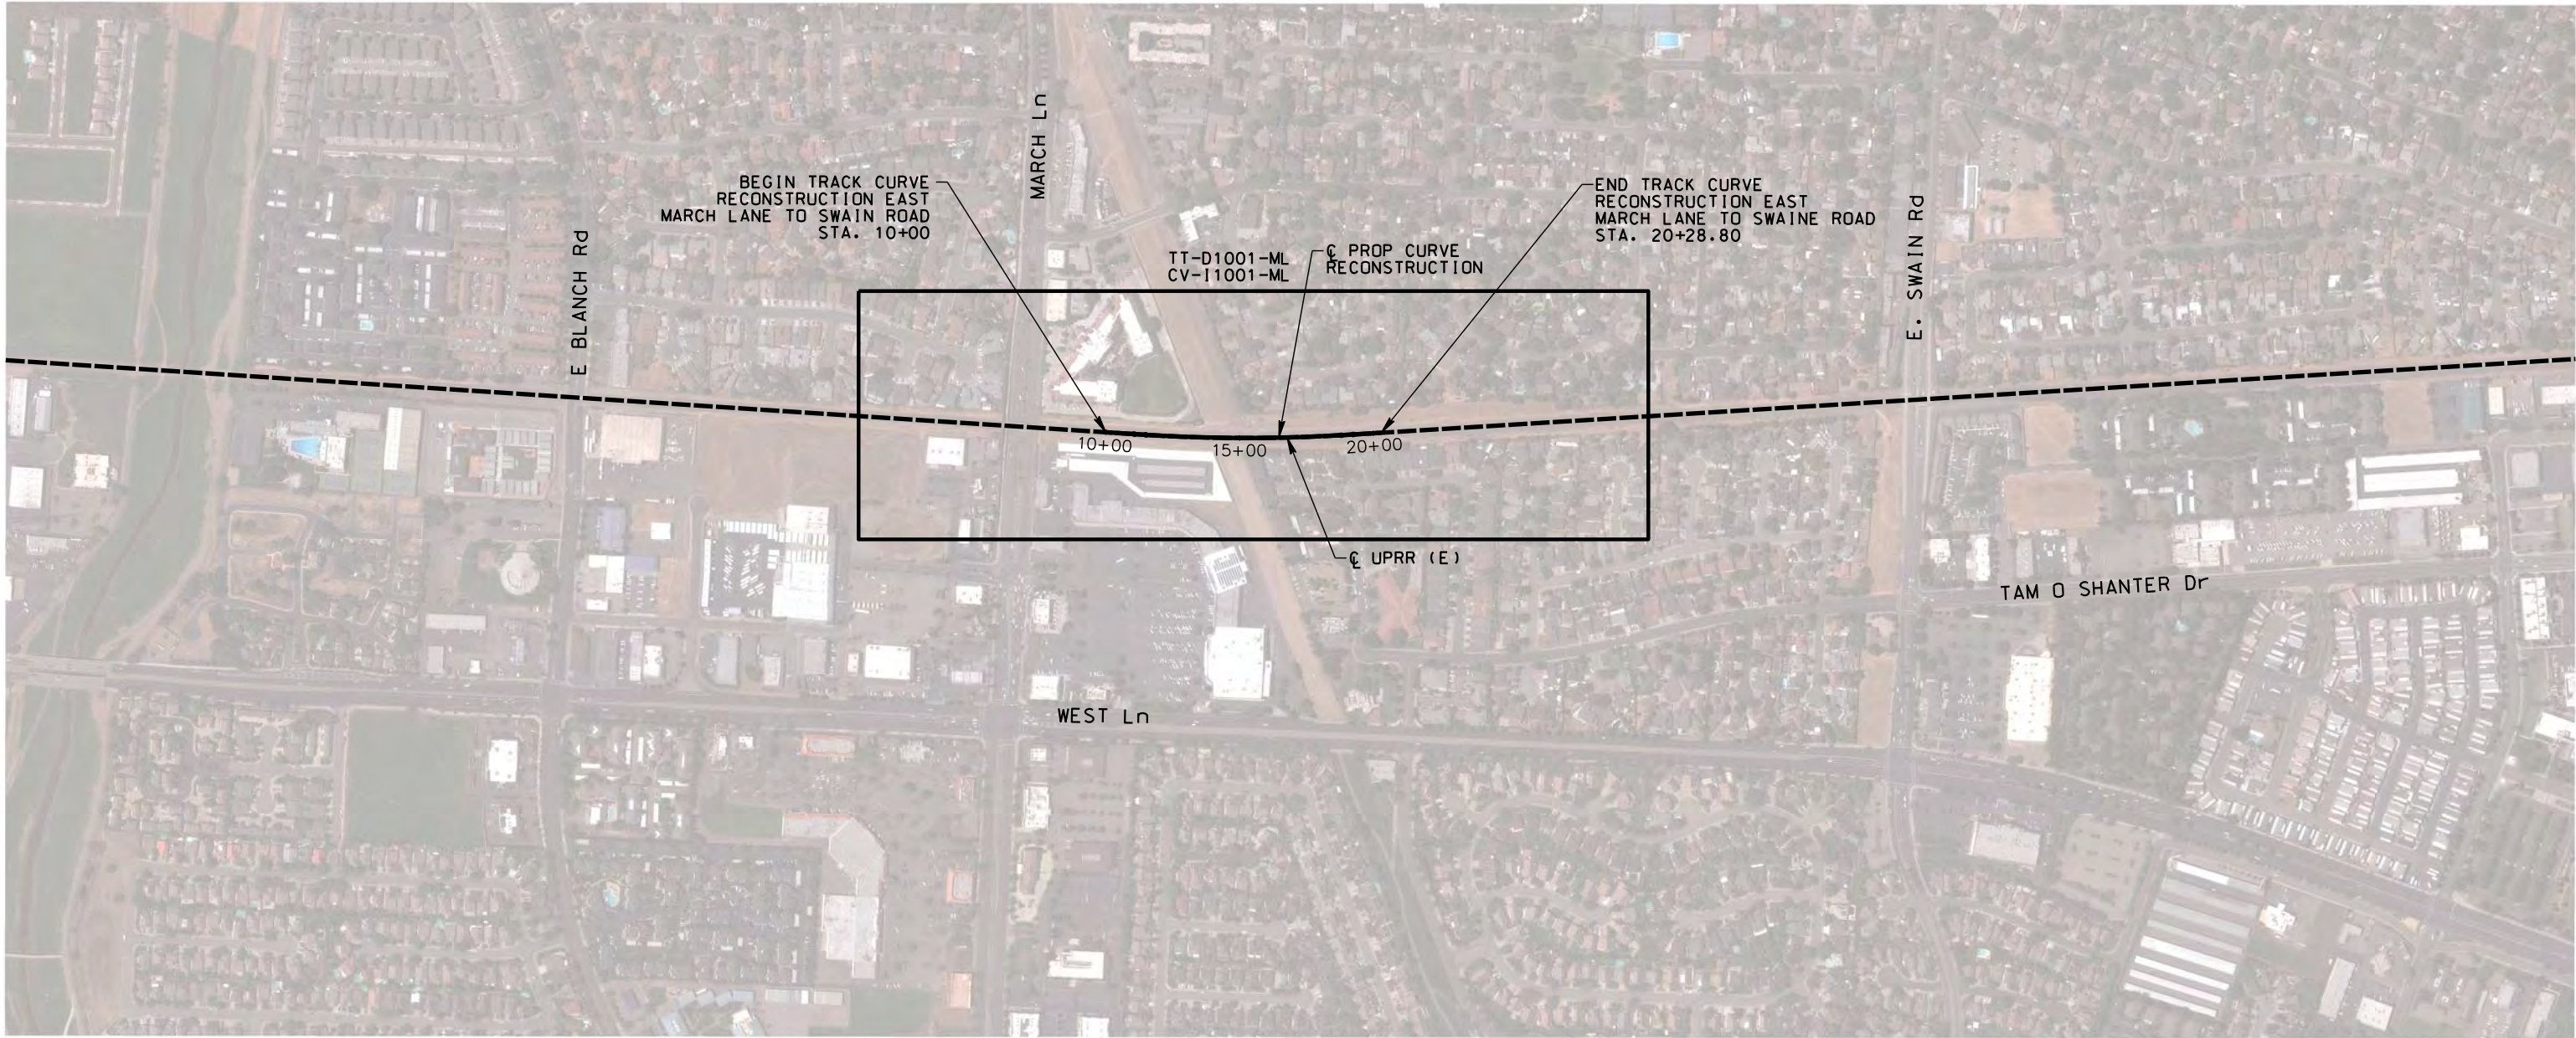

NOT FOR CONSTRUCTION

REV	DATE	BY	CHK	APP	DESCRIPTION

DESIGNED BY A. SHIELDS
DRAWN BY A. SHIELDS
CHECKED BY D. HARTMAN
IN CHARGE D. COWIN
DATE

TRANSPORTATION

**AECOM**

AECOM
300 Lakeside Dr, Suite 400
Oakland, CA 94612
T 510.893.3600 F 510.874.3268

www.aecom.com


 SAN JOAQUIN
REGIONAL
RAIL COMMISSION

**ACE**
ALFAMONT CORRIDOR EXPRESS

15% PRELIMINARY ENGINEERING




SAN JOAQUIN REGIONAL RAIL COMMISSION
VALLEY RAIL – SACRAMENTO EXTENSION
TRACK CURVE RECONSTRUCTION EAST OF MARCH LANE
TO EAST SWAIN ROAD – TRACK ALIGNMENT
KEY MAP
STA. 10+00 TO STA. 20+28.80

ENVIRONMENTAL ALTERNATIVE CODE
DRAWING NO. TT-B0001-ML
SCALE NONE
SHEET NO. 6 OF 171

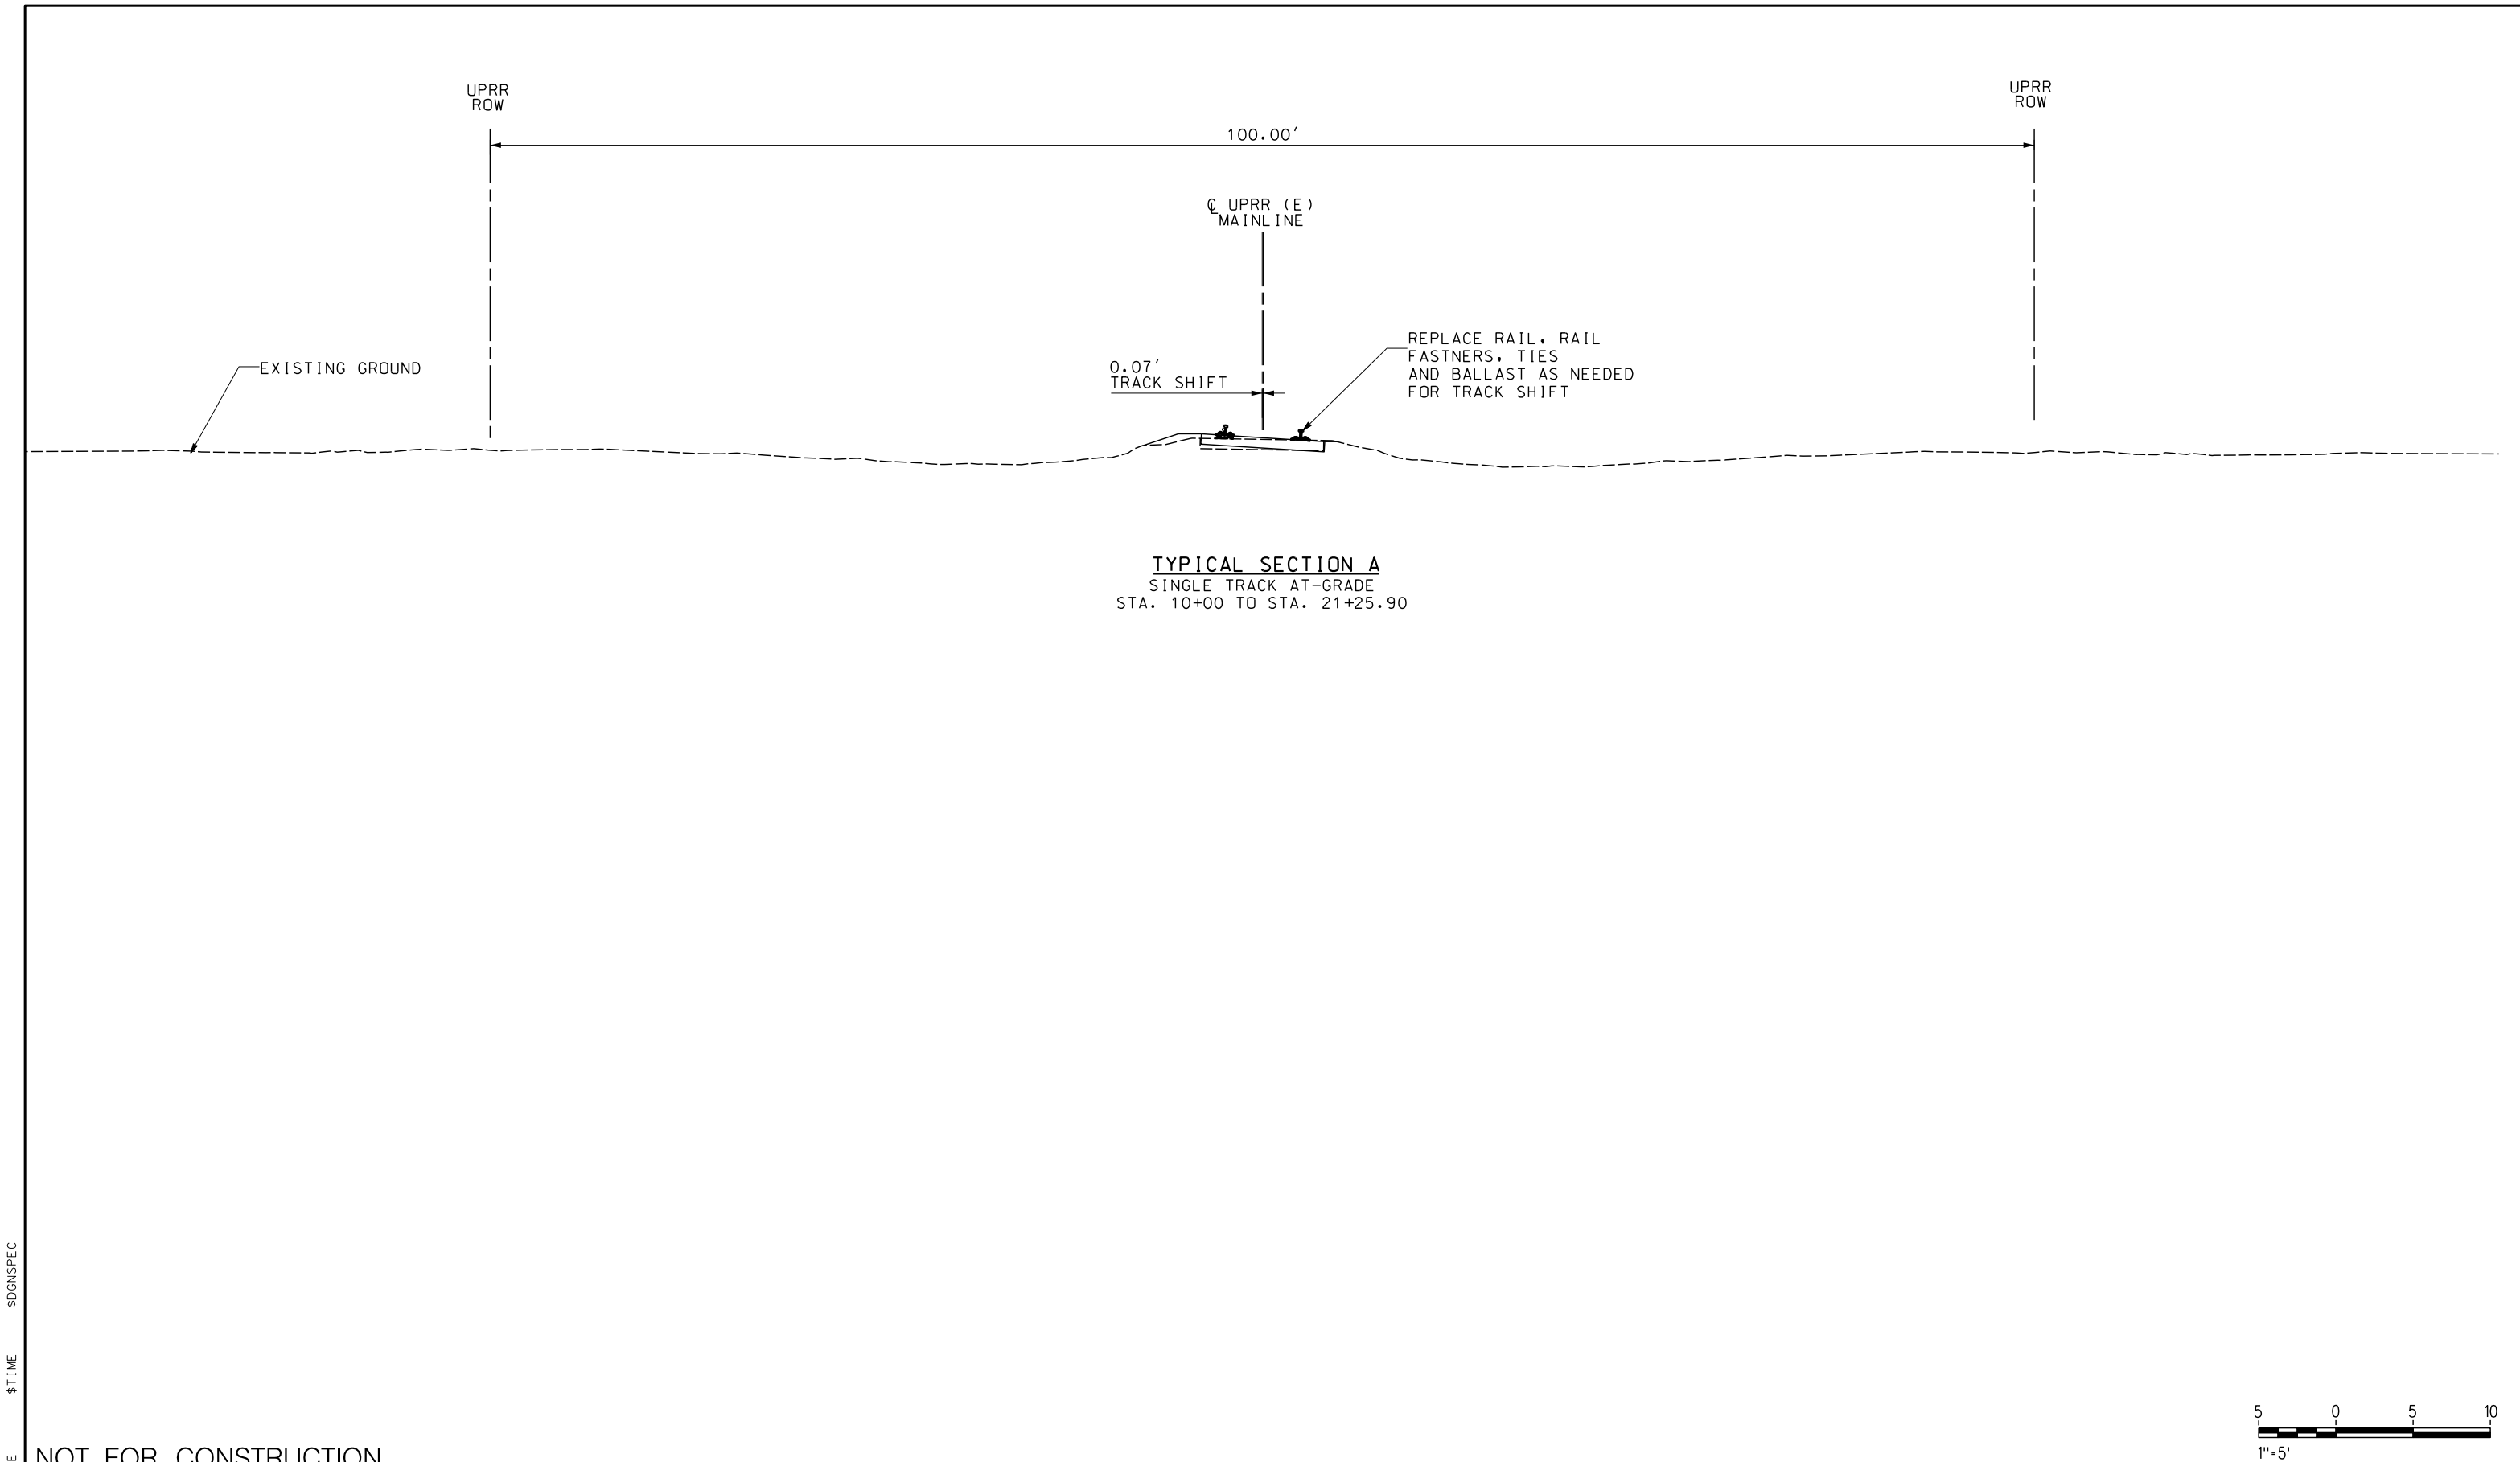

NOT FOR CONSTRUCTION

\$	
----	--	--	

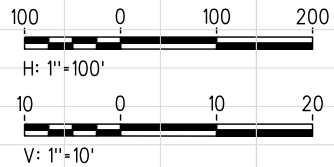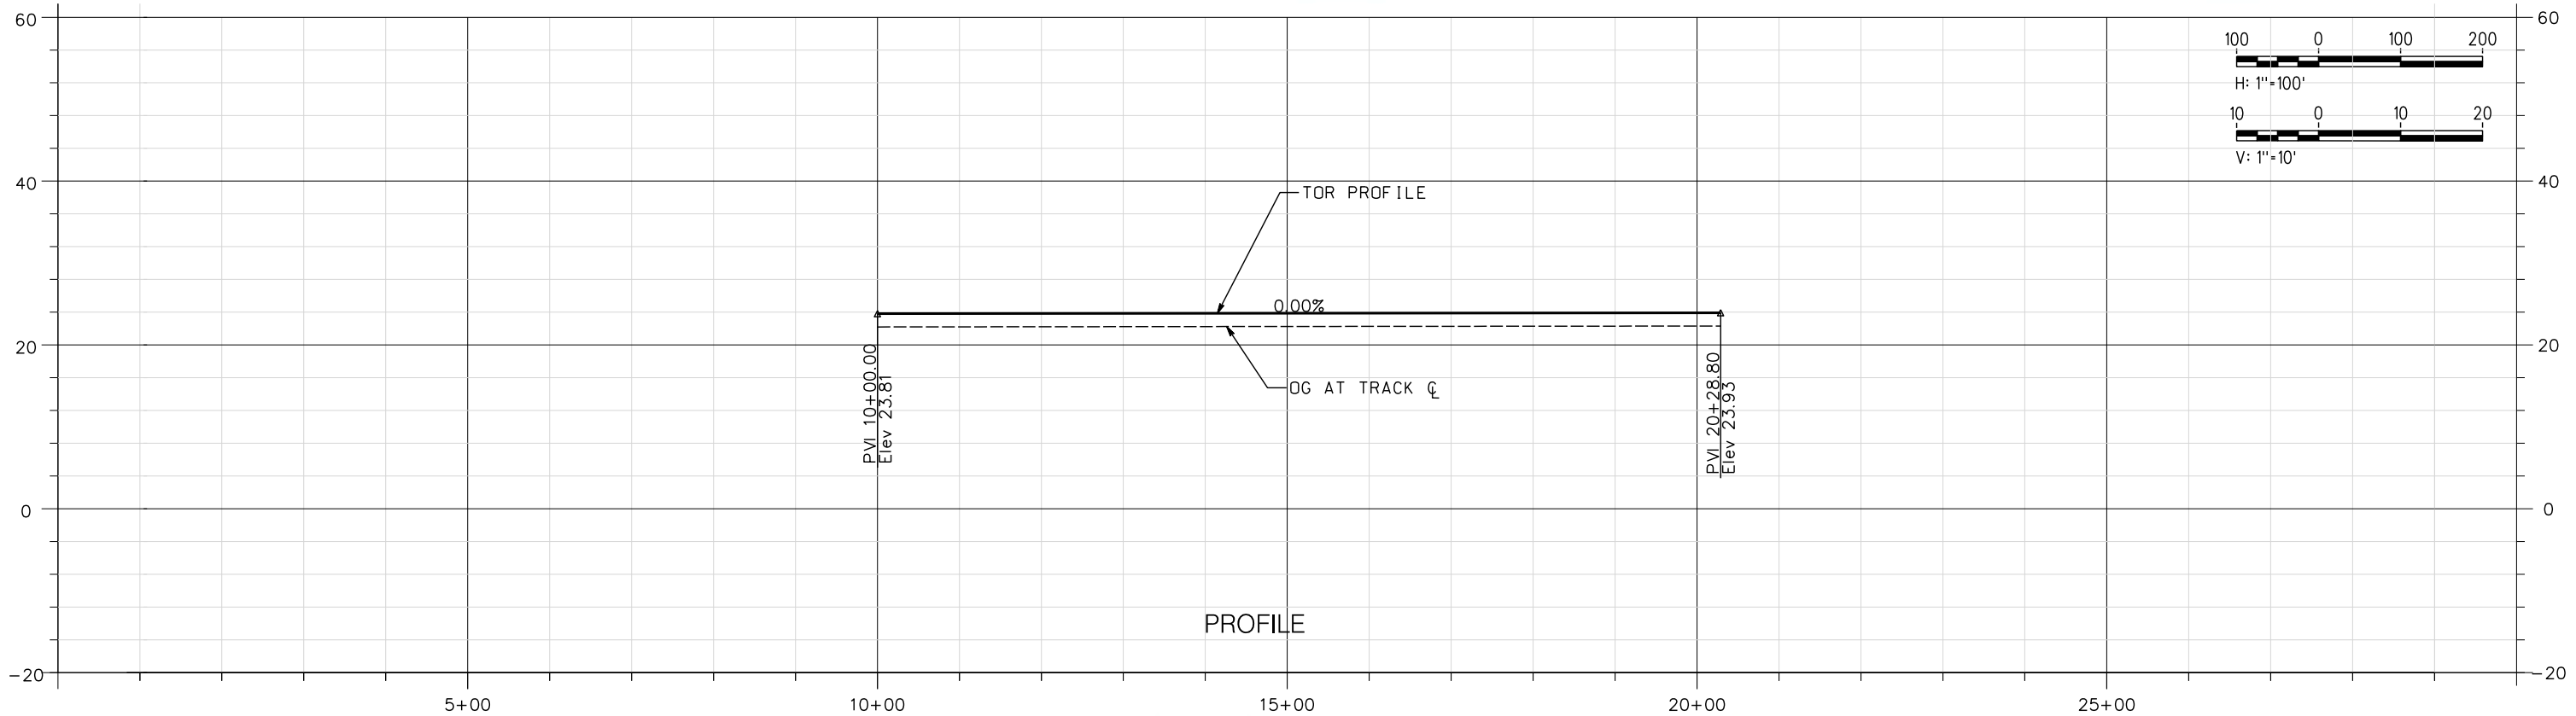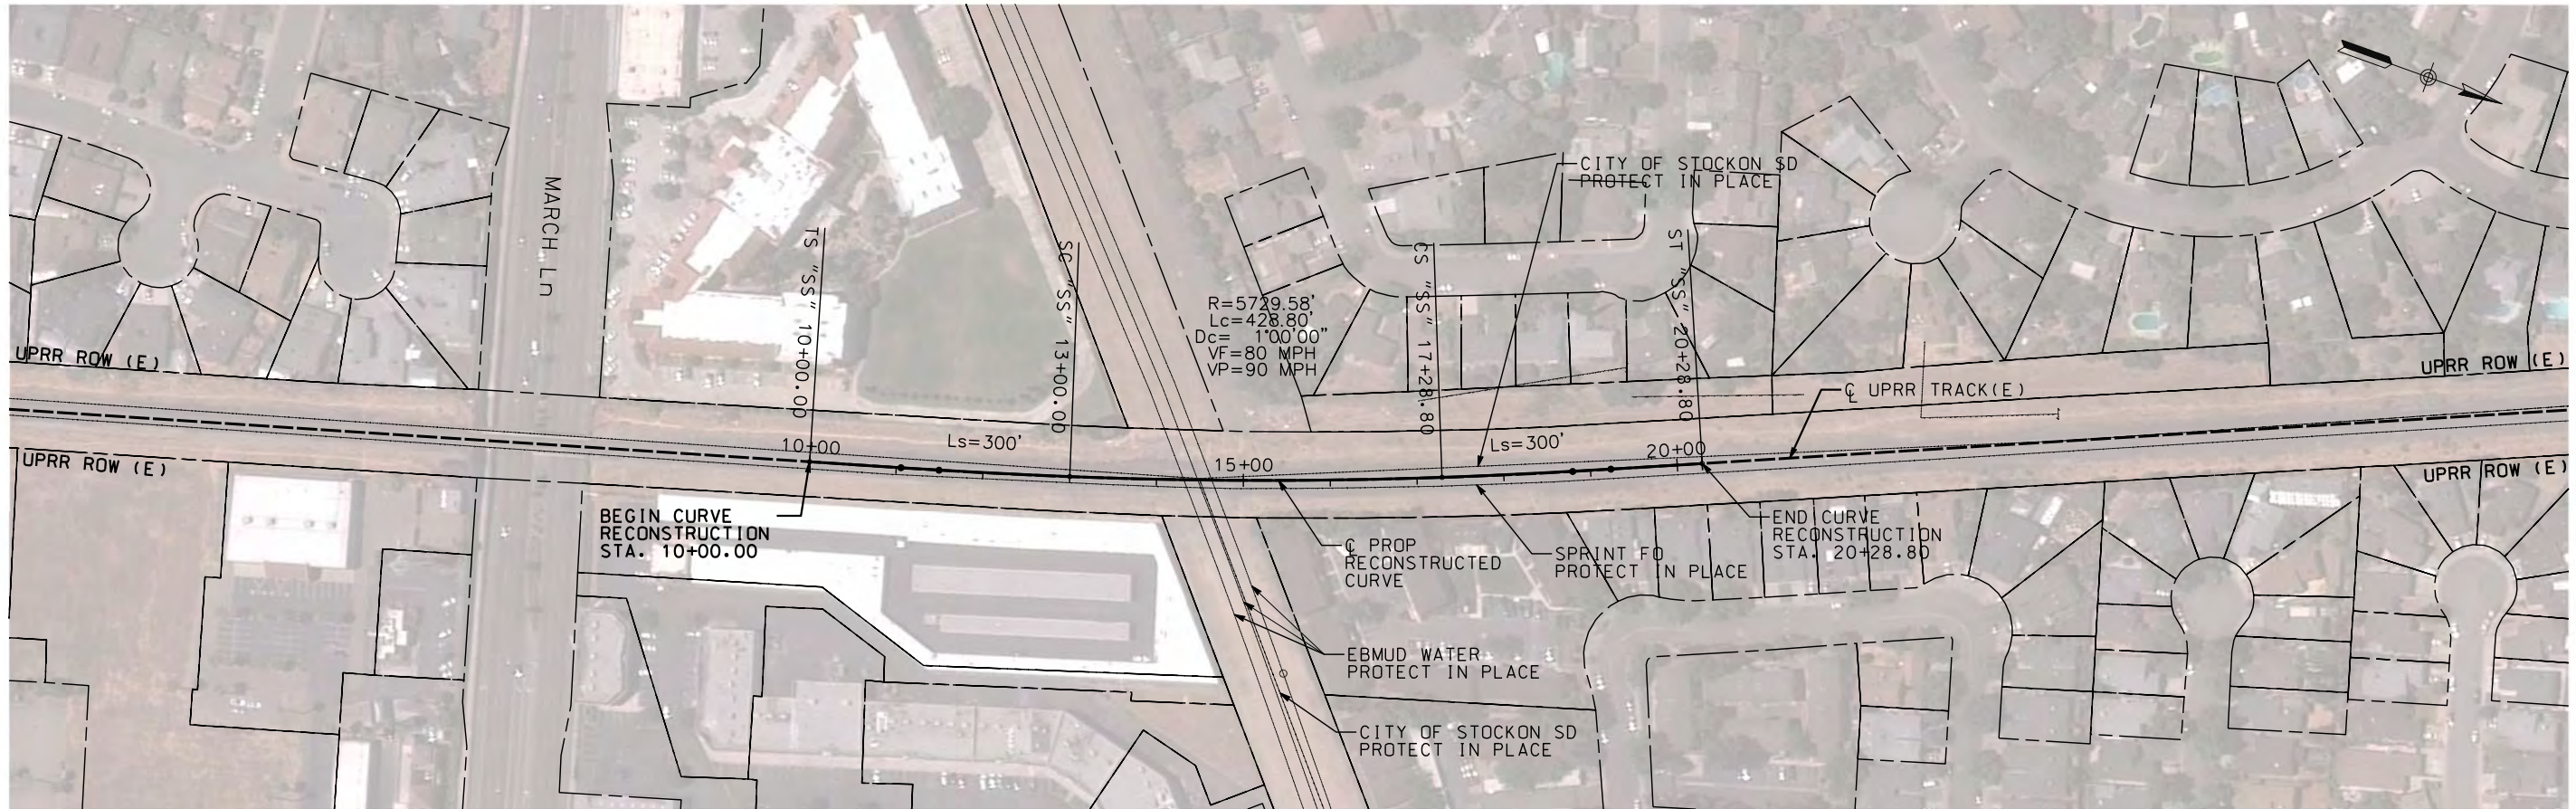

\$DATE \$TIME \$DGN\$SPEC \$USER

NOT FOR CONSTRUCTION

REV	DATE	BY	CHK	APP	DESCRIPTION

DESIGNED BY A. SHIELDS
DRAWN BY A. SHIELDS
CHECKED BY D. HARTMAN
IN CHARGE D. COWIN
DATE


TRANSPORTATION
AECOM
AECOM 300 Lakeside Dr, Suite 400 Oakland, CA 94612 T 510.893.3600 F 510.874.3268
www.aecom.com



15% PRELIMINARY ENGINEERING

SAN JOAQUIN REGIONAL RAIL COMMISSION VALLEY RAIL – SACRAMENTO EXTENSION TRACK CURVE RECONSTRUCTION EAST OF MARCH LANE TO EAST SWAIN ROAD – TRACK ALIGNMENT PLAN AND PROFILE STA. 10+00 TO STA. 20+28.80
--

ENVIRONMENTAL ALTERNATIVE CODE
DRAWING NO. TT-D1001-ML
SCALE AS SHOWN
SHEET NO. 8 OF 171

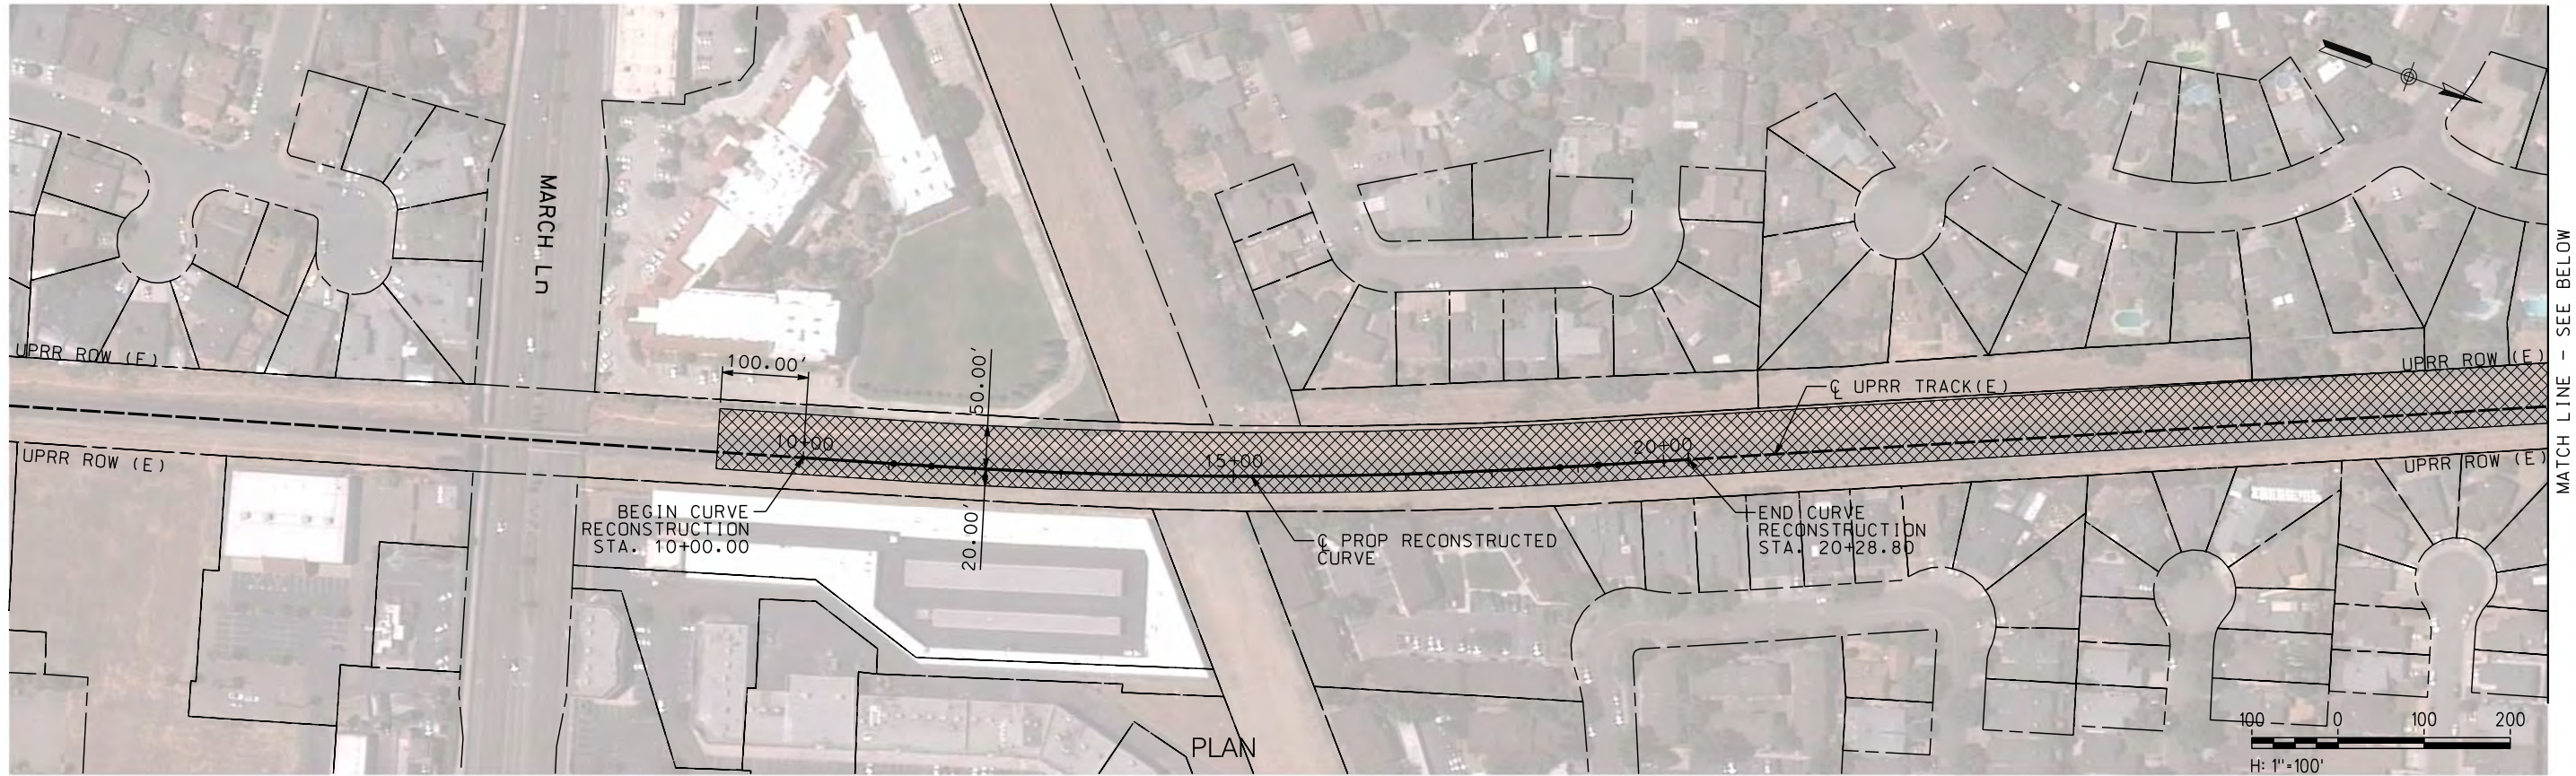

MATCH LINE - SEE BELOW



\$USER \$DATE \$TIME \$DGN\$SPEC

NOT FOR CONSTRUCTION

REV	DATE	BY	CHK	APP	DESCRIPTION

DESIGNED BY	A. SHIELDS
DRAWN BY	A. SHIELDS
CHECKED BY	D. HARTMAN
IN CHARGE	D. COWIN
DATE	

TRANSPORTATION

AECOM

300 Lakeside Dr, Suite 400
Oakland, CA 94612
T 510.893.3600 F 510.874.3268

www.aecom.com

SAN JOAQUIN
REGIONAL
RAIL COMMISSION

ALFARANT CORRIDOR EXPRESS

15% PRELIMINARY ENGINEERING

SAN JOAQUIN REGIONAL RAIL COMMISSION



VALLEY RAIL - SACRAMENTO EXTENSION

TRACK CURVE RECONSTRUCTION EAST MARCH LANE
TO EAST SWAIN ROAD - TRACK ALIGNMENT

TEMPORARY CONSTRUCTION AREAS PLAN

STA. 10+00 TO STA. 20+28.80

ENVIRONMENTAL ALTERNATIVE CODE	
DRAWING NO.	CV- 11001-ML
SCALE	AS SHOWN
SHEET NO.	9 OF 171

 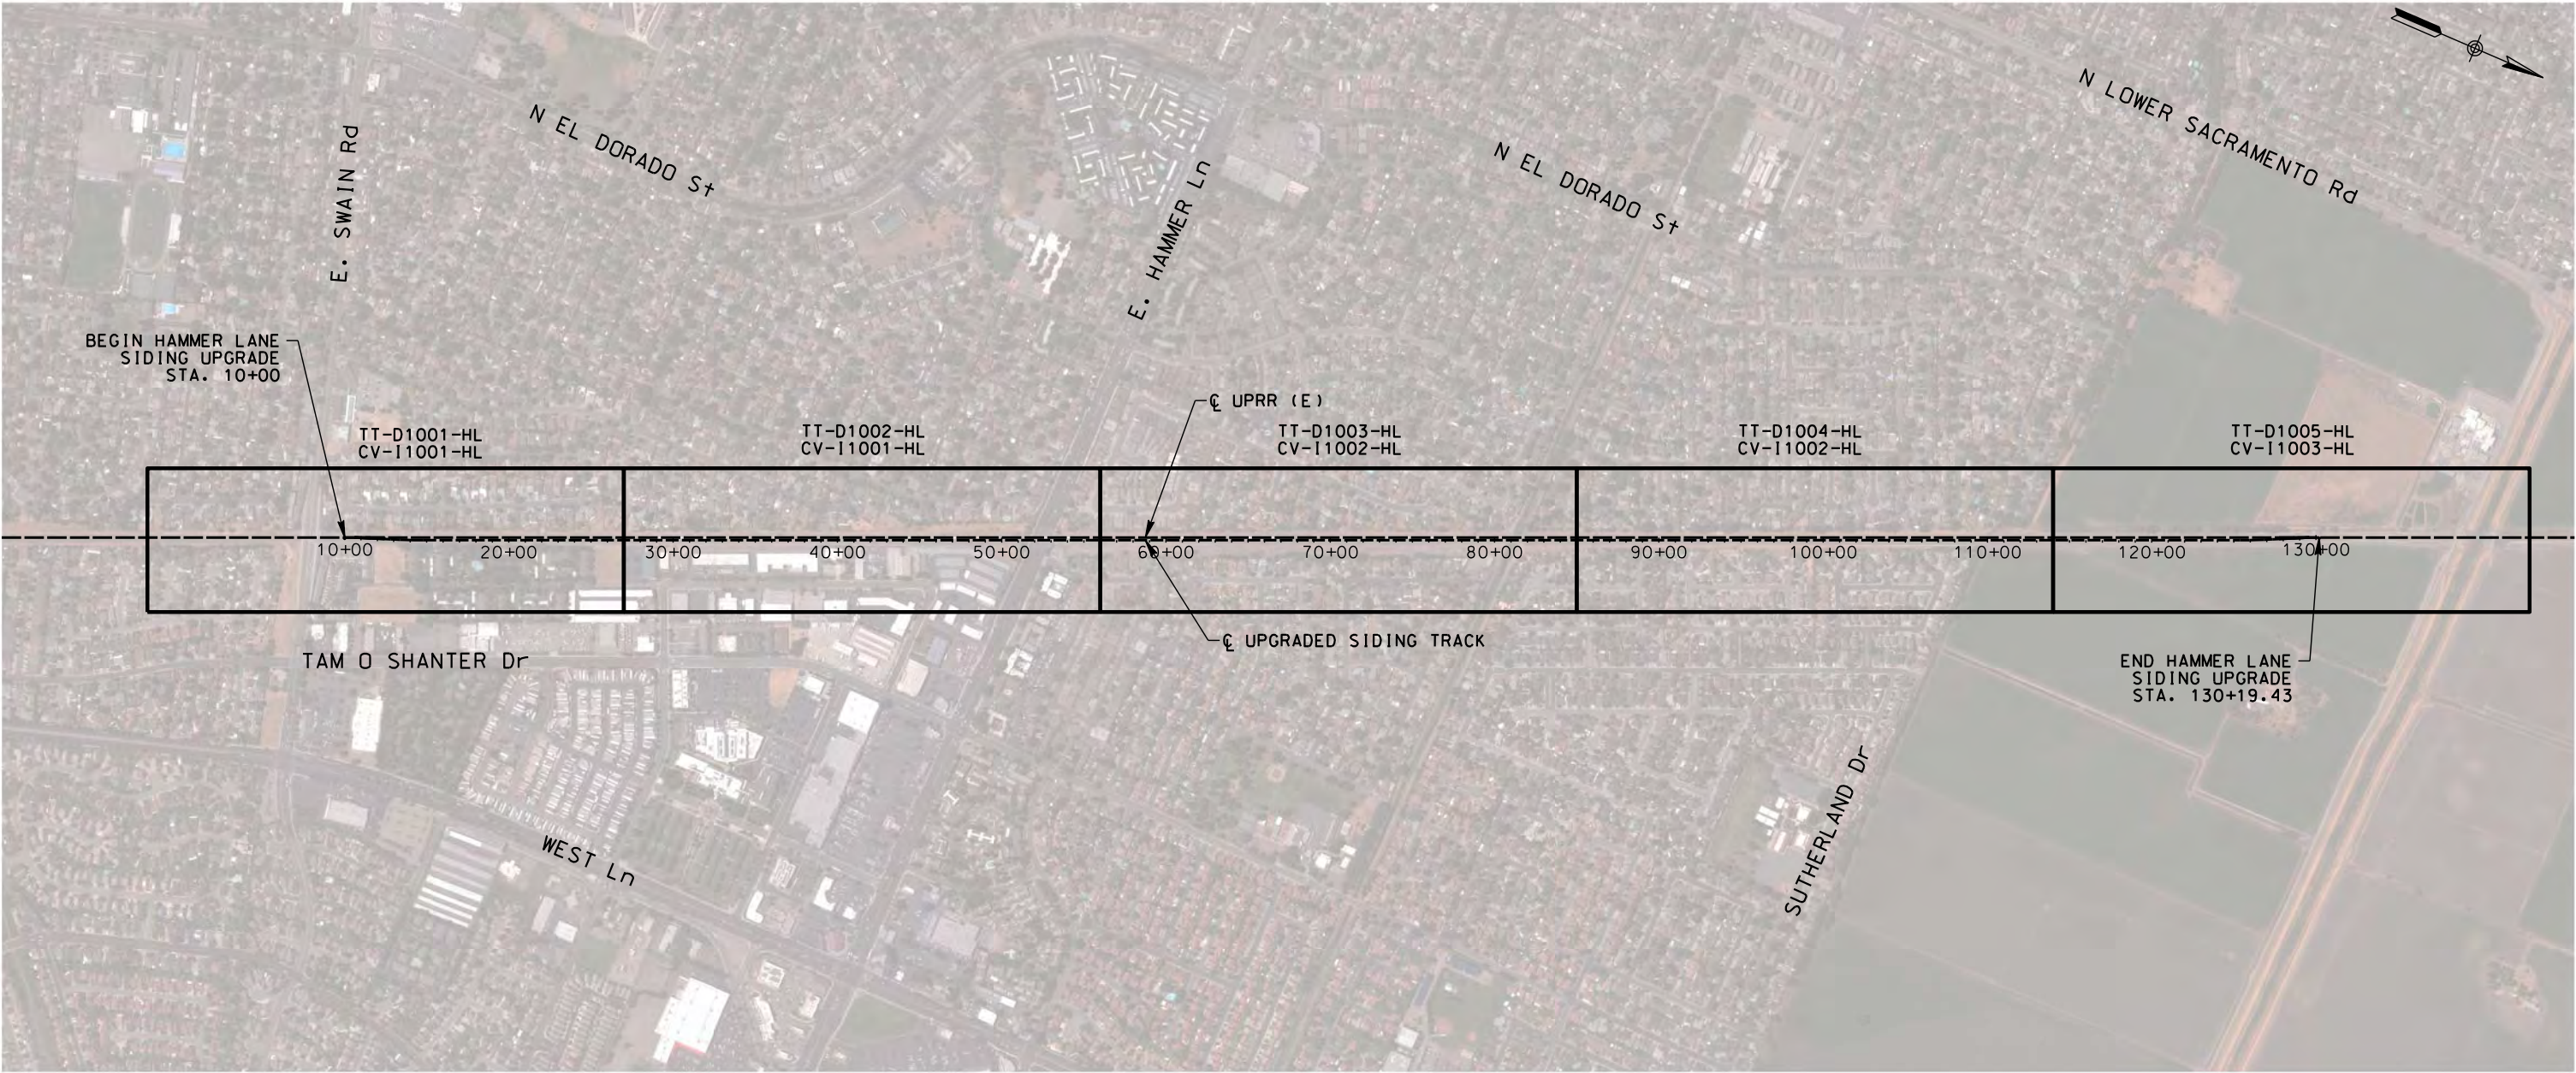

NOT FOR CONSTRUCTION

REV	DATE	BY	CHK	APP	DESCRIPTION

DESIGNED BY A. SHIELDS
DRAWN BY A. SHIELDS
CHECKED BY D. HARTMAN
IN CHARGE D. COWIN
DATE

TRANSPORTATION



AECOM
300 Lakeside Dr, Suite 400
Oakland, CA 94612
T 510.893.3600 F 510.874.3268

www.aecom.com



SAN JOAQUIN
REGIONAL
RAIL COMMISSION




ACE
ALFAMONT CORRIDOR EXPRESS

15% PRELIMINARY ENGINEERING



SAN JOAQUIN REGIONAL RAIL COMMISSION
VALLEY RAIL – SACRAMENTO EXTENSION
HAMMER LANE SIDING UPGRADE
TRACK ALIGNMENT
KEY MAP
STA. 10+00 TO STA. 130+19.48

ENVIRONMENTAL ALTERNATIVE CODE
DRAWING NO. TT-B0001-HL
SCALE NONE
SHEET NO. 10 OF 171


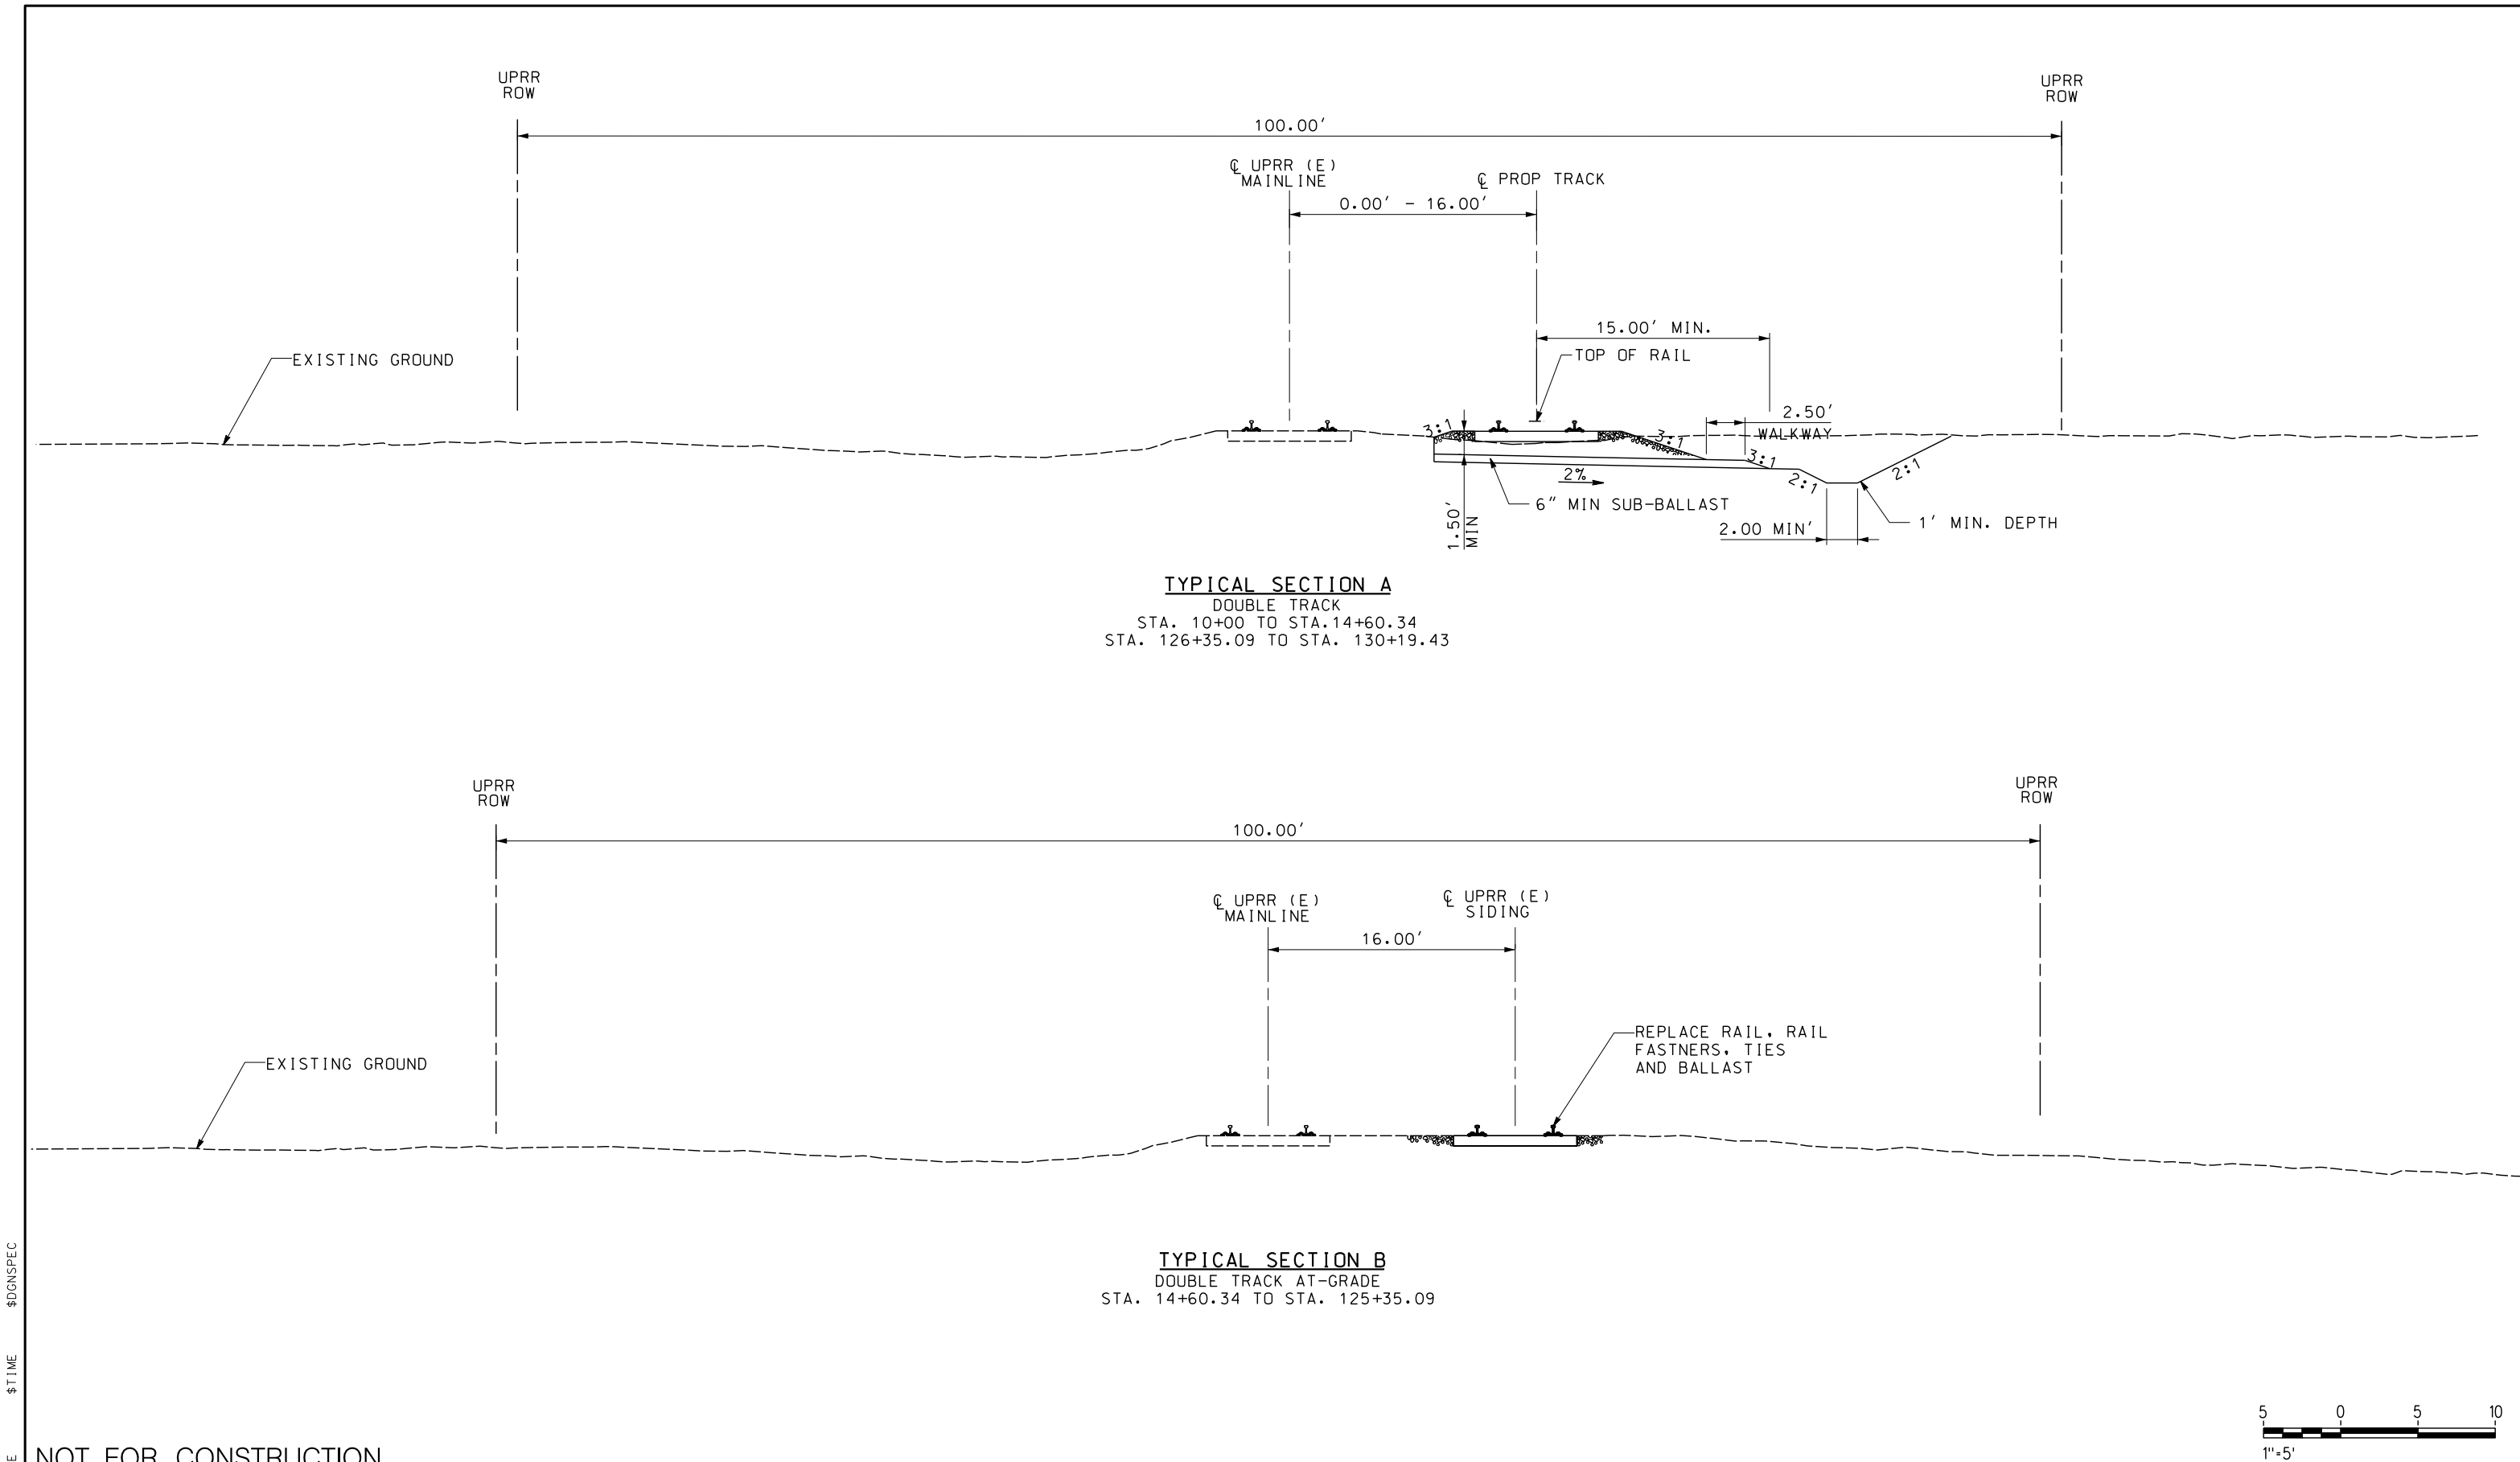


NOT FOR CONSTRUCTION

\$USER						DESIGNED BY A. SHIELDS	TRANSPORTATION AECOM AECOM 300 Lakeside Dr, Suite 400 Oakland, CA 94612 T 510.893.3600 F 510.874.3268 www.aecom.com	  15% PRELIMINARY ENGINEERING	SAN JOAQUIN REGIONAL RAIL COMMISSION VALLEY RAIL – SACRAMENTO EXTENSION HAMMER LANE SIDING UPGRADE TRACK ALIGNMENT TYPICAL SECTIONS SHEET 1 OF 1	ENVIRONMENTAL ALTERNATIVE C DRAWING NO. TT-D0001-HL SCALE 1" = 5' SHEET NO. 11 OF 171
						DRAWN BY A. SHIELDS				
						CHECKED BY D. HARTMAN				
						IN CHARGE D. COWIN				
						DATE				
	REV	DATE	BY	CHK	APP	DESCRIPTION				

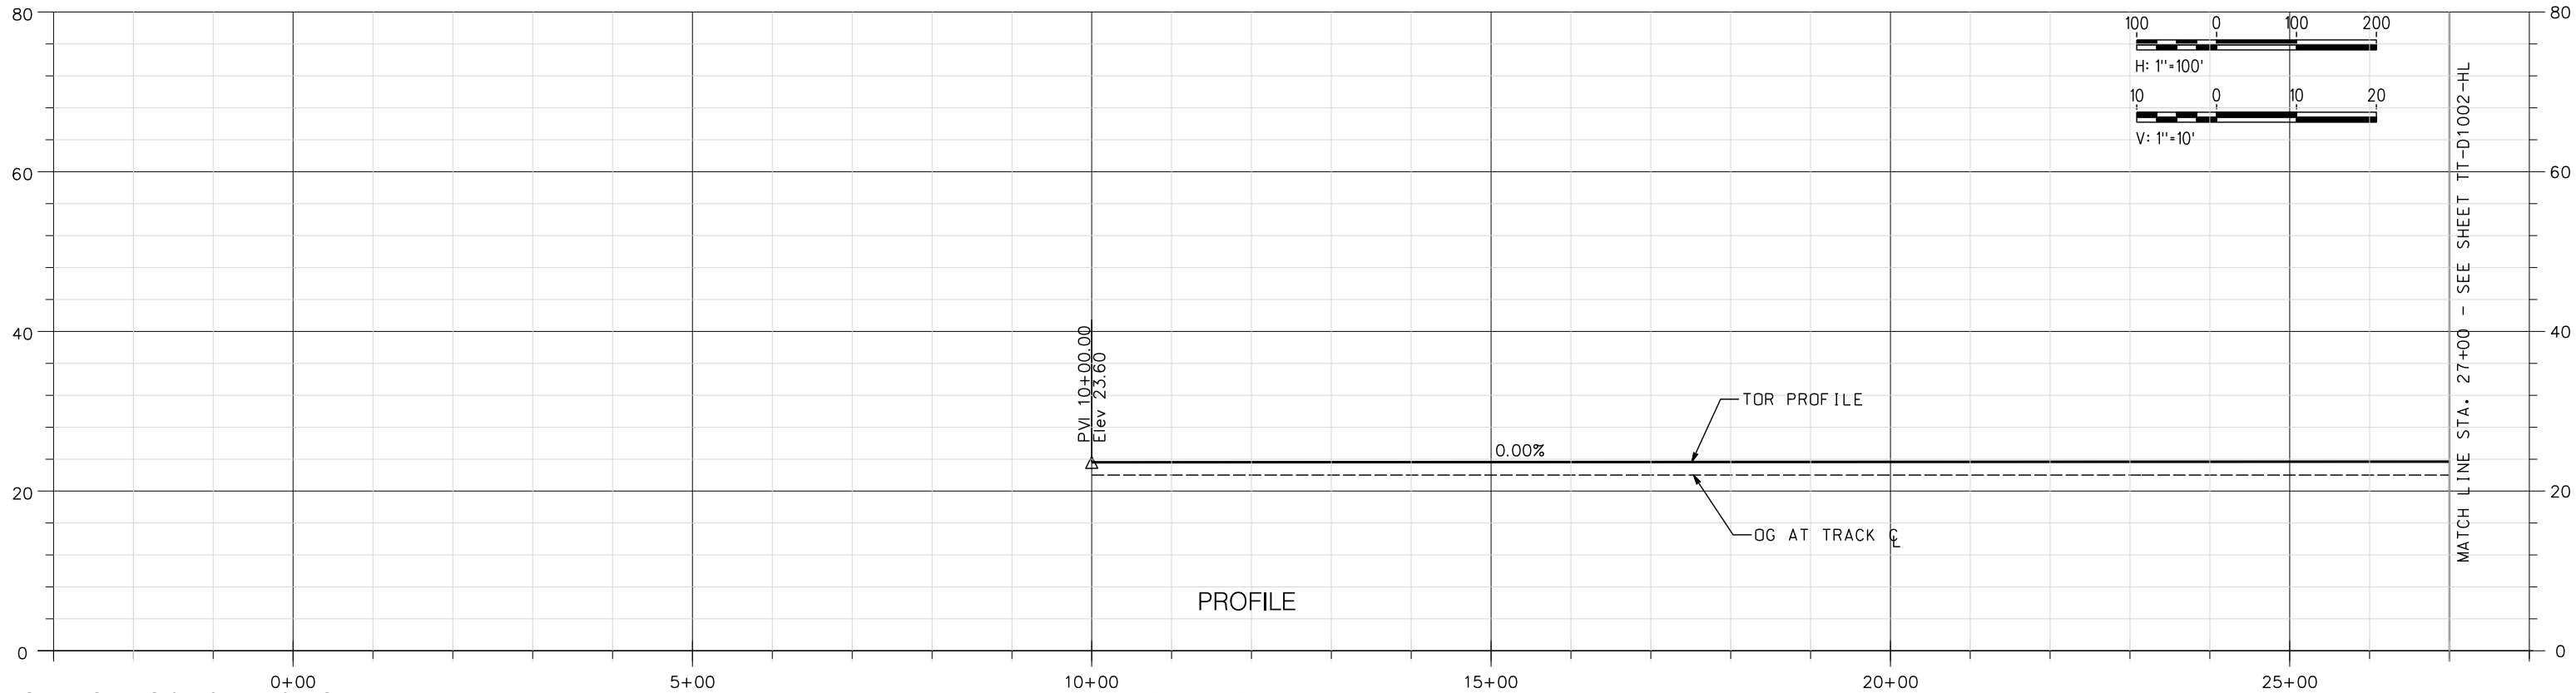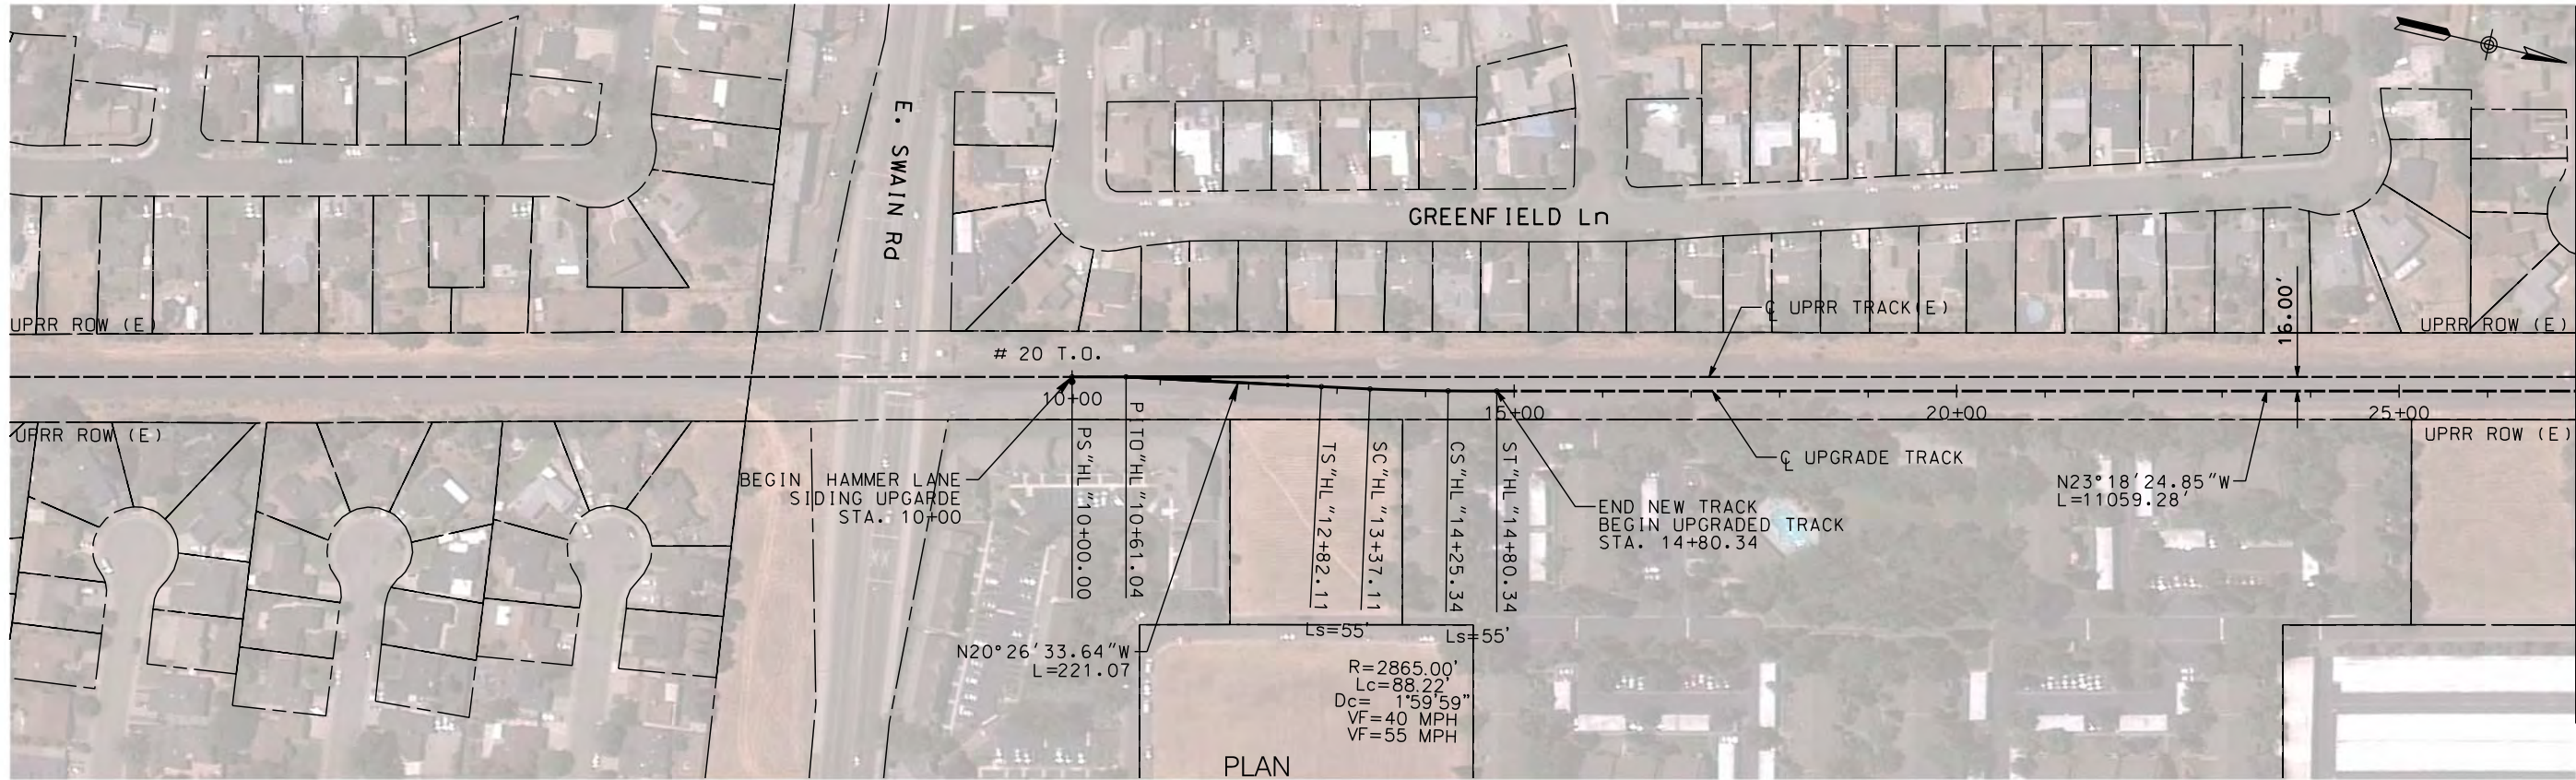

\$USER						DESIGNED BY A. SHIELDS	TRANSPORTATION AECOM AECOM 300 Lakeside Dr, Suite 400 Oakland, CA 94612 T 510.893.3600 F 510.874.3268 www.aecom.com	 	SAN JOAQUIN REGIONAL RAIL COMMISSION VALLEY RAIL – SACRAMENTO EXTENSION HAMMER LANE SIDING UPGRADE TRACK ALIGNMENT PLAN AND PROFILE STA. 10+00 TO STA. 27+00	ENVIRONMENTAL ALTERNATIVE C	
						DRAWN BY A. SHIELDS					DRAWING NO. TT-D1001-HL
						CHECKED BY D. HARTMAN					SCALE AS SHOWN
						IN CHARGE D. COWIN					SHEET NO. 12 OF 171
						DATE					
	REV	DATE	BY	CHK	APP	DESCRIPTION		15% PRELIMINARY ENGINEERING			

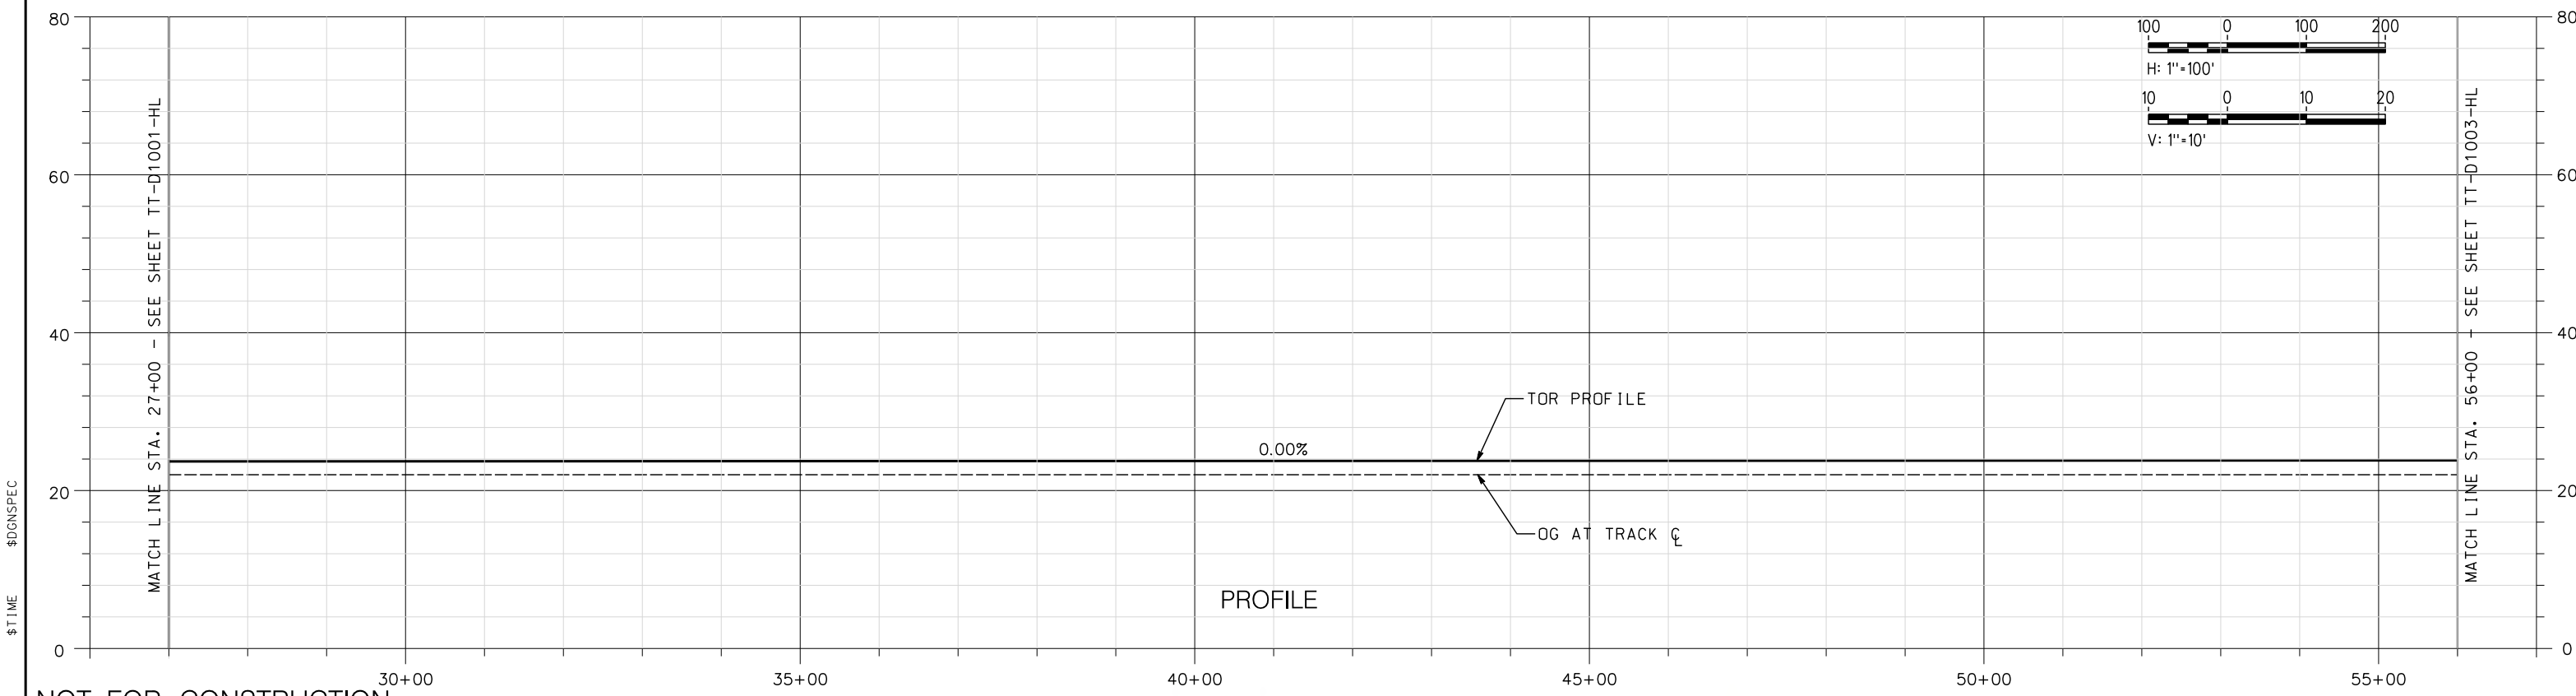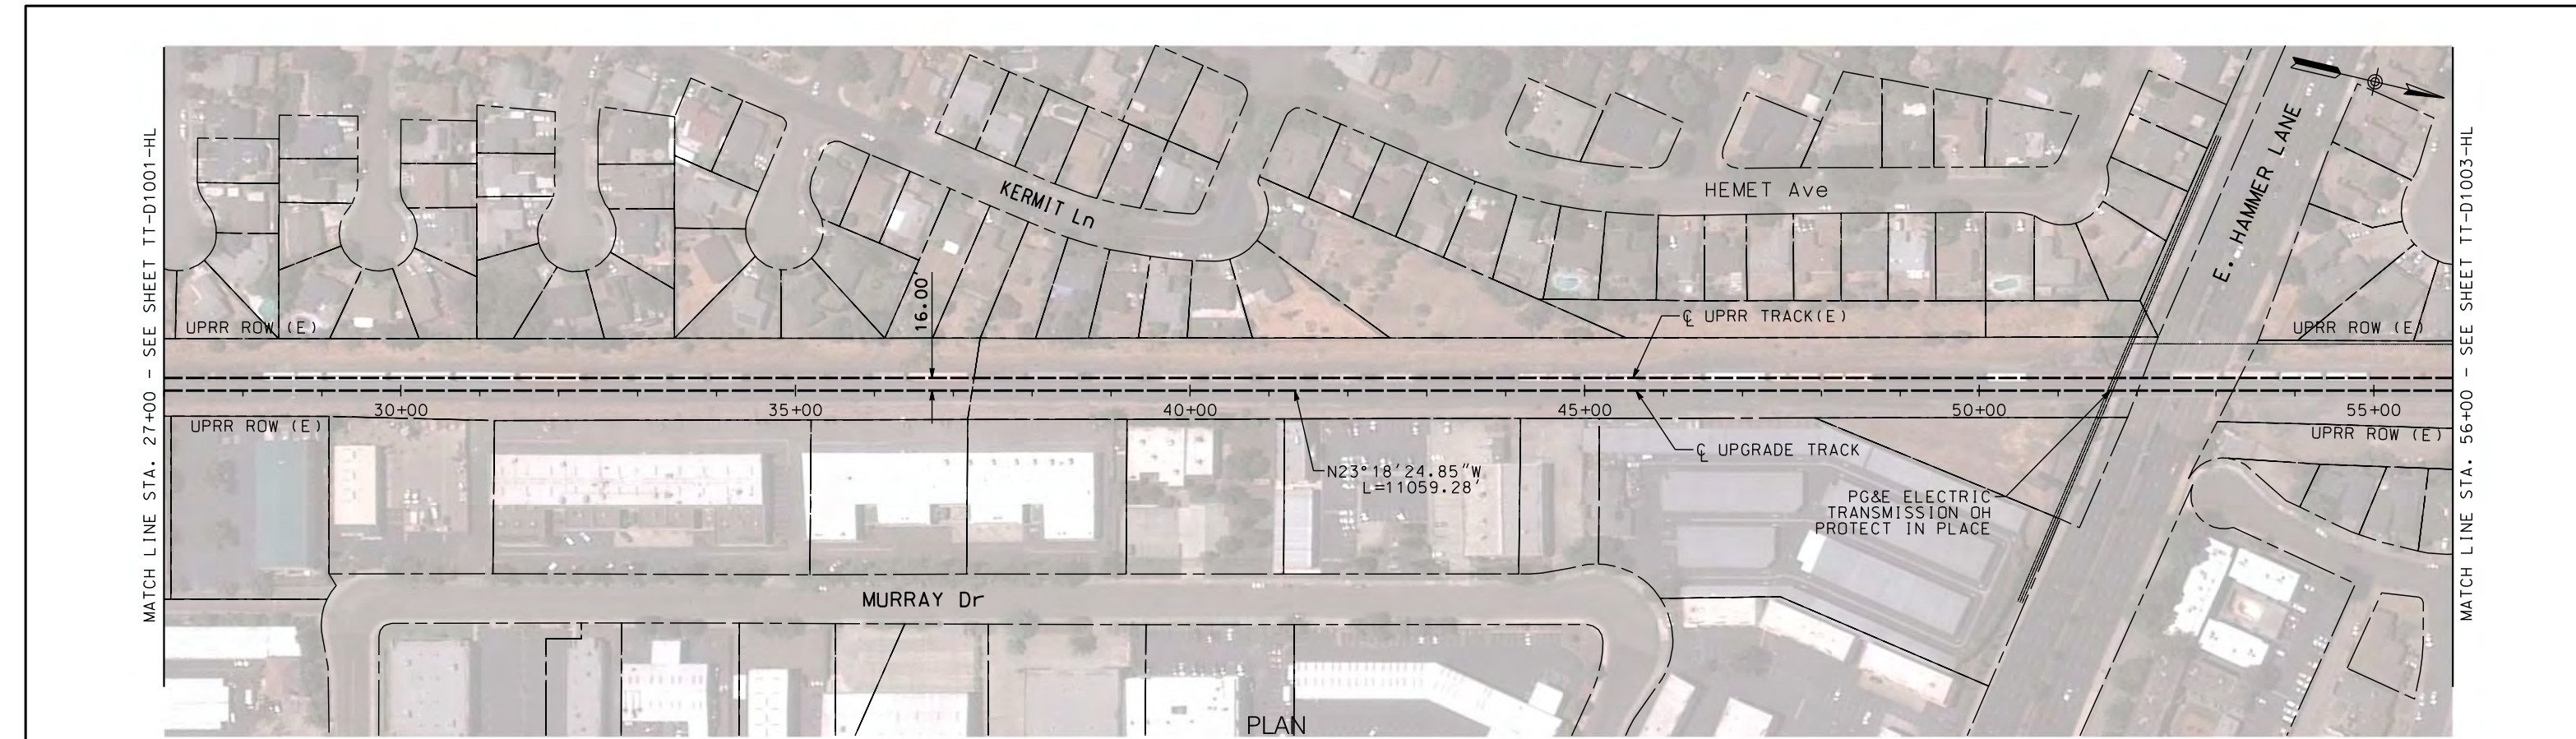

NOT FOR CONSTRUCTION

REV	DATE	BY	CHK	APP	DESCRIPTION

DESIGNED BY A. SHIELDS	TRANSPORTATION AECOM 300 Lakeside Dr, Suite 400 Oakland, CA 94612 T 510.893.3600 F 510.874.3268 www.aecom.com
DRAWN BY A. SHIELDS	
CHECKED BY D. HARTMAN	
IN CHARGE D. COWIN	
DATE	



SAN JOAQUIN
REGIONAL
RAIL COMMISSION





ACE
ALFAMONT CORRIDOR EXPRESS

15% PRELIMINARY ENGINEERING

SAN JOAQUIN REGIONAL RAIL COMMISSION
VALLEY RAIL – SACRAMENTO EXTENSION
HAMMER LANE SIDING UPGRADE
TRACK ALIGNMENT
PLAN AND PROFILE
STA. 27+00 TO STA. 56+00

ENVIRONMENTAL ALTERNATIVE CODE
DRAWING NO.
TT-D1002-HL
SCALE
AS SHOWN
SHEET NO.
13 OF 171

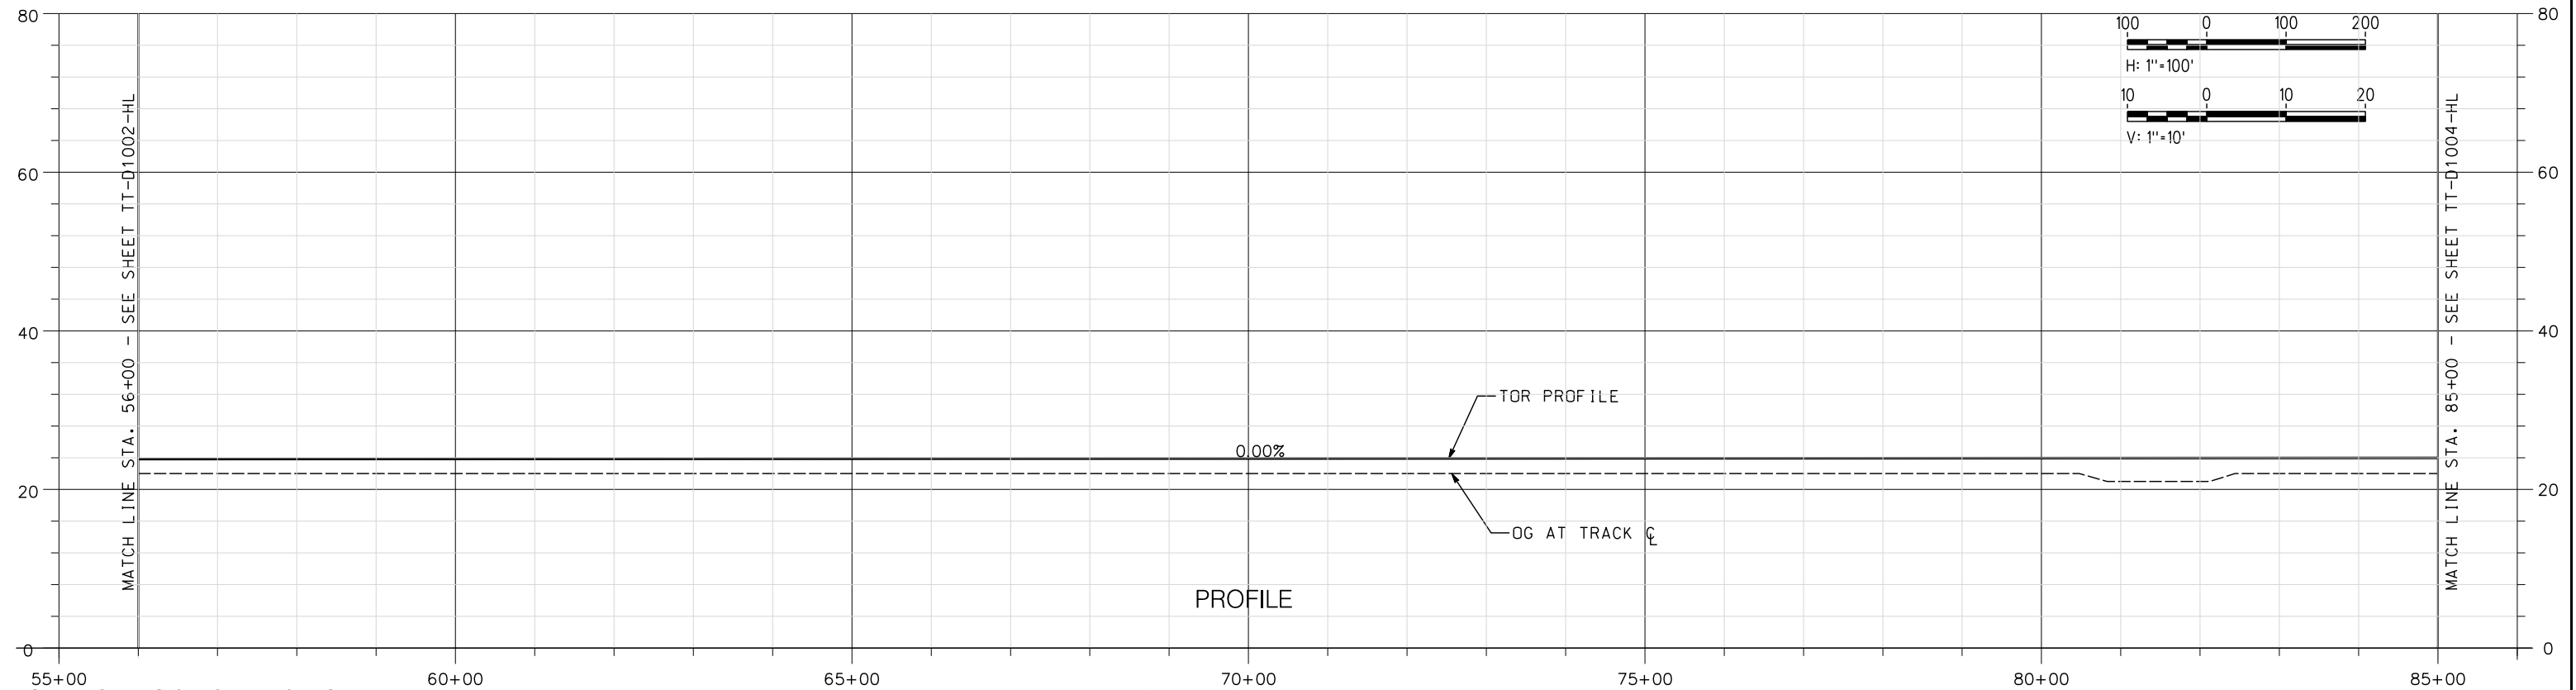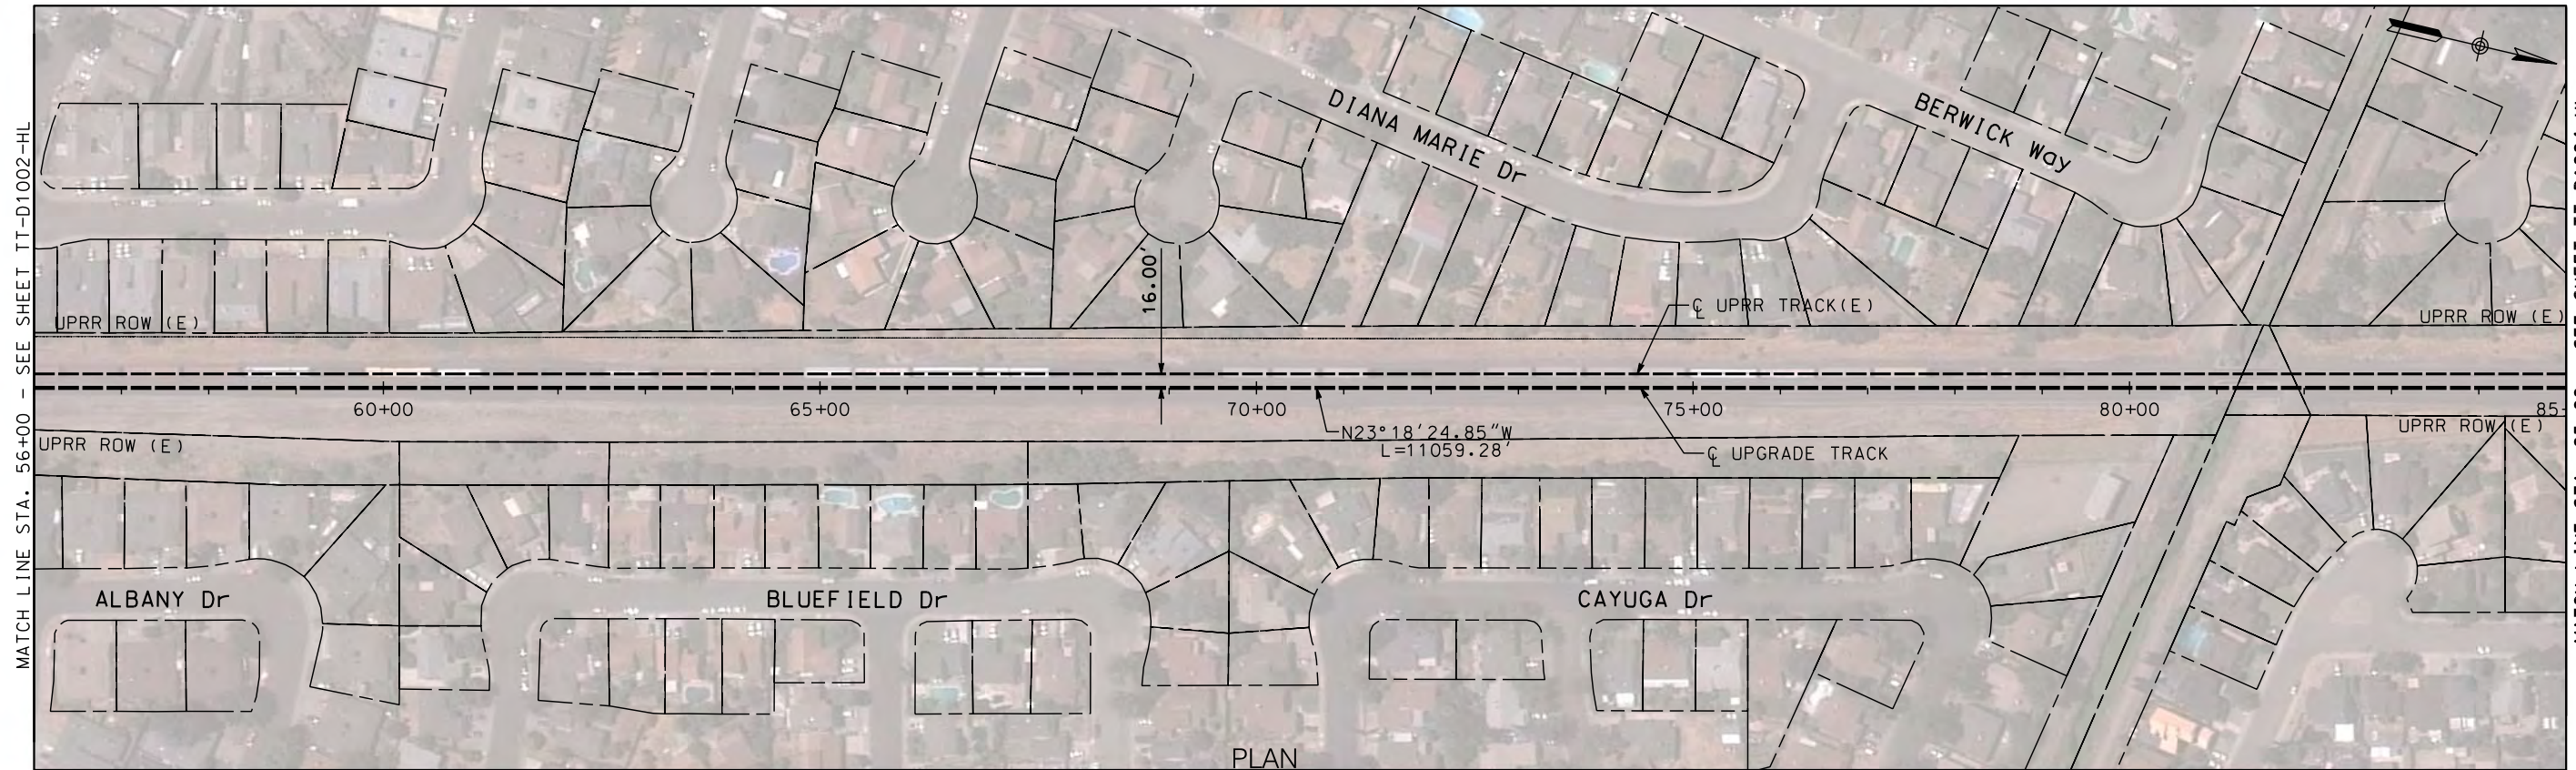

NOT FOR CONSTRUCTION					
REV	DATE	BY	CHK	APP	DESCRIPTION

DESIGNED BY
A. SHIELDS
DRAWN BY
A. SHIELDS
CHECKED BY
D. HARTMAN
IN CHARGE
D. COWIN
DATE


TRANSPORTATION
AECOM
AECOM
300 Lakeside Dr, Suite 400
Oakland, CA 94612
T 510.893.3600 F 510.874.3268
www.aecom.com





15% PRELIMINARY ENGINEERING

SAN JOAQUIN REGIONAL RAIL COMMISSION
VALLEY RAIL – SACRAMENTO EXTENSION
HAMMER LANE SIDING UPGRADE
TRACK ALIGNMENT
PLAN AND PROFILE
STA. 56+00 TO STA. 85+00

ENVIRONMENTAL ALTERNATIVE CODE
DRAWING NO.
TT-D1003-HL
SCALE
AS SHOWN
SHEET NO.
14 OF 171

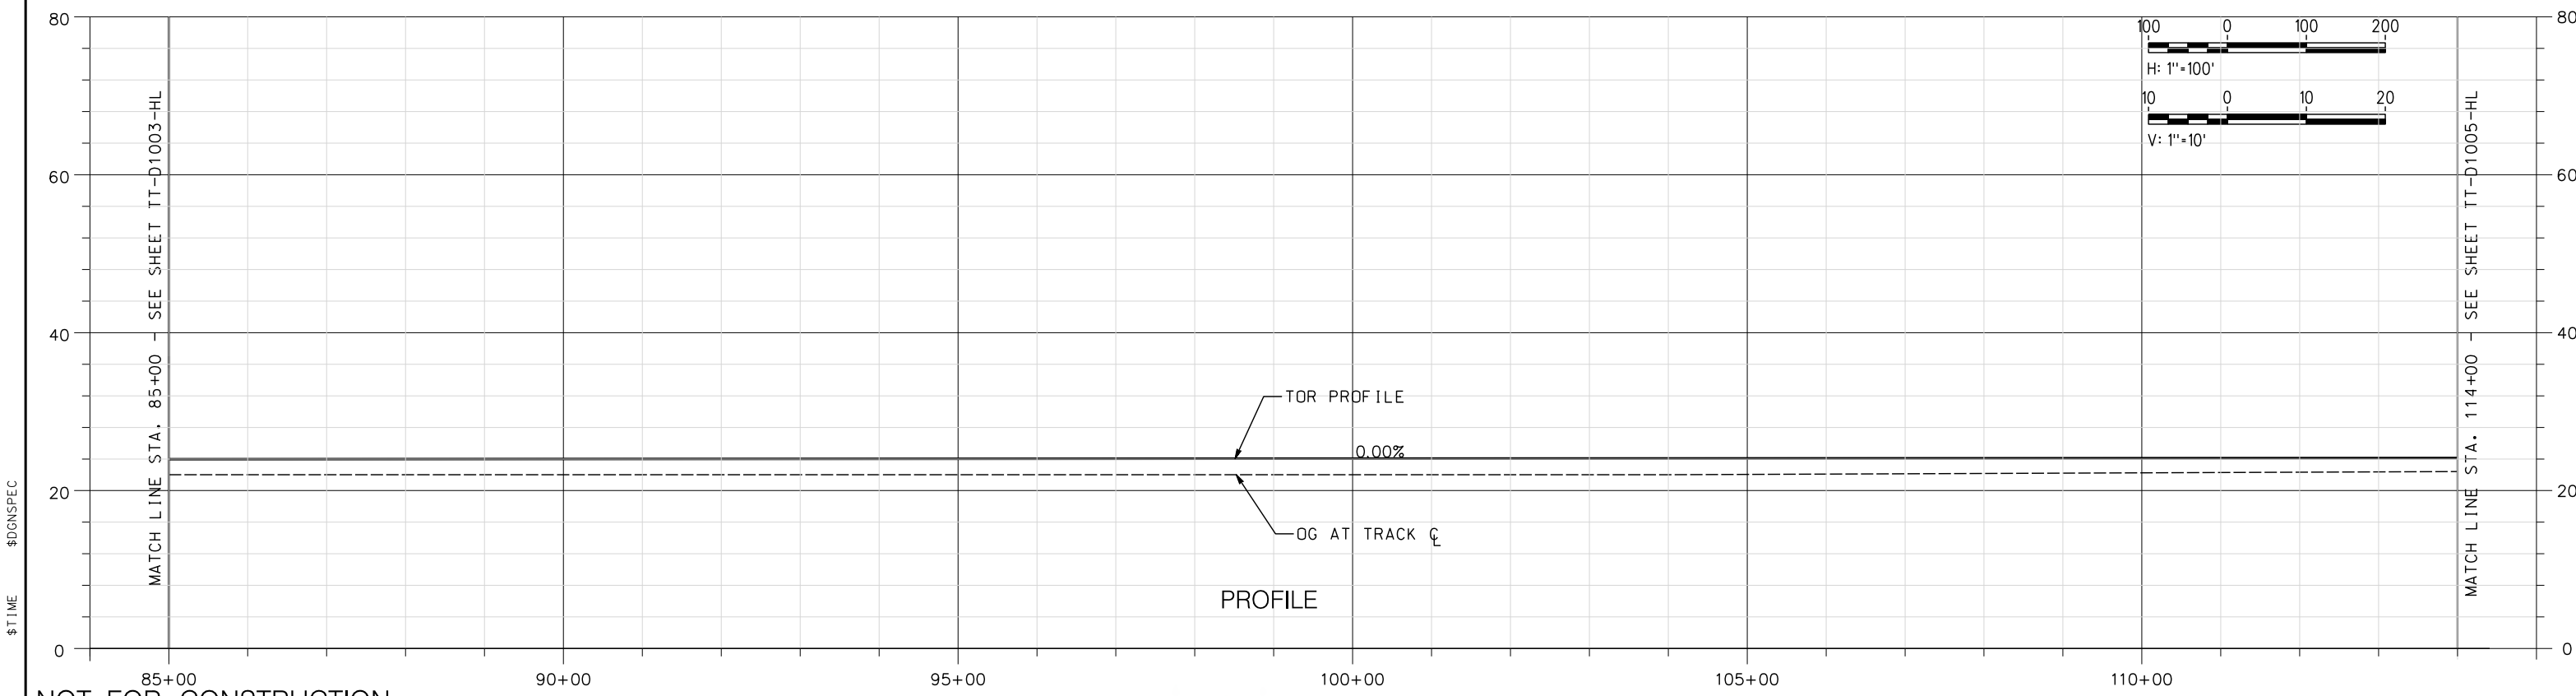

\$USER						DESIGNED BY A. SHIELDS	TRANSPORTATION AECOM AECOM 300 Lakeside Dr, Suite 400 Oakland, CA 94612 T 510.893.3600 F 510.874.3268 www.aecom.com	 SAN JOAQUIN REGIONAL RAIL COMMISSION		SAN JOAQUIN REGIONAL RAIL COMMISSION VALLEY RAIL – SACRAMENTO EXTENSION HAMMER LANE SIDING UPGRADE TRACK ALIGNMENT PLAN AND PROFILE STA. 85+00 TO STA. 114+00	ENVIRONMENTAL ALTERNATIVE C
						DRAWING NO. TT-D1004-HL					
						SCALE AS SHOWN					
						SHEET NO. 15 OF 171					
	REV	DATE	BY	CHK	APP	DESCRIPTION					DATE

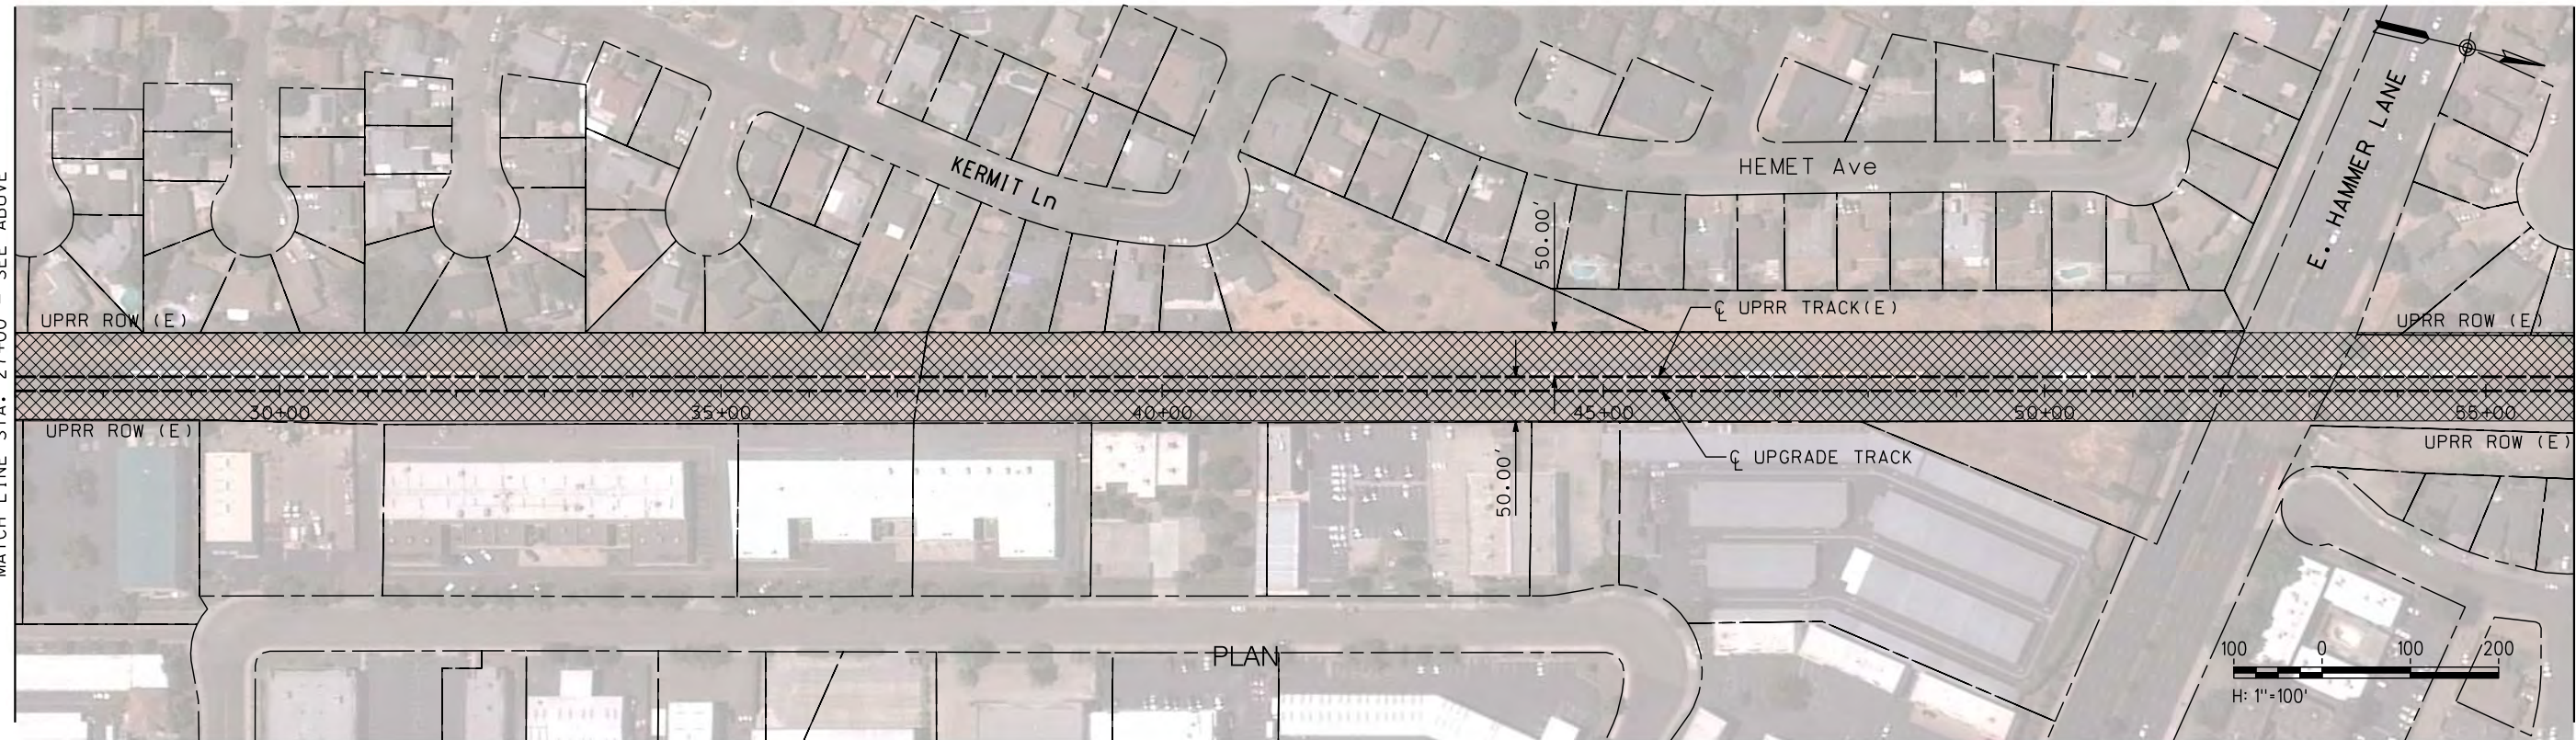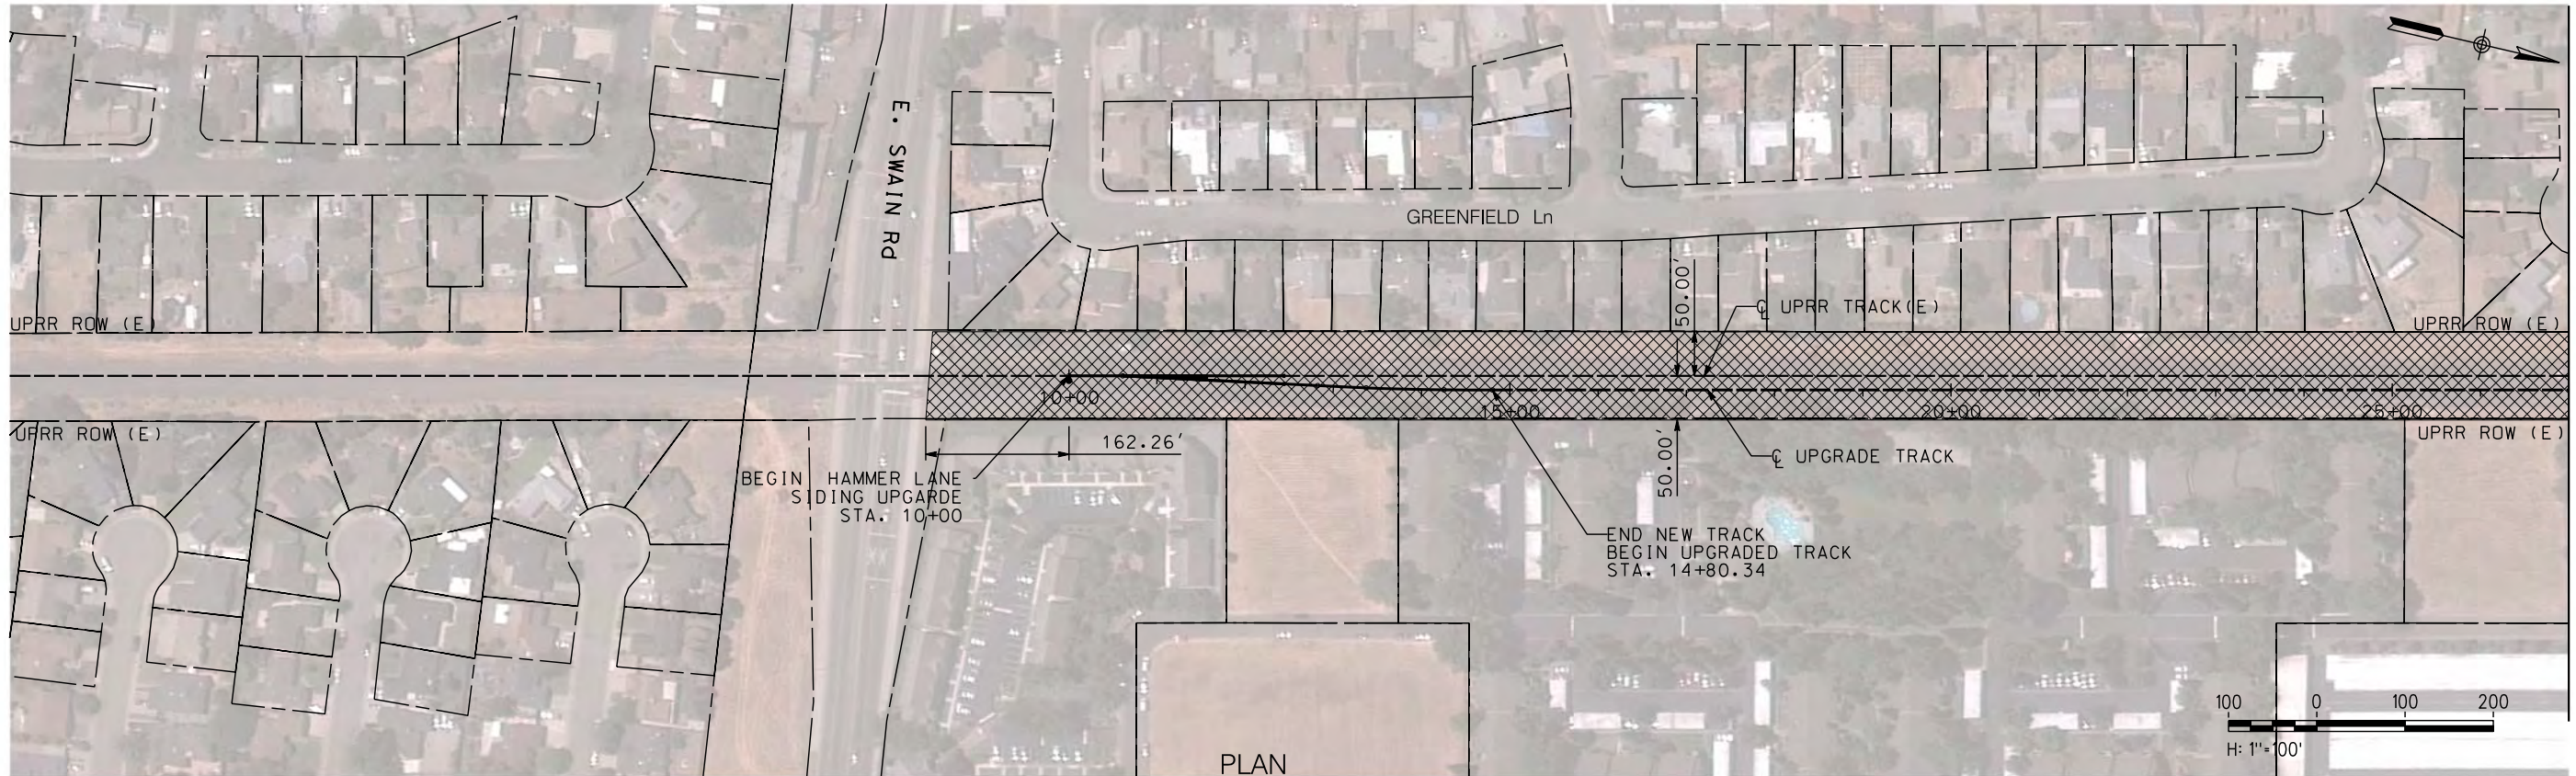

\$USER \$DATE \$TIME \$DGN\$SPEC

NOT FOR CONSTRUCTION

REV	DATE	BY	CHK	APP	DESCRIPTION

DESIGNED BY A. SHIELDS
DRAWN BY A. SHIELDS
CHECKED BY D. HARTMAN
IN CHARGE D. COWIN
DATE

TRANSPORTATION
AECOM
AECOM 300 Lakeside Dr, Suite 400 Oakland, CA 94612 T 510.893.3600 F 510.874.3268
www.aecom.com



SAN JOAQUIN
REGIONAL
RAIL COMMISSION





ALFAMONT CORRIDOR EXPRESS

15% PRELIMINARY ENGINEERING

SAN JOAQUIN REGIONAL RAIL COMMISSION
VALLEY RAIL – SACRAMENTO EXTENSION
HAMMER LANE SIDING UPGRADE
TRACK ALIGNMENT
TEMPORARY CONSTRUCTION AREAS PLAN
STA. 10+00 TO STA. 56+00

ENVIRONMENTAL ALTERNATIVE CODE
DRAWING NO. CV-11001-HL
SCALE AS SHOWN
SHEET NO. 17 OF 171

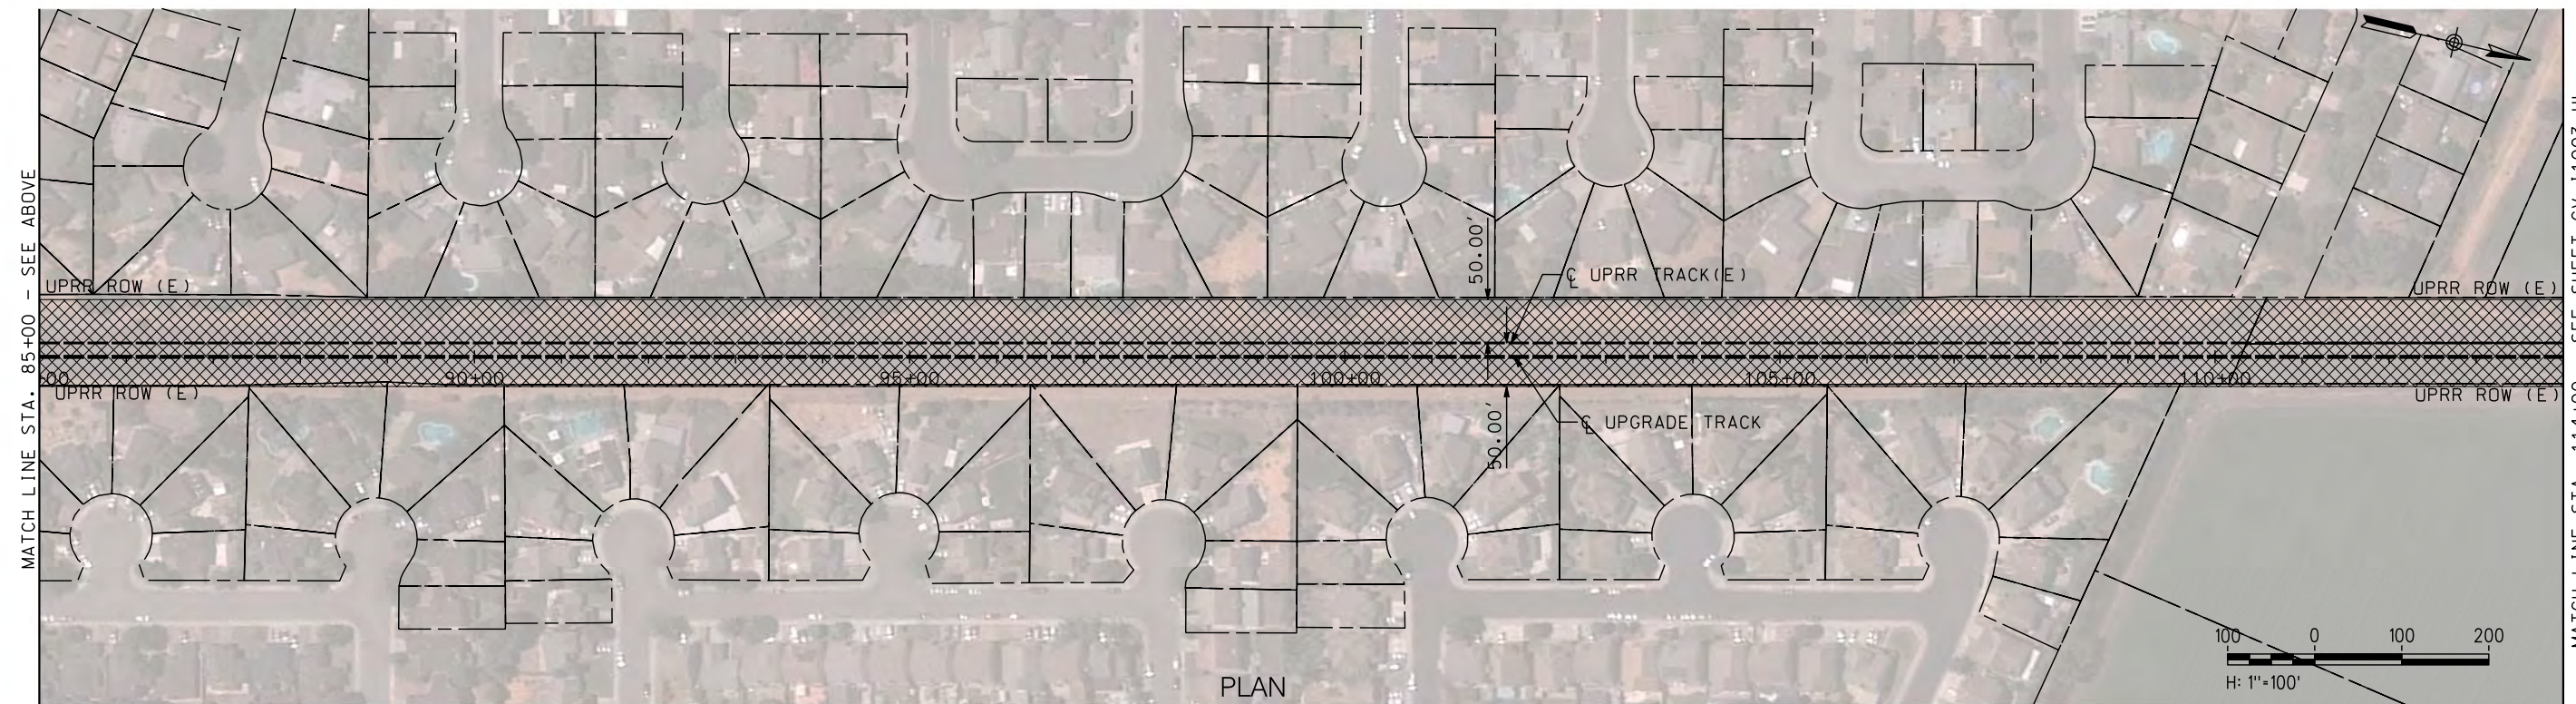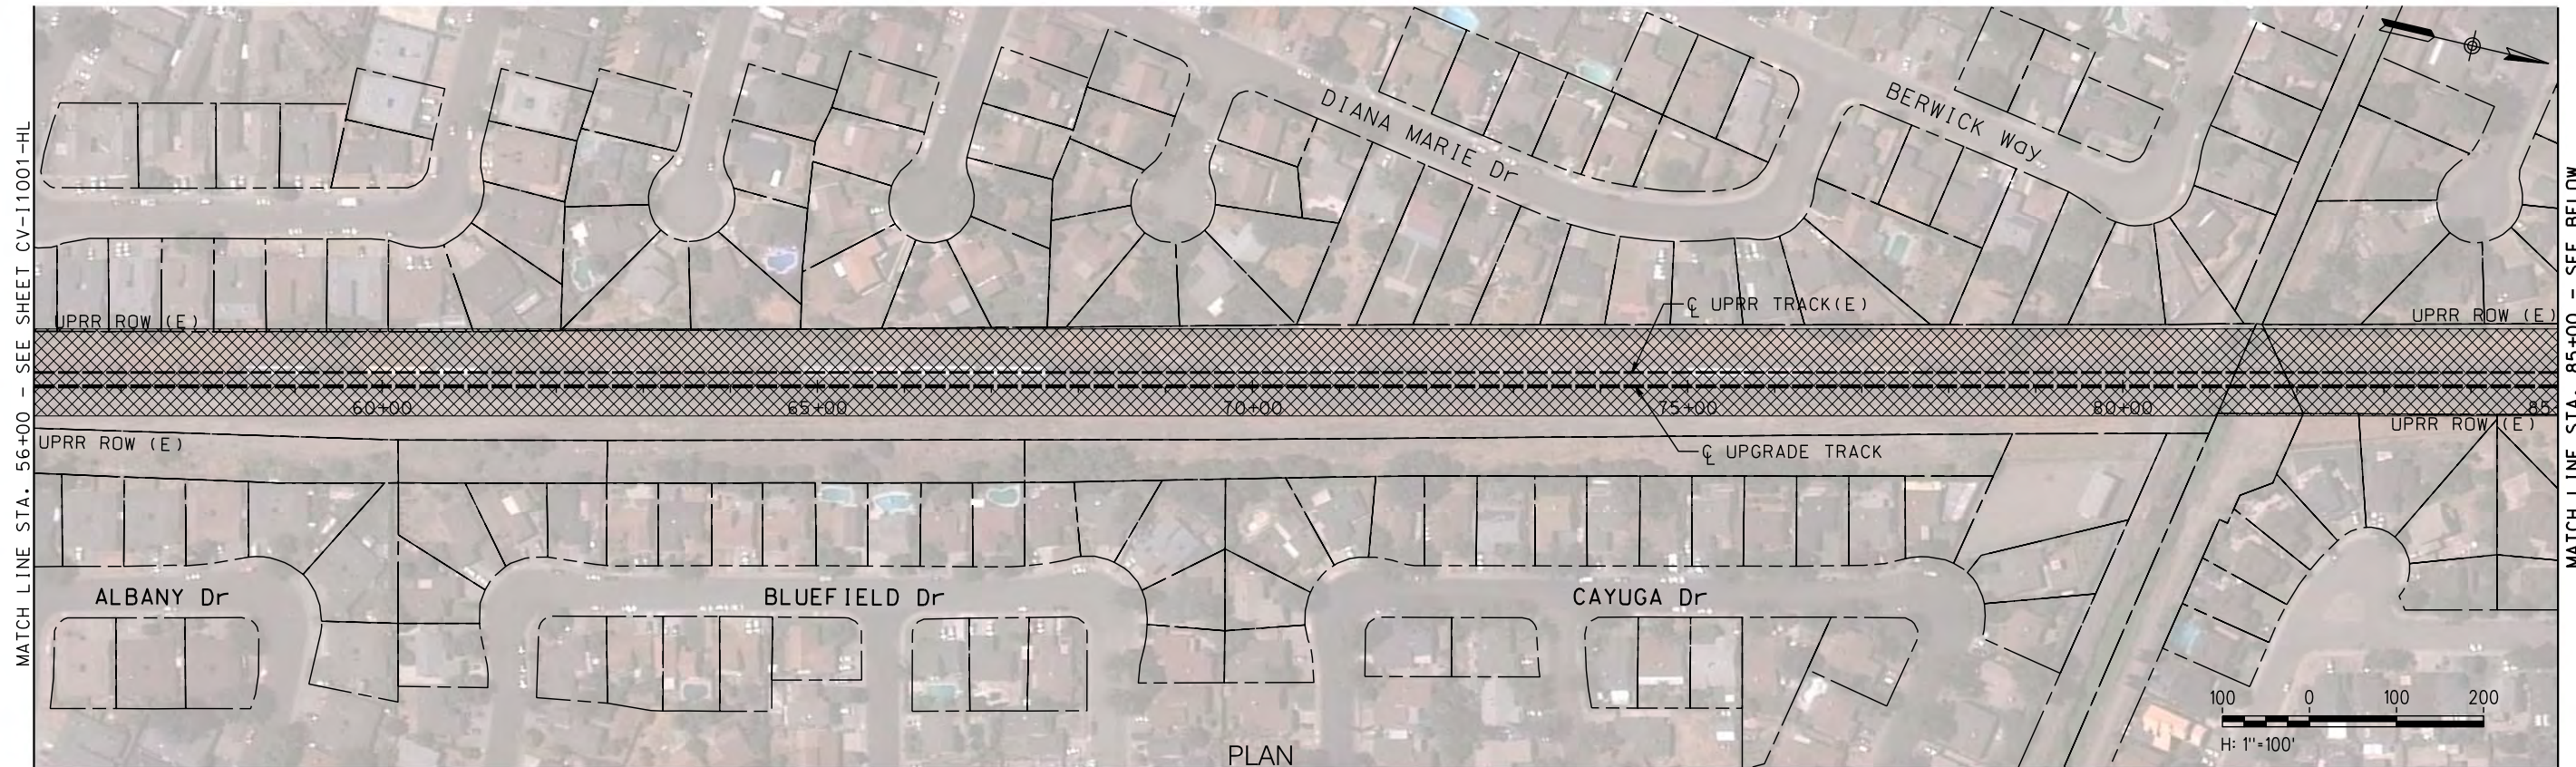

\$USER \$DATE \$TIME \$DGN\$SPEC

NOT FOR CONSTRUCTION

REV	DATE	BY	CHK	APP	DESCRIPTION

DESIGNED BY A. SHIELDS
DRAWN BY A. SHIELDS
CHECKED BY D. HARTMAN
IN CHARGE D. COWIN
DATE

TRANSPORTATION
AECOM
300 Lakeside Dr, Suite 400 Oakland, CA 94612 T 510.893.3600 F 510.874.3268
www.aecom.com



SAN JOAQUIN
REGIONAL
RAIL COMMISSION



ALFACENT CORRIDOR EXPRESS

15% PRELIMINARY ENGINEERING

SAN JOAQUIN REGIONAL RAIL COMMISSION VALLEY RAIL – SACRAMENTO EXTENSION HAMMER LANE SIDING UPGRADE TRACK ALIGNMENT TEMPORARY CONSTRUCTION AREAS PLAN STA. 56+00 TO STA. 114+00		ENVIRONMENTAL ALTERNATIVE CODE
DRAWING NO. CV-11002-HL	SCALE AS SHOWN	SHEET NO. 18 OF 171

\$USER \$DATE \$TIME \$DGN\$SPEC

NOT FOR CONSTRUCTION

REV	DATE	BY	CHK	APP	DESCRIPTION


DESIGNED BY A. SHIELDS
DRAWN BY A. SHIELDS
CHECKED BY D. HARTMAN
IN CHARGE D. COWIN
DATE



TRANSPORTATION
AECOM
AECOM 300 Lakeside Dr, Suite 400 Oakland, CA 94612 T 510.893.3600 F 510.874.3268
www.aecom.com

 SAN JOAQUIN REGIONAL RAIL COMMISSION	 ACE ALFAMONT CORRIDOR EXPRESS
15% PRELIMINARY ENGINEERING	

SAN JOAQUIN REGIONAL RAIL COMMISSION VALLEY RAIL – SACRAMENTO EXTENSION HAMMER LANE SIDING UPGRADE TRACK ALIGNMENT TEMPORARY CONSTRUCTION AREAS PLAN STA. 114+00 TO STA. 130+19.43

ENVIRONMENTAL ALTERNATIVE CODE
DRAWING NO. CV-11003-HL
SCALE AS SHOWN
SHEET NO. 19 OF 171

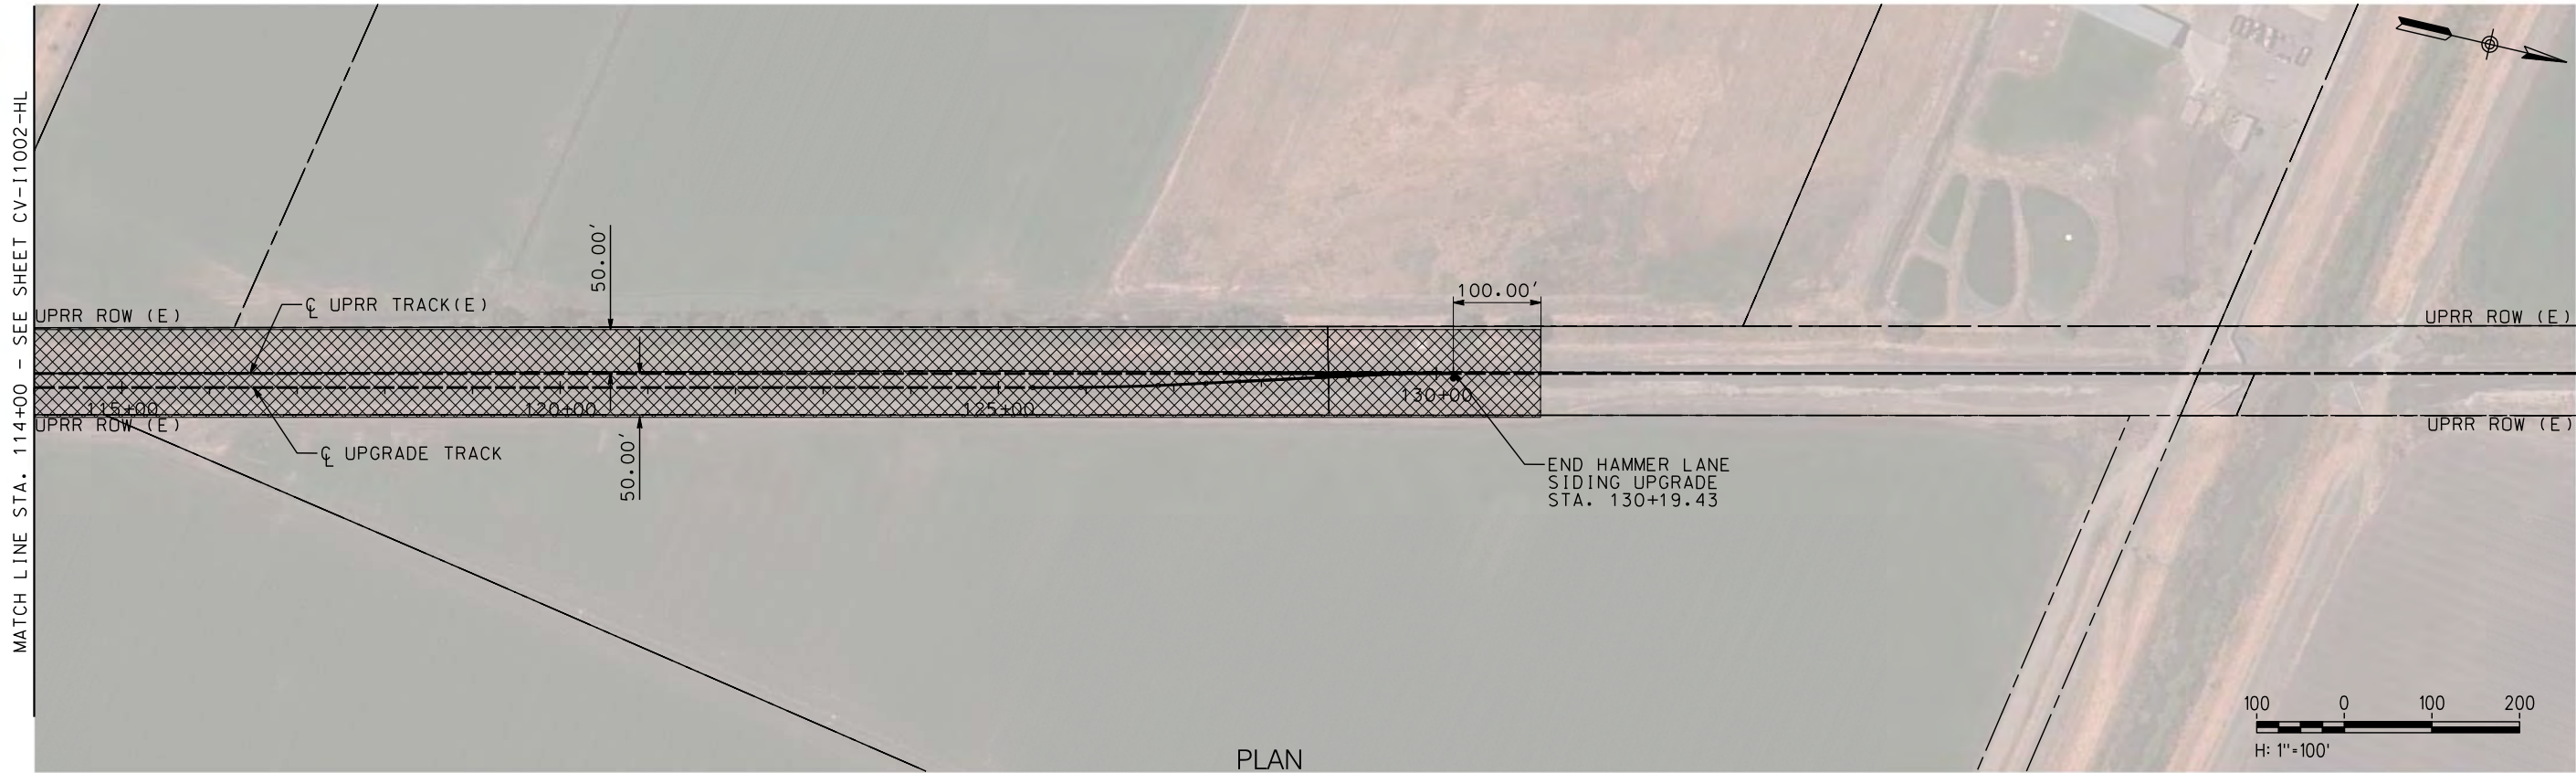


 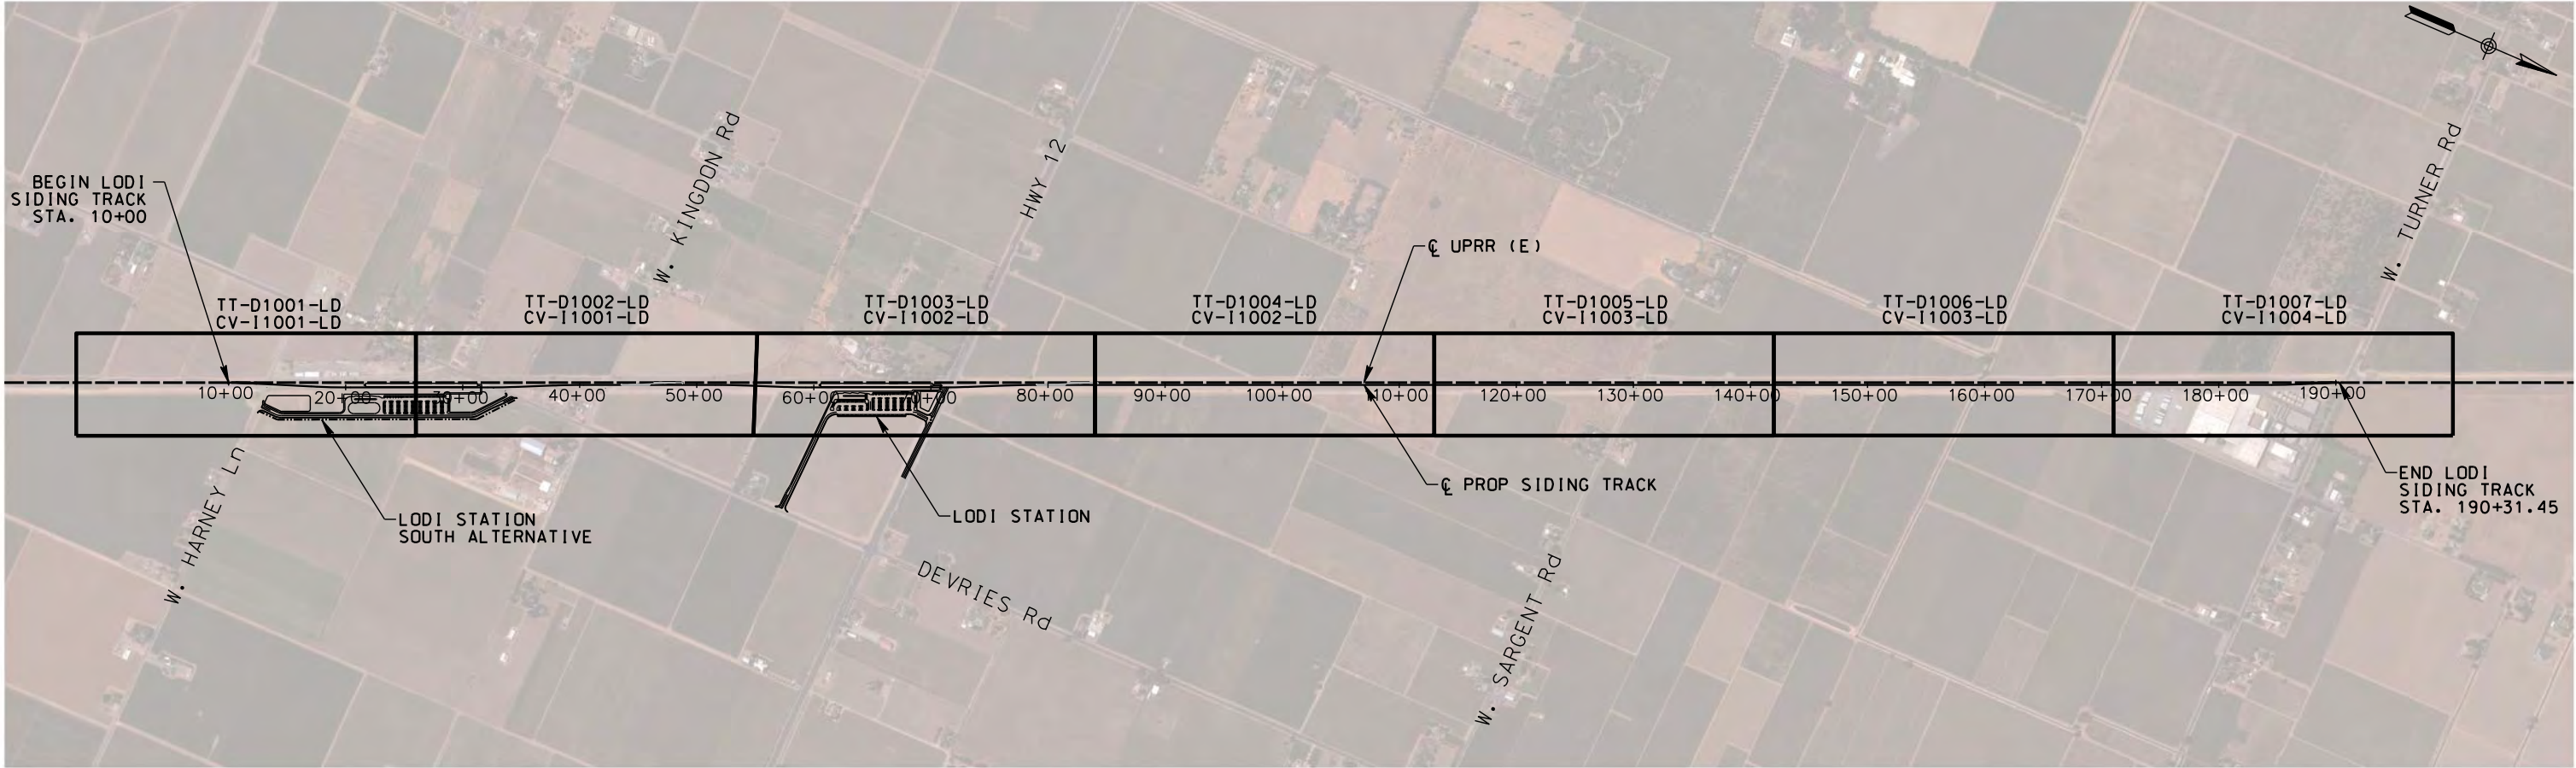


NOT FOR CONSTRUCTION

DESIGNED BY A. SHIELDS		TRANSPORTATION AECOM 300 Lakeside Dr, Suite 400 Oakland, CA 94612 T 510.893.3600 F 510.874.3268 www.aecom.com	 	SAN JOAQUIN REGIONAL RAIL COMMISSION VALLEY RAIL – SACRAMENTO EXTENSION LODI SIDING – TRACK ALIGNMENT KEY MAP STA. 10+00 TO STA. 190+31.45	ENVIRONMENTAL ALTERNATIVE CODE
DRAWN BY A. SHIELDS					DRAWING NO. TT-B0001-LD
CHECKED BY D. HARTMAN					SCALE NONE
IN CHARGE D. COWIN					SHEET NO. 20 OF 171
DATE					


\$USER \$DATE \$TIME \$DGN\$SPEC

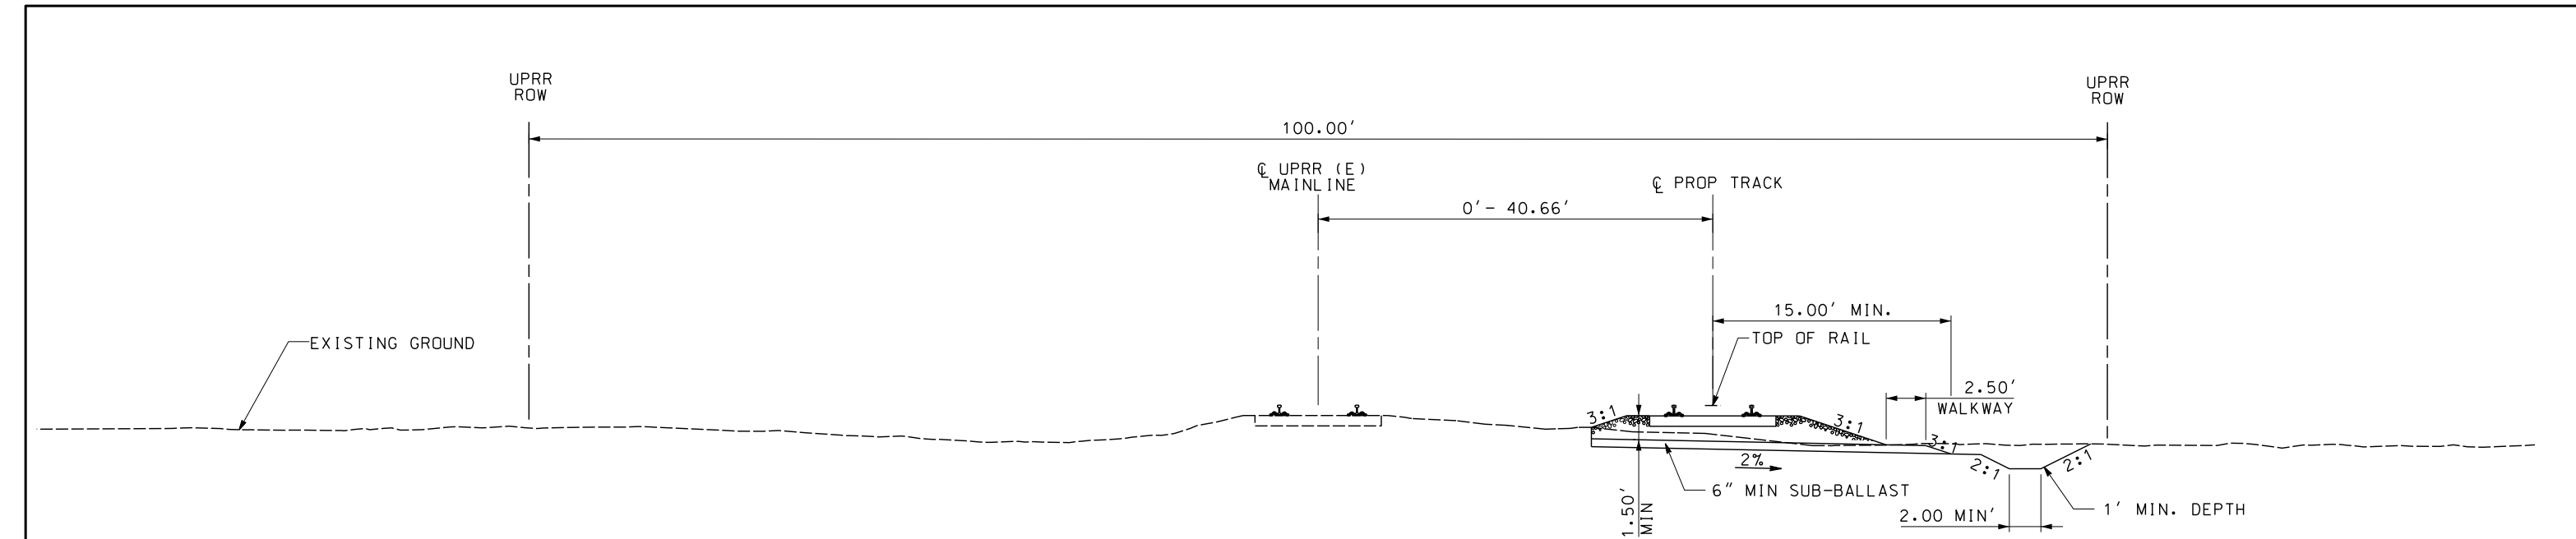

TYPICAL SECTION A
DOUBLE TRACK
STA. 10+00 TO STA. 20+42.85

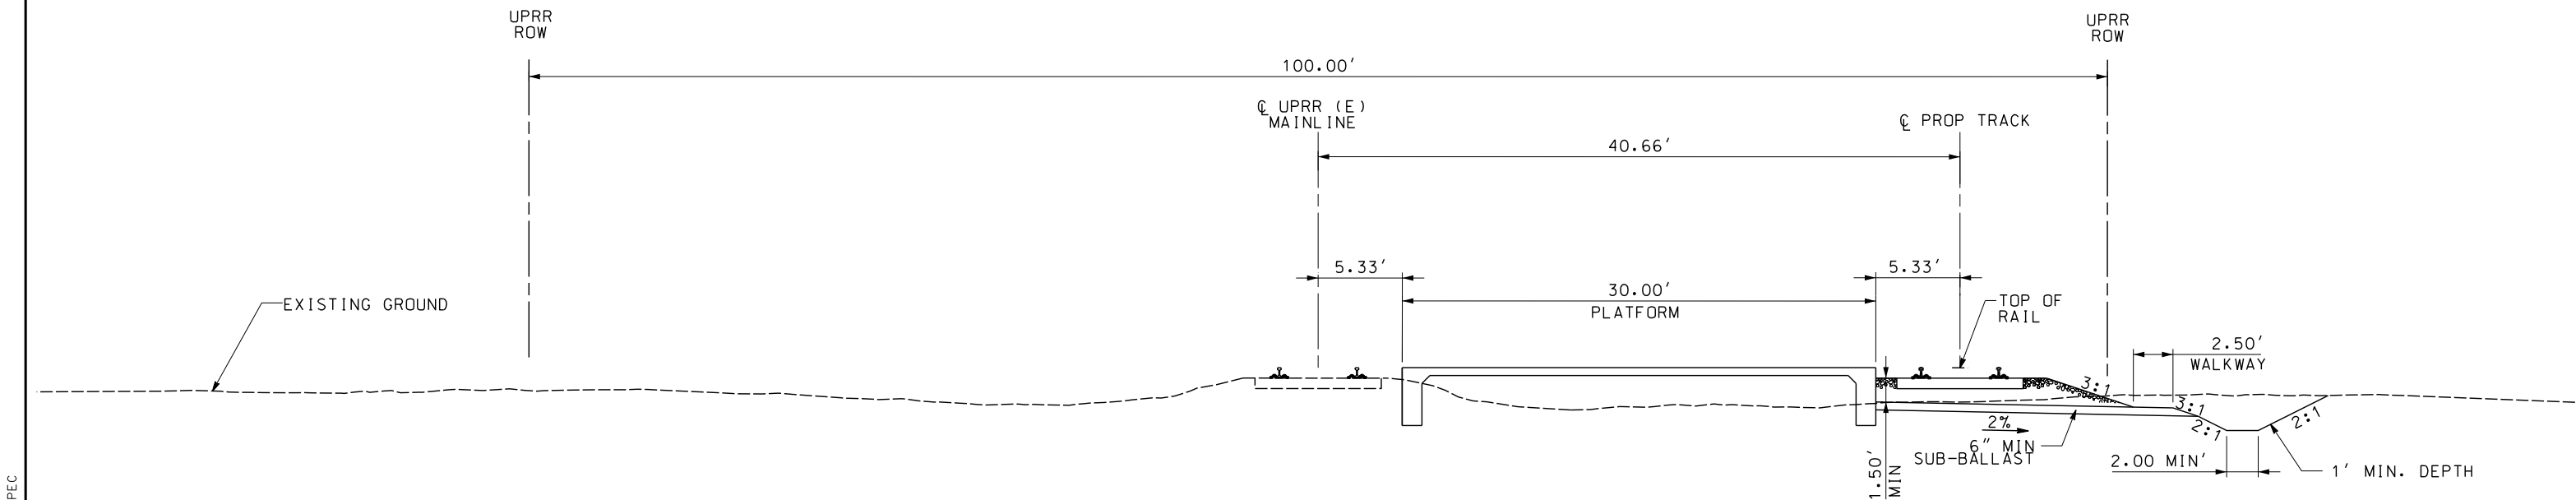

TYPICAL SECTION B
LODI STATIONS
STA. 20+42.85 TO STA. 32.+13.87
STA. 59+81.12 TO STA. 70+81.13

 

NOT FOR CONSTRUCTION

REV	DATE	BY	CHK	APP	DESCRIPTION

DESIGNED BY A. SHIELDS
DRAWN BY A. SHIELDS
CHECKED BY D. HARTMAN
IN CHARGE D. COWIN
DATE

TRANSPORTATION
AECOM
AECOM 300 Lakeside Dr, Suite 400 Oakland, CA 94612 T 510.893.3600 F 510.874.3268
www.aecom.com





SAN JOAQUIN
REGIONAL
RAIL COMMISSION



ACE
ALTAIRIGHT CORRIDOR EXPRESS


15% PRELIMINARY ENGINEERING

SAN JOAQUIN REGIONAL RAIL COMMISSION VALLEY RAIL – SACRAMENTO EXTENSION	ENVIRONMENTAL ALTERNATIVE CODE
LODI SIDING – TRACK ALIGNMENT TYPICAL SECTIONS SHEET 1 OF 3	DRAWING NO. TT-D0001-LD
	SCALE 1" = 5'
	SHEET NO. 21 OF 171

 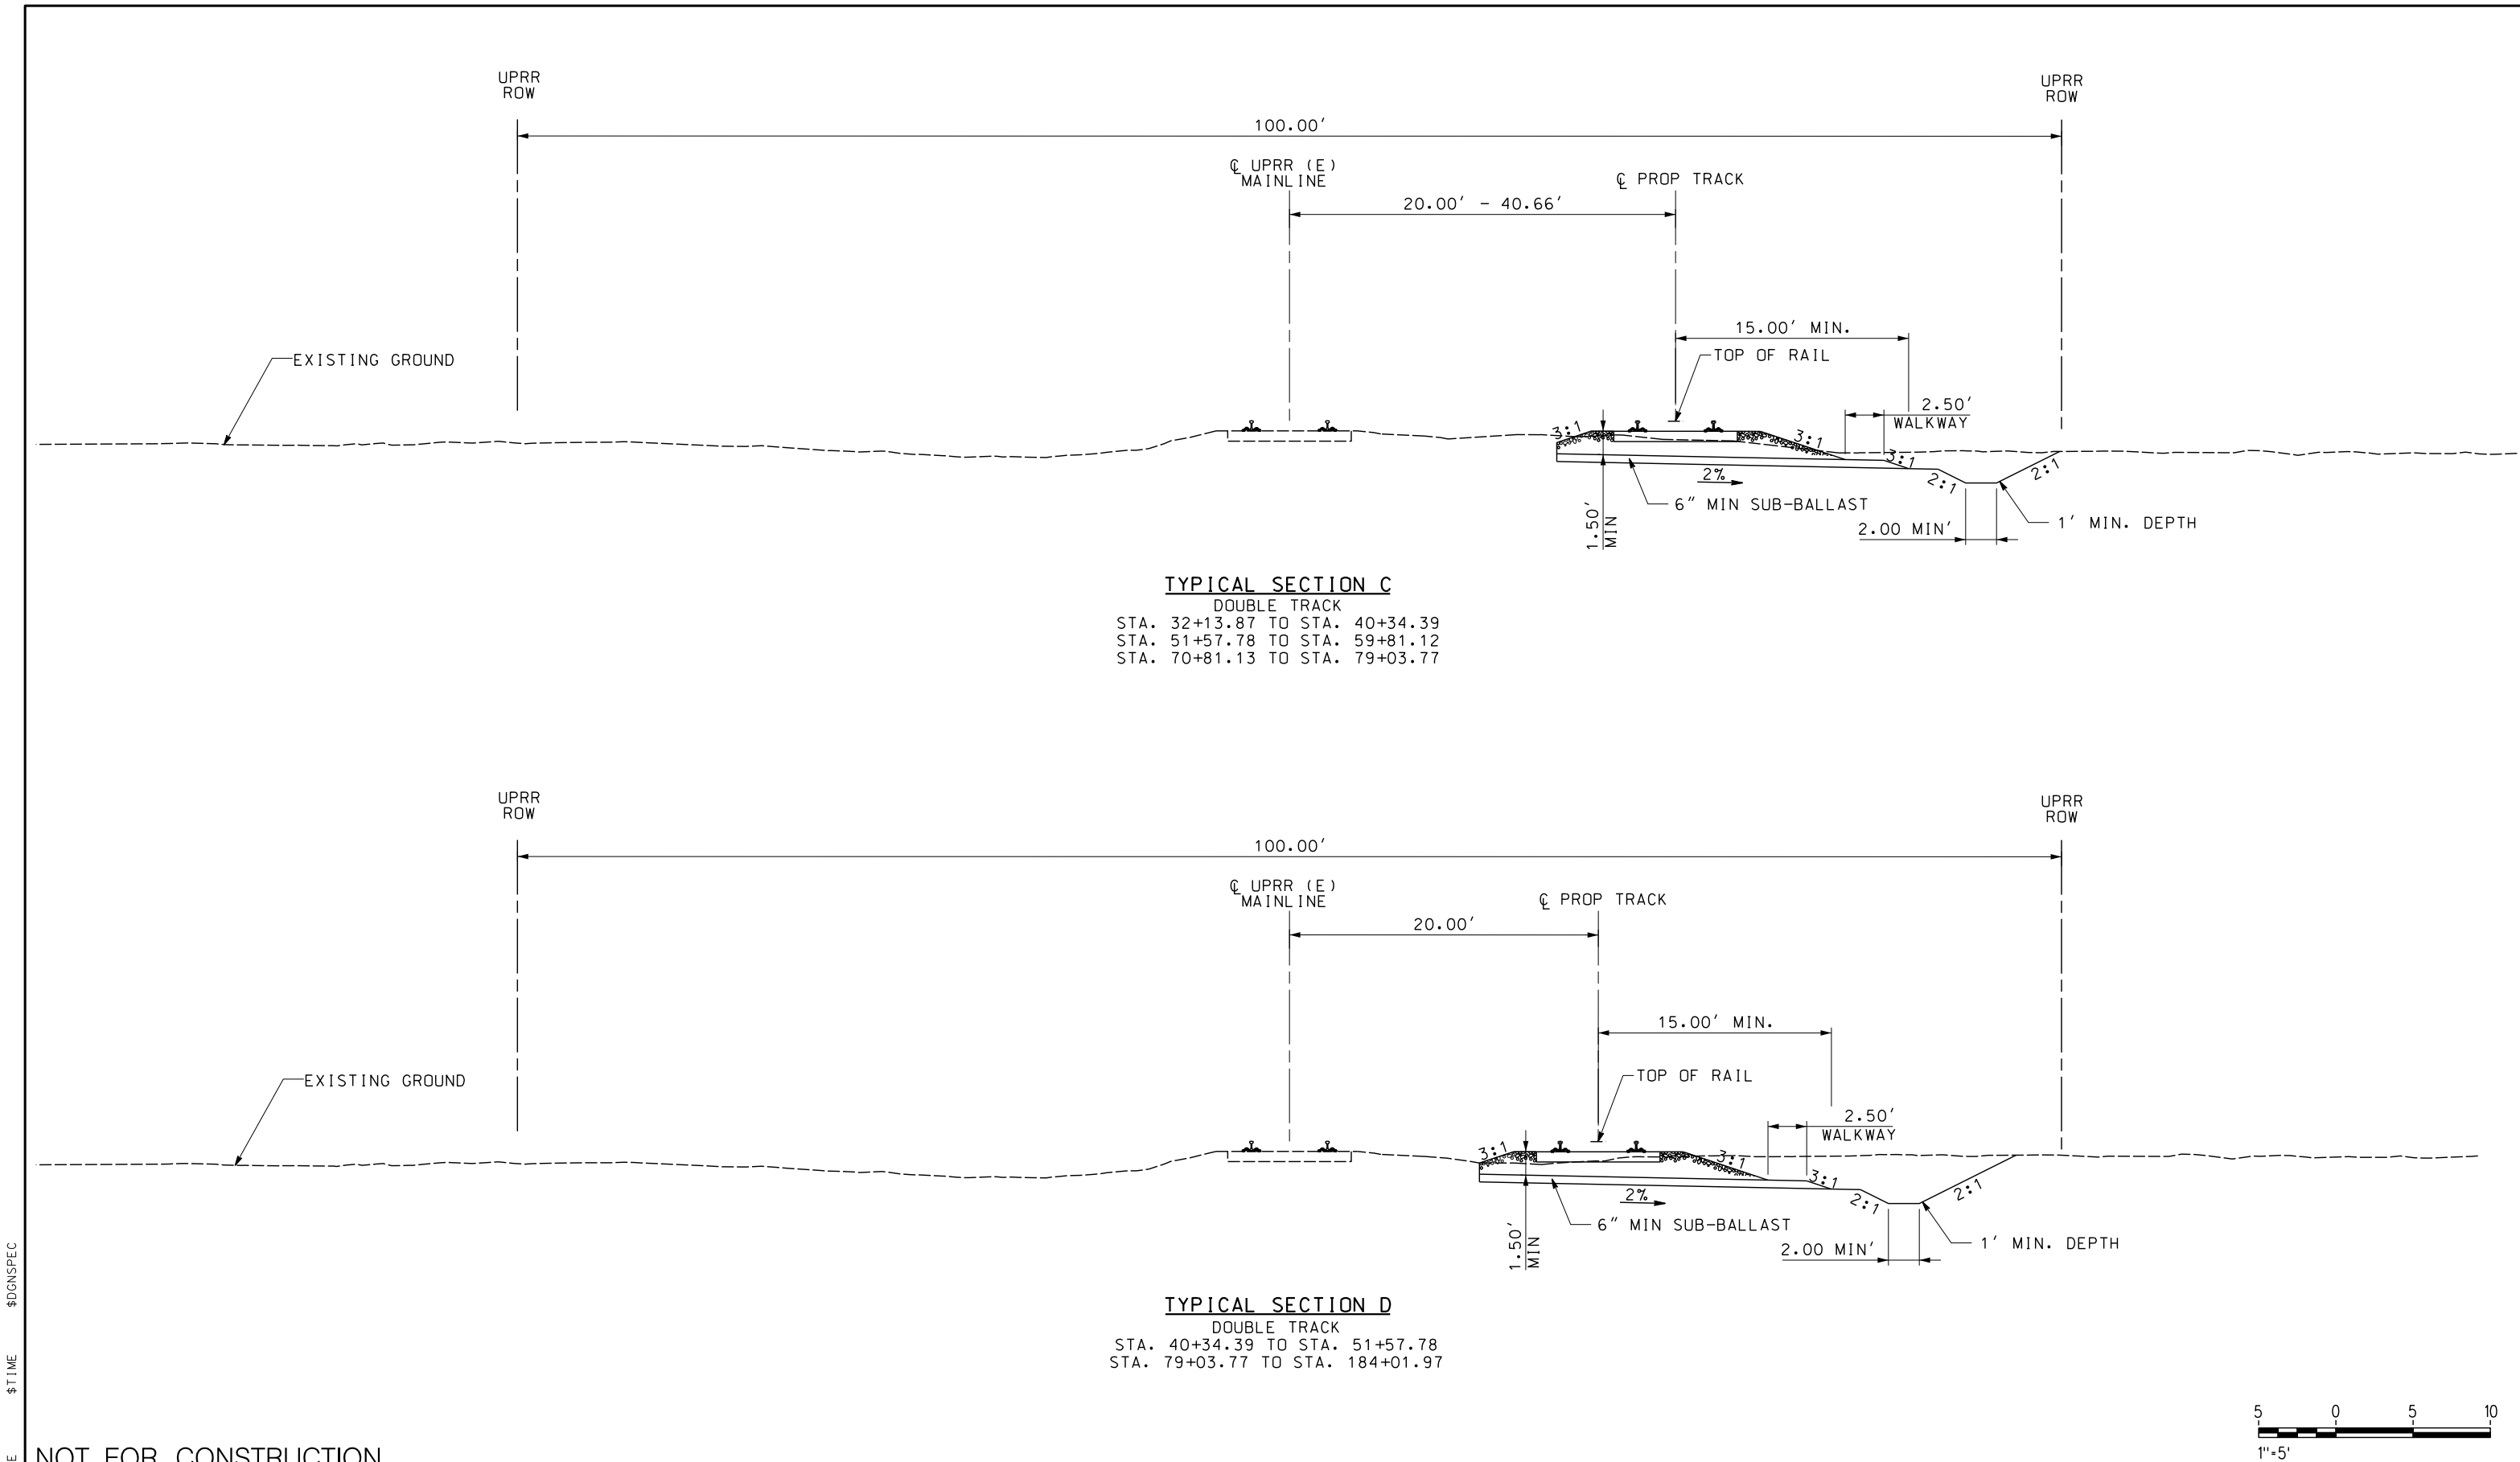


NOT FOR CONSTRUCTION

\$USER						DESIGNED BY A. SHIELDS	TRANSPORTATION AECOM 300 Lakeside Dr, Suite 400 Oakland, CA 94612 T 510.893.3600 F 510.874.3268 www.aecom.com	 	SAN JOAQUIN REGIONAL RAIL COMMISSION VALLEY RAIL – SACRAMENTO EXTENSION LODI SIDING – TRACK ALIGNMENT TYPICAL SECTIONS SHEET 2 OF 3	ENVIRONMENTAL ALTERNATIVE CODE DRAWING NO. TT-D0002-LD SCALE 1" = 5' SHEET NO. 22 OF 171
						DRAWN BY A. SHIELDS				
						CHECKED BY D. HARTMAN				
						IN CHARGE D. COWIN				
						DATE				
	REV	DATE	BY	CHK	APP	DESCRIPTION				


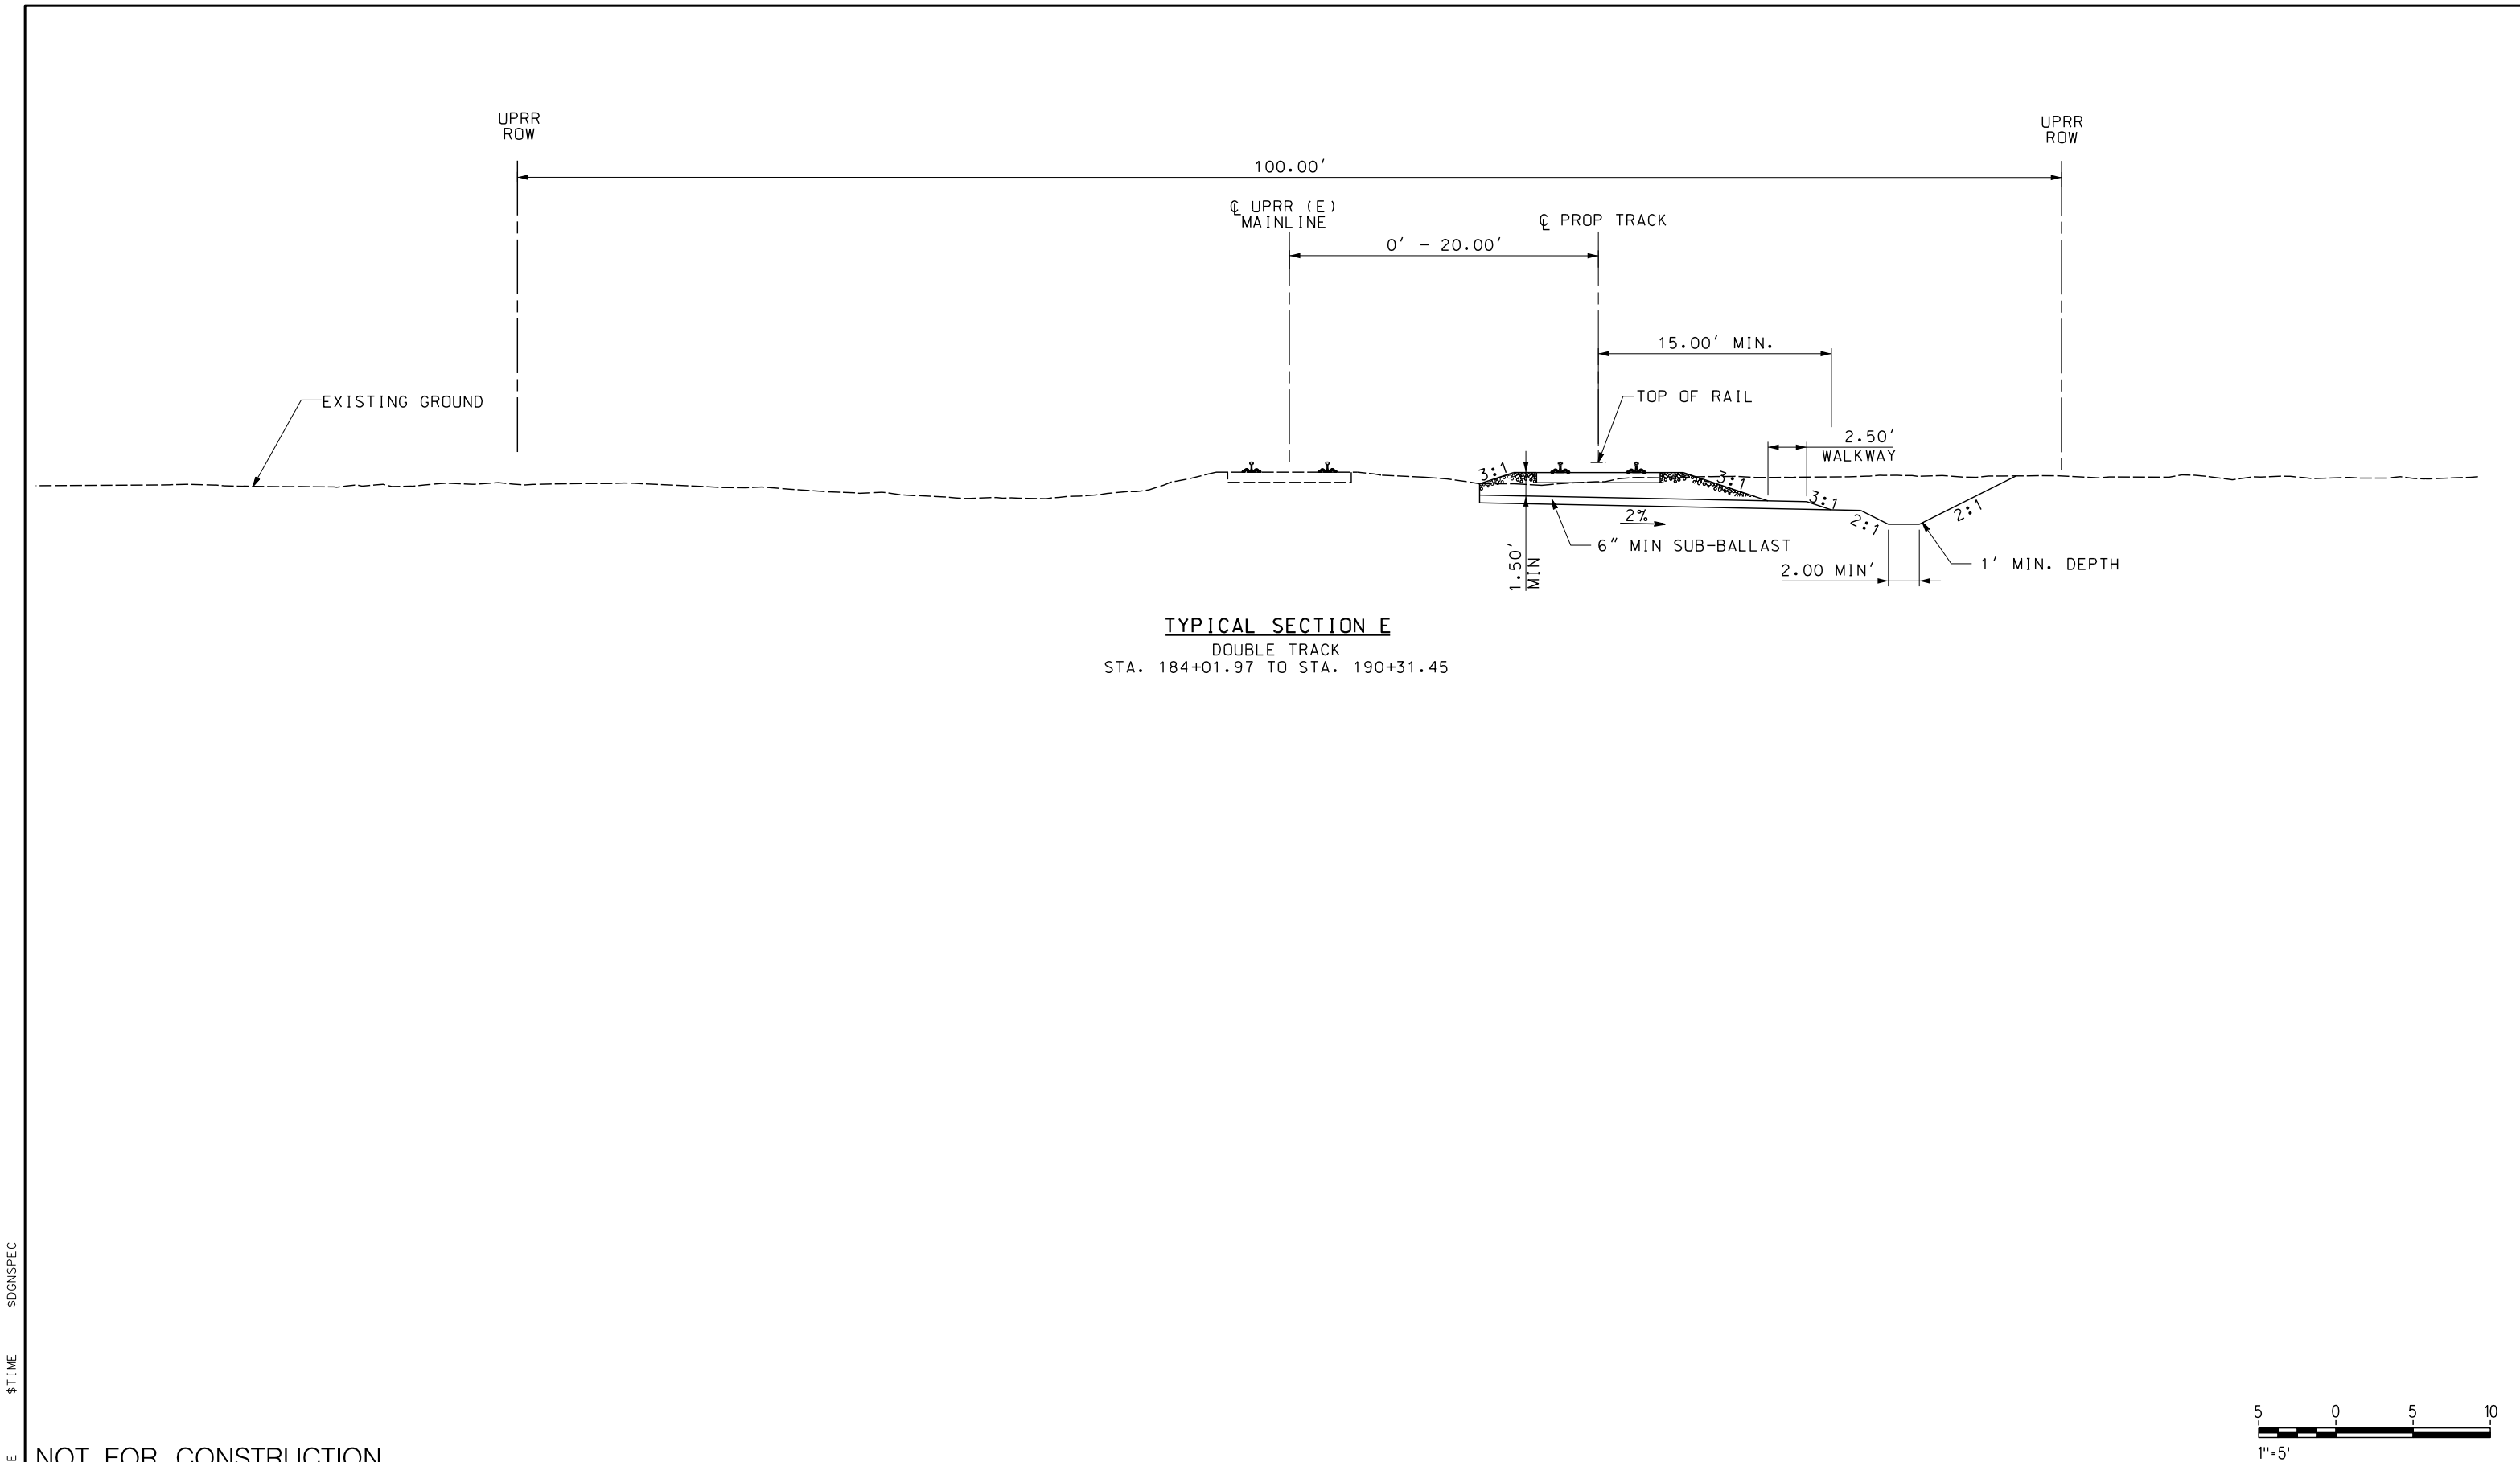


TYPICAL SECTION E
DOUBLE TRACK
STA. 184+01.97 TO STA. 190+31.45

 

NOT FOR CONSTRUCTION

\$USER						DESIGNED BY A. SHIELDS	TRANSPORTATION AECOM 300 Lakeside Dr, Suite 400 Oakland, CA 94612 T 510.893.3600 F 510.874.3268 www.aecom.com	 	SAN JOAQUIN REGIONAL RAIL COMMISSION VALLEY RAIL – SACRAMENTO EXTENSION LODI SIDING – TRACK ALIGNMENT TYPICAL SECTIONS SHEET 3 OF 3	ENVIRONMENTAL ALTERNATIVE CODE DRAWING NO. TT-D0003-LD SCALE 1" = 5' SHEET NO. 23 OF 171
						DRAWN BY A. SHIELDS				
						CHECKED BY D. HARTMAN				
						IN CHARGE D. COWIN				
						DATE				
	REV	DATE	BY	CHK	APP	DESCRIPTION				

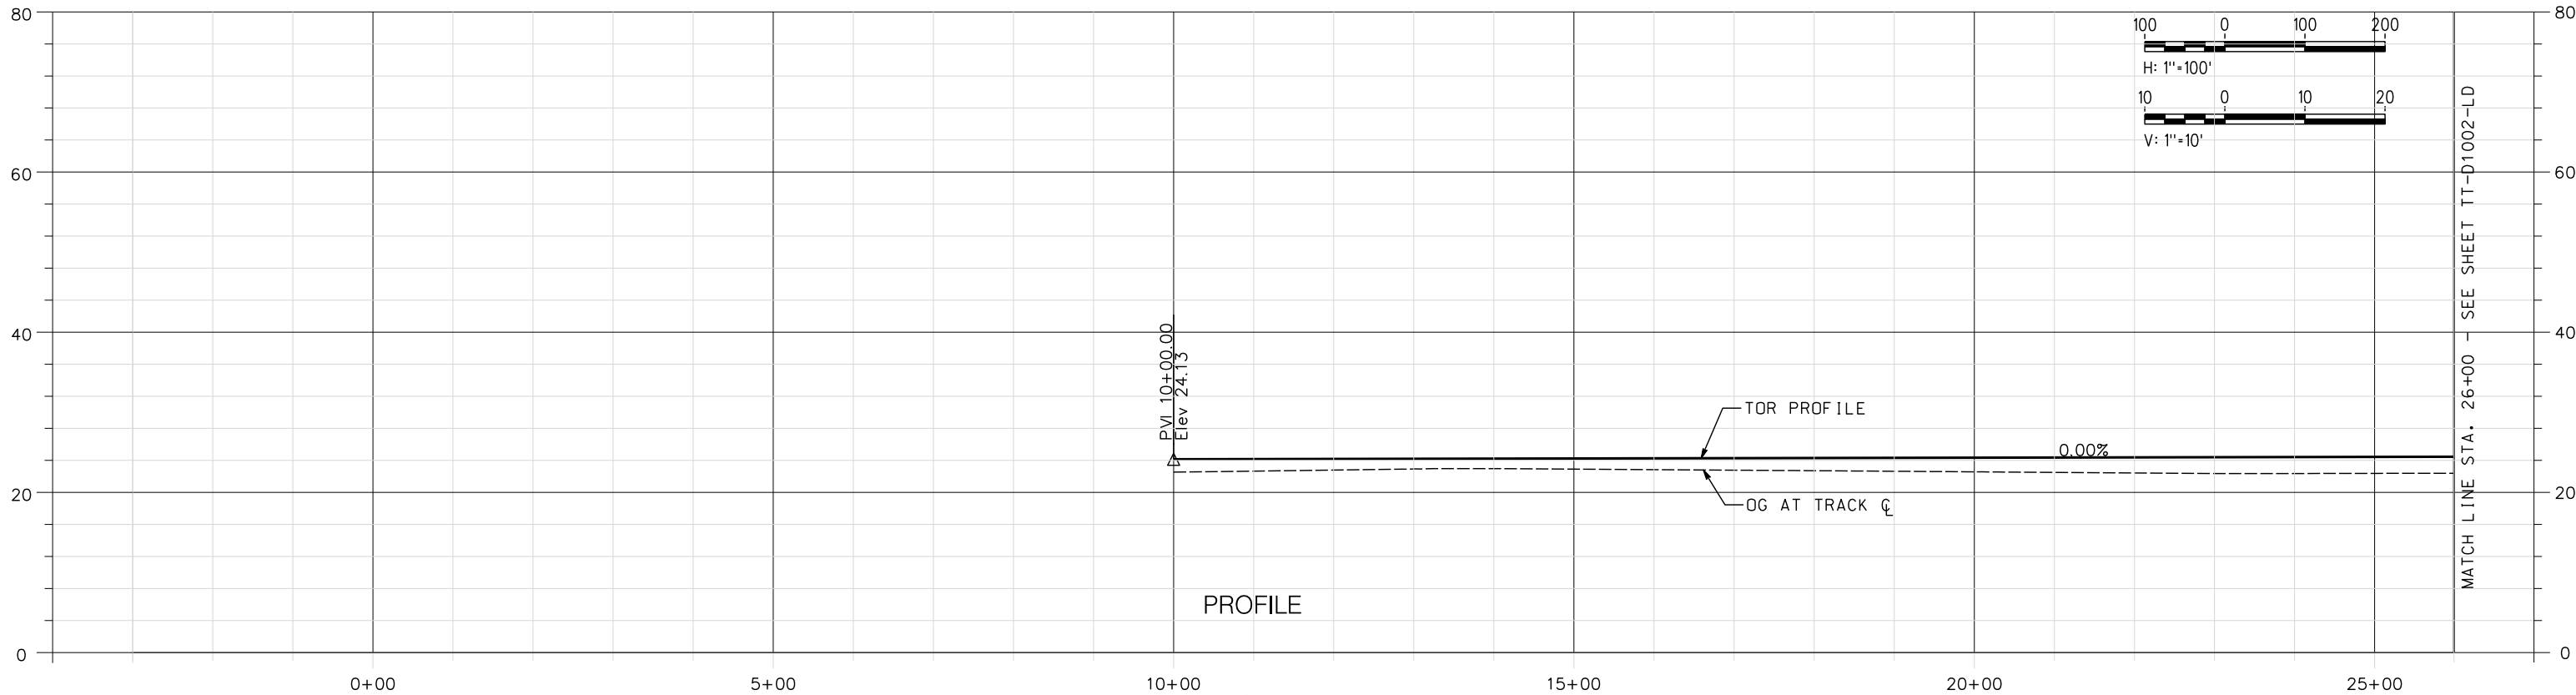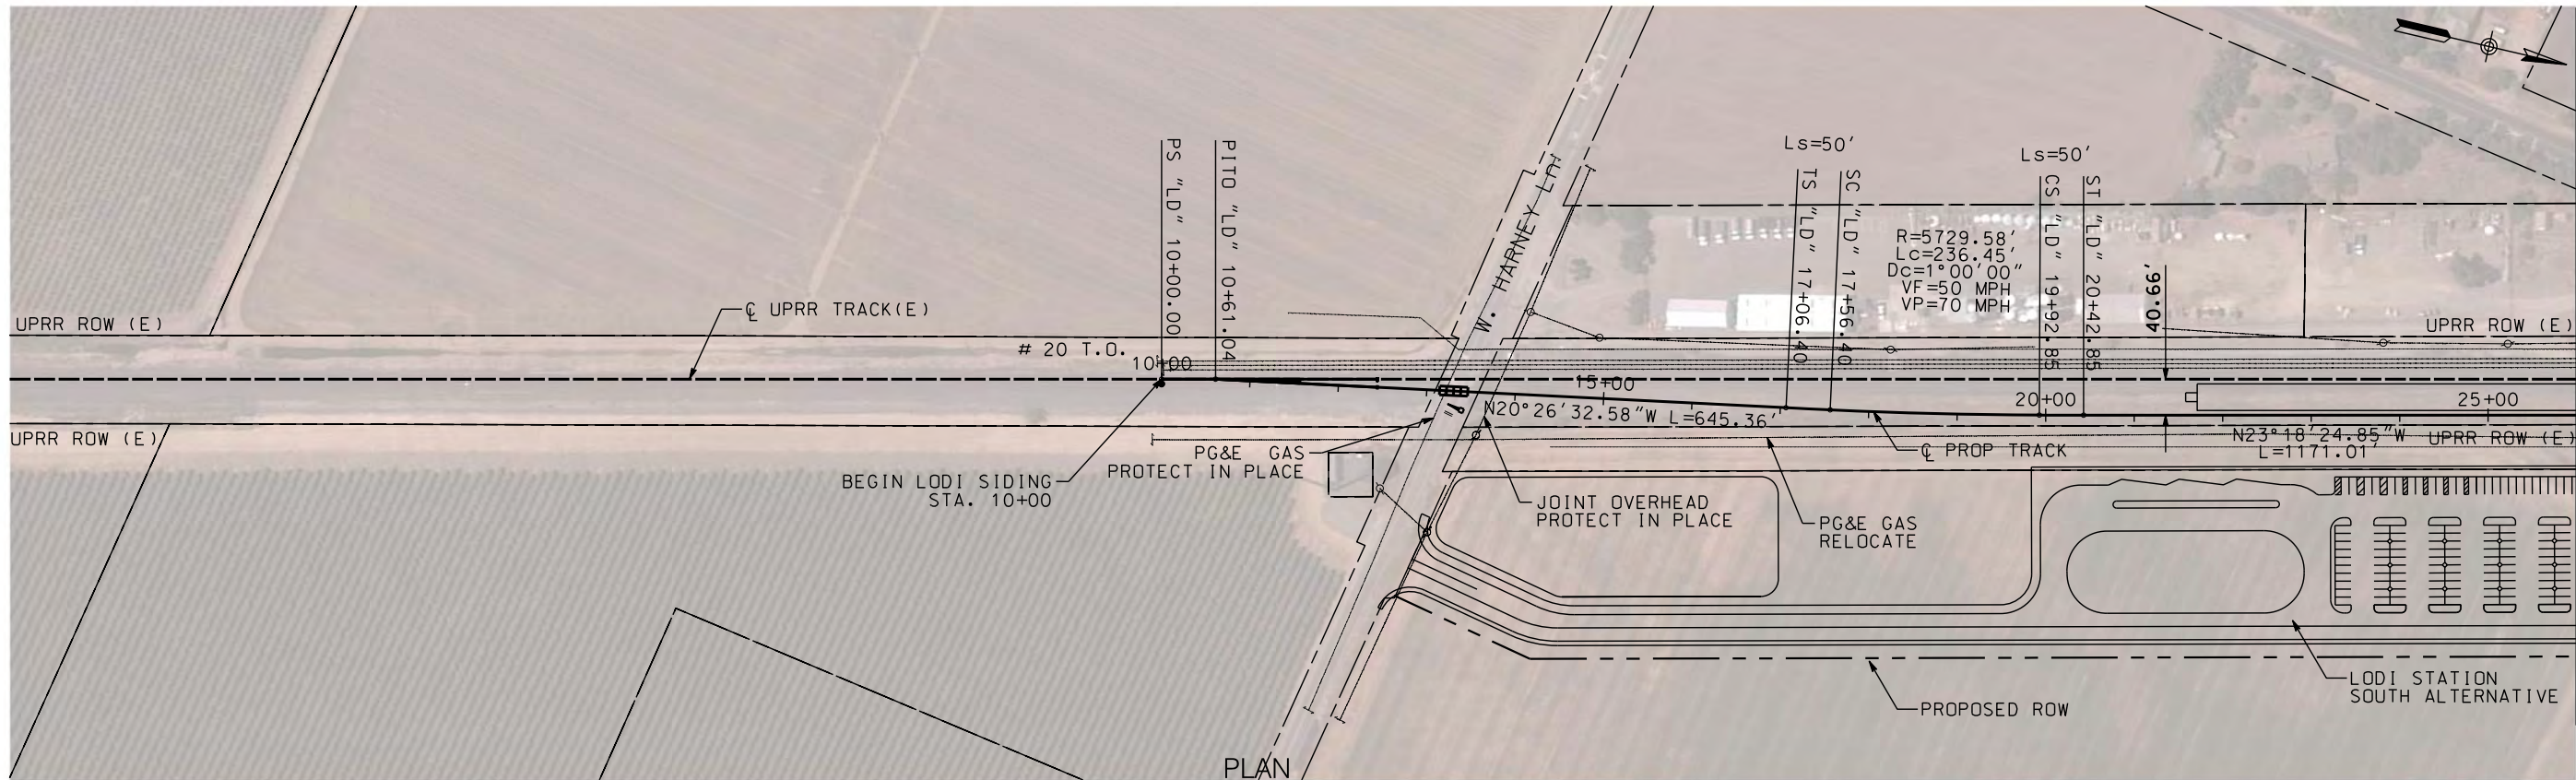

NOT FOR CONSTRUCTION

REV	DATE	BY	CHK	APP	DESCRIPTION

DESIGNED BY A. SHIELDS	TRANSPORTATION AECOM 300 Lakeside Dr, Suite 400 Oakland, CA 94612 T 510.893.3600 F 510.874.3268 www.aecom.com
DRAWN BY A. SHIELDS	
CHECKED BY D. HARTMAN	
IN CHARGE D. COWIN	
DATE	



SAN JOAQUIN
REGIONAL
RAIL COMMISSION

ACE
ALFAMONT CORRIDOR EXPRESS

SAN JOAQUIN REGIONAL RAIL COMMISSION
VALLEY RAIL – SACRAMENTO EXTENSION

LODI SIDING – TRACK ALIGNMENT
PLAN AND PROFILE
STA. 10+00 TO STA. 26+00

ENVIRONMENTAL ALTERNATIVE CODE
DRAWING NO. TT-D1001-LD
SCALE AS SHOWN
SHEET NO. 24 OF 171

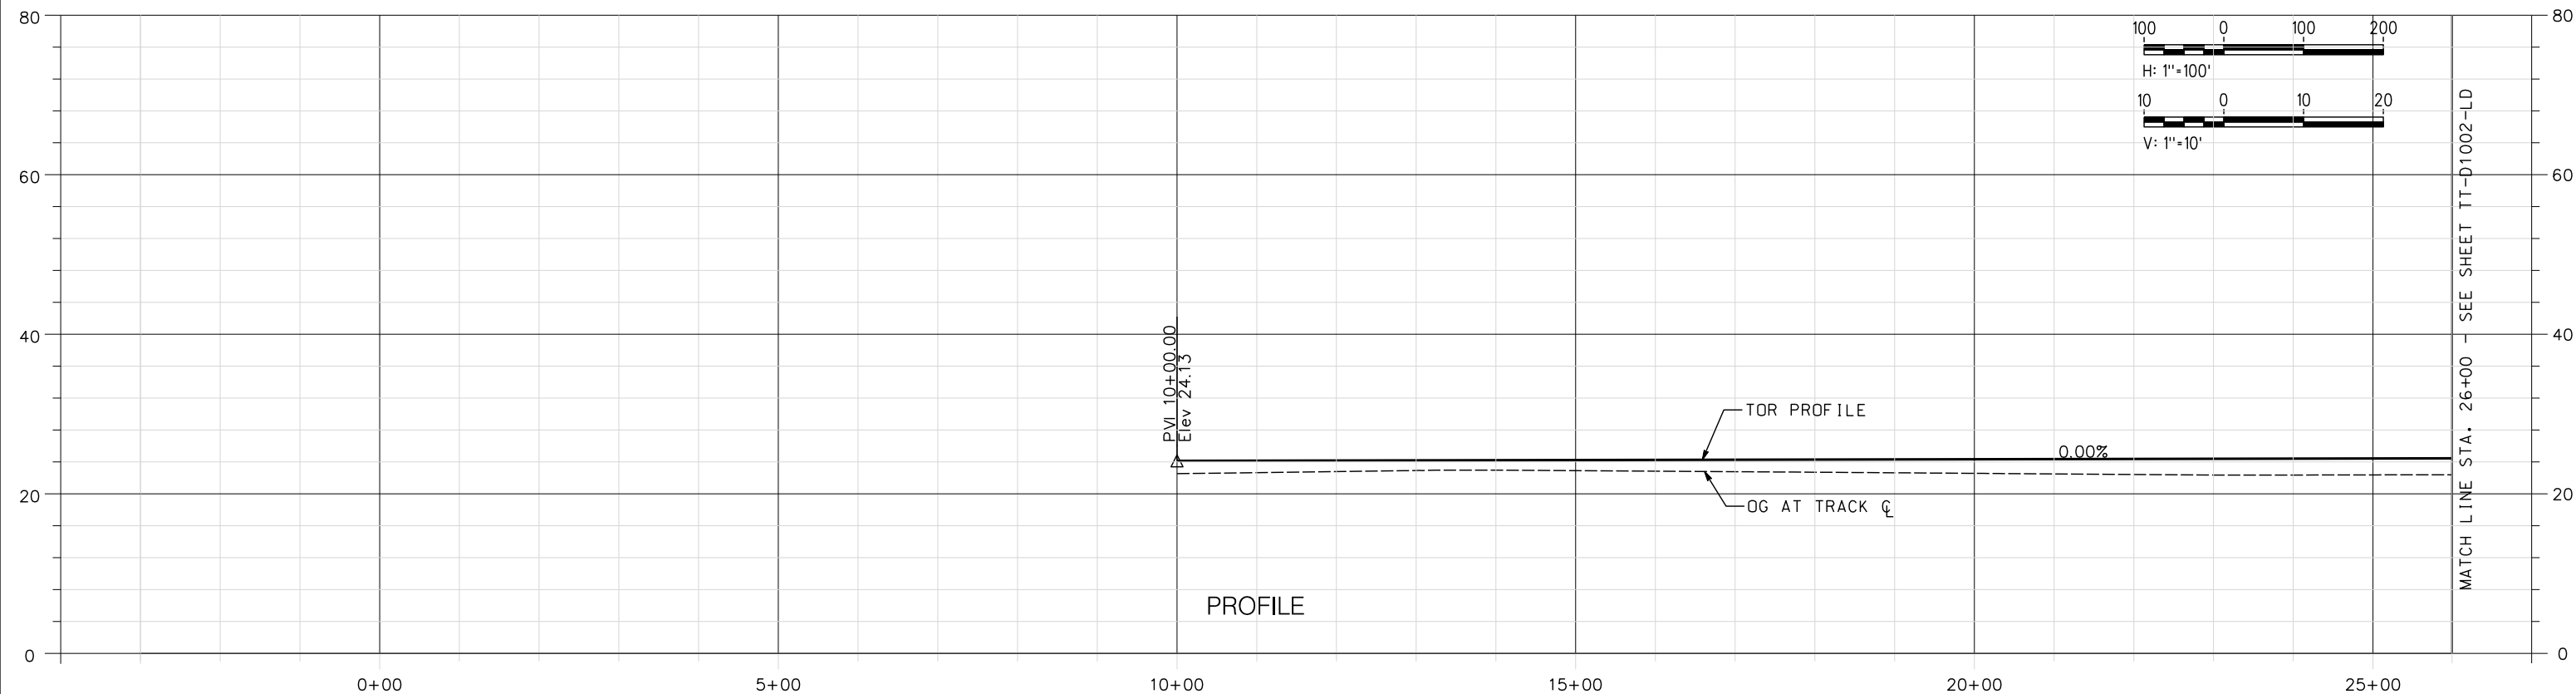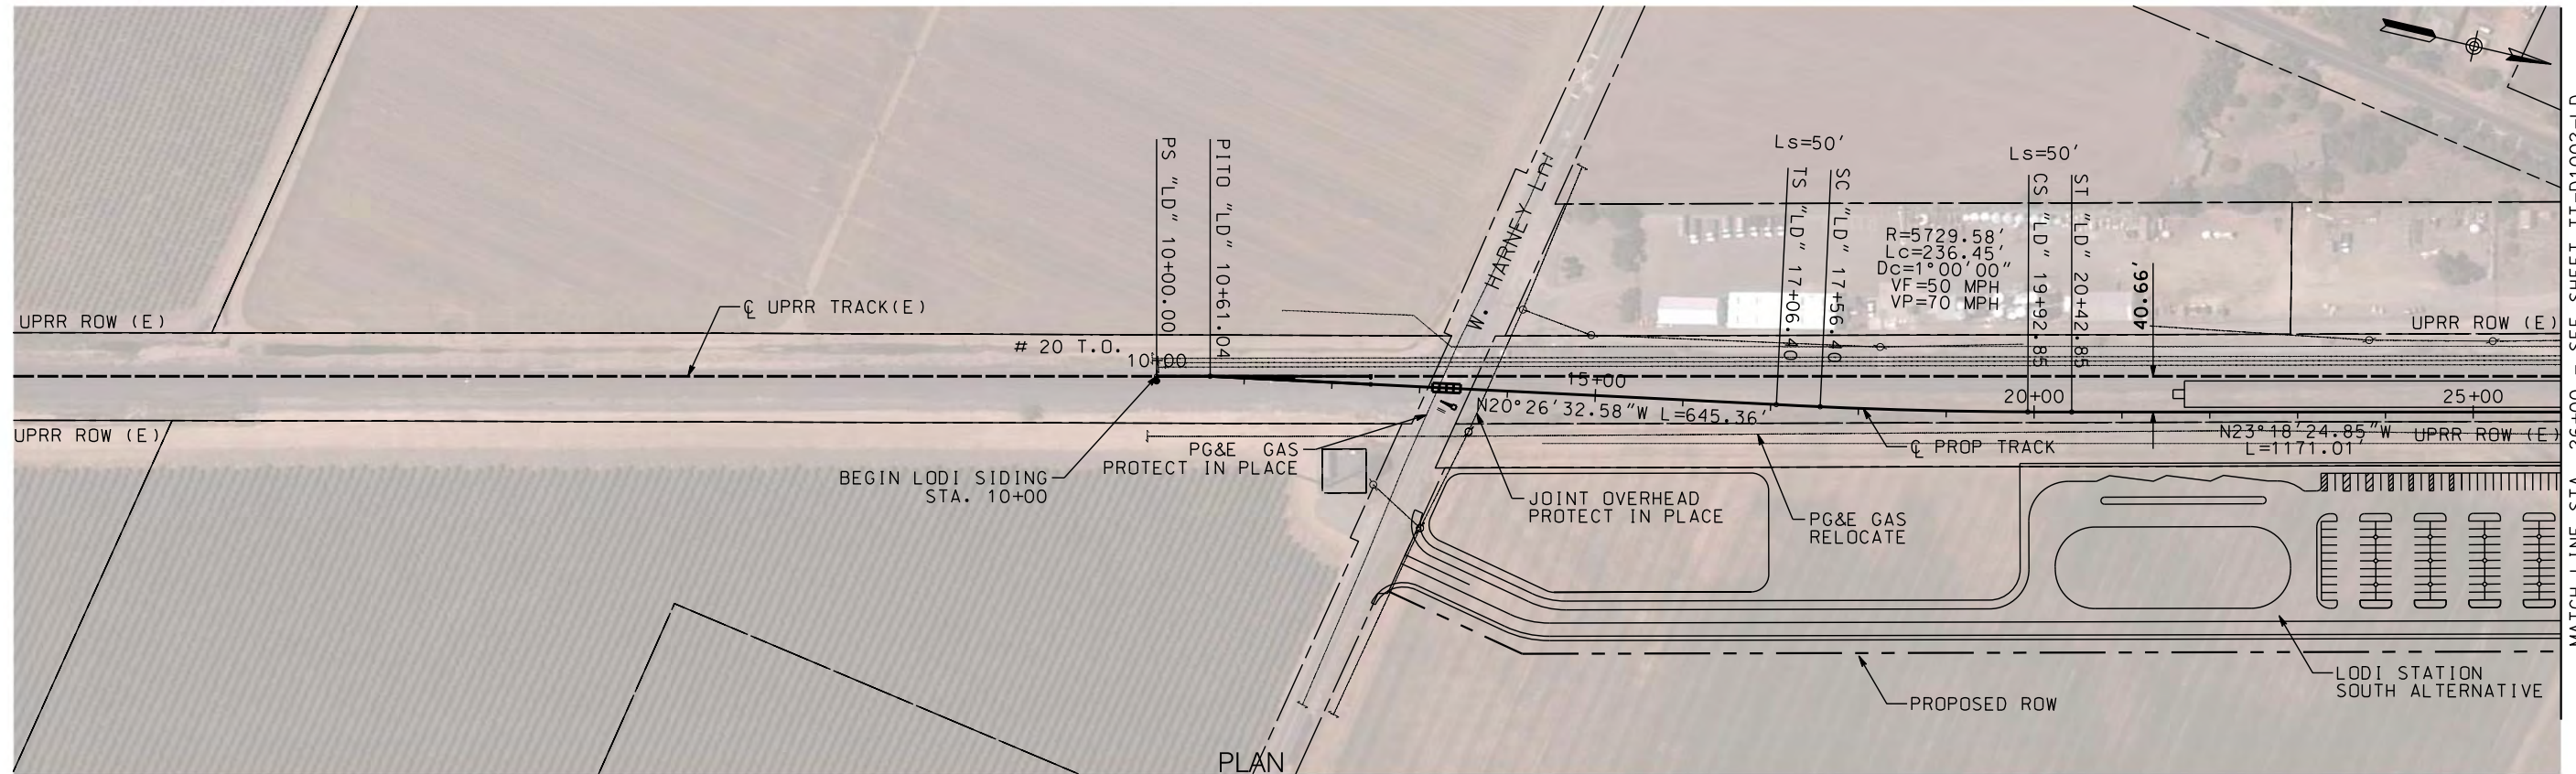

NOT FOR CONSTRUCTION

REV	DATE	BY	CHK	APP	DESCRIPTION

DESIGNED BY A. SHIELDS	TRANSPORTATION AECOM 300 Lakeside Dr, Suite 400 Oakland, CA 94612 T 510.893.3600 F 510.874.3268 www.aecom.com
DRAWN BY A. SHIELDS	
CHECKED BY D. HARTMAN	
IN CHARGE D. COWIN	
DATE	

SAN JOAQUIN
REGIONAL
RAIL COMMISSION



ACE
ALFAMONT CORRIDOR EXPRESS

15% PRELIMINARY ENGINEERING

SAN JOAQUIN REGIONAL RAIL COMMISSION
VALLEY RAIL – SACRAMENTO EXTENSION

LODI SIDING – TRACK ALIGNMENT
PLAN AND PROFILE
STA. 10+00 TO STA. 26+00

ENVIRONMENTAL ALTERNATIVE CODE
DRAWING NO. TT-D1001-LD
SCALE AS SHOWN
SHEET NO. 25 OF 171

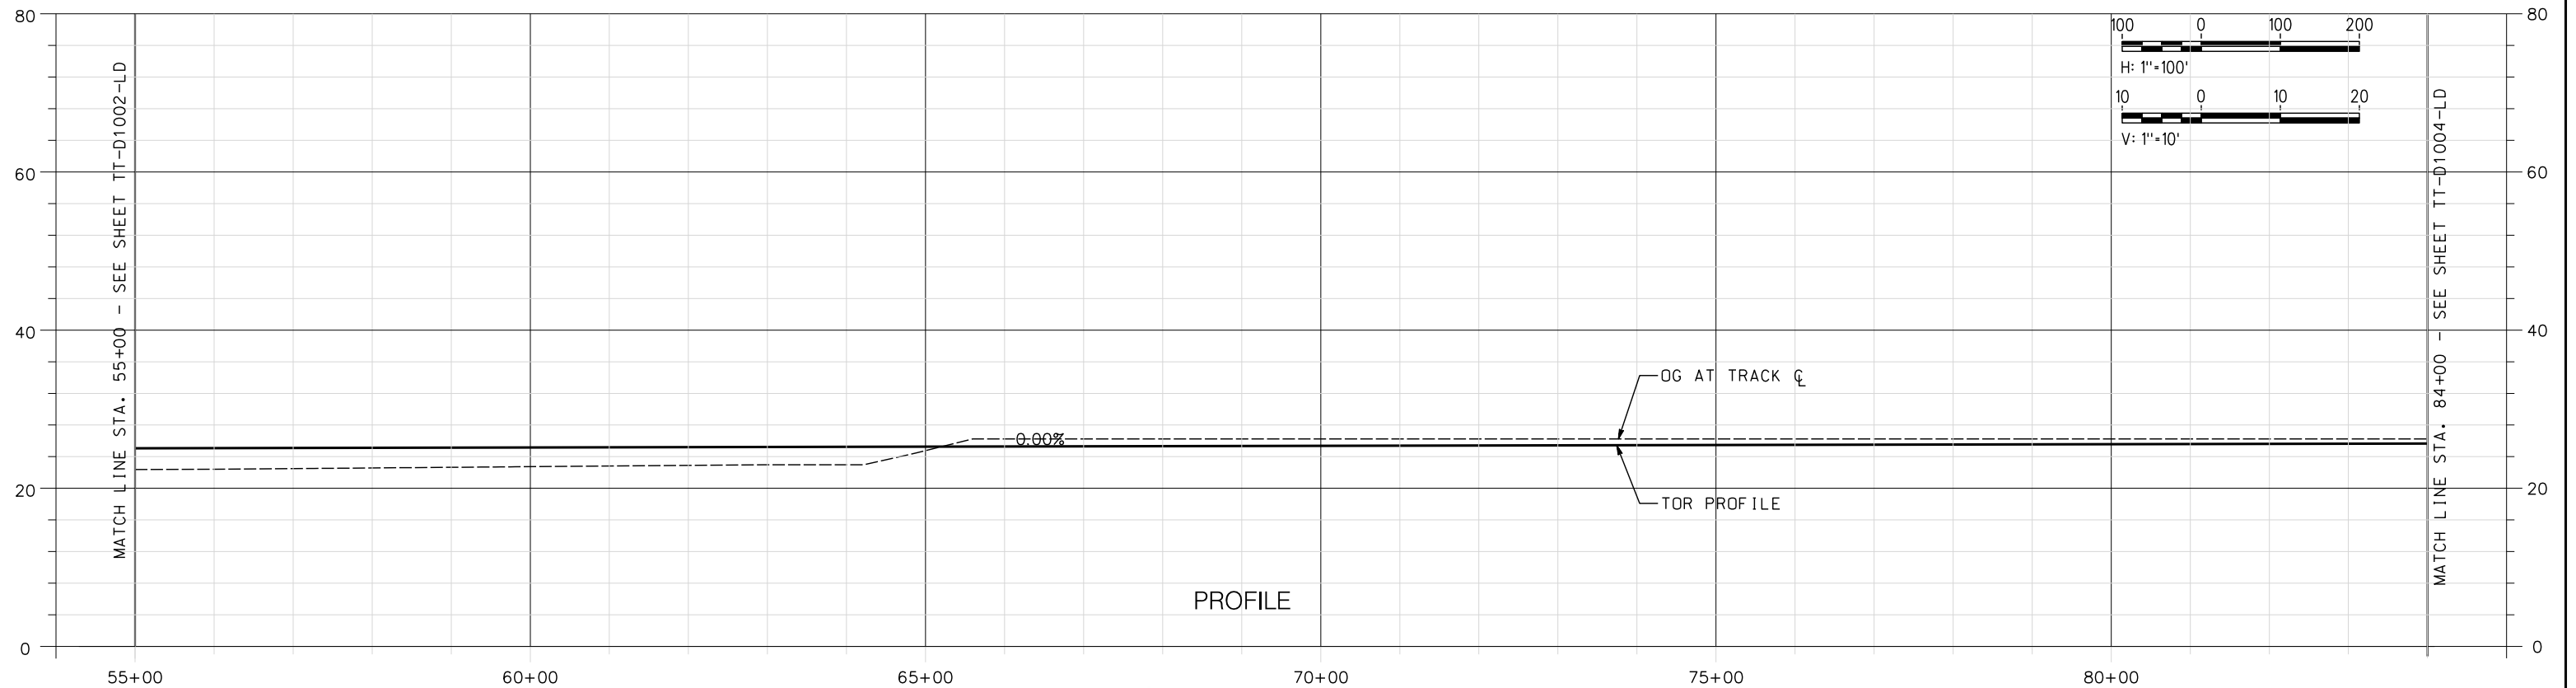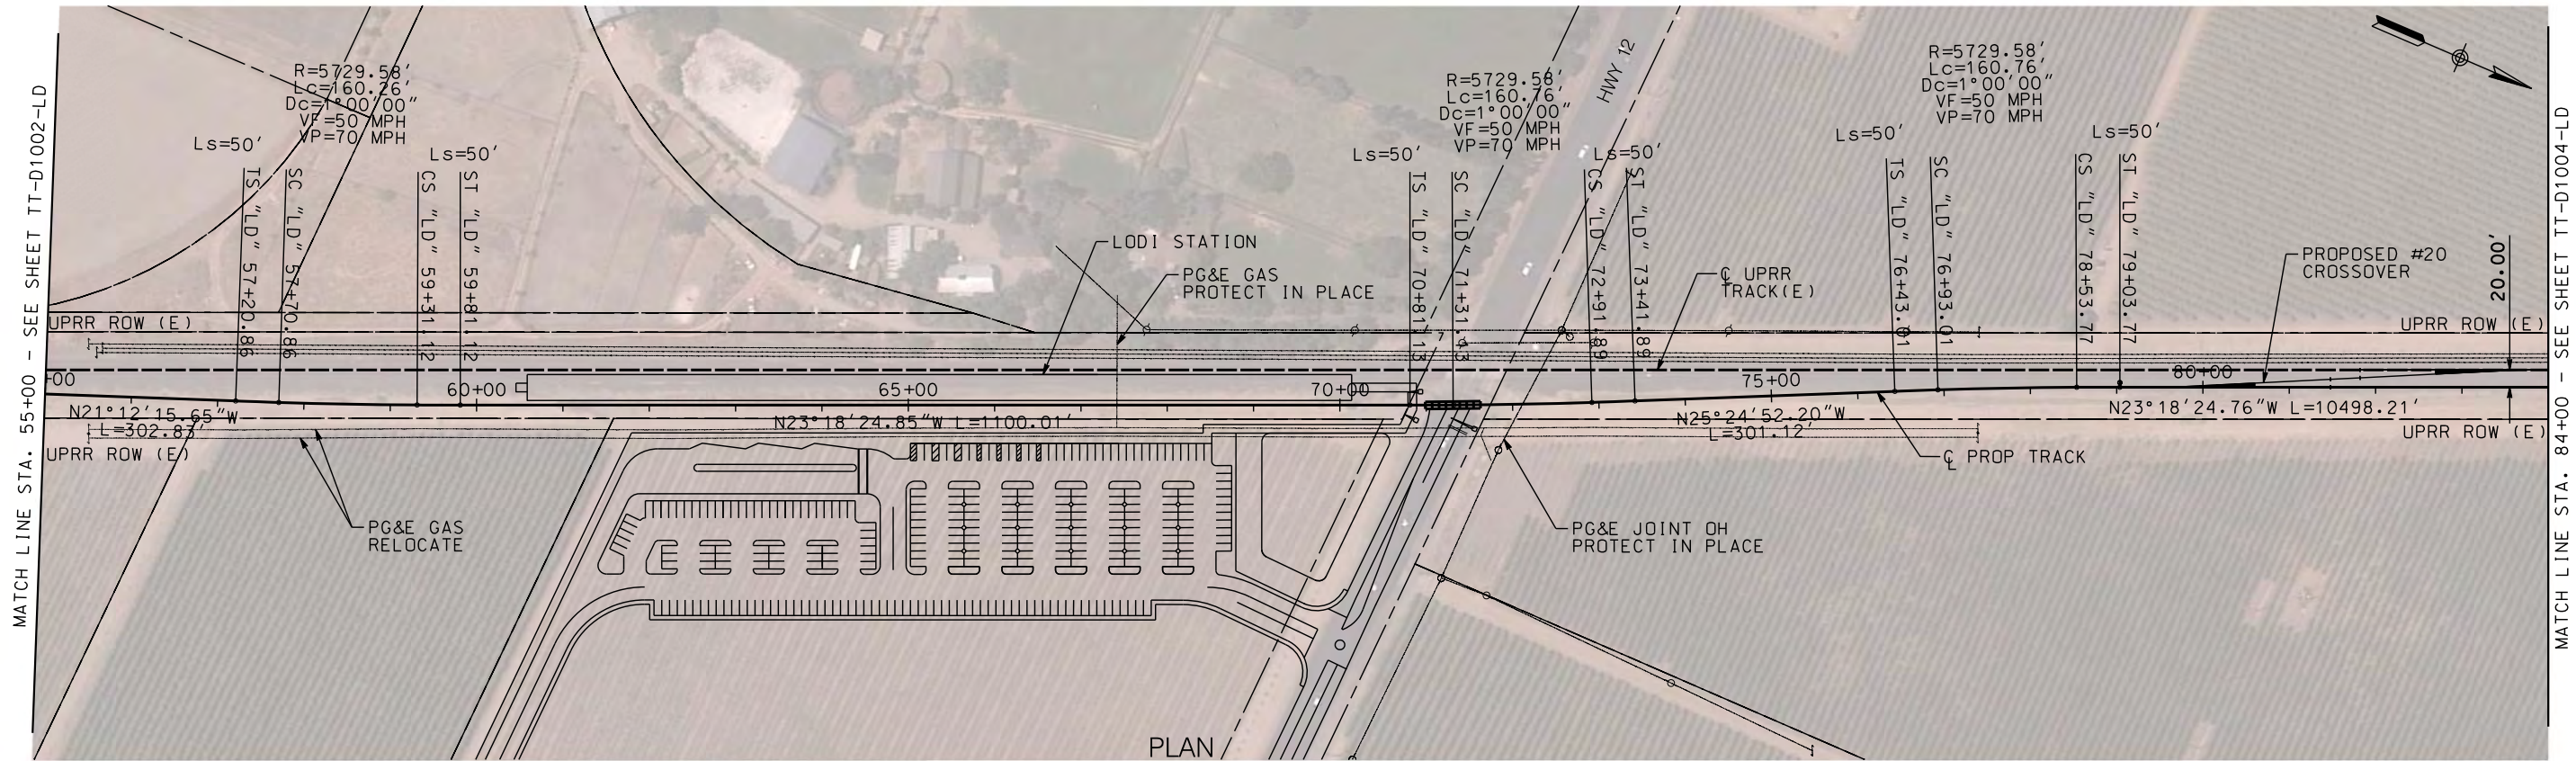

NOT FOR CONSTRUCTION

REV	DATE	BY	CHK	APP	DESCRIPTION

DESIGNED BY A. SHIELDS
DRAWN BY A. SHIELDS
CHECKED BY D. HARTMAN
IN CHARGE D. COWIN
DATE



TRANSPORTATION
AECOM
300 Lakeside Dr, Suite 400 Oakland, CA 94612 T 510.893.3600 F 510.874.3268
www.aecom.com





15% PRELIMINARY ENGINEERING

SAN JOAQUIN REGIONAL RAIL COMMISSION
VALLEY RAIL – SACRAMENTO EXTENSION
LODI SIDING – TRACK ALIGNMENT
PLAN AND PROFILE
STA. 55+00 TO STA. 84+00

ENVIRONMENTAL ALTERNATIVE CODE
DRAWING NO. TT-D1003-LD
SCALE AS SHOWN
SHEET NO. 26 OF 171

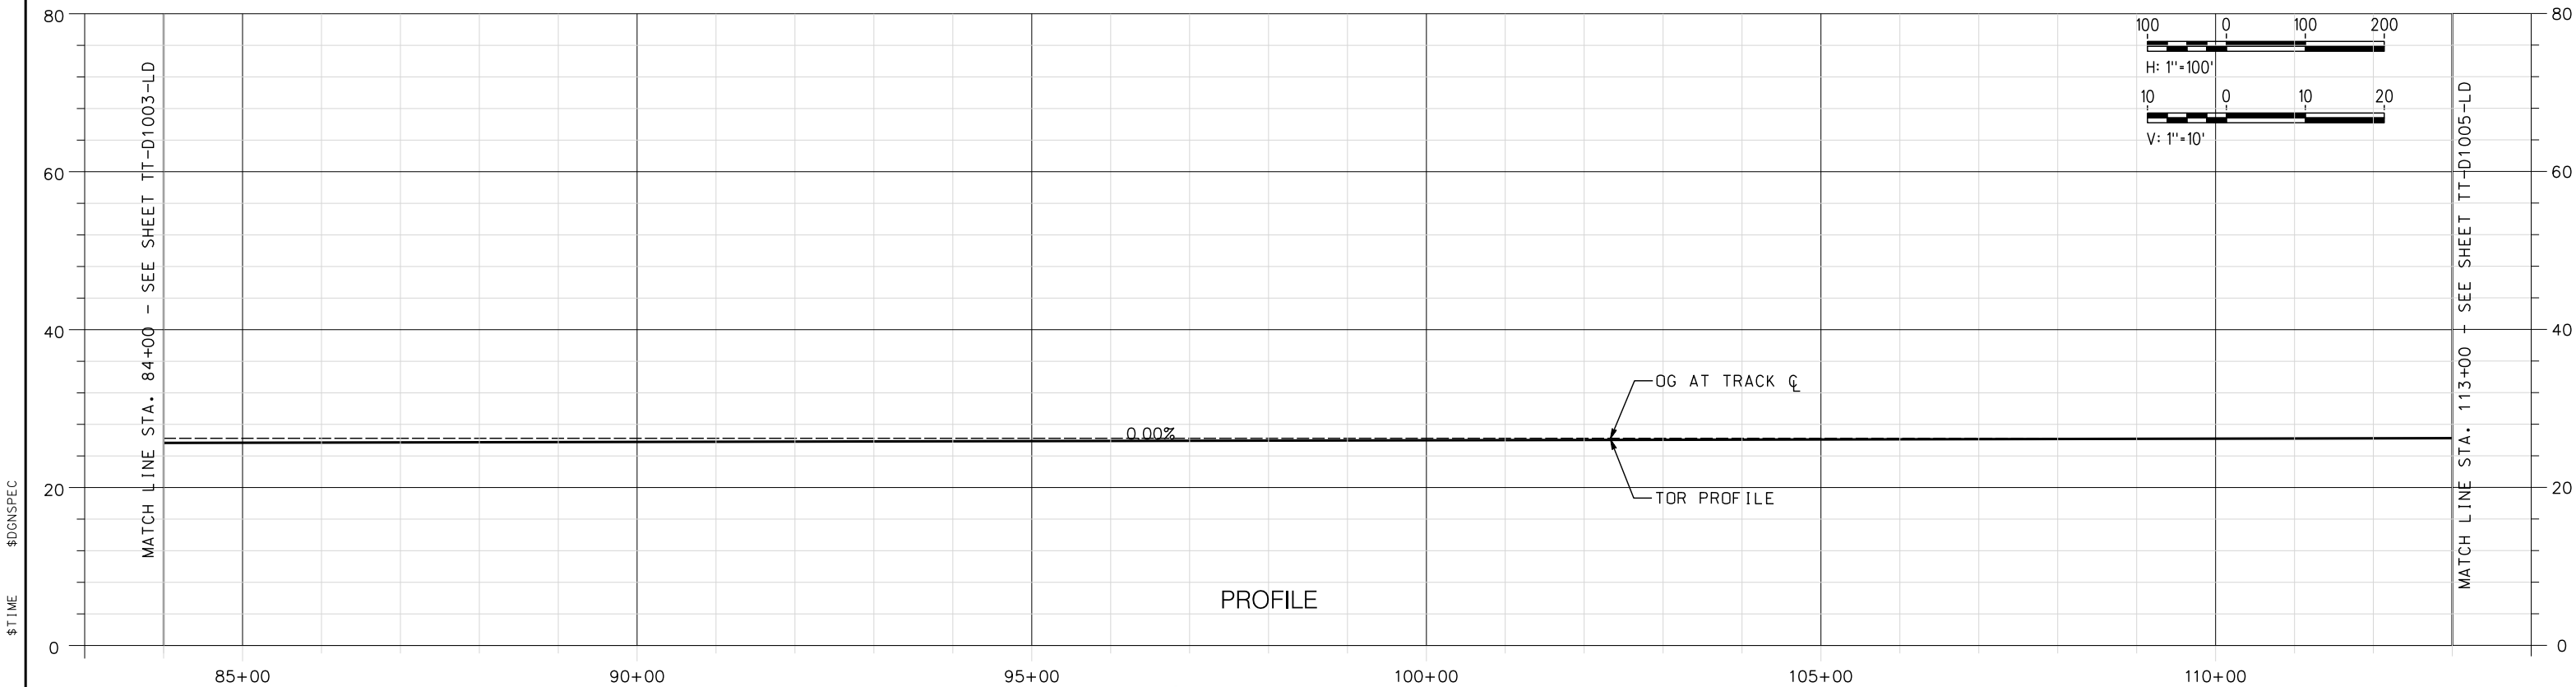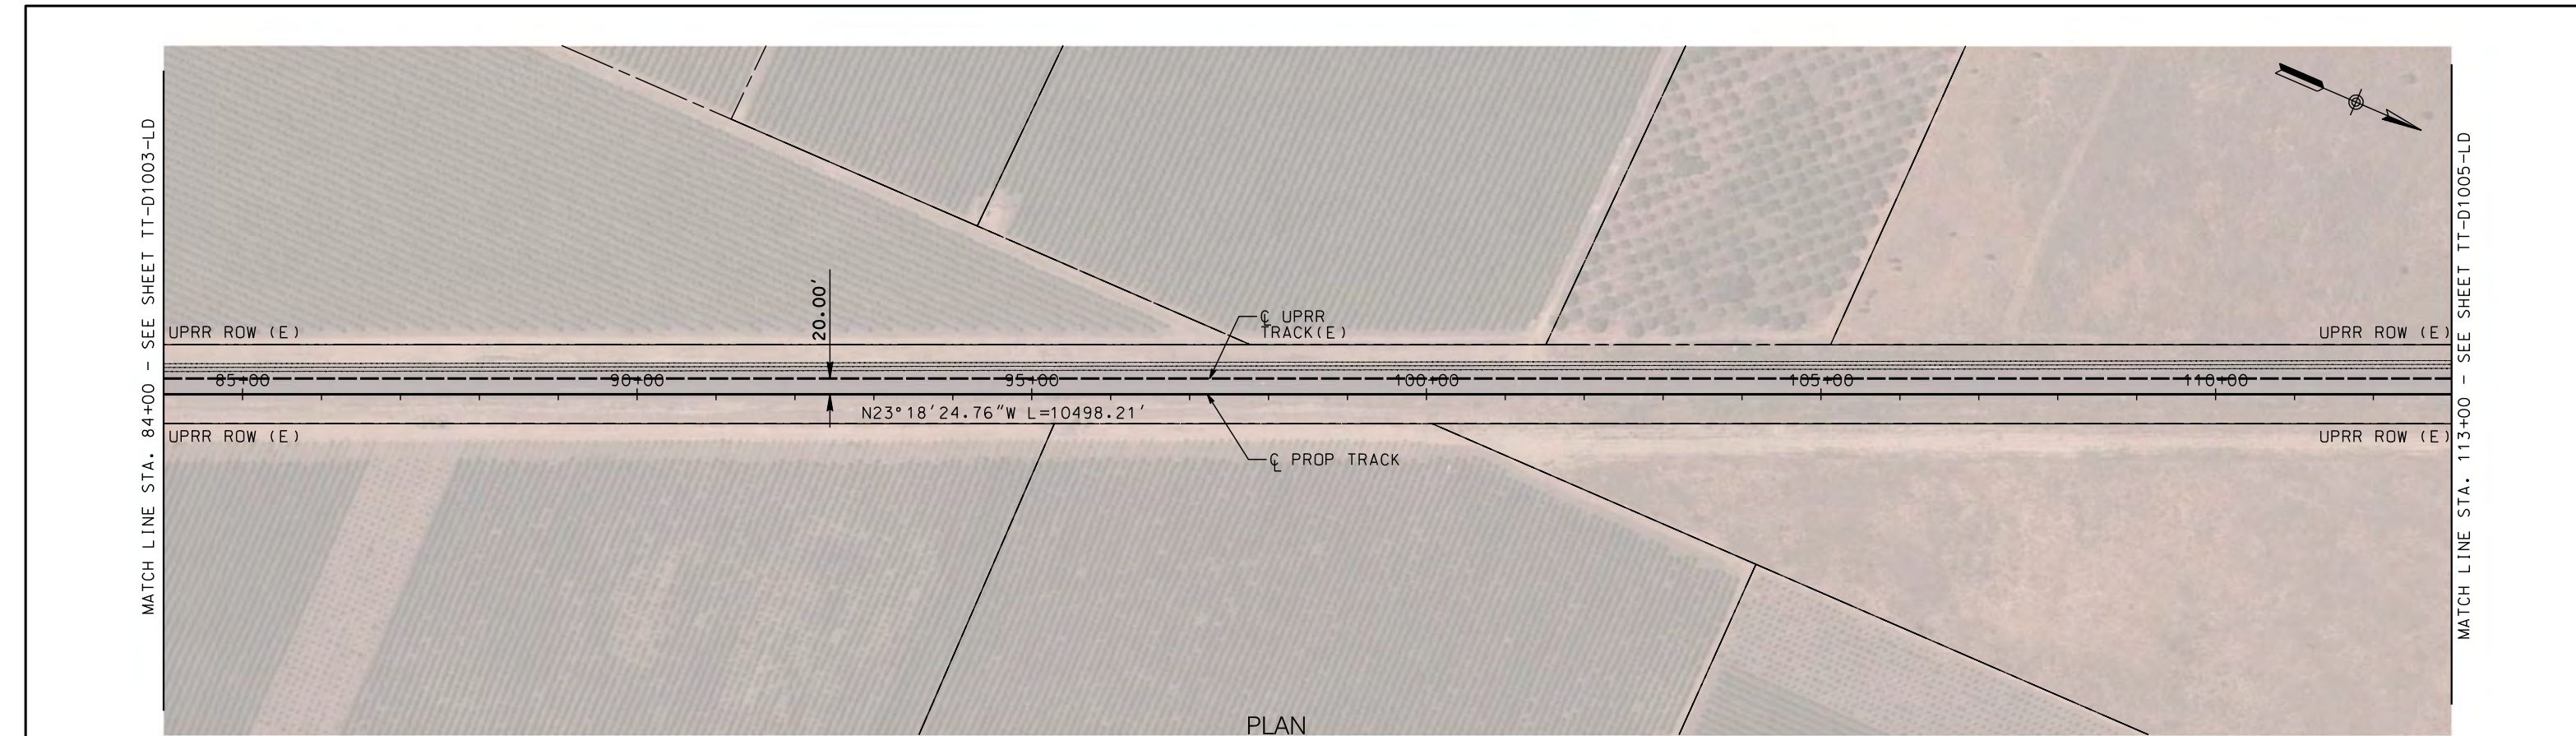

\$DATE	NOT FOR CONSTRUCTION					DESIGNED BY A. SHIELDS	TRANSPORTATION AECOM AECOM 300 Lakeside Dr, Suite 400 Oakland, CA 94612 T 510.893.3600 F 510.874.3268 www.aecom.com	 	SAN JOAQUIN REGIONAL RAIL COMMISSION VALLEY RAIL – SACRAMENTO EXTENSION LODI SIDING – TRACK ALIGNMENT PLAN AND PROFILE STA. 84+00 TO STA. 113+00	ENVIRONMENTAL ALTERNATIVE C
						DRAWN BY A. SHIELDS				
						CHECKED BY D. HARTMAN				
						IN CHARGE D. COWIN				
						DATE				
\$USER	REV	DATE	BY	CHK	APP	DESCRIPTION				

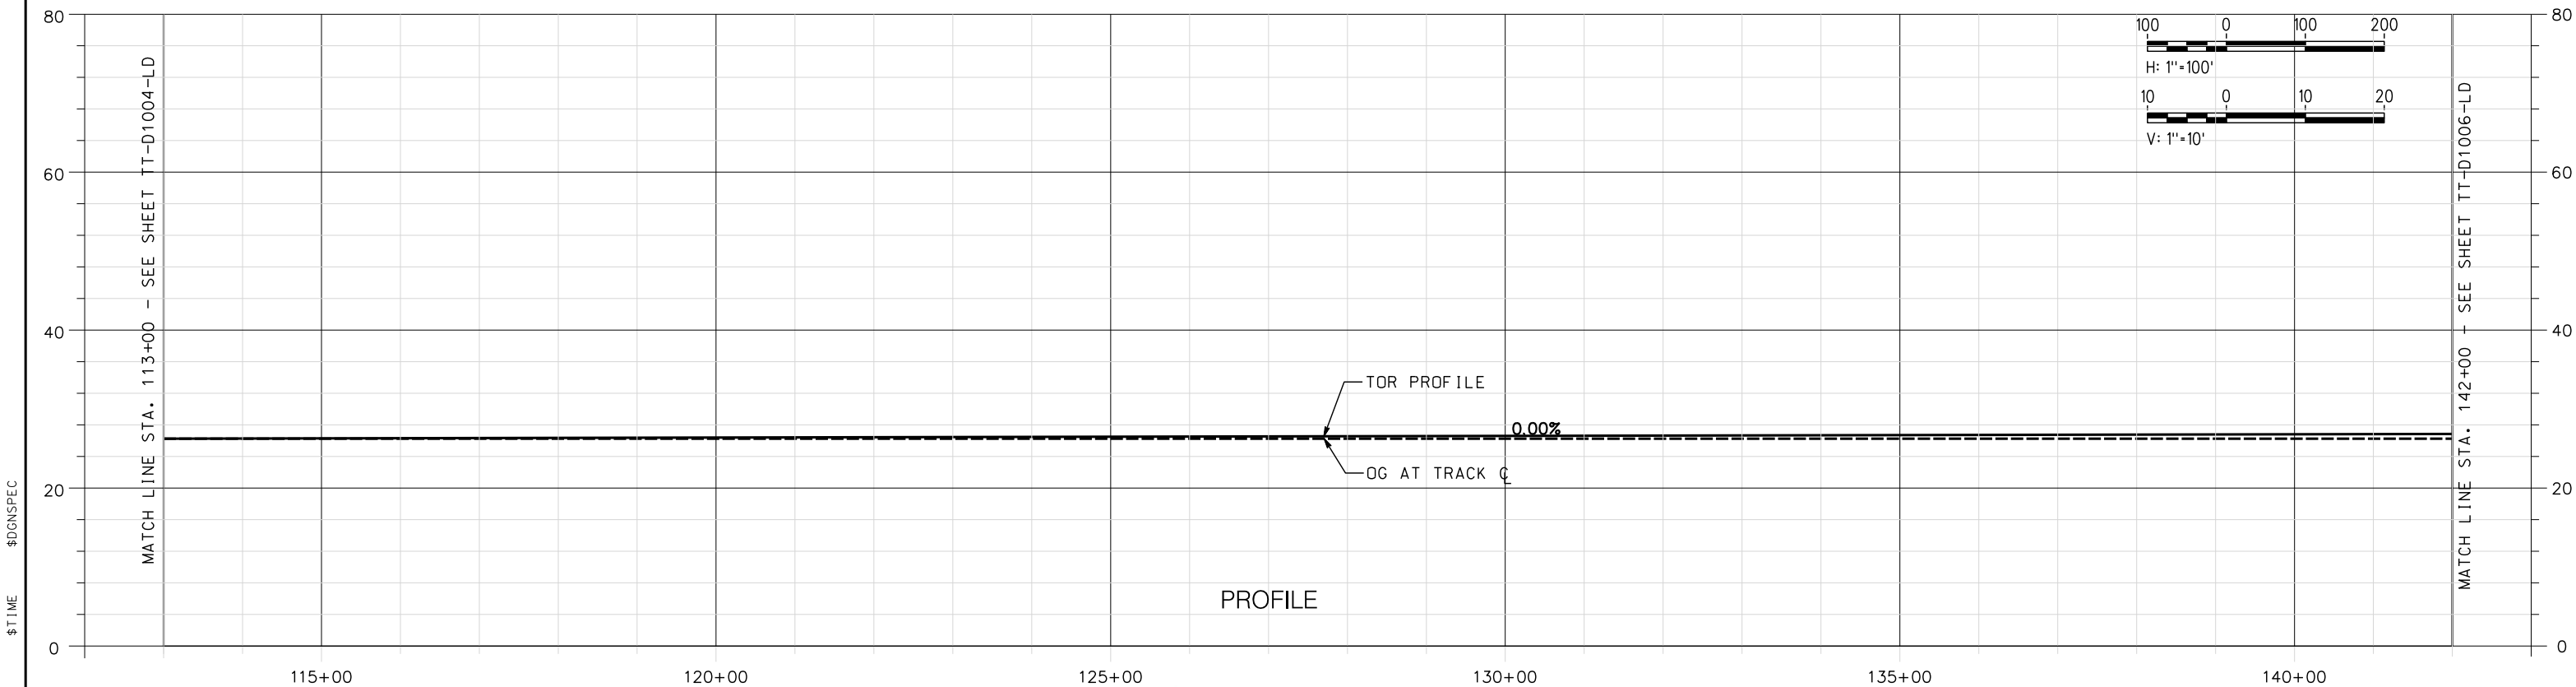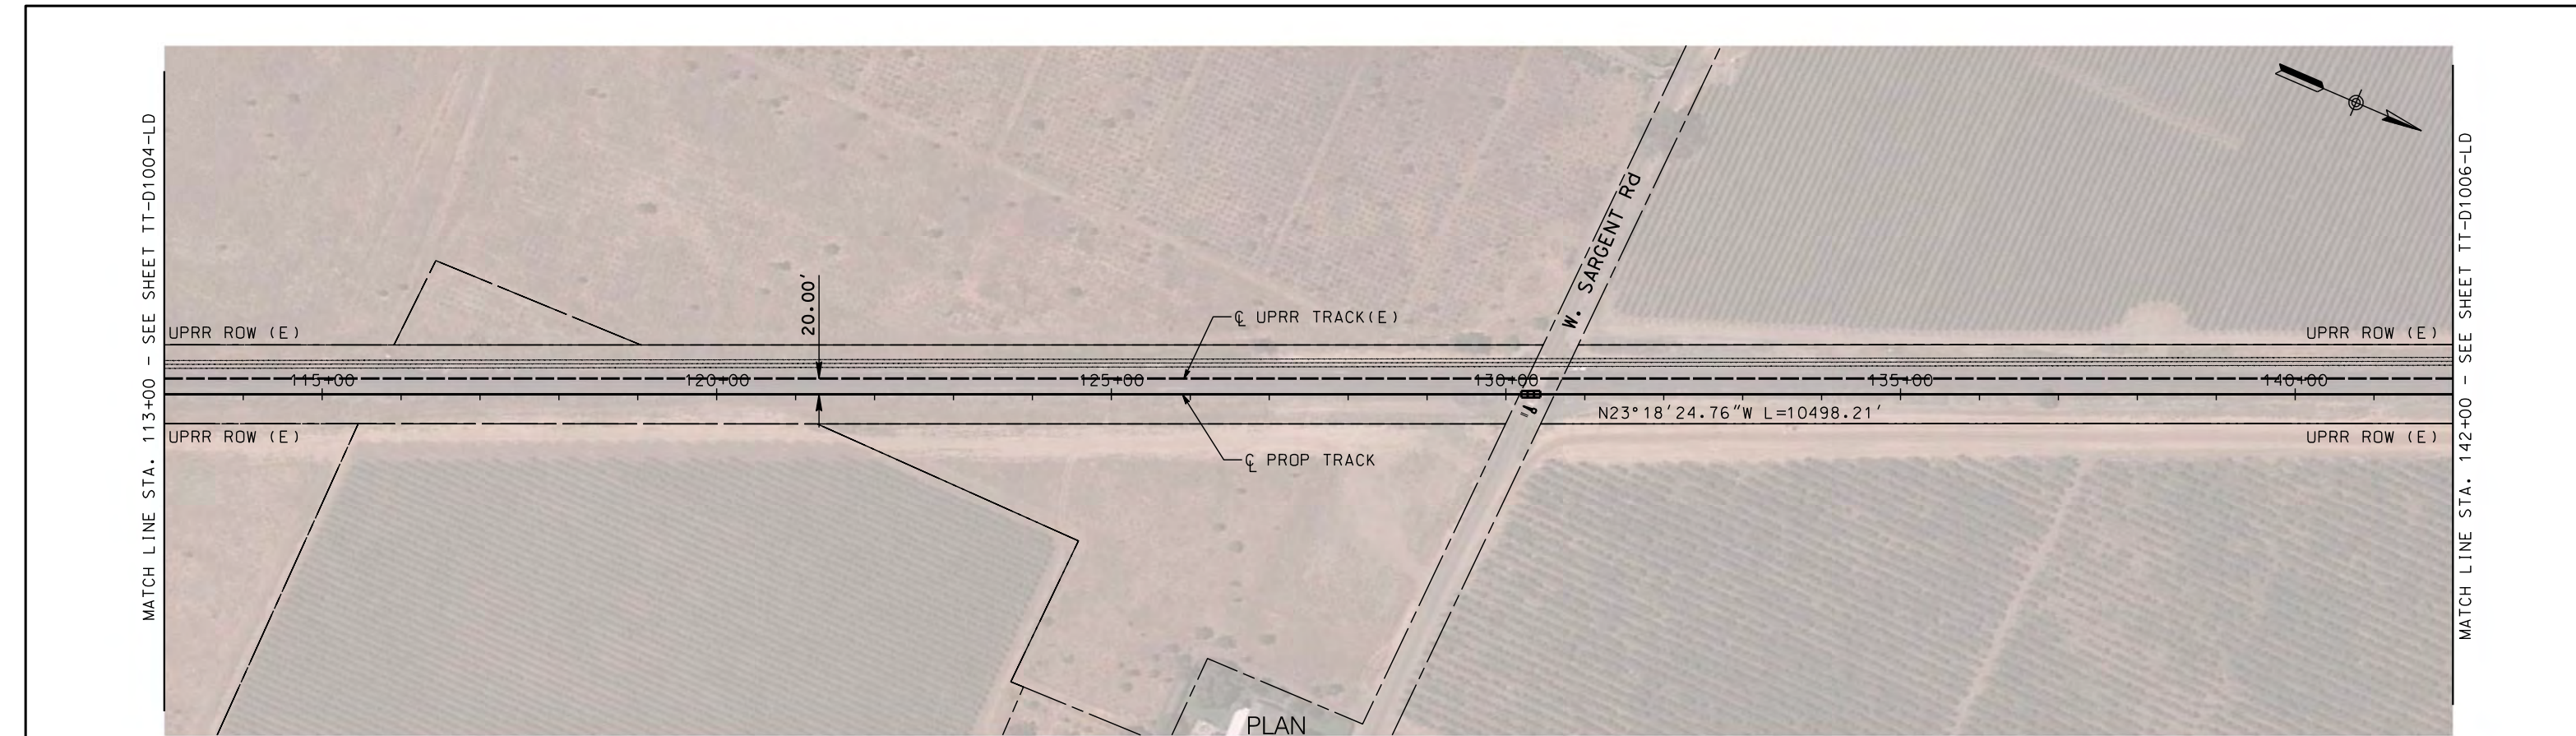

NOT FOR CONSTRUCTION

REV	DATE	BY	CHK	APP	DESCRIPTION

DESIGNED BY A. SHIELDS	TRANSPORTATION AECOM 300 Lakeside Dr, Suite 400 Oakland, CA 94612 T 510.893.3600 F 510.874.3268 www.aecom.com
DRAWN BY A. SHIELDS	
CHECKED BY D. HARTMAN	
IN CHARGE D. COWIN	
DATE	





15% PRELIMINARY ENGINEERING

SAN JOAQUIN REGIONAL RAIL COMMISSION
VALLEY RAIL – SACRAMENTO EXTENSION

LODI SIDING – TRACK ALIGNMENT
PLAN AND PROFILE
STA. 113+00 TO STA. 142+00

ENVIRONMENTAL ALTERNATIVE CODE

DRAWING NO. TT-D1005-LD
SCALE AS SHOWN
SHEET NO. 28 OF 171

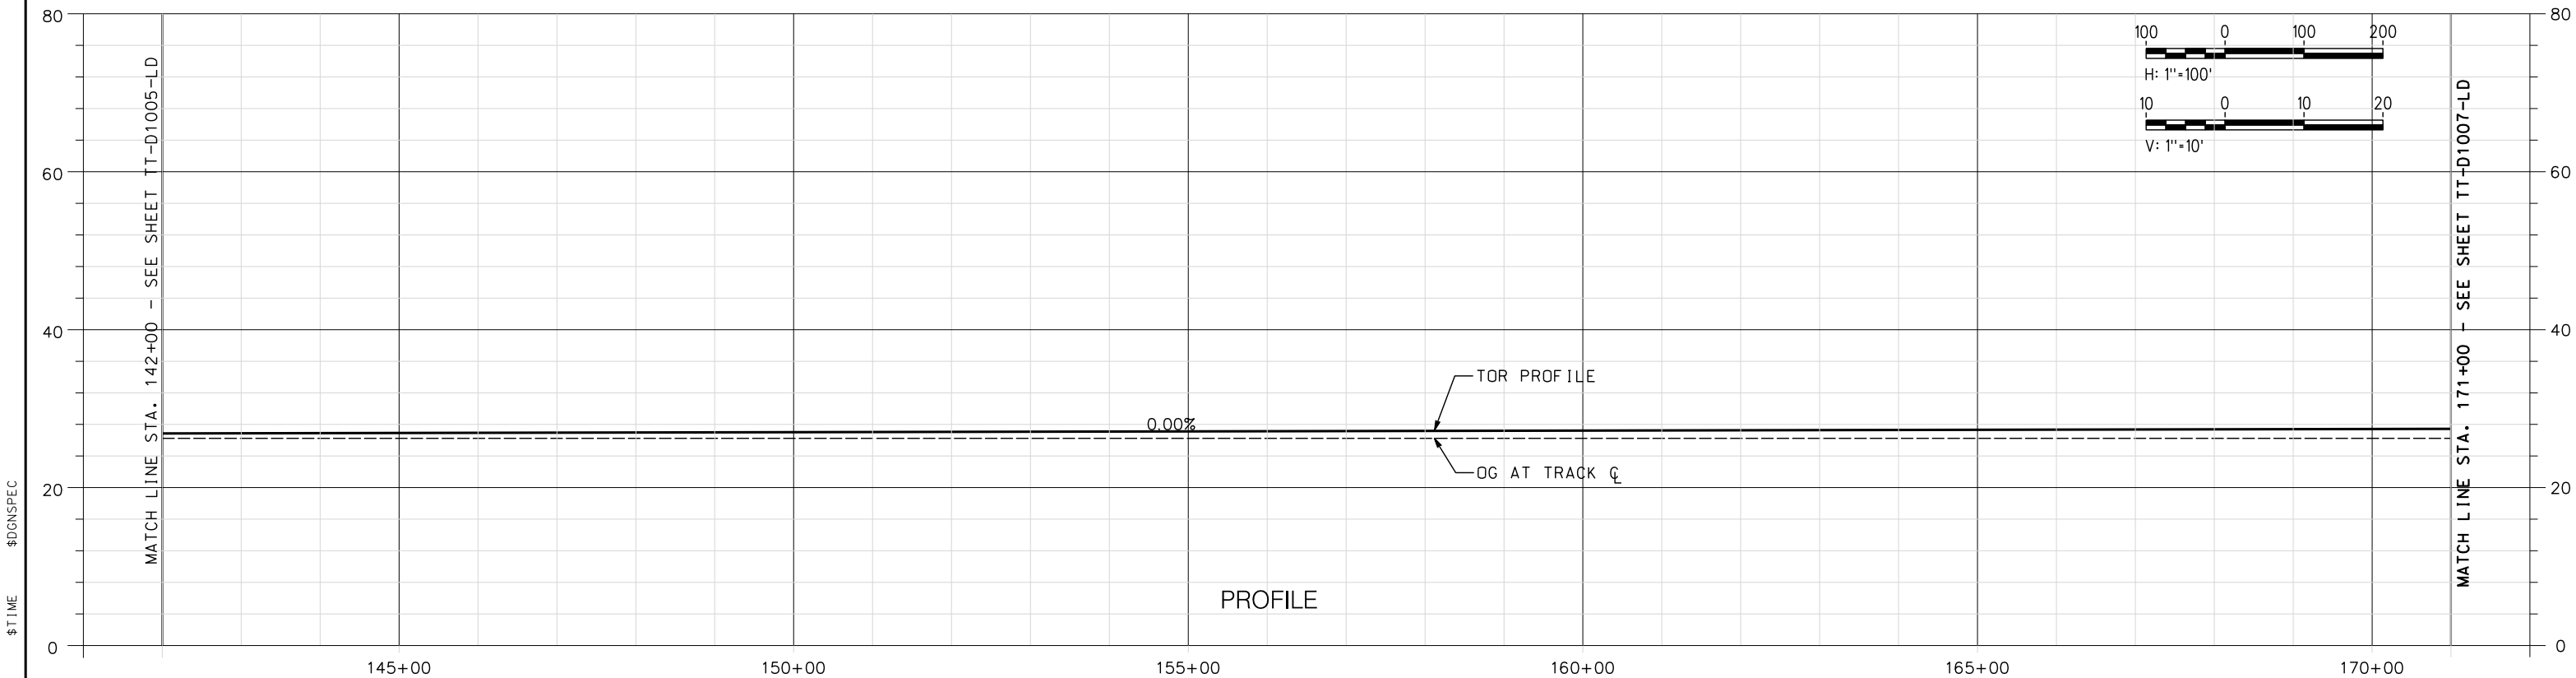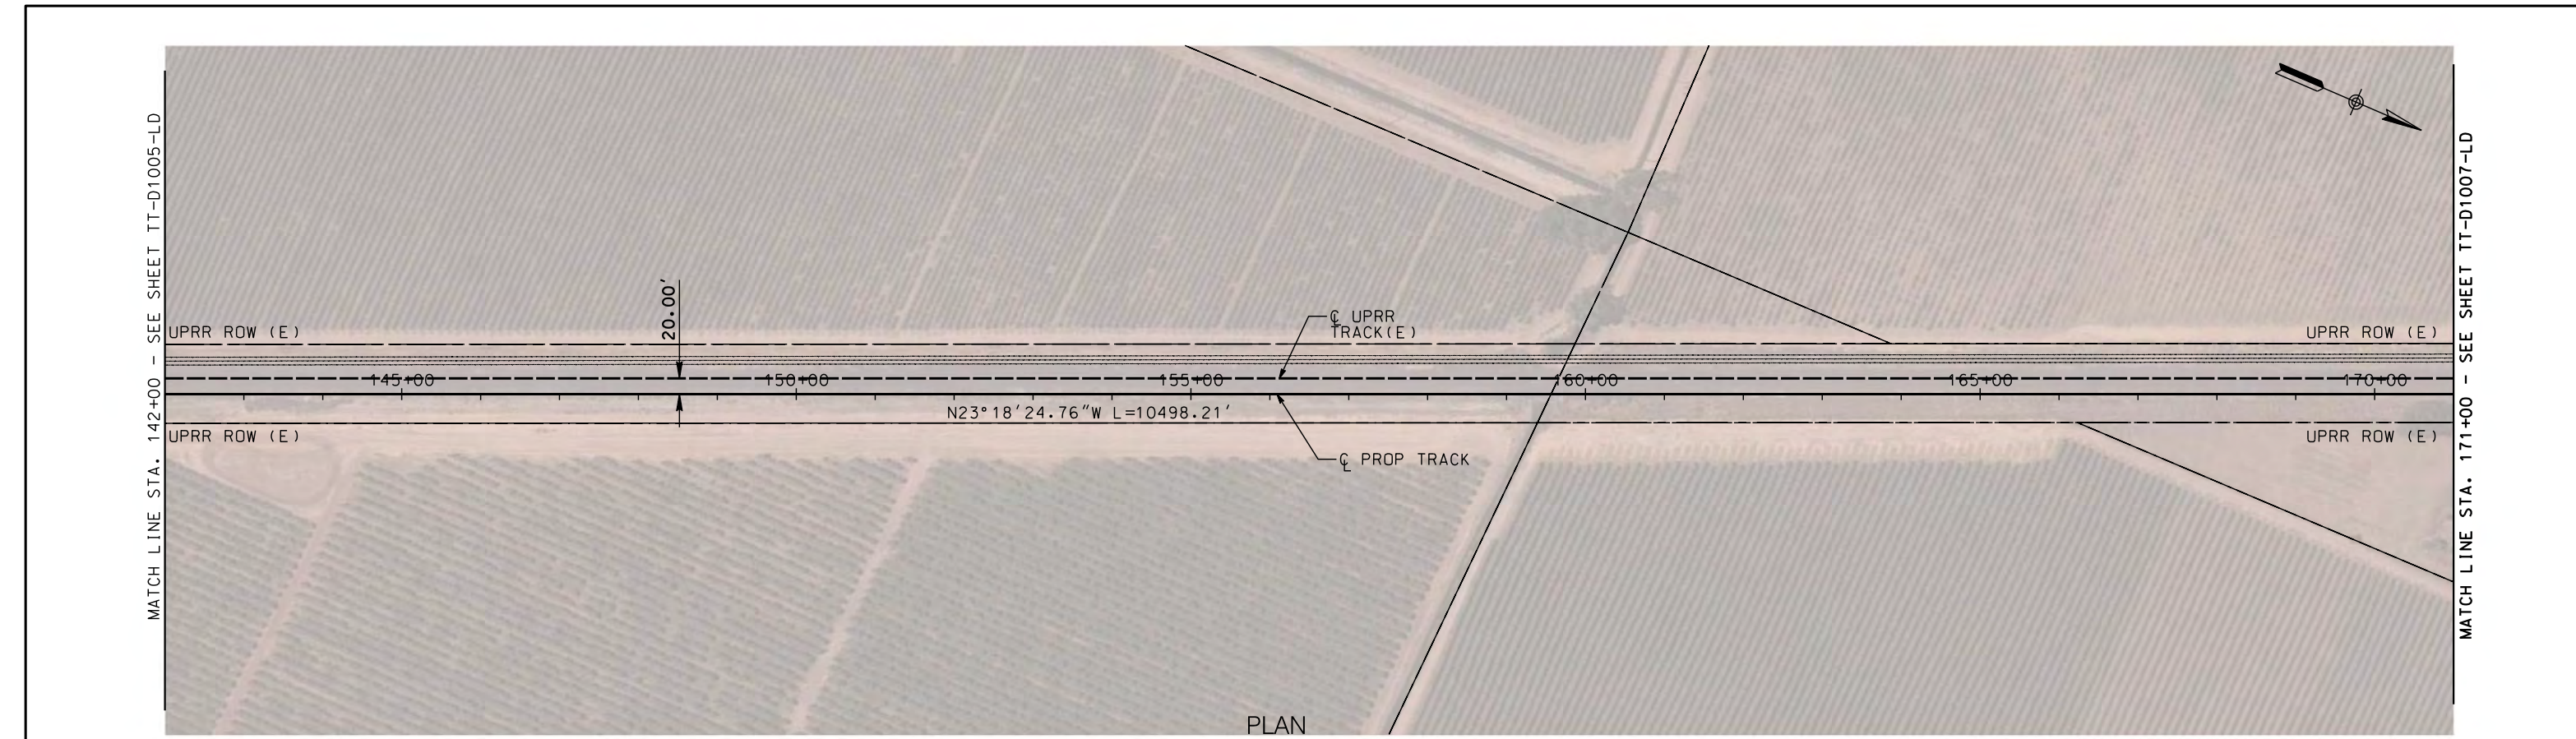

NOT FOR CONSTRUCTION

REV	DATE	BY	CHK	APP	DESCRIPTION

DESIGNED BY A. SHIELDS	TRANSPORTATION AECOM 300 Lakeside Dr, Suite 400 Oakland, CA 94612 T 510.893.3600 F 510.874.3268 www.aecom.com
DRAWN BY A. SHIELDS	
CHECKED BY D. HARTMAN	
IN CHARGE D. COWIN	
DATE	



SAN JOAQUIN
REGIONAL
RAIL COMMISSION




ACE
ALFANGUT CORRIDOR EXPRESS

15% PRELIMINARY ENGINEERING

SAN JOAQUIN REGIONAL RAIL COMMISSION
VALLEY RAIL – SACRAMENTO EXTENSION

LODI SIDING – TRACK ALIGNMENT
PLAN AND PROFILE
STA. 142+00 TO STA. 171+00

ENVIRONMENTAL ALTERNATIVE CODE
DRAWING NO. TT-D1006-LD
SCALE AS SHOWN
SHEET NO. 29 OF 171

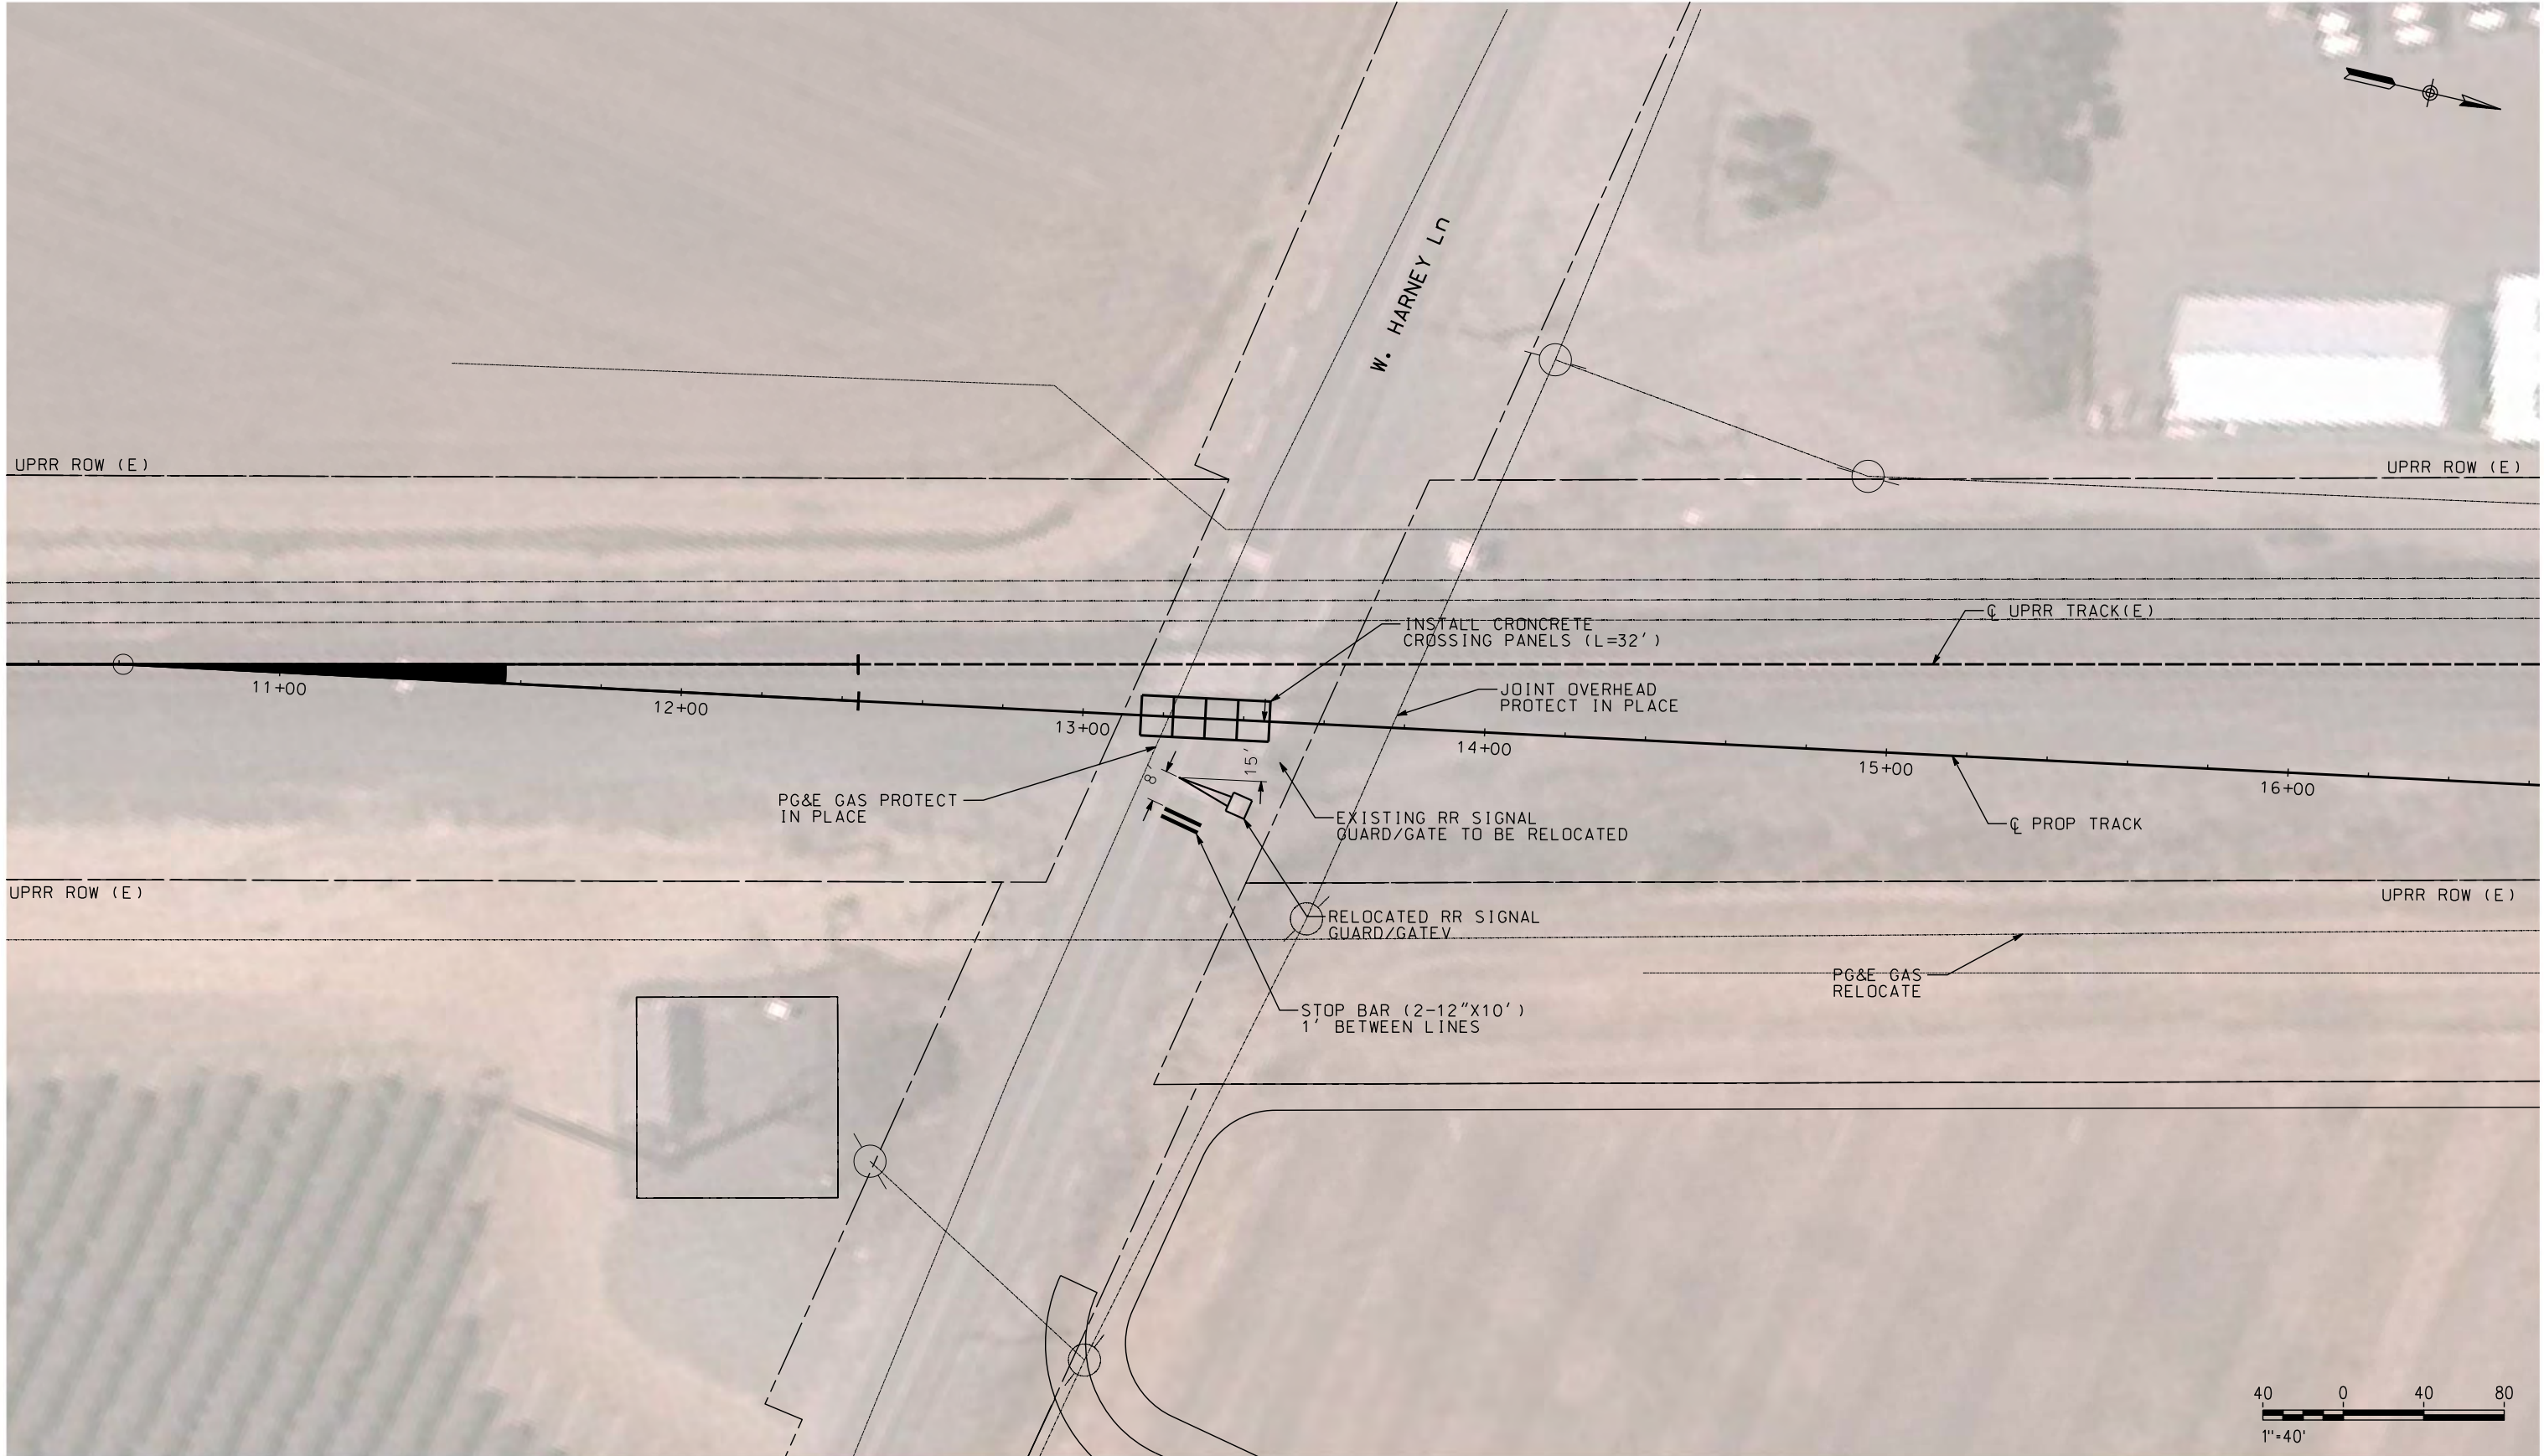

NOT FOR CONSTRUCTION

REV	DATE	BY	CHK	APP	DESCRIPTION

DESIGNED BY A. SHIELDS
DRAWN BY A. SHIELDS
CHECKED BY D. HARTMAN
IN CHARGE D. COWIN
DATE

TRANSPORTATION



AECOM
300 Lakeside Dr, Suite 400
Oakland, CA 94612
T 510.893.3600 F 510.874.3268

www.aecom.com

 SAN JOAQUIN
REGIONAL
RAIL COMMISSION


 **ACE**
ALFAMONT CORRIDOR EXPRESS

15% PRELIMINARY ENGINEERING

SAN JOAQUIN REGIONAL RAIL COMMISSION
VALLEY RAIL – SACRAMENTO EXTENSION

LODI SIDING
AT-GRADE CROSSING IMPROVEMENTS
WEST HARNEY LANE

ENVIRONMENTAL ALTERNATIVE CODE
DRAWING NO. CV-T1001-LD
SCALE AS SHOWN
SHEET NO. 31 OF 171

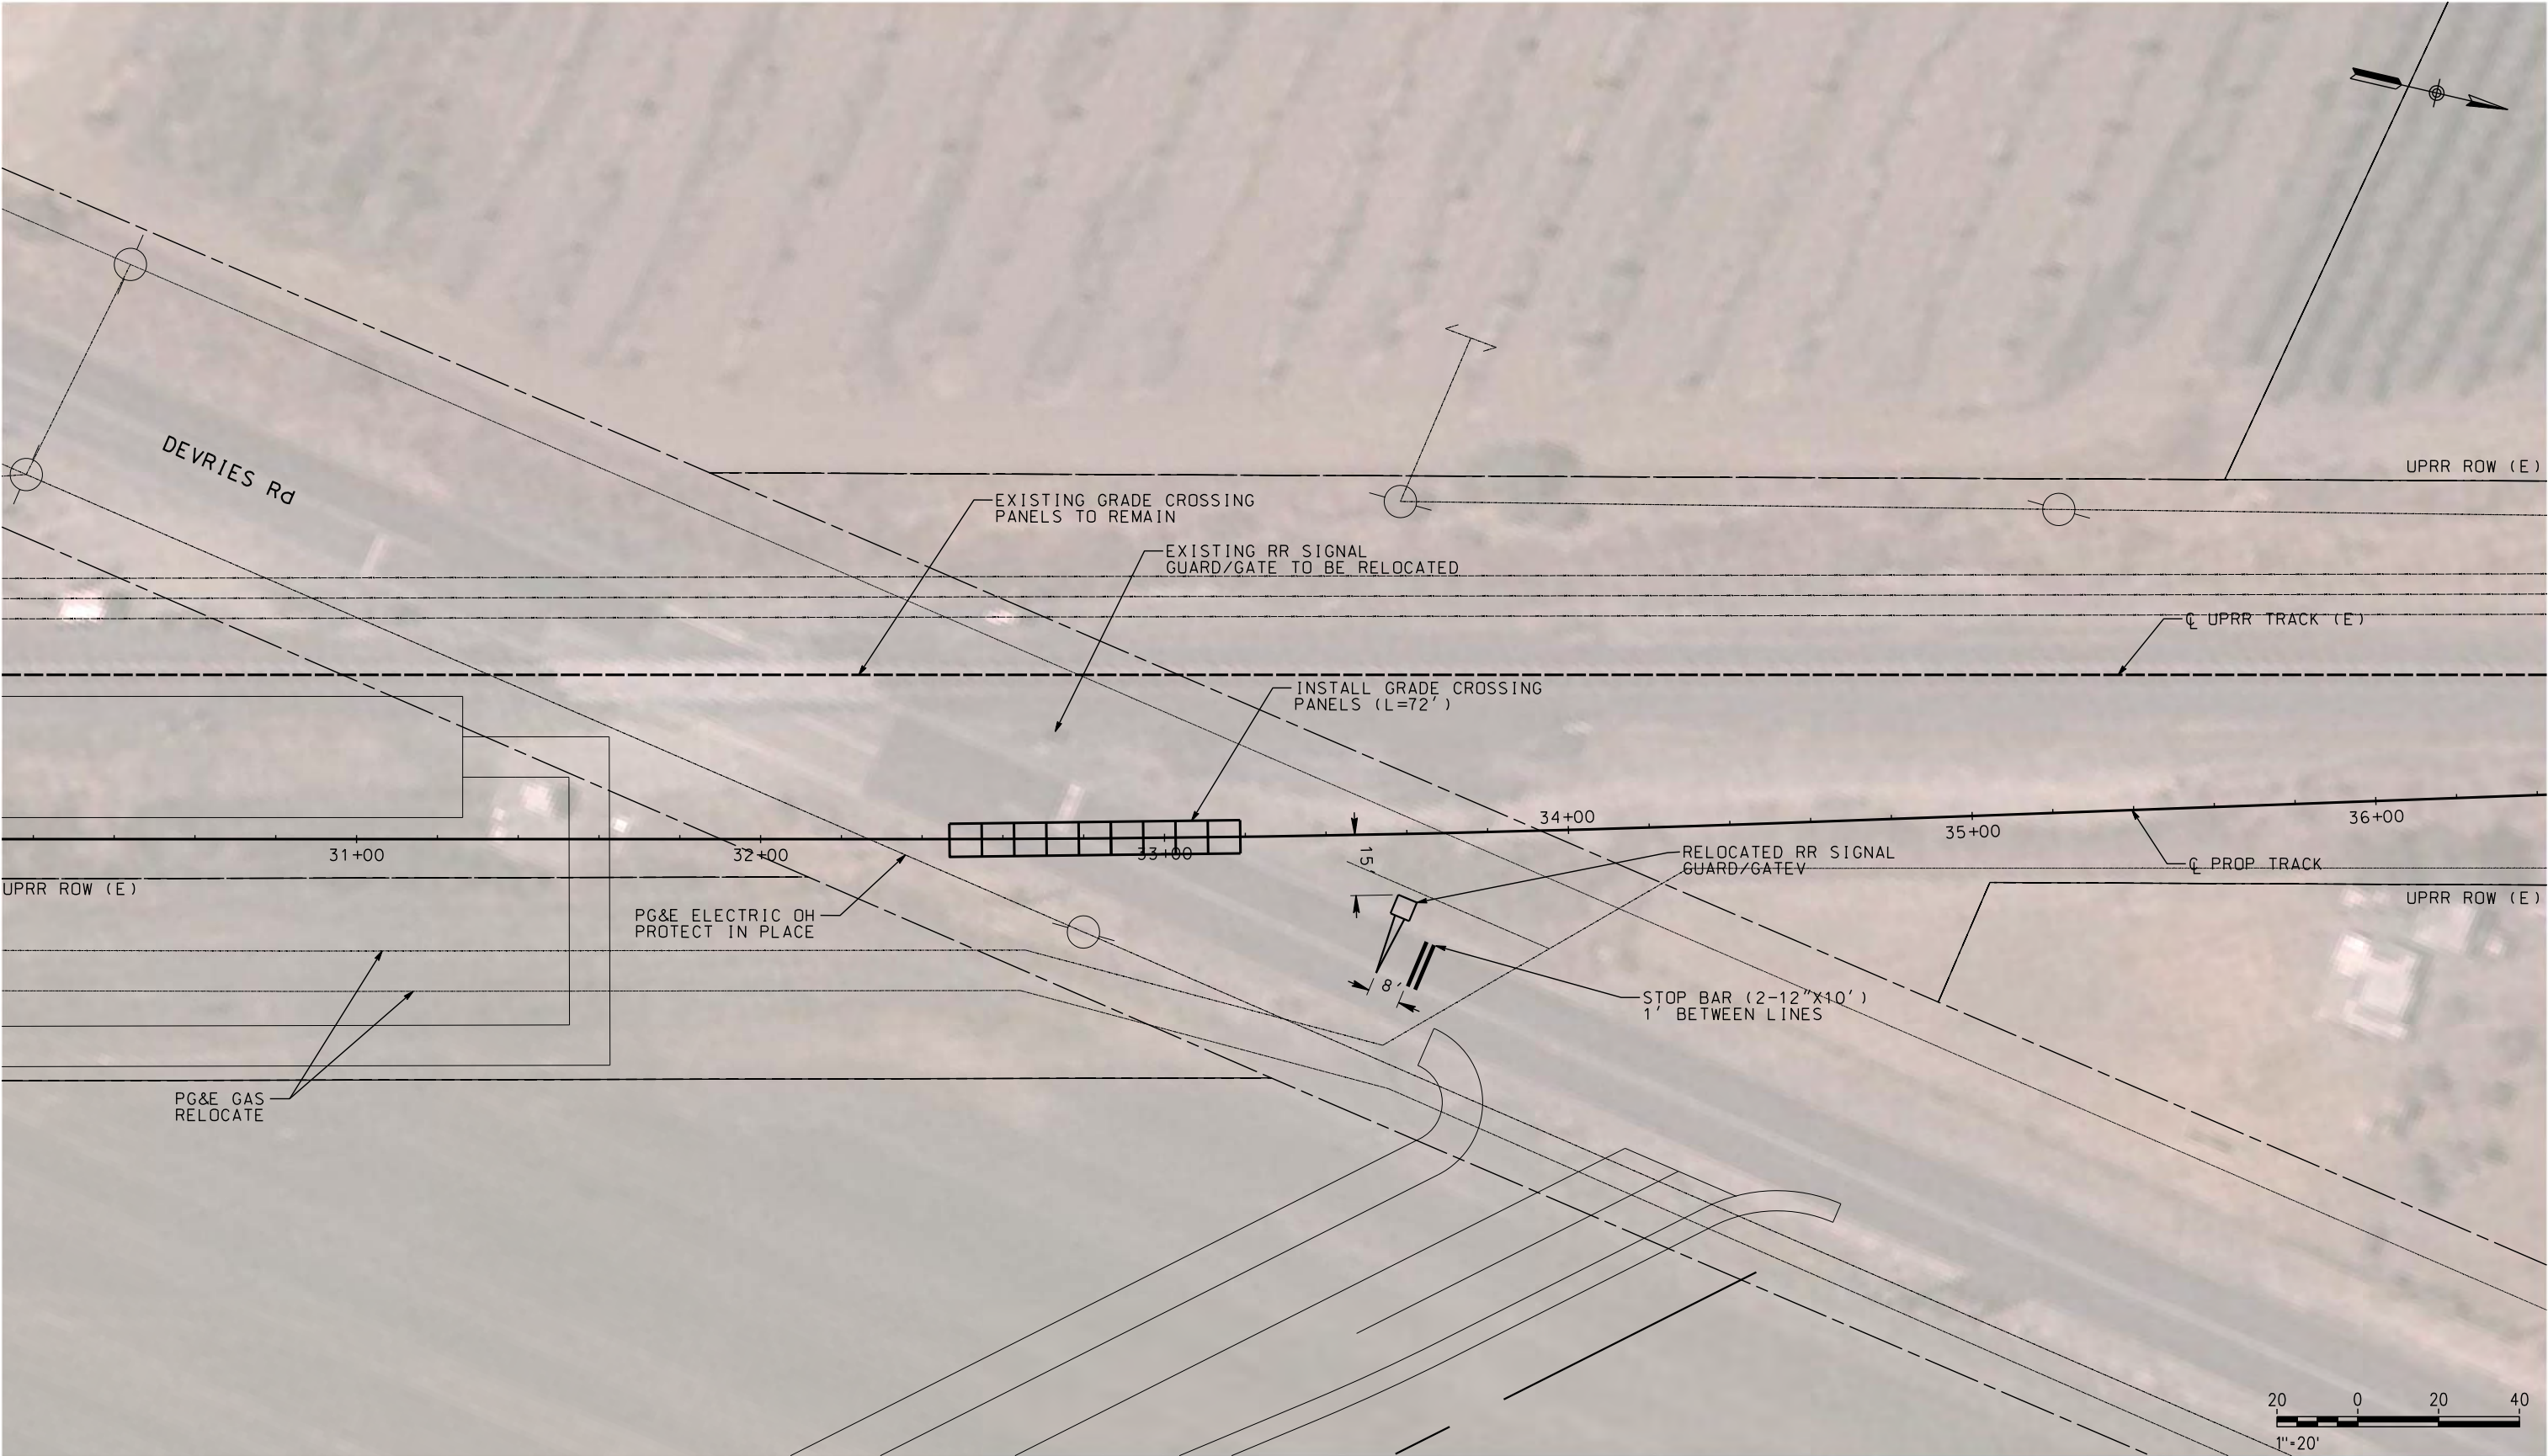

NOT FOR CONSTRUCTION

REV	DATE	BY	CHK	APP	DESCRIPTION

DESIGNED BY A. SHIELDS
DRAWN BY A. SHIELDS
CHECKED BY D. HARTMAN
IN CHARGE D. COWIN
DATE

TRANSPORTATION
AECOM
AECOM 300 Lakeside Dr, Suite 400 Oakland, CA 94612 T 510.893.3600 F 510.874.3268
www.aecom.com




SAN JOAQUIN
REGIONAL
RAIL COMMISSION



ALFARANT CORRIDOR EXPRESS

15% PRELIMINARY ENGINEERING

SAN JOAQUIN REGIONAL RAIL COMMISSION VALLEY RAIL – SACRAMENTO EXTENSION		ENVIRONMENTAL ALTERNATIVE CODE
LODI SIDING AT-GRADE CROSSING IMPROVEMENTS DEVIERES ROAD		DRAWING NO. CV-T1002-LD
		SCALE AS SHOWN
		SHEET NO. 32 OF 171

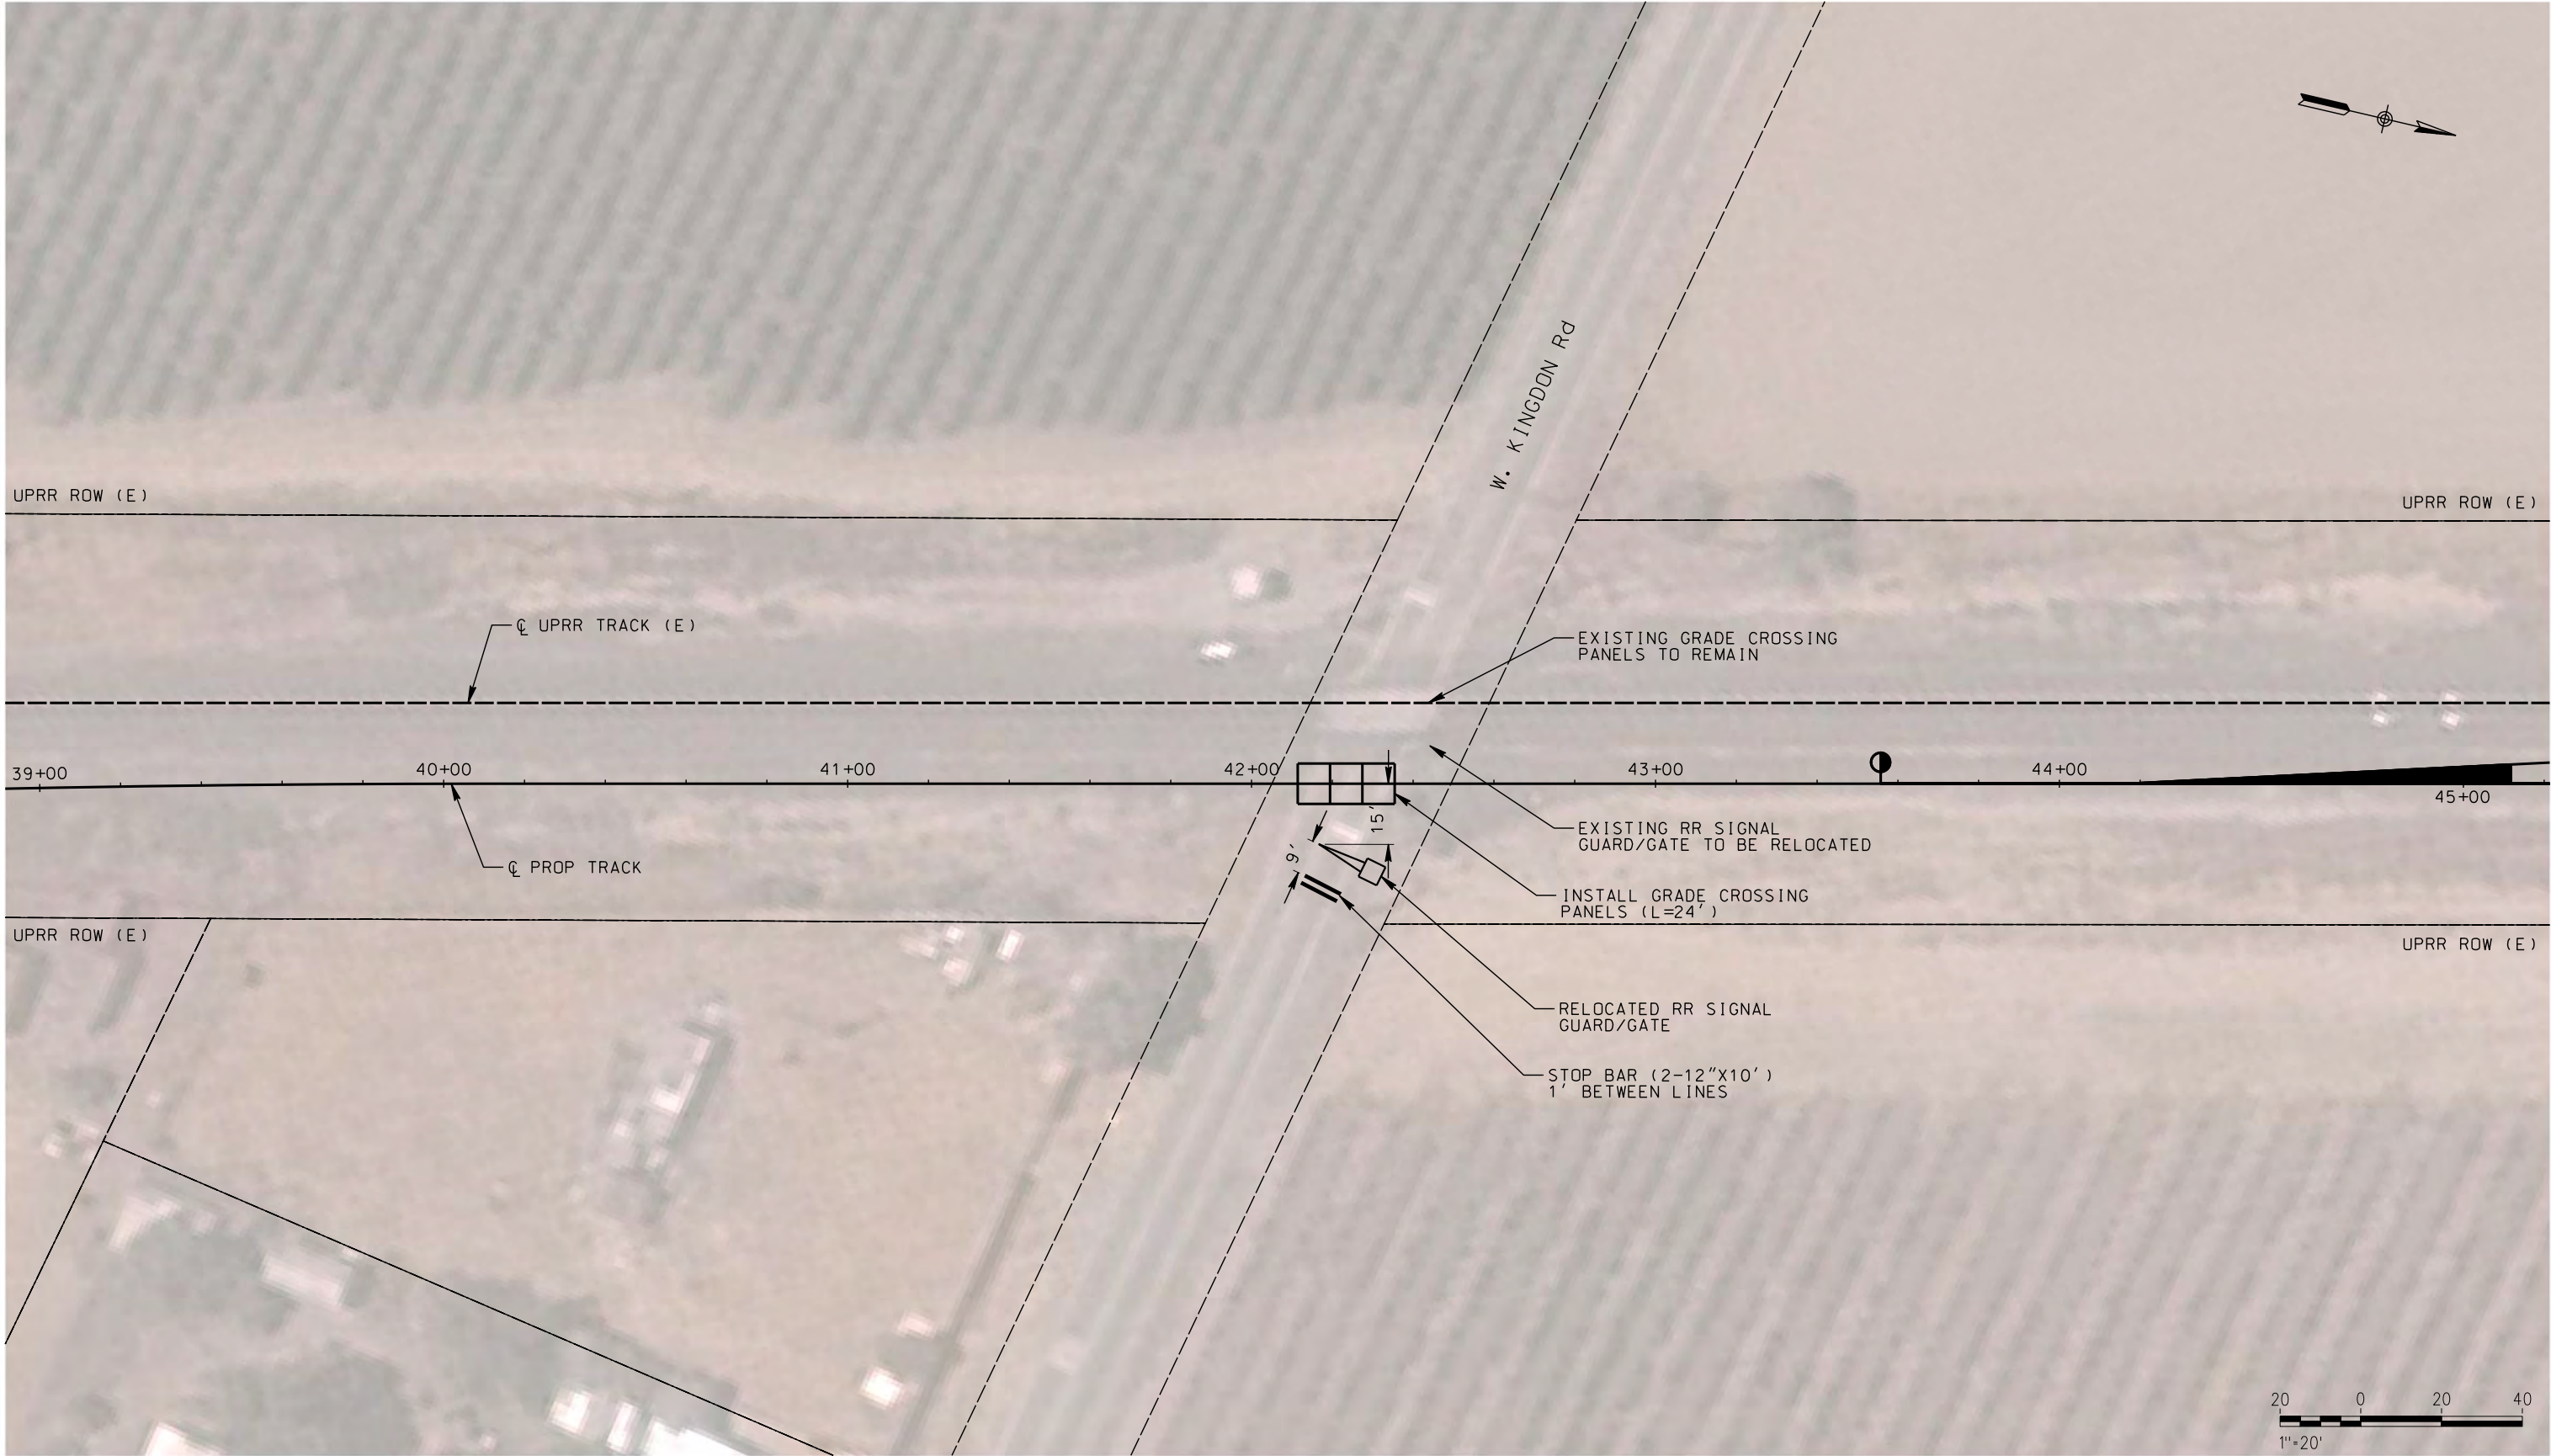

NOT FOR CONSTRUCTION

\$DATE \$TIME \$DGN\$SPEC \$USER

REV	DATE	BY	CHK	APP	DESCRIPTION

DESIGNED BY A. SHIELDS
DRAWN BY A. SHIELDS
CHECKED BY D. HARTMAN
IN CHARGE D. COWIN
DATE

TRANSPORTATION
AECOM
AECOM 300 Lakeside Dr, Suite 400 Oakland, CA 94612 T 510.893.3600 F 510.874.3268
www.aecom.com




SAN JOAQUIN
REGIONAL
RAIL COMMISSION



ACE
ALFAMONT CORRIDOR EXPRESS

15% PRELIMINARY ENGINEERING

SAN JOAQUIN REGIONAL RAIL COMMISSION VALLEY RAIL – SACRAMENTO EXTENSION	ENVIRONMENTAL ALTERNATIVE CODE
LODI SIDING AT-GRADE CROSSING IMPROVEMENTS WEST KINGDON ROAD	DRAWING NO. CV-T1003-LD
	SCALE AS SHOWN
	SHEET NO. 33 OF 171

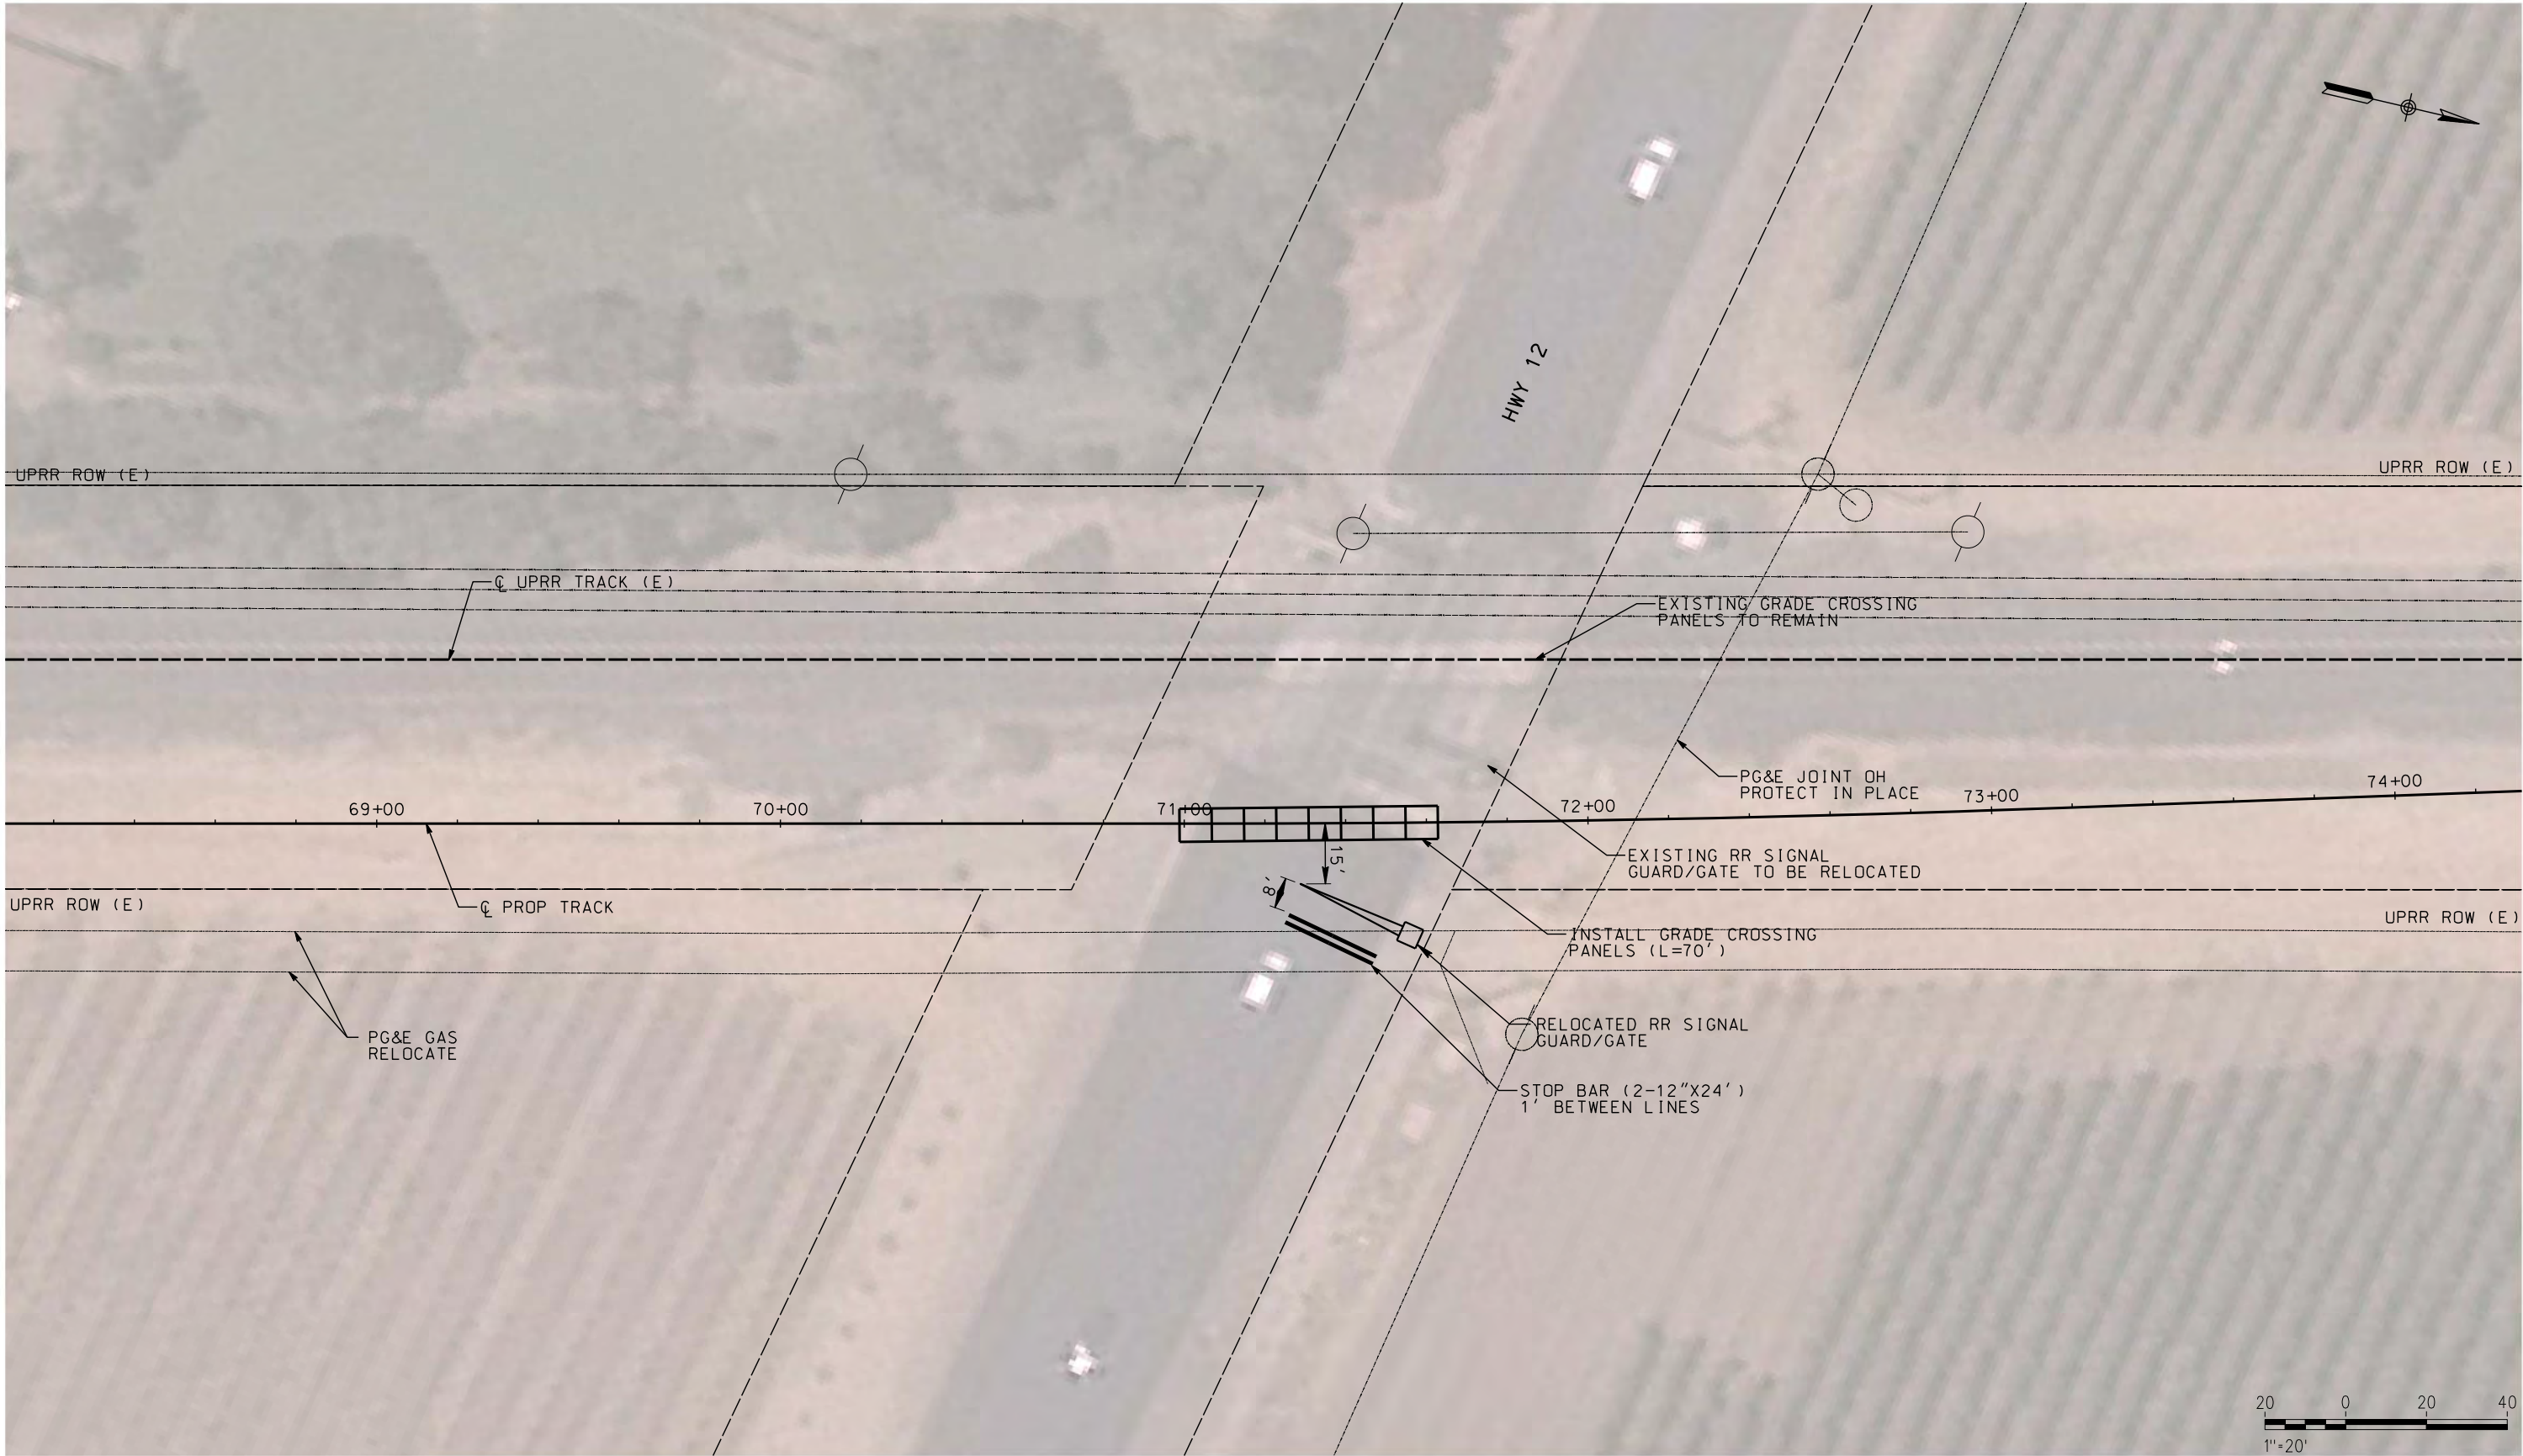

NOT FOR CONSTRUCTION

REV	DATE	BY	CHK	APP	DESCRIPTION

DESIGNED BY A. SHIELDS
DRAWN BY A. SHIELDS
CHECKED BY D. HARTMAN
IN CHARGE D. COWIN
DATE

TRANSPORTATION



AECOM

300 Lakeside Dr, Suite 400
Oakland, CA 94612
T 510.893.3600 F 510.874.3268

www.aecom.com



SAN JOAQUIN
REGIONAL
RAIL COMMISSION




15% PRELIMINARY ENGINEERING

SAN JOAQUIN REGIONAL RAIL COMMISSION
VALLEY RAIL – SACRAMENTO EXTENSION

LODI SIDING
AT-GRADE CROSSING IMPROVEMENTS
HWY 12

ENVIRONMENTAL ALTERNATIVE CODE
DRAWING NO. CV-T1004-LD
SCALE AS SHOWN
SHEET NO. 34 OF 171

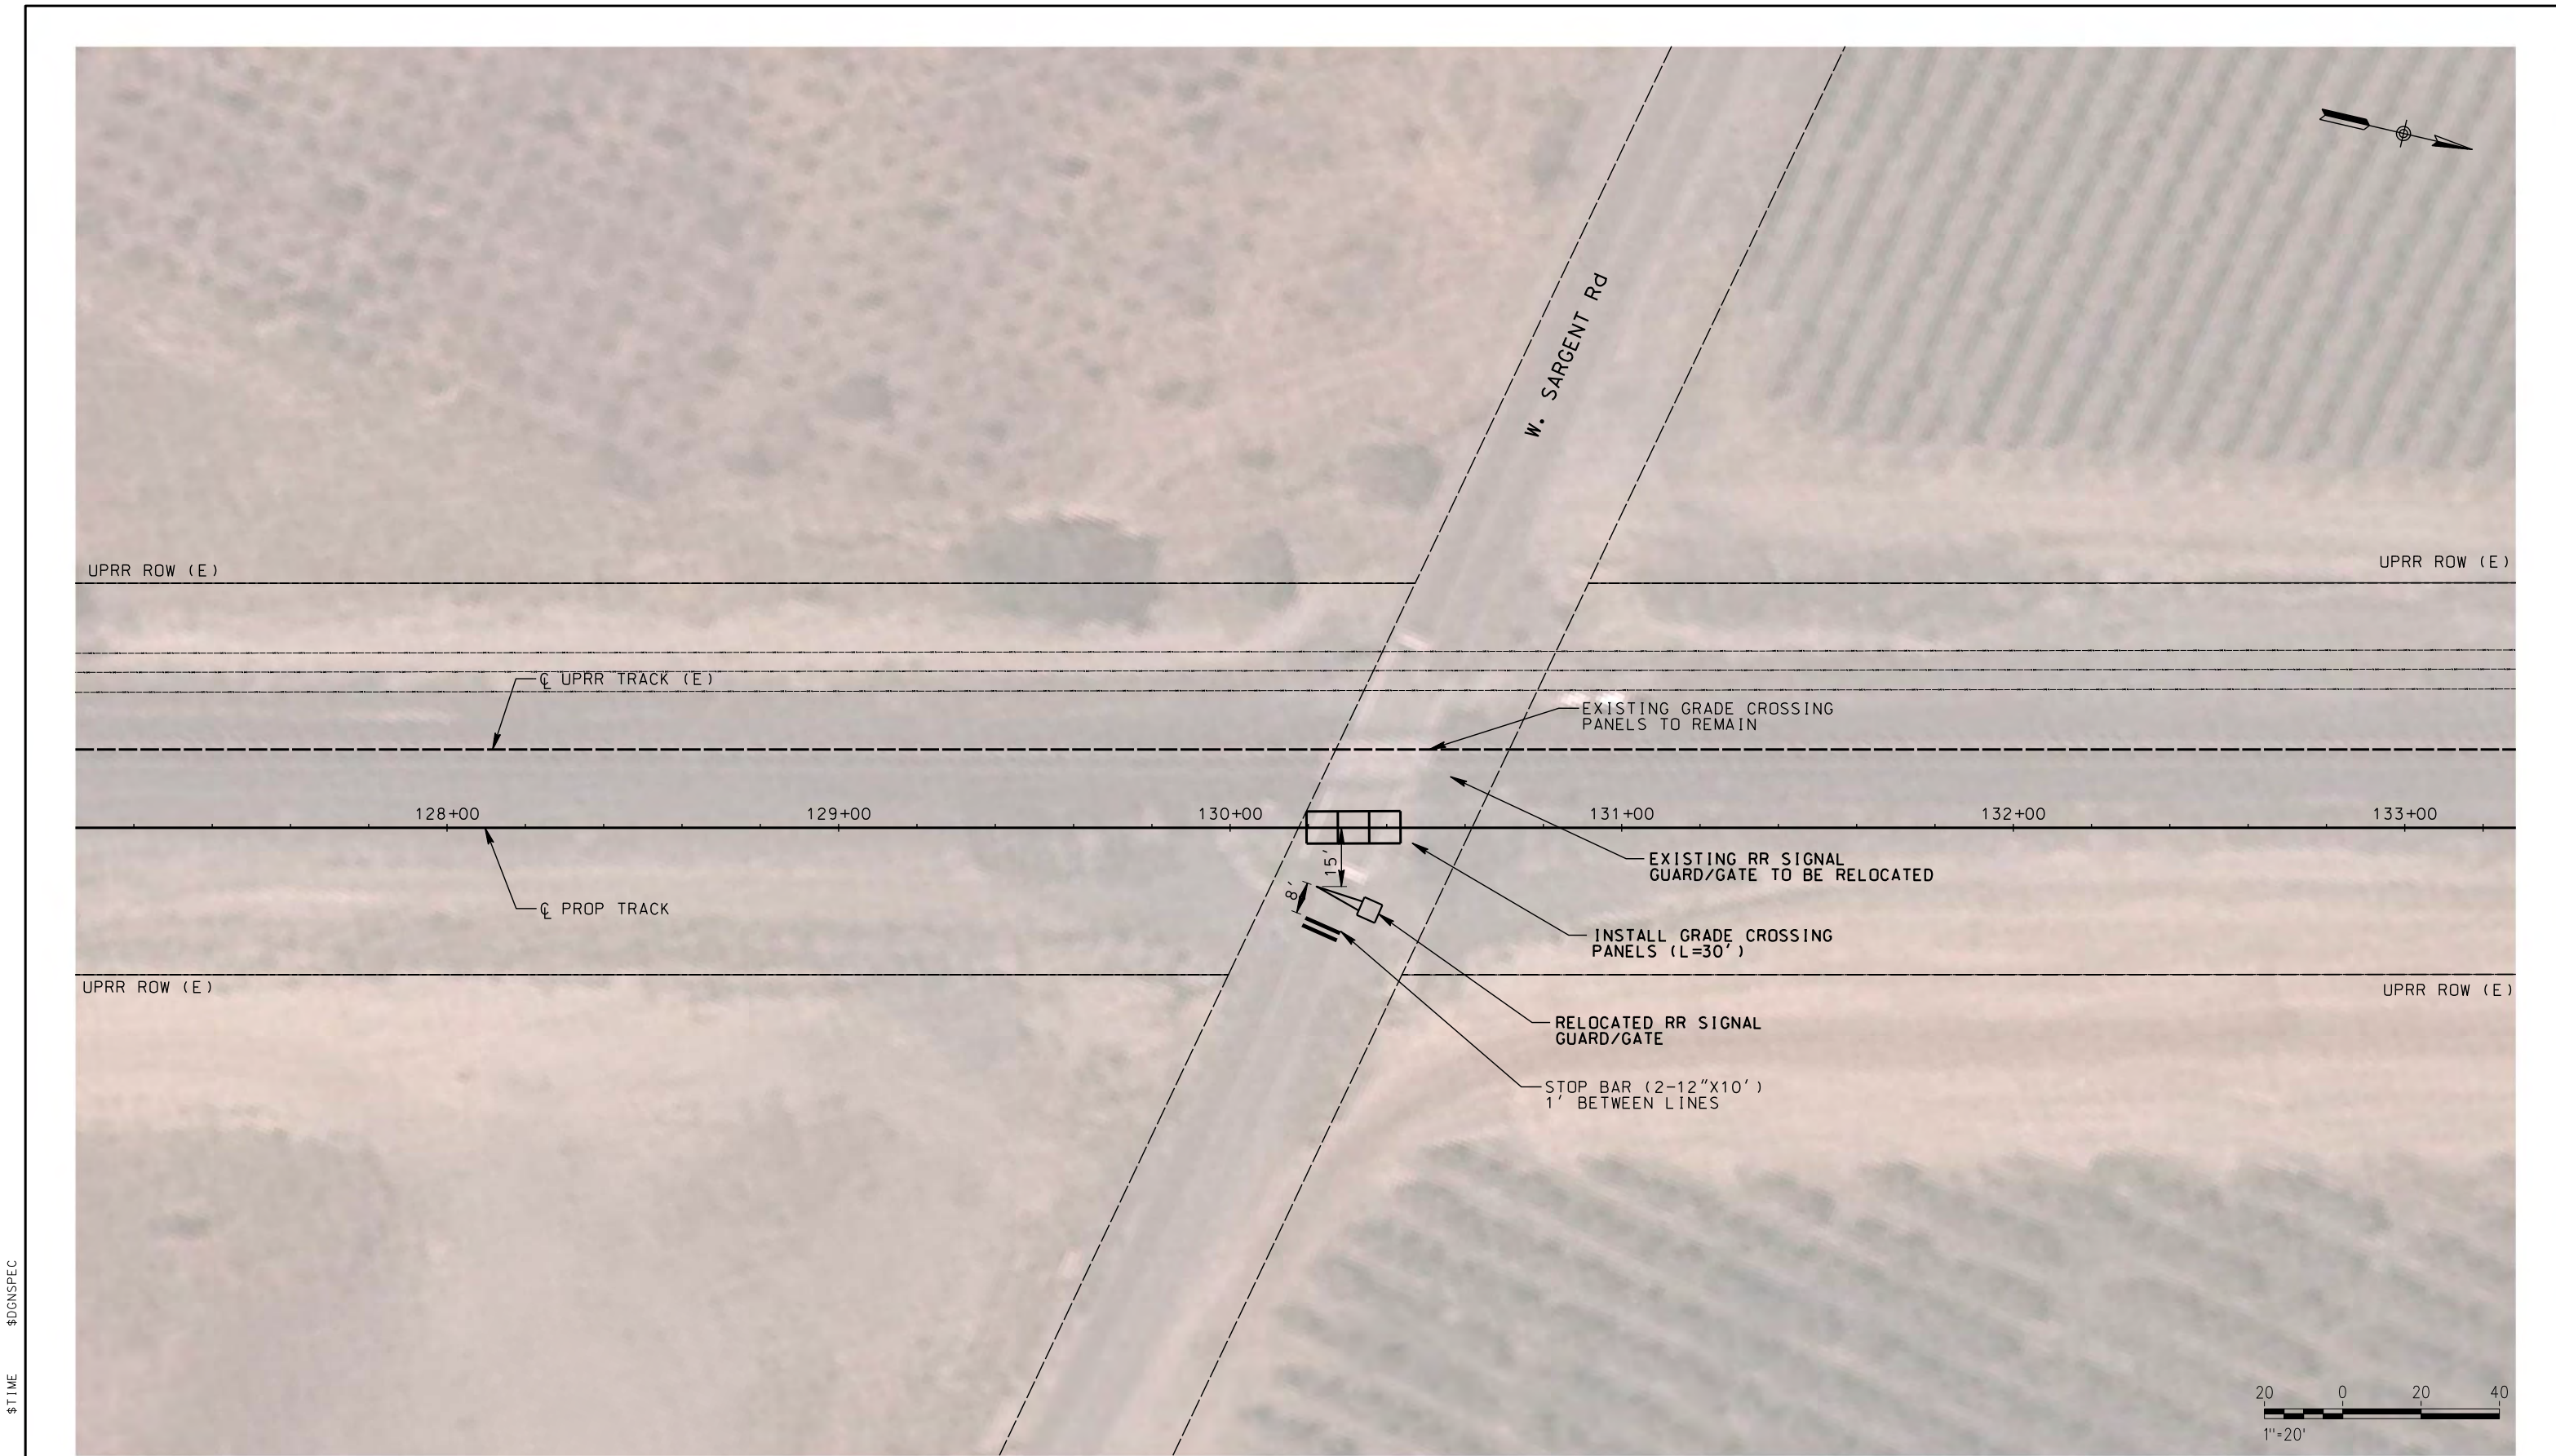

NOT FOR CONSTRUCTION

REV	DATE	BY	CHK	APP	DESCRIPTION

DESIGNED BY A. SHIELDS	TRANSPORTATION AECOM 300 Lakeside Dr, Suite 400 Oakland, CA 94612 T 510.893.3600 F 510.874.3268 www.aecom.com
DRAWN BY A. SHIELDS	
CHECKED BY D. HARTMAN	
IN CHARGE D. COWIN	
DATE	

SAN JOAQUIN
REGIONAL
RAIL COMMISSION


ACE
ALFAMONT CORRIDOR EXPRESS

15% PRELIMINARY ENGINEERING

SAN JOAQUIN REGIONAL RAIL COMMISSION
VALLEY RAIL – SACRAMENTO EXTENSION

LODI SIDING
AT-GRADE CROSSING IMPROVEMENTS
WEST SARGENT ROAD

ENVIRONMENTAL ALTERNATIVE CODE
DRAWING NO. CV-T1005-LD
SCALE AS SHOWN
SHEET NO. 35 OF 171

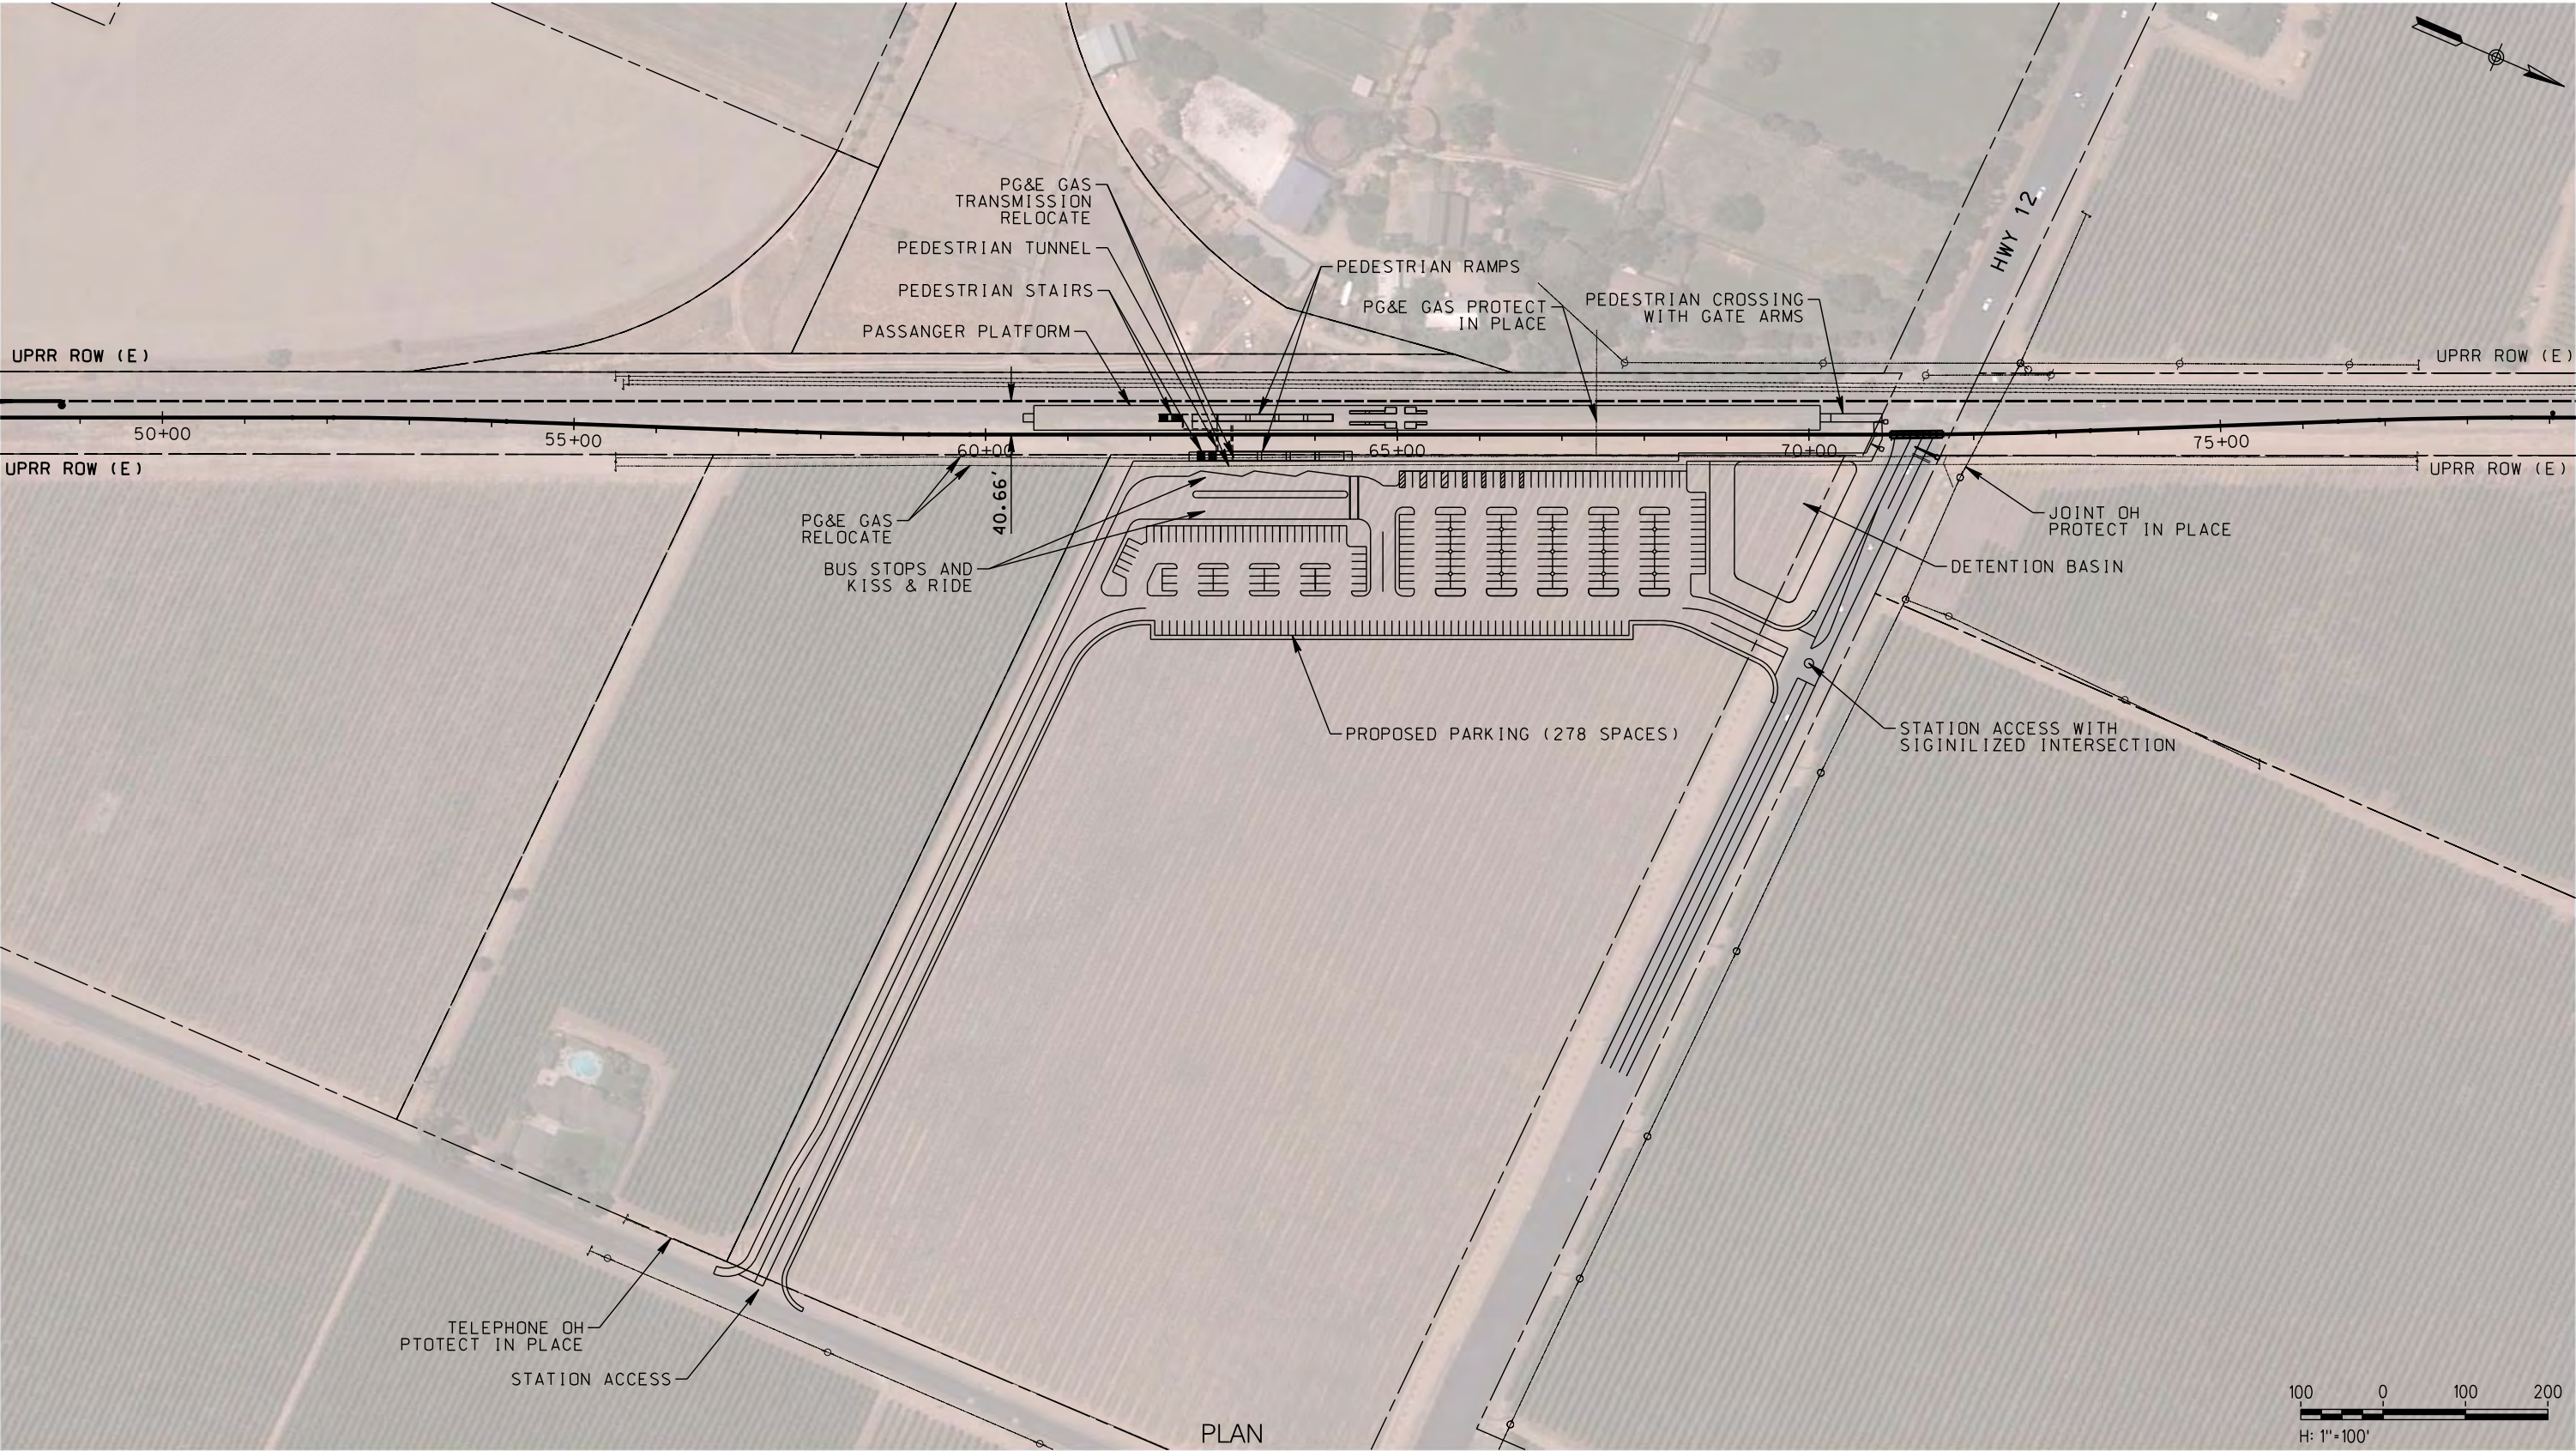

PLAN

\$USER \$DATE \$TIME \$DGN\$SPEC

NOT FOR CONSTRUCTION

REV	DATE	BY	CHK	APP	DESCRIPTION

DESIGNED BY	A. SHIELDS
DRAWN BY	A. SHIELDS
CHECKED BY	D. HARTMAN
IN CHARGE	D. COWIN
DATE	

TRANSPORTATION

AECOM

AECOM
300 Lakeside Dr, Suite 400
Oakland, CA 94612
T 510.893.3600 F 510.874.3268

www.aecom.com

SAN JOAQUIN
REGIONAL
RAIL COMMISSION

ACE
ALFARANT CORRIDOR EXPRESS


15% PRELIMINARY ENGINEERING

SAN JOAQUIN REGIONAL RAIL COMMISSION
VALLEY RAIL – SACRAMENTO EXTENSION

**LODI STATION
SITE PLAN**

ENVIRONMENTAL ALTERNATIVE CODE
DRAWING NO. CV-E1001-LD
SCALE AS SHOWN
SHEET NO. 36 OF 171

\$USER \$DATE \$TIME \$DGN\$SPEC

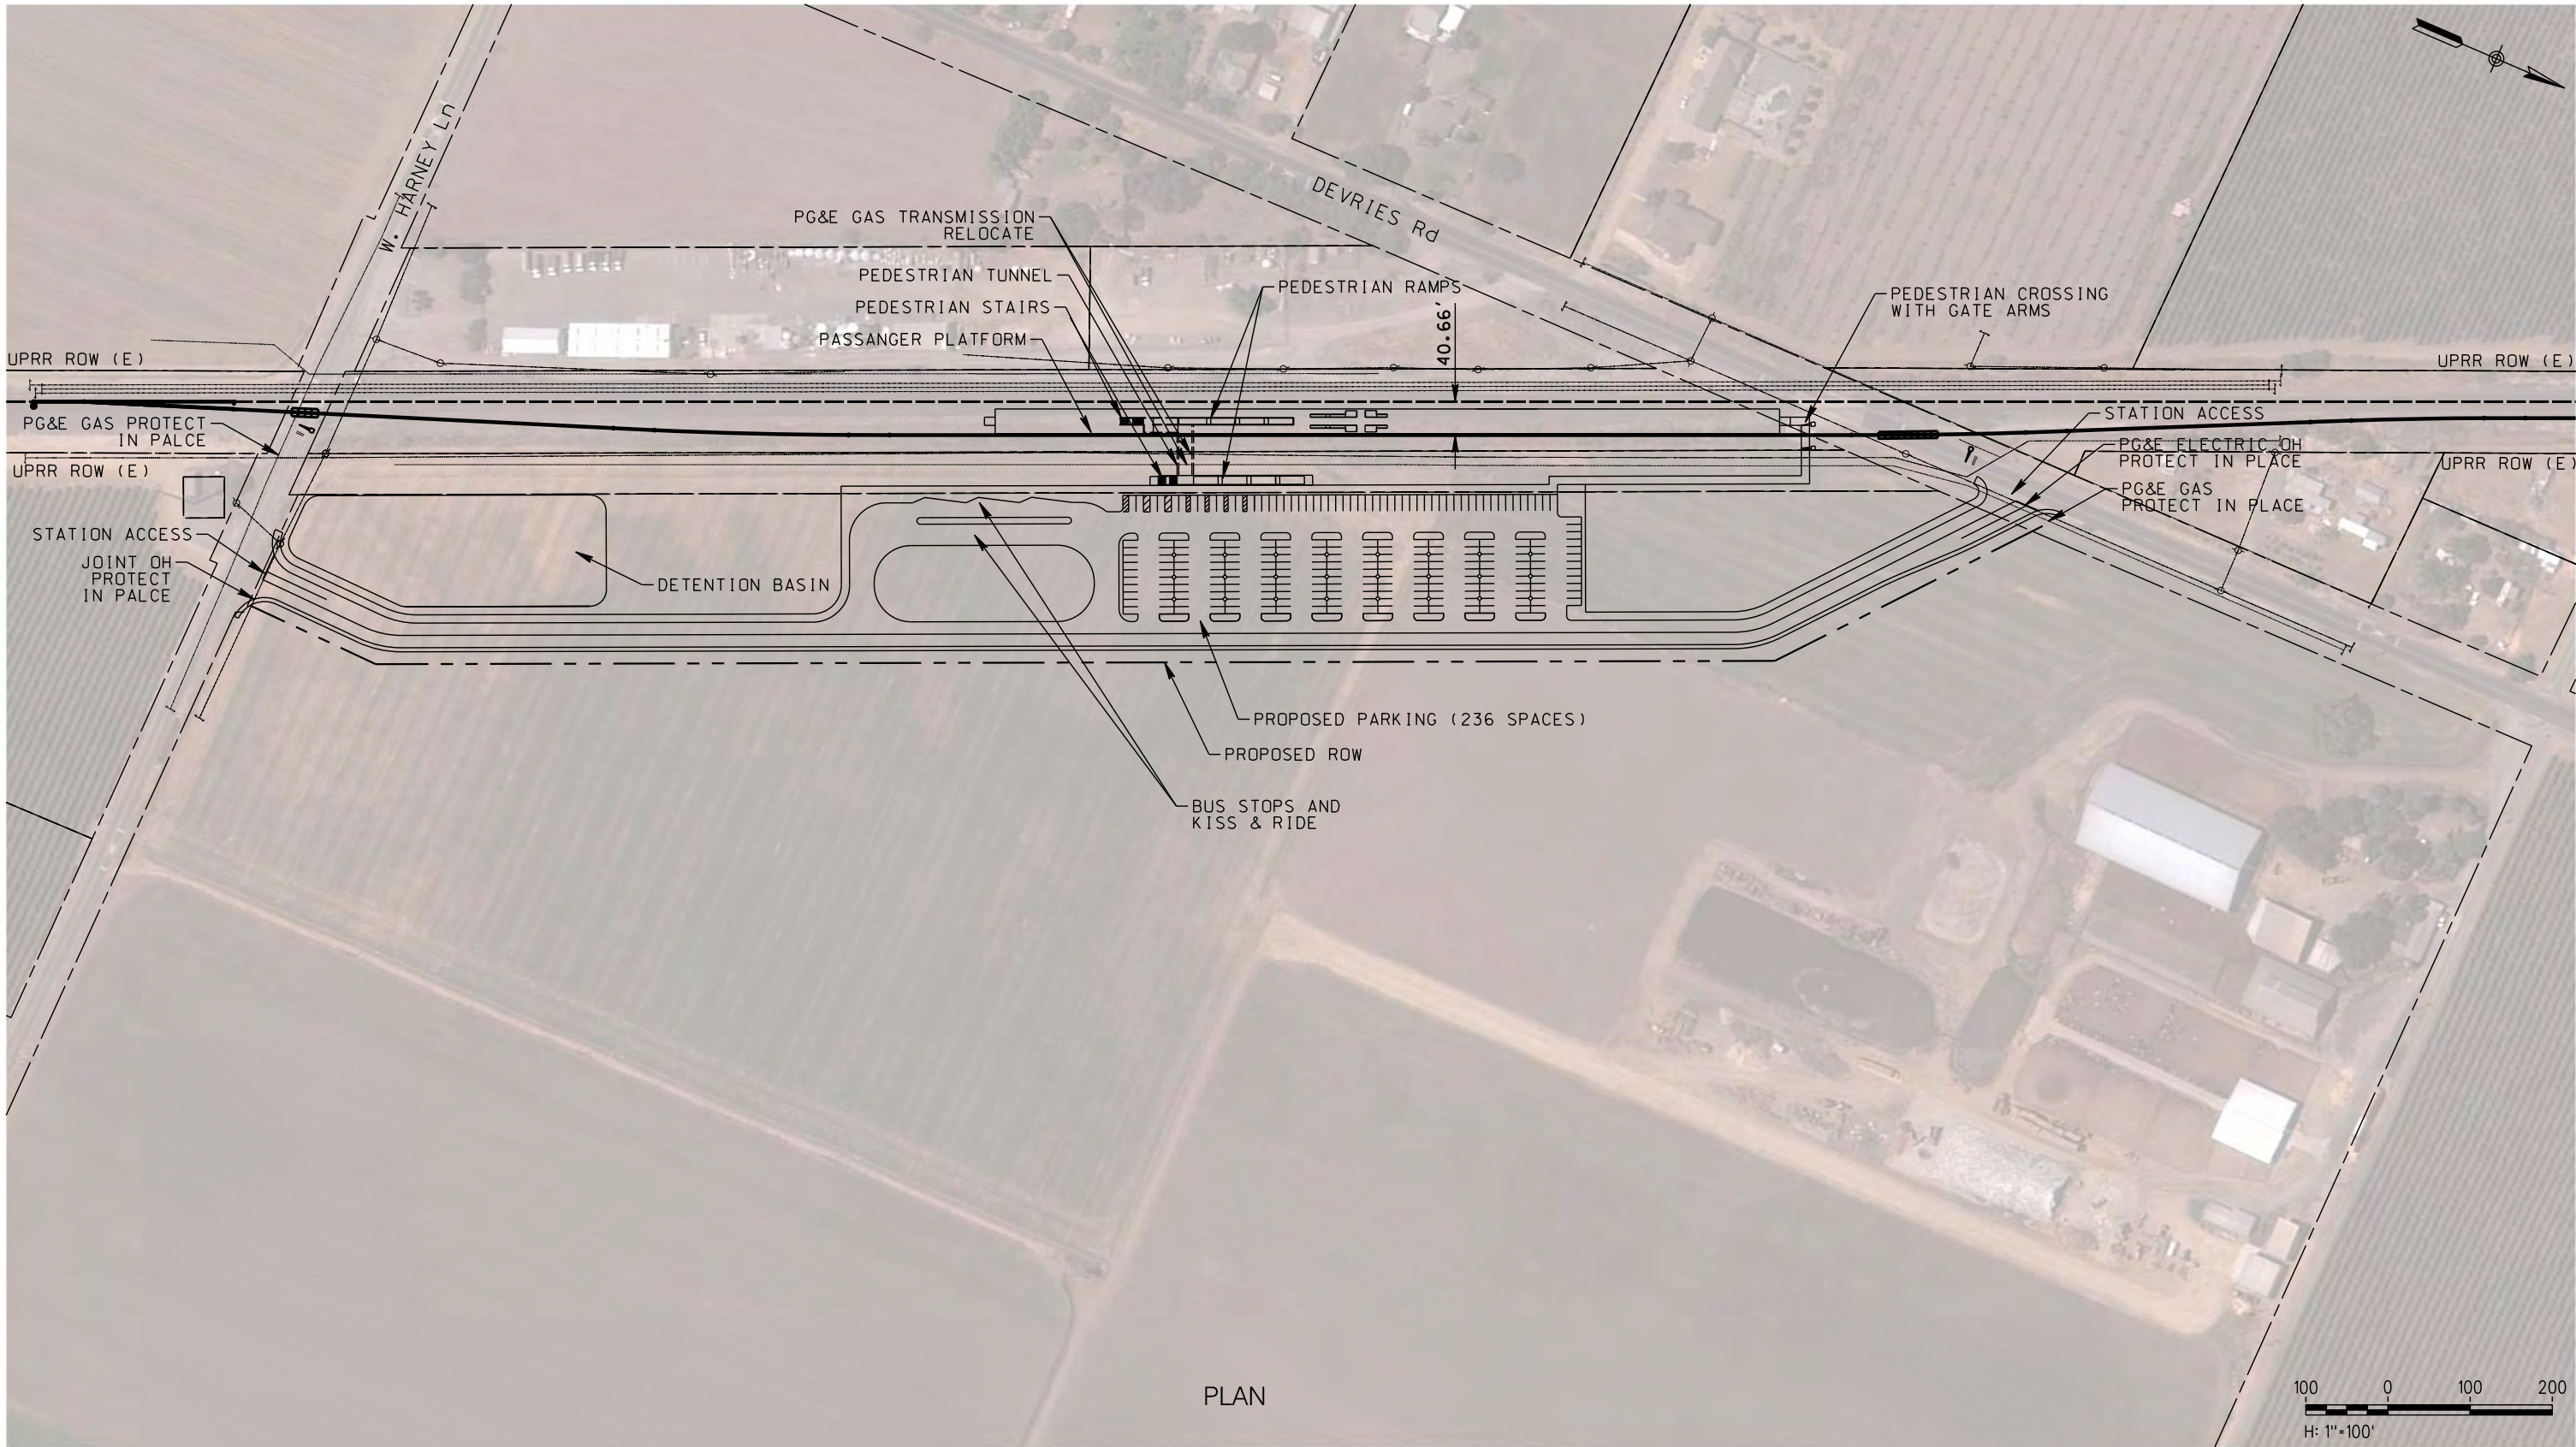

PLAN

NOT FOR CONSTRUCTION

REV	DATE	BY	CHK	APP	DESCRIPTION

DESIGNED BY A. SHIELDS
DRAWN BY A. SHIELDS
CHECKED BY D. HARTMAN
IN CHARGE D. COWIN
DATE

TRANSPORTATION

AECOM

AECOM
300 Lakeside Dr, Suite 400
Oakland, CA 94612
T 510.893.3600 F 510.874.3268

www.aecom.com

SAN JOAQUIN
REGIONAL
RAIL COMMISSION



ACE
ALFAMONT CORRIDOR EXPRESS

15% PRELIMINARY ENGINEERING

SAN JOAQUIN REGIONAL RAIL COMMISSION
VALLEY RAIL – SACRAMENTO EXTENSION

LODI STATION SOUTH ALTERNATIVE
SITE PLAN

ENVIRONMENTAL ALTERNATIVE CODE
DRAWING NO. CV-E1002-LD
SCALE AS SHOWN
SHEET NO. 37 OF 171

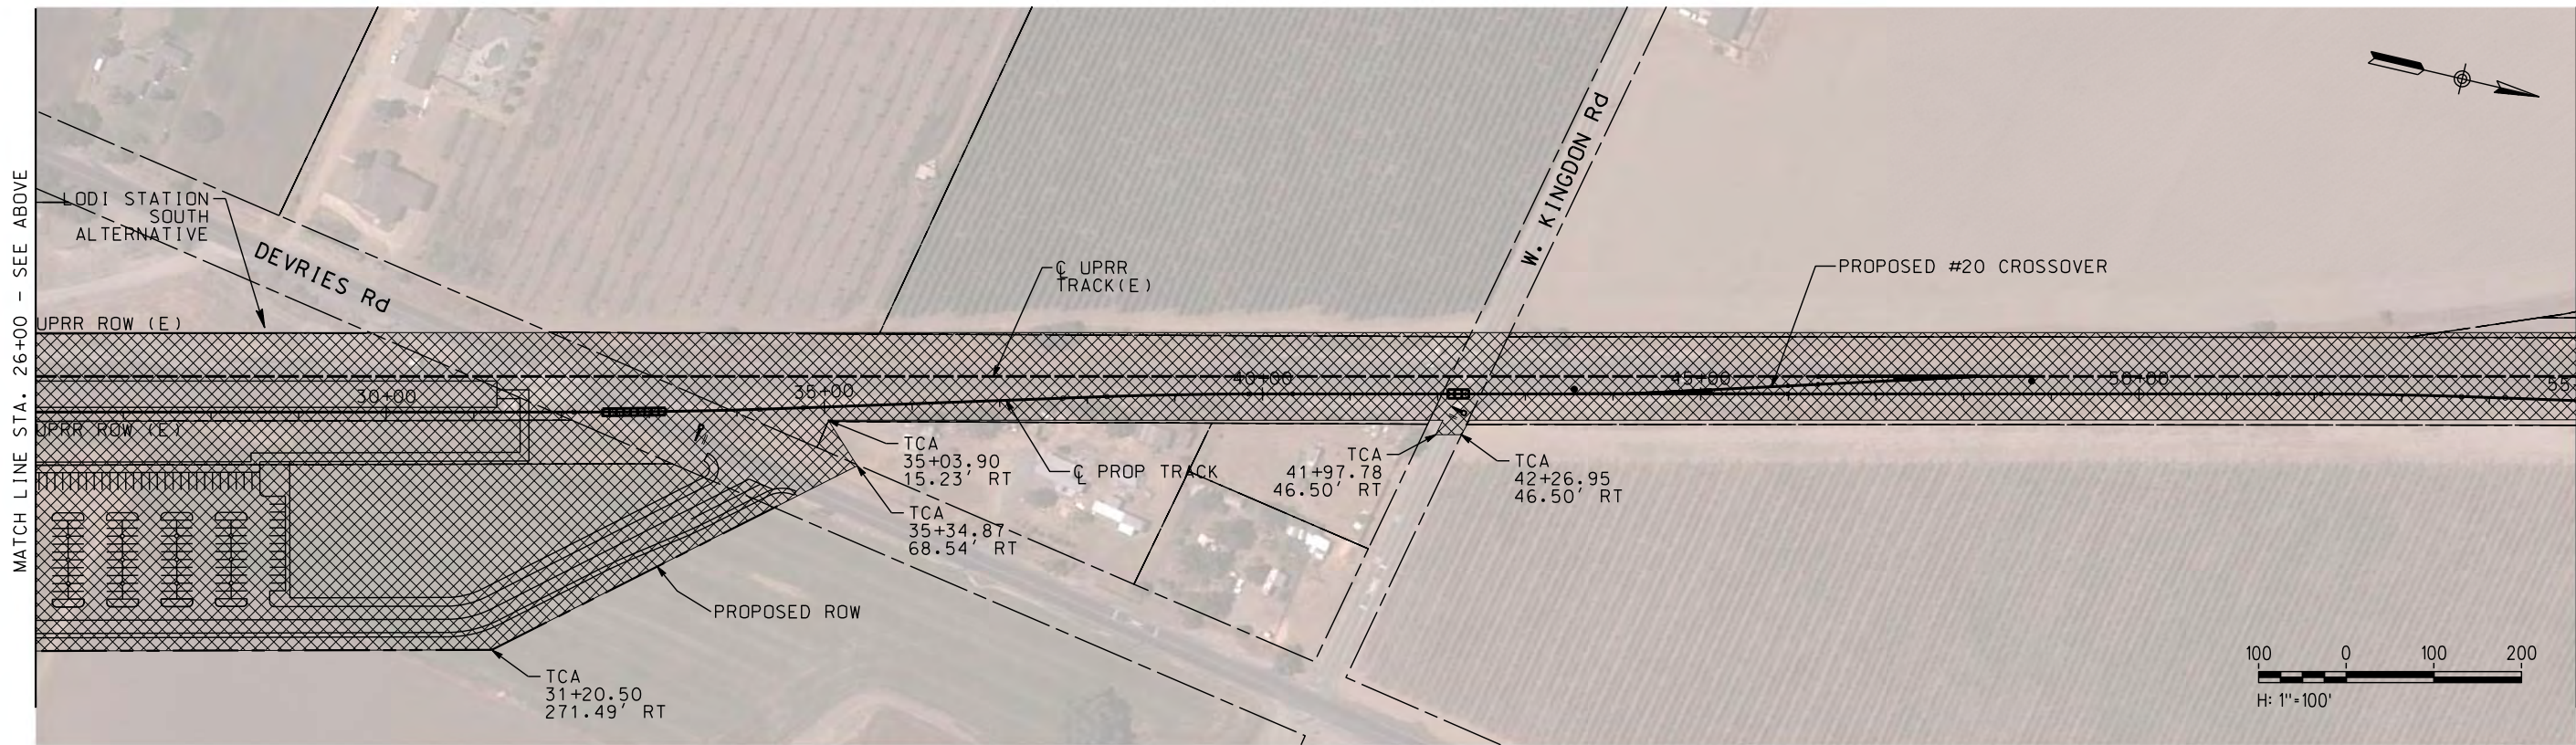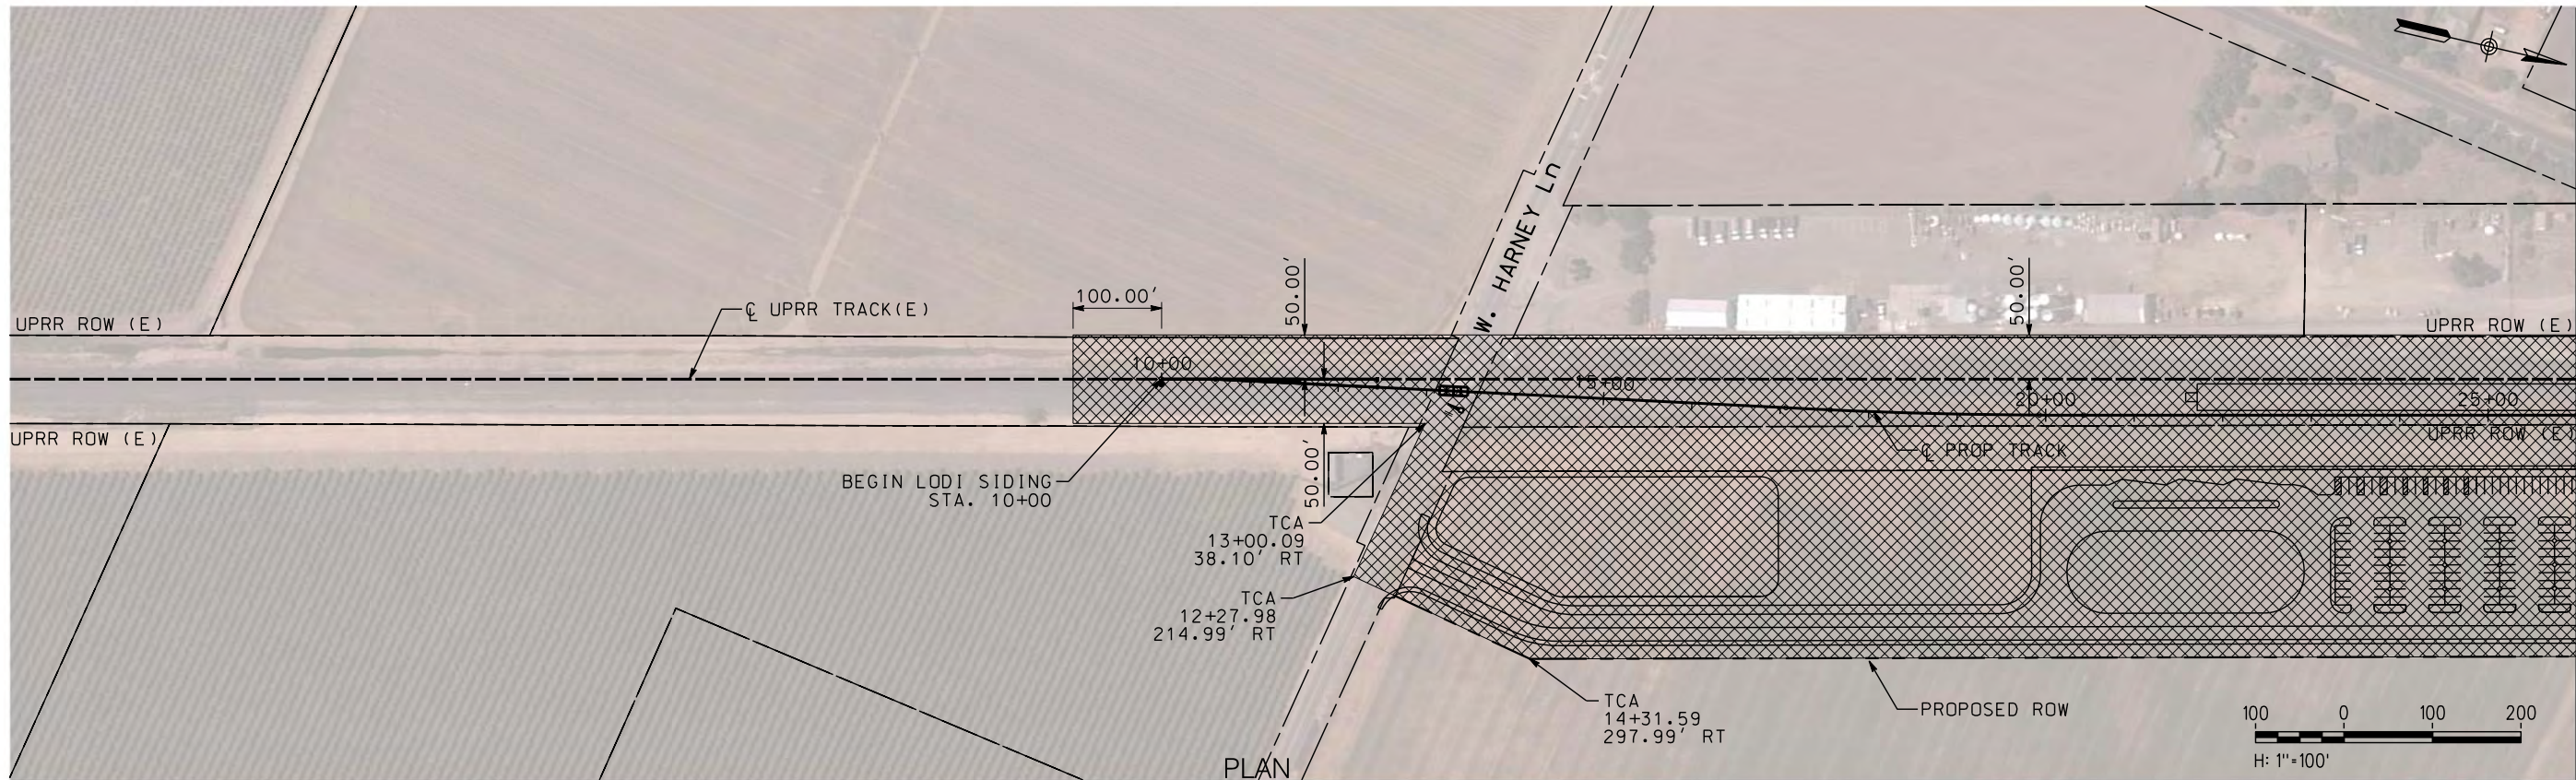

NOT FOR CONSTRUCTION

REV	DATE	BY	CHK	APP	DESCRIPTION

DESIGNED BY	A. SHIELDS
DRAWN BY	A. SHIELDS
CHECKED BY	D. HARTMAN
IN CHARGE	D. COWIN
DATE	

TRANSPORTATION	AECOM
AECOM	300 Lakeside Dr, Suite 400
	Oakland, CA 94612
	T 510.893.3600 F 510.874.3268
	www.aecom.com



SAN JOAQUIN
REGIONAL
RAIL COMMISSION





ALFAMONT CORRIDOR EXPRESS

15% PRELIMINARY ENGINEERING

SAN JOAQUIN REGIONAL RAIL COMMISSION
VALLEY RAIL – SACRAMENTO EXTENSION

LODI SIDING – TRACK ALIGNMENT
TEMPORARY CONSTRUCTION AREAS PLAN
STA. 10+00 TO STA. 55+00

ENVIRONMENTAL ALTERNATIVE CODE	
DRAWING NO.	CV-11001-LD
SCALE	AS SHOWN
SHEET NO.	38 OF 171

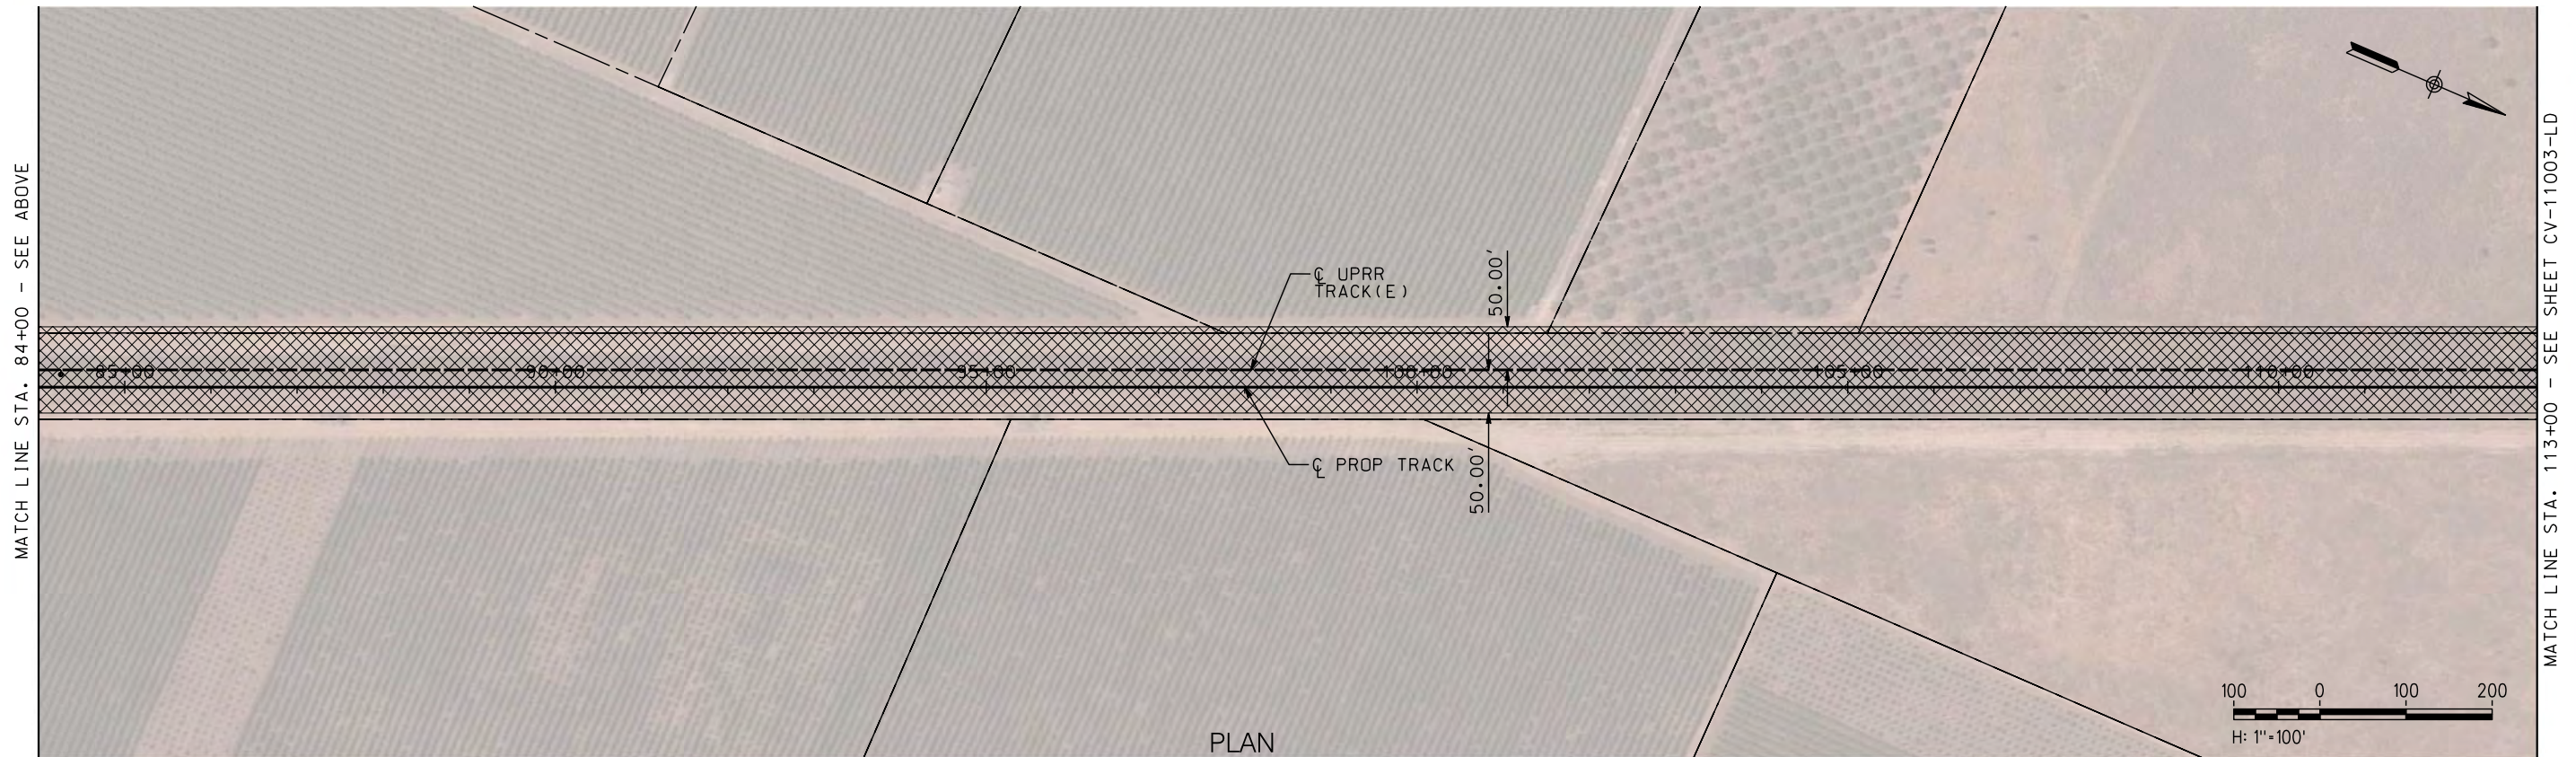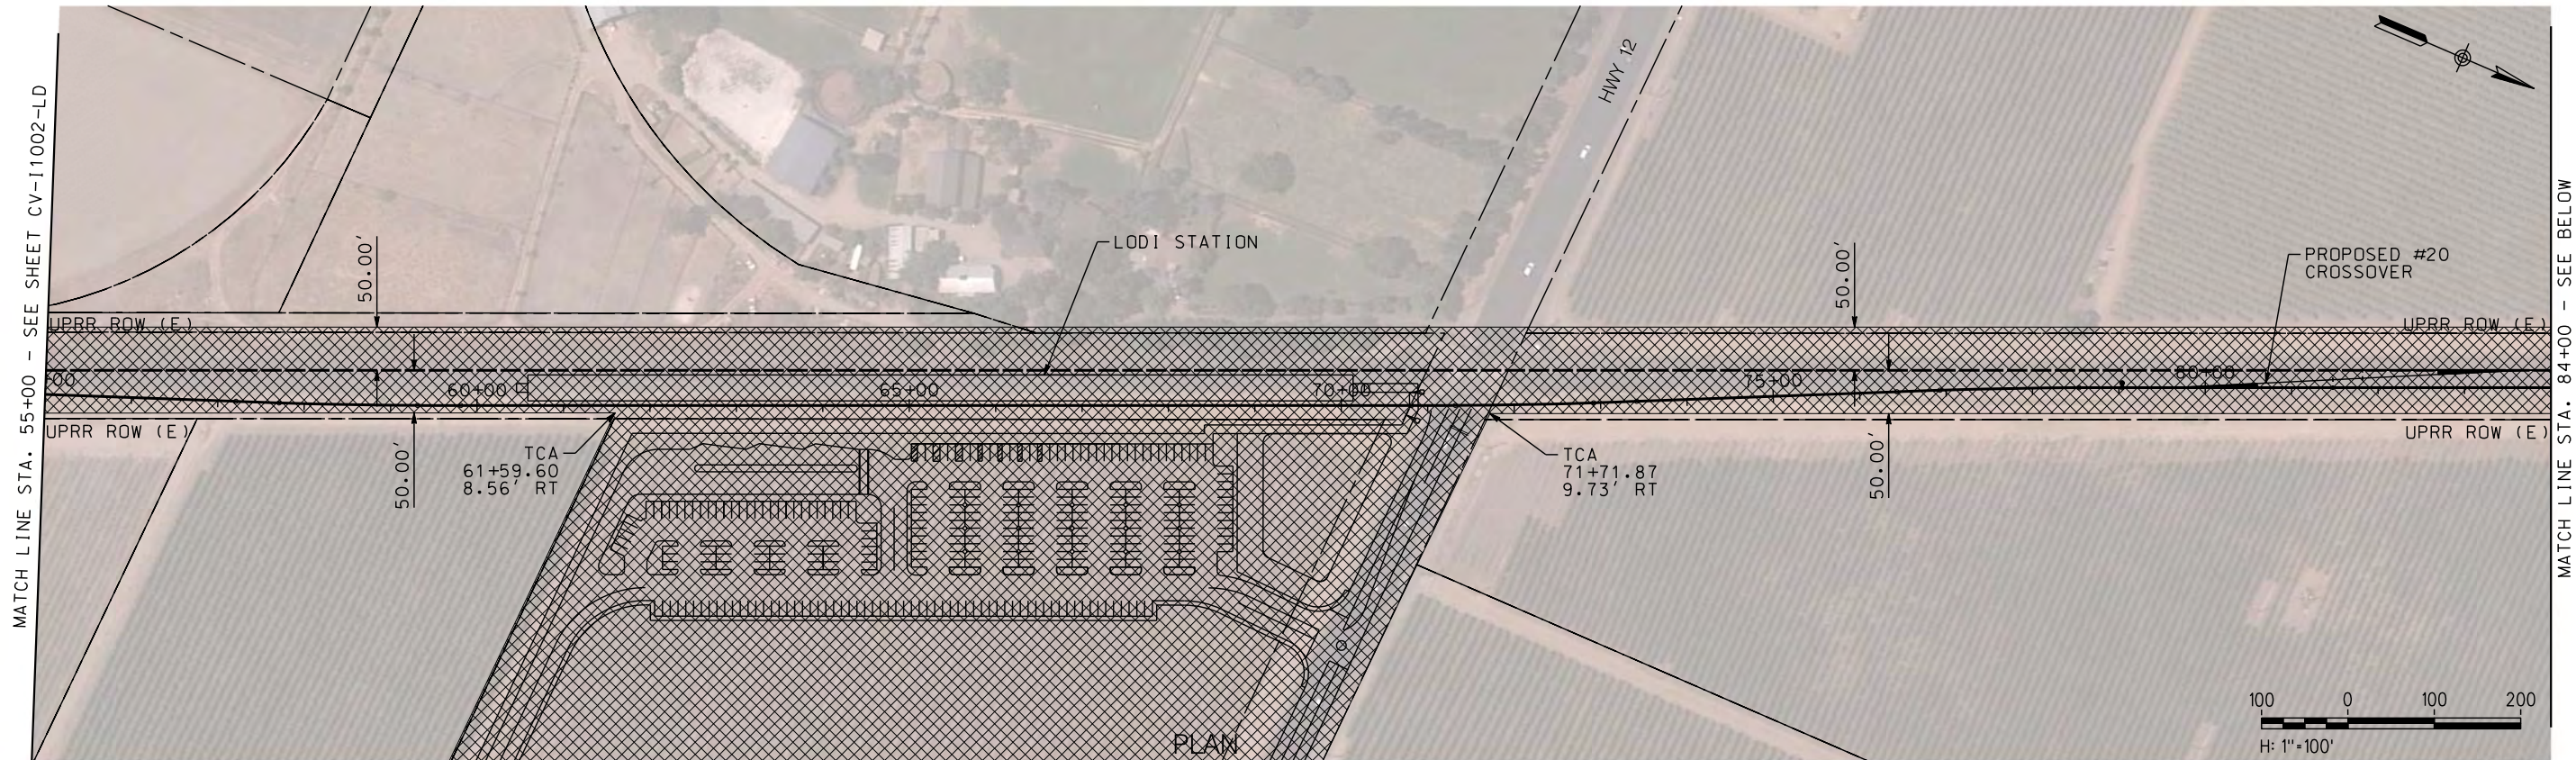

NOT FOR CONSTRUCTION

REV	DATE	BY	CHK	APP	DESCRIPTION

DESIGNED BY	A. SHIELDS
DRAWN BY	A. SHIELDS
CHECKED BY	D. HARTMAN
IN CHARGE	D. COWIN
DATE	

TRANSPORTATION	AECOM
AECOM	300 Lakeside Dr, Suite 400
	Oakland, CA 94612
	T 510.893.3600 F 510.874.3268
	www.aecom.com



SAN JOAQUIN
REGIONAL
RAIL COMMISSION





ALFAMONT CORRIDOR EXPRESS

15% PRELIMINARY ENGINEERING

SAN JOAQUIN REGIONAL RAIL COMMISSION
VALLEY RAIL - SACRAMENTO EXTENSION

LODI SIDING - TRACK ALIGNMENT
TEMPORARY CONSTRUCTION AREAS PLAN
STA. 55+00 TO STA. 113+00

ENVIRONMENTAL ALTERNATIVE CODE	
DRAWING NO.	CV-11002-LD
SCALE	AS SHOWN
SHEET NO.	39 OF 171

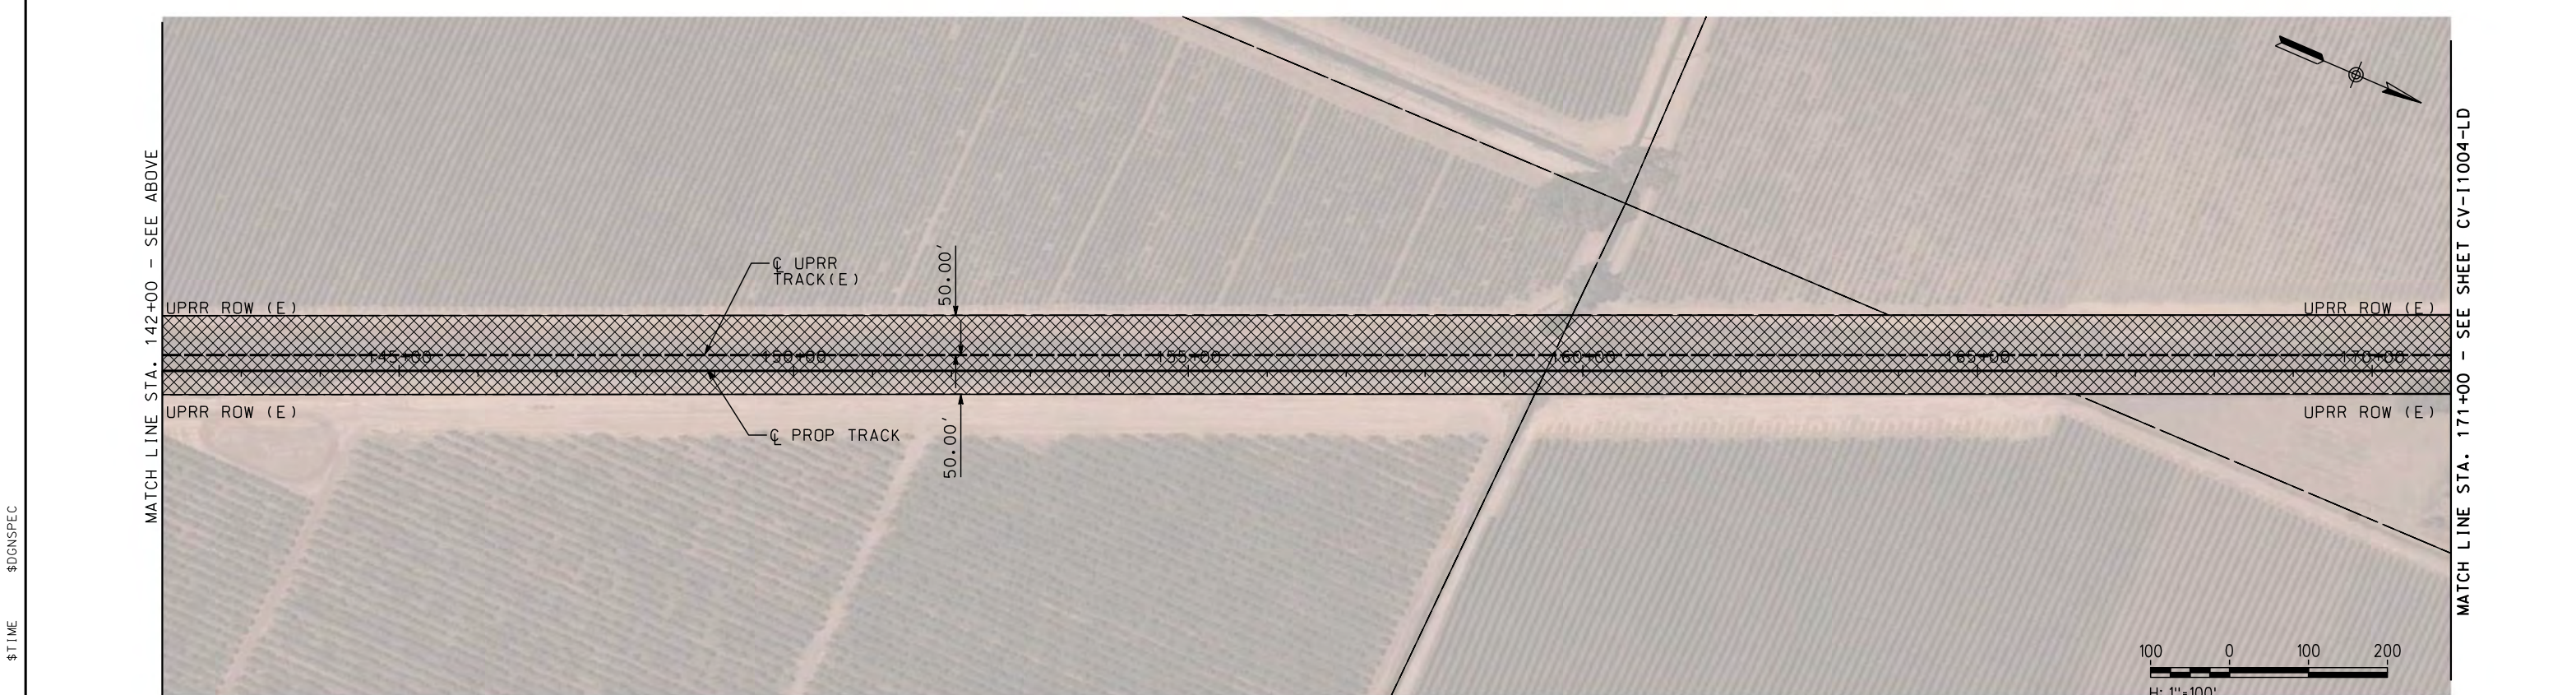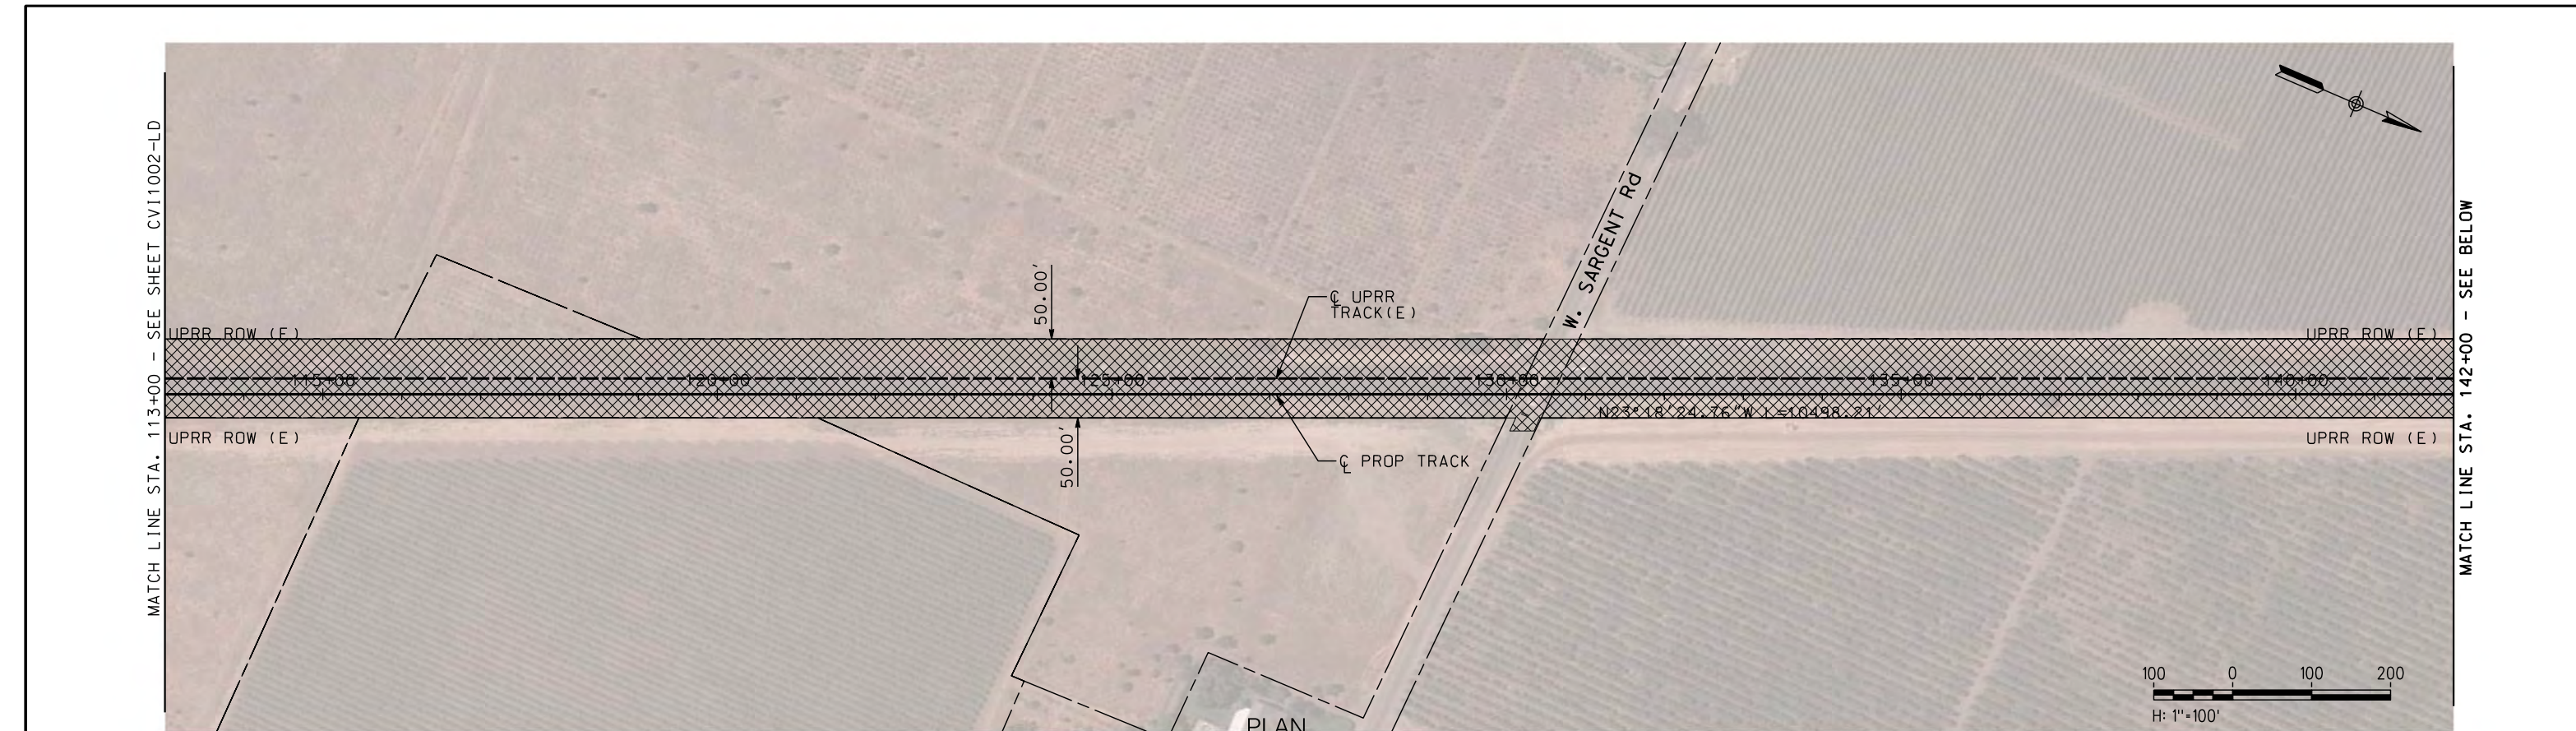

NOT FOR CONSTRUCTION

REV	DATE	BY	CHK	APP	DESCRIPTION

DESIGNED BY A. SHIELDS	TRANSPORTATION AECOM 300 Lakeside Dr, Suite 400 Oakland, CA 94612 T 510.893.3600 F 510.874.3268 www.aecom.com
DRAWN BY A. SHIELDS	
CHECKED BY D. HARTMAN	
IN CHARGE D. COWIN	
DATE	



SAN JOAQUIN
REGIONAL
RAIL COMMISSION




ACE
ALFACENT CORRIDOR EXPRESS

15% PRELIMINARY ENGINEERING

SAN JOAQUIN REGIONAL RAIL COMMISSION
VALLEY RAIL – SACRAMENTO EXTENSION

LODI SIDING – TRACK ALIGNMENT
TEMPORARY CONSTRUCTION AREAS PLAN
STA. 113+00 TO STA. 171+00

ENVIRONMENTAL ALTERNATIVE CODE
DRAWING NO. CV-11003-LD
SCALE AS SHOWN
SHEET NO. 40 OF 171

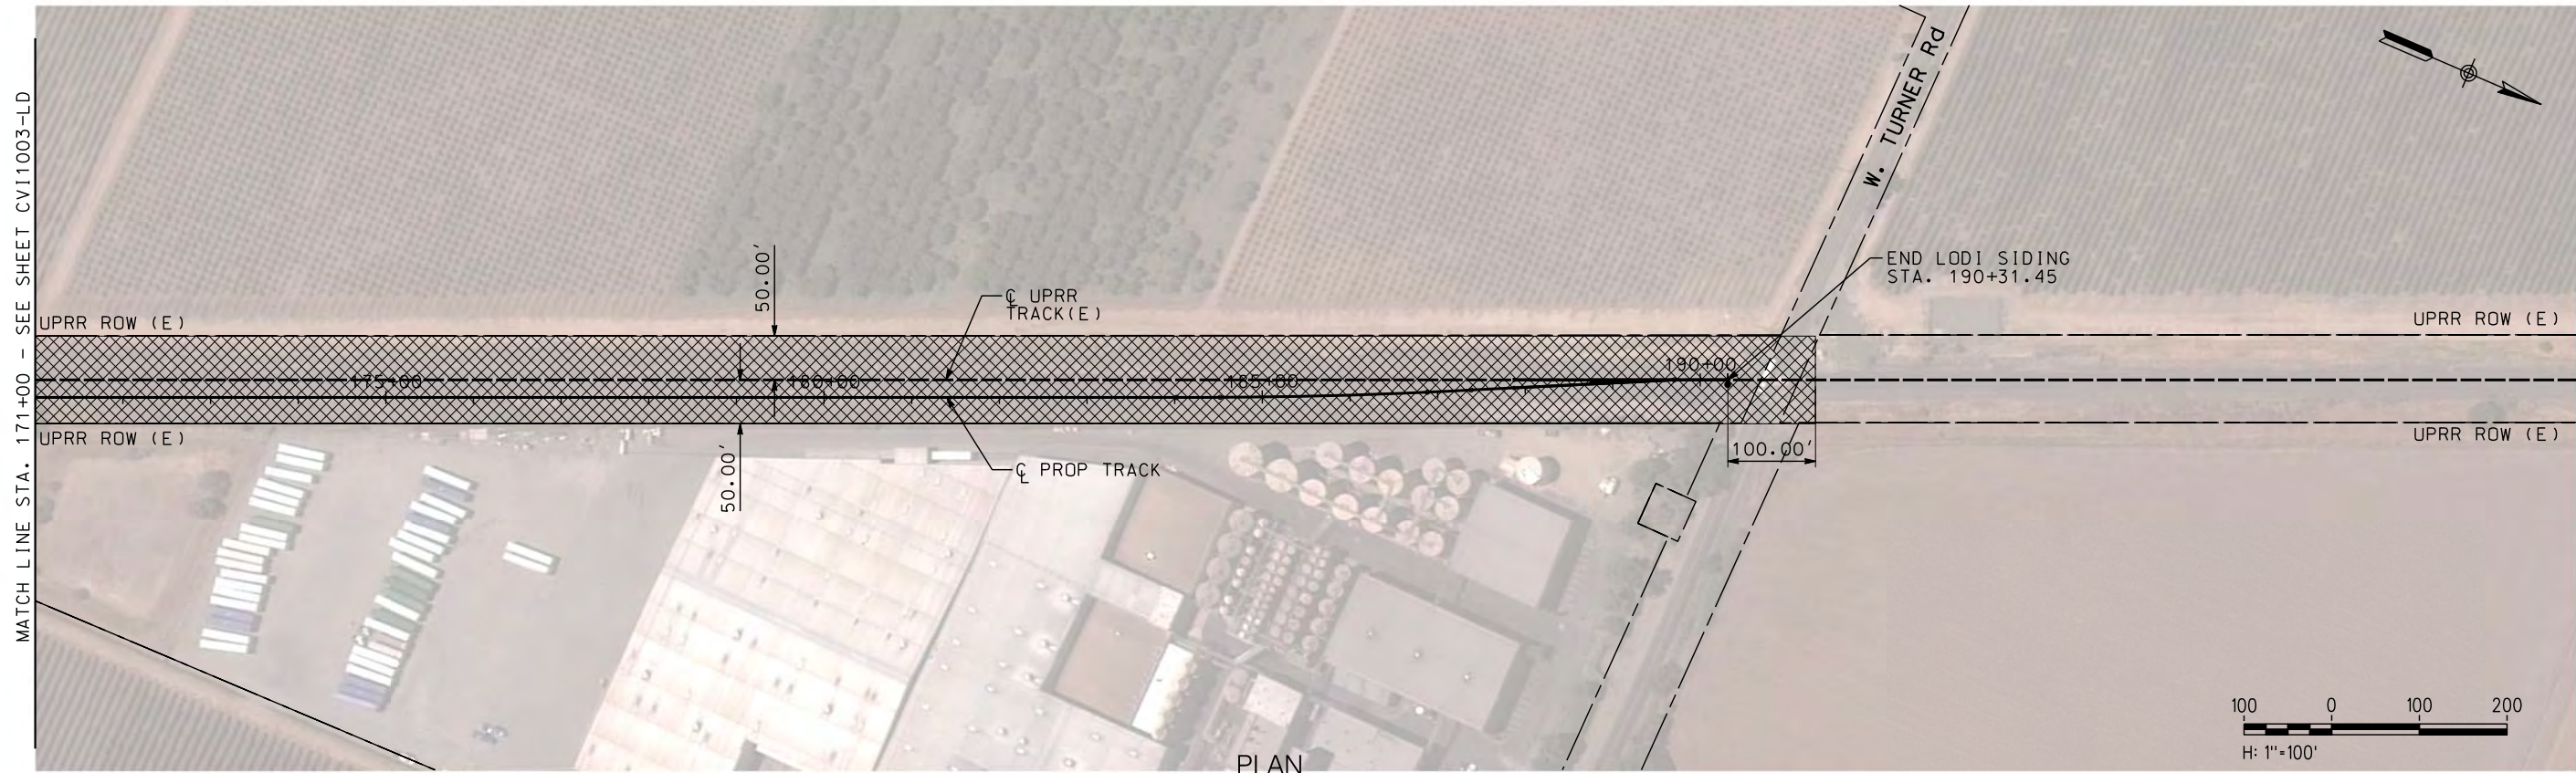

PLAN

PLAN

\$USER \$DATE \$TIME \$DGN\$SPEC

NOT FOR CONSTRUCTION

REV	DATE	BY	CHK	APP	DESCRIPTION



DESIGNED BY A. SHIELDS
DRAWN BY A. SHIELDS
CHECKED BY D. HARTMAN
IN CHARGE D. COWIN
DATE

TRANSPORTATION
AECOM
AECOM 300 Lakeside Dr, Suite 400 Oakland, CA 94612 T 510.893.3600 F 510.874.3268
www.aecom.com

 SAN JOAQUIN REGIONAL RAIL COMMISSION	 ACE ALFAMONT CORRIDOR EXPRESS
15% PRELIMINARY ENGINEERING	

SAN JOAQUIN REGIONAL RAIL COMMISSION VALLEY RAIL – SACRAMENTO EXTENSION
LODI SIDING – TRACK ALIGNMENT TEMPORARY CONSTRUCTION AREAS PLAN STA. 171+00 TO STA. 190+31.45

ENVIRONMENTAL ALTERNATIVE CODE
DRAWING NO. CV-I1004-LD
SCALE AS SHOWN
SHEET NO. 41 OF 171

 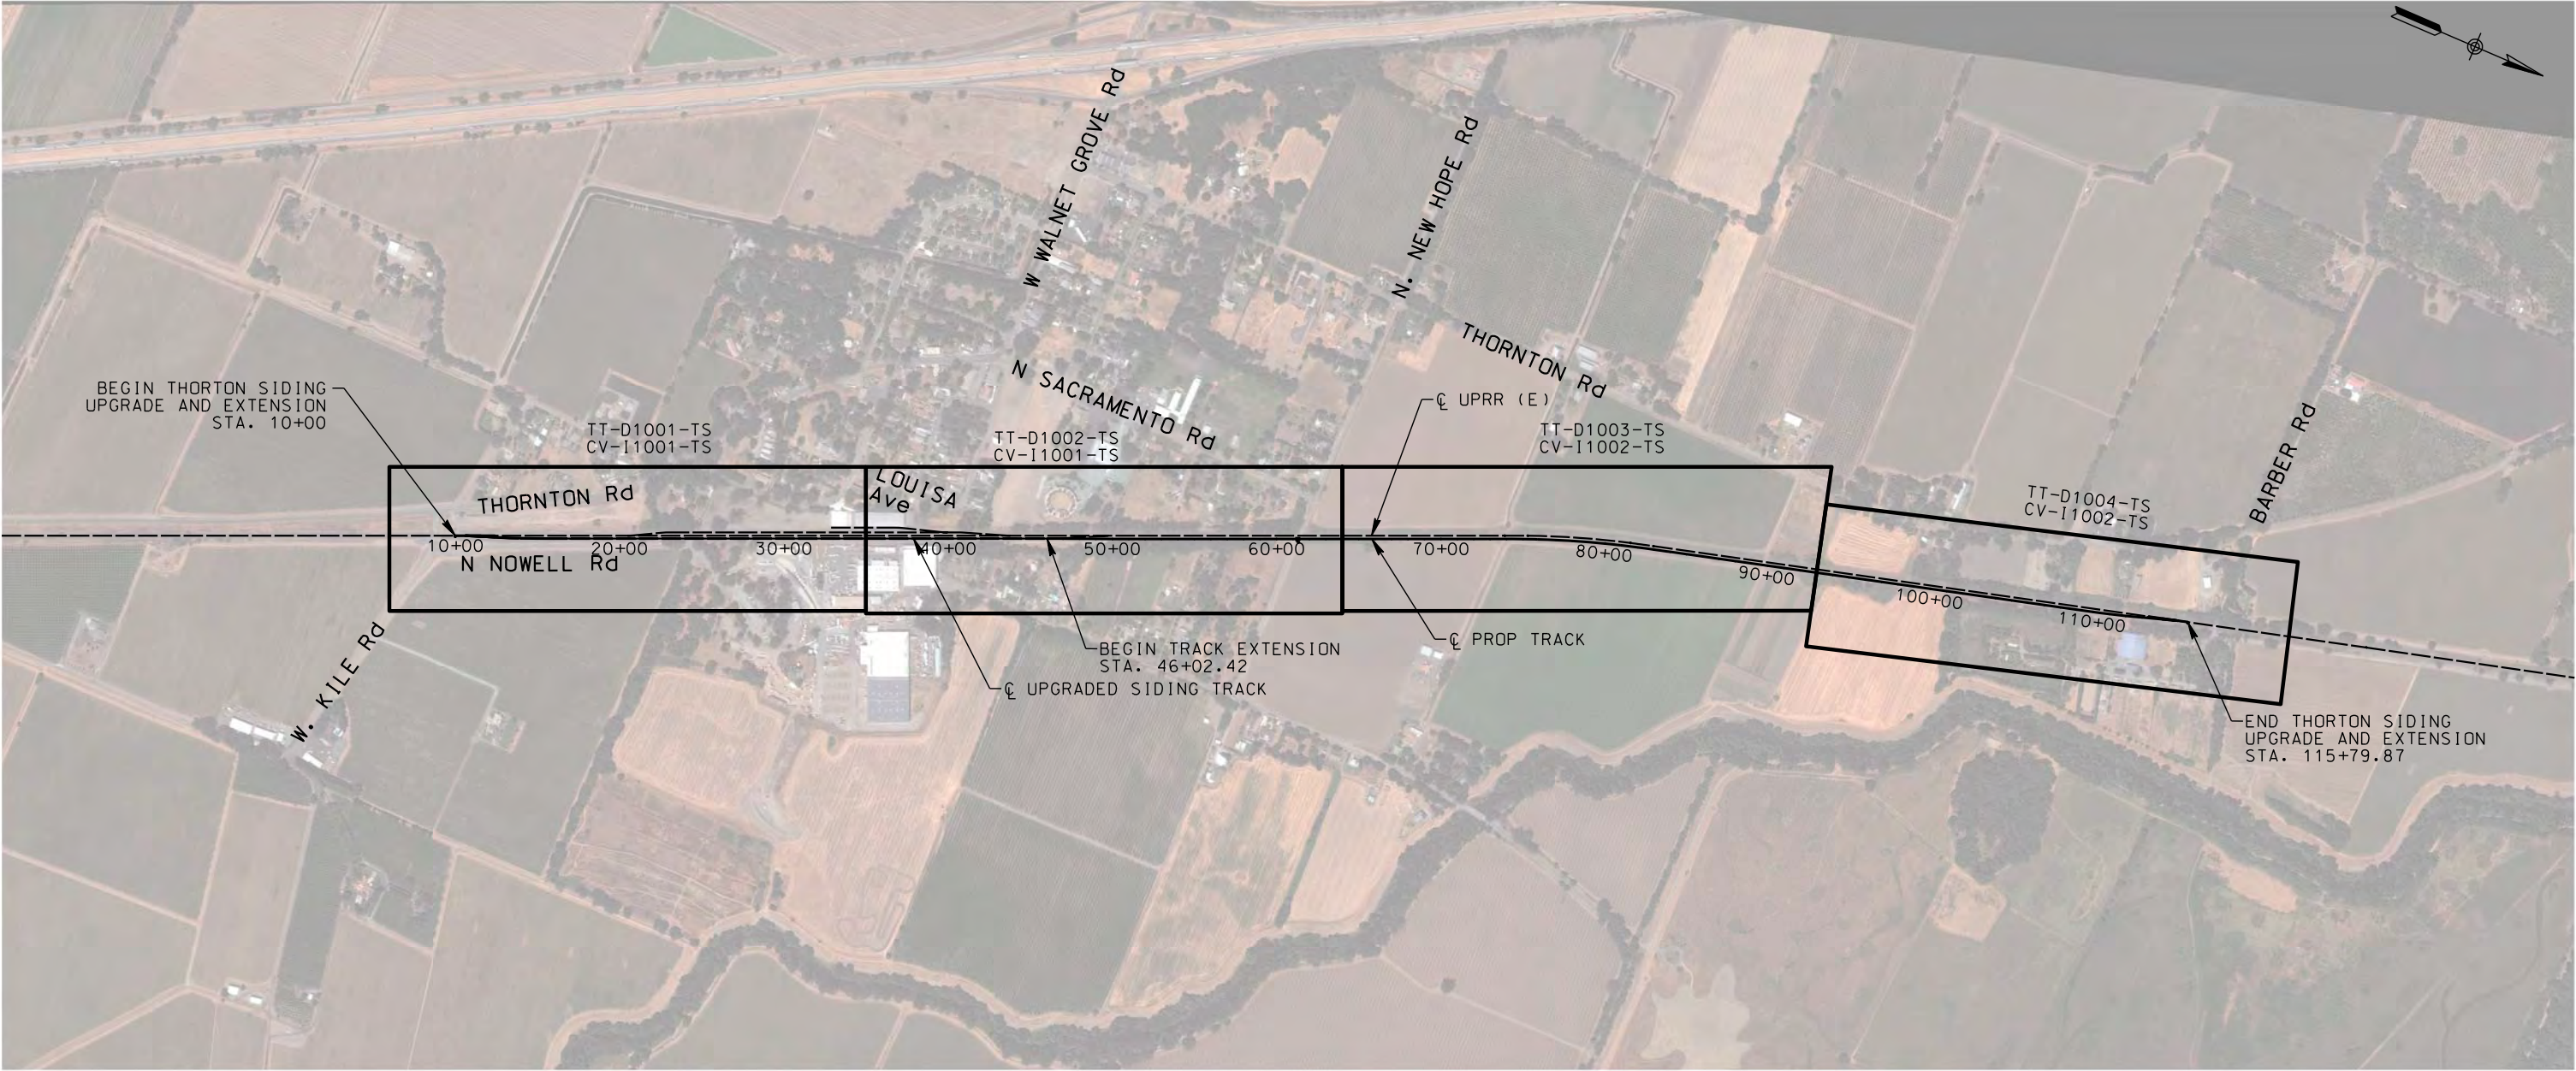

NOT FOR CONSTRUCTION

REV	DATE	BY	CHK	APP	DESCRIPTION

DESIGNED BY A. SHIELDS
DRAWN BY A. SHIELDS
CHECKED BY D. HARTMAN
IN CHARGE D. COWIN
DATE

TRANSPORTATION
AECOM
AECOM 300 Lakeside Dr, Suite 400 Oakland, CA 94612 T 510.893.3600 F 510.874.3268
www.aecom.com



SAN JOAQUIN
REGIONAL
RAIL COMMISSION




ACE
ALFAMONT CORRIDOR EXPRESS


15% PRELIMINARY ENGINEERING

SAN JOAQUIN REGIONAL RAIL COMMISSION
VALLEY RAIL – SACRAMENTO EXTENSION
THORNTON SIDING UPGRADE AND EXTENSION
TRACK ALIGNMENT
KEY MAP
STA. 10+00 TO STA. 115+79.87


ENVIRONMENTAL ALTERNATIVE CODE
DRAWING NO. TT-B0001-TS
SCALE NONE
SHEET NO. 42 OF 171

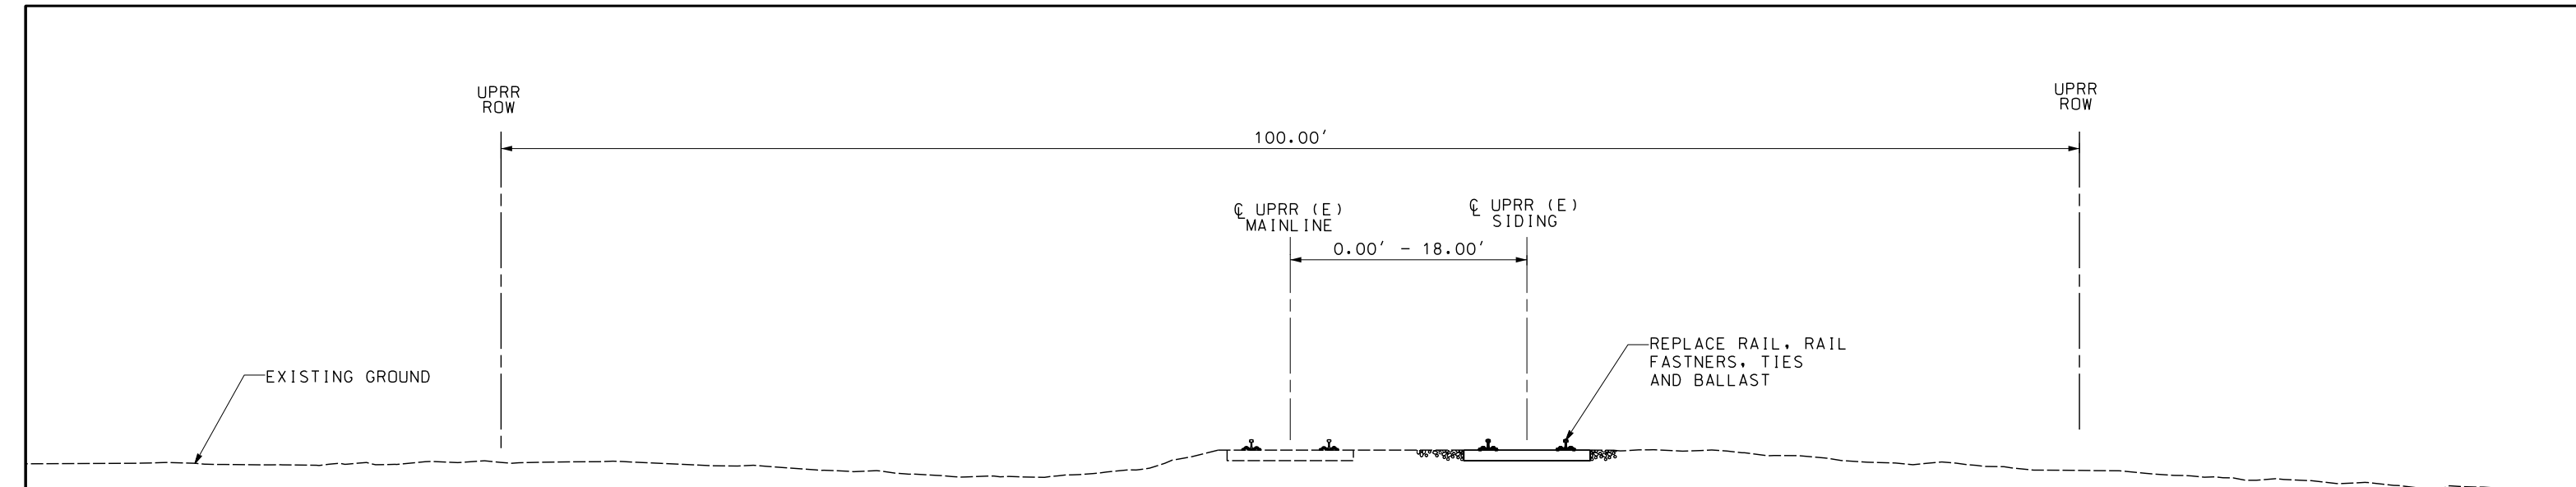


TYPICAL SECTION A
DOUBLE TRACK AT-GRADE
STA. 10+00 TO STA. 20+57.20

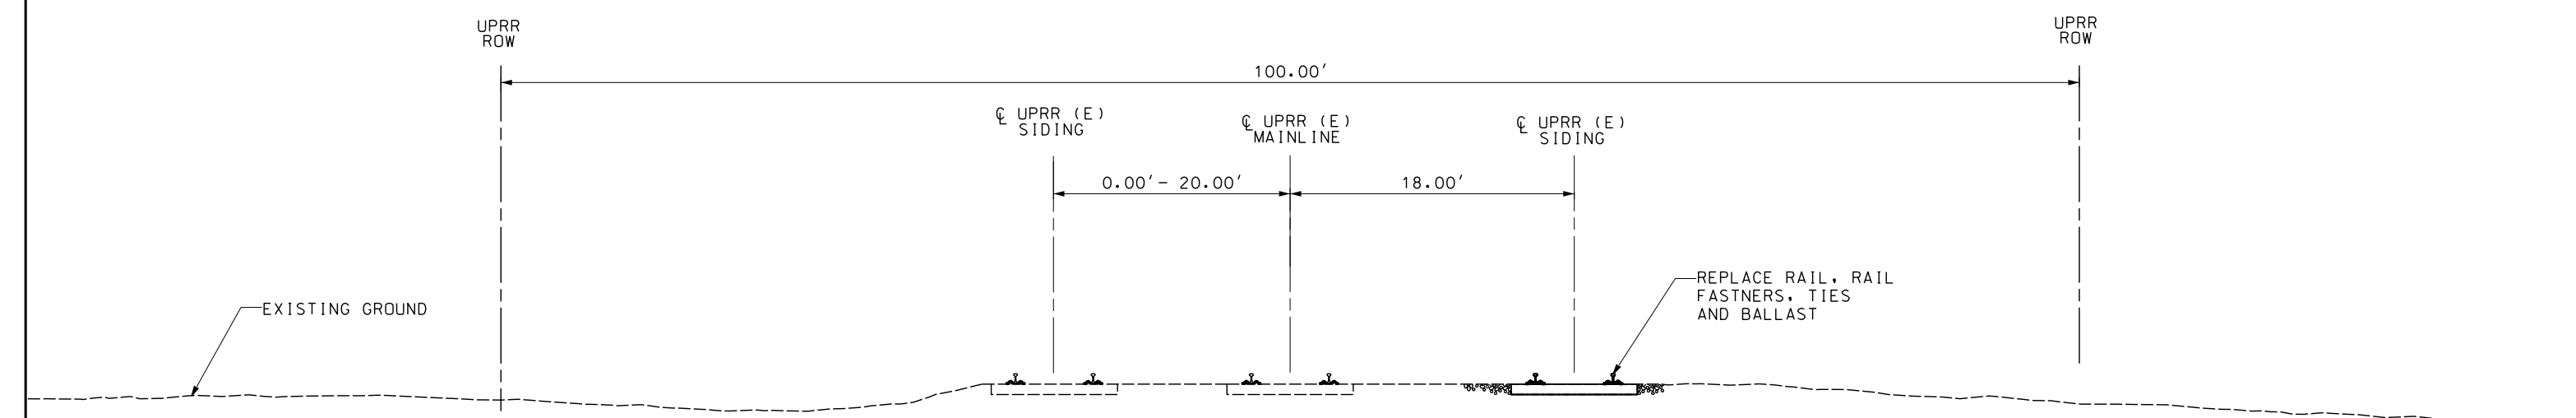


TYPICAL SECTION B
TRIPLE TRACK AT-GRADE
STA. 20+57.20 TO STA. 32+88.20
STA. 40+00 TO STA. 44+00

 


NOT FOR CONSTRUCTION

 \$USER						DESIGNED BY A. SHIELDS	TRANSPORTATION AECOM 300 Lakeside Dr, Suite 400 Oakland, CA 94612 T 510.893.3600 F 510.874.3268 www.aecom.com	 	SAN JOAQUIN REGIONAL RAIL COMMISSION VALLEY RAIL – SACRAMENTO EXTENSION THORNTON SIDING UPGRADE AND EXTENSION TRACK ALIGNMENT TYPICAL SECTIONS SHEET 1 OF 4	ENVIRONMENTAL ALTERNATIVE CODE DRAWING NO. TT-D0001-TS SCALE 1" = 5' SHEET NO. 43 OF 171
						DRAWN BY A. SHIELDS				
						CHECKED BY D. HARTMAN				
						IN CHARGE D. COWIN				
						DATE				
	REV	DATE	BY	CHK	APP	DESCRIPTION				

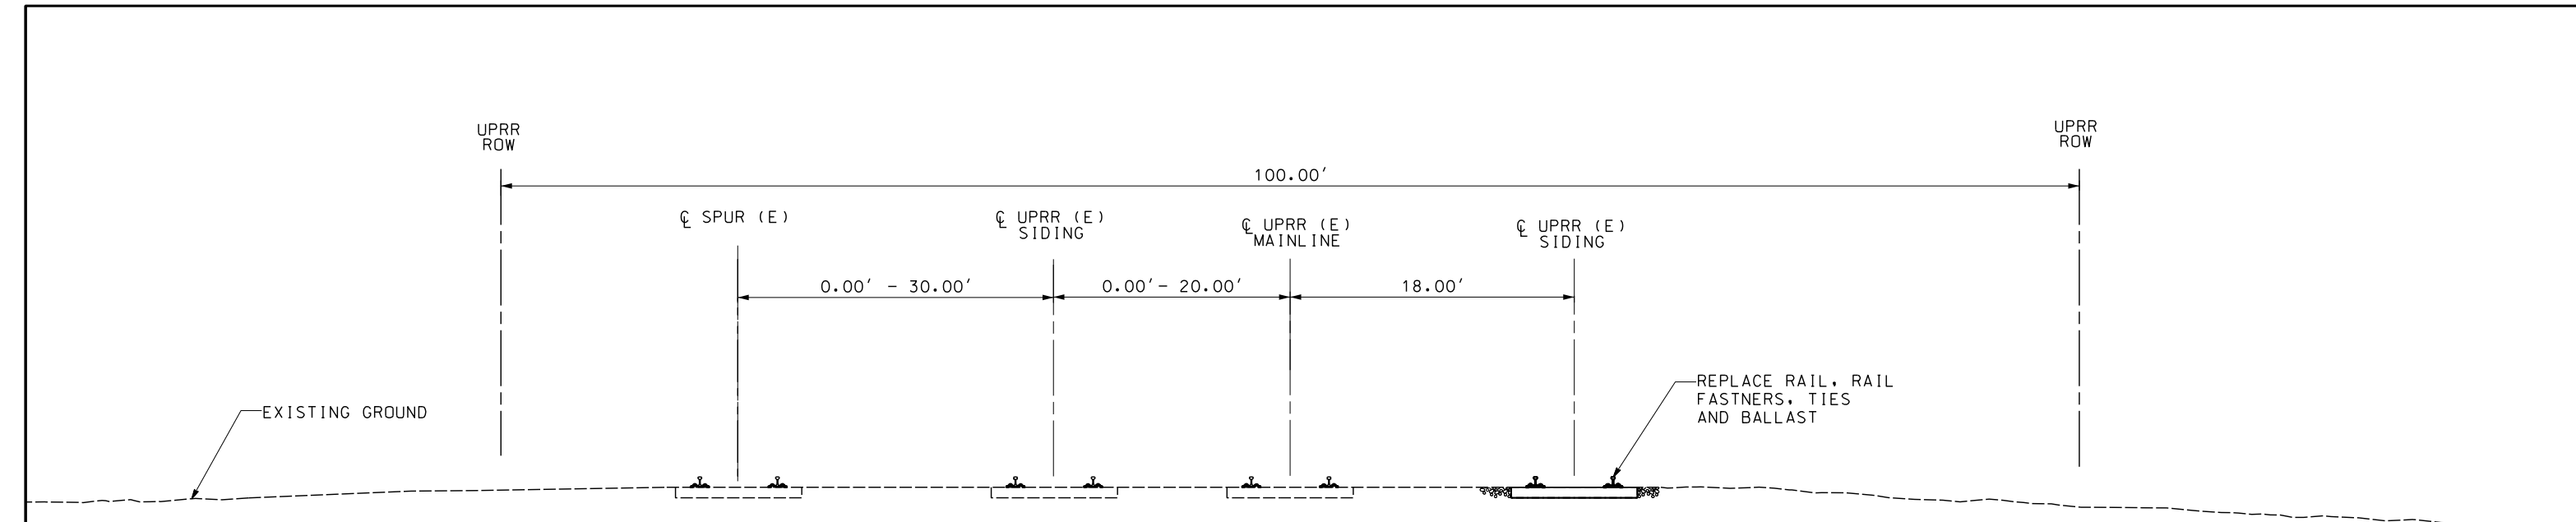


TYPICAL SECTION C
FOUR TRACKS AT-GRADE
STA. 32+88.20 TO STA. 40+00.00


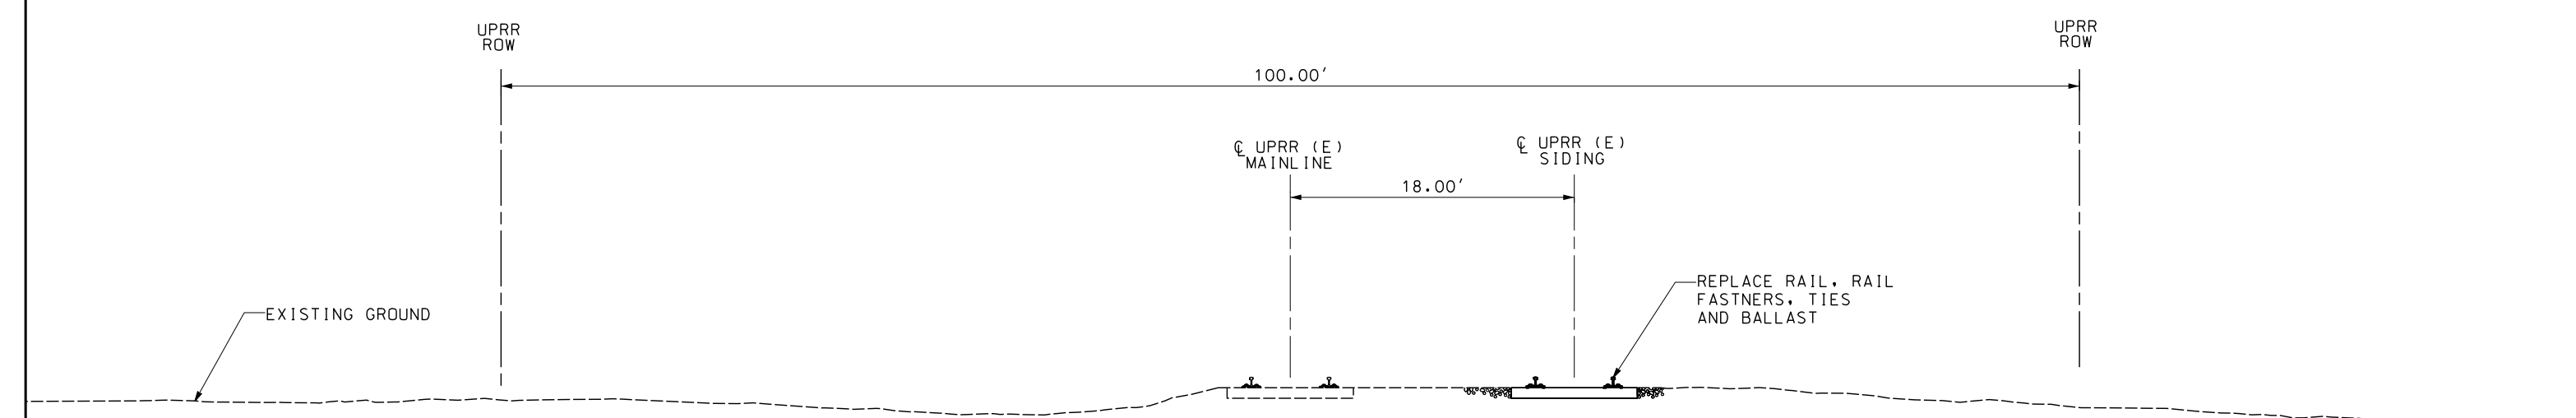


TYPICAL SECTION D
DOUBLE TRACK AT-GRADE
STA. 44+00 TO STA. 46+02.46




NOT FOR CONSTRUCTION

 \$/USER							DESIGNED BY A. SHIELDS	TRANSPORTATION AECOM 300 Lakeside Dr, Suite 400 Oakland, CA 94612 T 510.893.3600 F 510.874.3268 www.aecom.com	 SAN JOAQUIN REGIONAL RAIL COMMISSION		SAN JOAQUIN REGIONAL RAIL COMMISSION VALLEY RAIL – SACRAMENTO EXTENSION THORNTON SIDING UPGRADE AND EXTENSION TRACK ALIGNMENT TYPICAL SECTIONS SHEET 2 OF 4	ENVIRONMENTAL ALTERNATIVE C
							DRAWN BY A. SHIELDS					DRAWING NO. TT-D0002-TS
							CHECKED BY D. HARTMAN					SCALE 1" = 5'
							IN CHARGE D. COWIN					SHEET NO. 44 OF 171
							DATE					
	REV	DATE	BY	CHK	APP	DESCRIPTION						

 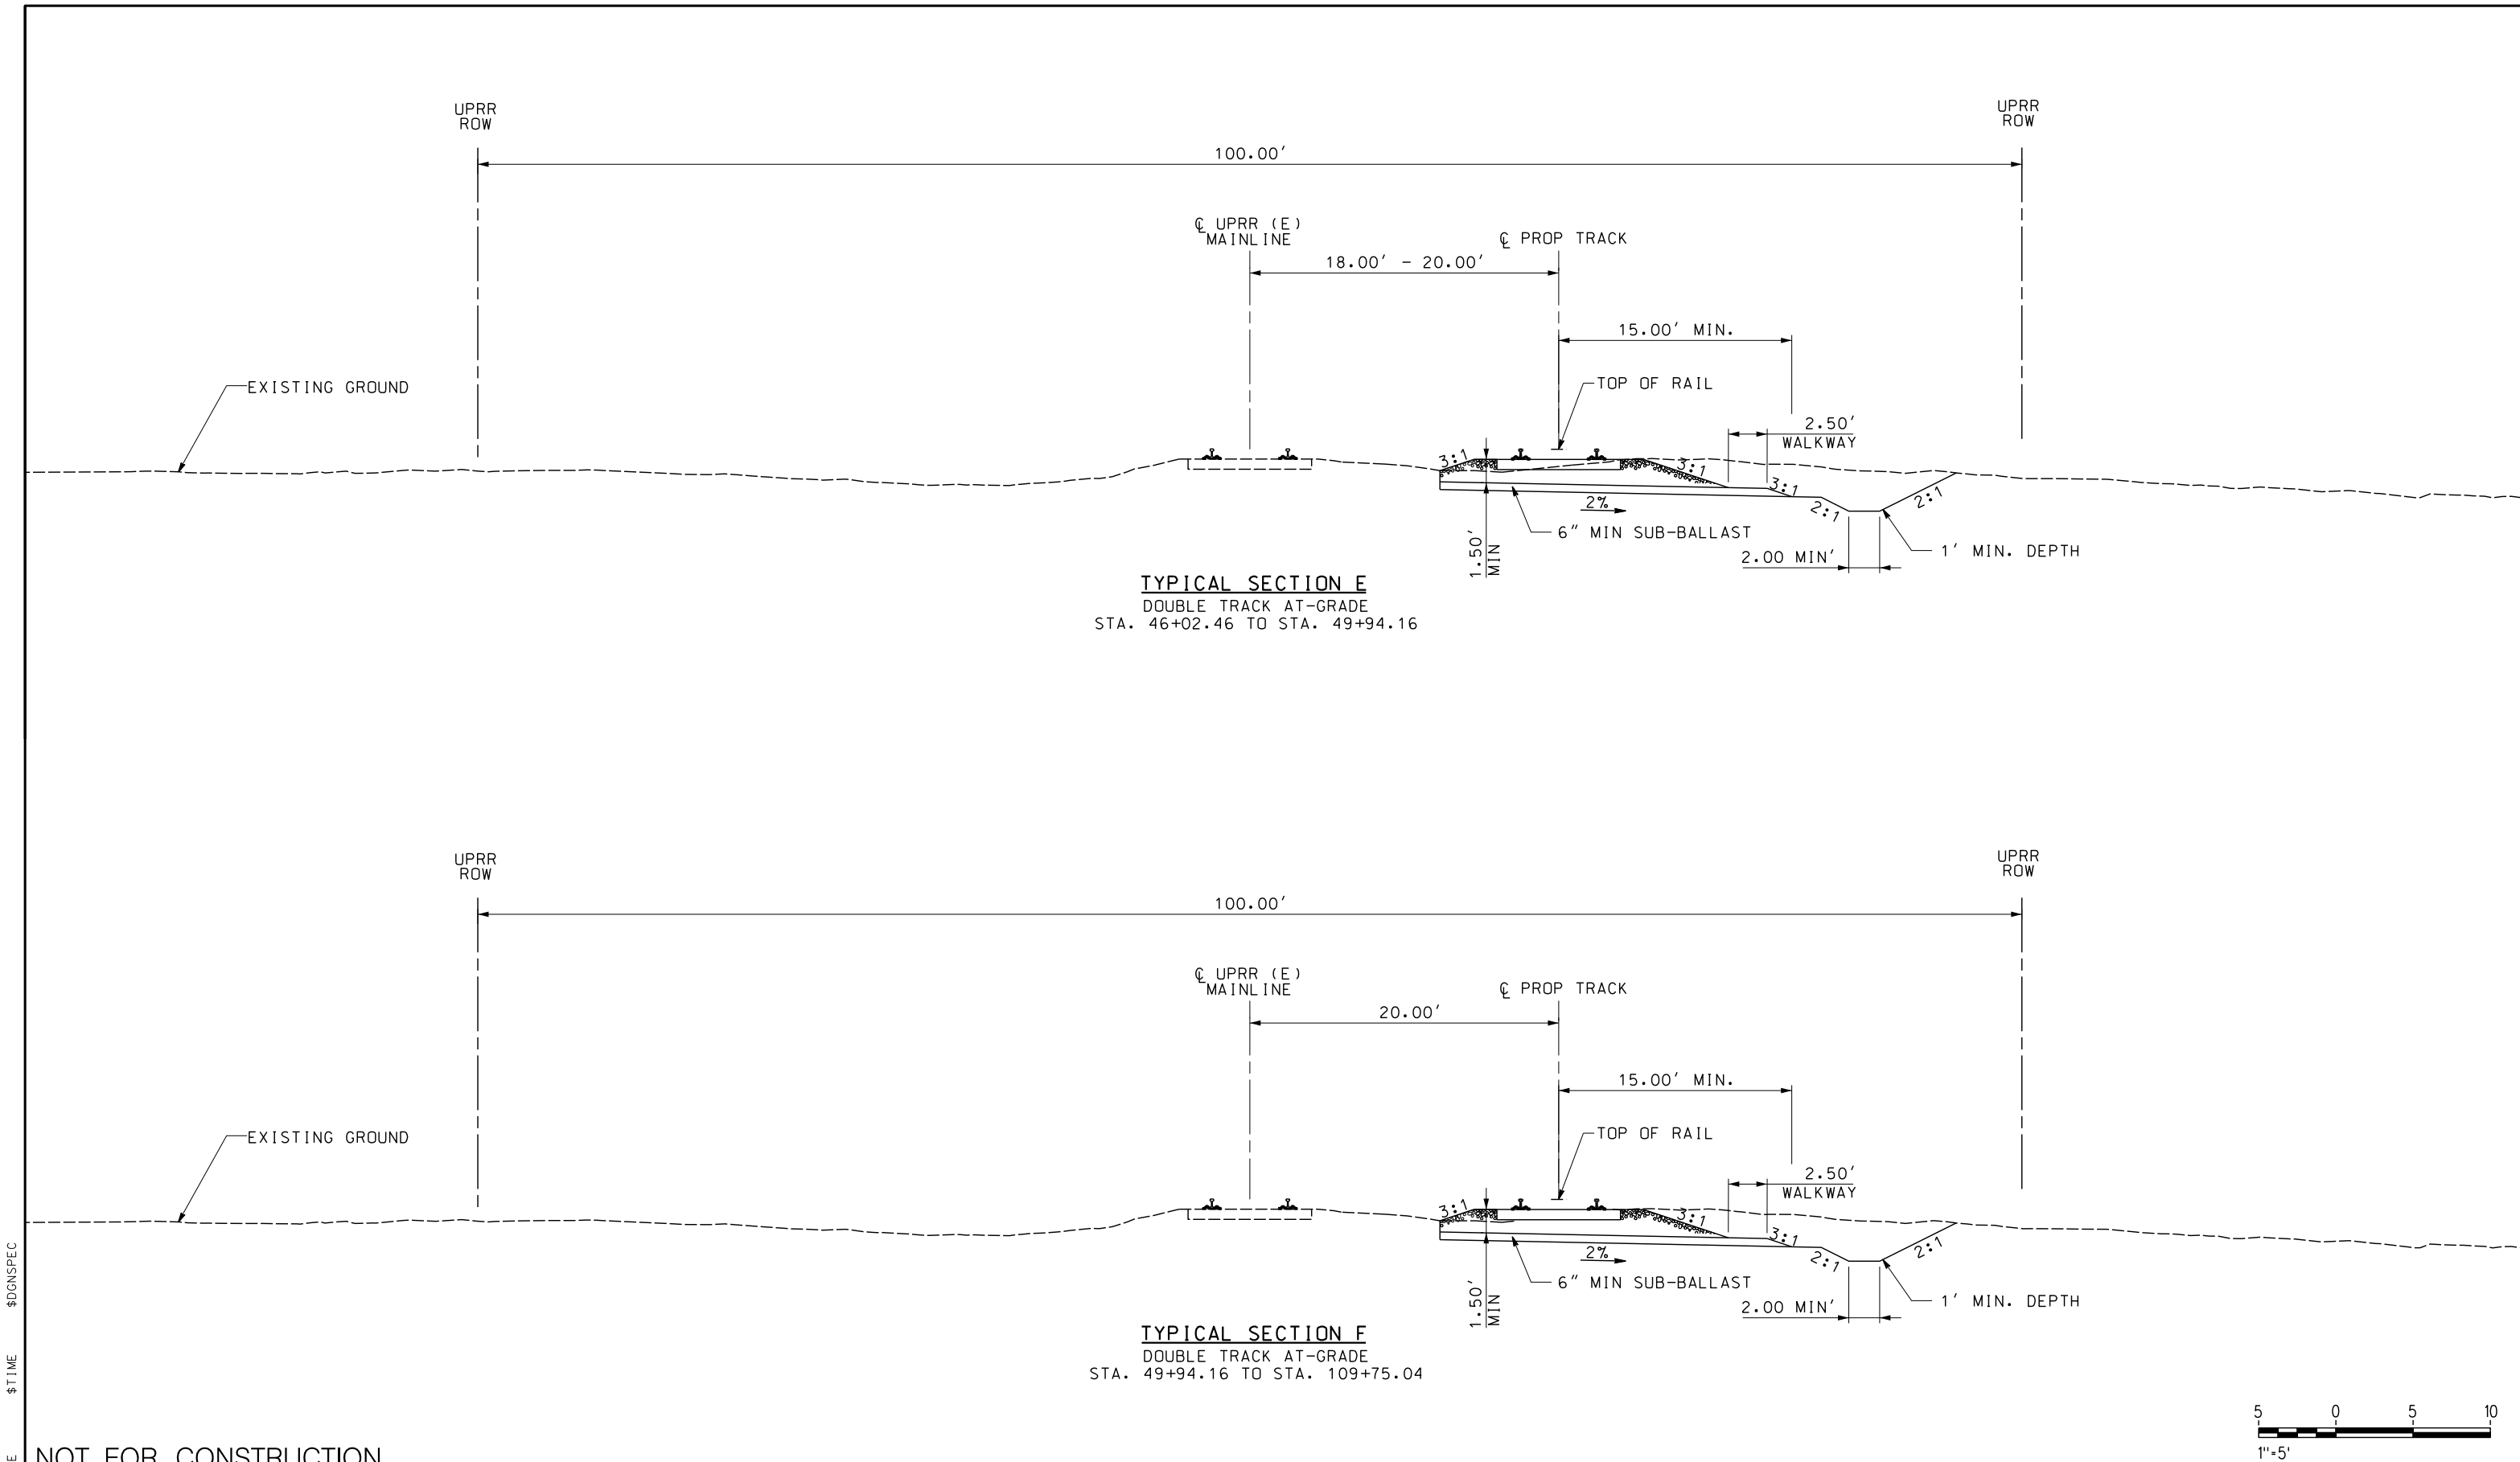

NOT FOR CONSTRUCTION

\$USER						DESIGNED BY A. SHIELDS	TRANSPORTATION AECOM AECOM 300 Lakeside Dr, Suite 400 Oakland, CA 94612 T 510.893.3600 F 510.874.3268 www.aecom.com	 SAN JOAQUIN REGIONAL RAIL COMMISSION 	SAN JOAQUIN REGIONAL RAIL COMMISSION VALLEY RAIL – SACRAMENTO EXTENSION THORNTON SIDING UPGRADE AND EXTENSION TRACK ALIGNMENT TYPICAL SECTIONS SHEET 3 OF 4	ENVIRONMENTAL ALTERNATIVE C	
						DRAWN BY A. SHIELDS					DRAWING NO. TT-D0003-TS
						CHECKED BY D. HARTMAN					SCALE 1" = 5'
						IN CHARGE D. COWIN					SHEET NO.
						DATE					45 OF 171
	REV	DATE	BY	CHK	APP	DESCRIPTION					


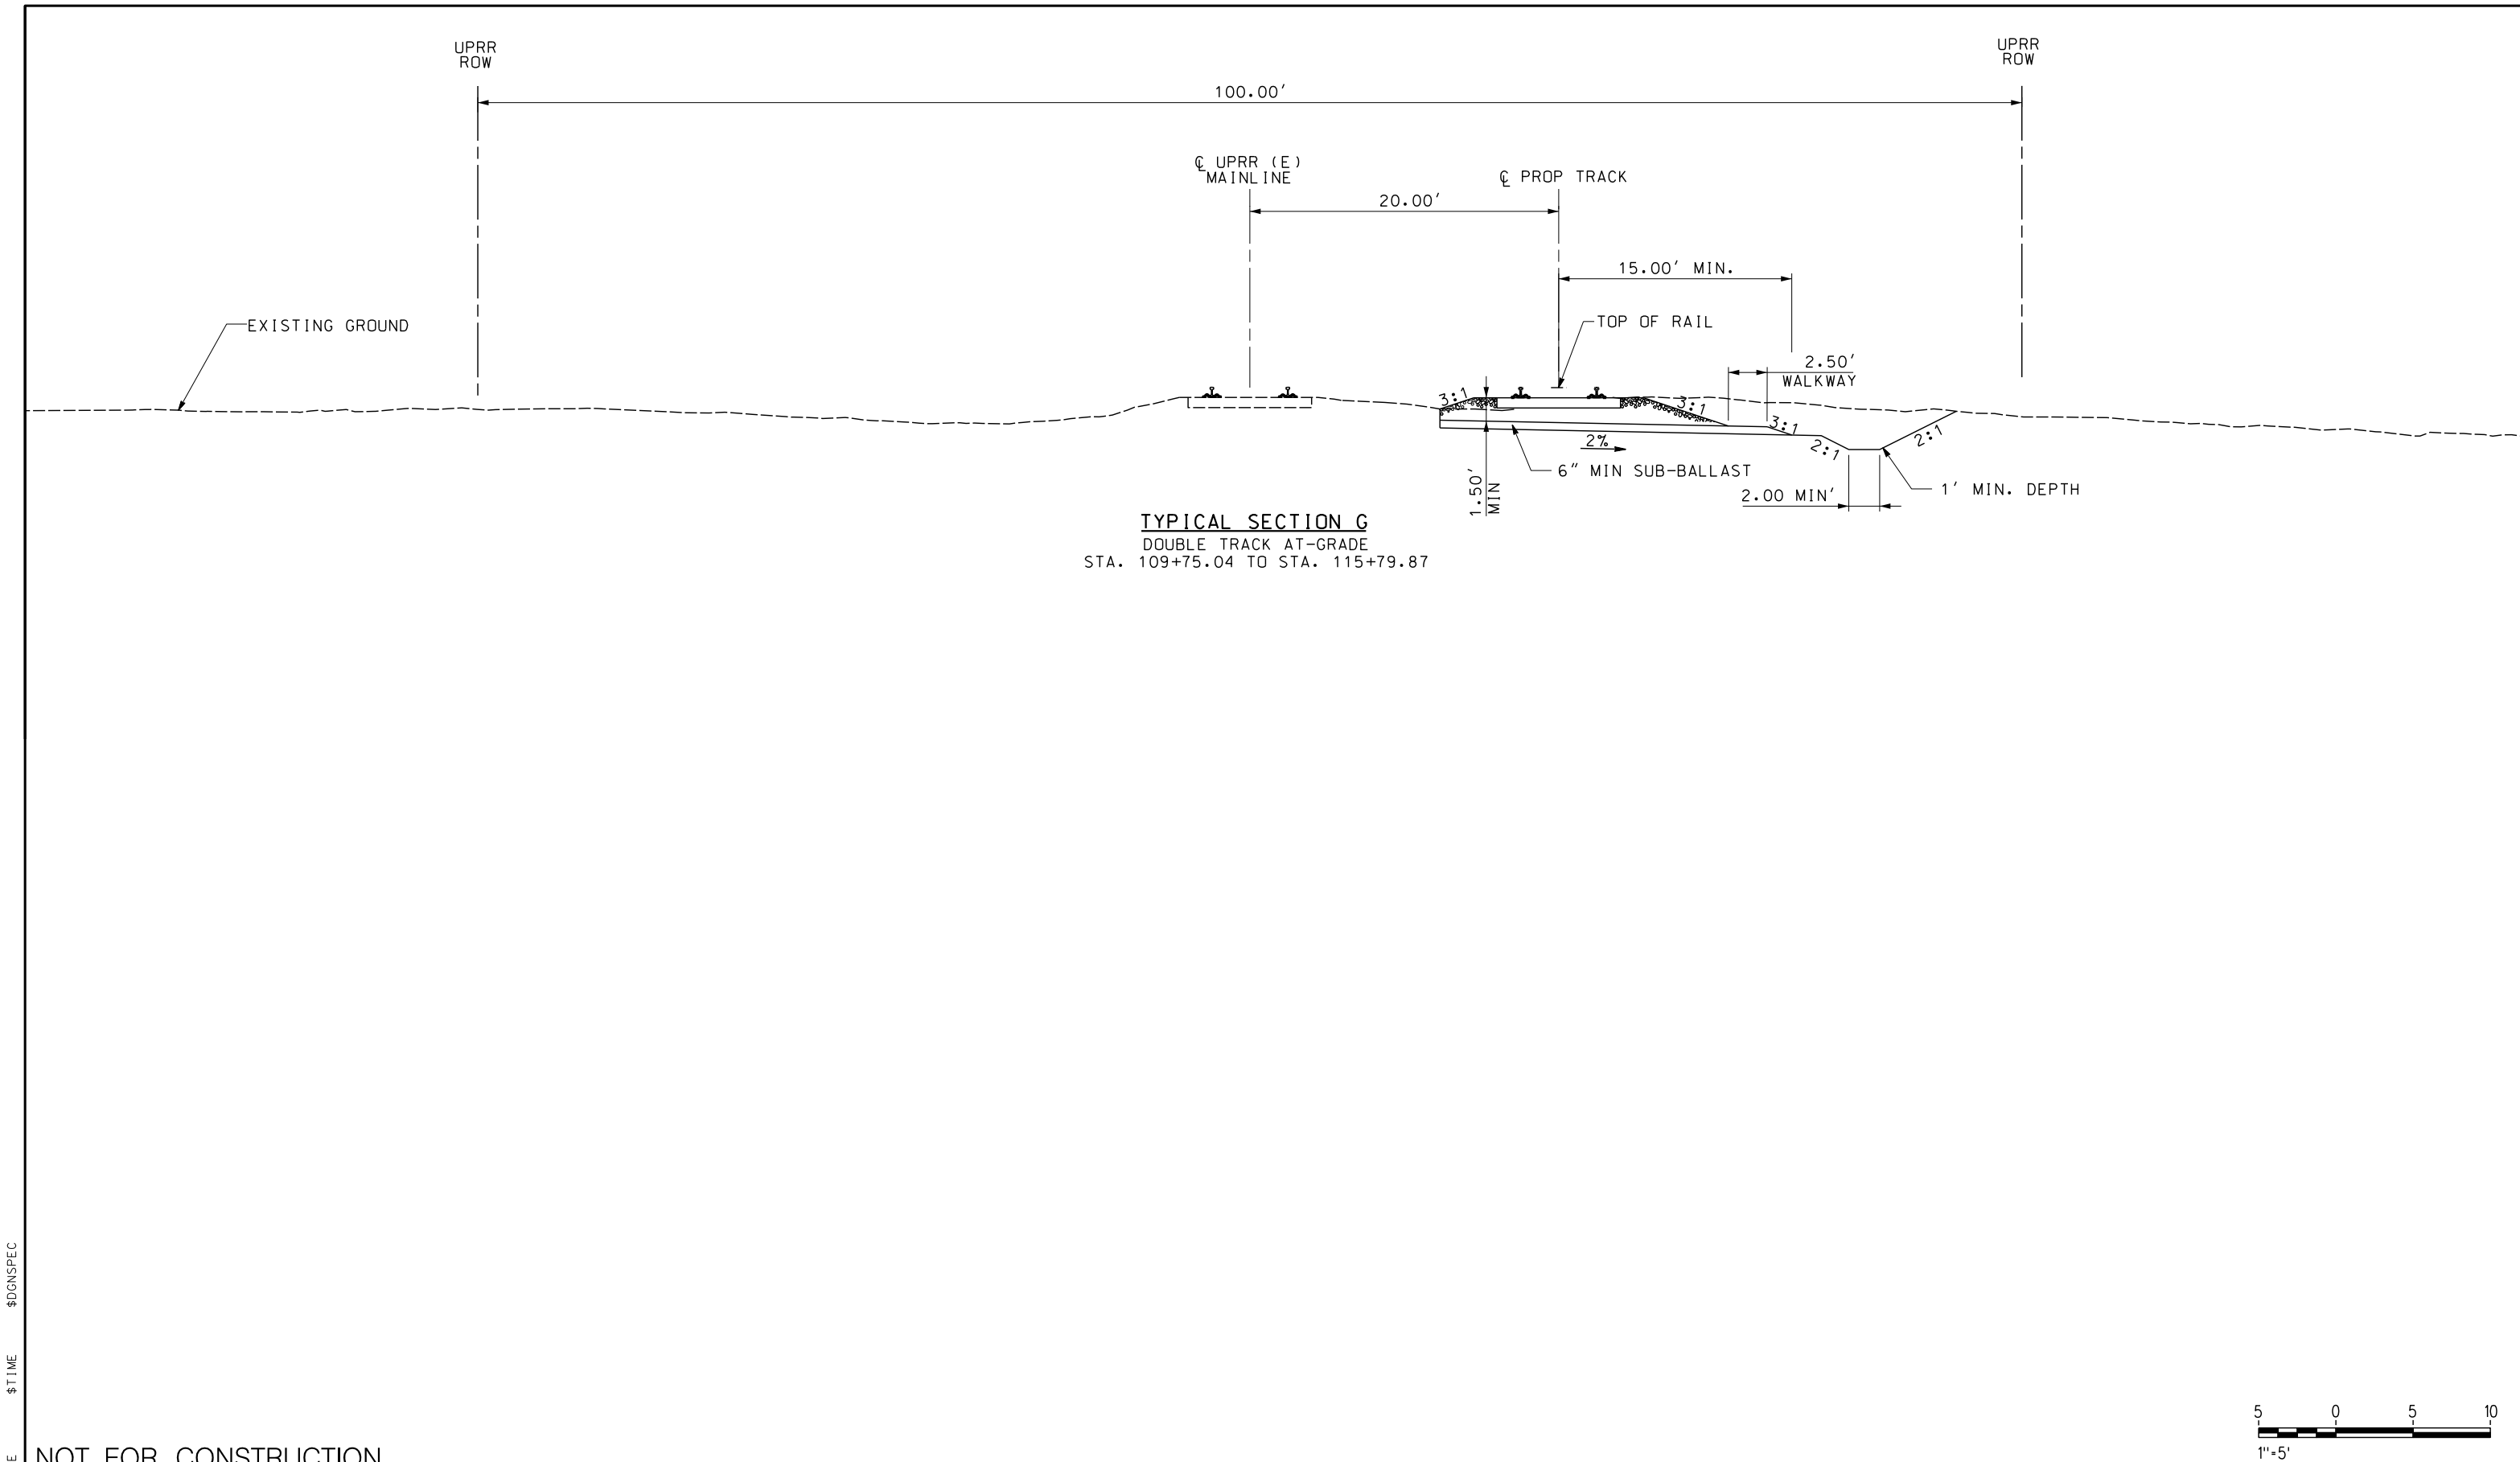


TYPICAL SECTION G
DOUBLE TRACK AT-GRADE
STA. 109+75.04 TO STA. 115+79.87



NOT FOR CONSTRUCTION

\$/USER						DESIGNED BY A. SHIELDS	TRANSPORTATION AECOM 300 Lakeside Dr, Suite 400 Oakland, CA 94612 T 510.893.3600 F 510.874.3268 www.aecom.com	 	SAN JOAQUIN REGIONAL RAIL COMMISSION VALLEY RAIL – SACRAMENTO EXTENSION THORNTON SIDING UPGRADE AND EXTENSION TRACK ALIGNMENT TYPICAL SECTIONS SHEET 4 OF 4	ENVIRONMENTAL ALTERNATIVE C	
						DRAWN BY A. SHIELDS					DRAWING NO. TT-D0004-TS
						CHECKED BY D. HARTMAN					SCALE 1" = 5'
						IN CHARGE D. COWIN					SHEET NO. 46 OF 171
						DATE					
	REV	DATE	BY	CHK	APP	DESCRIPTION					

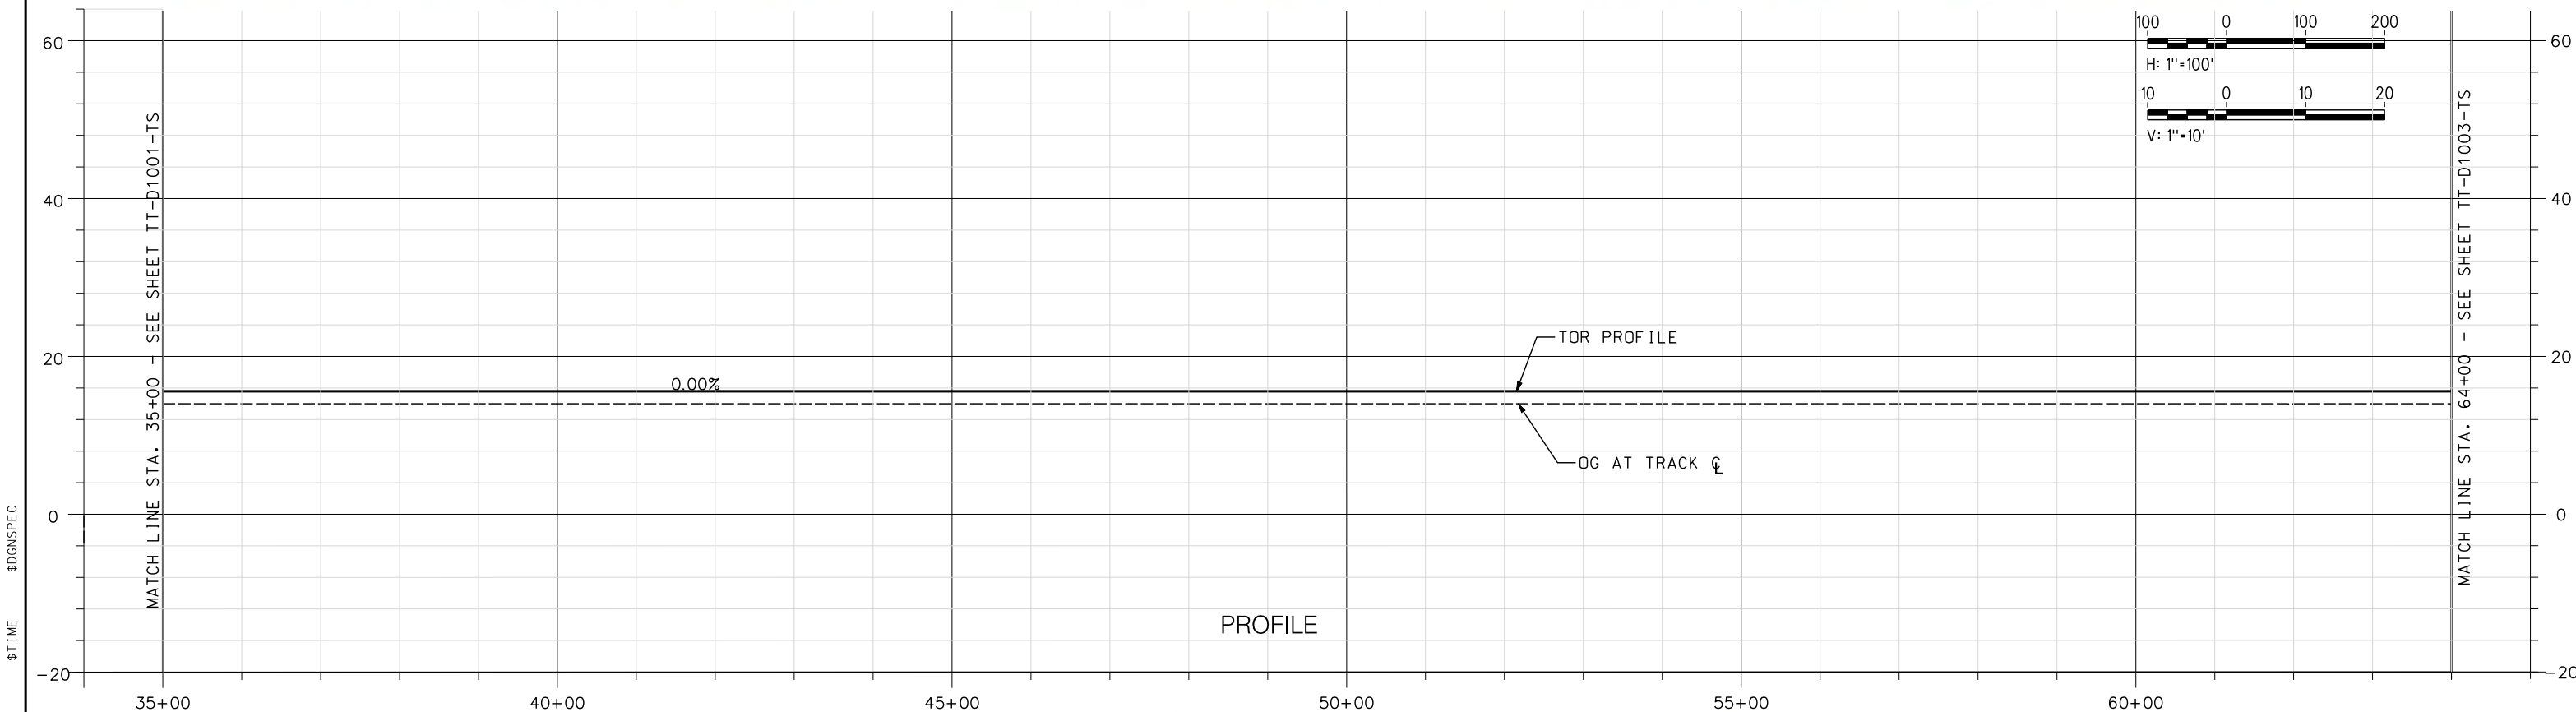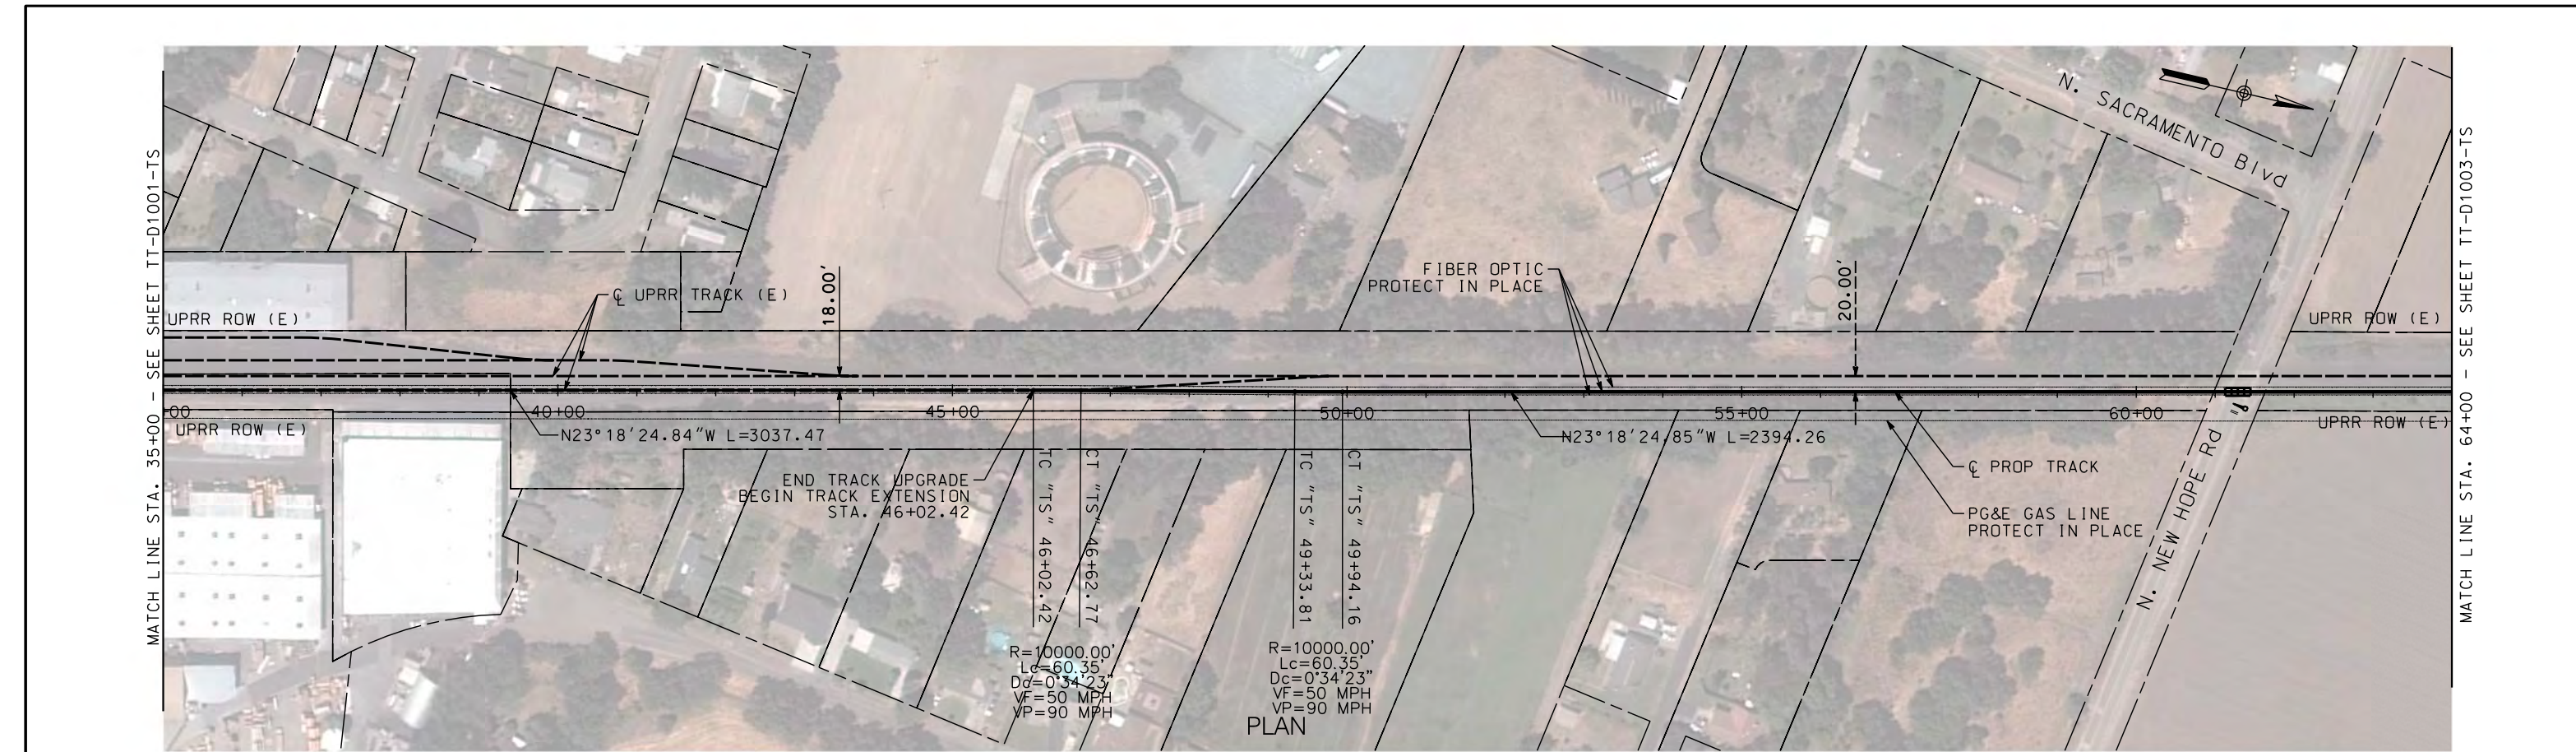

NOT FOR CONSTRUCTION

REV	DATE	BY	CHK	APP	DESCRIPTION



DESIGNED BY A. SHIELDS	TRANSPORTATION AECOM 300 Lakeside Dr, Suite 400 Oakland, CA 94612 T 510.893.3600 F 510.874.3268 www.aecom.com
DRAWN BY A. SHIELDS	
CHECKED BY D. HARTMAN	
IN CHARGE D. COWIN	
DATE	

15% PRELIMINARY ENGINEERING

SAN JOAQUIN REGIONAL RAIL COMMISSION
VALLEY RAIL – SACRAMENTO EXTENSION
THORNTON SIDING UPGRADE AND EXTENSION
TRACK ALIGNMENT
PLAN AND PROFILE
STA. 35+00 TO STA. 64+00

ENVIRONMENTAL ALTERNATIVE CODE

DRAWING NO. TT-D1002-TS
SCALE AS SHOWN
SHEET NO. 48 OF 171

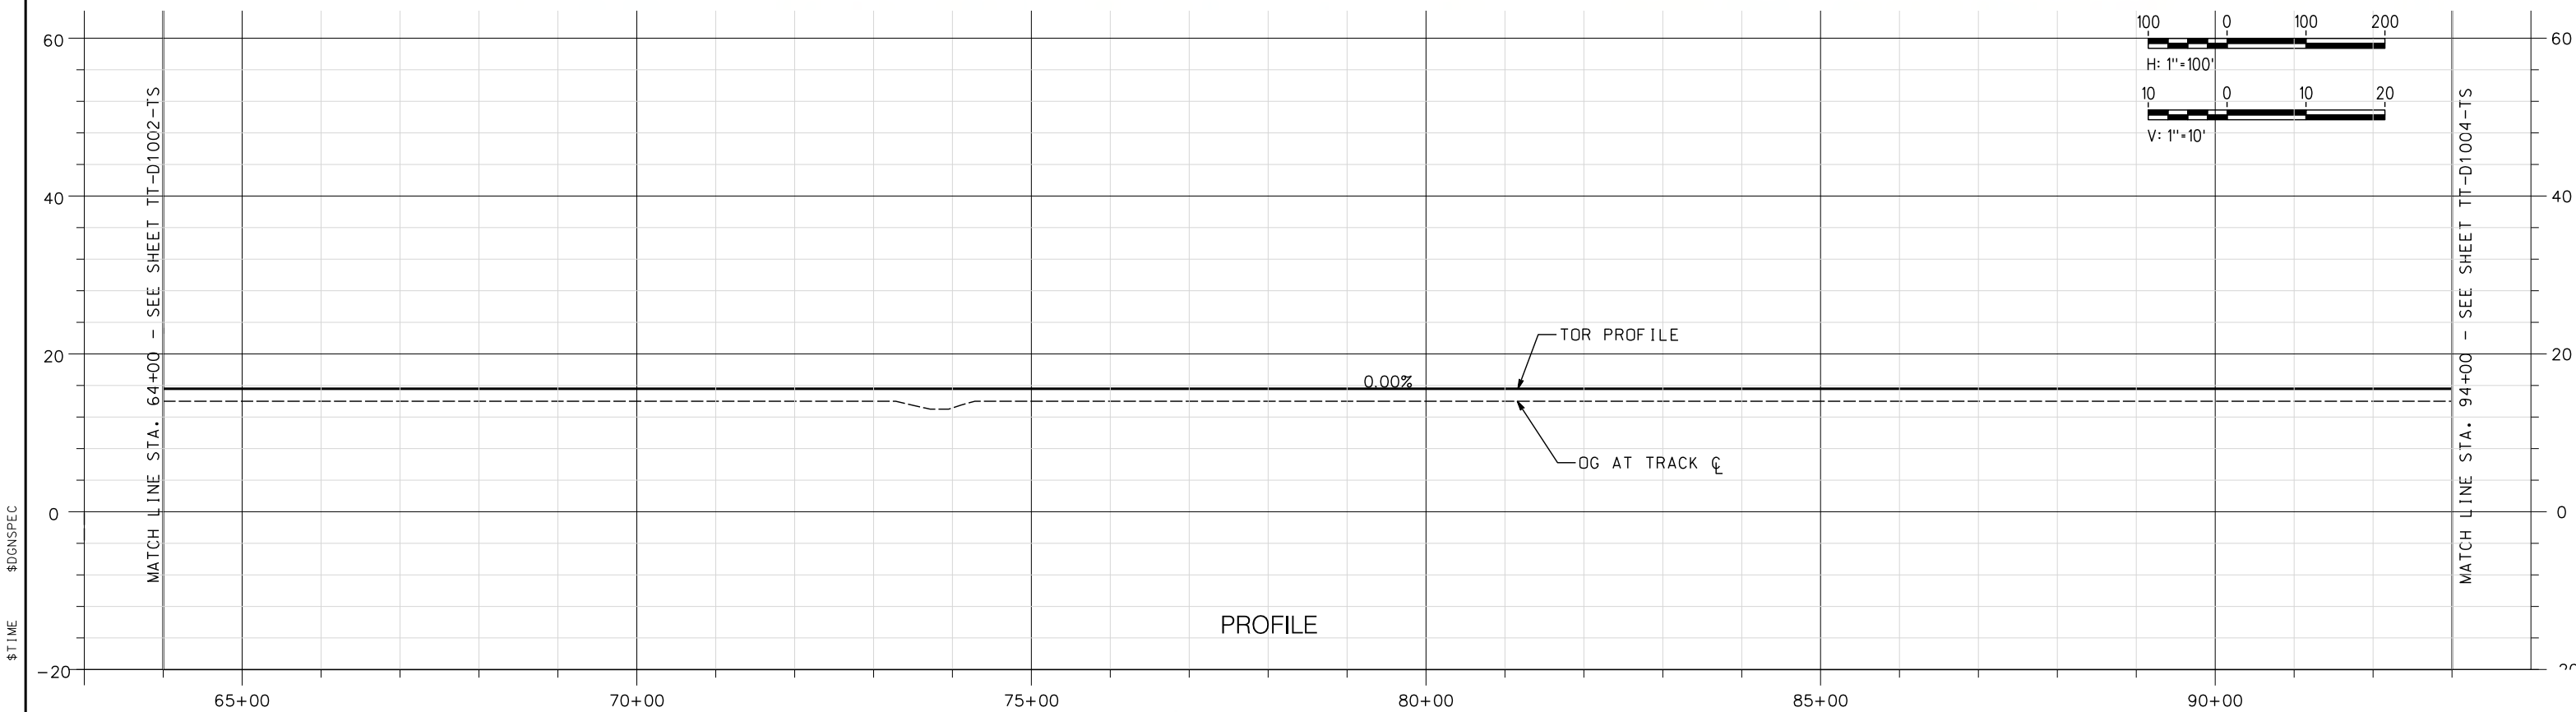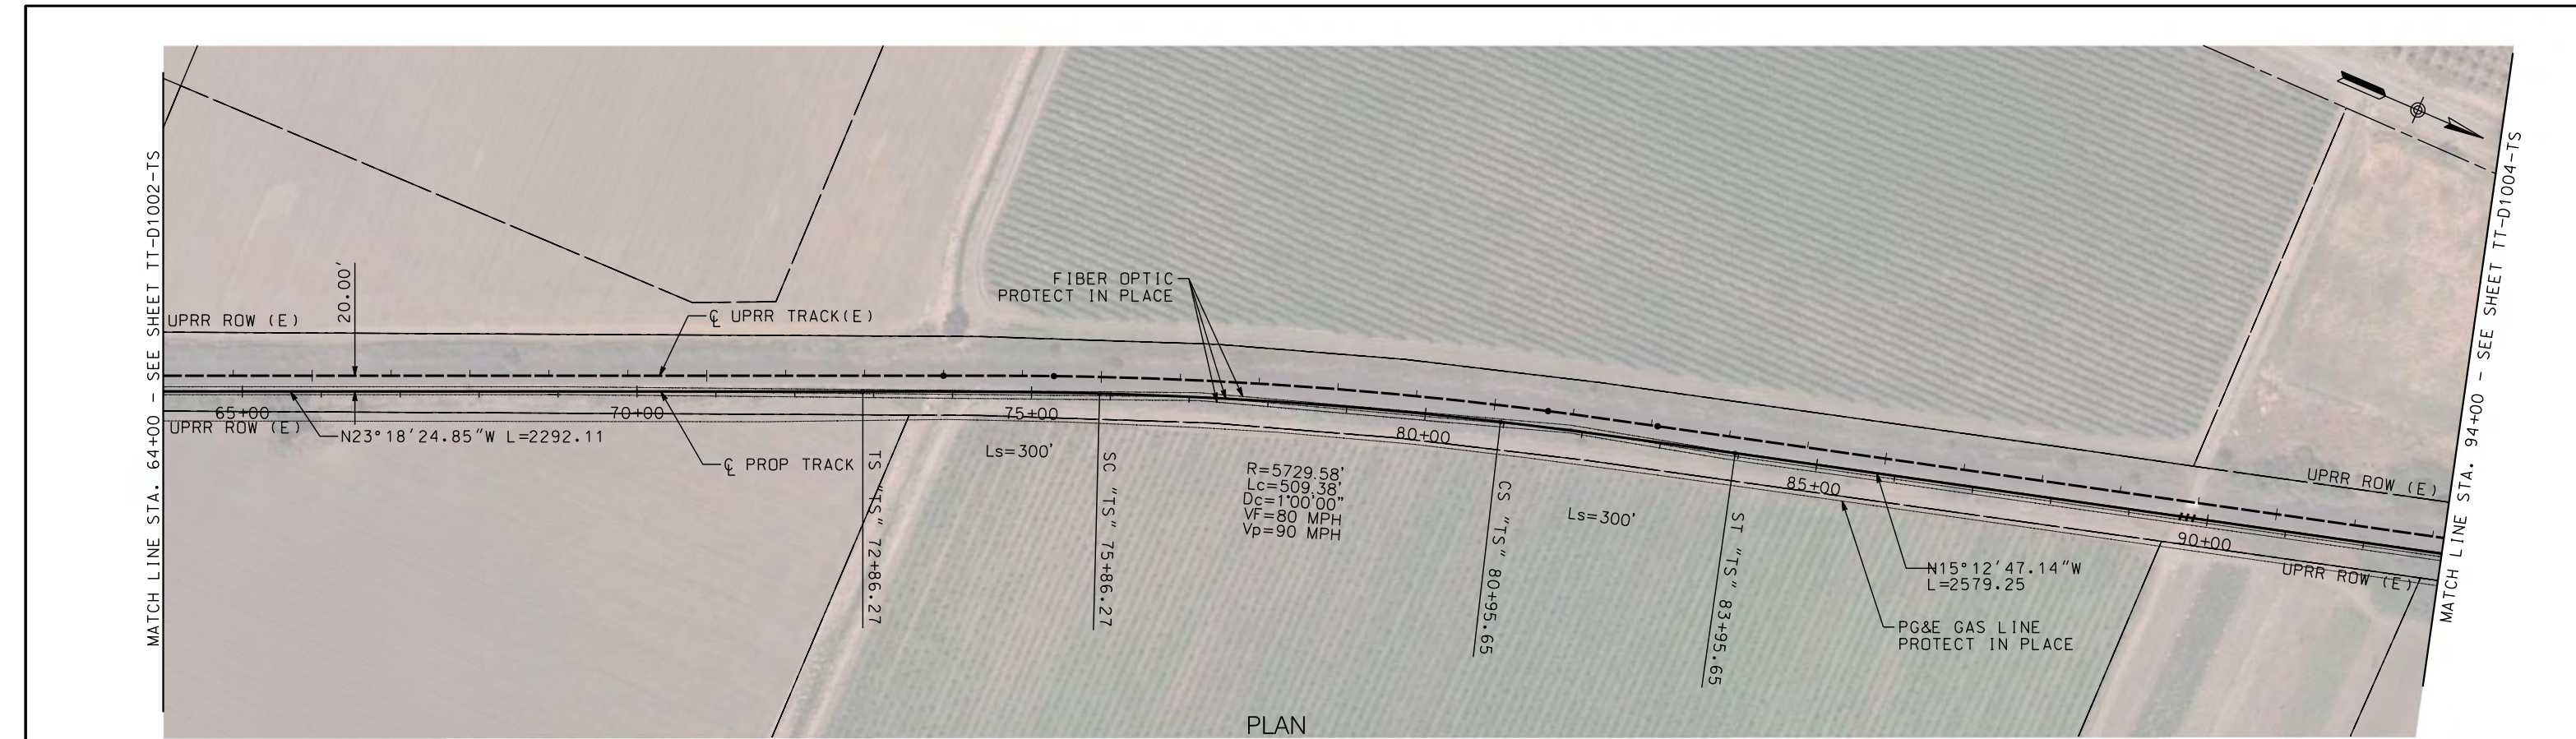

NOT FOR CONSTRUCTION

REV	DATE	BY	CHK	APP	DESCRIPTION


DESIGNED BY A. SHIELDS	TRANSPORTATION AECOM 300 Lakeside Dr, Suite 400 Oakland, CA 94612 T 510.893.3600 F 510.874.3268 www.aecom.com
DRAWN BY A. SHIELDS	
CHECKED BY D. HARTMAN	
IN CHARGE D. COWIN	
DATE	

SAN JOAQUIN
REGIONAL
RAIL COMMISSION

ACE
ALFAMONT CORRIDOR EXPRESS

SAN JOAQUIN REGIONAL RAIL COMMISSION
VALLEY RAIL – SACRAMENTO EXTENSION
THORNTON SIDING UPGRADE AND EXTENSION
TRACK ALIGNMENT
PLAN AND PROFILE
STA. 64+00 TO STA. 93+00

ENVIRONMENTAL ALTERNATIVE CODE
DRAWING NO.
TT-D1003-TS
SCALE
AS SHOWN
SHEET NO.
49 OF 171

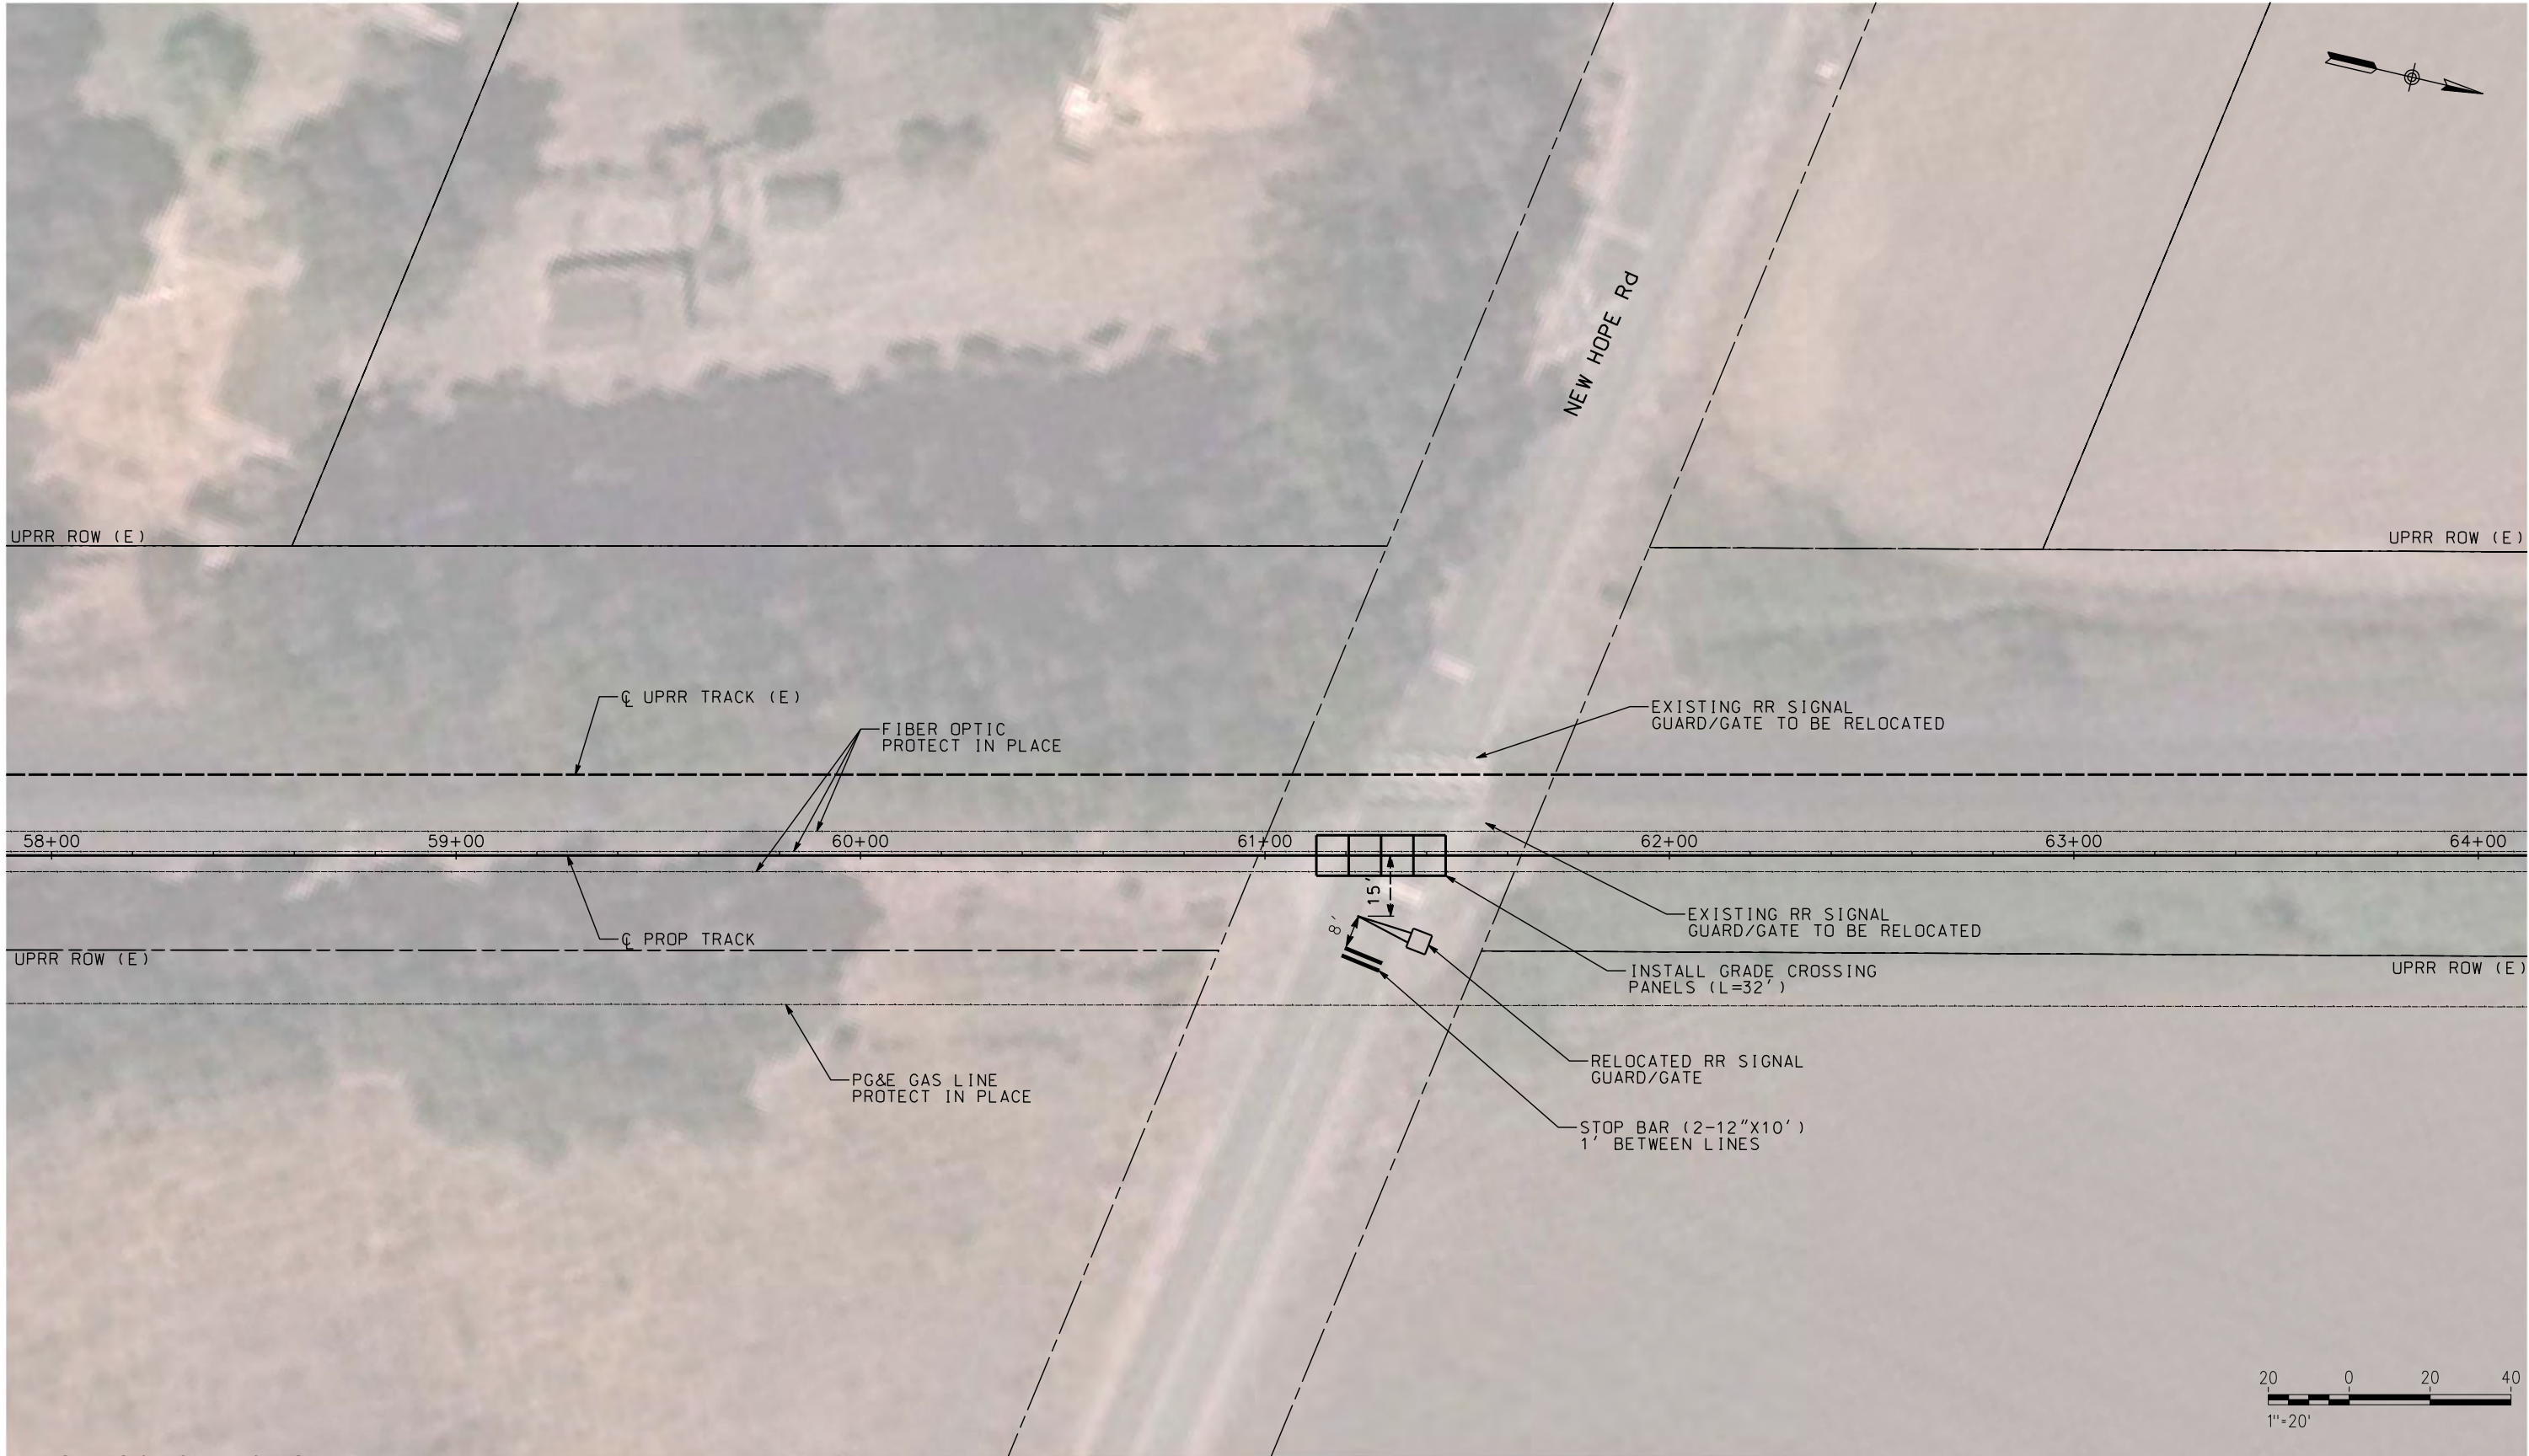

\$USER \$DATE \$TIME \$DGN\$SPEC

NOT FOR CONSTRUCTION

REV	DATE	BY	CHK	APP	DESCRIPTION

DESIGNED BY A. SHIELDS
DRAWN BY A. SHIELDS
CHECKED BY D. HARTMAN
IN CHARGE D. COWIN
DATE

TRANSPORTATION
AECOM
300 Lakeside Dr, Suite 400 Oakland, CA 94612 T 510.893.3600 F 510.874.3268
www.aecom.com



SAN JOAQUIN
REGIONAL
RAIL COMMISSION



15% PRELIMINARY ENGINEERING

SAN JOAQUIN REGIONAL RAIL COMMISSION
VALLEY RAIL – SACRAMENTO EXTENSION

THORNTON SIDING UPGRADE AND EXTENSION
AT-GRADE CROSSING IMPROVEMENTS
NEW HOPE ROAD

ENVIRONMENTAL ALTERNATIVE CODE
DRAWING NO. CV-T1001-TS
SCALE AS SHOWN
SHEET NO. 51 OF 171

\$USER \$DATE \$TIME \$DGN\$SPEC



NOT FOR CONSTRUCTION

REV	DATE	BY	CHK	APP	DESCRIPTION

DESIGNED BY A. SHIELDS
DRAWN BY A. SHIELDS
CHECKED BY D. HARTMAN
IN CHARGE D. COWIN
DATE

TRANSPORTATION
AECOM
AECOM 300 Lakeside Dr, Suite 400 Oakland, CA 94612 T 510.893.3600 F 510.874.3268
www.aecom.com



SAN JOAQUIN
REGIONAL
RAIL COMMISSION




ACE
ALFACENT CORRIDOR EXPRESS

15% PRELIMINARY ENGINEERING


SAN JOAQUIN REGIONAL RAIL COMMISSION
VALLEY RAIL – SACRAMENTO EXTENSION

THORNTON SIDING UPGRADE AND EXTENSION
AT-GRADE CROSSING IMPROVEMENTS
PRIVATE CROSSING MP 144.80

ENVIRONMENTAL ALTERNATIVE CODE
DRAWING NO. CV-T1002-TS
SCALE AS SHOWN
SHEET NO. 52 OF 171

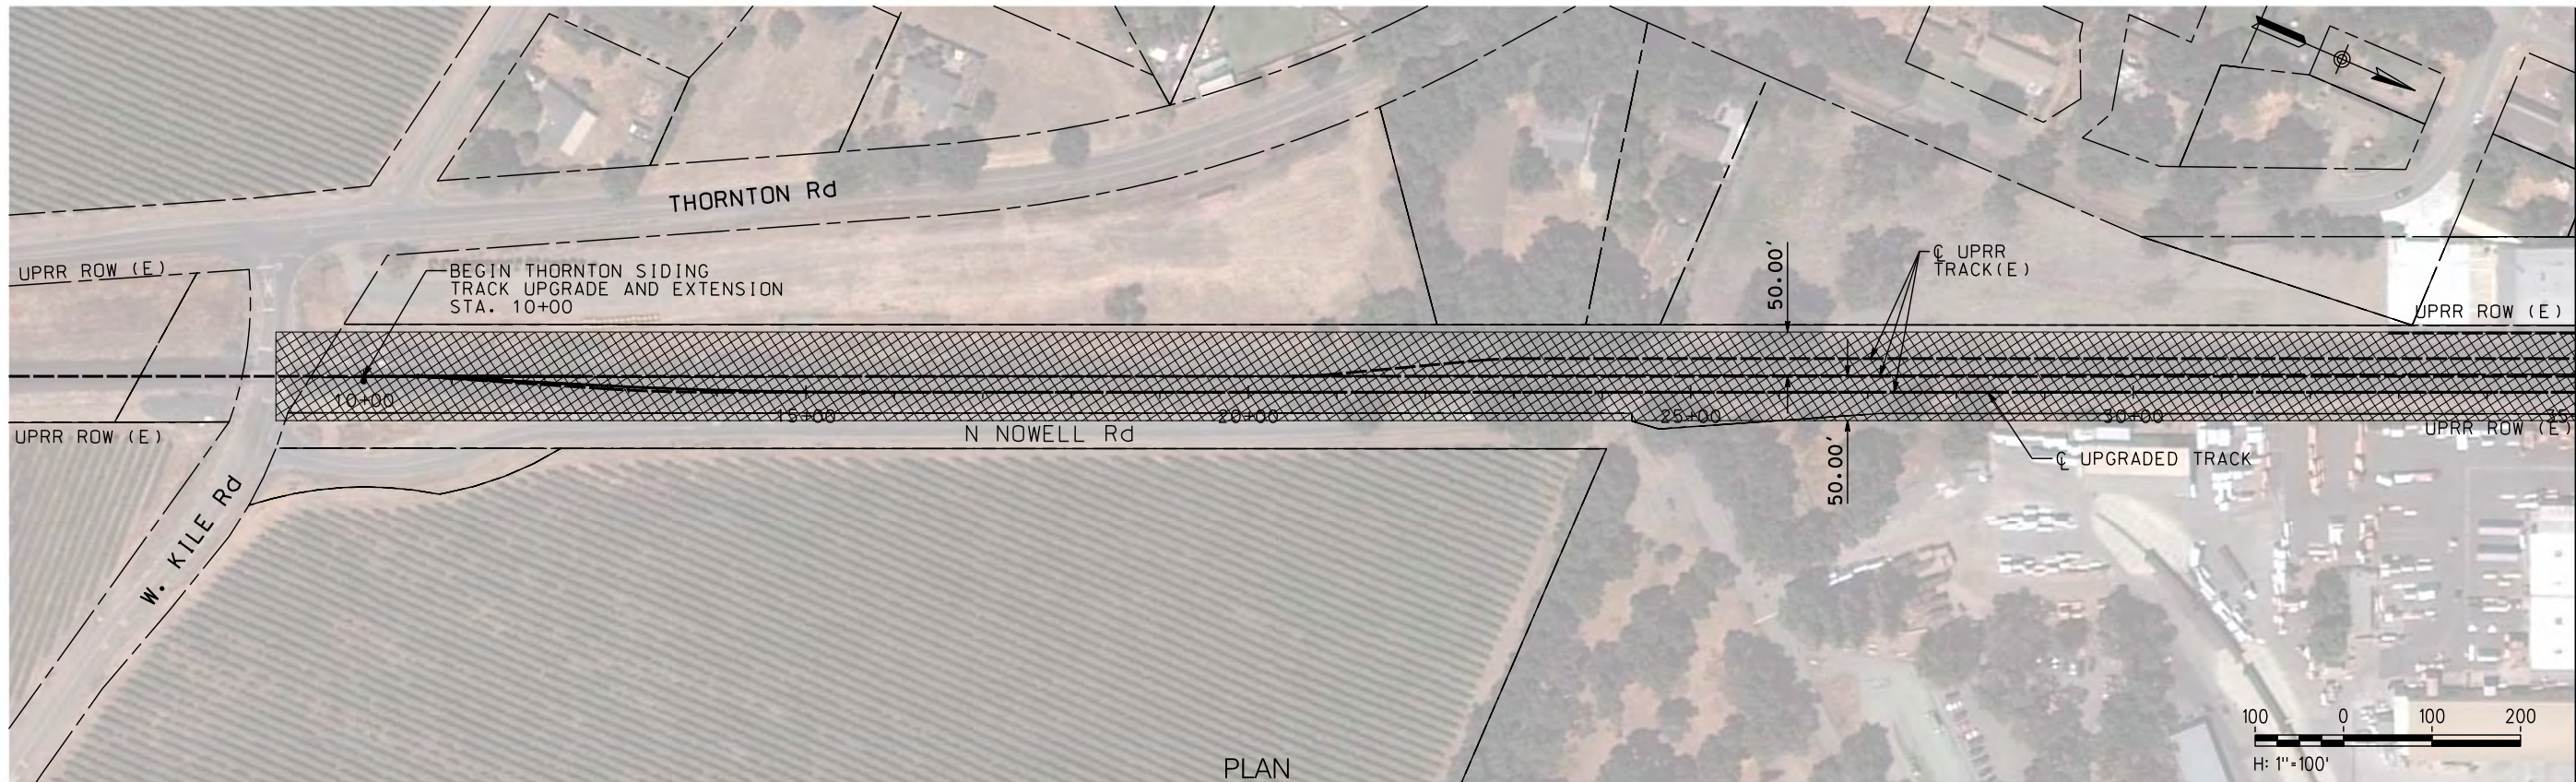

MATCH LINE STA. 35+00 - SEE BELOW

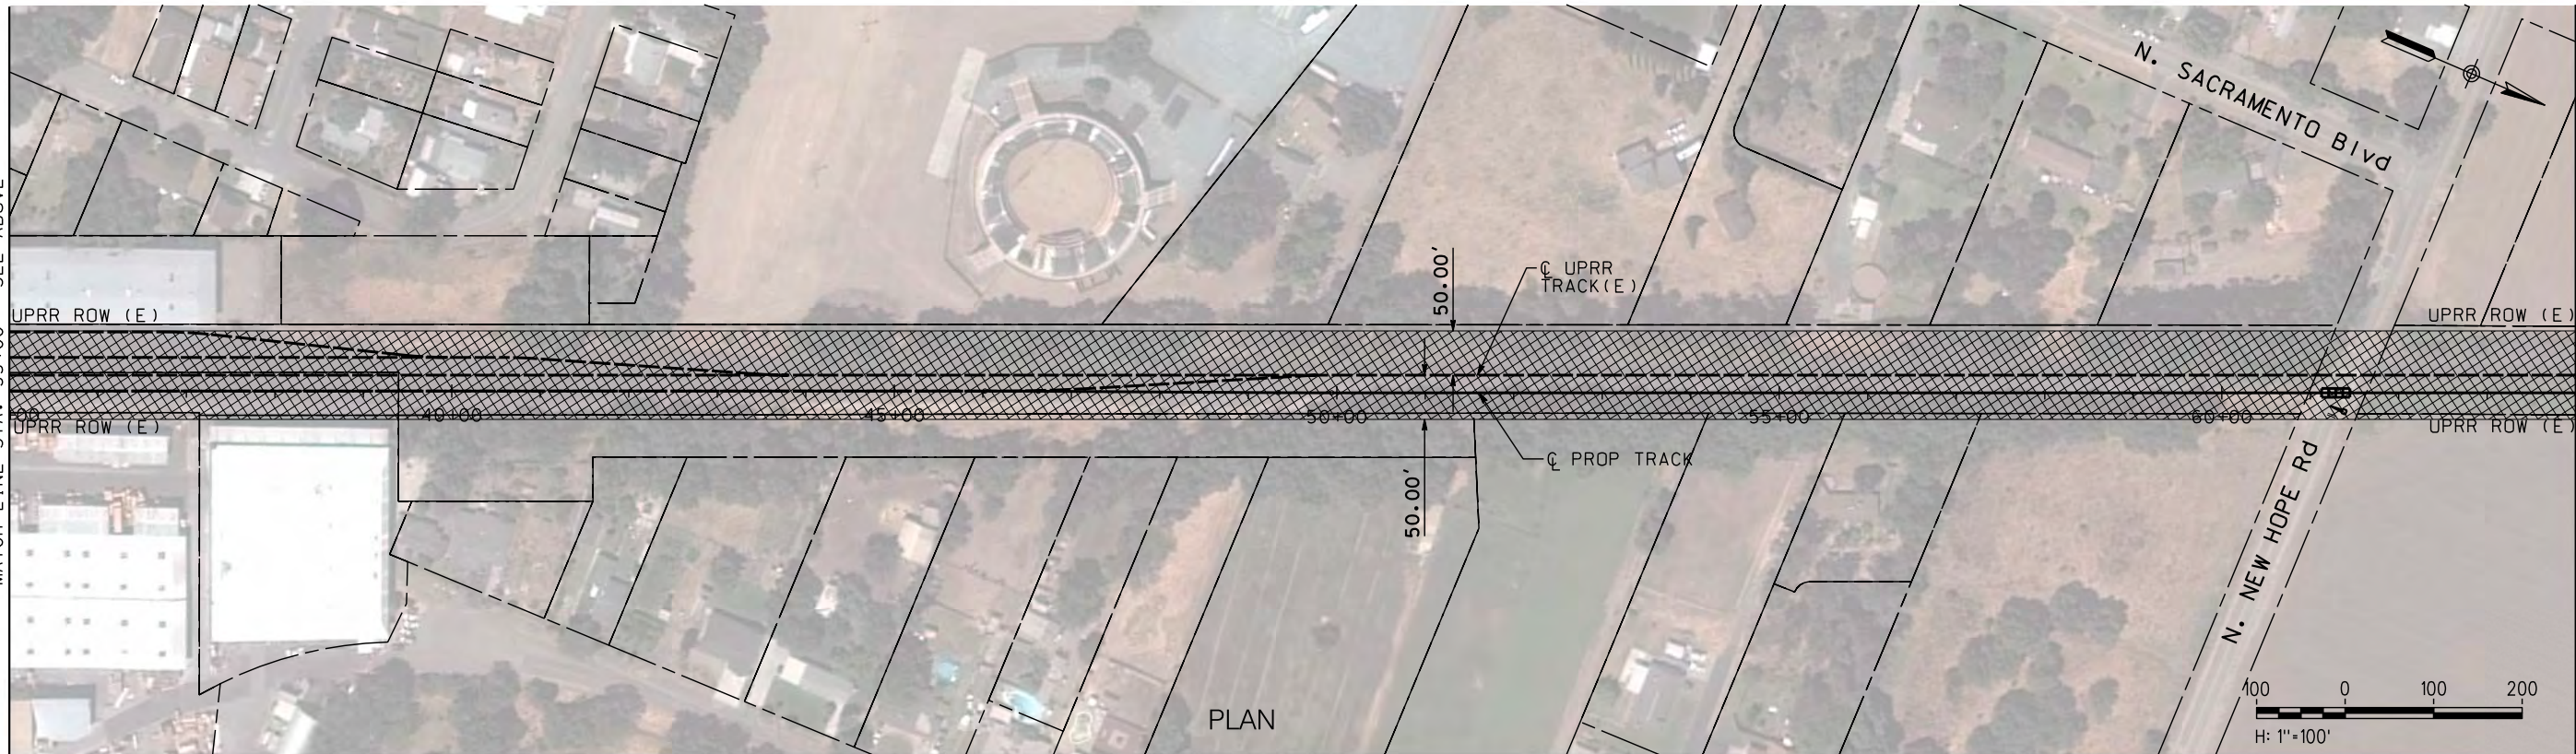

MATCH LINE STA. 64+00 - SEE SHEET CV-11002-TS

\$DATE \$TIME \$DGN\$SPEC \$USER

NOT FOR CONSTRUCTION

REV	DATE	BY	CHK	APP	DESCRIPTION

DESIGNED BY	A. SHIELDS
DRAWN BY	A. SHIELDS
CHECKED BY	D. HARTMAN
IN CHARGE	D. COWIN
DATE	

TRANSPORTATION

AECOM

300 Lakeside Dr, Suite 400
Oakland, CA 94612
T 510.893.3600 F 510.874.3268



www.aecom.com



15% PRELIMINARY ENGINEERING

SAN JOAQUIN REGIONAL RAIL COMMISSION
VALLEY RAIL - SACRAMENTO EXTENSION
THORNTON SIDING UPGRADE AND EXTENSION
TRACK ALIGNMENT
TEMPORARY CONSTRUCTION AREAS PLAN
STA. 10+00 TO STA. 64+00

ENVIRONMENTAL ALTERNATIVE CODE
DRAWING NO.
CV-11001-TS
SCALE
AS SHOWN
SHEET NO.
53 OF 171

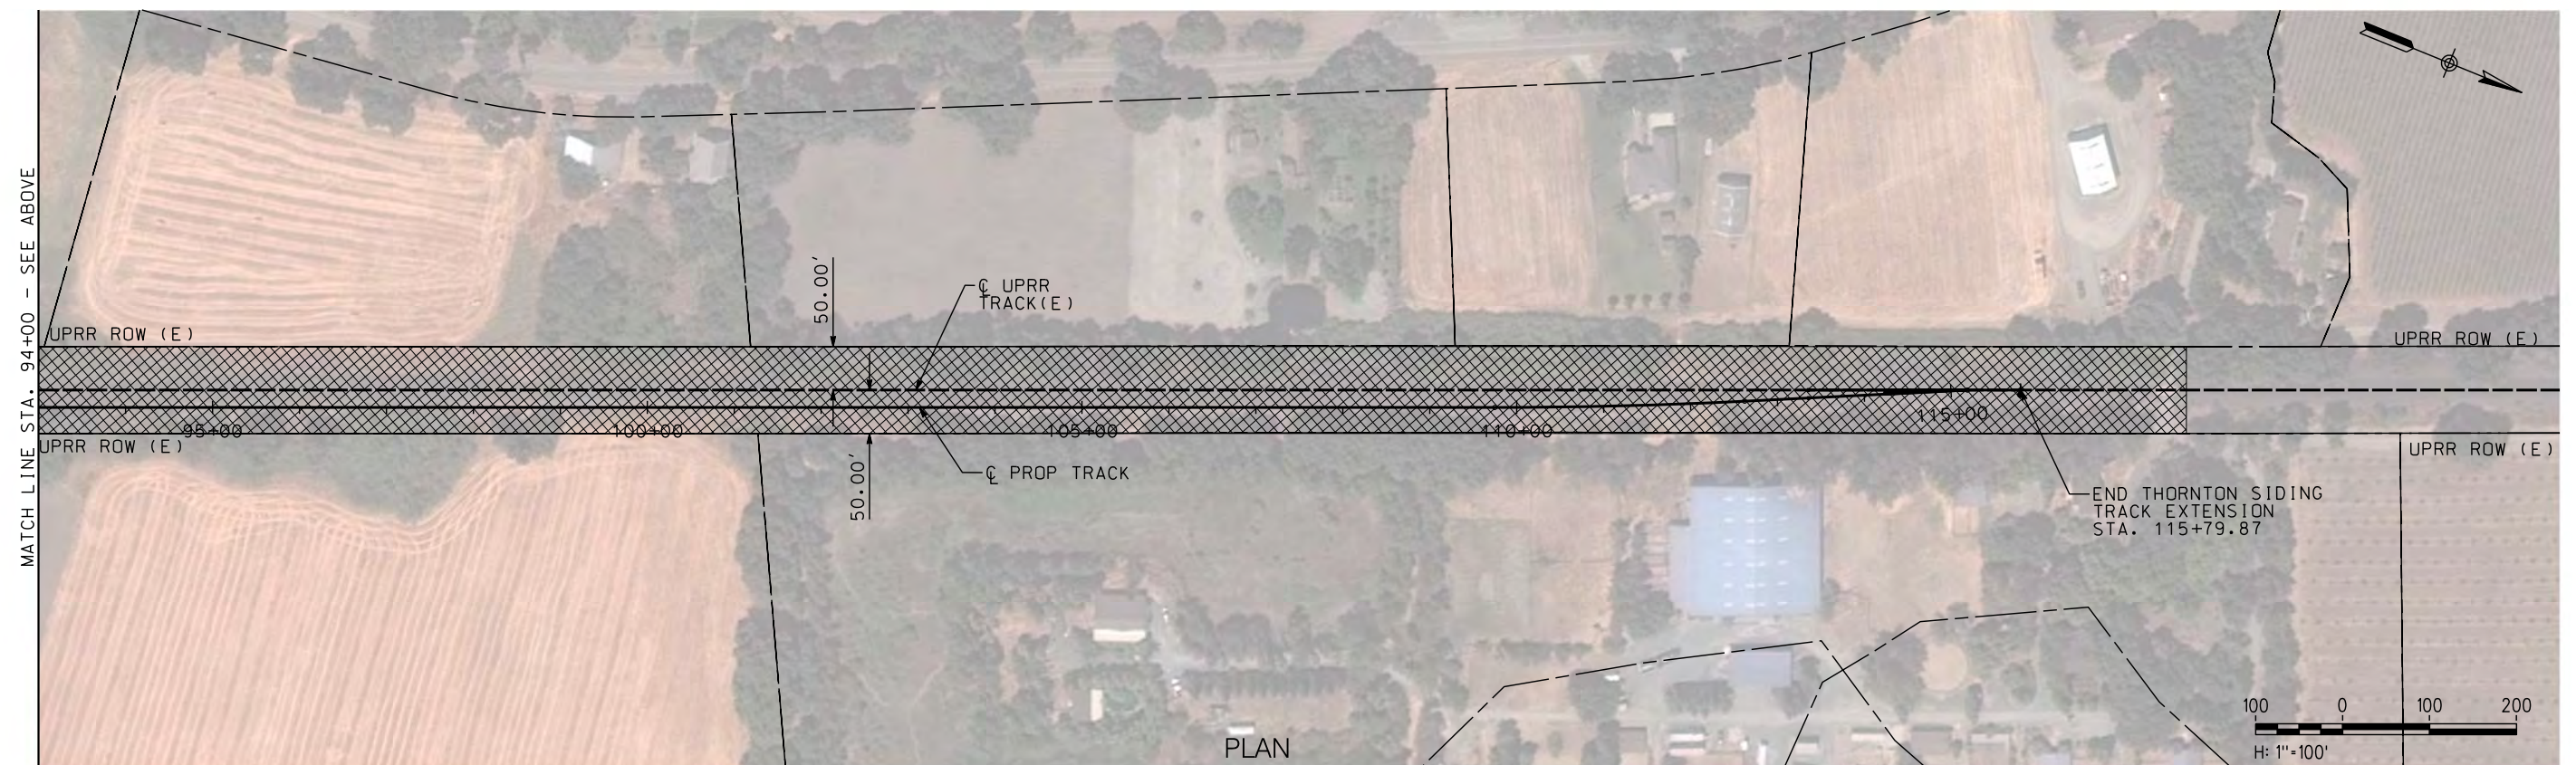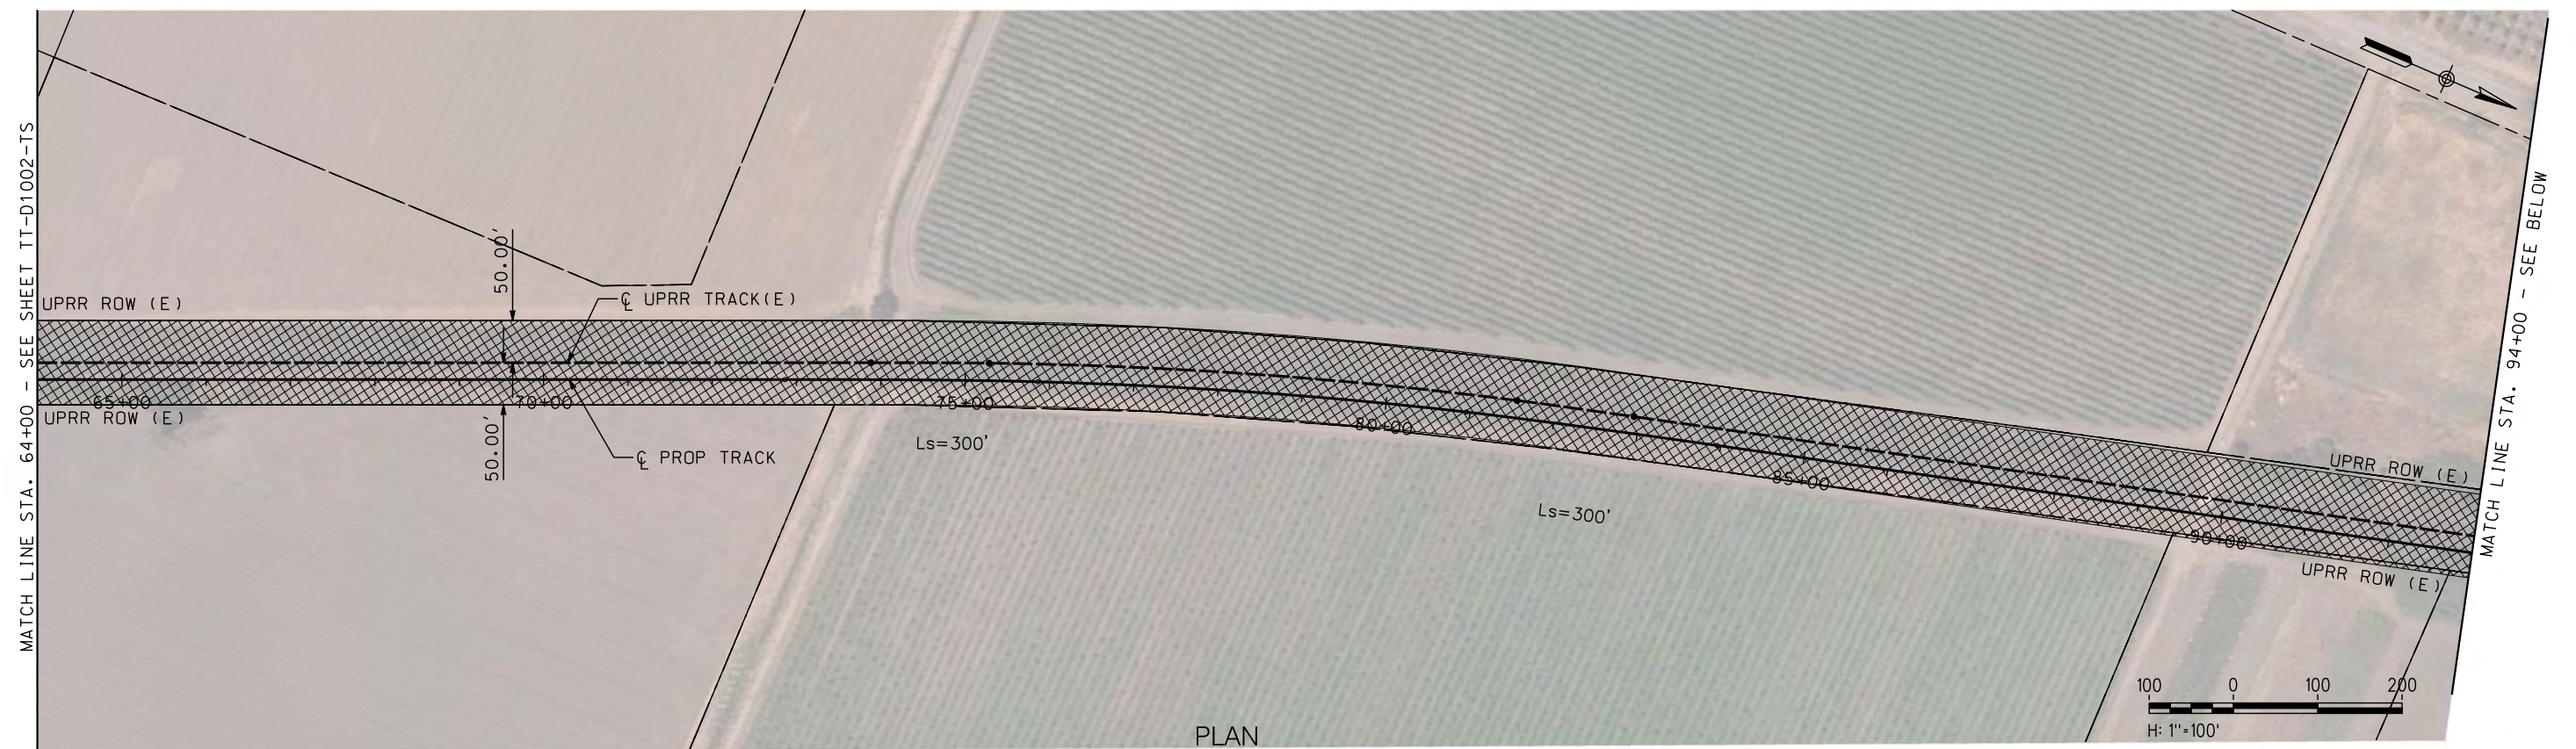

NOT FOR CONSTRUCTION

\$DA						
\$USER	REV	DATE	BY	CHK	APP	DESCRIPTION

DESIGNED BY	A. SHIELDS
DRAWN BY	A. SHIELDS
CHECKED BY	D. HARTMAN
IN CHARGE	D. COWIN
DATE	

TRANSPORTATION




AECOM
300 Lakeside Dr, Suite 400
Oakland, CA 94612
T 510.893.3600 F 510.874.3268
www.aecom.com



15% PRELIMINARY ENGINEERING

SAN JOAQUIN REGIONAL RAIL COMMISSION
VALLEY RAIL – SACRAMENTO EXTENSION
THORNTON SIDING UPGRADE AND EXTENSION
TRACK ALIGNMENT
TEMPORARY CONSTRUCTION AREAS PLAN
STA. 64+00 TO STA. 115+79.87

ENVIRONMENTAL ALTERNATIVE CODE
DRAWING NO. CV-I1002-TS
SCALE AS SHOWN
SHEET NO. 54 OF 171

 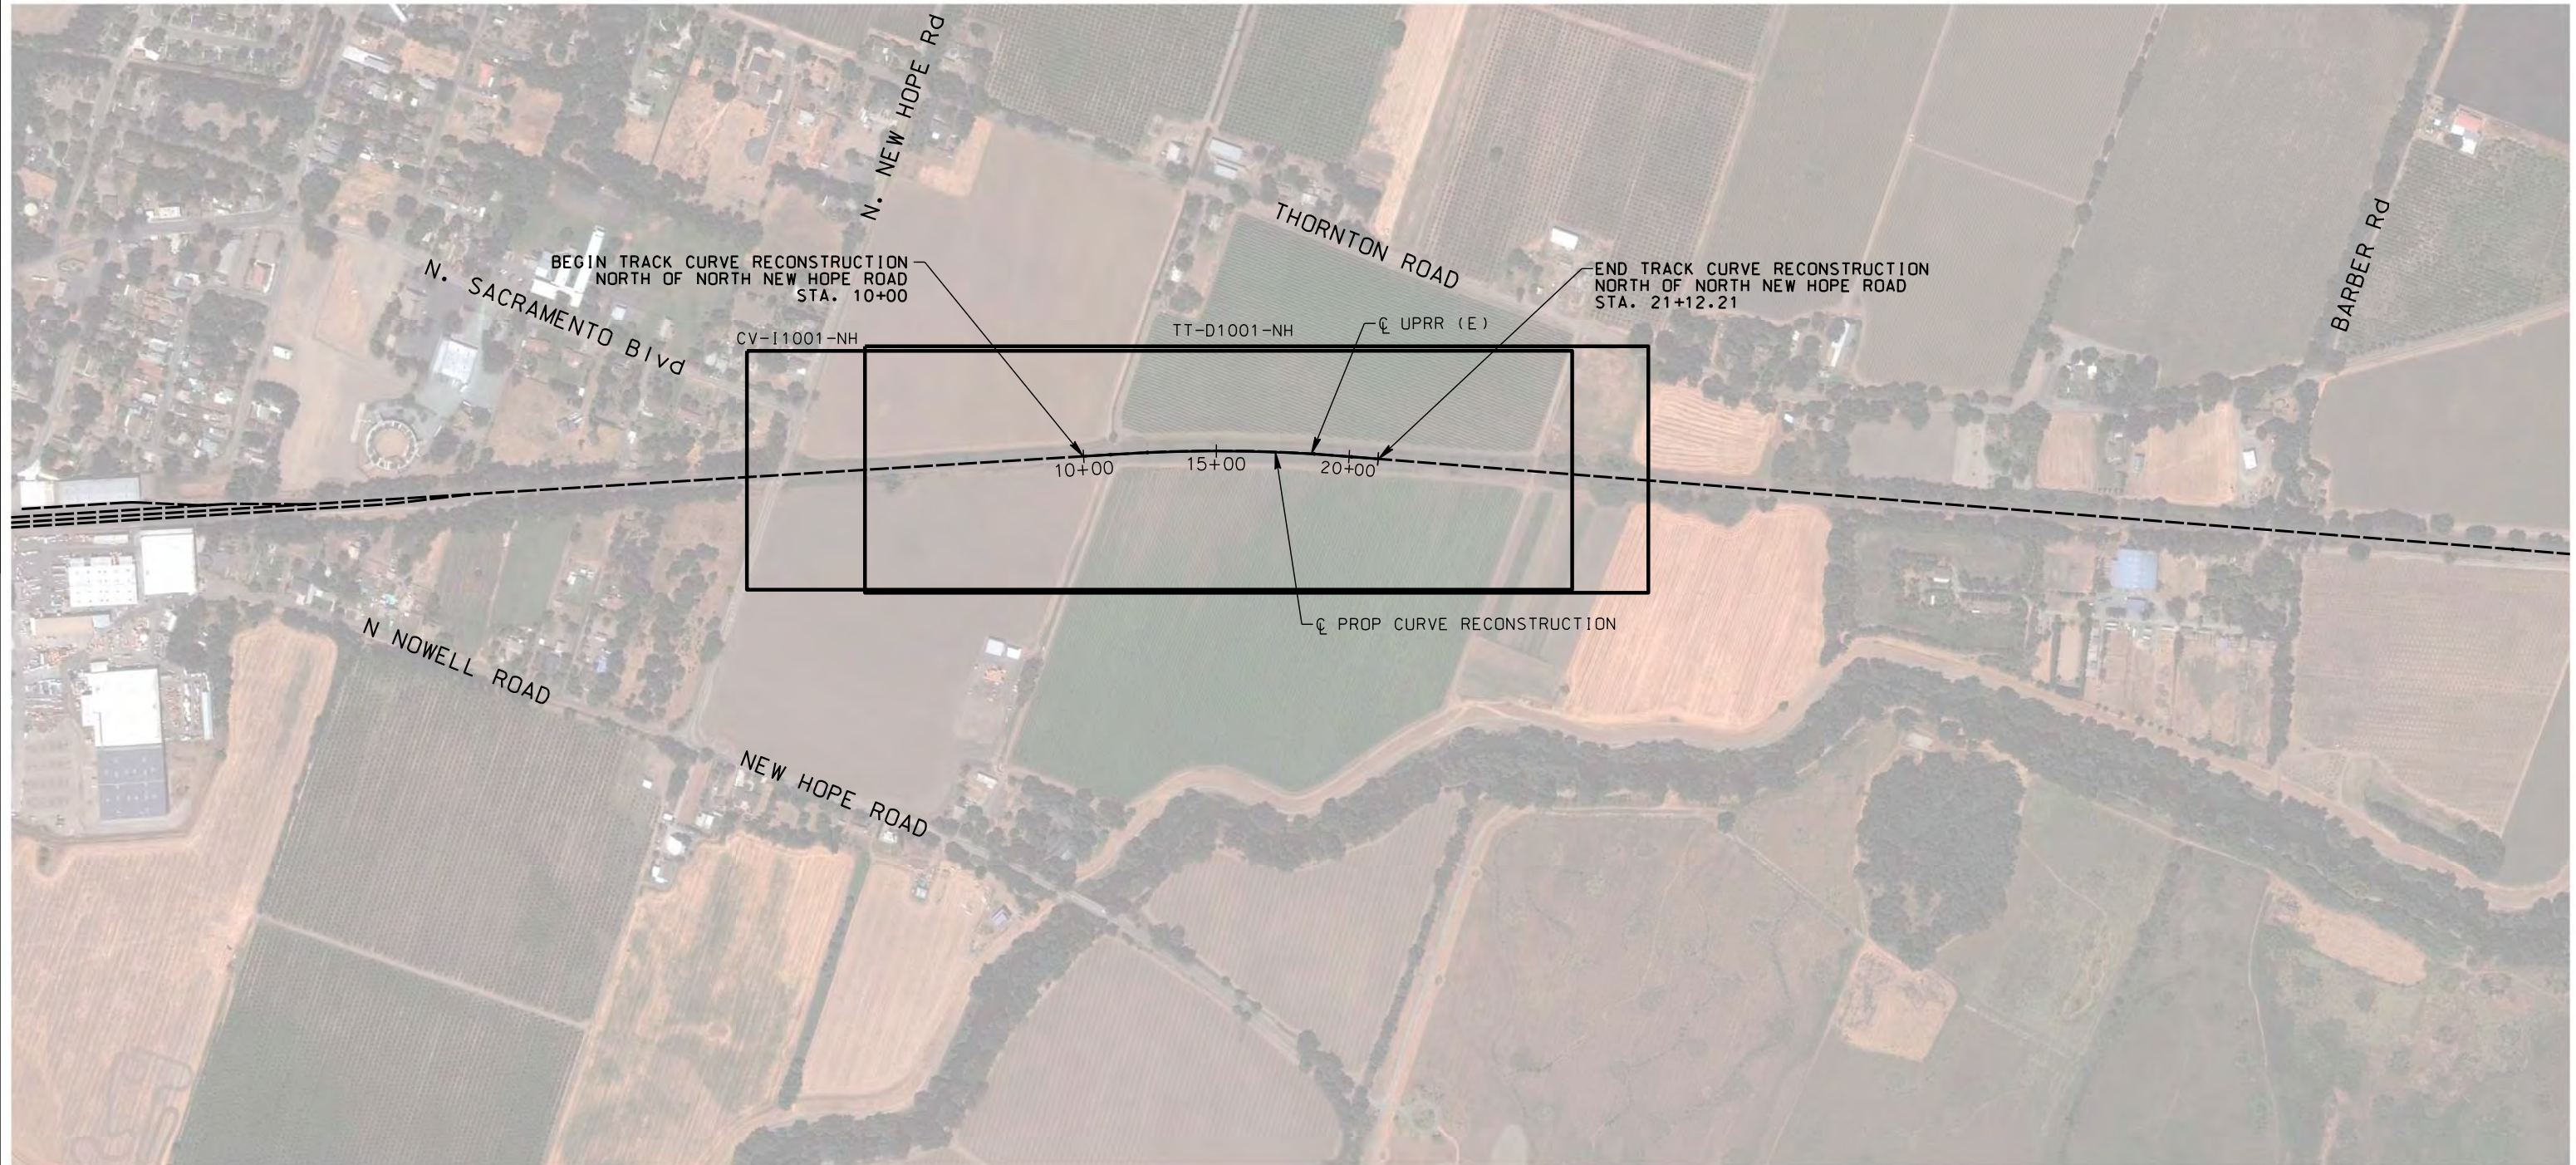 

\$DGN\$SPEC
\$TIME
\$DATE
\$USER

NOT FOR CONSTRUCTION

REV	DATE	BY	CHK	APP	DESCRIPTION

DESIGNED BY A. SHIELDS
DRAWN BY A. SHIELDS
CHECKED BY D. HARTMAN
IN CHARGE D. COWIN
DATE

TRANSPORTATION



AECOM
300 Lakeside Dr, Suite 400
Oakland, CA 94612
T 510.893.3600 F 510.874.3268

www.aecom.com


 SAN JOAQUIN
REGIONAL
RAIL COMMISSION

 **ACE**
ALFAMONT CORRIDOR EXPRESS

15% PRELIMINARY ENGINEERING



SAN JOAQUIN REGIONAL RAIL COMMISSION
VALLEY RAIL – SACRAMENTO EXTENSION
TRACK CURVE RECONSTRUCTION NORTH OF NORTH
NEW HOPE ROAD – TRACK ALIGNMENT
KEY MAP
STA. 10+00 TO STA. 21+12.21

ENVIRONMENTAL ALTERNATIVE CODE
DRAWING NO. TT-B0001-NH
SCALE NONE
SHEET NO. 55 OF 171

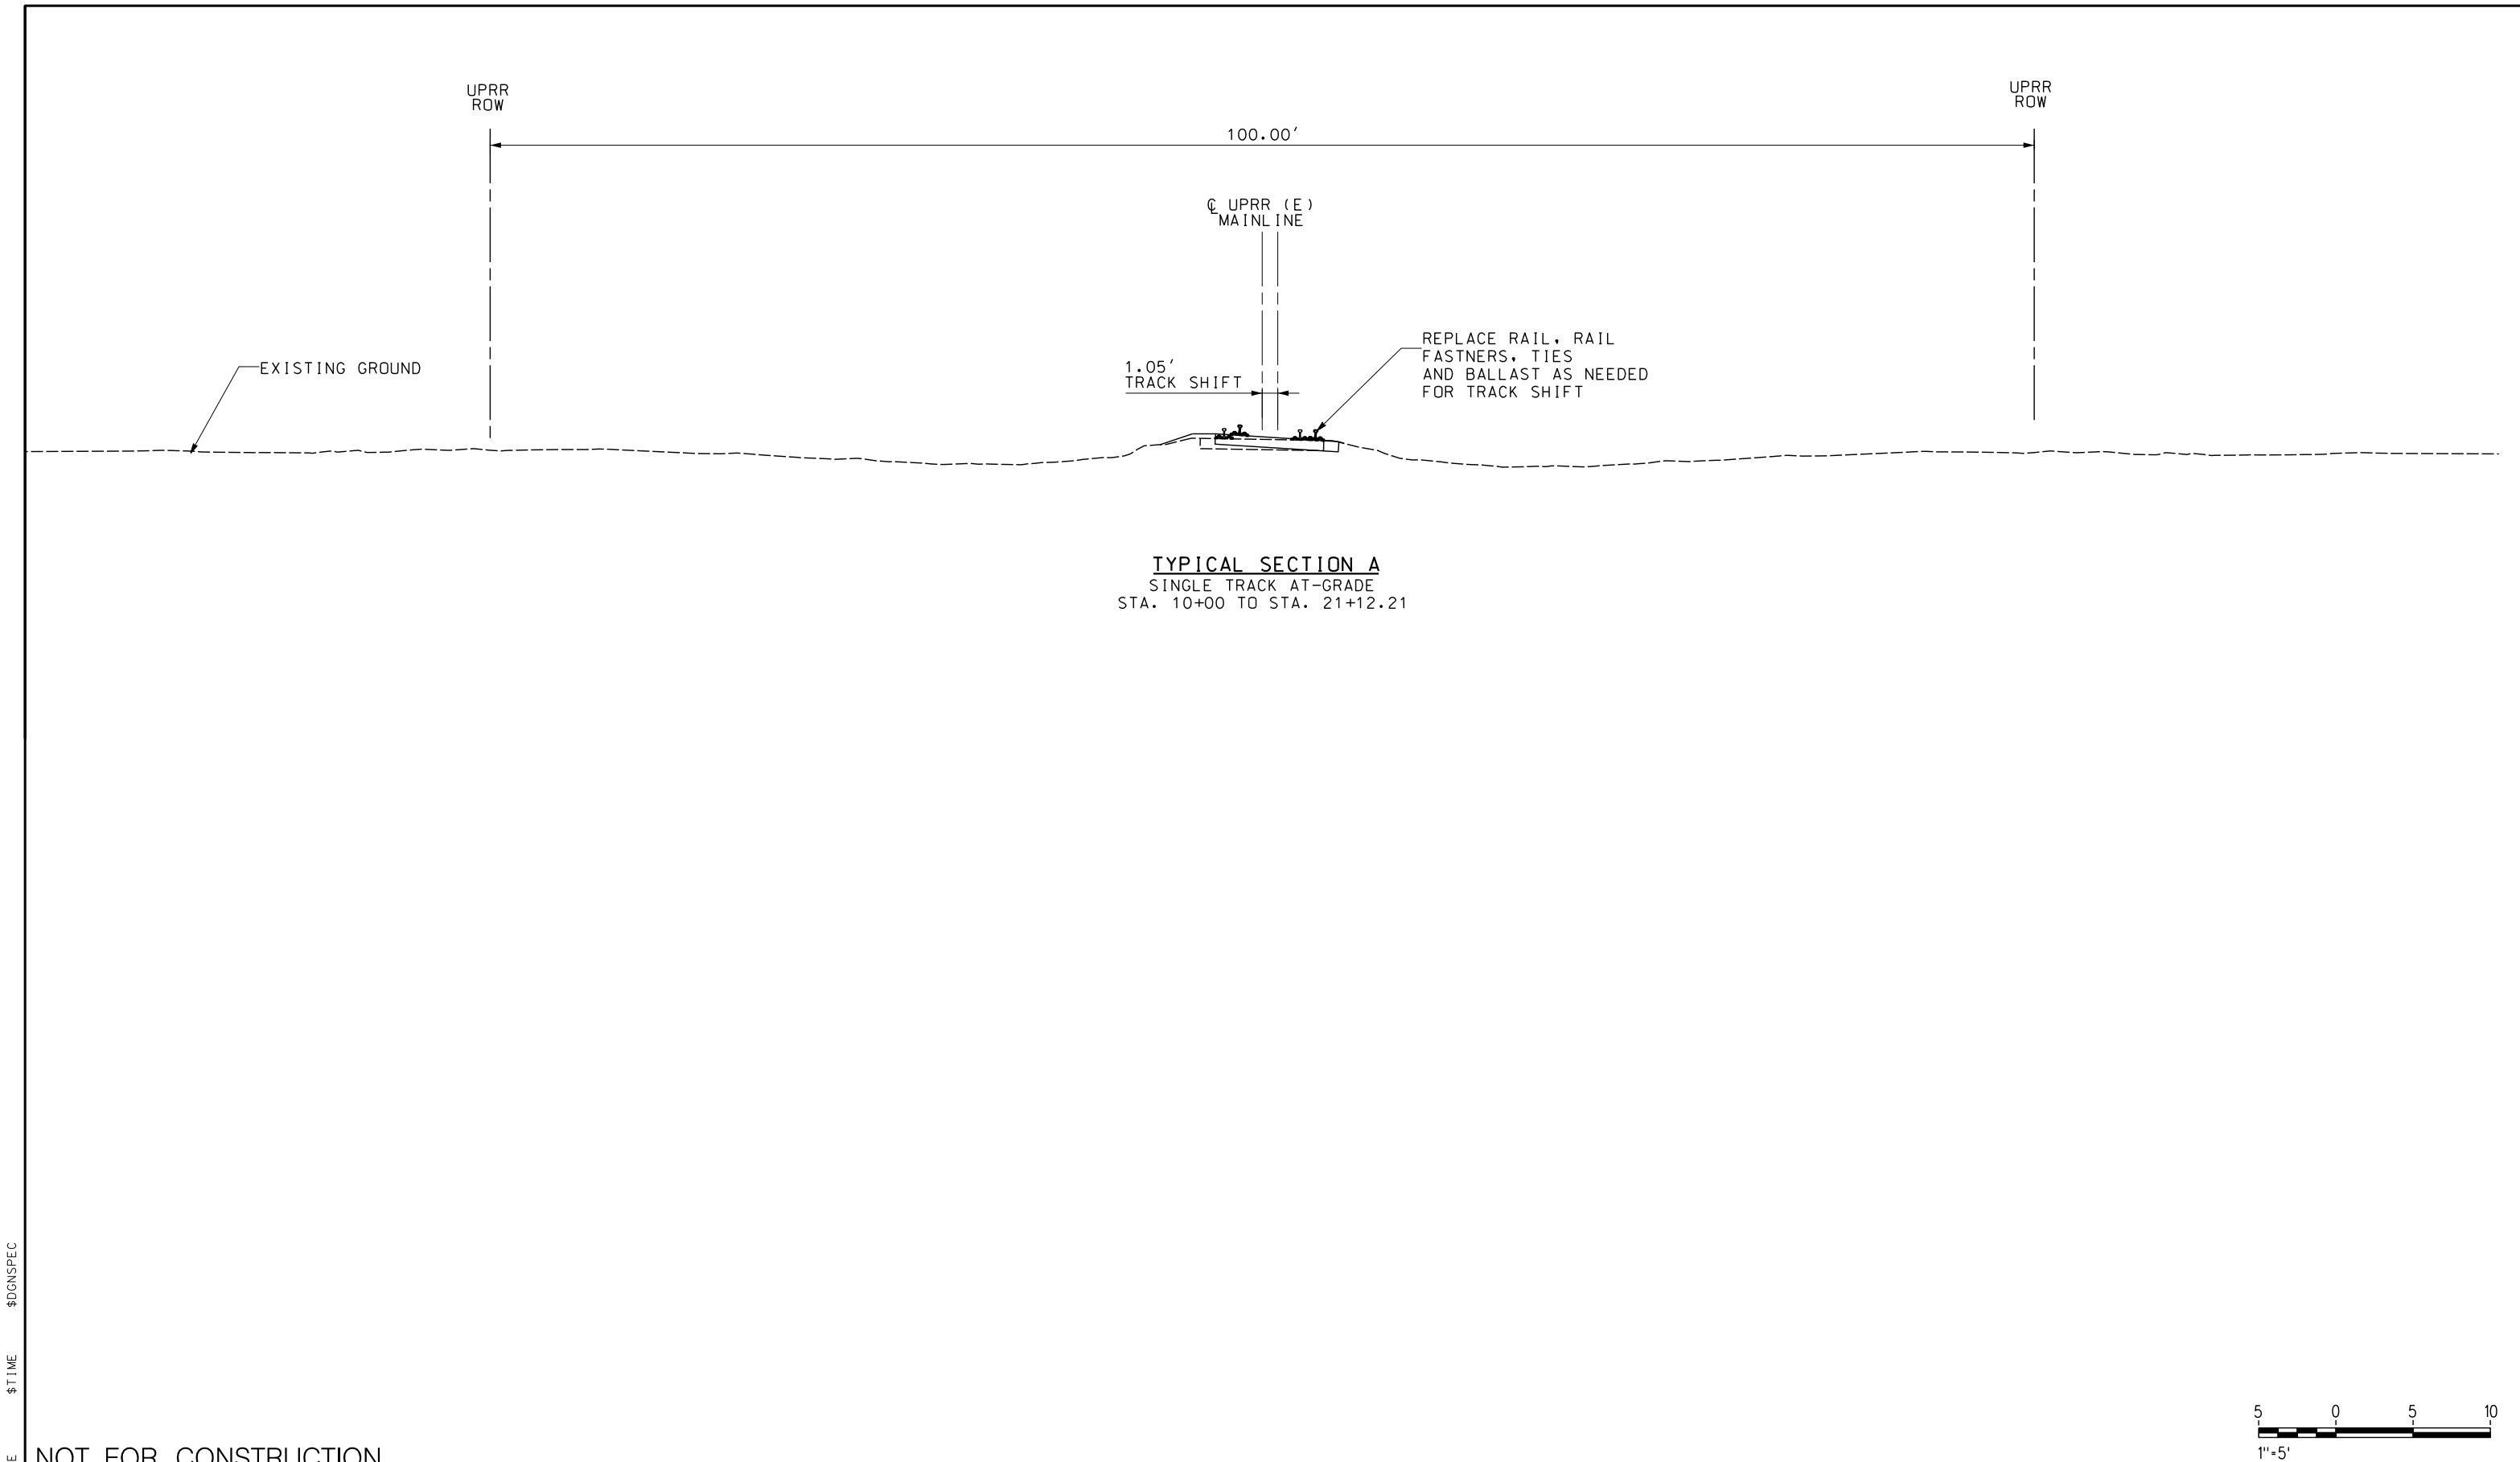

NOT FOR CONSTRUCTION

\$ USER							DESIGNED BY A. SHIELDS	TRANSPORTATION AECOM AECOM 300 Lakeside Dr, Suite 400 Oakland, CA 94612 T 510.893.3600 F 510.874.3268 www.aecom.com	 SAN JOAQUIN REGIONAL RAIL COMMISSION	 ACE ALYAHUNT CORRIDOR EXPRESS	SAN JOAQUIN REGIONAL RAIL COMMISSION VALLEY RAIL – SACRAMENTO EXTENSION TRACK CURVE RECONSTRUCTION NORTH OF NORTH NEW HOPE ROAD – TRACK ALIGNMENT TYPICAL SECTIONS SHEET 1 OF 1	ENVIRONMENTAL ALTERNATIVE C DRAWING NO. TT-D0001-NH SCALE 1"= 5' SHEET NO. 56 OF 171
							DRAWN BY A. SHIELDS					
							CHECKED BY D. HATMAN					
							IN CHARGE D. COWIN					
							DATE					
	REV	DATE	BY	CHK	APP	DESCRIPTION						

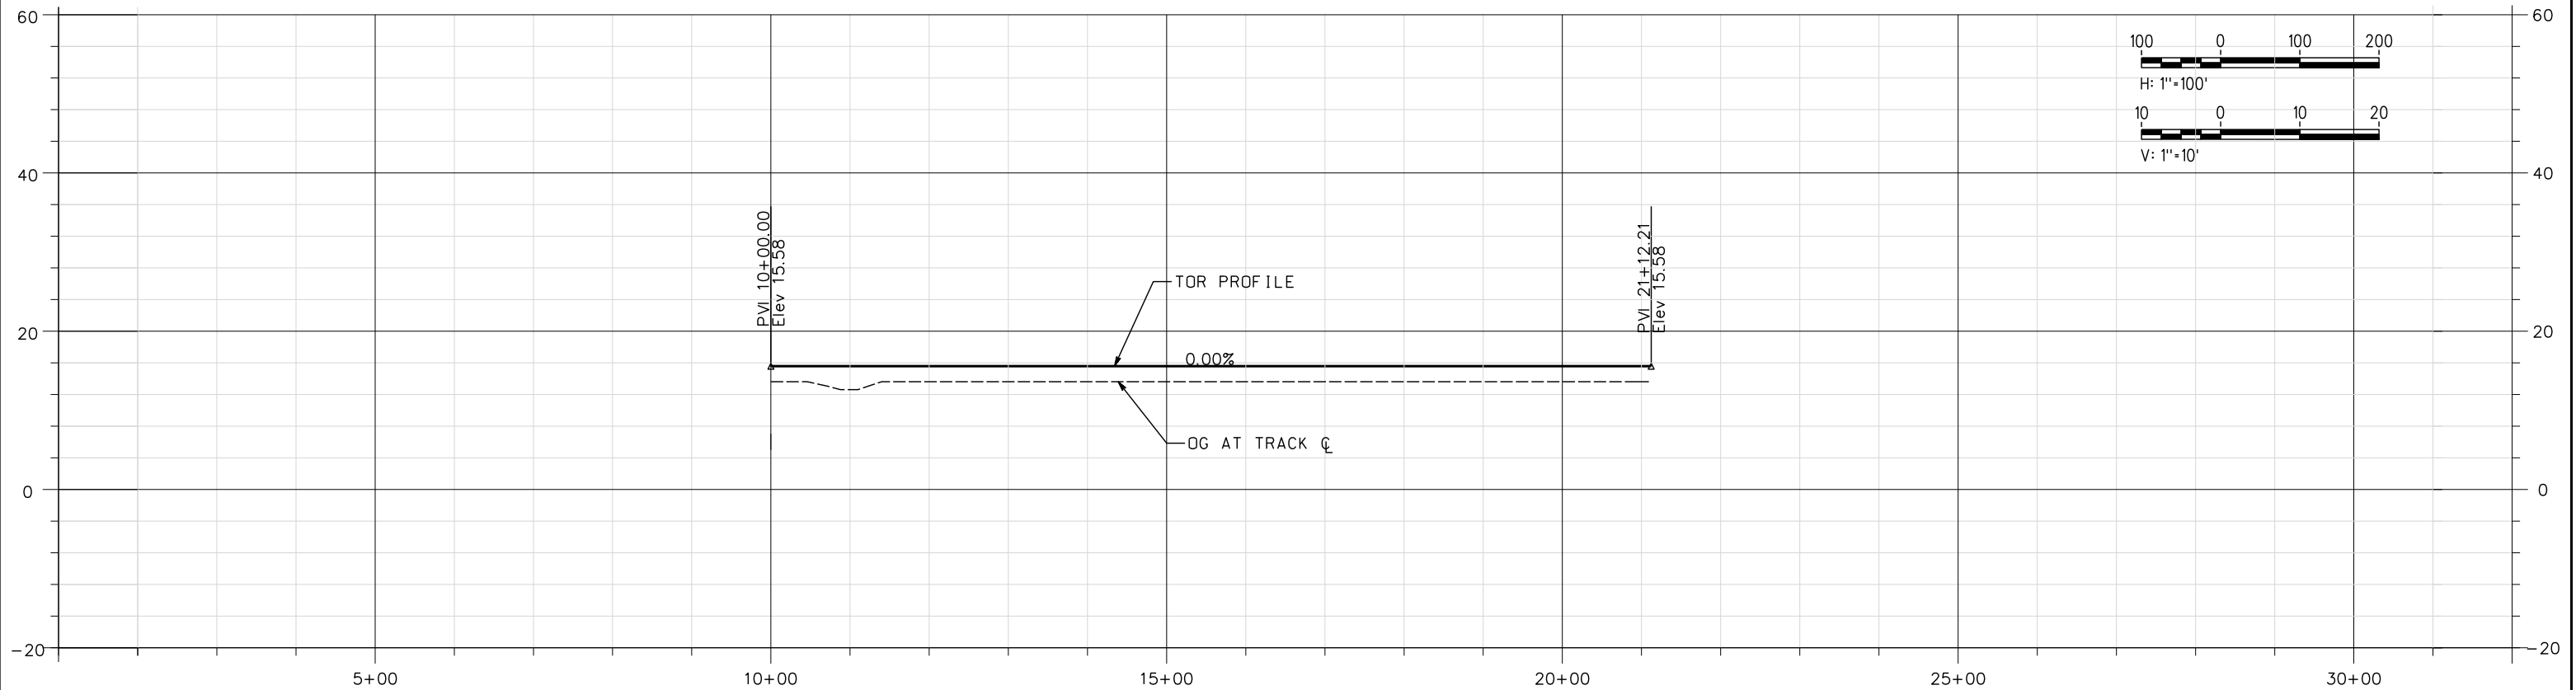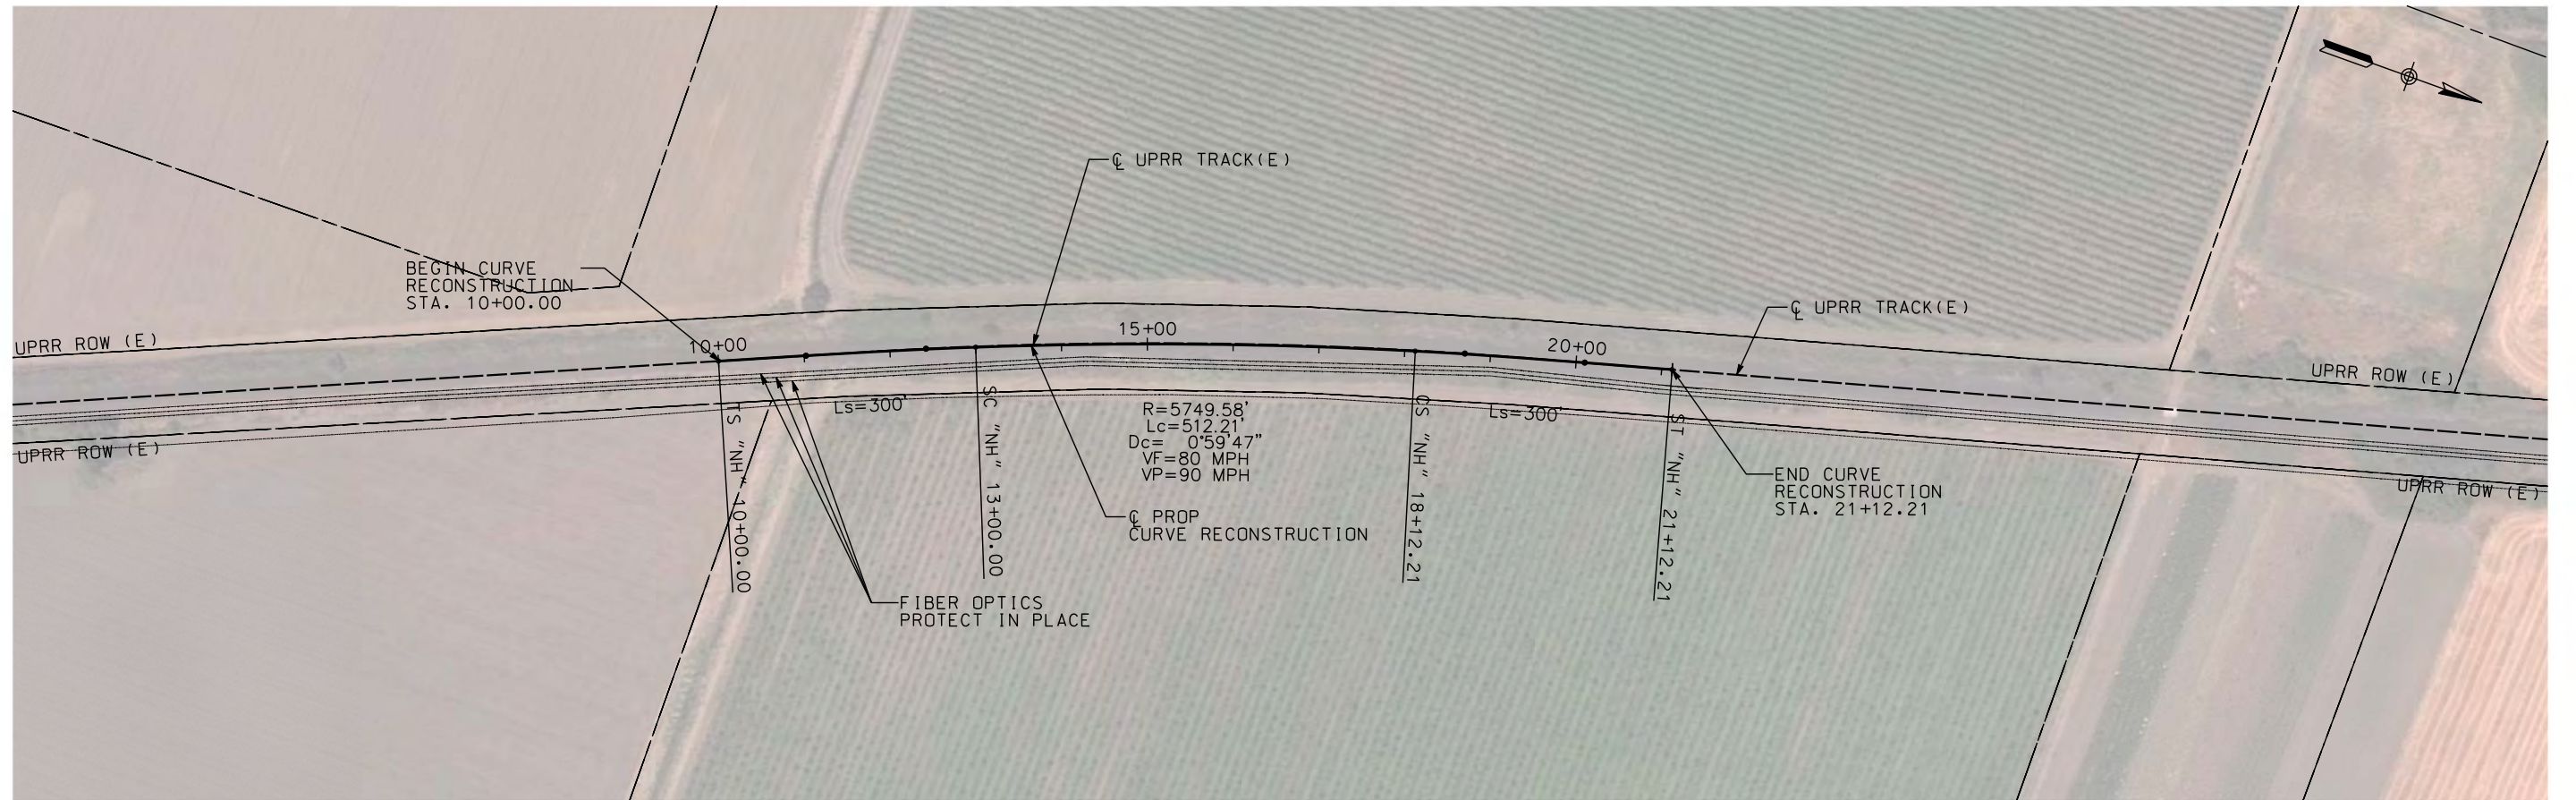

NOT FOR CONSTRUCTION

REV	DATE	BY	CHK	APP	DESCRIPTION

DESIGNED BY A. SHIELDS
DRAWN BY A. SHIELDS
CHECKED BY D. HARTMAN
IN CHARGE D. COWIN
DATE


TRANSPORTATION
AECOM
300 Lakeside Dr, Suite 400
Oakland, CA 94612
T 510.893.3600 F 510.874.3268
www.aecom.com



15% PRELIMINARY ENGINEERING

SAN JOAQUIN REGIONAL RAIL COMMISSION
VALLEY RAIL – SACRAMENTO EXTENSION
TRACK CURVE RECONSTRUCTION NORTH OF NORTH
NEW HOPE ROAD – TRACK ALIGNMENT
PLAN AND PROFILE
STA. 10+00 TO STA. 21+12.21

ENVIRONMENTAL ALTERNATIVE CODE
DRAWING NO. TT-D1001-NH
SCALE AS SHOWN
SHEET NO. 57 OF 171

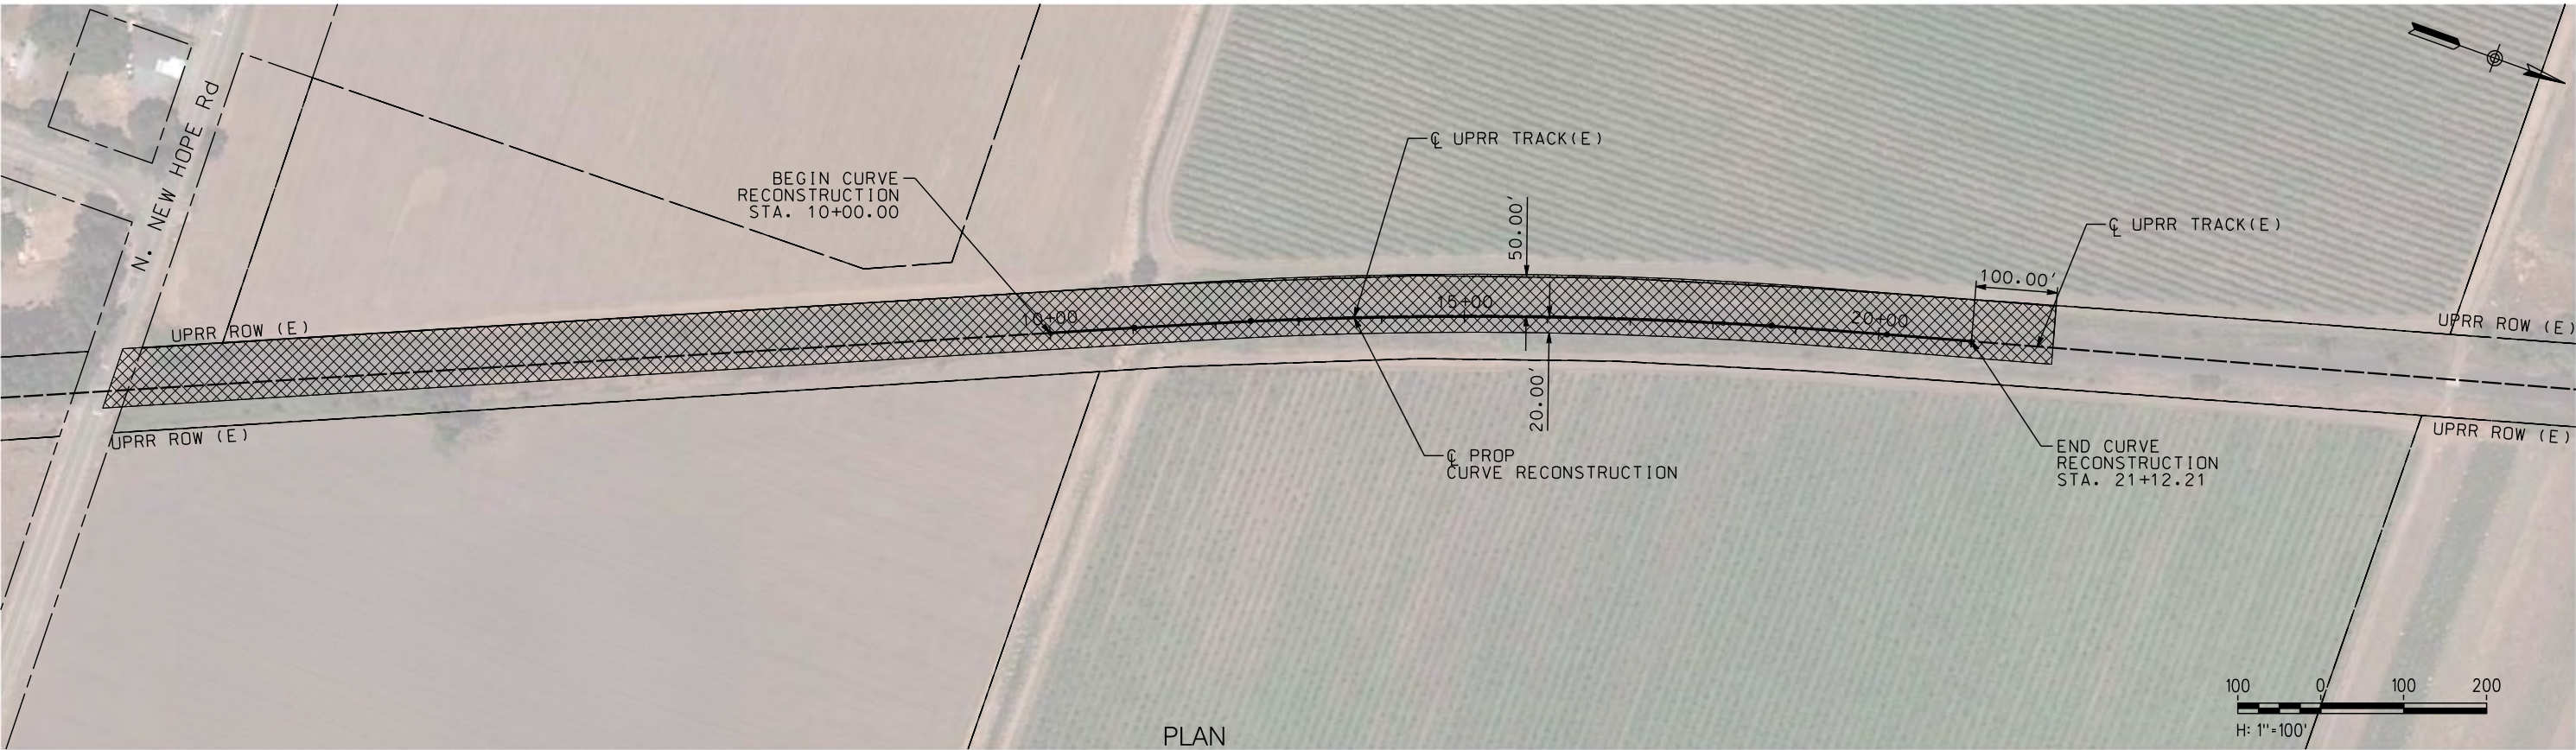

NOT FOR CONSTRUCTION

REV	DATE	BY	CHK	APP	DESCRIPTION

DESIGNED BY A. SHIELDS
DRAWN BY A. SHIELDS
CHECKED BY D. HARTMAN
IN CHARGE D. COWIN
DATE

TRANSPORTATION AECOM
AECOM 300 Lakeside Dr, Suite 400 Oakland, CA 94612 T 510.893.3600 F 510.874.3268
www.aecom.com



SAN JOAQUIN
REGIONAL
RAIL COMMISSION





ACE
ALFACENT CORRIDOR EXPRESS

15% PRELIMINARY ENGINEERING

SAN JOAQUIN REGIONAL RAIL COMMISSION
VALLEY RAIL – SACRAMENTO EXTENSION
TRACK CURVE RECONSTRUCTION NORTH OF NORTH
NEW HOPE ROAD – TRACK ALIGNMENT
TEMPORARY CONSTRUCTION AREAS PLAN
STA. 10+00 TO STA. 21+12.21

ENVIRONMENTAL ALTERNATIVE CODE
DRAWING NO. CV-I1001-NH
SCALE AS SHOWN
SHEET NO. 58 OF 171

 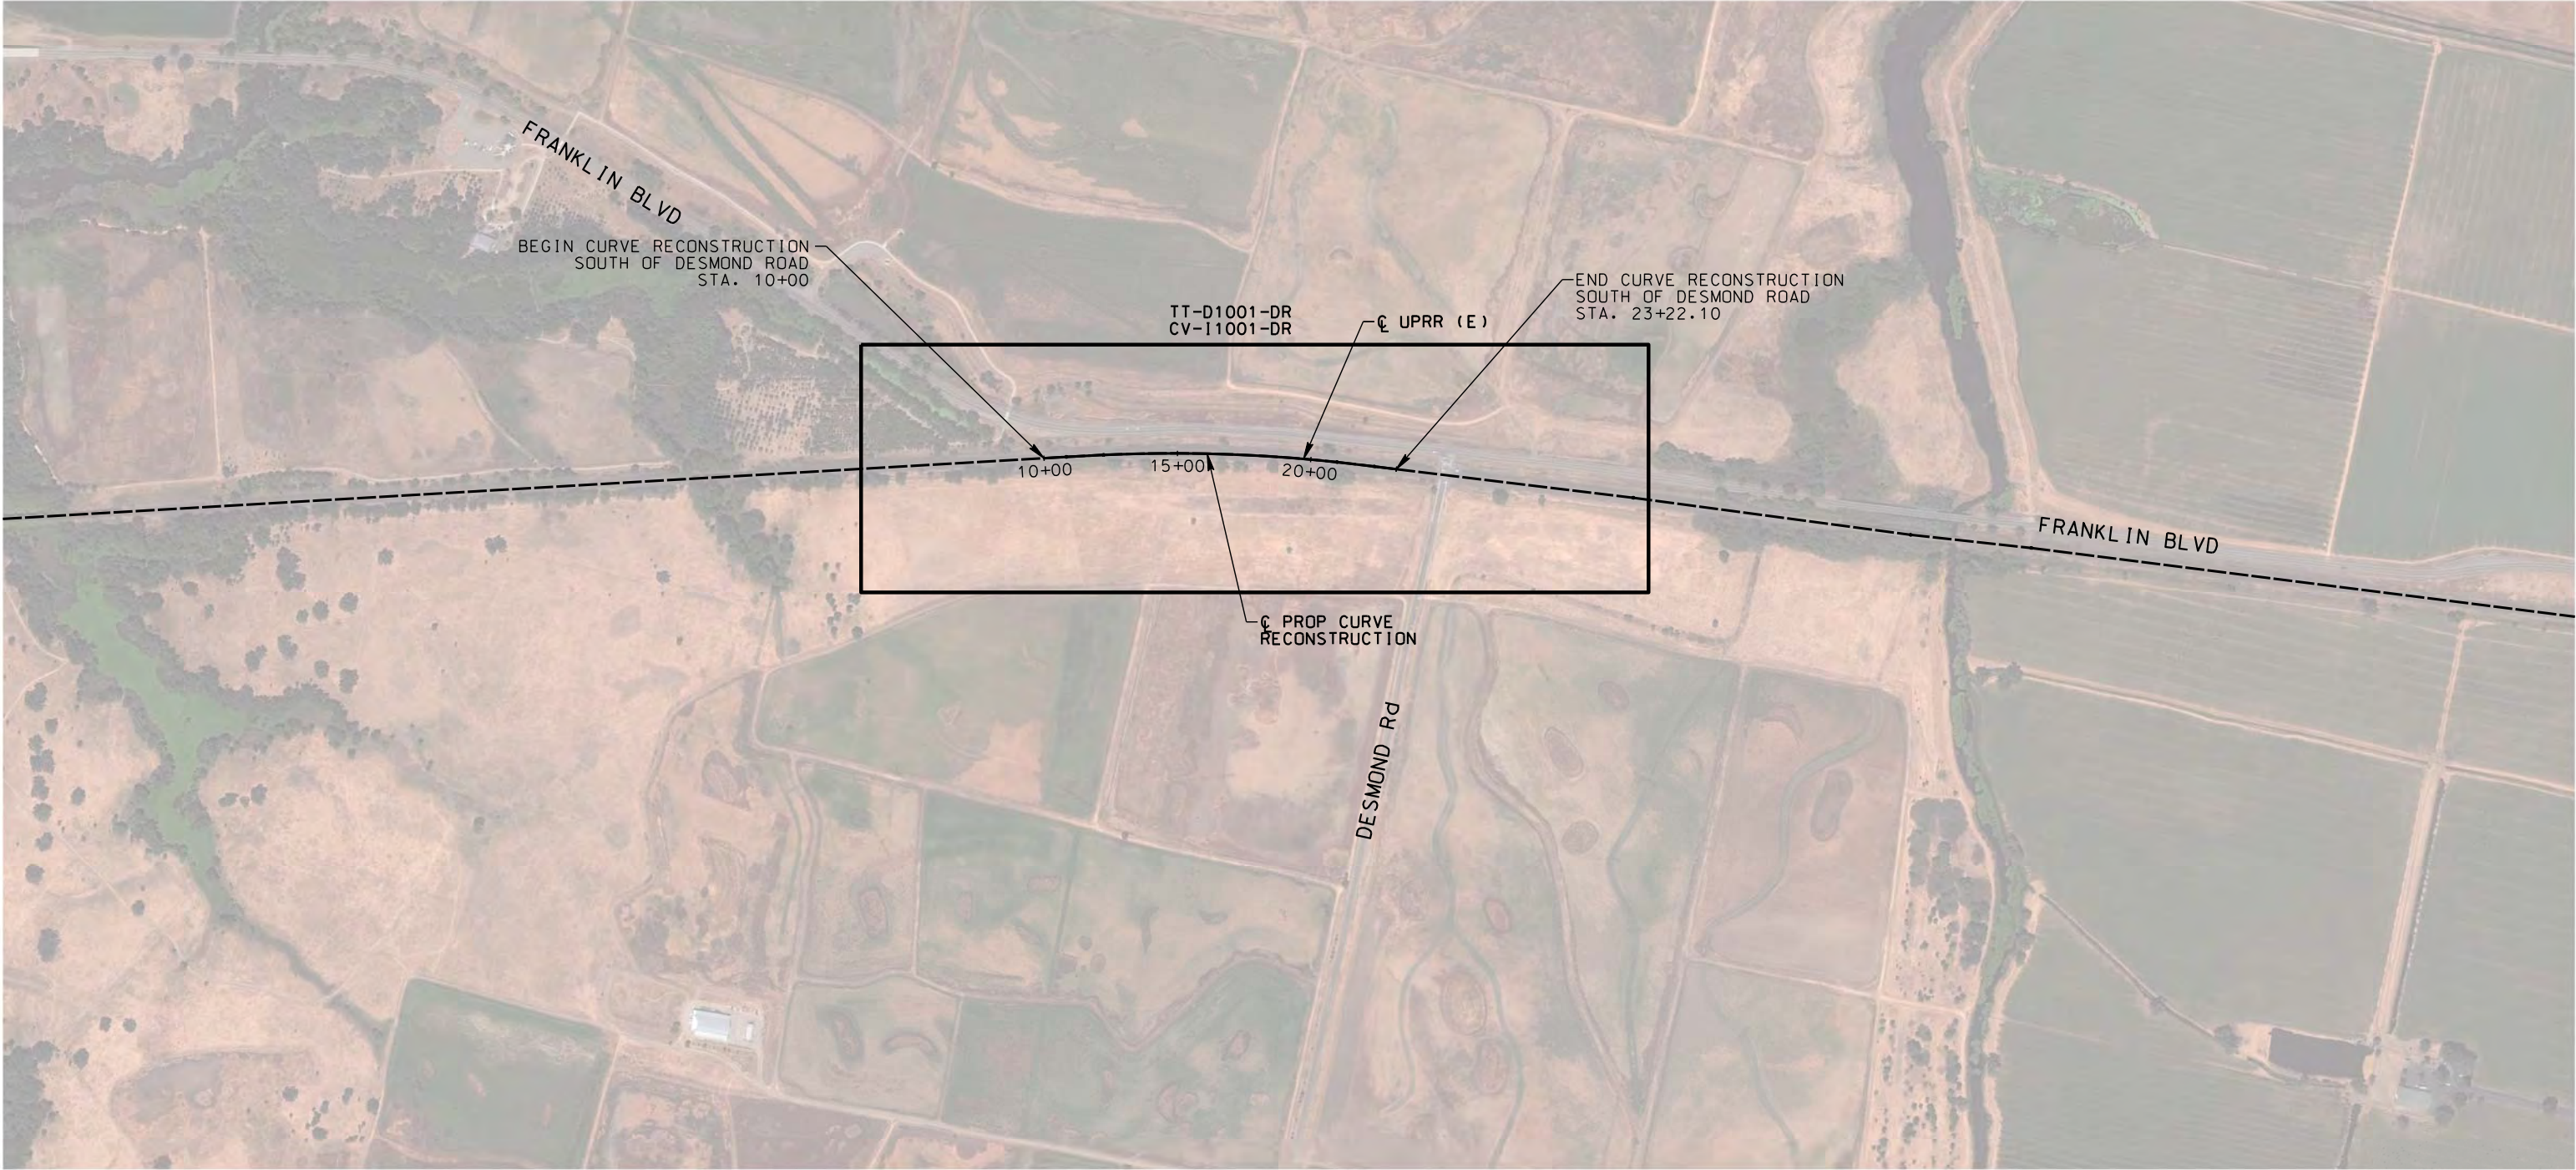

NOT FOR CONSTRUCTION

REV	DATE	BY	CHK	APP	DESCRIPTION

DESIGNED BY A. SHIELDS
DRAWN BY A. SHIELDS
CHECKED BY D. HARTMAN
IN CHARGE D. COWIN
DATE

TRANSPORTATION



AECOM
300 Lakeside Dr, Suite 400
Oakland, CA 94612
T 510.893.3600 F 510.874.3268

www.aecom.com



SAN JOAQUIN
REGIONAL
RAIL COMMISSION




ACE
ALFAMONT CORRIDOR EXPRESS

15% PRELIMINARY ENGINEERING



SAN JOAQUIN REGIONAL RAIL COMMISSION
VALLEY RAIL – SACRAMENTO EXTENSION
TRACK CURVE RECONSTRUCTION SOUTH OF
DESMOND ROAD – TRACK ALIGNMENT
KEY MAP
STA. 10+00 TO STA. 23+22.10

ENVIRONMENTAL ALTERNATIVE CODE
DRAWING NO. TT-B0001-DR
SCALE NONE
SHEET NO. 59 OF 171

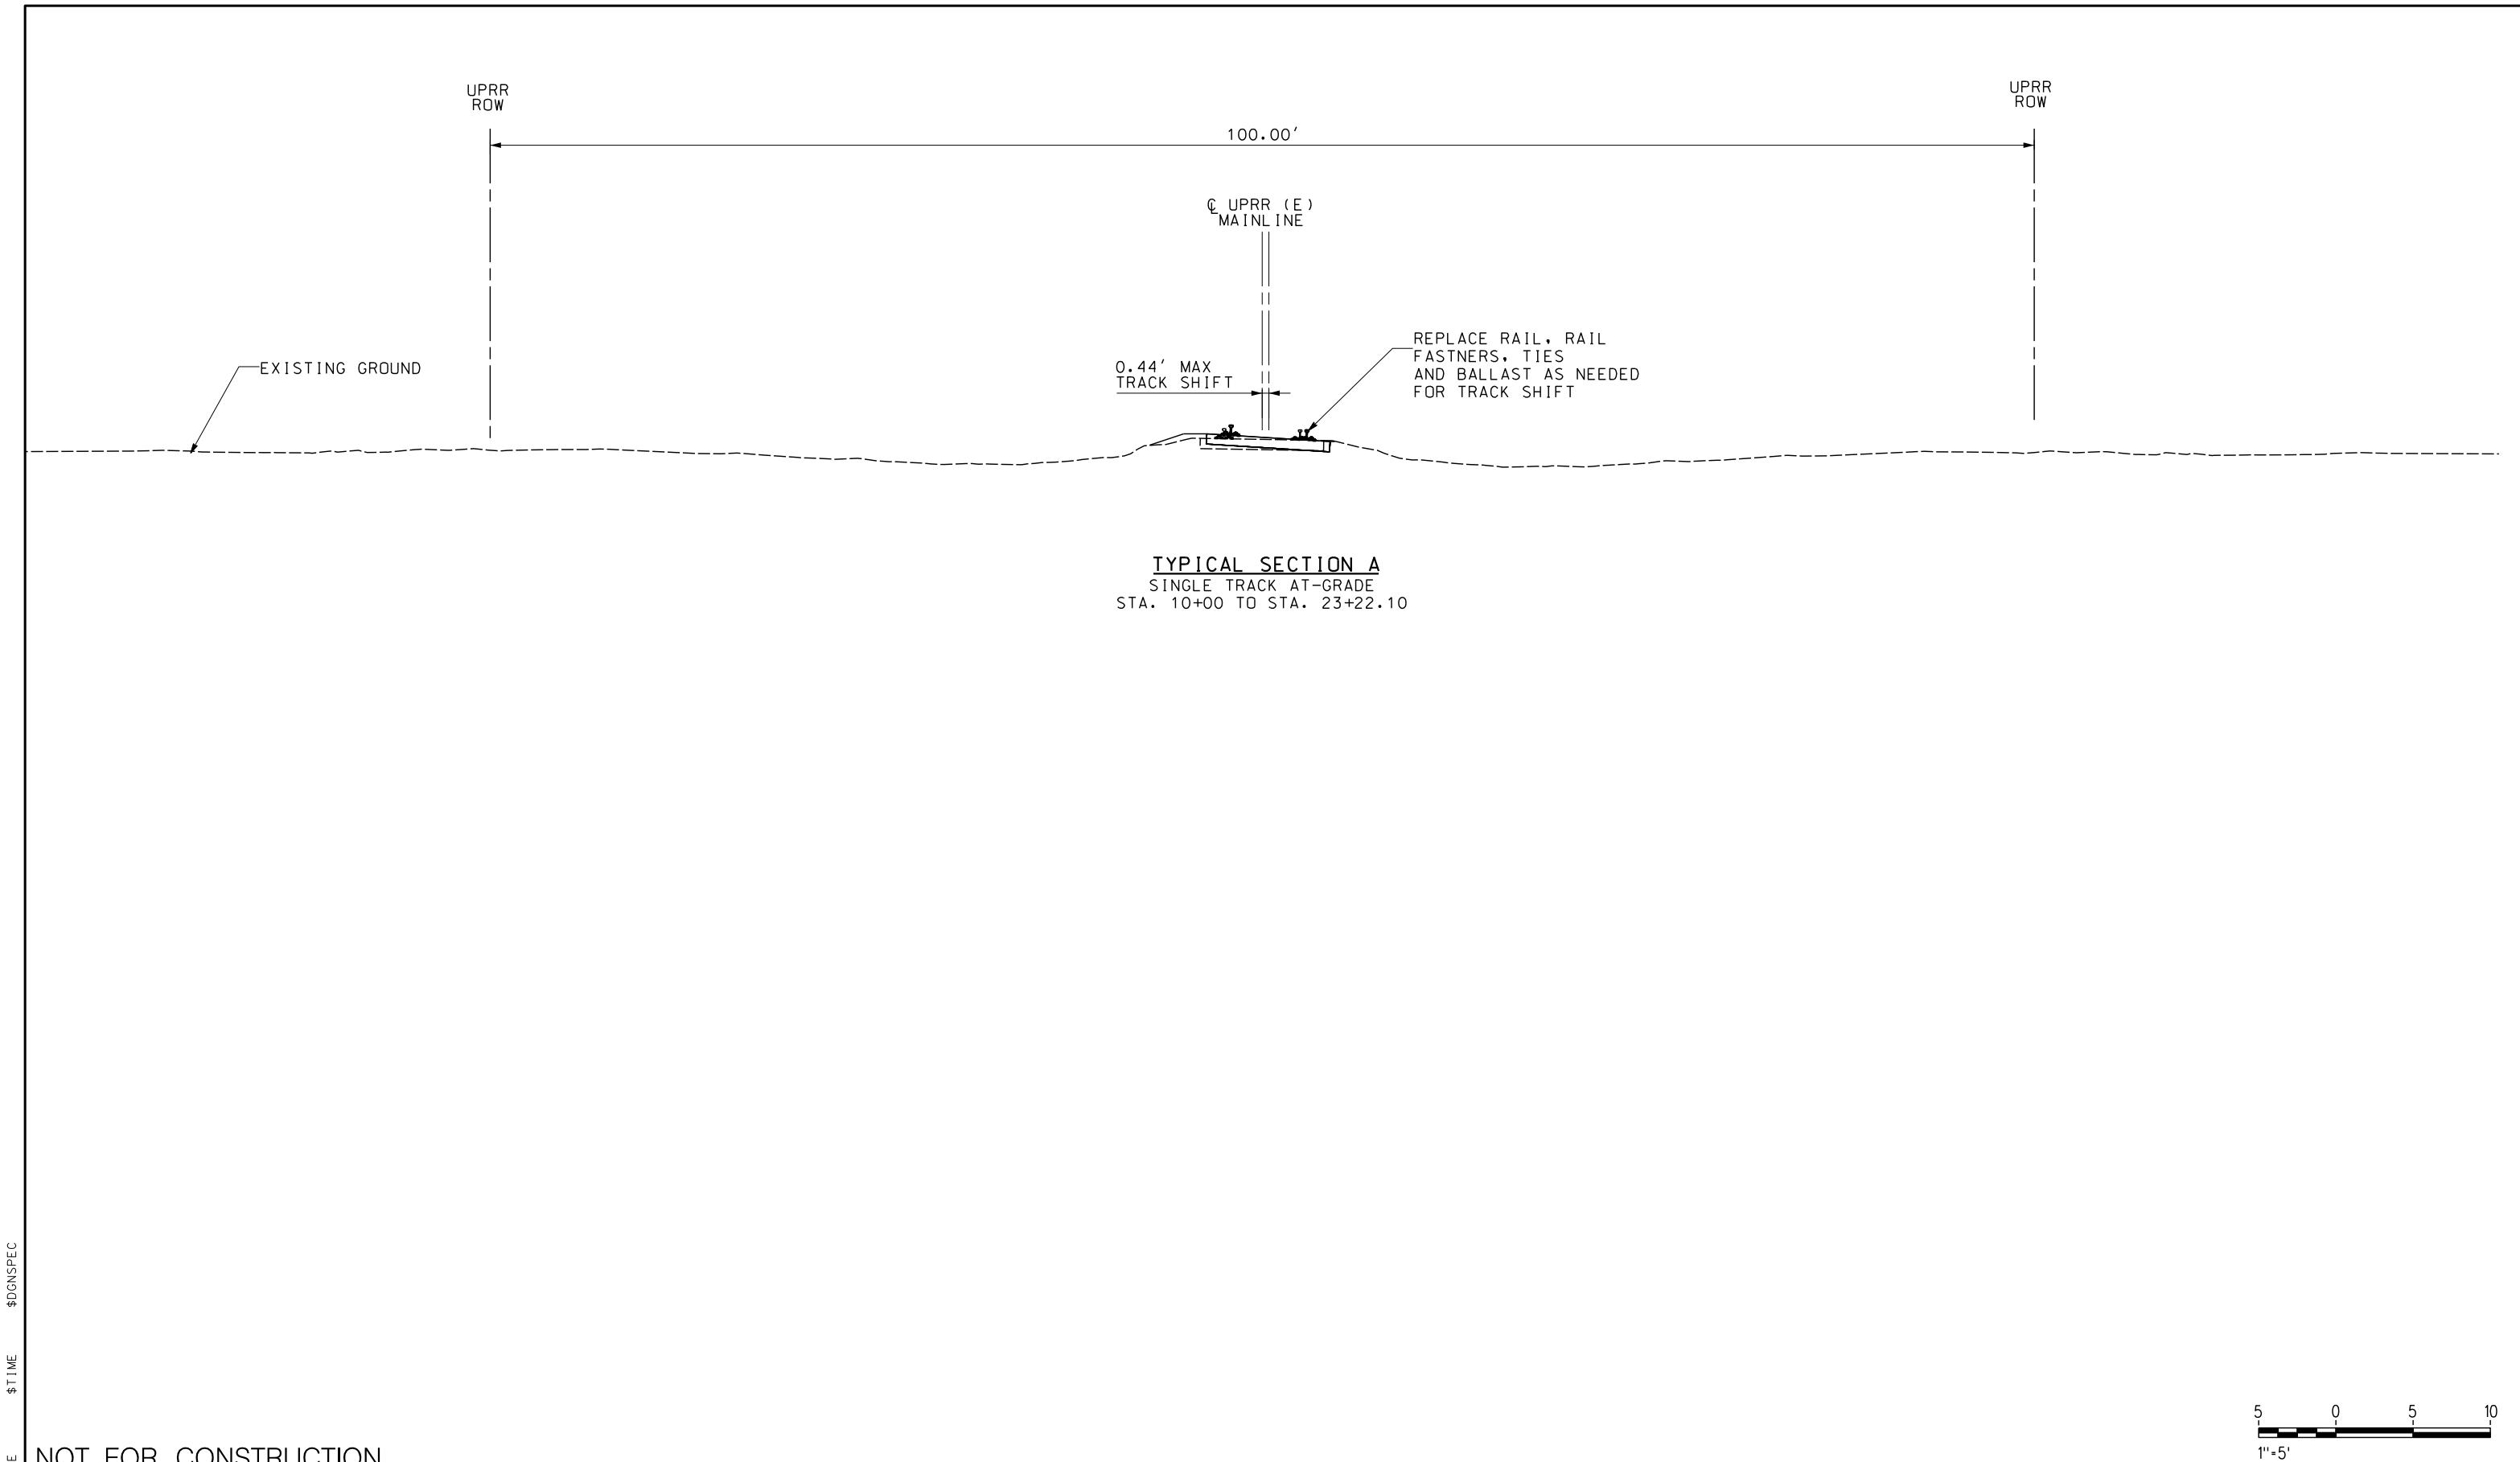

NOT FOR CONSTRUCTION

\$ USER							DESIGNED BY A. SHIELDS	TRANSPORTATION AECOM AECOM 300 Lakeside Dr, Suite 400 Oakland, CA 94612 T 510.893.3600 F 510.874.3268 www.aecom.com	 SAN JOAQUIN REGIONAL RAIL COMMISSION	 ACE ALTAHOUT CORRIDOR EXPRESS	SAN JOAQUIN REGIONAL RAIL COMMISSION VALLEY RAIL – SACRAMENTO EXTENSION TRACK CURVE RECONSTRUCTION SOUTH OF DESMOND ROAD – TRACK ALIGNMENT TYPICAL SECTIONS SHEET 1 OF 1	ENVIRONMENTAL ALTERNATIVE C	
							DRAWN BY A. SHIELDS						DRAWING NO. TT-D0001-DR
							CHECKED BY D. HARTMAN						SCALE 1" = 5'
							IN CHARGE D. COWIN						SHEET NO. 60 OF 171
							DATE						
	REV	DATE	BY	CHK	APP	DESCRIPTION							

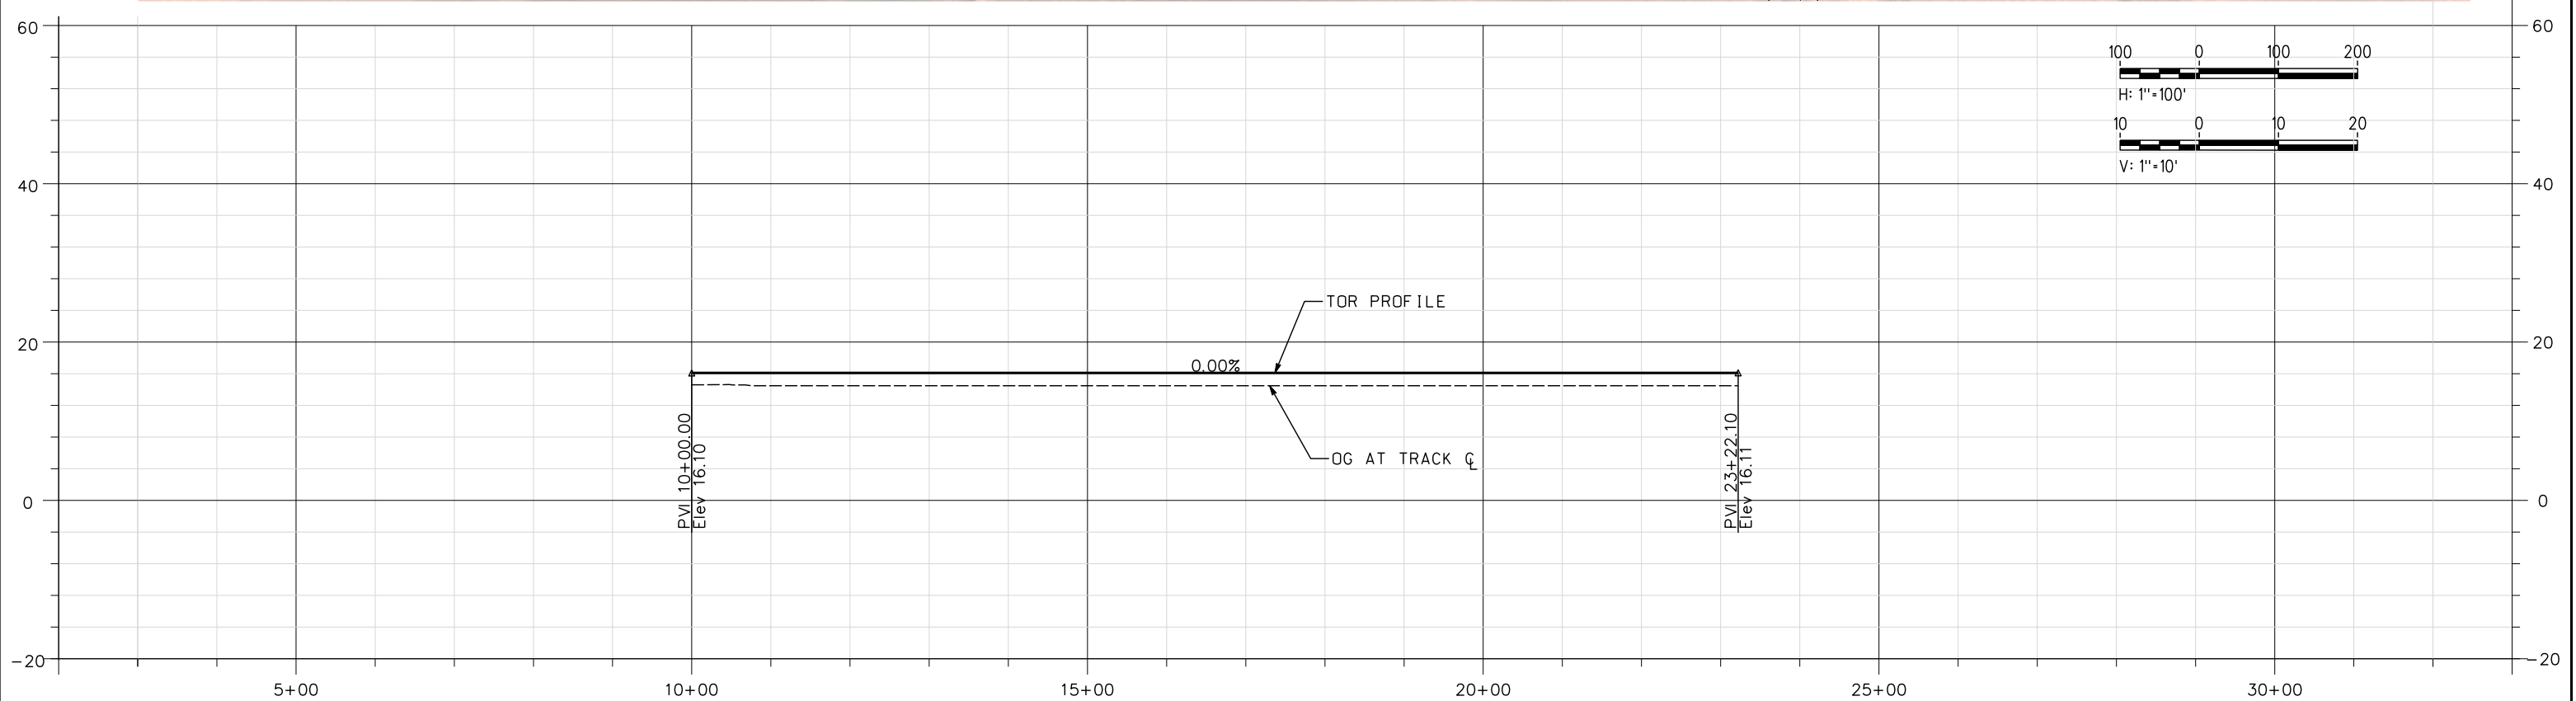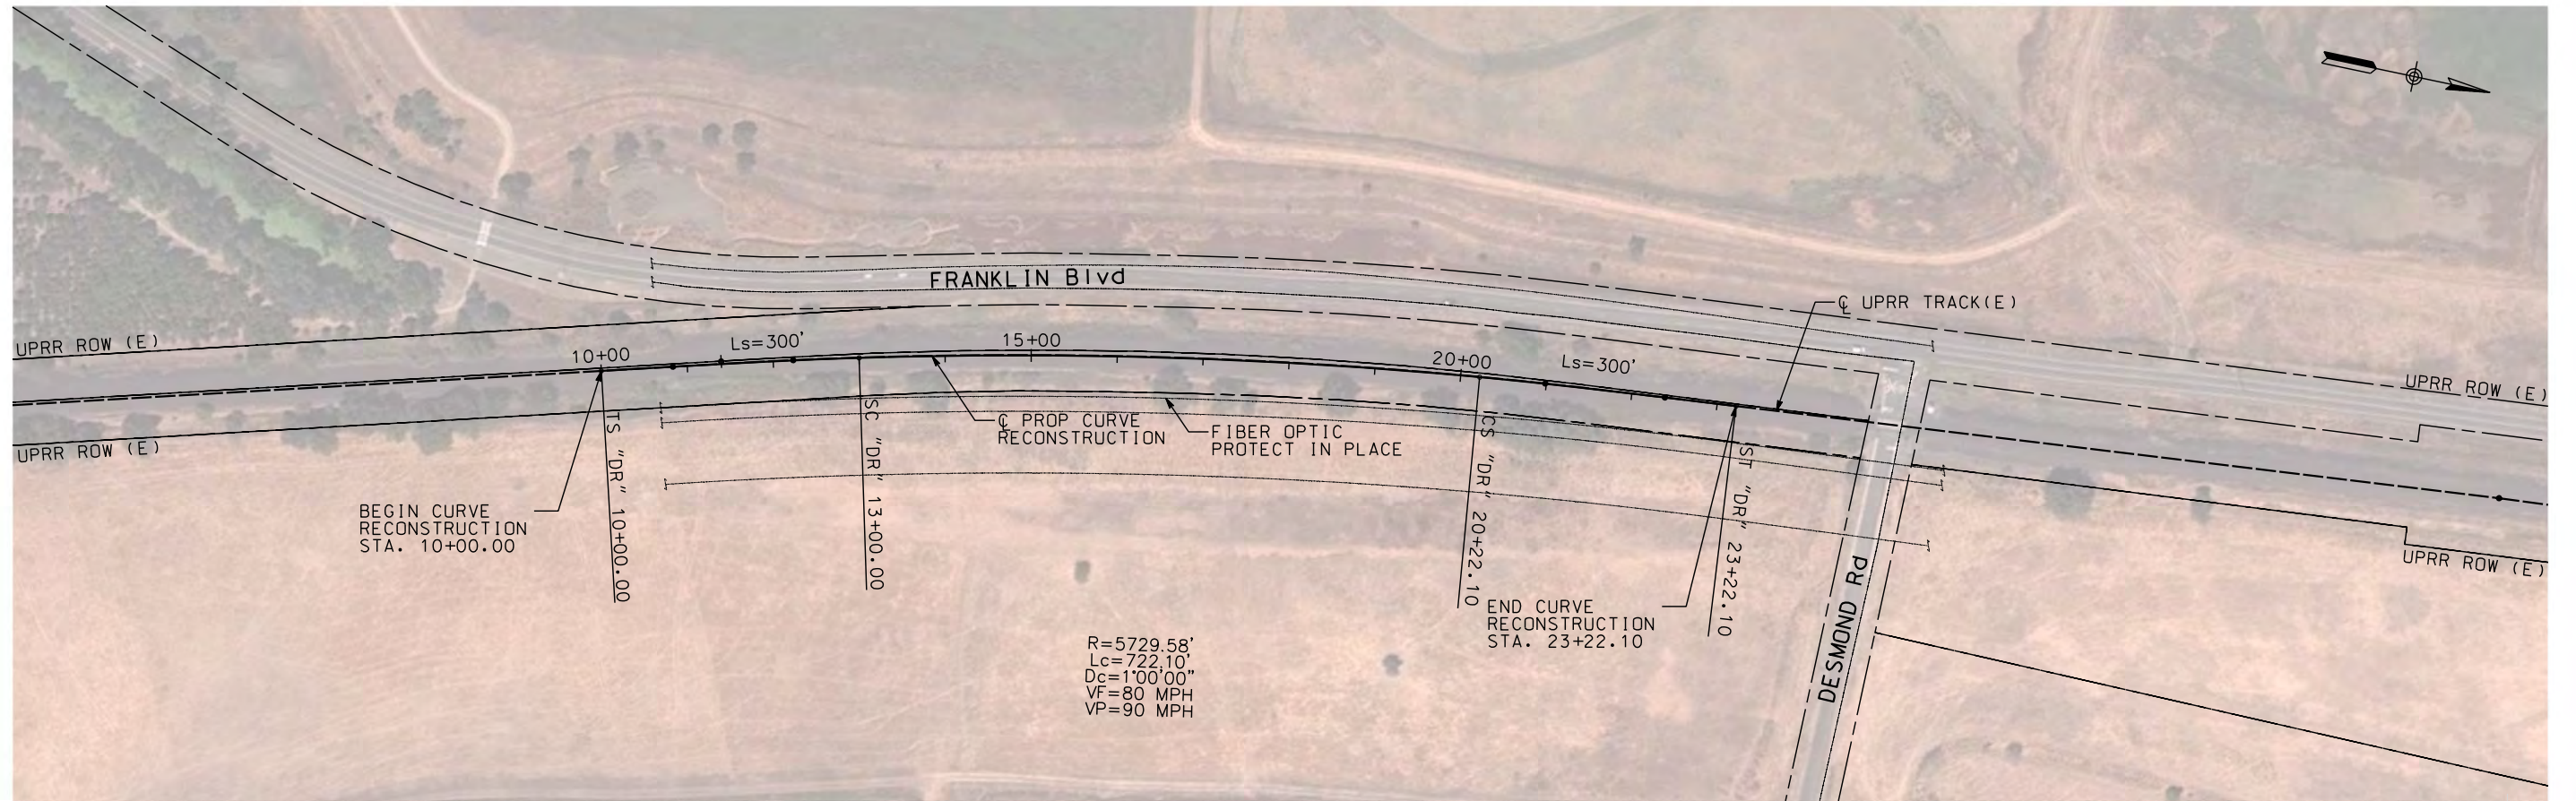

NOT FOR CONSTRUCTION

REV	DATE	BY	CHK	APP	DESCRIPTION

DESIGNED BY A. SHIELDS
DRAWN BY A. SHIELDS
CHECKED BY D. HARTMAN
IN CHARGE D. COWIN
DATE


TRANSPORTATION
AECOM
300 Lakeside Dr, Suite 400
Oakland, CA 94612
T 510.893.3600 F 510.874.3268
www.aecom.com



15% PRELIMINARY ENGINEERING

SAN JOAQUIN REGIONAL RAIL COMMISSION
VALLEY RAIL – SACRAMENTO EXTENSION
TRACK CURVE RECONSTRUCTION SOUTH OF
DESMOND ROAD – TRACK ALIGNMENT
PLAN AND PROFILE
STA. 10+00 TO STA. 23+22.10

ENVIRONMENTAL ALTERNATIVE CODE
DRAWING NO. TT-D1001-DR
SCALE AS SHOWN
SHEET NO. 61 OF 171

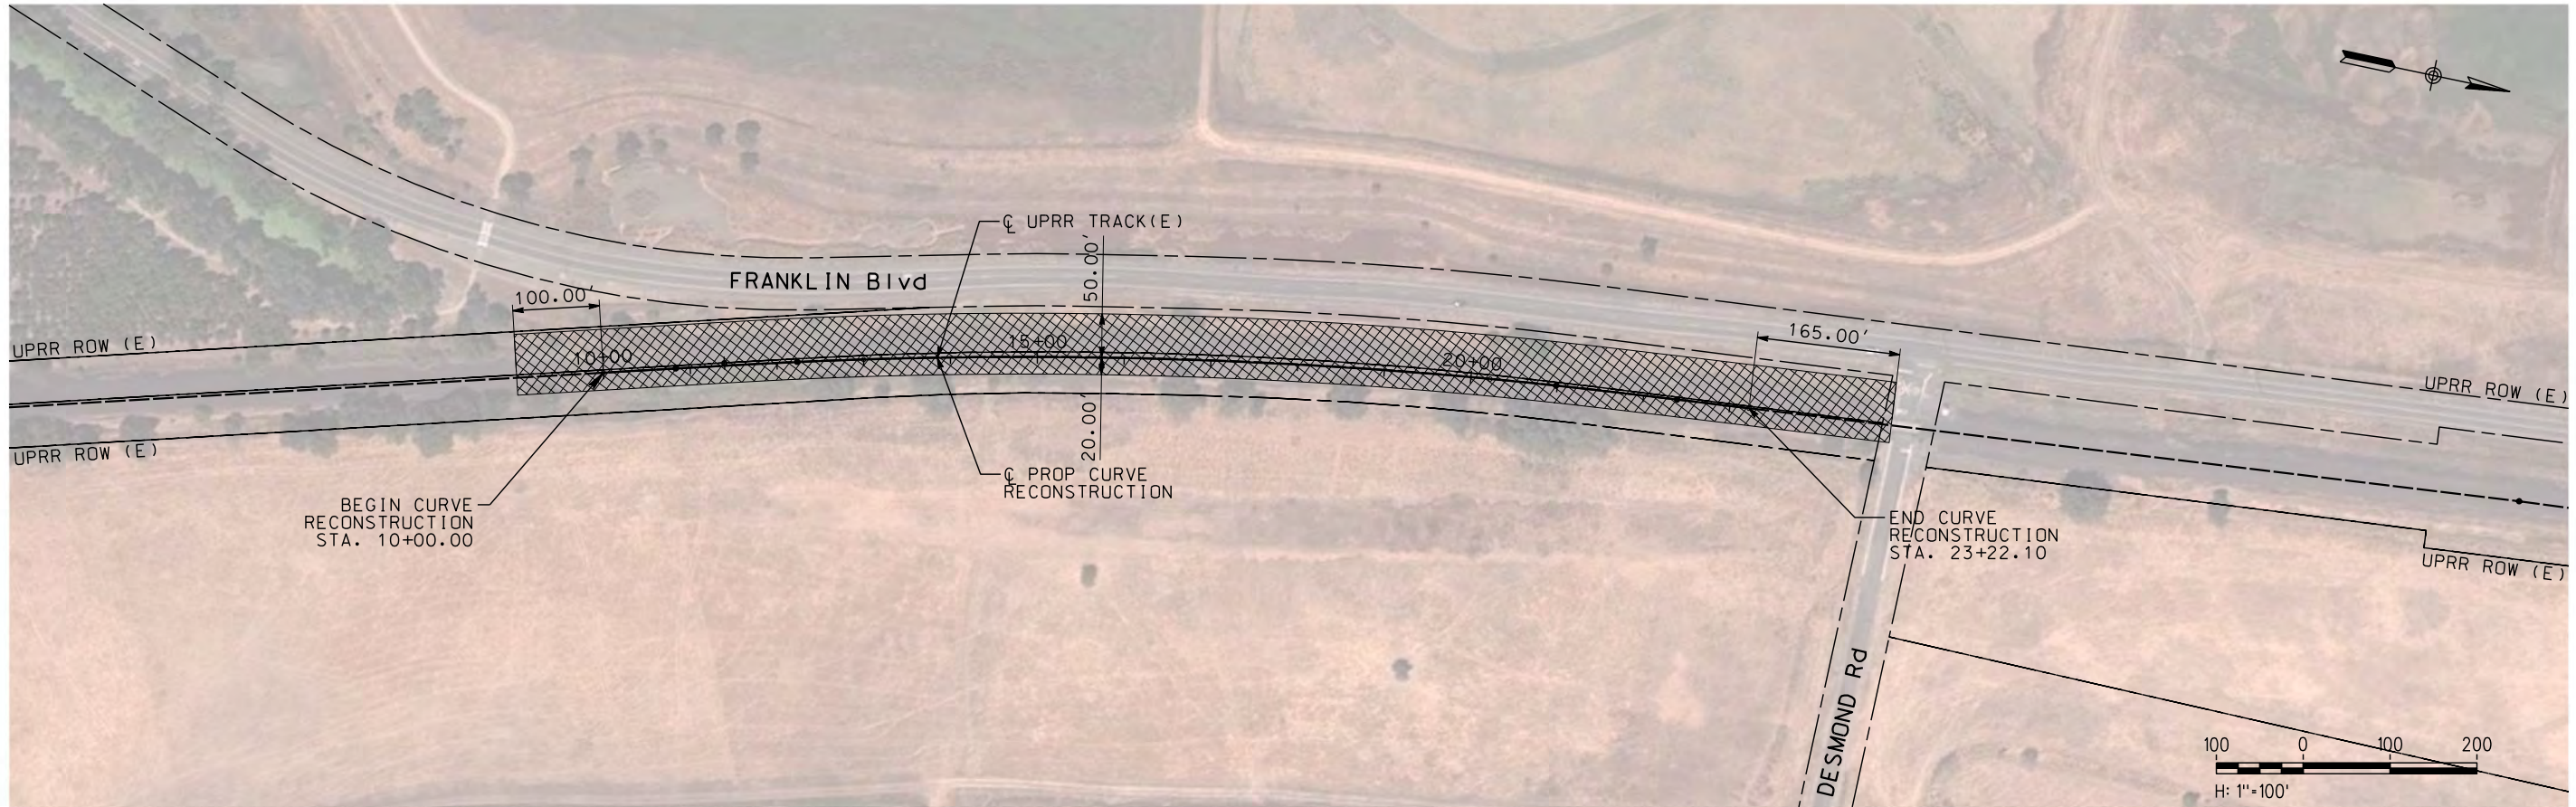

\$USER \$DATE \$TIME \$DGN\$SPEC

NOT FOR CONSTRUCTION

REV	DATE	BY	CHK	APP	DESCRIPTION

DESIGNED BY A. SHIELDS
DRAWN BY A. SHIELDS
CHECKED BY D. HARTMAN
IN CHARGE D. COWIN
DATE

TRANSPORTATION
AECOM
AECOM 300 Lakeside Dr, Suite 400 Oakland, CA 94612 T 510.893.3600 F 510.874.3268
www.aecom.com



SAN JOAQUIN
REGIONAL
RAIL COMMISSION





ACE
ALFAMONT CORRIDOR EXPRESS

15% PRELIMINARY ENGINEERING

SAN JOAQUIN REGIONAL RAIL COMMISSION
VALLEY RAIL – SACRAMENTO EXTENSION
TRACK CURVE RECONSTRUCTION SOUTH OF
DESMOND ROAD – TRACK ALIGNMENT
TEMPORARY CONSTRUCTION AREAS PLAN
STA. 10+00 TO STA. 23+22.10

ENVIRONMENTAL ALTERNATIVE CODE
DRAWING NO. CV-I1001-DR
SCALE AS SHOWN
SHEET NO. 62 OF 171

 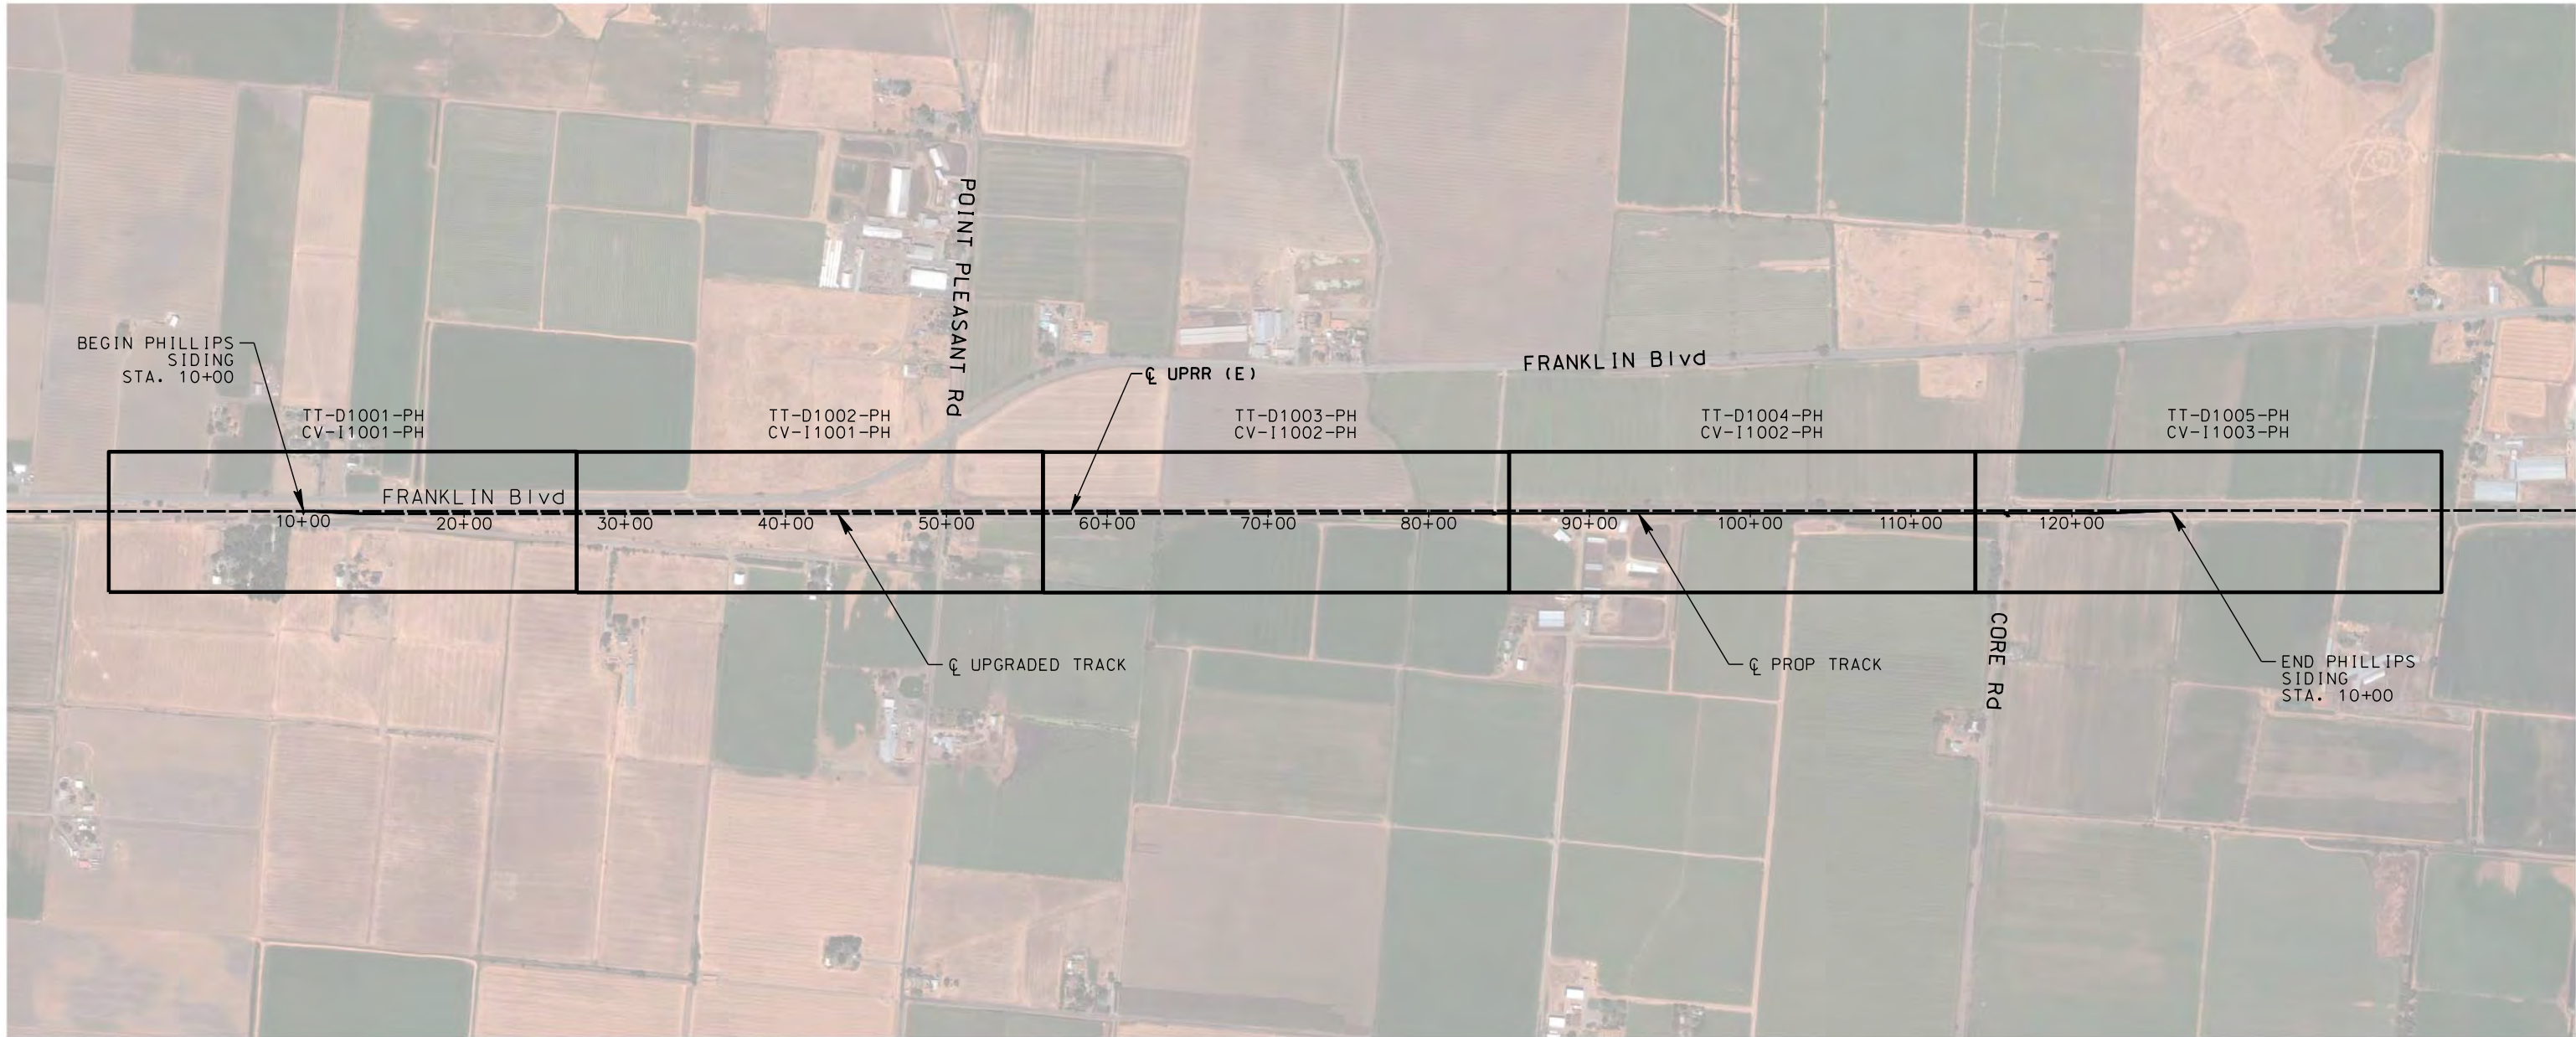

NOT FOR CONSTRUCTION

\$DATE \$TIME \$USER \$DGN \$SPEC

REV	DATE	BY	CHK	APP	DESCRIPTION

DESIGNED BY A. SHIELDS
DRAWN BY A. SHIELDS
CHECKED BY D. HARTMAN
IN CHARGE D. COWIN
DATE

TRANSPORTATION
AECOM
AECOM 300 Lakeside Dr, Suite 400 Oakland, CA 94612 T 510.893.3600 F 510.874.3268
www.aecom.com



SAN JOAQUIN
REGIONAL
RAIL COMMISSION





ACE
ALFAMONT CORRIDOR EXPRESS

15% PRELIMINARY ENGINEERING

SAN JOAQUIN REGIONAL RAIL COMMISSION
VALLEY RAIL – SACRAMENTO EXTENSION


PHILLIPS SIDING UPGRADE AND EXTENSION
TRACK ALIGNMENT – KEY MAP
STA. 10+00 TO STA. 126+16.72

ENVIRONMENTAL ALTERNATIVE CODE
DRAWING NO. TT-B0001-PH
SCALE NONE
SHEET NO. 63 OF 171

 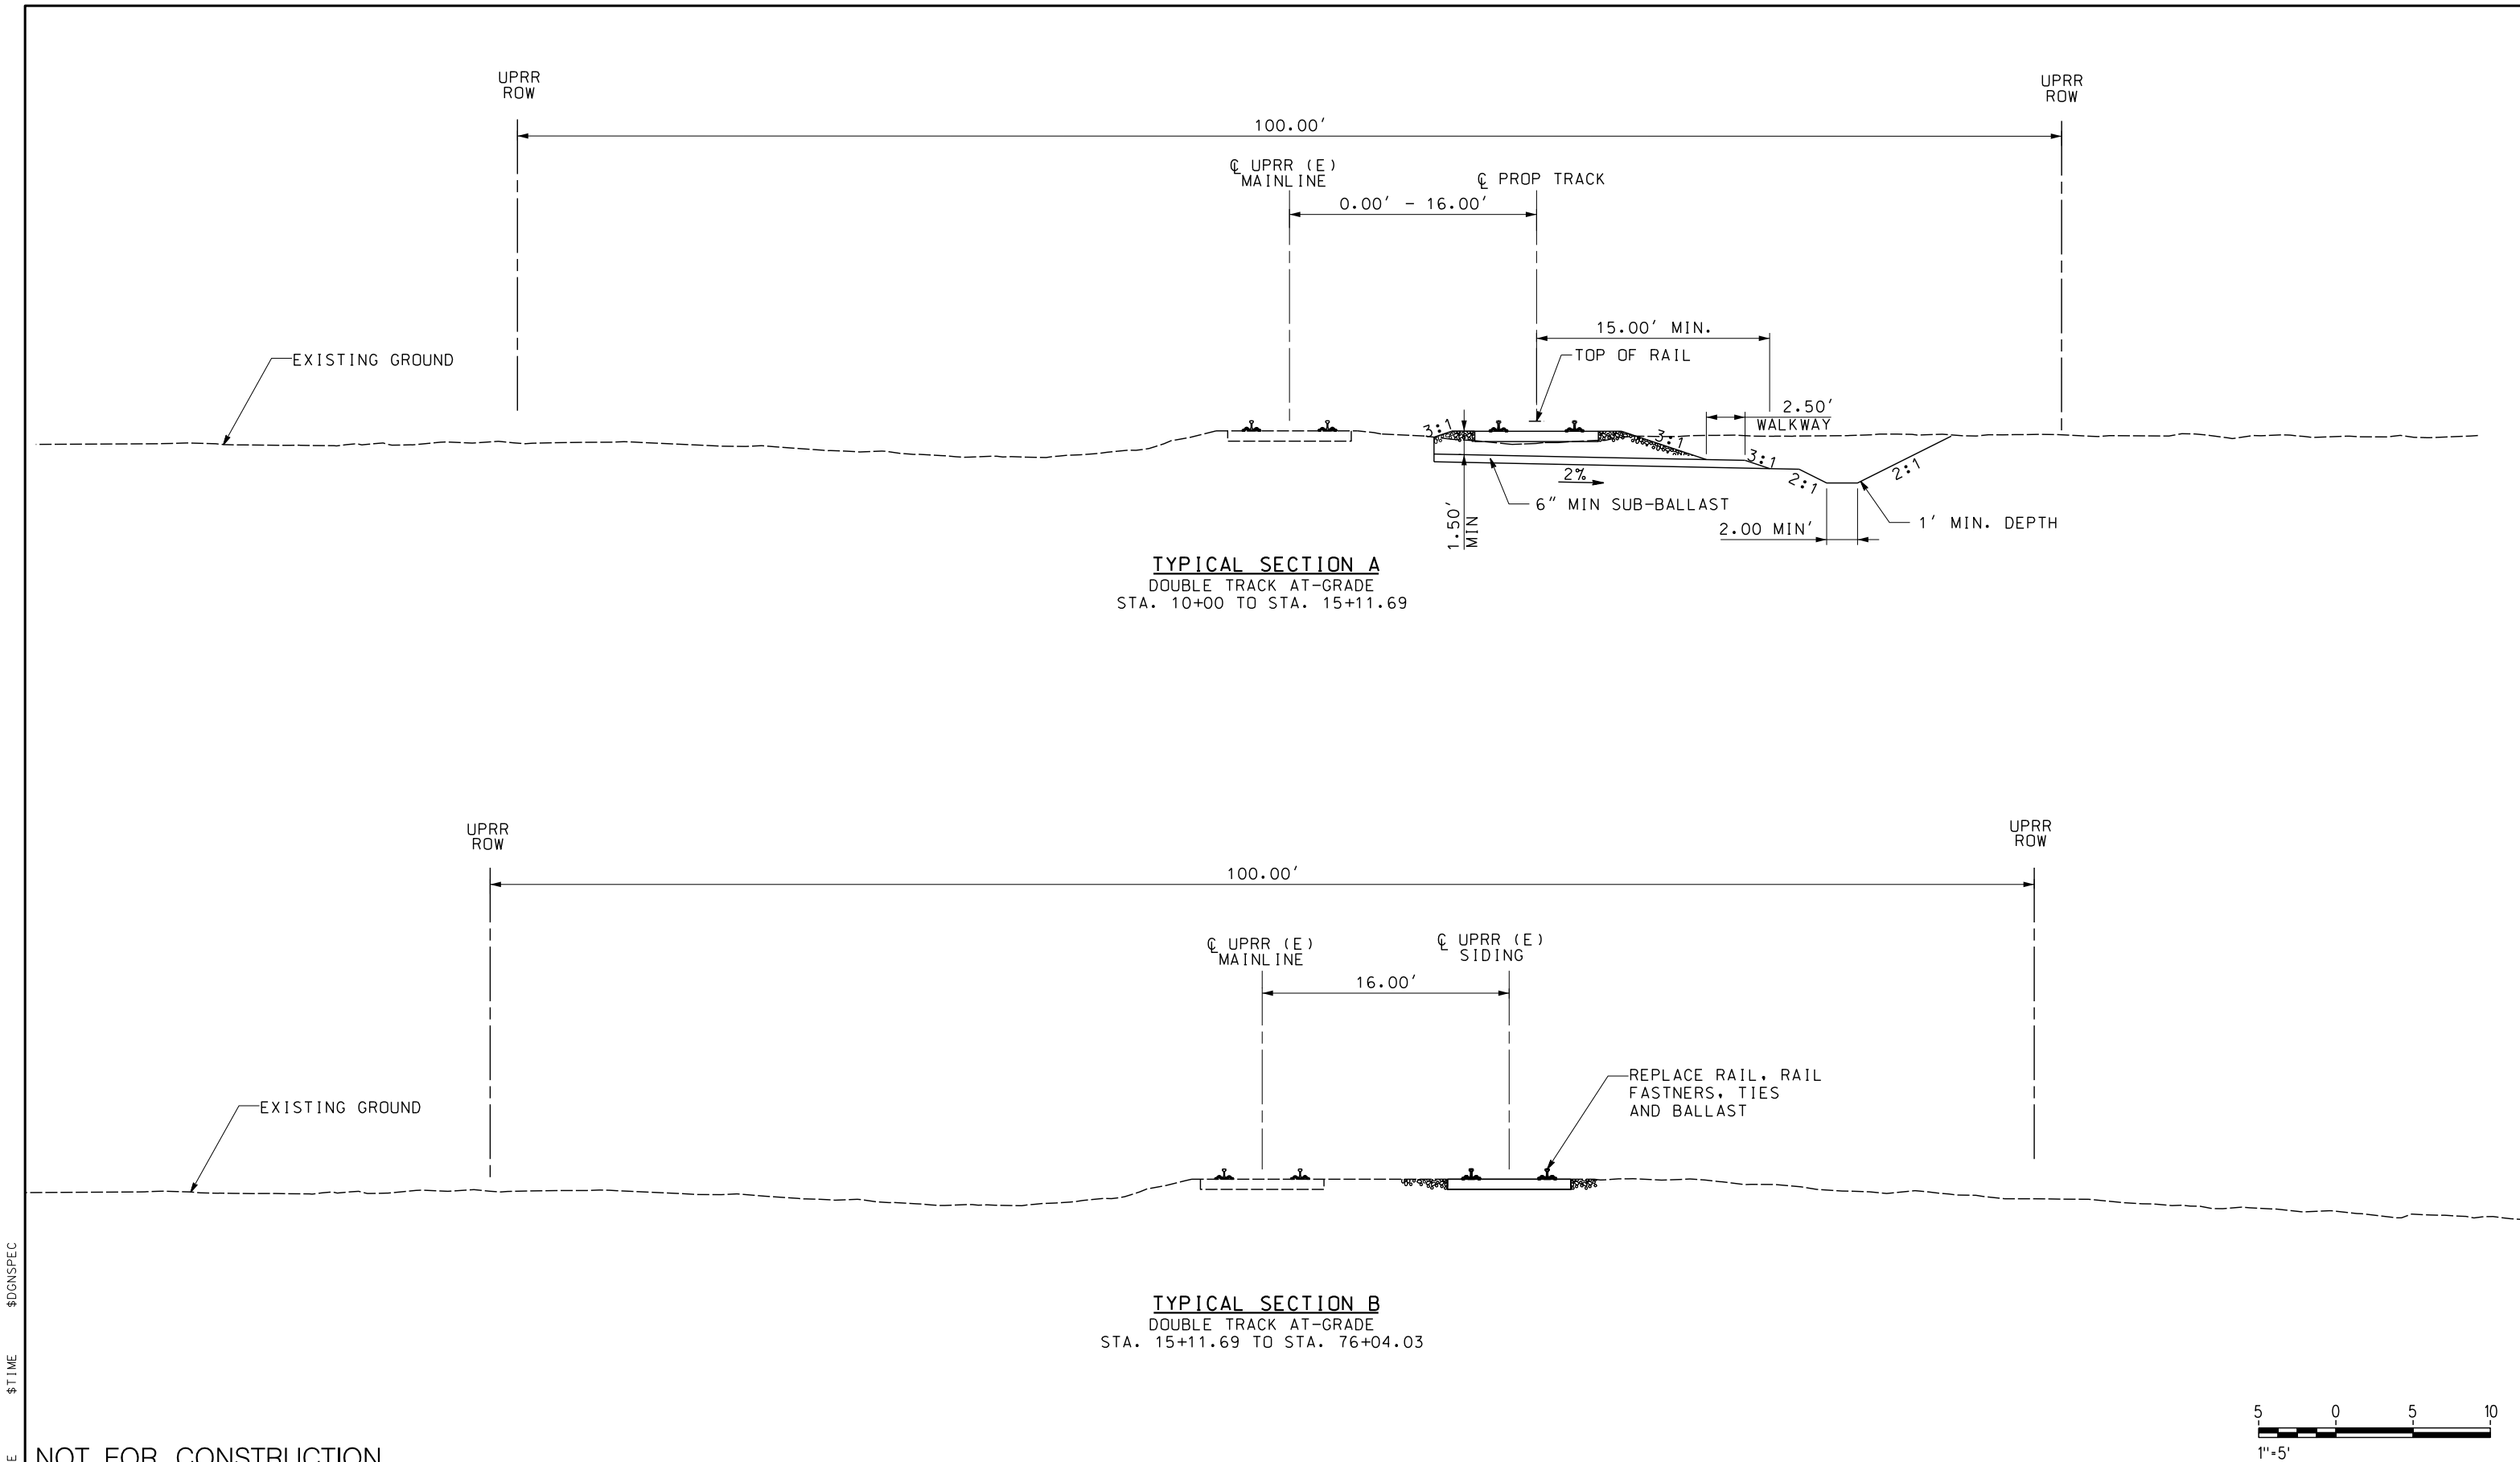


NOT FOR CONSTRUCTION

\$USER						DESIGNED BY A. SHIELDS	TRANSPORTATION AECOM AECOM 300 Lakeside Dr, Suite 400 Oakland, CA 94612 T 510.893.3600 F 510.874.3268 www.aecom.com	 	SAN JOAQUIN REGIONAL RAIL COMMISSION VALLEY RAIL – SACRAMENTO EXTENSION PHILLIP SIDING UPGRADE AND EXTENSION TRACK ALIGNMENT – TYPICAL SECTIONS SHEET 1 OF 2	ENVIRONMENTAL ALTERNATIVE C DRAWING NO. TT-D0001-PH SCALE 1" = 5' SHEET NO. 64 OF 171
						DRAWN BY A. SHIELDS				
						CHECKED BY D. HARTMAN				
						IN CHARGE D. COWIN				
						DATE				
	REV	DATE	BY	CHK	APP	DESCRIPTION				

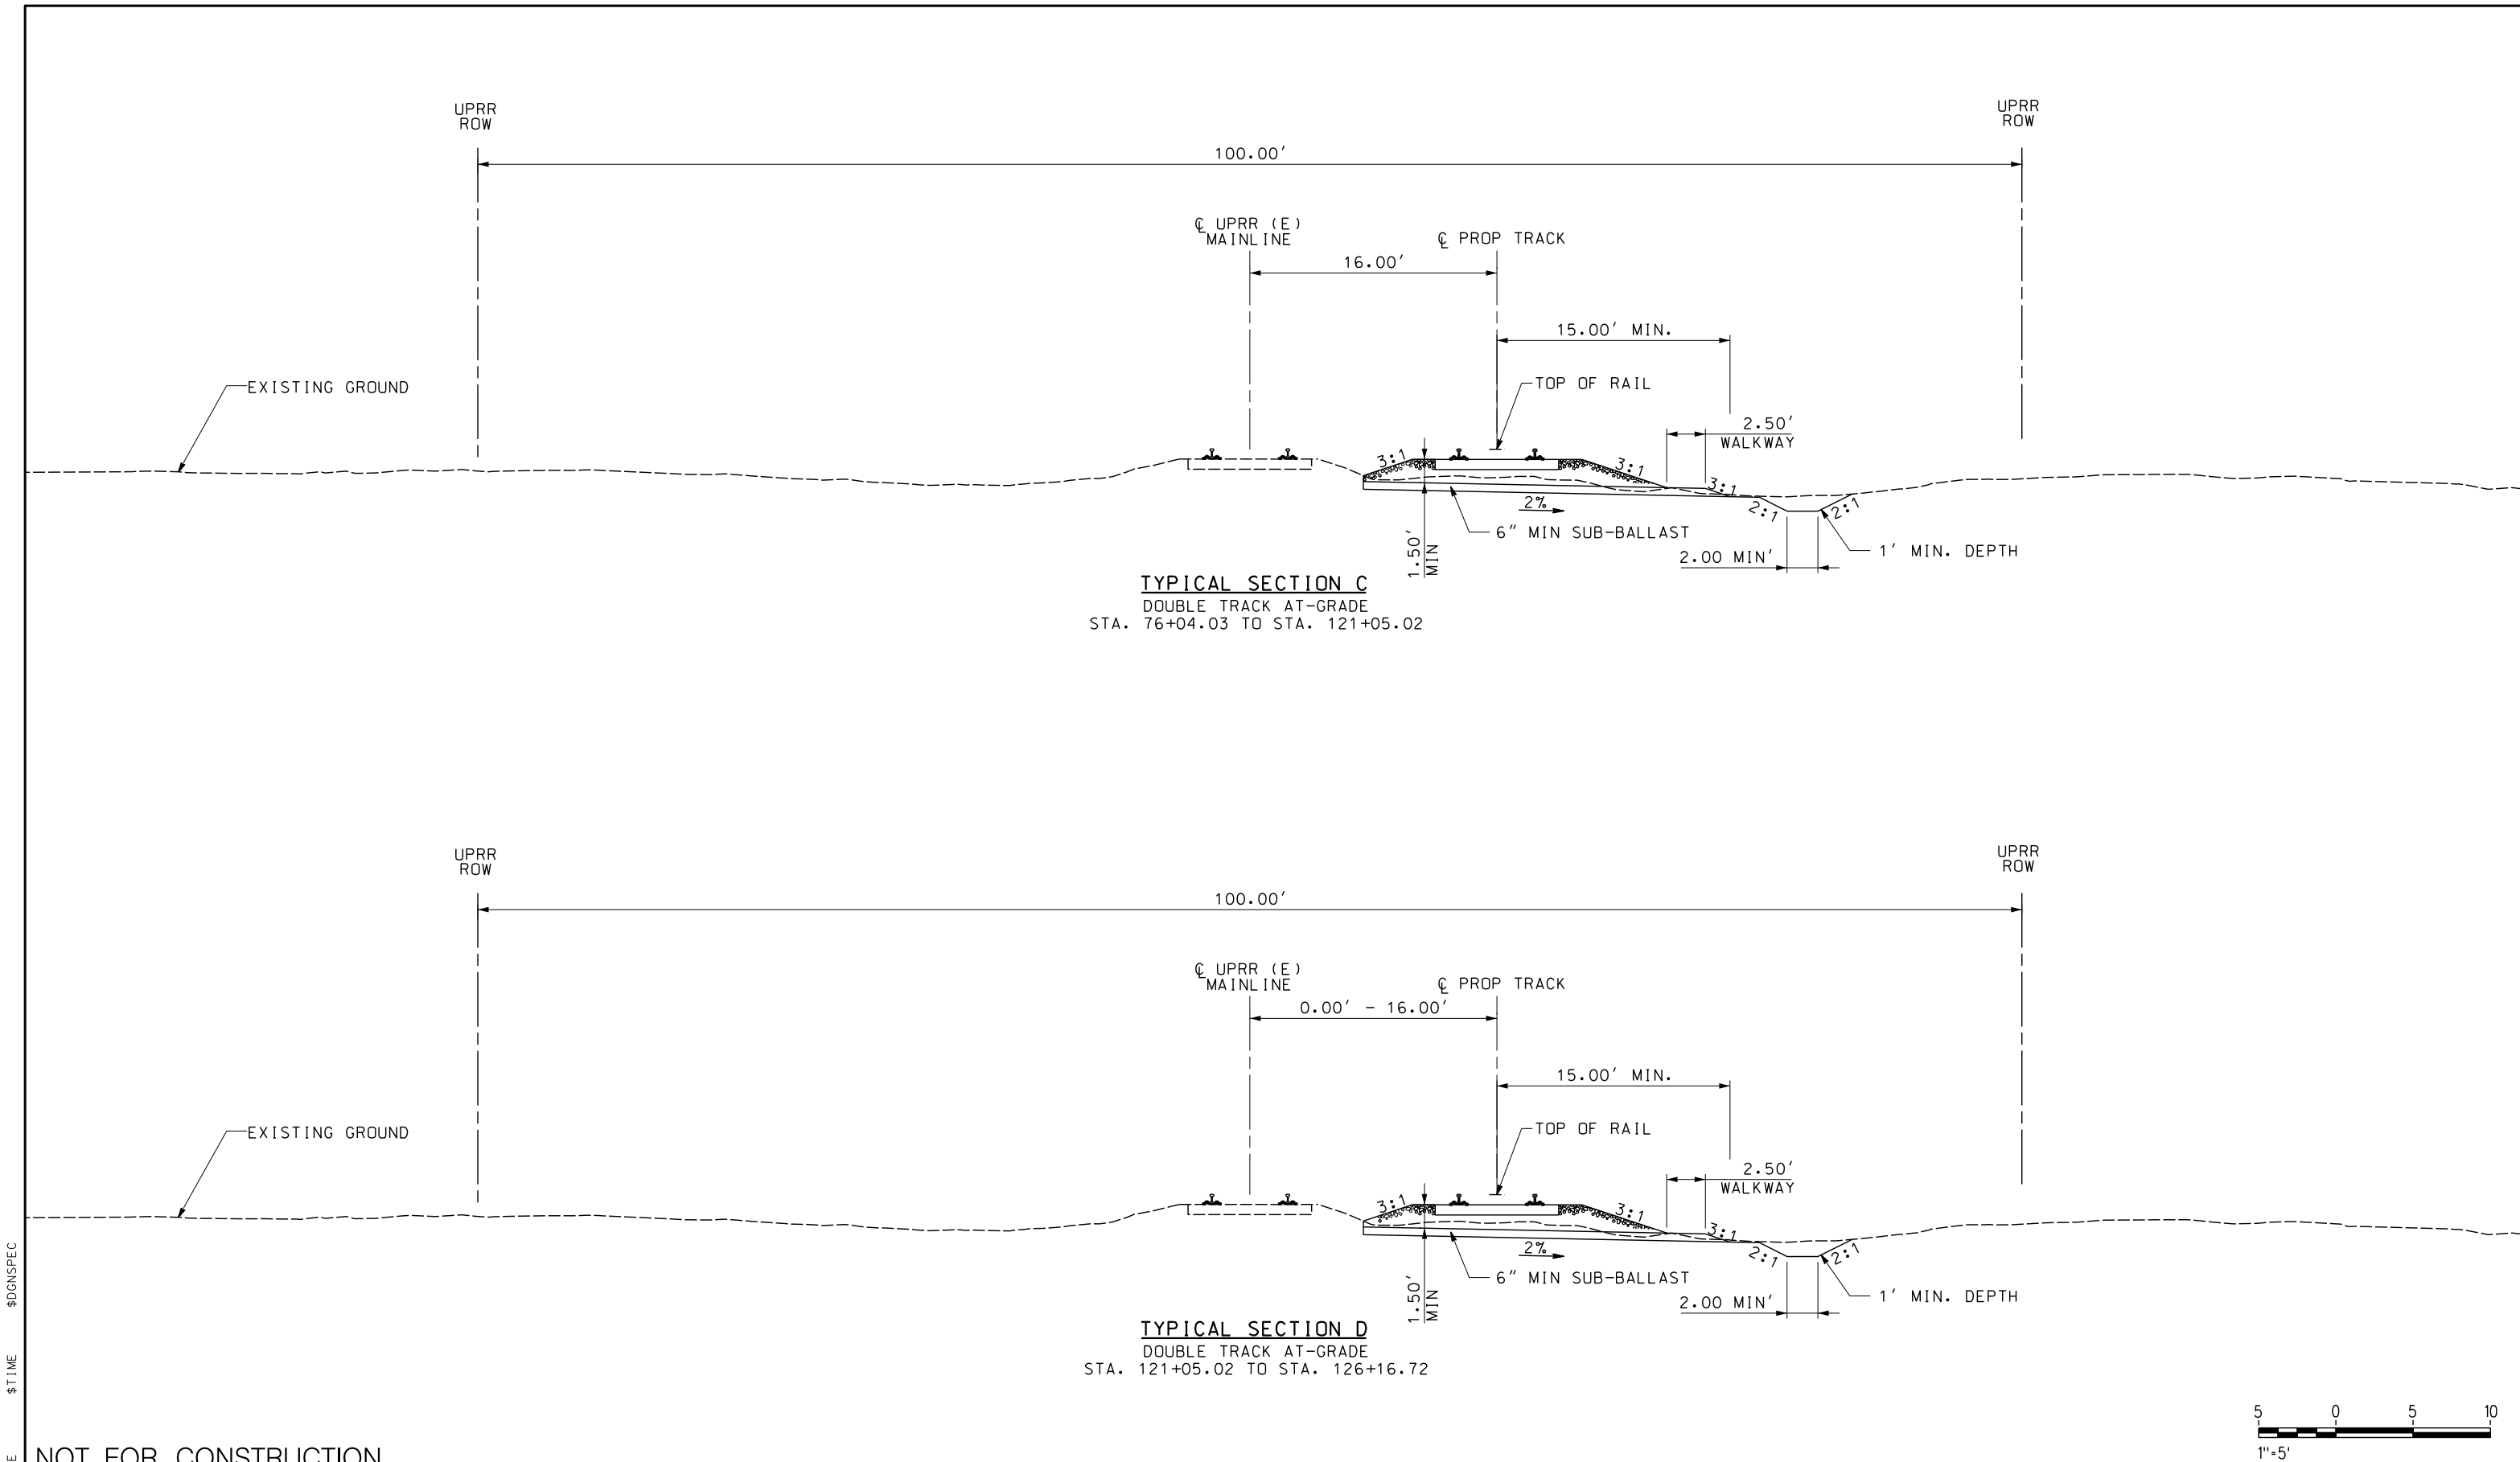


NOT FOR CONSTRUCTION

\$USER							DESIGNED BY A. SHIELDS	TRANSPORTATION AECOM AECOM 300 Lakeside Dr, Suite 400 Oakland, CA 94612 T 510.893.3600 F 510.874.3268 www.aecom.com	 	SAN JOAQUIN REGIONAL RAIL COMMISSION VALLEY RAIL – SACRAMENTO EXTENSION PHILLIP SIDING UPGRADE AND EXTENSION TRACK ALIGNMENT – TYPICAL SECTIONS SHEET 2 OF 2	ENVIRONMENTAL ALTERNATIVE CODE DRAWING NO. TT-D0002-PH SCALE 1" = 5' SHEET NO. 65 OF 171
							DRAWN BY A. SHIELDS				
							CHECKED BY D. HARTMAN				
							IN CHARGE D. COWIN				
							DATE				
	REV	DATE	BY	CHK	APP	DESCRIPTION					

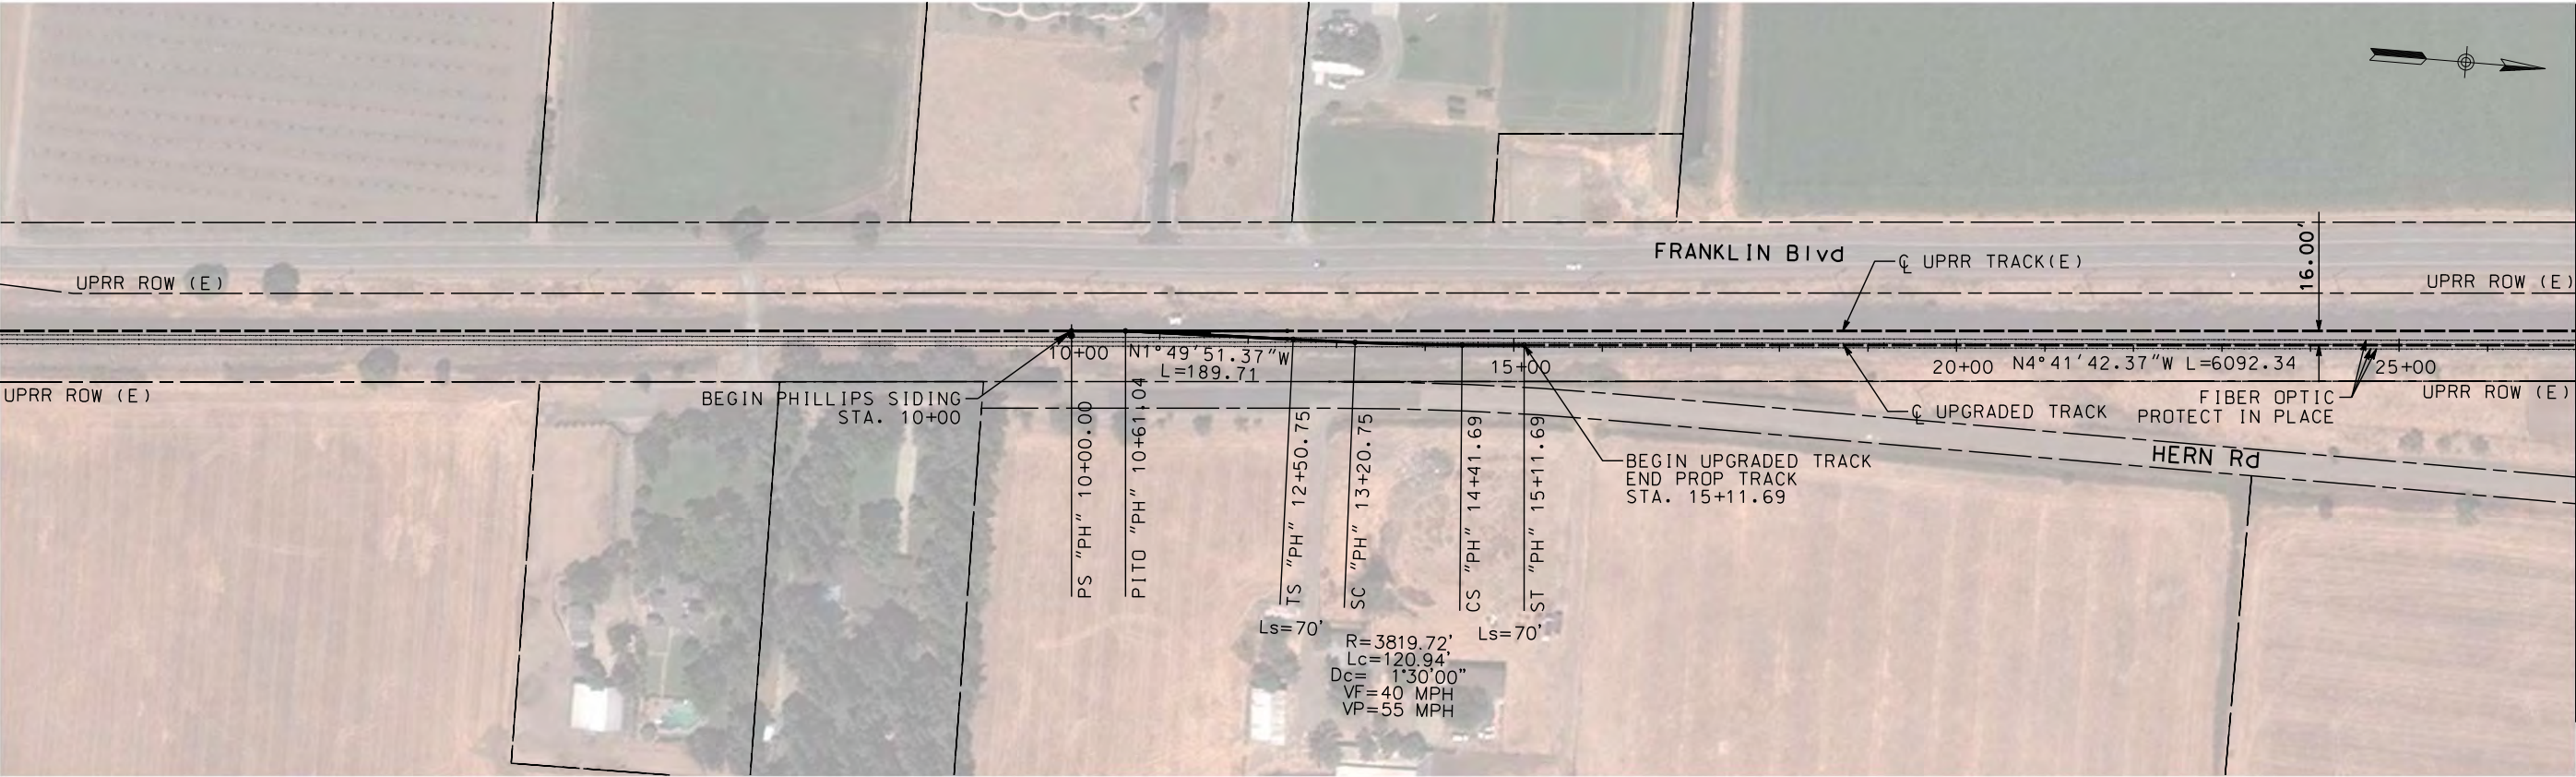

MATCH LINE STA. 27+00 - SEE SHEET TT-D1002-PH

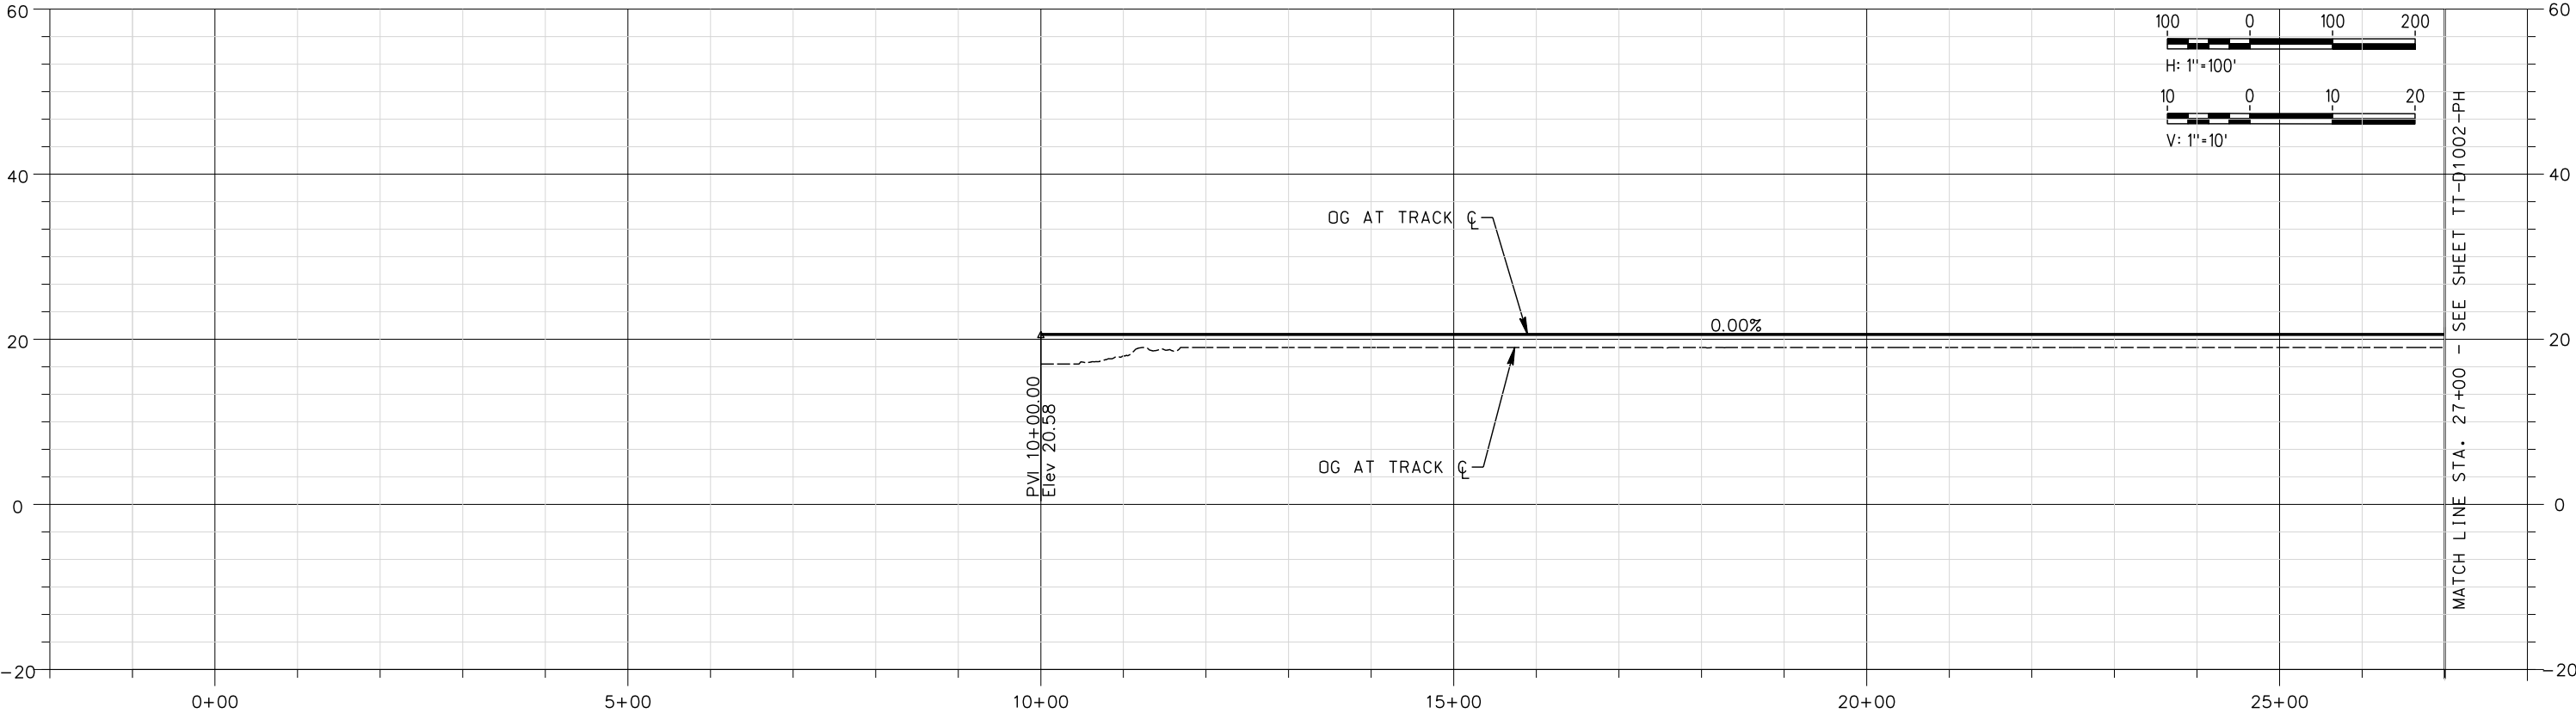

MATCH LINE STA. 27+00 - SEE SHEET TT-D1002-PH

\$USER \$DATE \$TIME \$DGN\$SPEC

NOT FOR CONSTRUCTION

DESIGNED BY	A. SHIELDS
DRAWN BY	A. SHIELDS
CHECKED BY	D. HARTMAN
IN CHARGE	D. COWIN
DATE	

TRANSPORTATION
AECOM
AECOM
300 Lakeside Dr, Suite 400
Oakland, CA 94612
T 510.893.3600 F 510.874.3268
www.aecom.com





SAN JOAQUIN
REGIONAL
RAIL COMMISSION



15% PRELIMINARY ENGINEERING

SAN JOAQUIN REGIONAL RAIL COMMISSION
VALLEY RAIL – SACRAMENTO EXTENSION
PHILLIPS SIDING UPGRADE AND EXTENSION
TRACK ALIGNMENT – PLAN AND PROFILE
STA. 10+00 TO STA. 27+00

ENVIRONMENTAL ALTERNATIVE CODE	
DRAWING NO.	TT-D1001-PH
SCALE	AS SHOWN
SHEET NO.	66 OF 171

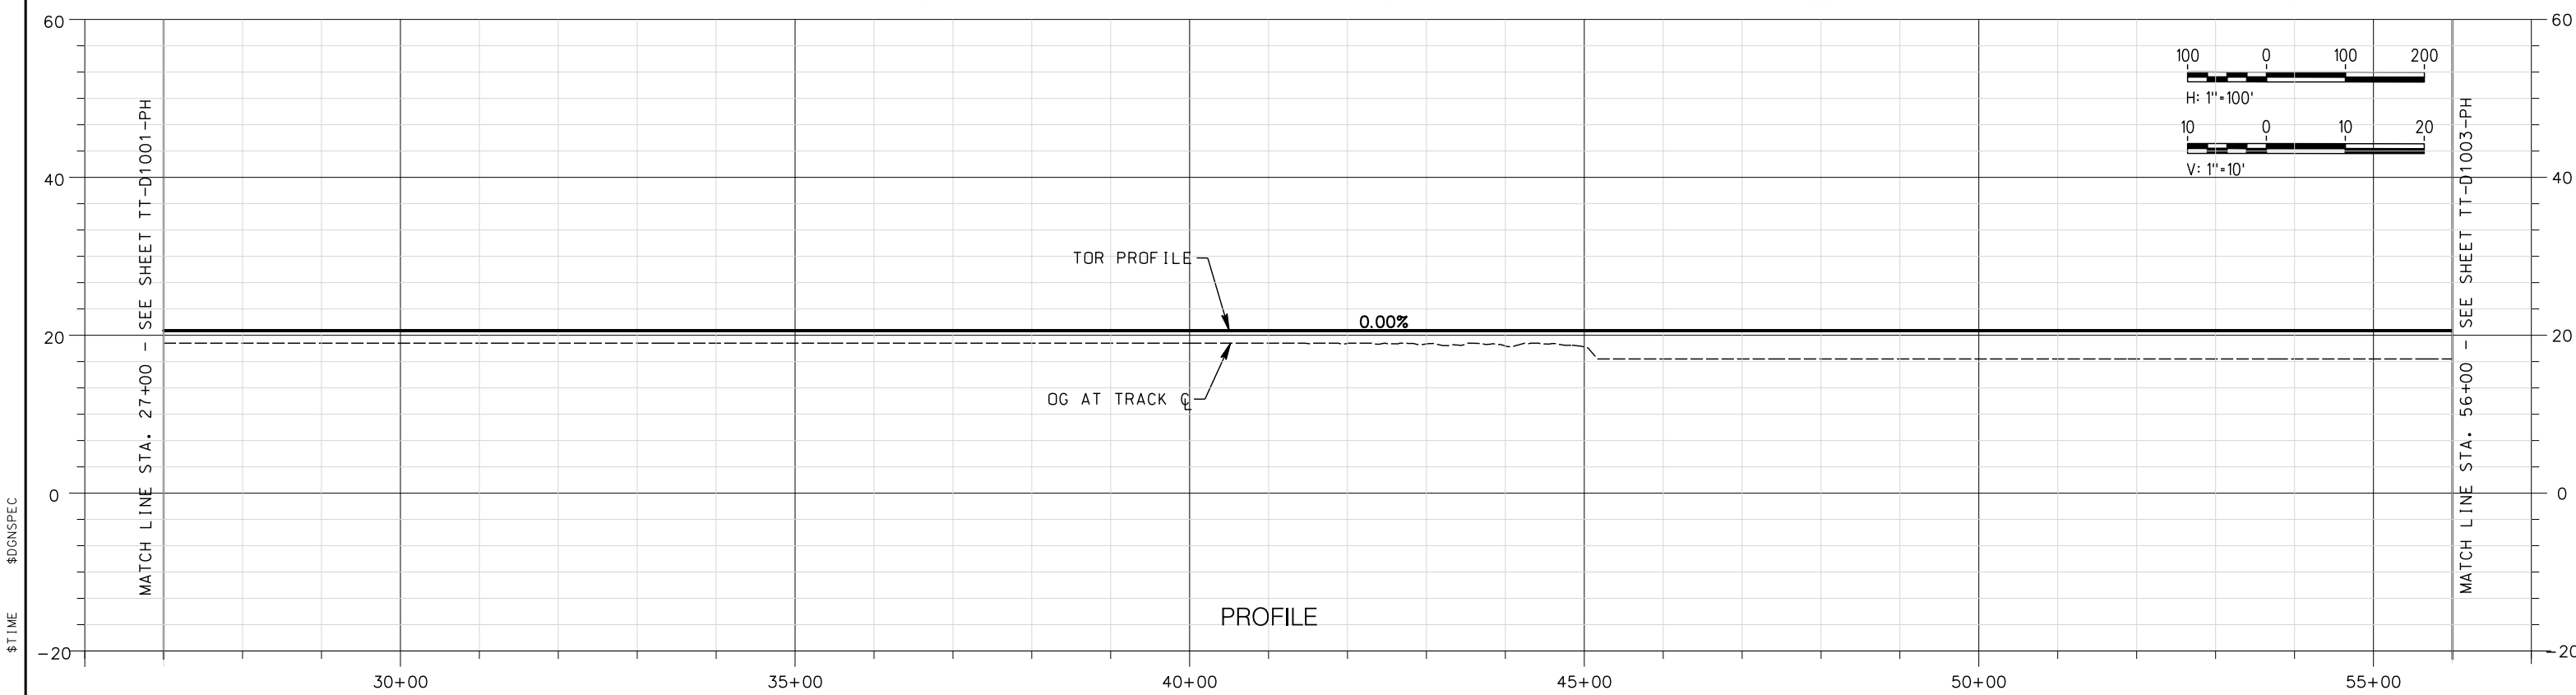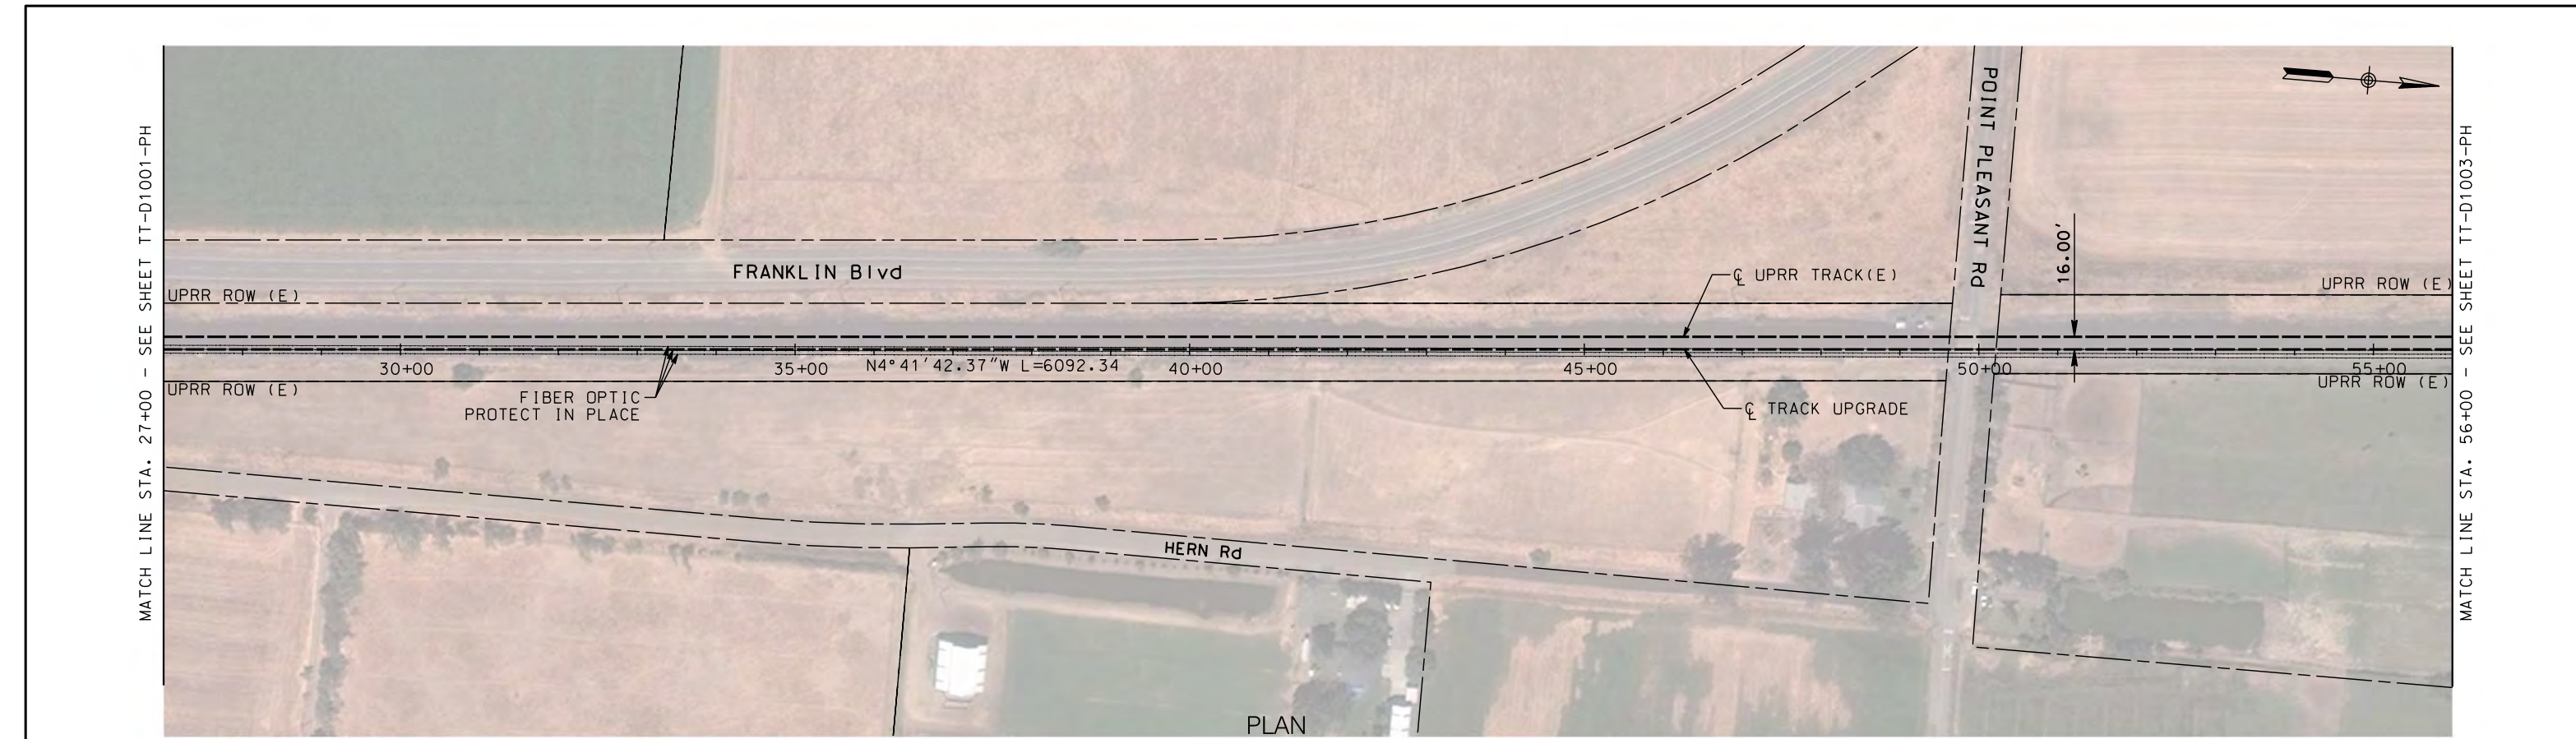

NOT FOR CONSTRUCTION

REV	DATE	BY	CHK	APP	DESCRIPTION

DESIGNED BY A. SHIELDS	TRANSPORTATION AECOM 300 Lakeside Dr, Suite 400 Oakland, CA 94612 T 510.893.3600 F 510.874.3268 www.aecom.com
DRAWN BY A. SHIELDS	
CHECKED BY D. HARTMAN	
IN CHARGE D. COWIN	
DATE	

SAN JOAQUIN
REGIONAL
RAIL COMMISSION

ACE
ALFARANT CORRIDOR EXPRESS

SAN JOAQUIN REGIONAL RAIL COMMISSION
VALLEY RAIL – SACRAMENTO EXTENSION



PHILLIPS SIDING UPGRADE AND EXTENSION
TRACK ALIGNMENT – PLAN AND PROFILE
STA. 27+00 TO STA. 56+00

ENVIRONMENTAL ALTERNATIVE CODE

DRAWING NO.
TT-D1002-PH

SCALE
AS SHOWN

SHEET NO.
67 OF 171

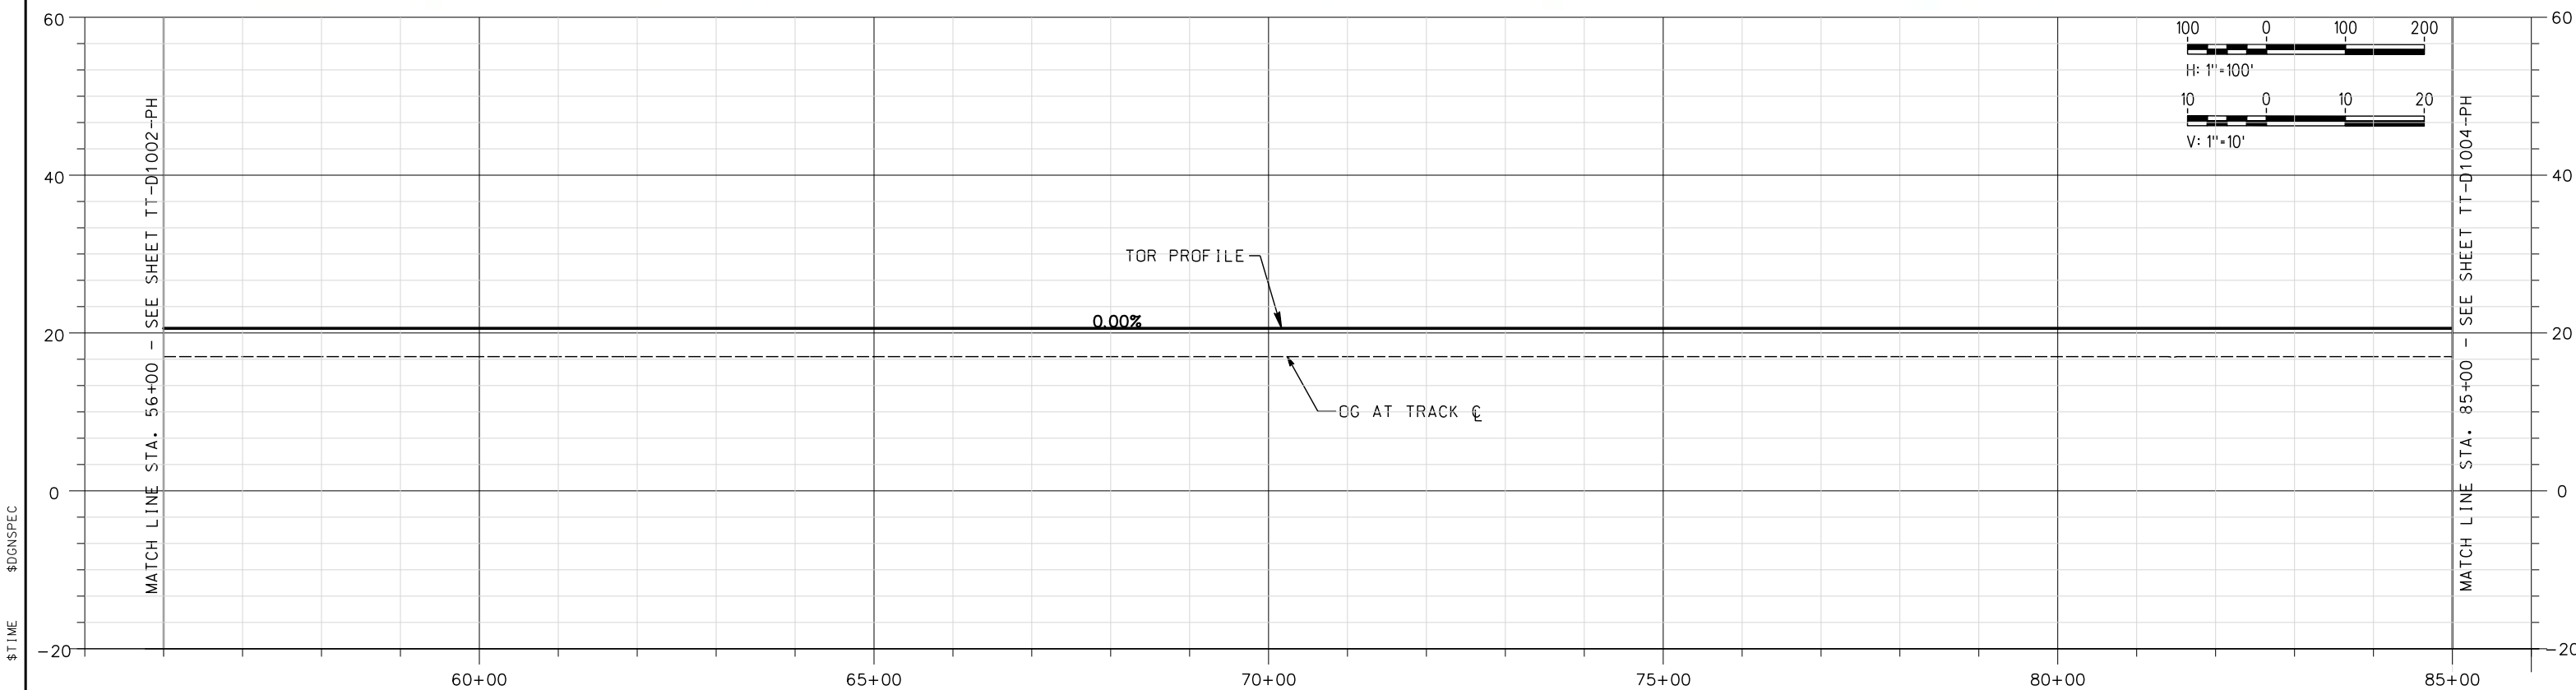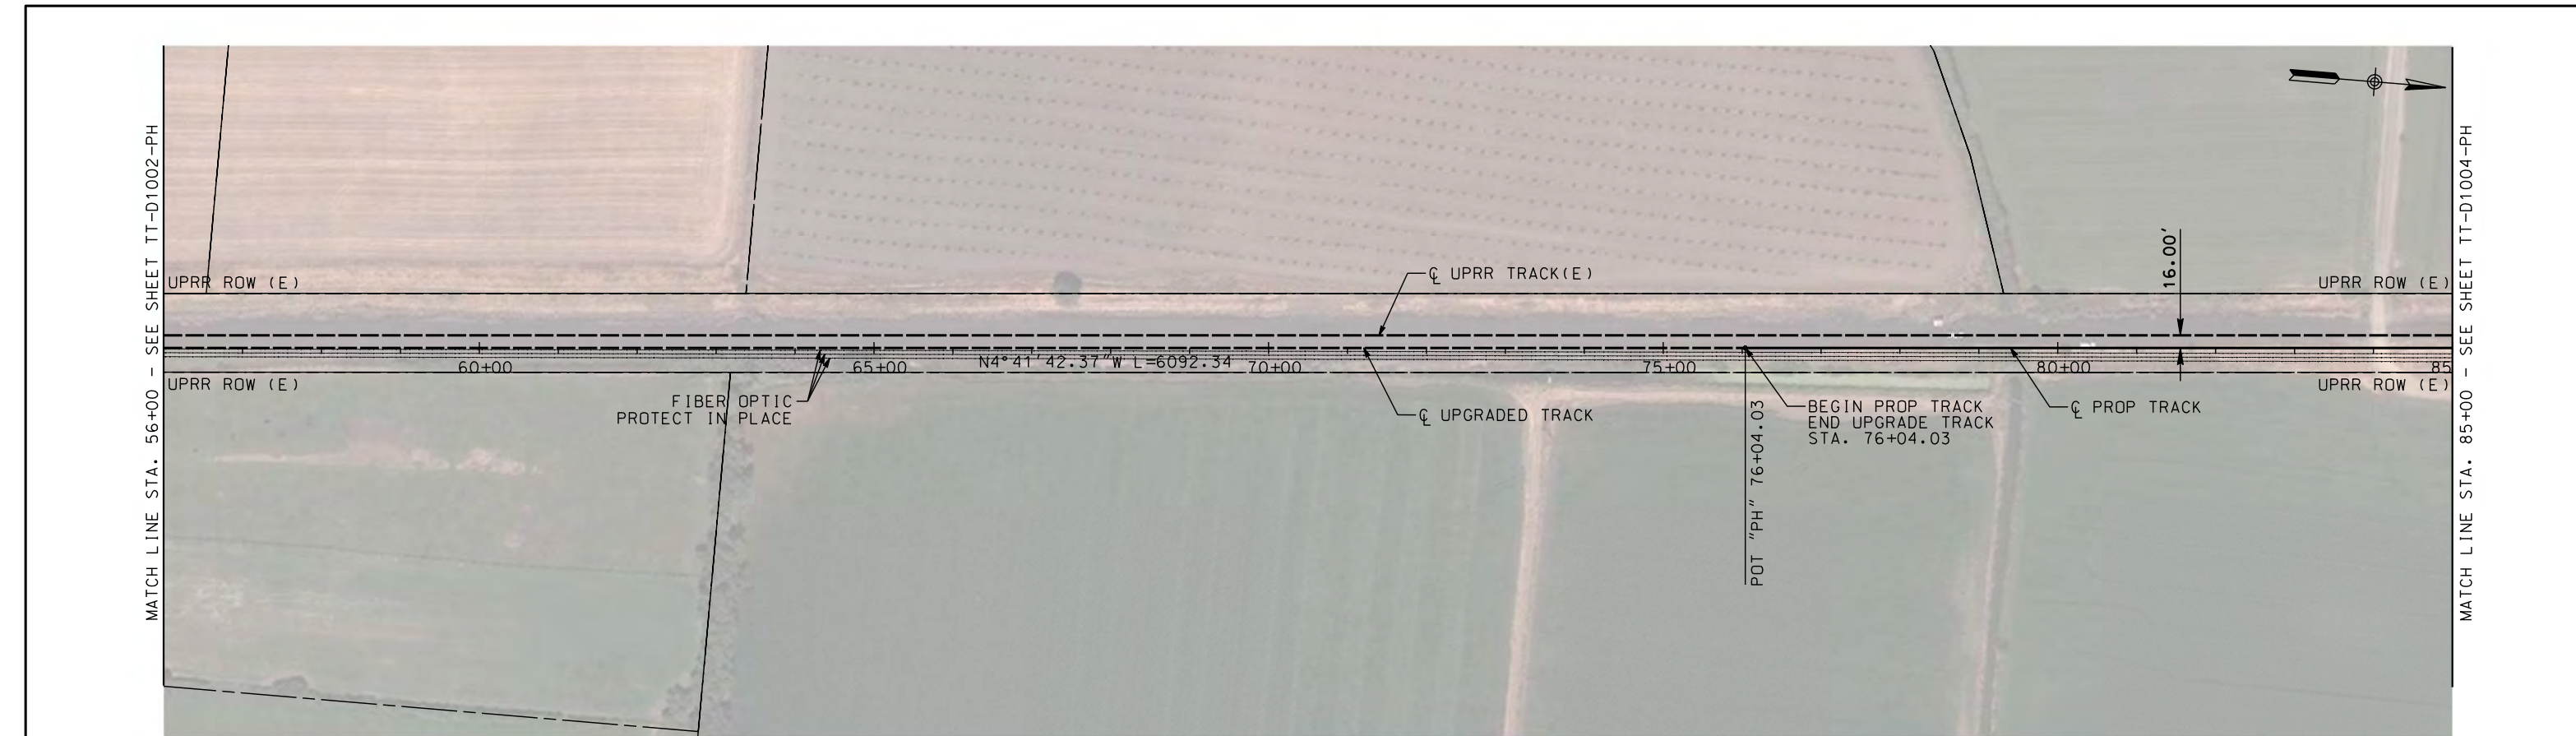

NOT FOR CONSTRUCTION

REV	DATE	BY	CHK	APP	DESCRIPTION

DESIGNED BY A. SHIELDS	TRANSPORTATION AECOM 300 Lakeside Dr, Suite 400 Oakland, CA 94612 T 510.893.3600 F 510.874.3268 www.aecom.com
DRAWN BY A. SHIELDS	
CHECKED BY D. HARTMAN	
IN CHARGE D. COWIN	
DATE	



SAN JOAQUIN
REGIONAL
RAIL COMMISSION





ACE
ALFAMONT CORRIDOR EXPRESS

15% PRELIMINARY ENGINEERING

SAN JOAQUIN REGIONAL RAIL COMMISSION
VALLEY RAIL – SACRAMENTO EXTENSION

PHILLIPS SIDING UPGRADE AND EXTENSION
TRACK ALIGNMENT – PLAN AND PROFILE
STA. 56+00 TO STA. 85+00

ENVIRONMENTAL ALTERNATIVE CODE
DRAWING NO. TT-D1003-PH
SCALE AS SHOWN
SHEET NO. 68 OF 171

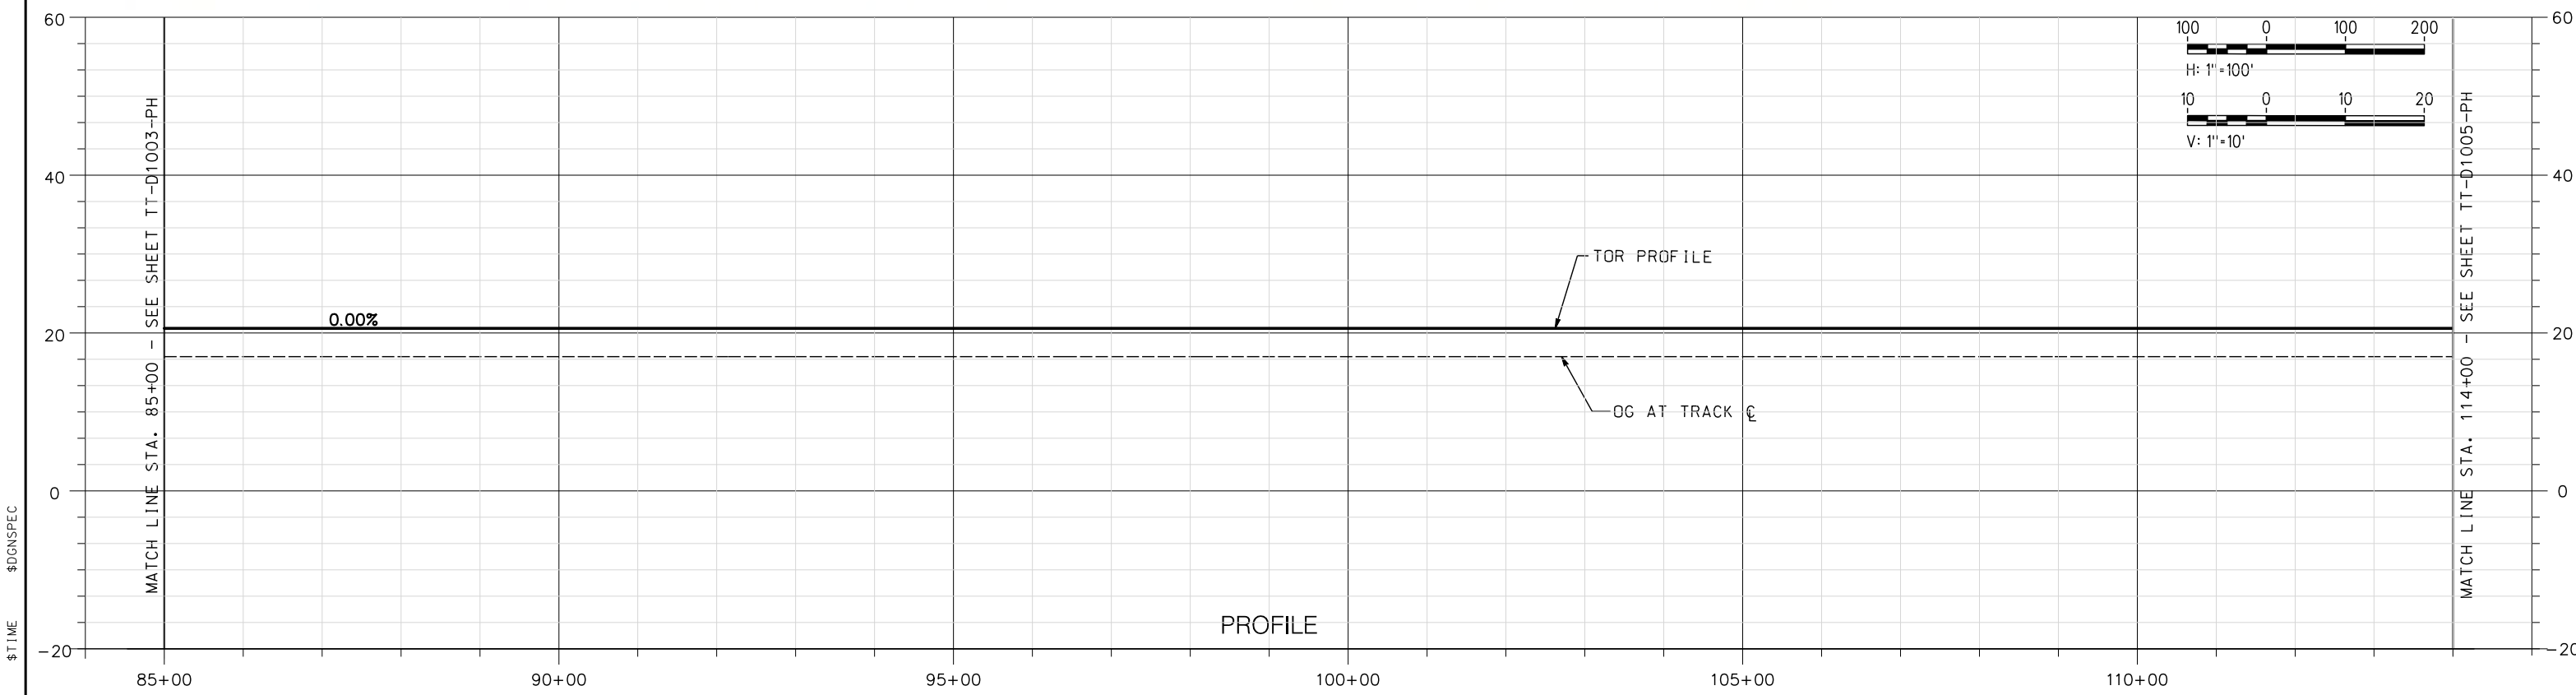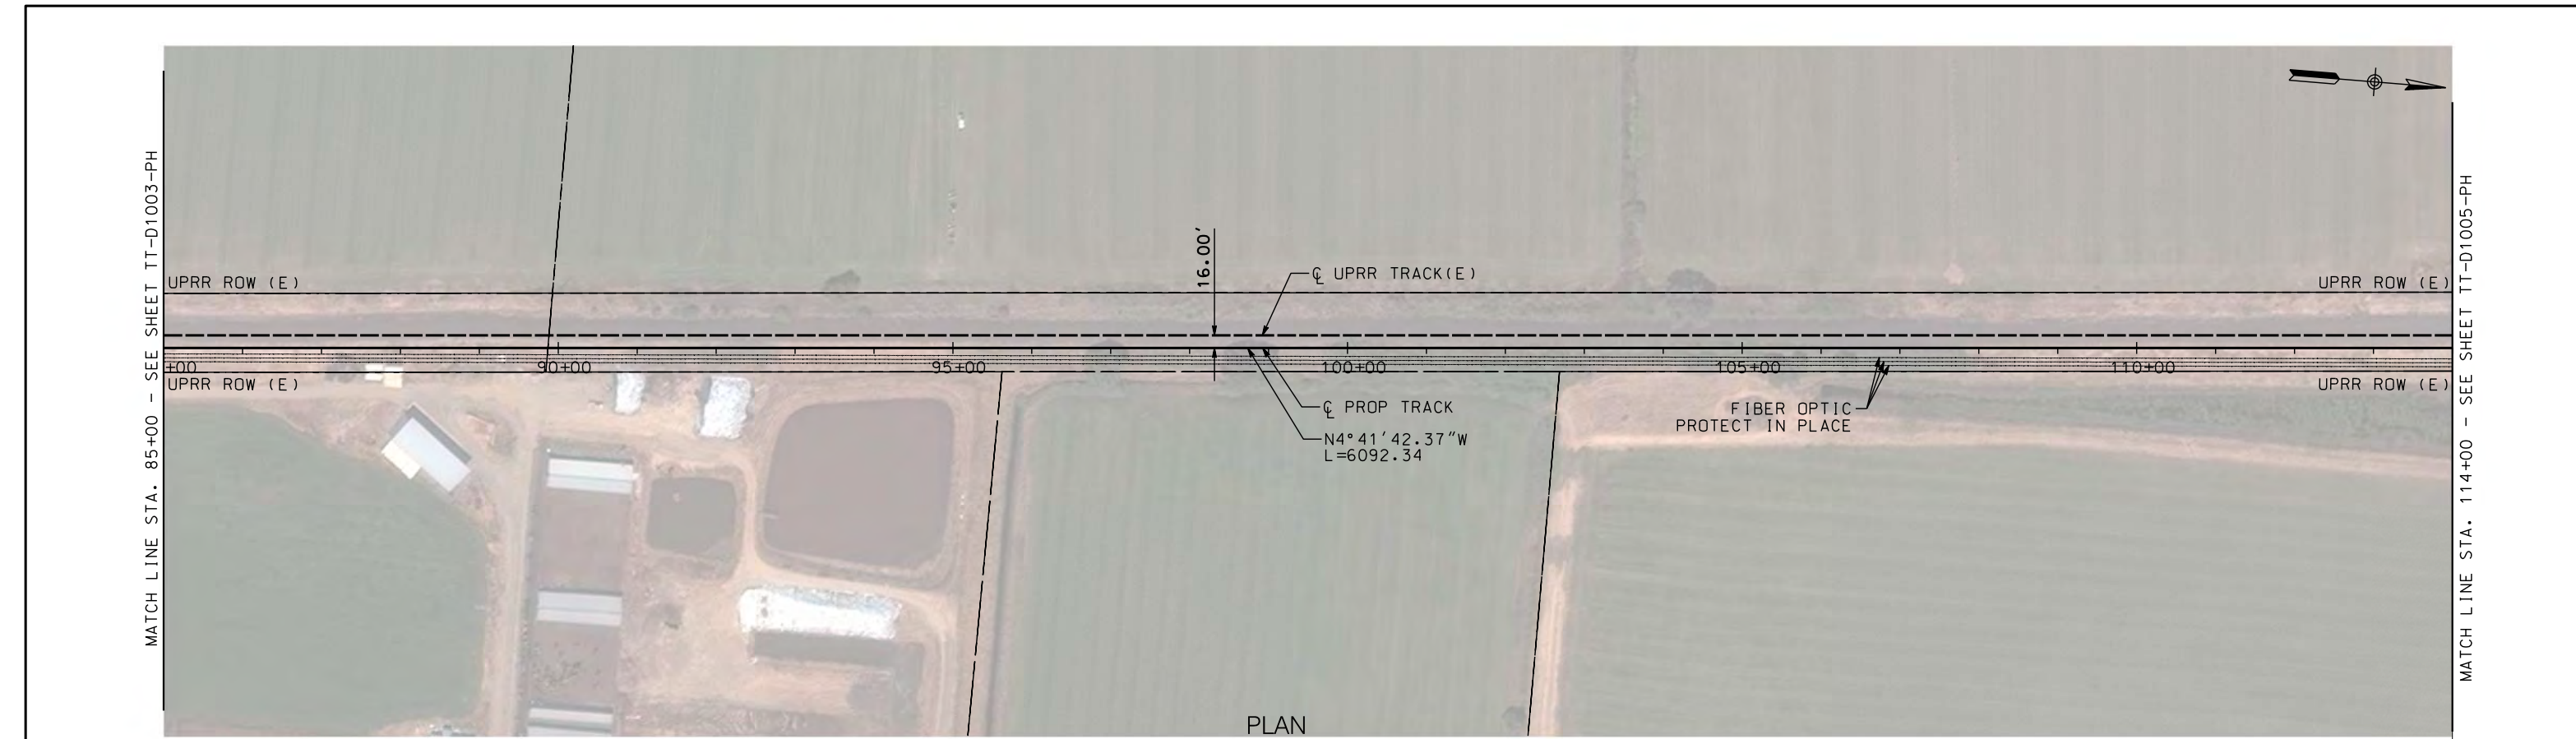

NOT FOR CONSTRUCTION

REV	DATE	BY	CHK	APP	DESCRIPTION

DESIGNED BY A. SHIELDS	TRANSPORTATION AECOM 300 Lakeside Dr, Suite 400 Oakland, CA 94612 T 510.893.3600 F 510.874.3268 www.aecom.com
DRAWN BY A. SHIELDS	
CHECKED BY D. HARTMAN	
IN CHARGE D. COWIN	
DATE	

SAN JOAQUIN
REGIONAL
RAIL COMMISSION


ACE
ALFAMONT CORRIDOR EXPRESS

SAN JOAQUIN REGIONAL RAIL COMMISSION
VALLEY RAIL – SACRAMENTO EXTENSION


PHILLIPS SIDING UPGRADE AND EXTENSION
TRACK ALIGNMENT – PLAN AND PROFILE
STA. 85+00 TO STA. 114+00

ENVIRONMENTAL ALTERNATIVE CODE
DRAWING NO. TT-D1004-PH
SCALE AS SHOWN
SHEET NO. 69 OF 171

MATCH LINE STA. 114+00 - SEE SHEET TT-D1004-PH

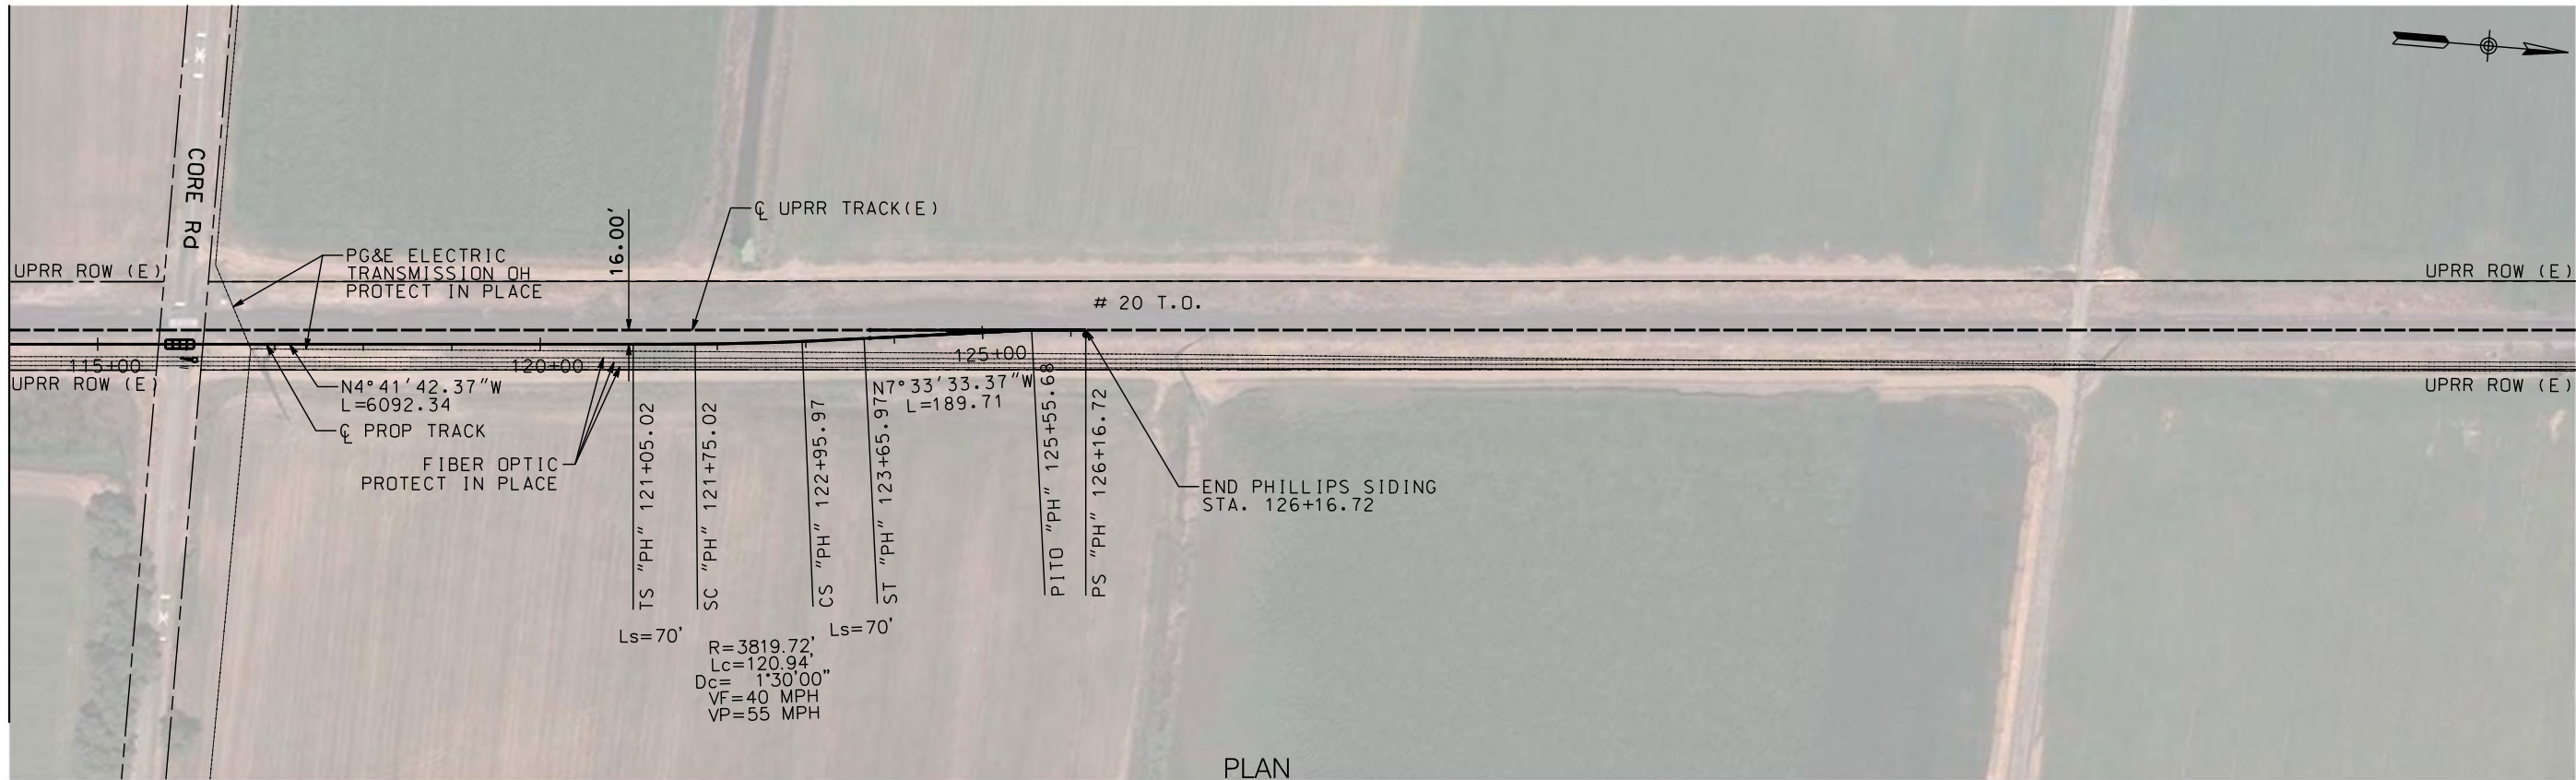

PLAN

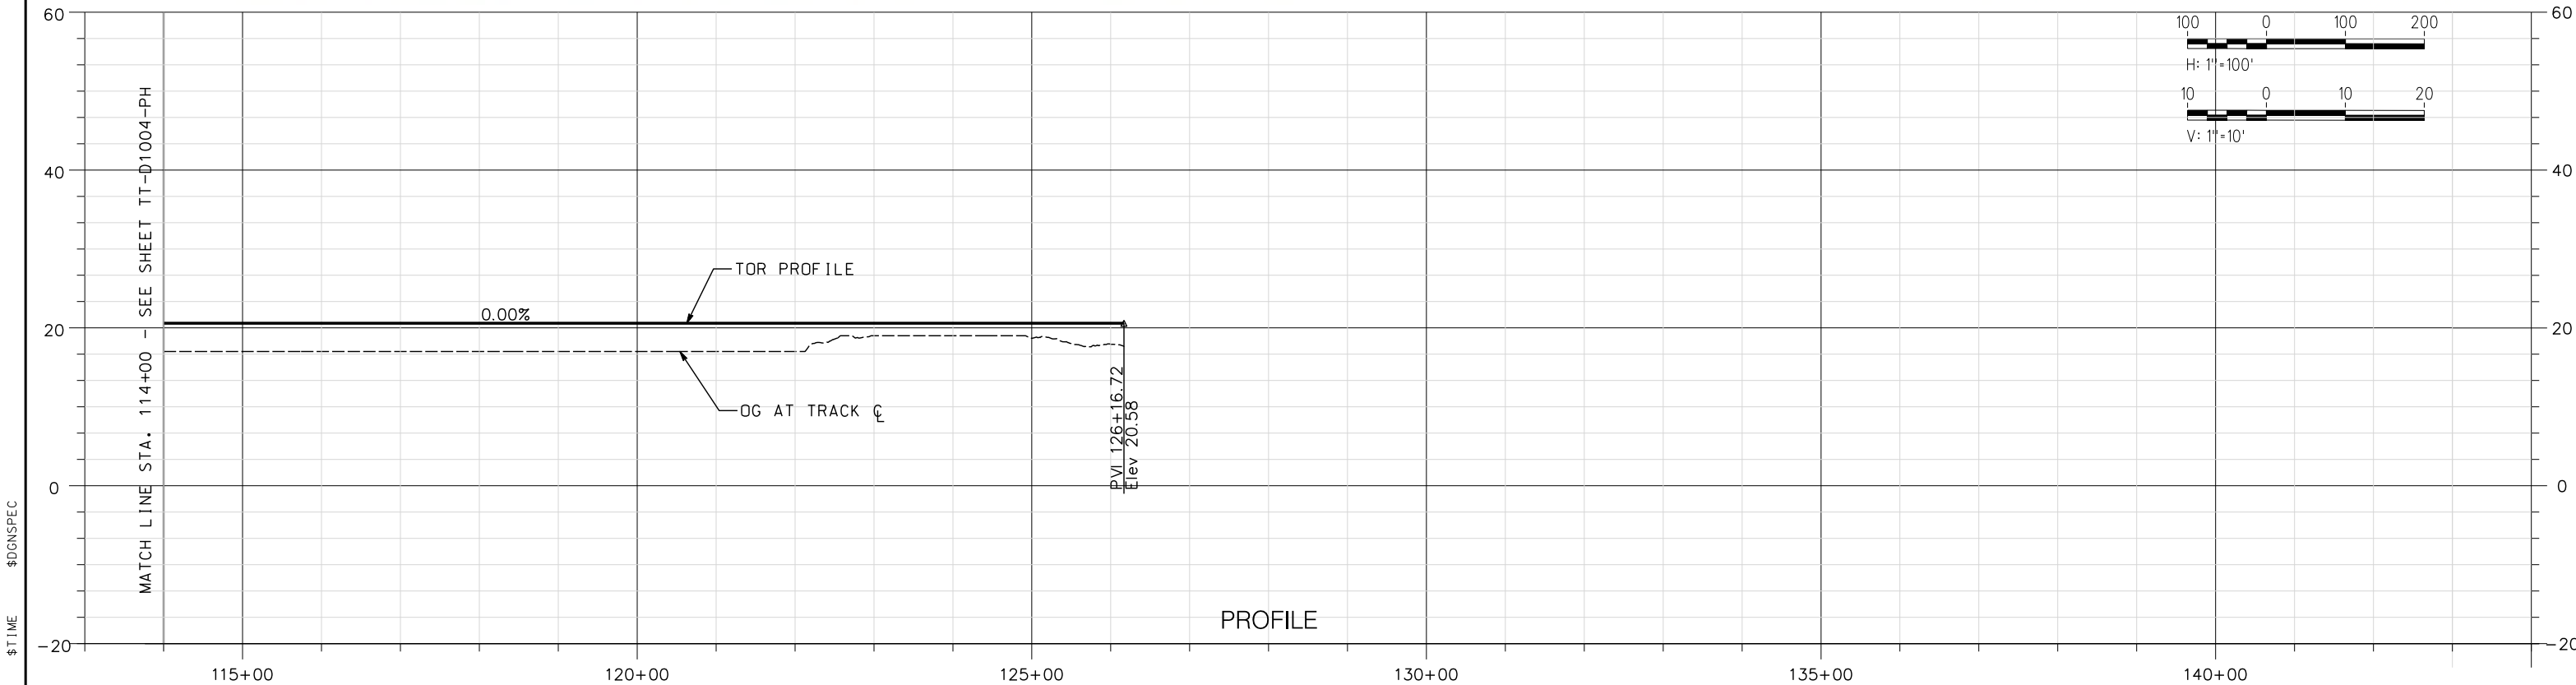

PROFILE

NOT FOR CONSTRUCTION

\$USER						DESIGNED BY A. SHIELDS	TRANSPORTATION AECOM AECOM 300 Lakeside Dr, Suite 400 Oakland, CA 94612 T 510.893.3600 F 510.874.3268 www.aecom.com	 	SAN JOAQUIN REGIONAL RAIL COMMISSION VALLEY RAIL – SACRAMENTO EXTENSION PHILLIPS SIDING UPGRADE AND EXTENSION TRACK ALIGNMENT – PLAN AND PROFILE STA. 114+00 TO STA. 126+16.72	ENVIRONMENTAL ALTERNATIVE CODE DRAWING NO. TT-D1005-PH SCALE AS SHOWN SHEET NO. 70 OF 171
						DRAWN BY A. SHIELDS				
						CHECKED BY D. HARTMAN				
						IN CHARGE D. COWIN				
						DATE				
	REV	DATE	BY	CHK	APP	DESCRIPTION		15% PRELIMINARY ENGINEERING		



NOT FOR CONSTRUCTION

\$DATE \$TIME \$USER \$DGN \$SPEC

REV	DATE	BY	CHK	APP	DESCRIPTION

DESIGNED BY A. SHIELDS
DRAWN BY A. SHIELDS
CHECKED BY D. HARTMAN
IN CHARGE D. COWIN
DATE

TRANSPORTATION



AECOM
300 Lakeside Dr, Suite 400
Oakland, CA 94612
T 510.893.3600 F 510.874.3268

www.aecom.com



SAN JOAQUIN
REGIONAL
RAIL COMMISSION



ACE
ALTAIRIGHT CORRIDOR EXPRESS

15% PRELIMINARY ENGINEERING

SAN JOAQUIN REGIONAL RAIL COMMISSION
VALLEY RAIL – SACRAMENTO EXTENSION

PHILLIP SIDING UPGRADE AND EXTENSION
AT-GRADE CROSSING IMPROVEMENTS
PRIVATE CROSSING MP 122.65

ENVIRONMENTAL ALTERNATIVE CODE
DRAWING NO. CV-T1001-PH
SCALE AS SHOWN
SHEET NO. 71 OF 171

\$USER \$DATE \$TIME \$DGN\$SPEC



NOT FOR CONSTRUCTION

REV	DATE	BY	CHK	APP	DESCRIPTION

DESIGNED BY A. SHIELDS
DRAWN BY A. SHIELDS
CHECKED BY D. HARTMAN
IN CHARGE D. COWIN
DATE

TRANSPORTATION
AECOM
AECOM 300 Lakeside Dr, Suite 400 Oakland, CA 94612 T 510.893.3600 F 510.874.3268
www.aecom.com





SAN JOAQUIN
REGIONAL
RAIL COMMISSION



15% PRELIMINARY ENGINEERING

SAN JOAQUIN REGIONAL RAIL COMMISSION
VALLEY RAIL – SACRAMENTO EXTENSION
PHILLIP SIDING UPGRADE AND EXTENSION
AT-GRADE CROSSING IMPROVEMENTS
CORE ROAD

ENVIRONMENTAL ALTERNATIVE CODE
DRAWING NO. CV-T1002-PH
SCALE AS SHOWN
SHEET NO. 72 OF 171

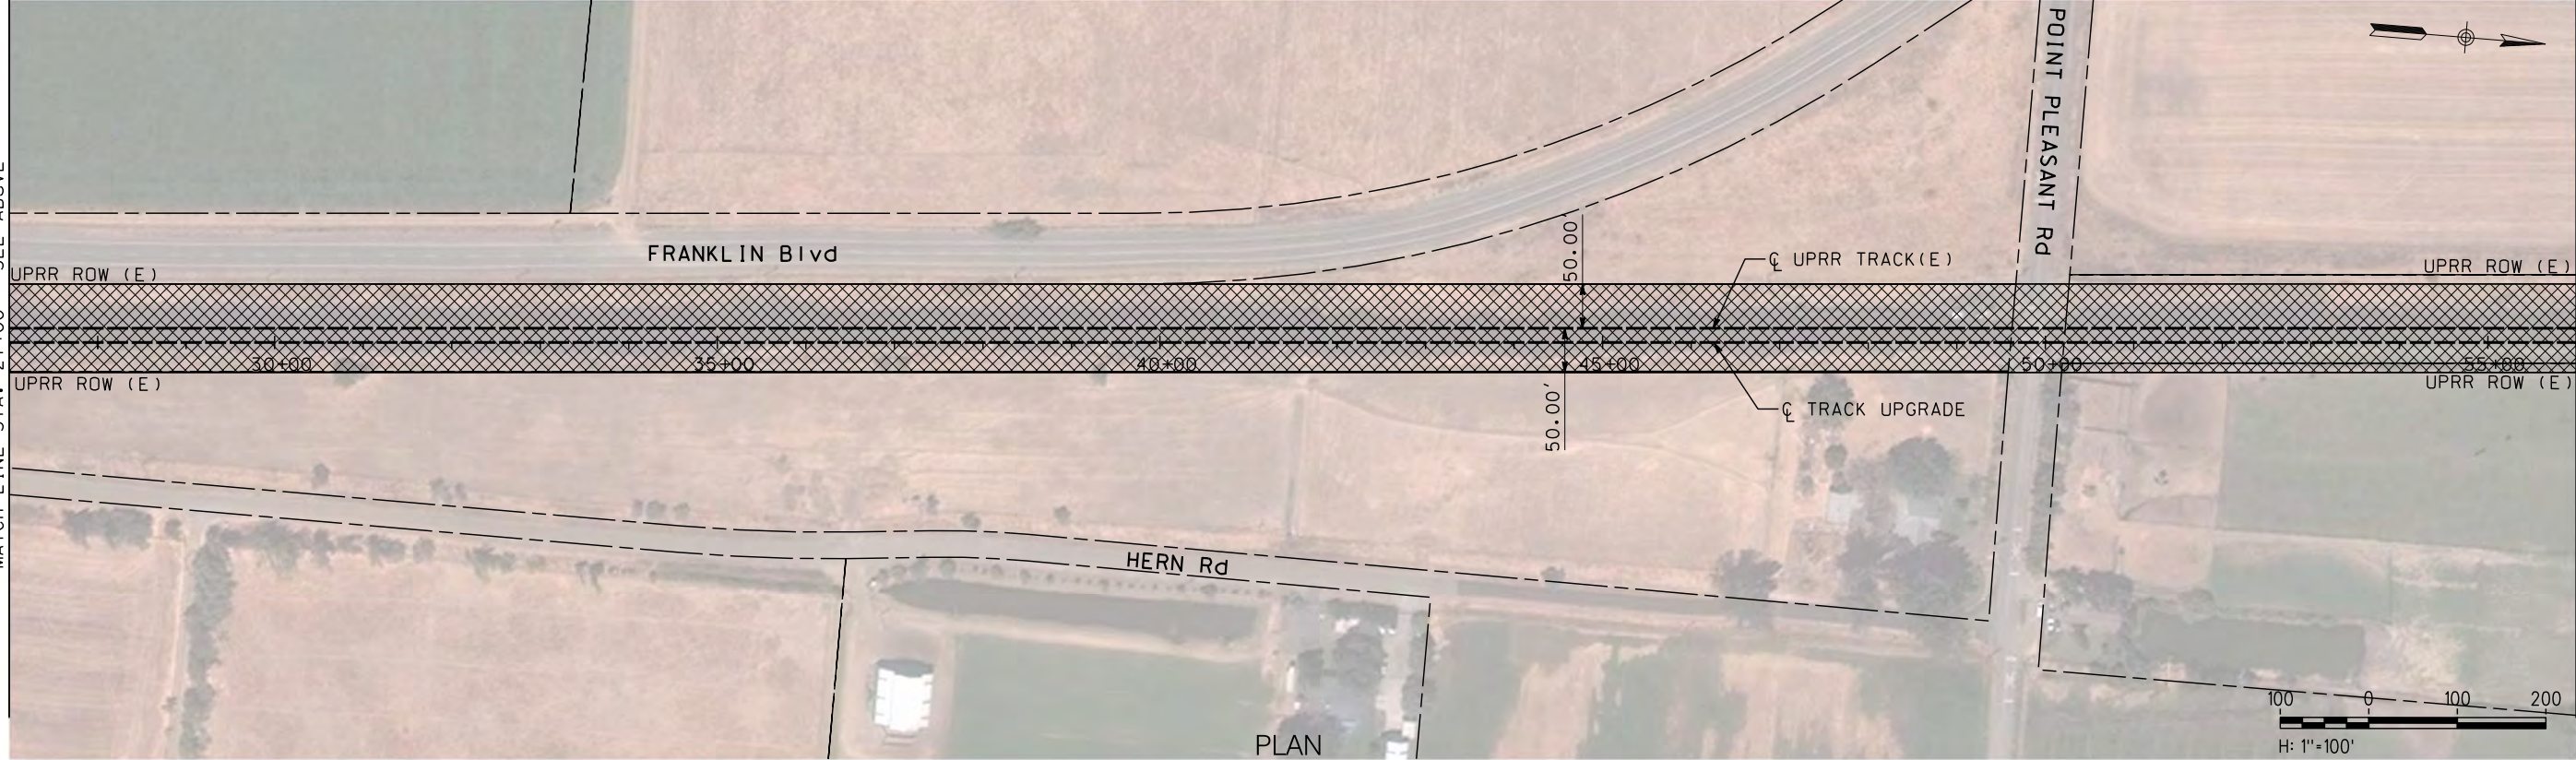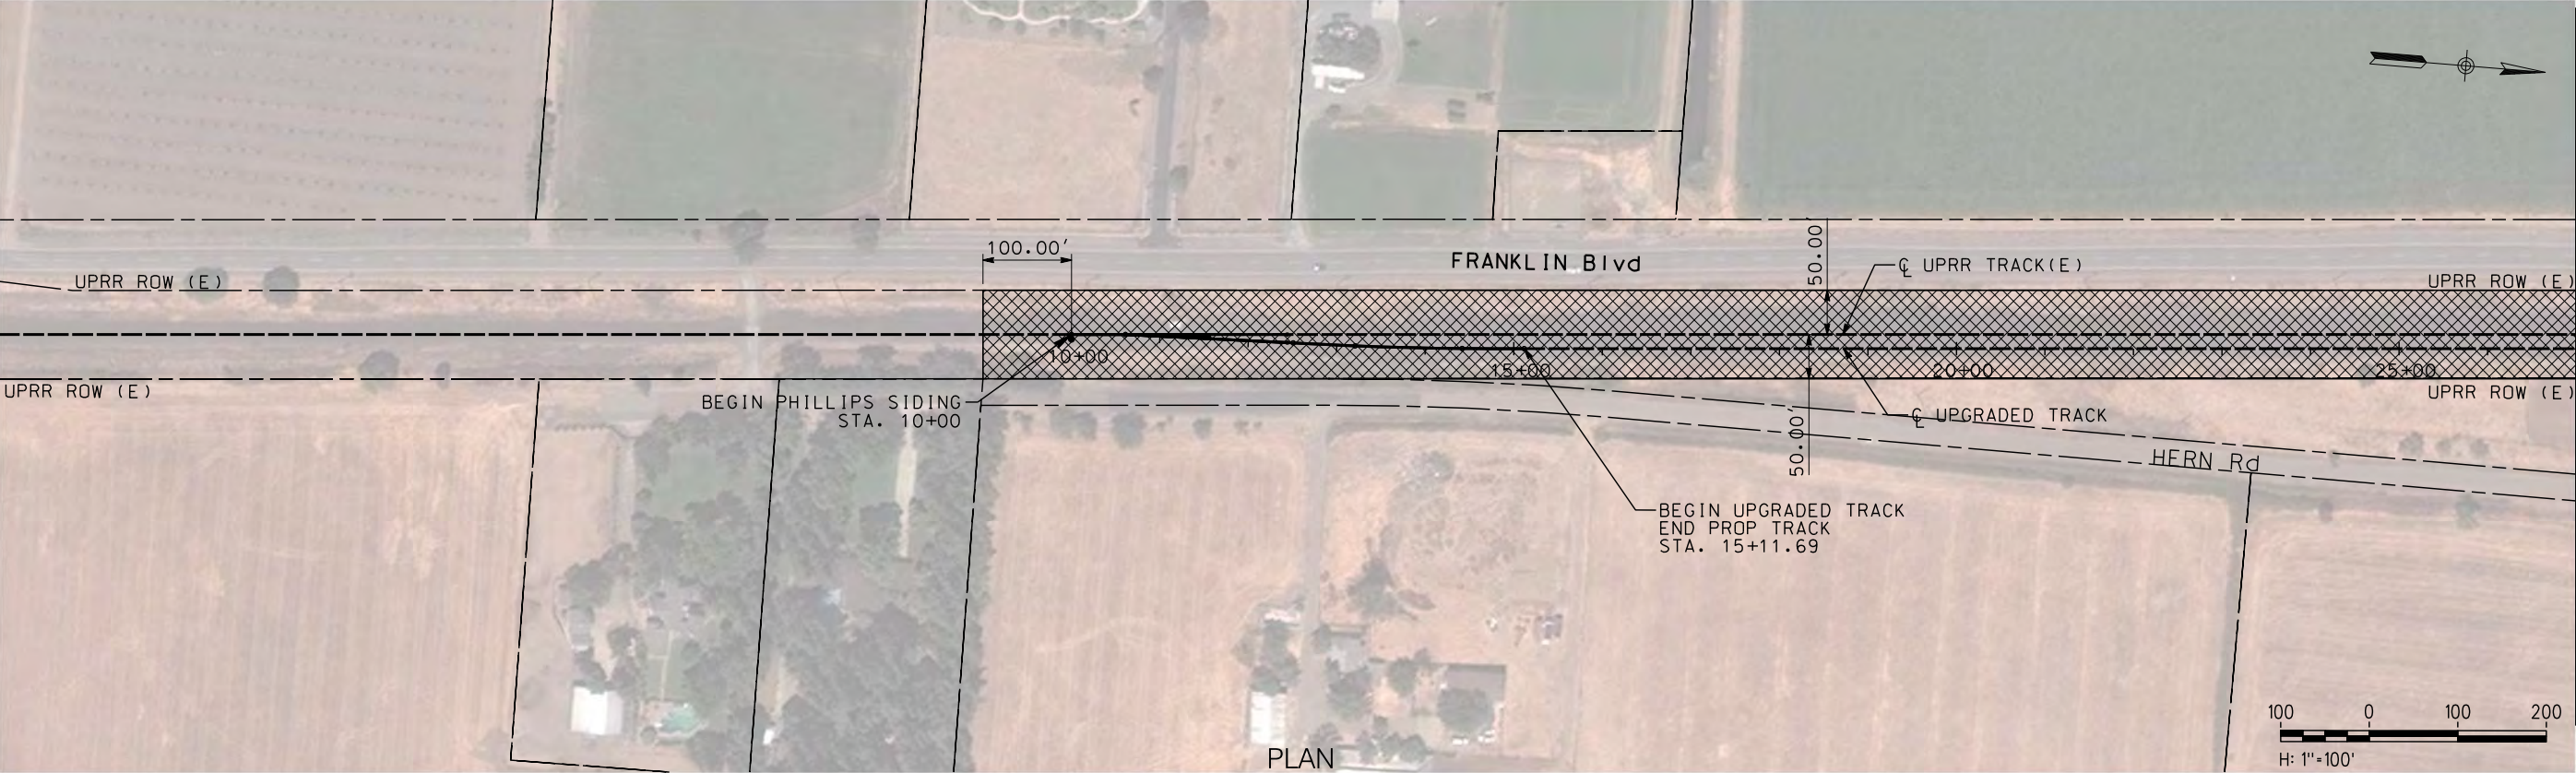

\$USER \$DATE \$TIME \$DGN\$SPEC

NOT FOR CONSTRUCTION

REV	DATE	BY	CHK	APP	DESCRIPTION

DESIGNED BY A. SHIELDS
DRAWN BY A. SHIELDS
CHECKED BY D. HARTMAN
IN CHARGE D. COWIN
DATE

TRANSPORTATION
AECOM
AECOM 300 Lakeside Dr, Suite 400 Oakland, CA 94612 T 510.893.3600 F 510.874.3268
www.aecom.com



SAN JOAQUIN
REGIONAL
RAIL COMMISSION





ACE
ALFANGUT CORRIDOR EXPRESS

15% PRELIMINARY ENGINEERING

SAN JOAQUIN REGIONAL RAIL COMMISSION
VALLEY RAIL – SACRAMENTO EXTENSION

PHILLIPS SIDING UPGRADE AND EXTENSION
TRACK ALIGNMENT – TEMPORARY CONSTRUCTION AREAS PLAN
STA. 10+00 TO STA. 56+00

ENVIRONMENTAL ALTERNATIVE CODE
DRAWING NO. CV-11001-PH
SCALE AS SHOWN
SHEET NO. 73 OF 171

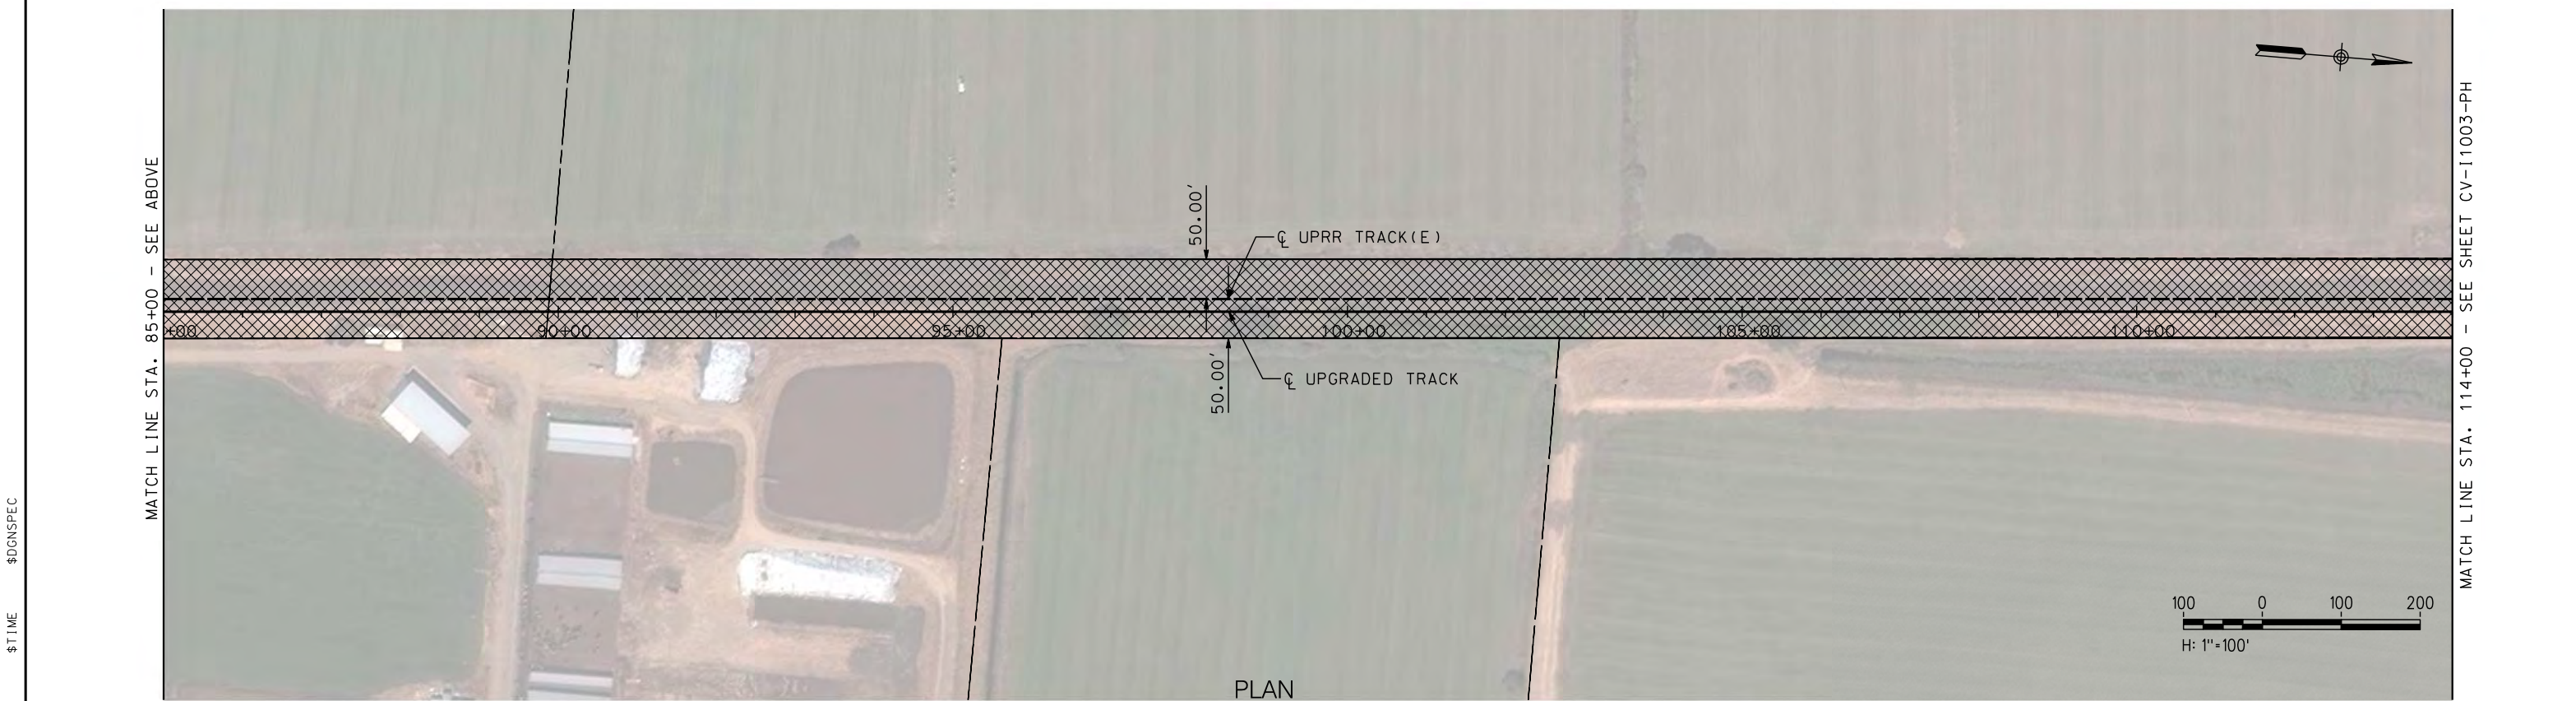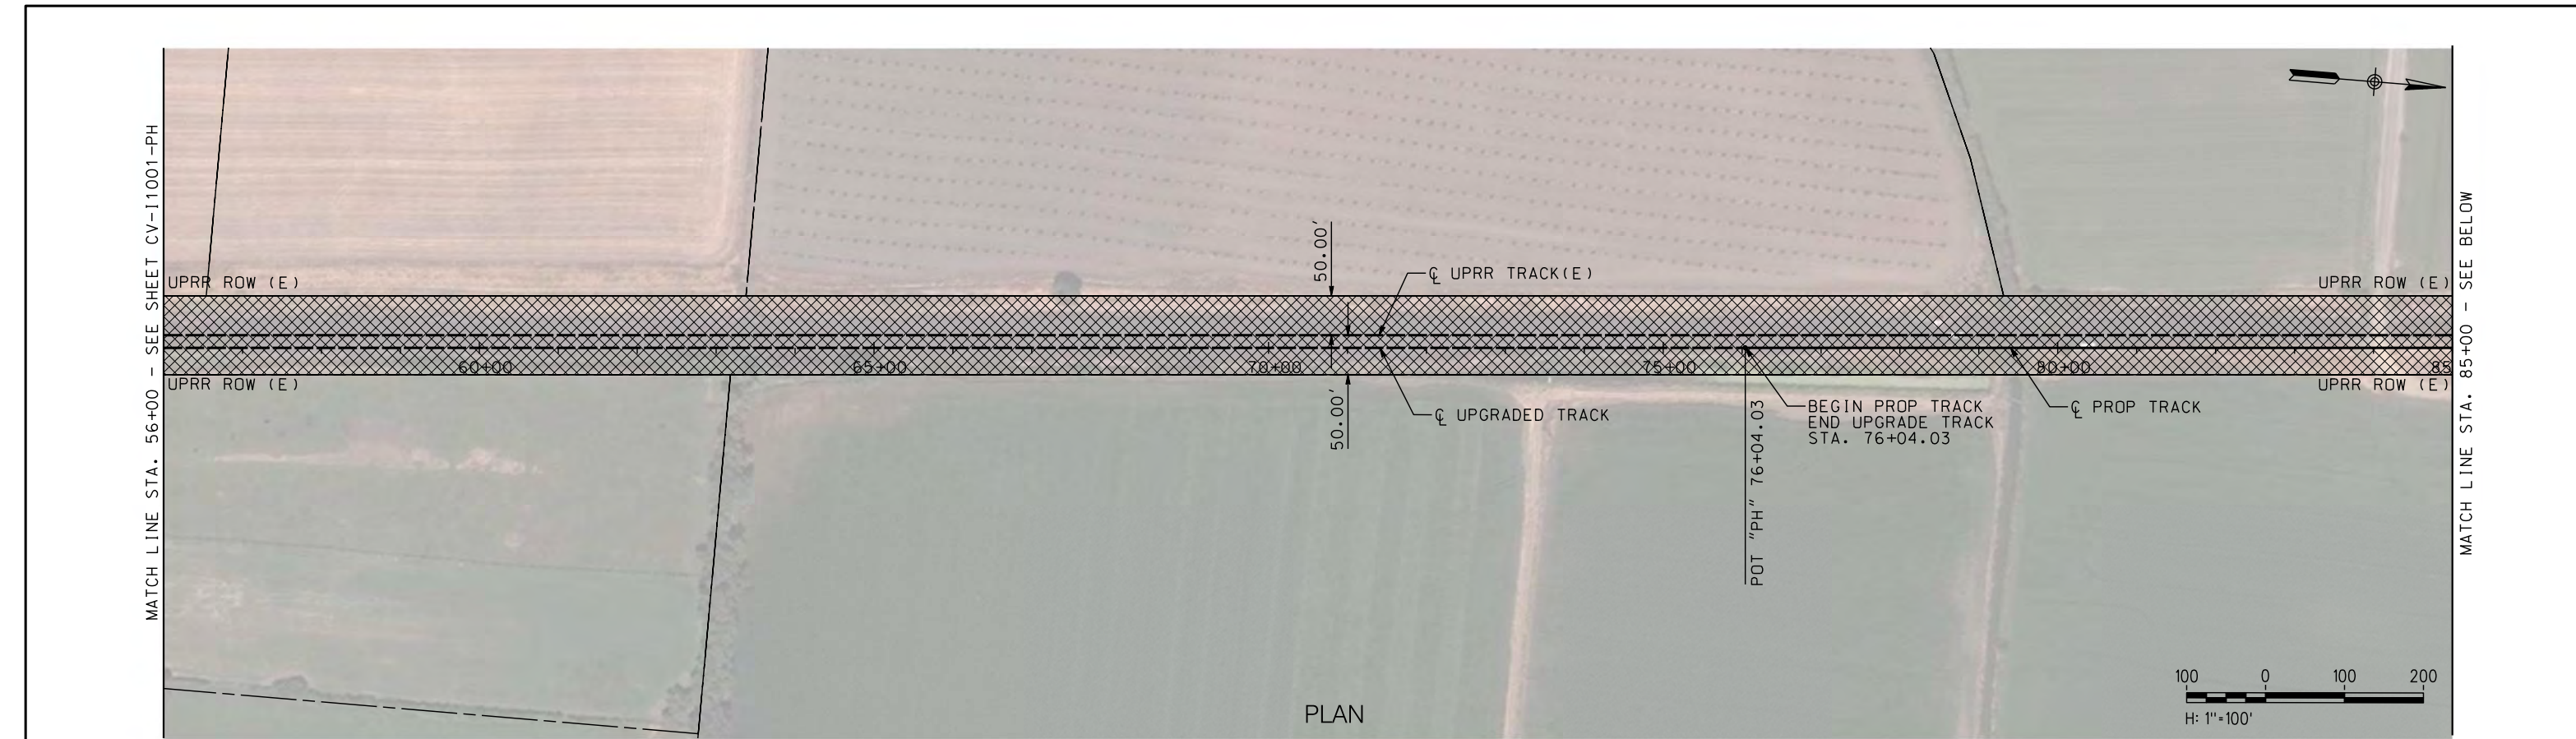

NOT FOR CONSTRUCTION

REV	DATE	BY	CHK	APP	DESCRIPTION

DESIGNED BY A. SHIELDS	TRANSPORTATION AECOM 300 Lakeside Dr, Suite 400 Oakland, CA 94612 T 510.893.3600 F 510.874.3268 www.aecom.com
DRAWN BY A. SHIELDS	
CHECKED BY D. HARTMAN	
IN CHARGE D. COWIN	
DATE	

SAN JOAQUIN REGIONAL RAIL COMMISSION

ACE
ALFAMGNT CORRIDOR EXPRESS

15% PRELIMINARY ENGINEERING

SAN JOAQUIN REGIONAL RAIL COMMISSION
VALLEY RAIL - SACRAMENTO EXTENSION

PHILLIPS SIDING UPGRADE AND EXTENSION
TRACK ALIGNMENT - TEMPORARY CONSTRUCTION AREAS PLAN
STA. 56+00 TO STA. 114+00

ENVIRONMENTAL ALTERNATIVE CODE

DRAWING NO. CV-11002-PH
SCALE AS SHOWN
SHEET NO. 74 OF 171

\$USER \$DATE \$TIME \$DGN\$SPEC

NOT FOR CONSTRUCTION

REV	DATE	BY	CHK	APP	DESCRIPTION

DESIGNED BY A. SHIELDS
DRAWN BY A. SHIELDS
CHECKED BY D. HARTMAN
IN CHARGE D. COWIN
DATE

TRANSPORTATION
AECOM
AECOM 300 Lakeside Dr, Suite 400 Oakland, CA 94612 T 510.893.3600 F 510.874.3268
www.aecom.com



SAN JOAQUIN
REGIONAL
RAIL COMMISSION




ACE
ALFAMONT CORRIDOR EXPRESS



15% PRELIMINARY ENGINEERING

SAN JOAQUIN REGIONAL RAIL COMMISSION
VALLEY RAIL – SACRAMENTO EXTENSION

PHILLIPS SIDING UPGRADE AND EXTENSION
TRACK ALIGNEMNT – TEMPORARY CONSTRUCTION AREAS PLAN
STA. 114+00 TO STA. 126+16.72

ENVIRONMENTAL ALTERNATIVE CODE
DRAWING NO. CV-11003-PH
SCALE AS SHOWN
SHEET NO. 75 OF 171

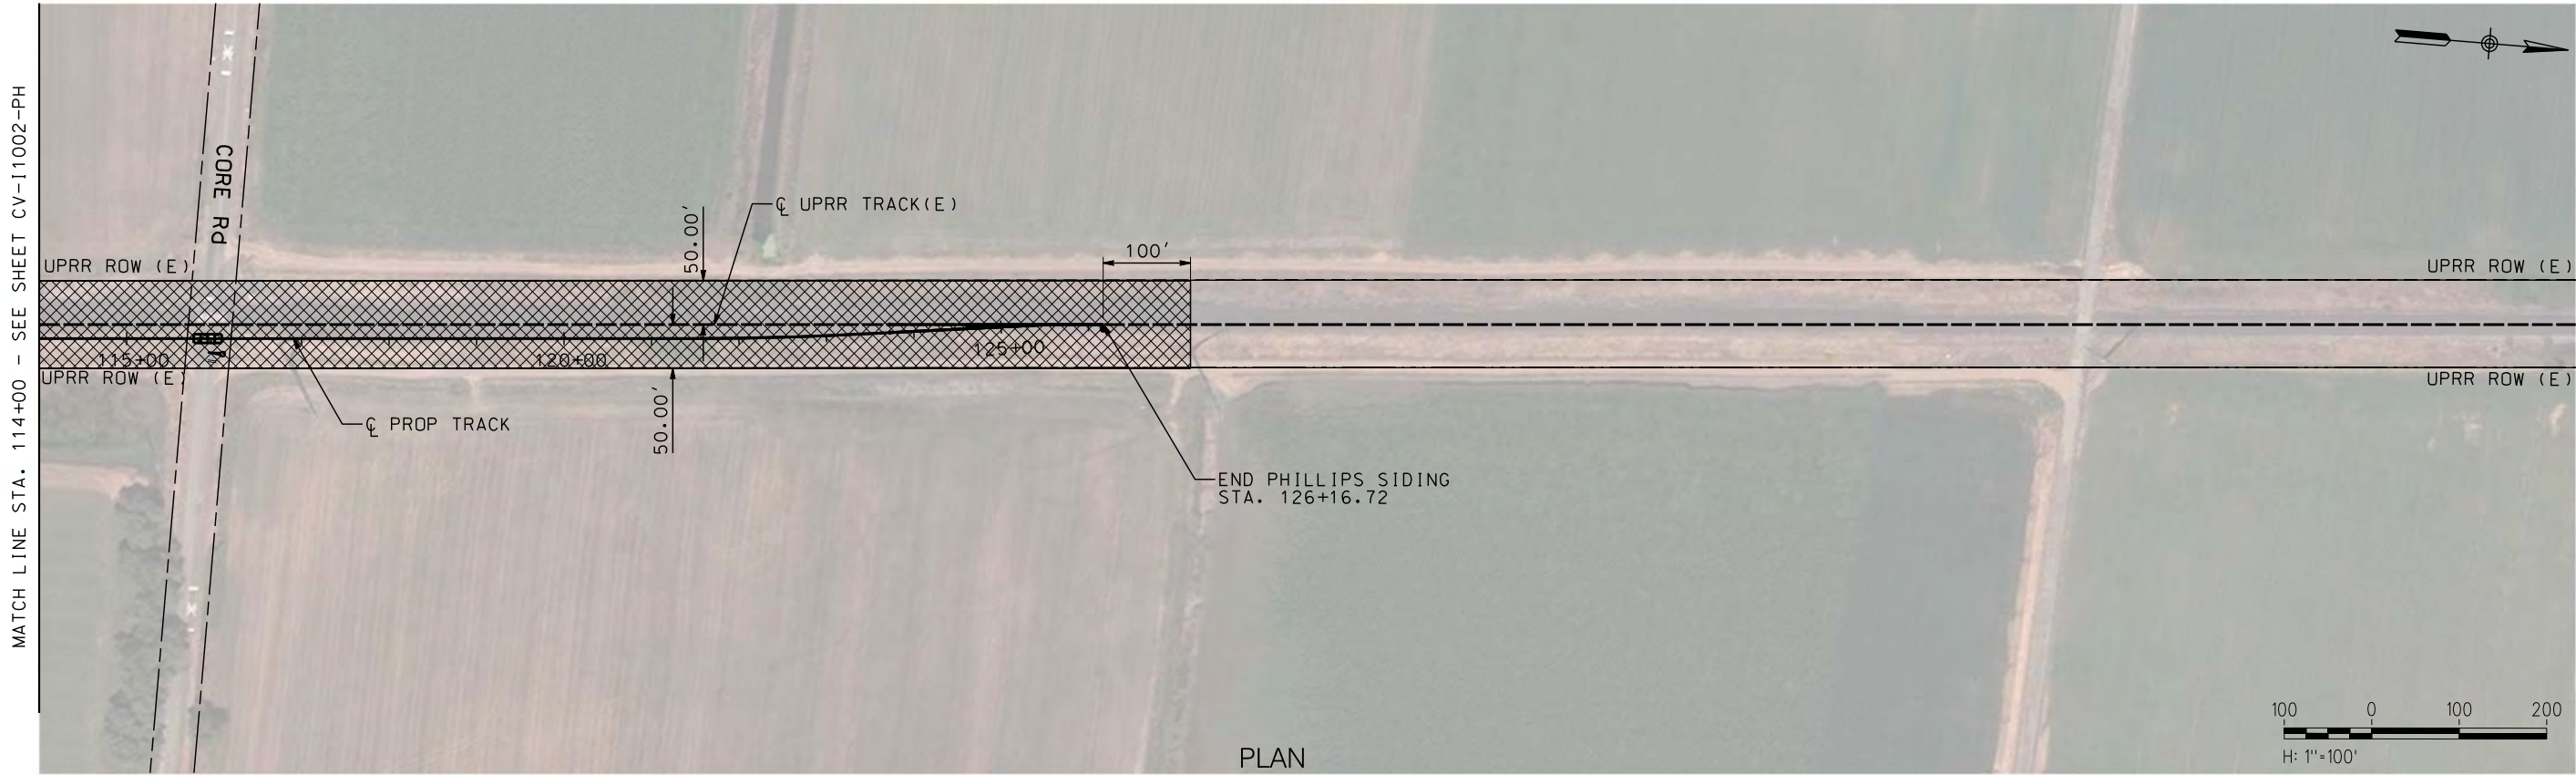

 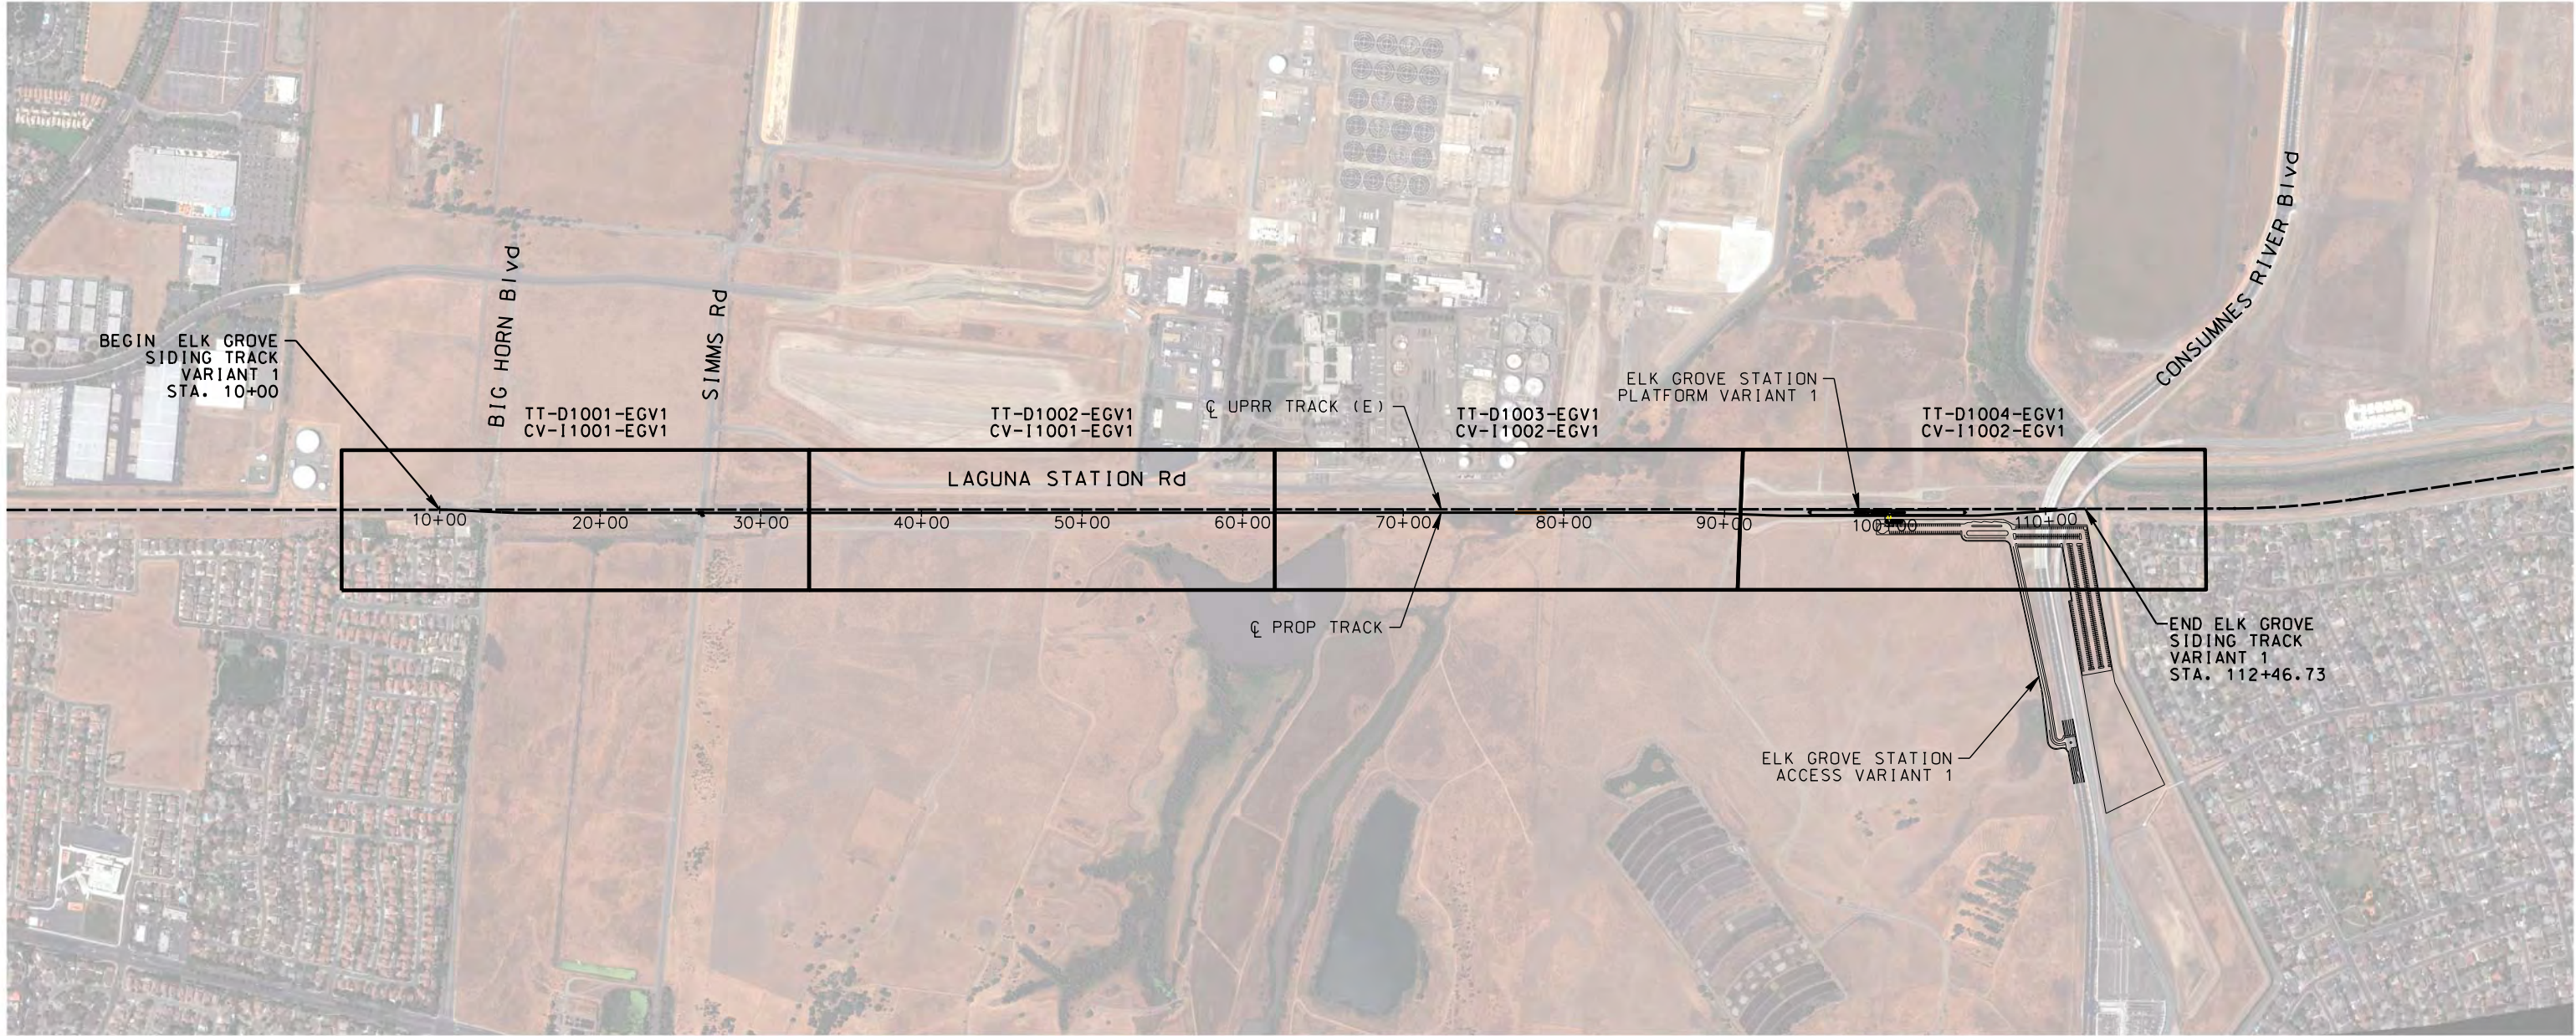

NOT FOR CONSTRUCTION

\$USER \$DATE \$TIME \$DGN\$SPEC

REV	DATE	BY	CHK	APP	DESCRIPTION

DESIGNED BY	A. SHIELDS
DRAWN BY	A. SHIELDS
CHECKED BY	D. HARTMAN
IN CHARGE	D. COWIN
DATE	

TRANSPORTATION	AECOM
AECOM	
300 Lakeside Dr, Suite 400	
Oakland, CA 94612	
T 510.893.3600 F 510.874.3268	
www.aecom.com	



SAN JOAQUIN
REGIONAL
RAIL COMMISSION




ACE
ALFAMONT CORRIDOR EXPRESS

15% PRELIMINARY ENGINEERING


SAN JOAQUIN REGIONAL RAIL COMMISSION
VALLEY RAIL – SACRAMENTO EXTENSION
ELK GROVE SIDING VARIANT 1 – TRACK ALIGNMENT
KEY MAP
STA. 10+00 TO STA. 112+46.73

ENVIRONMENTAL ALTERNATIVE CODE
DRAWING NO.
TT-B0001-EGV1
SCALE
NONE
SHEET NO.
76 OF 171

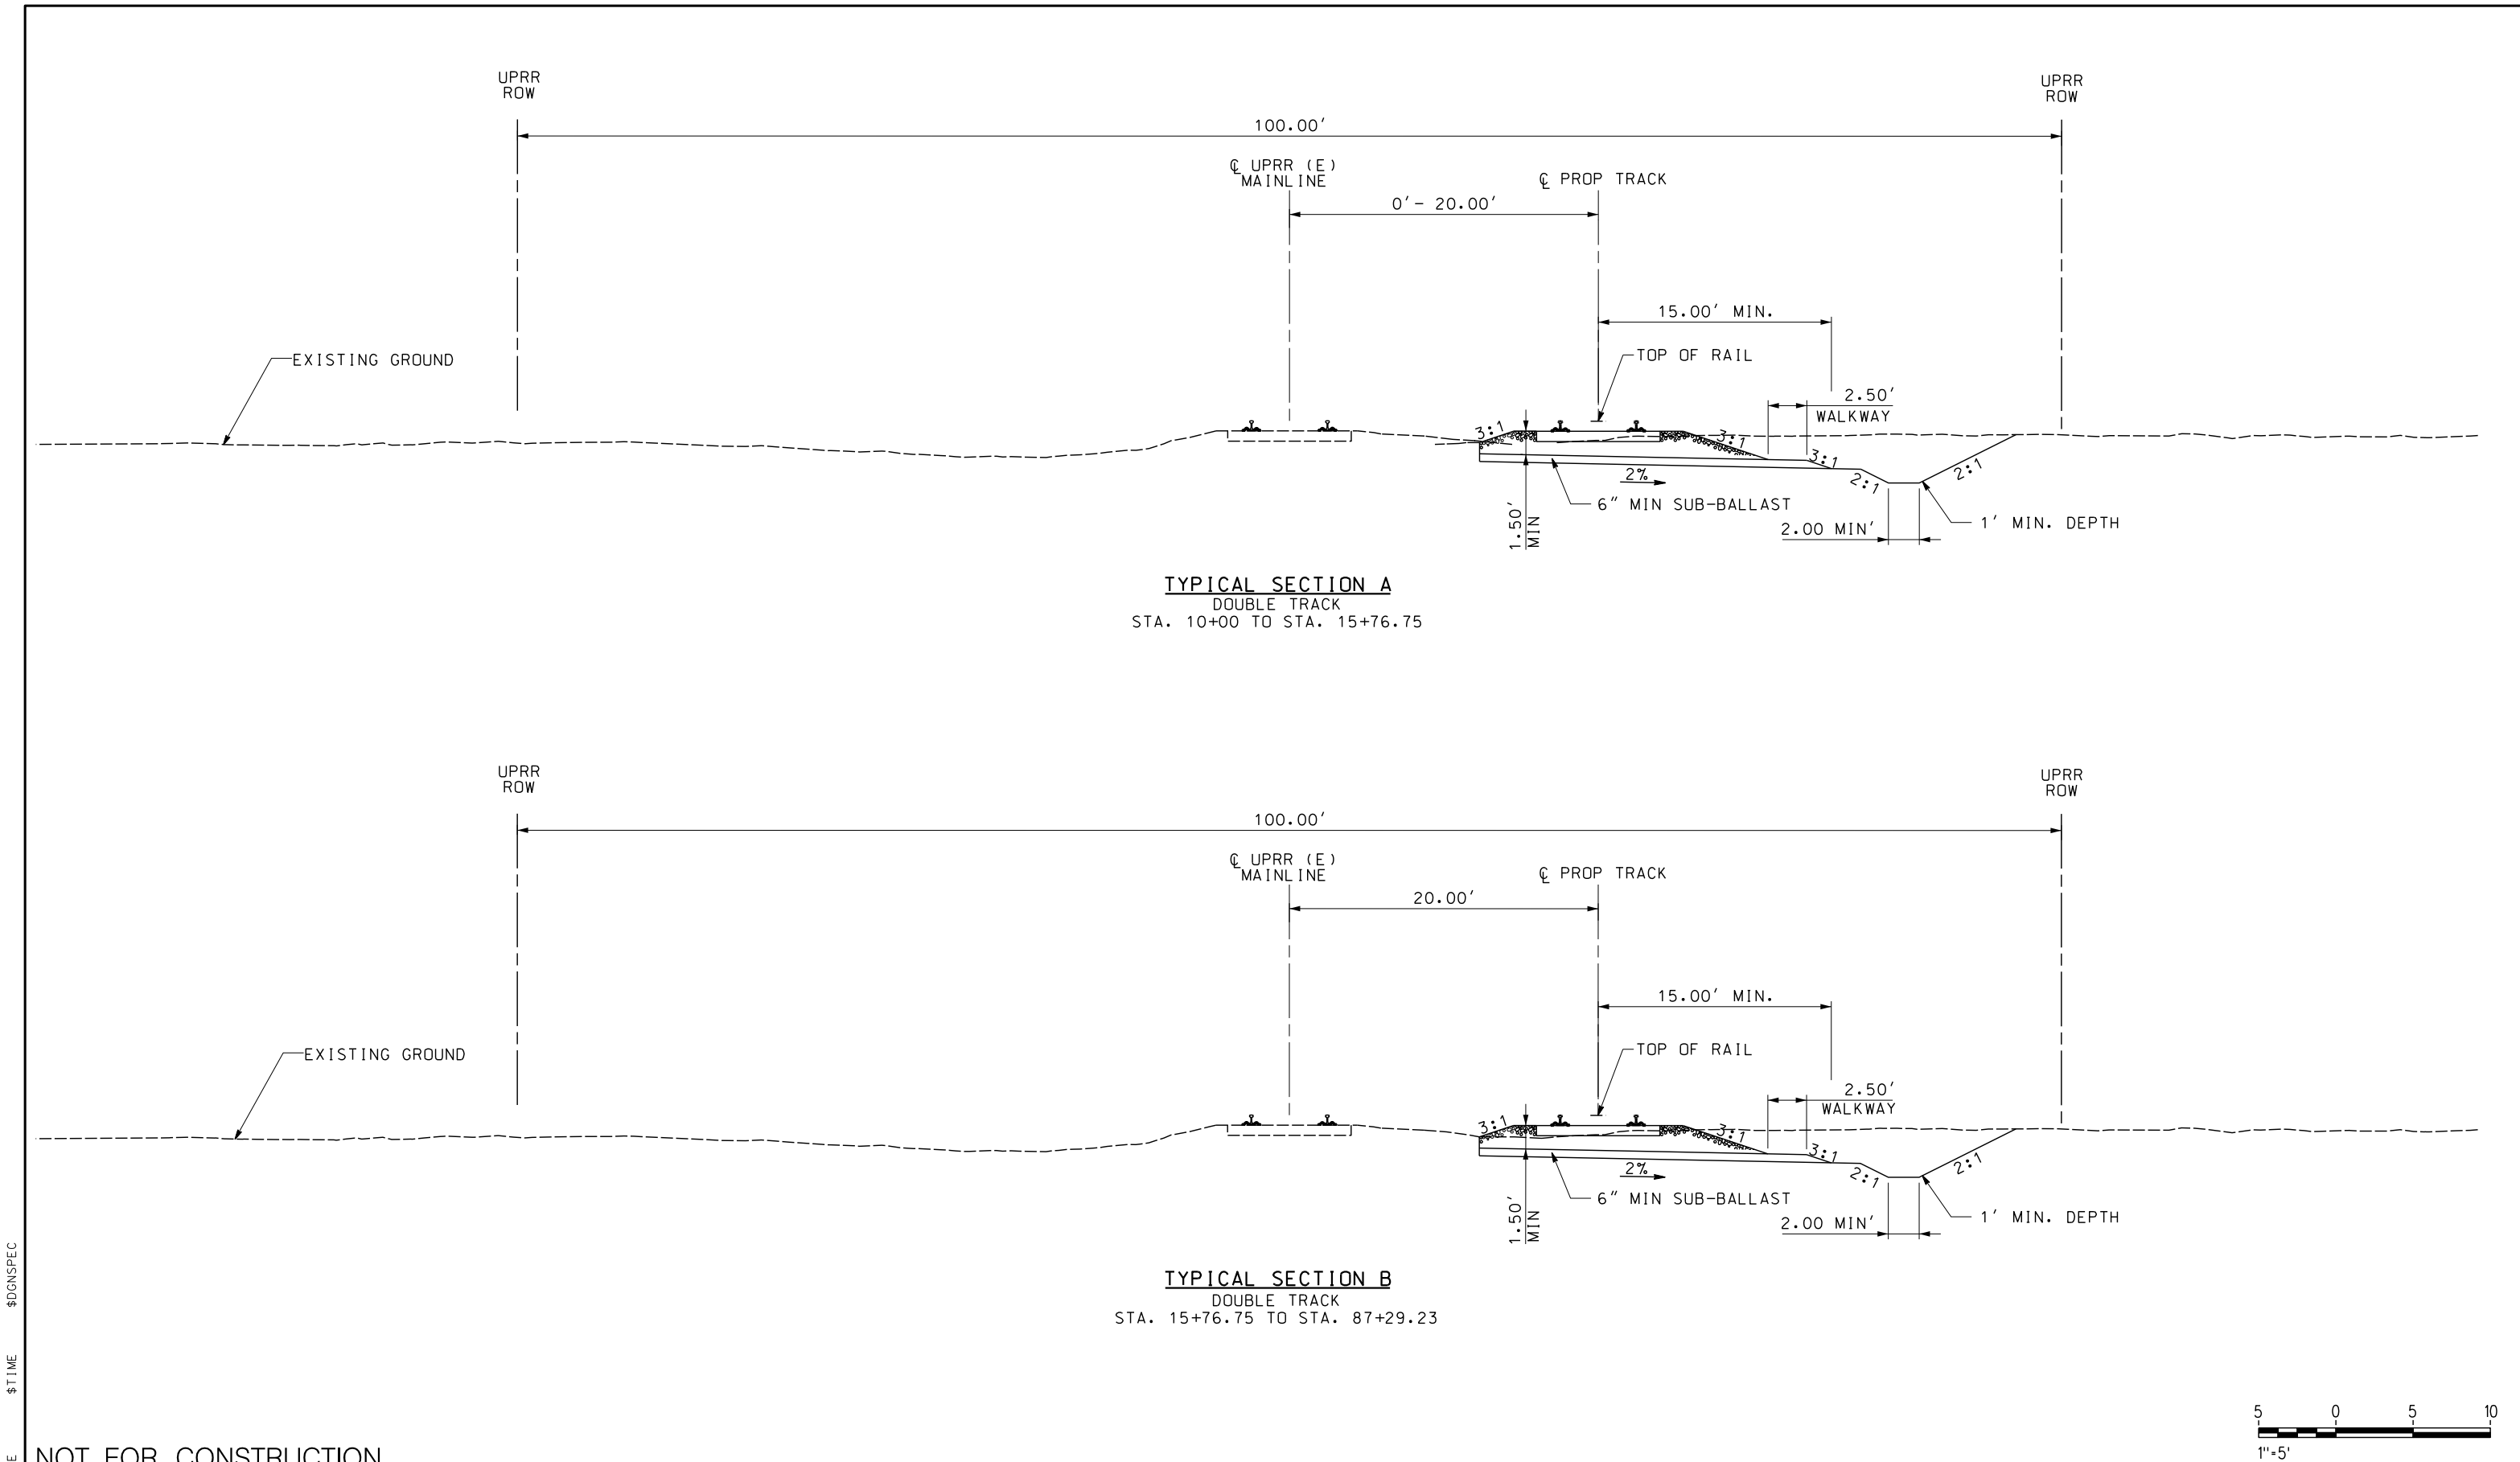


NOT FOR CONSTRUCTION

\$USER							DESIGNED BY A. SHIELDS	TRANSPORTATION AECOM 300 Lakeside Dr, Suite 400 Oakland, CA 94612 T 510.893.3600 F 510.874.3268 www.aecom.com	 	SAN JOAQUIN REGIONAL RAIL COMMISSION VALLEY RAIL – SACRAMENTO EXTENSION ELK GROVE SIDING VARIANT 1 – TRACK ALIGNMENT TYPICAL SECTIONS SHEET 1 OF 3	ENVIRONMENTAL ALTERNATIVE CODE DRAWING NO. TT-D0001-EGV1 SCALE 1" = 5' SHEET NO. 77 OF 171
							DRAWN BY A. SHIELDS				
							CHECKED BY D. HARTMAN				
							IN CHARGE D. COWIN				
							DATE				
	REV	DATE	BY	CHK	APP	DESCRIPTION					

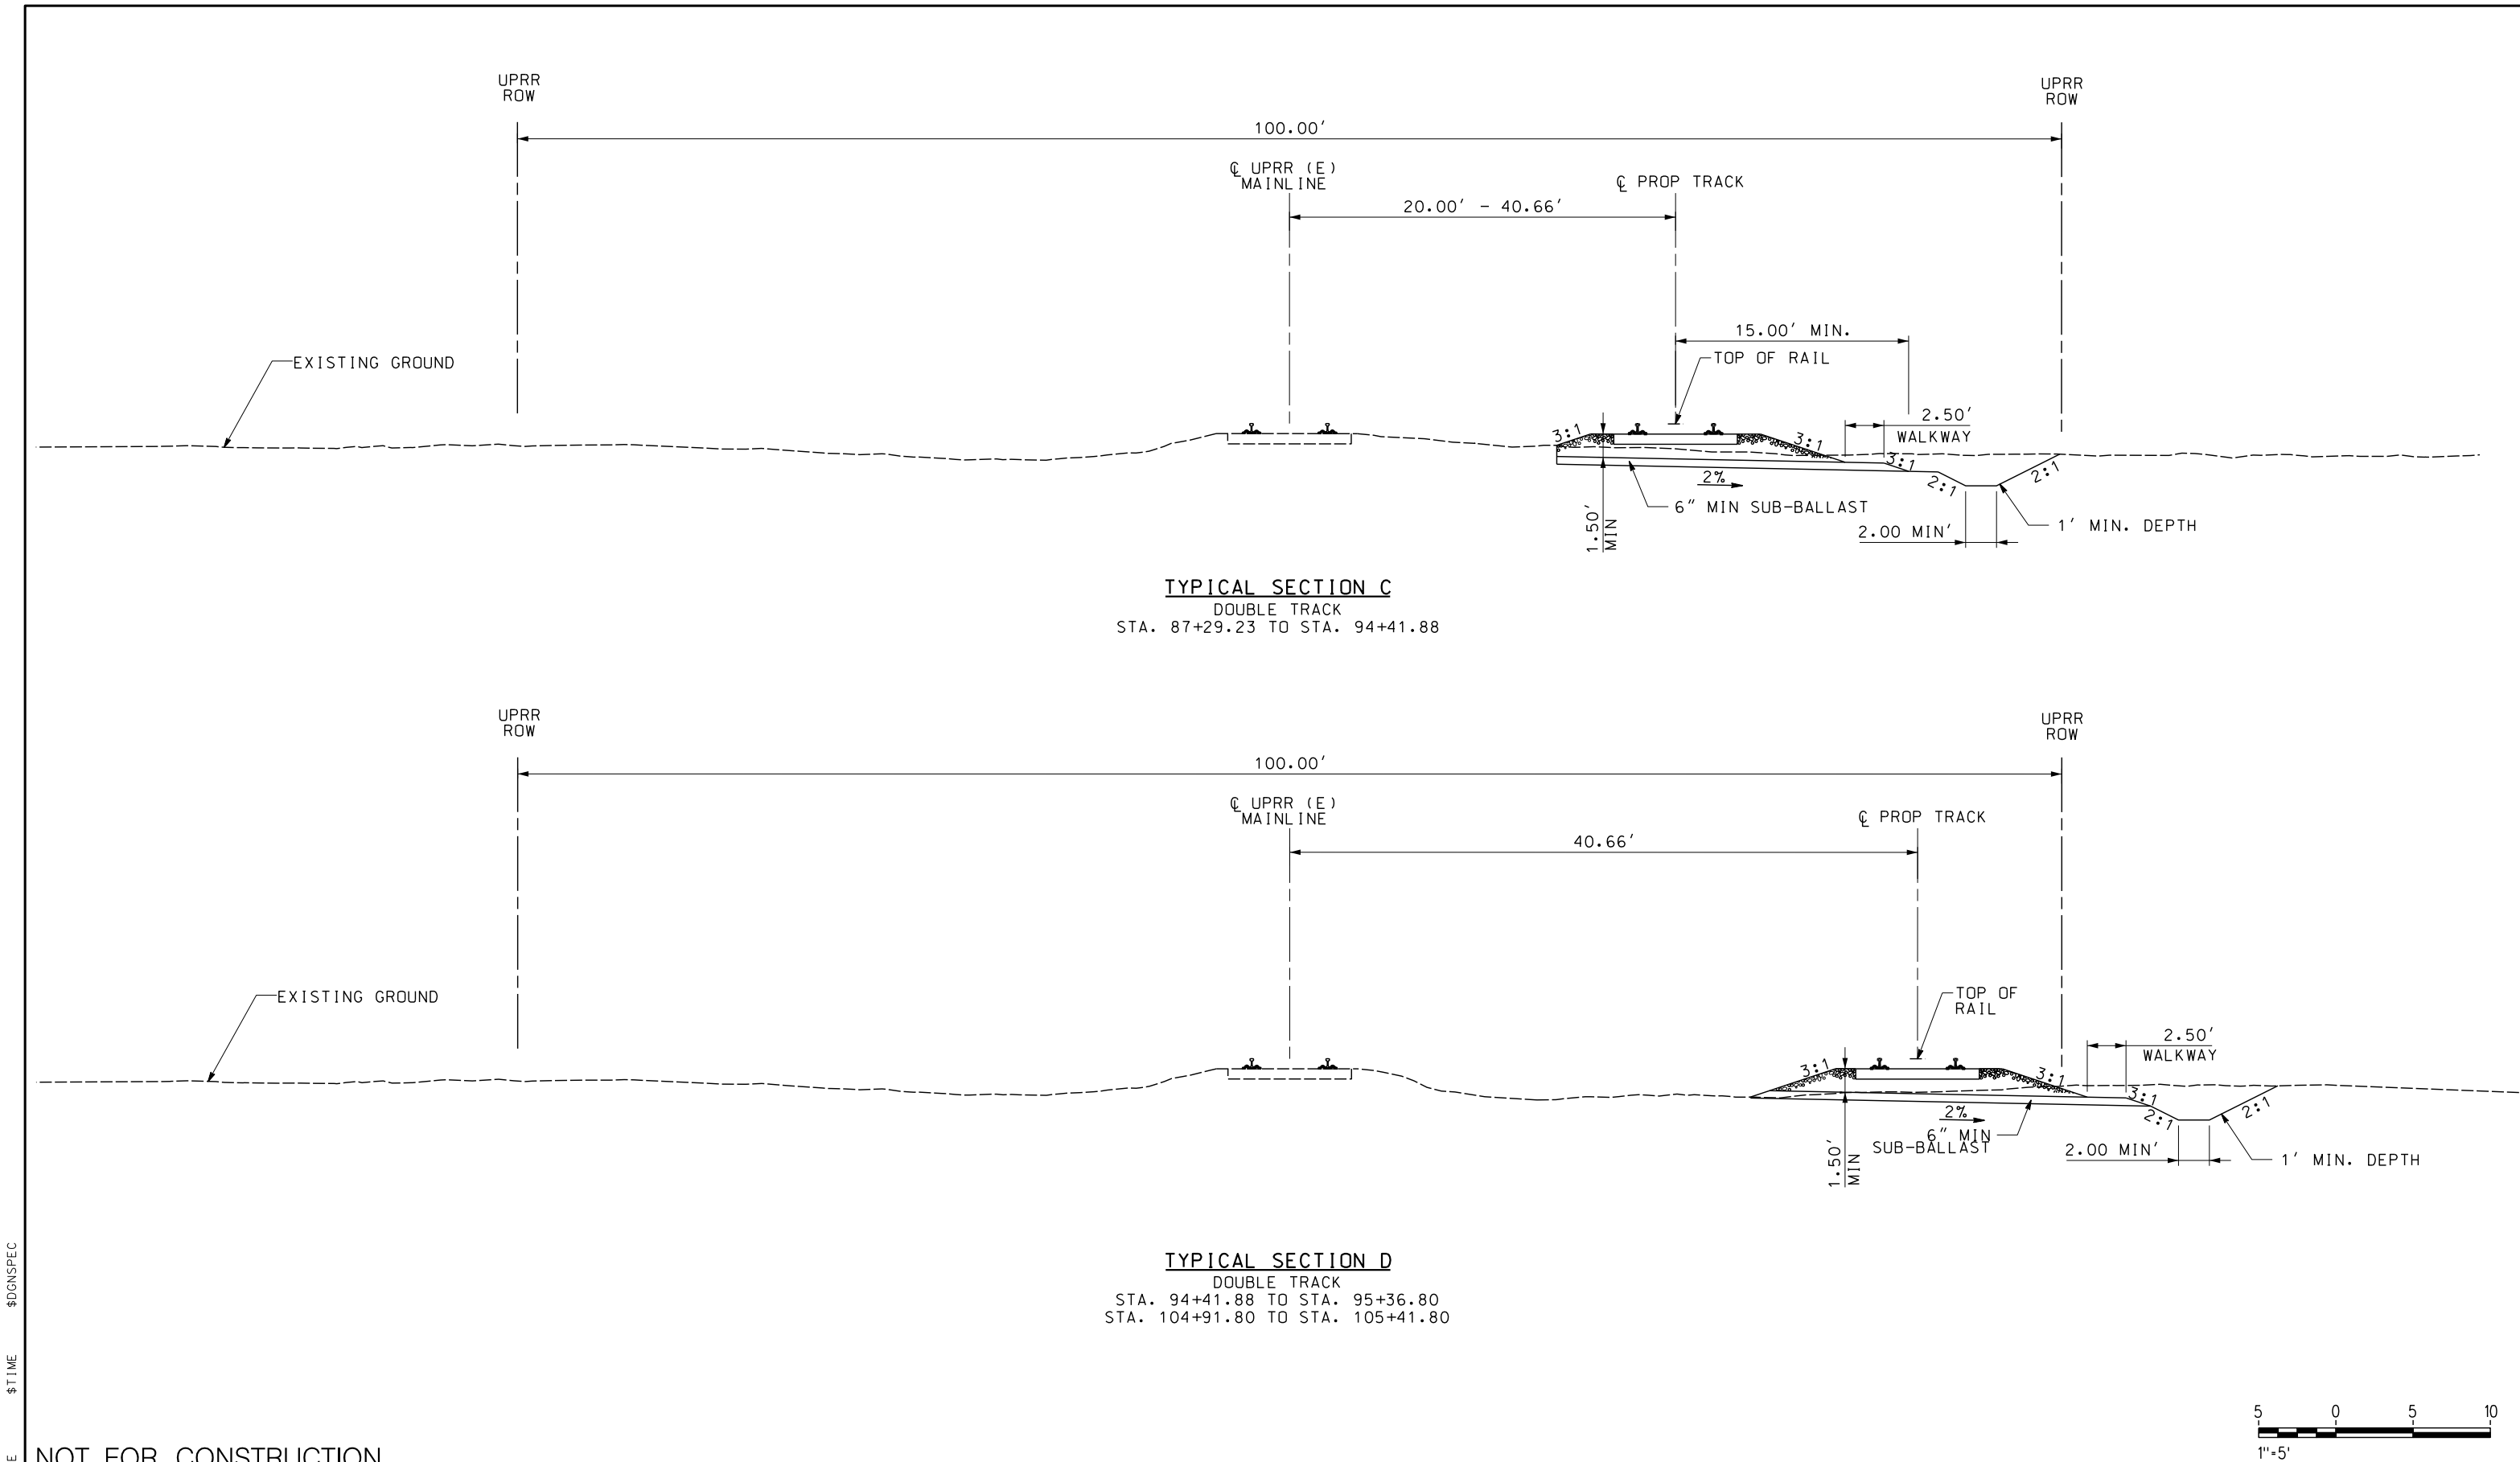


TYPICAL SECTION C
DOUBLE TRACK
STA. 87+29.23 TO STA. 94+41.88

TYPICAL SECTION D
DOUBLE TRACK
STA. 94+41.88 TO STA. 95+36.80
STA. 104+91.80 TO STA. 105+41.80

 


NOT FOR CONSTRUCTION


\$USER						DESIGNED BY A. SHIELDS	TRANSPORTATION AECOM 300 Lakeside Dr, Suite 400 Oakland, CA 94612 T 510.893.3600 F 510.874.3268 www.aecom.com	 	SAN JOAQUIN REGIONAL RAIL COMMISSION VALLEY RAIL – SACRAMENTO EXTENSION ELK GROVE SIDING VARIANT 1 – TRACK ALIGNMENT TYPICAL SECTIONS SHEET 2 OF 3	ENVIRONMENTAL ALTERNATIVE CODE DRAWING NO. TT-D0002-EGV1 SCALE 1" = 5' SHEET NO. 78 OF 171
						DRAWN BY A. SHIELDS				
						CHECKED BY D. HARTMAN				
						IN CHARGE D. COWIN				
						DATE				
	REV	DATE	BY	CHK	APP	DESCRIPTION				

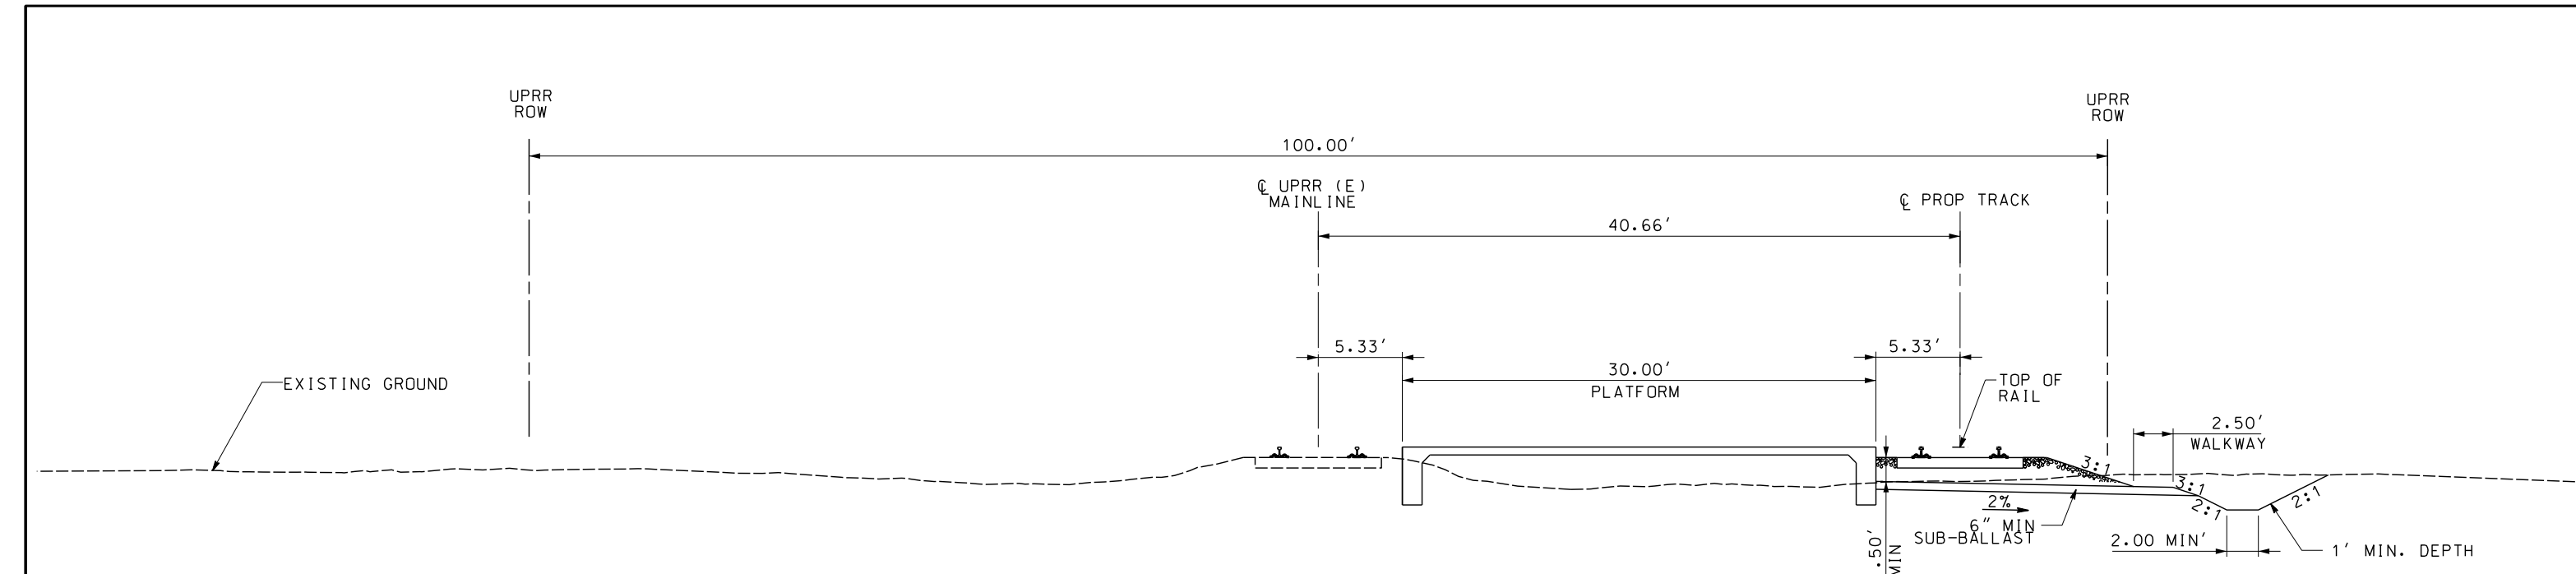

TYPICAL SECTION E
ELK GROVE STATION
STA. 95+36.80 TO STA. 104+96.80

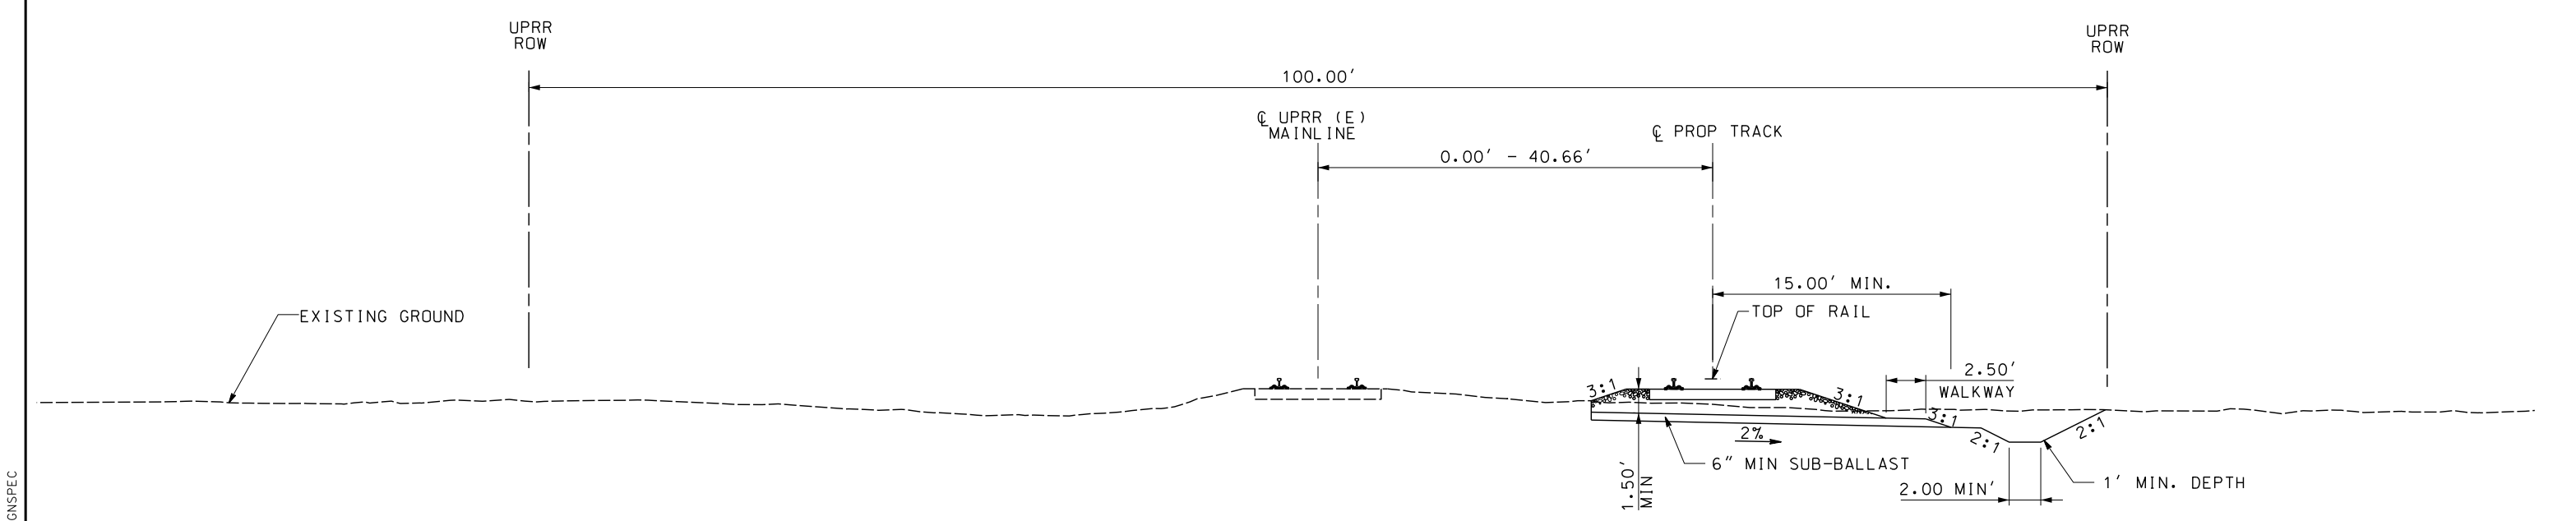

TYPICAL SECTION F
DOUBLE TRACK
STA. 104+96.80 TO STA. 112+46.73

 

NOT FOR CONSTRUCTION

REV	DATE	BY	CHK	APP	DESCRIPTION

DESIGNED BY A. SHIELDS	TRANSPORTATION AECOM 300 Lakeside Dr, Suite 400 Oakland, CA 94612 T 510.893.3600 F 510.874.3268 www.aecom.com
DRAWN BY A. SHIELDS	
CHECKED BY D. HARTMAN	
IN CHARGE D. COWIN	
DATE	



SAN JOAQUIN
REGIONAL
RAIL COMMISSION




ACE
ALYAHGHT CORRIDOR EXPRESS

SAN JOAQUIN REGIONAL RAIL COMMISSION
VALLEY RAIL – SACRAMENTO EXTENSION


ELK GROVE SIDING VARIANT 1 – TRACK ALIGNMENT
TYPICAL SECTIONS
SHEET 3 OF 3

ENVIRONMENTAL ALTERNATIVE CODE
DRAWING NO. TT-D0003-EGV1
SCALE 1" = 5'
SHEET NO. 79 OF 171

\$USER \$DATE \$TIME \$DGN\$SPEC

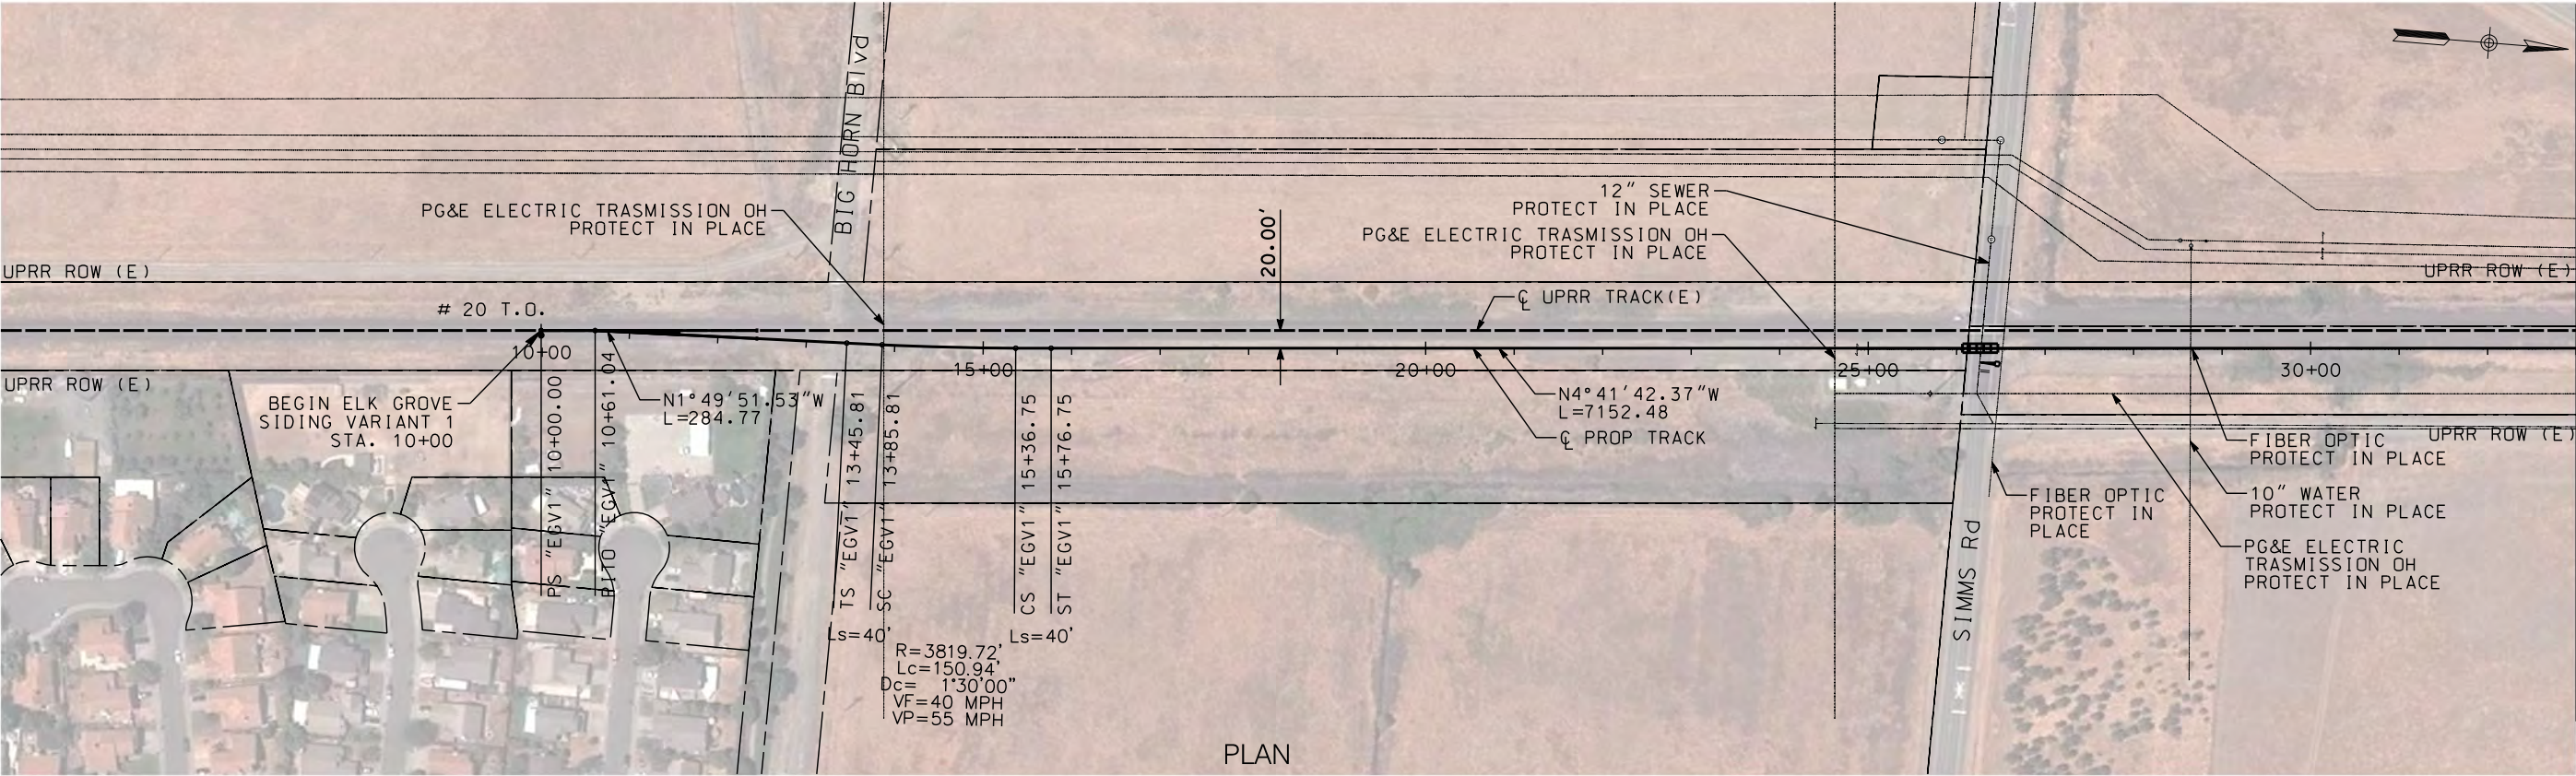

PLAN

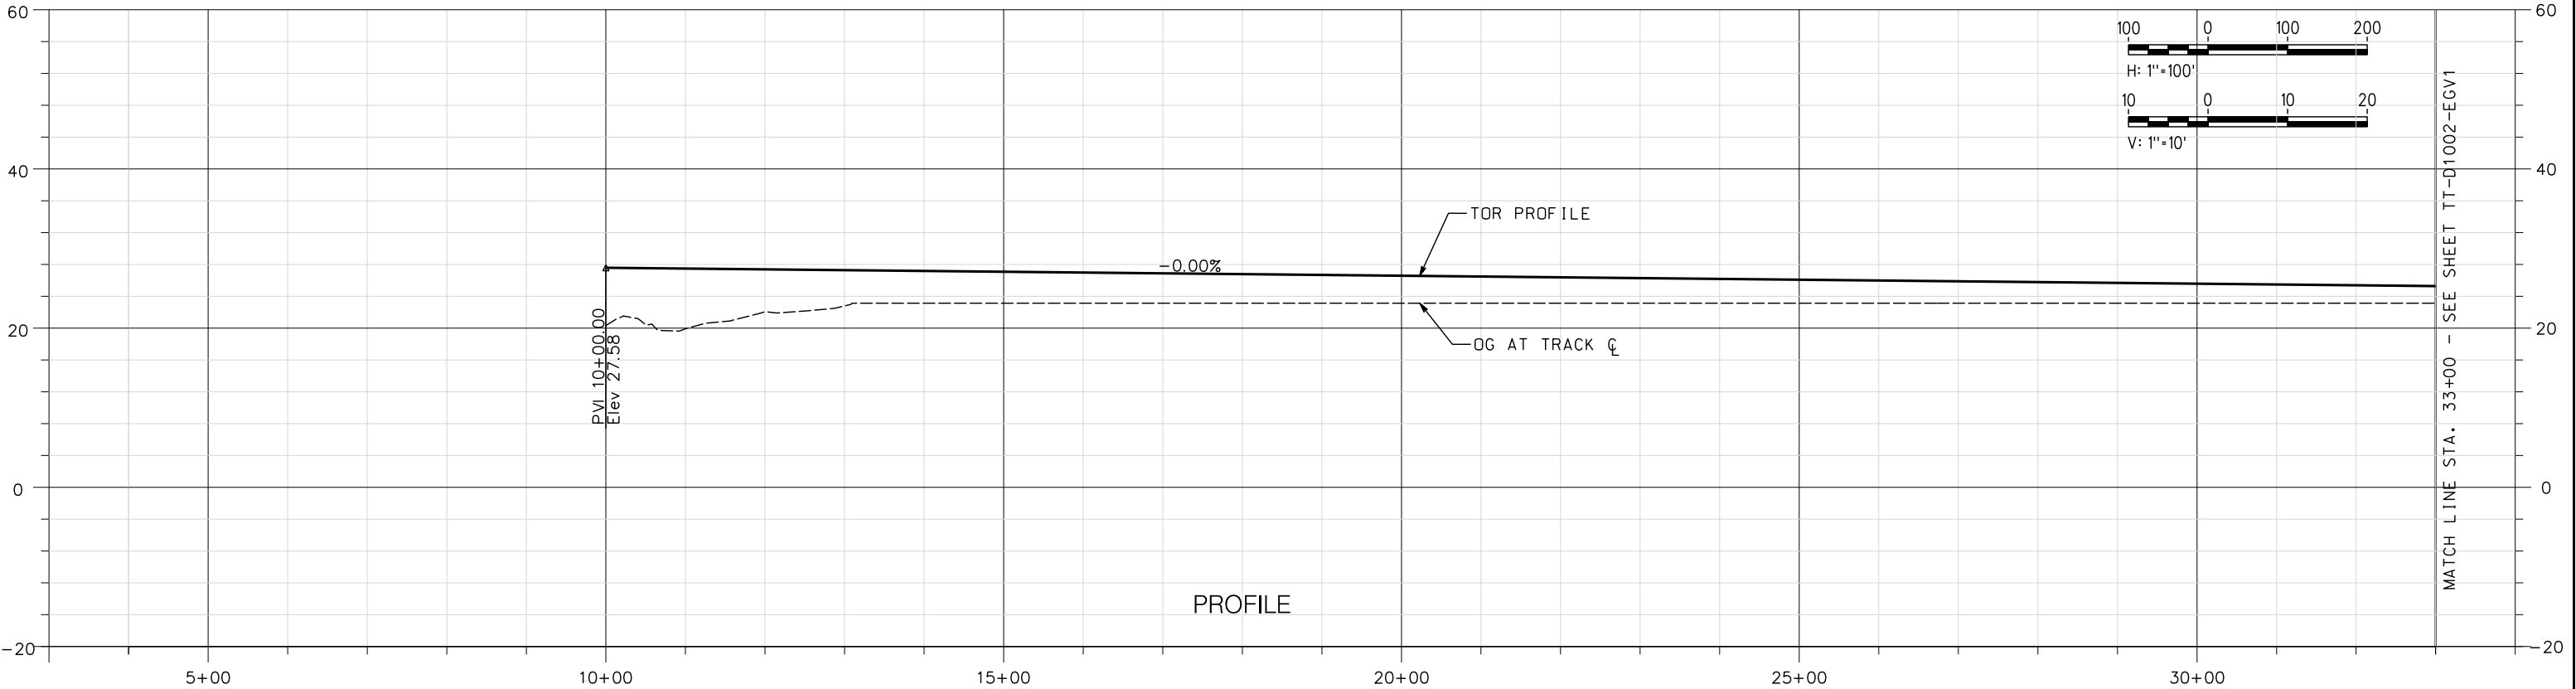

PROFILE

NOT FOR CONSTRUCTION

REV	DATE	BY	CHK	APP	DESCRIPTION

DESIGNED BY A. SHIELDS
DRAWN BY A. SHIELDS
CHECKED BY D. HARTMAN
IN CHARGE D. COWIN
DATE



TRANSPORTATION
AECOM
300 Lakeside Dr, Suite 400
Oakland, CA 94612
T 510.893.3600 F 510.874.3268
www.aecom.com



15% PRELIMINARY ENGINEERING

SAN JOAQUIN REGIONAL RAIL COMMISSION
VALLEY RAIL – SACRAMENTO EXTENSION
**ELK GROVE SIDING VARIANT 1 – TRACK ALIGNMENT
PLAN AND PROFILE
STA. 10+00 TO STA. 33+00**

ENVIRONMENTAL ALTERNATIVE CODE
DRAWING NO. TT-D1001-EGV1
SCALE AS SHOWN
SHEET NO. 80 OF 171

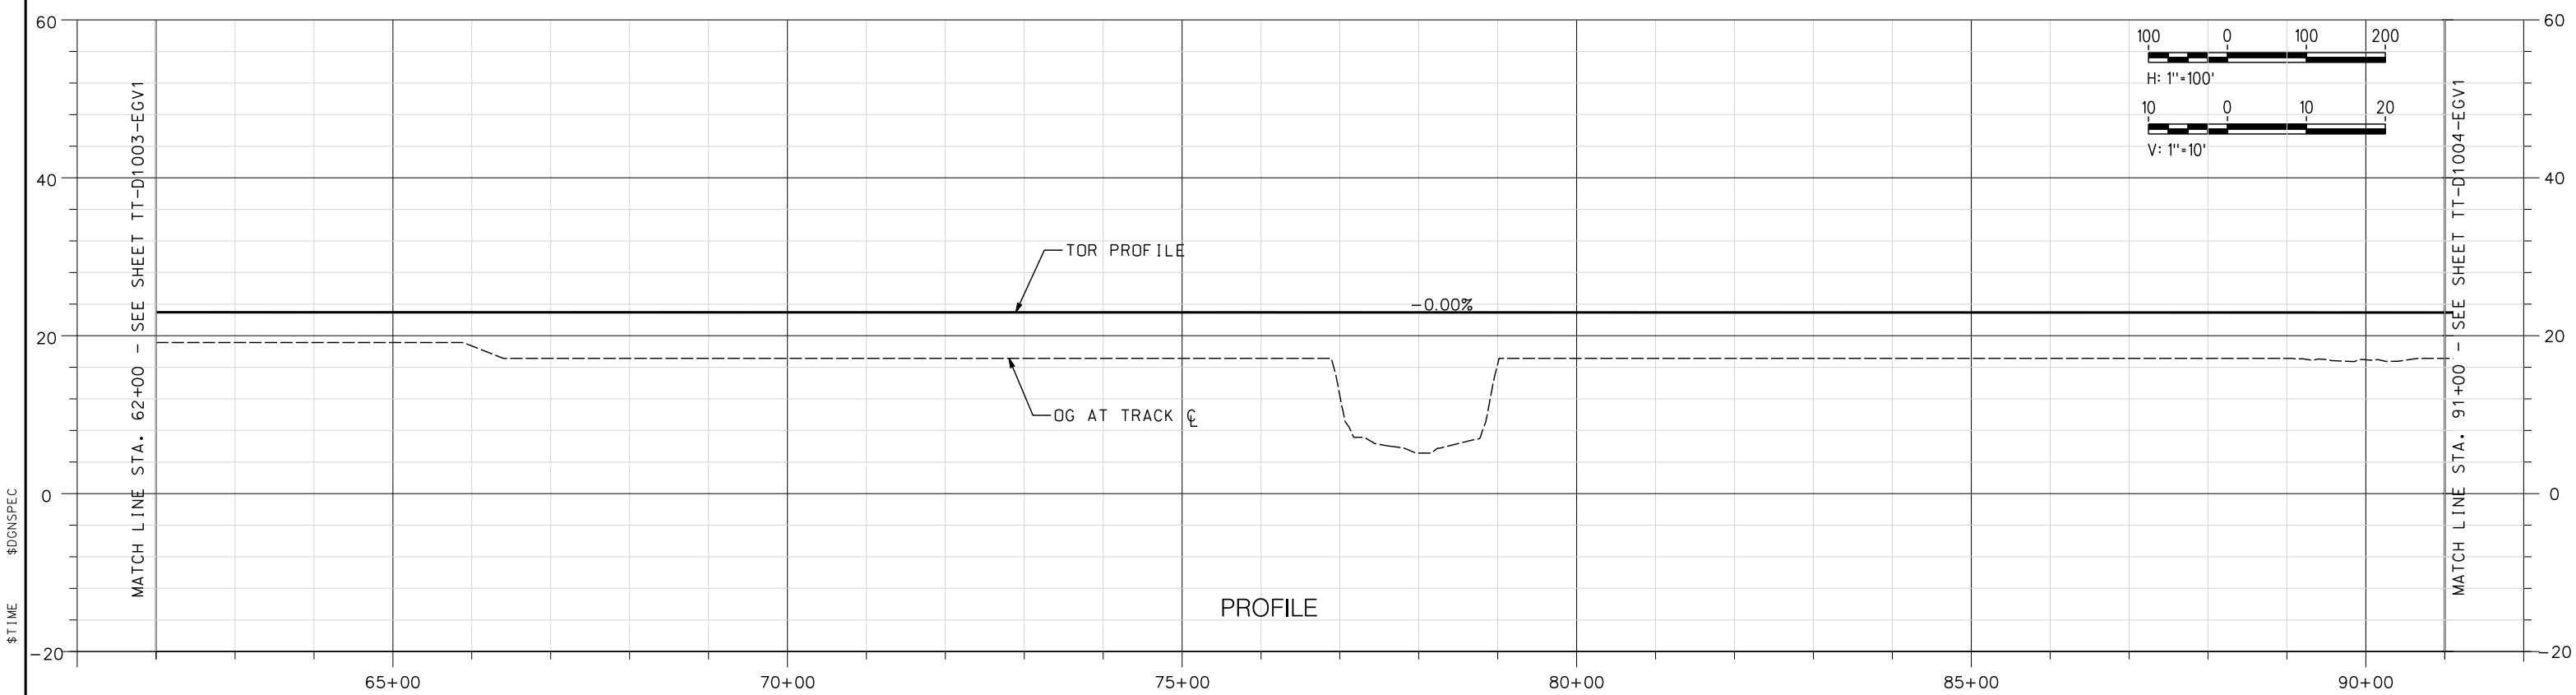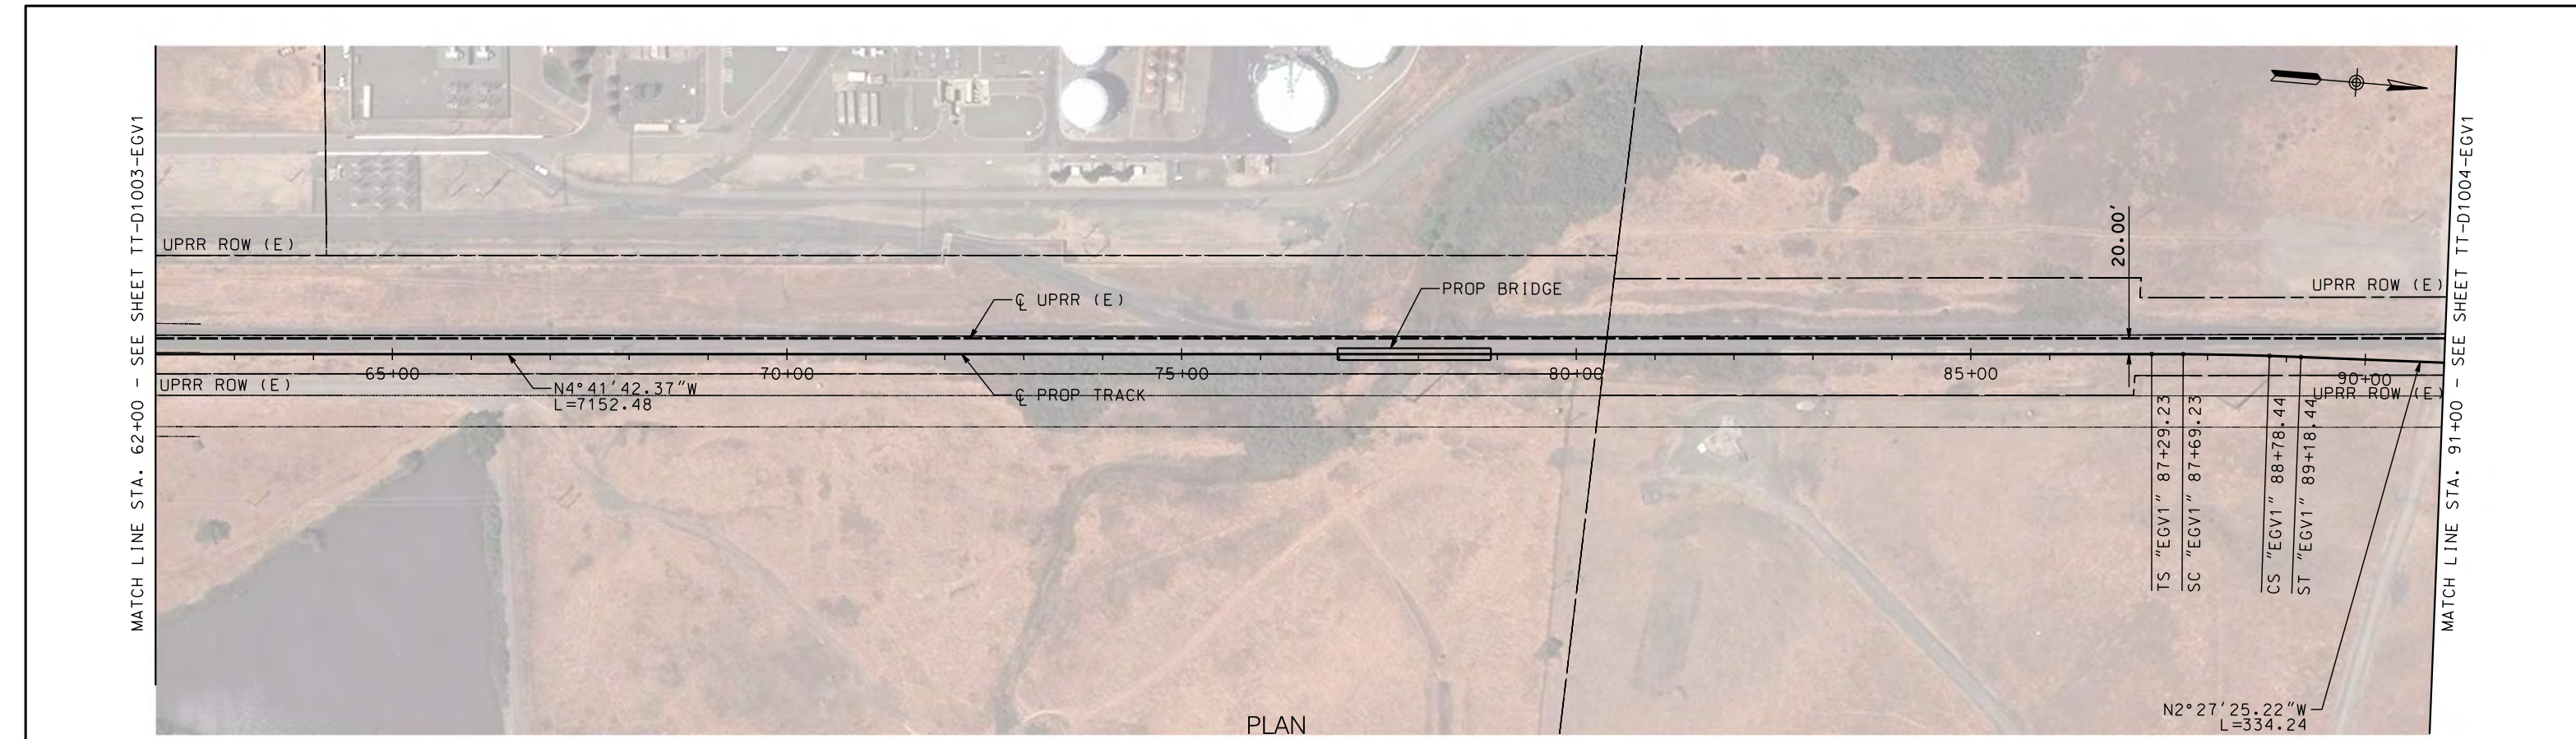

NOT FOR CONSTRUCTION

REV	DATE	BY	CHK	APP	DESCRIPTION

DESIGNED BY A. SHIELDS	TRANSPORTATION AECOM 300 Lakeside Dr, Suite 400 Oakland, CA 94612 T 510.893.3600 F 510.874.3268 www.aecom.com
DRAWN BY A. SHIELDS	
CHECKED BY D. HARTMAN	
IN CHARGE D. COWIN	
DATE	



15% PRELIMINARY ENGINEERING

SAN JOAQUIN REGIONAL RAIL COMMISSION
VALLEY RAIL – SACRAMENTO EXTENSION


ELK GROVE SIDING VARIANT 1 – TRACK ALIGNMENT
PLAN AND PROFILE
STA. 62+00 TO STA. 91+00

ENVIRONMENTAL ALTERNATIVE CODE

DRAWING NO. TT-D1003-EGV1
SCALE AS SHOWN
SHEET NO. 82 OF 171

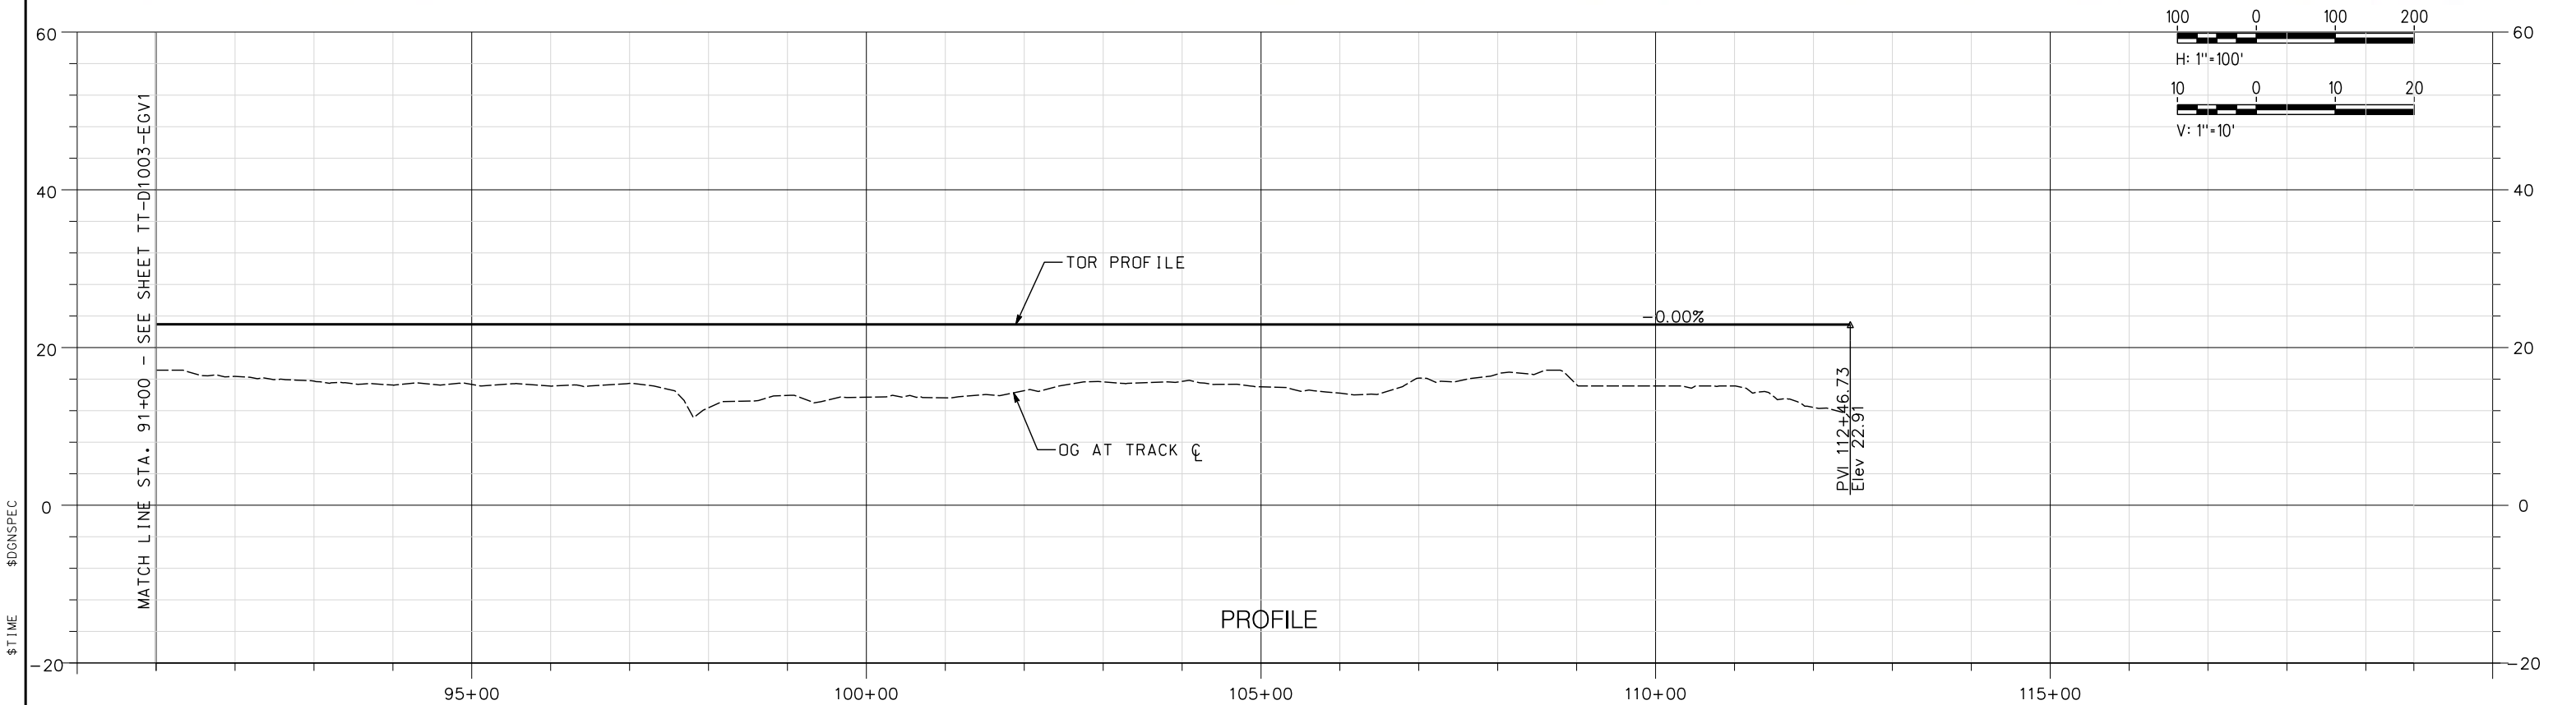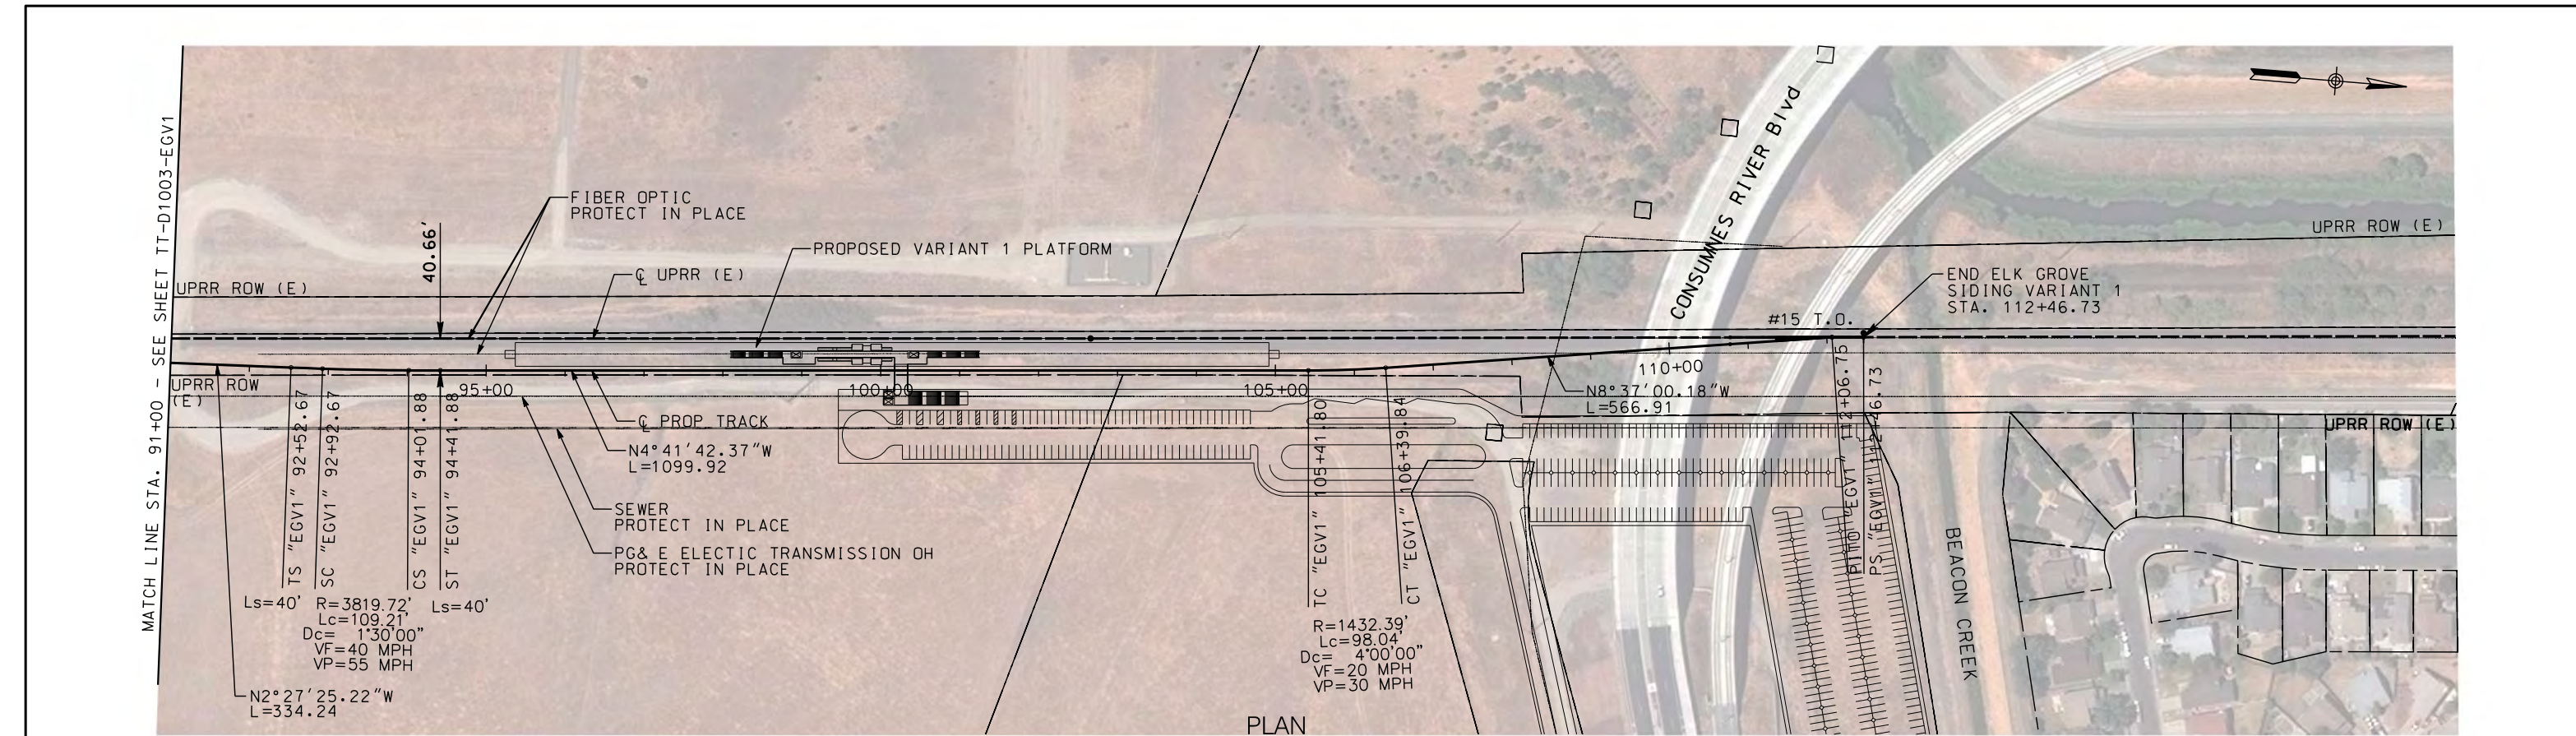

NOT FOR CONSTRUCTION						DESIGNED BY A. SHIELDS	TRANSPORTATION AECOM 300 Lakeside Dr, Suite 400 Oakland, CA 94612 T 510.893.3600 F 510.874.3268 www.aecom.com	 	SAN JOAQUIN REGIONAL RAIL COMMISSION VALLEY RAIL – SACRAMENTO EXTENSION ELK GROVE SIDING VARIANT 1 – TRACK ALIGNMENT PLAN AND PROFILE STA. 91+00 TO STA. 112+46.73	ENVIRONMENTAL ALTERNATIVE CODE DRAWING NO. TT-D1004-EGV1 SCALE AS SHOWN SHEET NO. 83 OF 171
REV	DATE	BY	CHK	APP	DESCRIPTION	DRAWN BY A. SHIELDS				
						CHECKED BY D. HARTMAN				
						IN CHARGE D. COWIN				
						DATE				

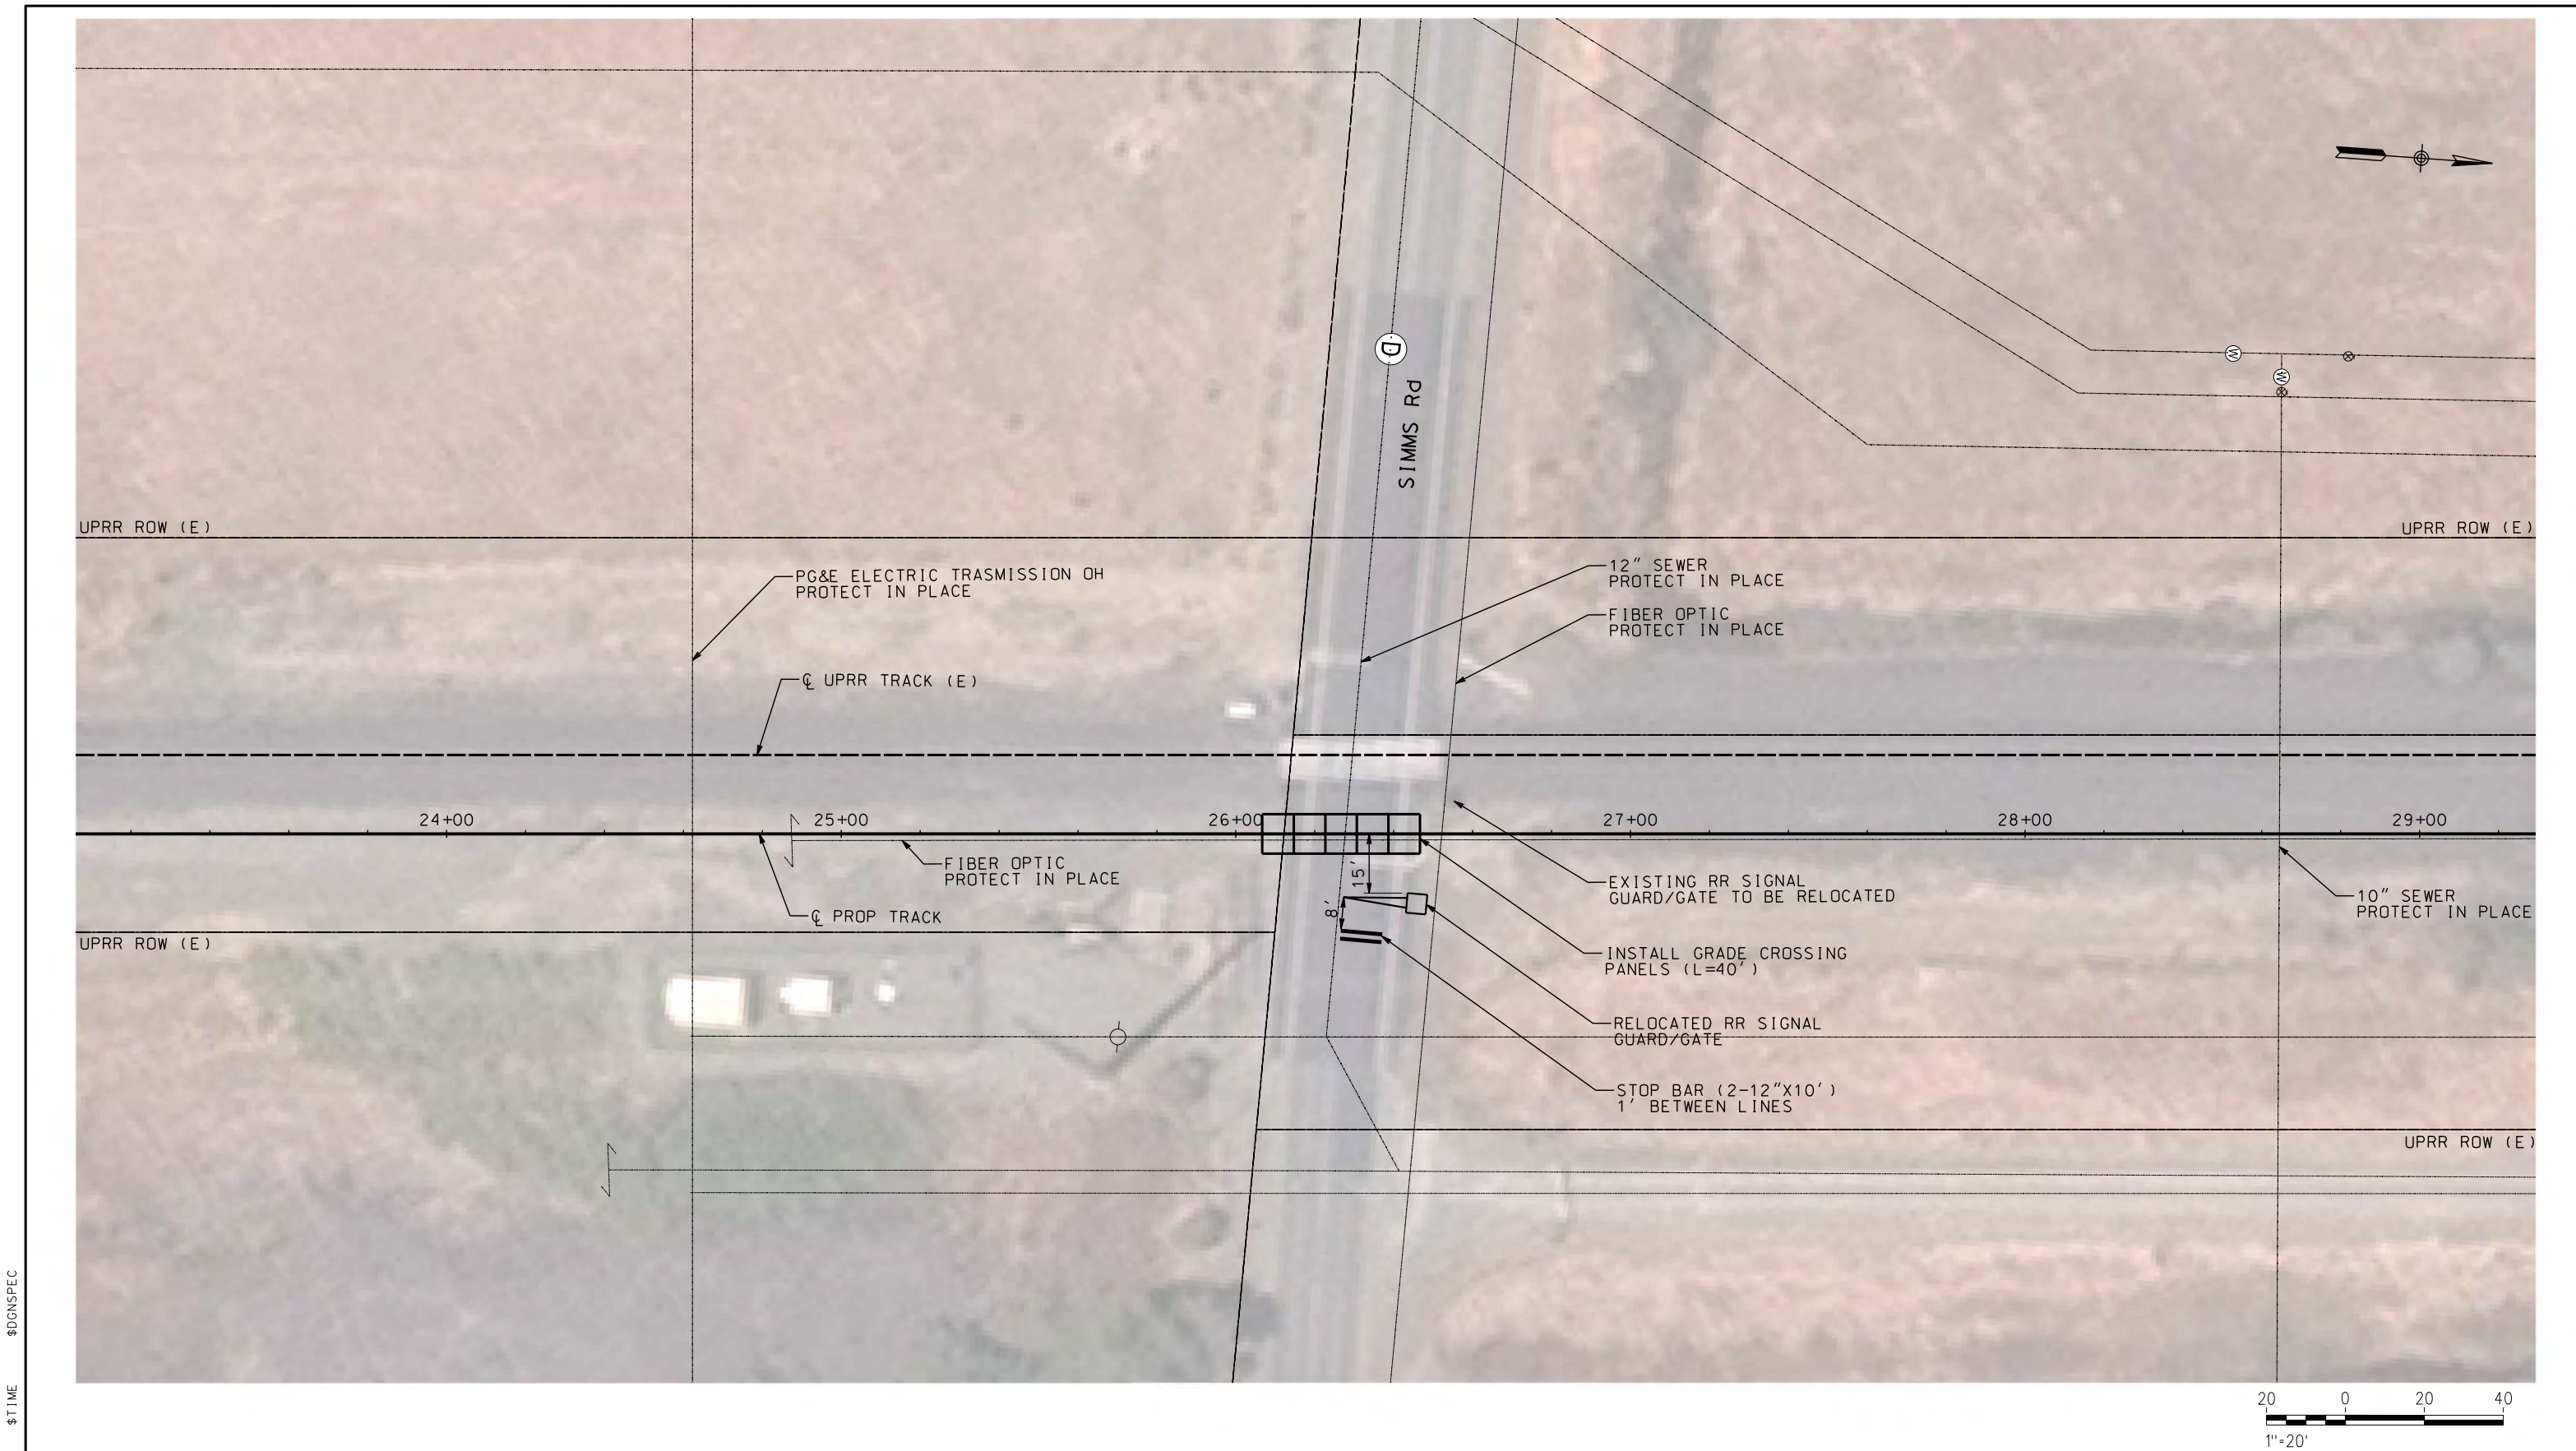

NOT FOR CONSTRUCTION

REV	DATE	BY	CHK	APP	DESCRIPTION

DESIGNED BY A. SHIELDS	TRANSPORTATION AECOM 300 Lakeside Dr, Suite 400 Oakland, CA 94612 T 510.893.3600 F 510.874.3268 www.aecom.com
CHECKED BY A. SHIELDS	
IN CHARGE D. HARTMAN	
DATE D. COWIN	

SAN JOAQUIN REGIONAL RAIL COMMISSION


ACE
ALFARANT CORRIDOR EXPRESS

SAN JOAQUIN REGIONAL RAIL COMMISSION
VALLEY RAIL – SACRAMENTO EXTENSION

ELK GROVE SIDING VARIANT 1
AT-GRADE CROSSING IMPROVEMENTS
SIMMS ROAD

15% PRELIMINARY ENGINEERING

ENVIRONMENTAL ALTERNATIVE CODE
DRAWING NO. CV-T1001-EGV1
SCALE AS SHOWN
SHEET NO. 84 OF 171

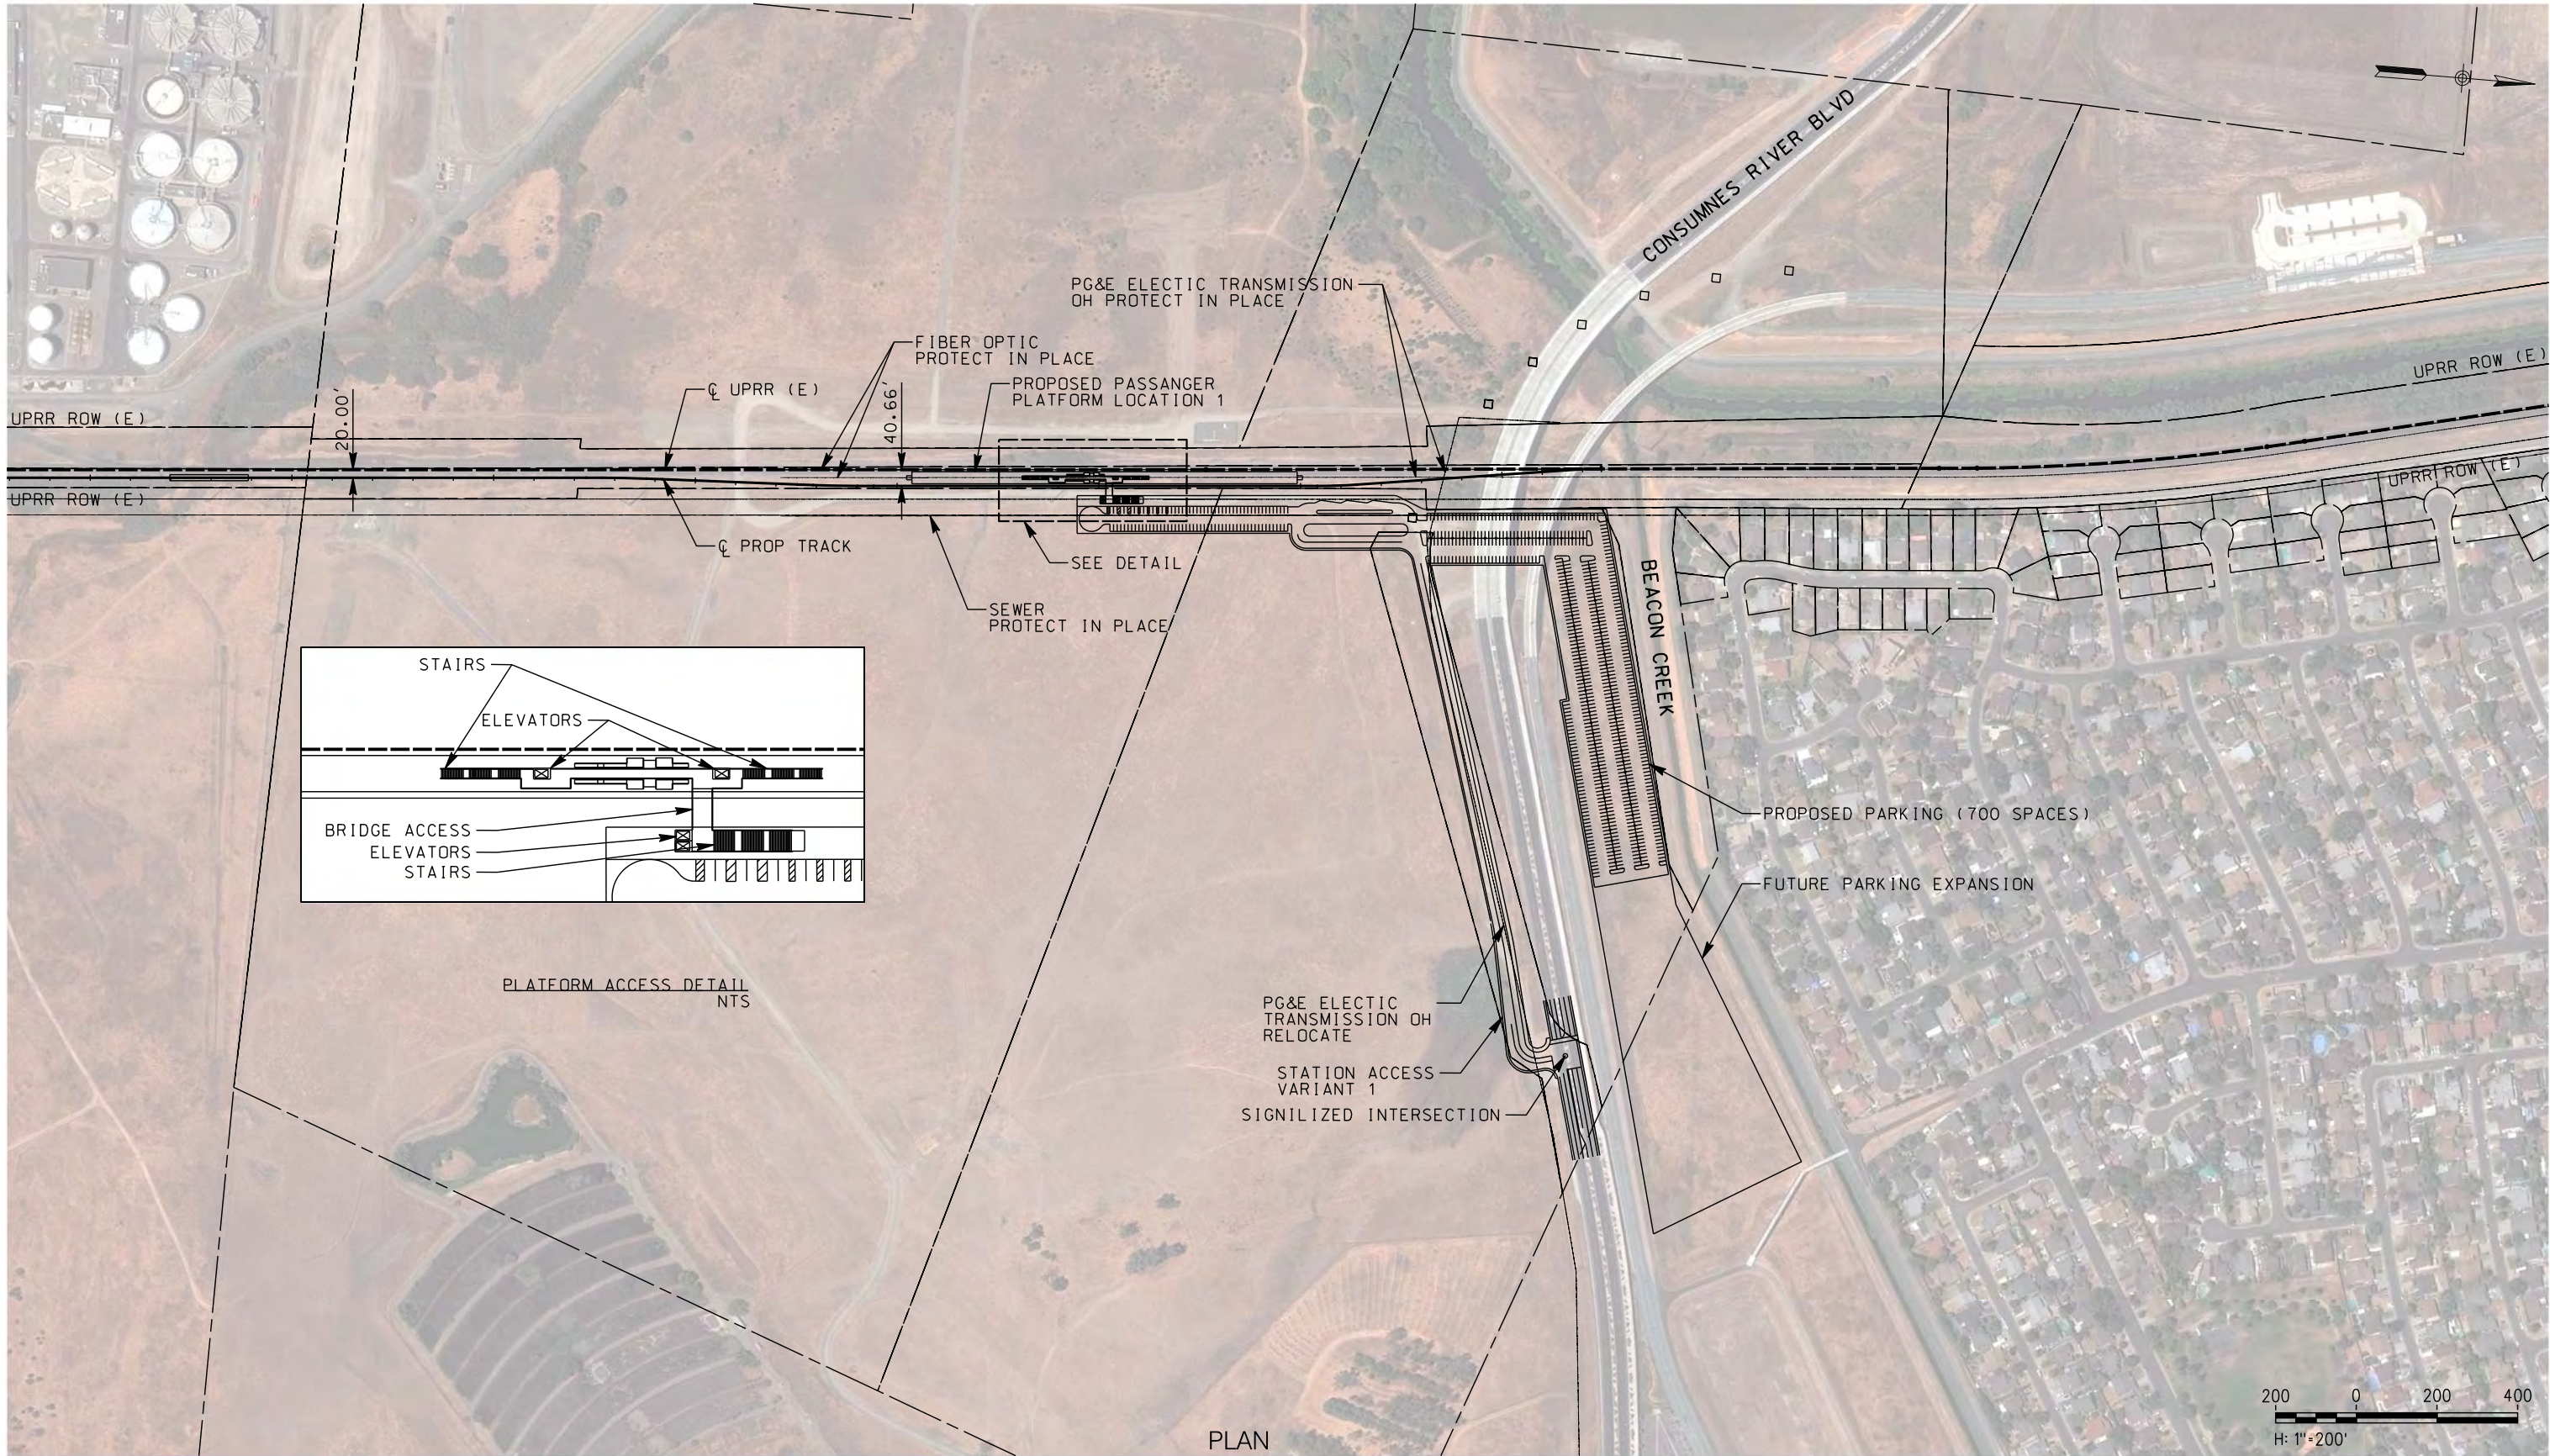

\$DATE \$TIME \$USER \$DGN \$SPEC

NOT FOR CONSTRUCTION

REV	DATE	BY	CHK	APP	DESCRIPTION

DESIGNED BY A. SHIELDS
DRAWN BY A. SHIELDS
CHECKED BY D. HARTMAN
IN CHARGE D. COWIN
DATE

TRANSPORTATION



AECOM
300 Lakeside Dr, Suite 400
Oakland, CA 94612
T 510.893.3600 F 510.874.3268

www.aecom.com



SAN JOAQUIN
REGIONAL
RAIL COMMISSION



15% PRELIMINARY ENGINEERING

SAN JOAQUIN REGIONAL RAIL COMMISSION
VALLEY RAIL – SACRAMENTO EXTENSION



ELK GROVE STATION PLATFORM 1 ACCESS 1
SITE PLAN

ENVIRONMENTAL ALTERNATIVE CODE

DRAWING NO.
CV-E1001-EGV1

SCALE
AS SHOWN

SHEET NO.
85 OF 171

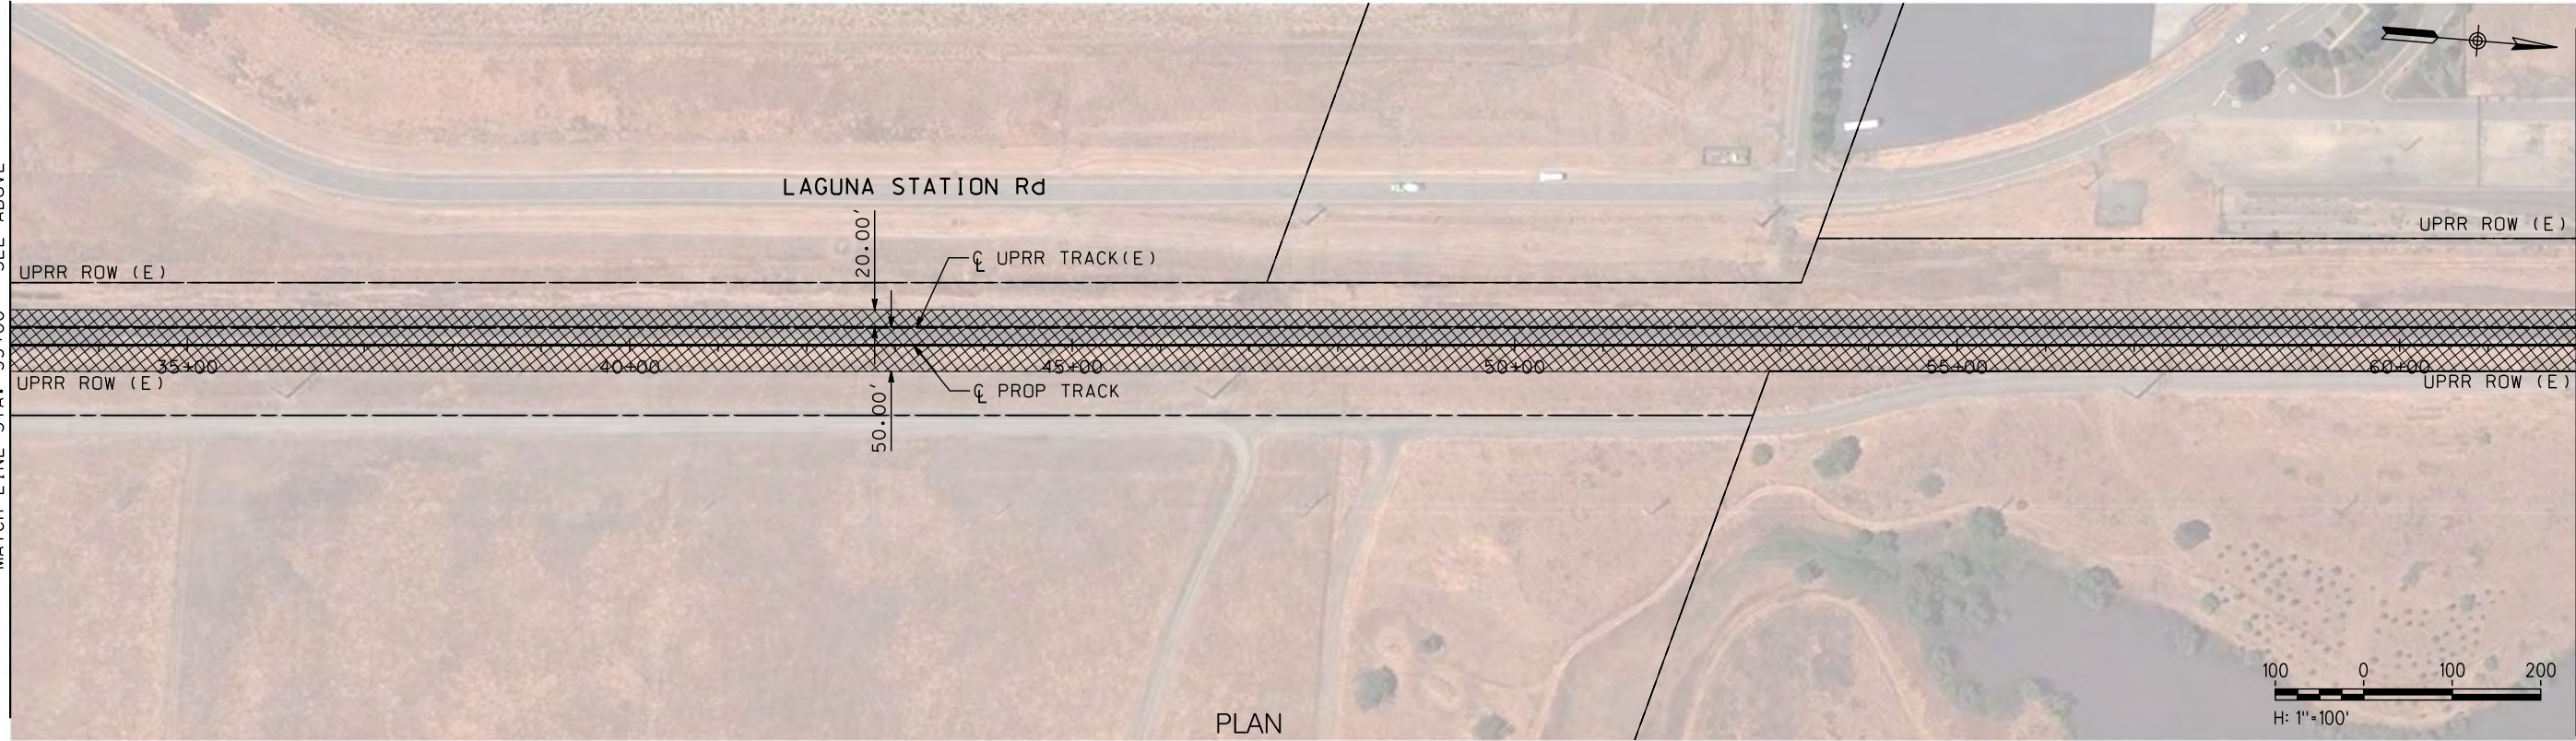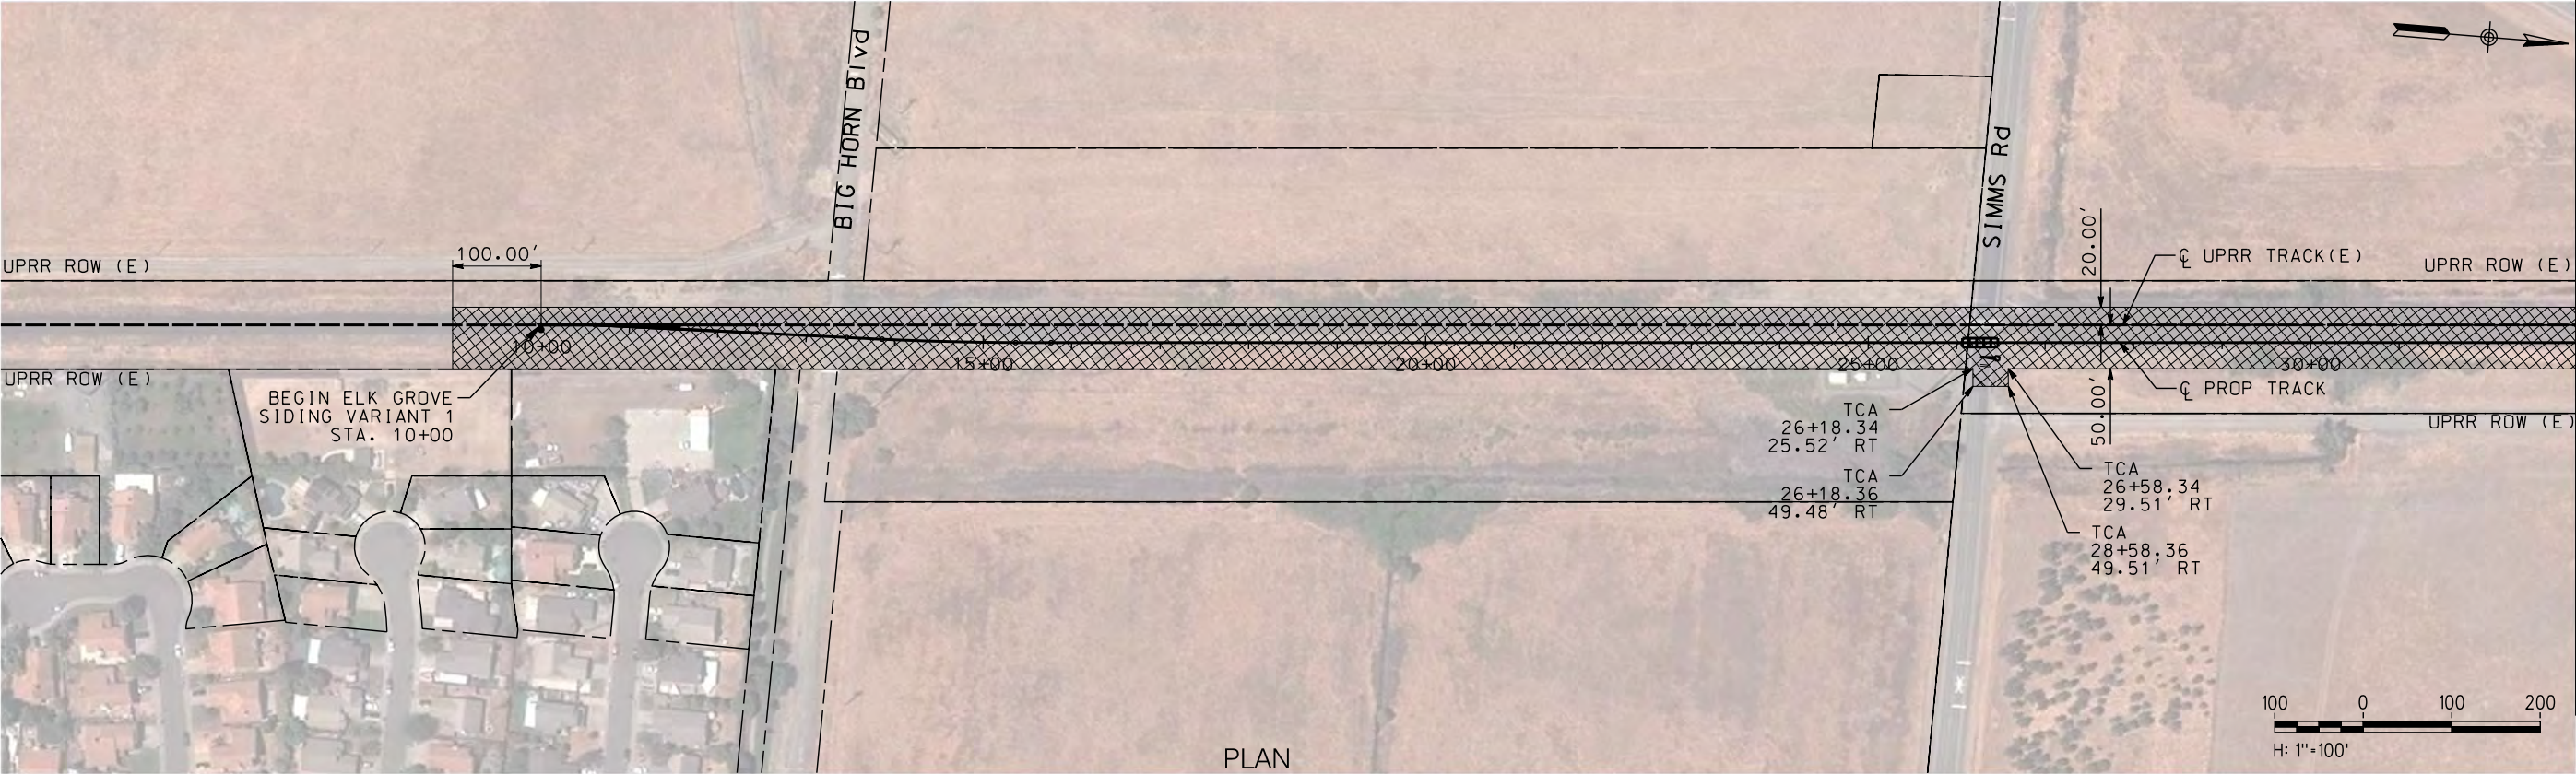

\$USER \$DATE \$TIME \$DGN\$SPEC

NOT FOR CONSTRUCTION

REV	DATE	BY	CHK	APP	DESCRIPTION

DESIGNED BY A. SHIELDS
DRAWN BY A. SHIELDS
CHECKED BY D. HARTMAN
IN CHARGE D. COWIN
DATE

TRANSPORTATION
AECOM
AECOM 300 Lakeside Dr, Suite 400 Oakland, CA 94612 T 510.893.3600 F 510.874.3268
www.aecom.com



SAN JOAQUIN
REGIONAL
RAIL COMMISSION





ACE
ALFAMGNT CORRIDOR EXPRESS

15% PRELIMINARY ENGINEERING

SAN JOAQUIN REGIONAL RAIL COMMISSION
VALLEY RAIL – SACRAMENTO EXTENSION

ELK GROVE SIDING VARIANT 1 – TRACK ALIGNMENT
TEMPORARY CONSTRUCTION AREAS PLANS
STA. 10+00 TO STA. 62+00

ENVIRONMENTAL ALTERNATIVE CODE
DRAWING NO. CV-11001-EGV1
SCALE AS SHOWN
SHEET NO. 86 OF 171

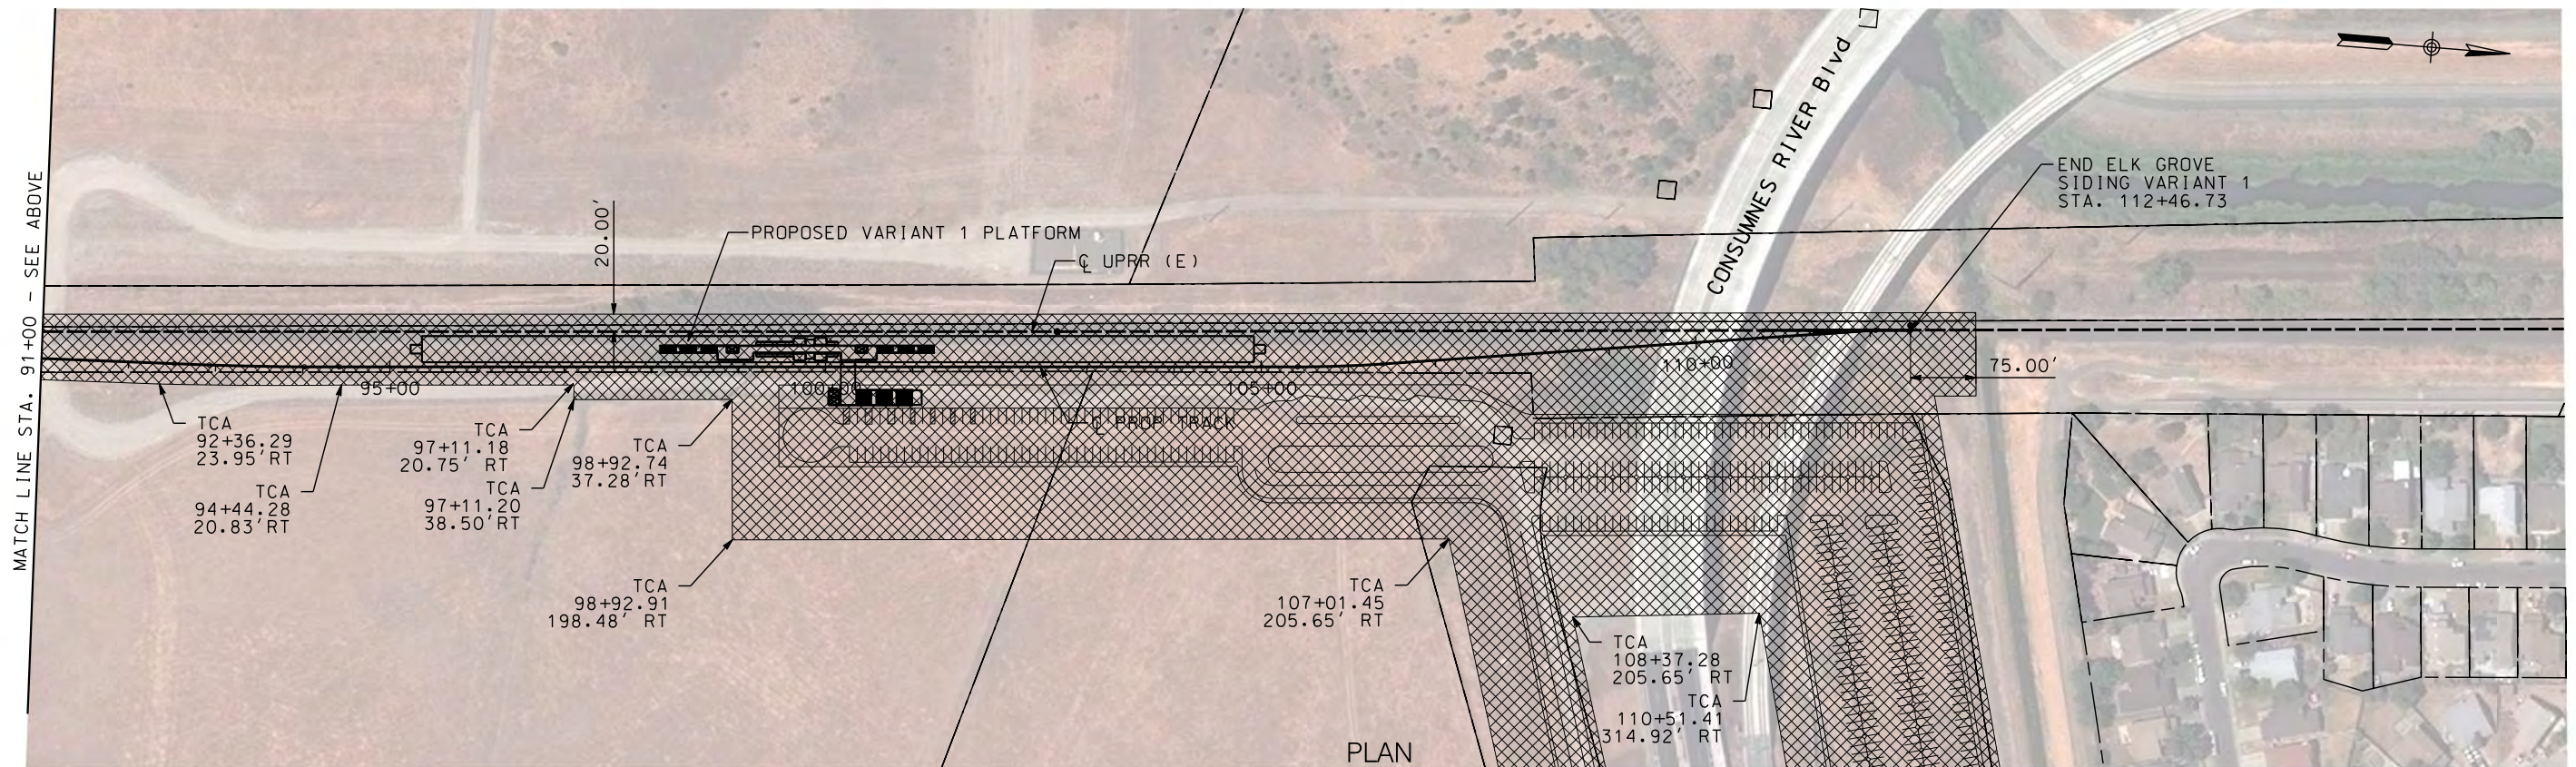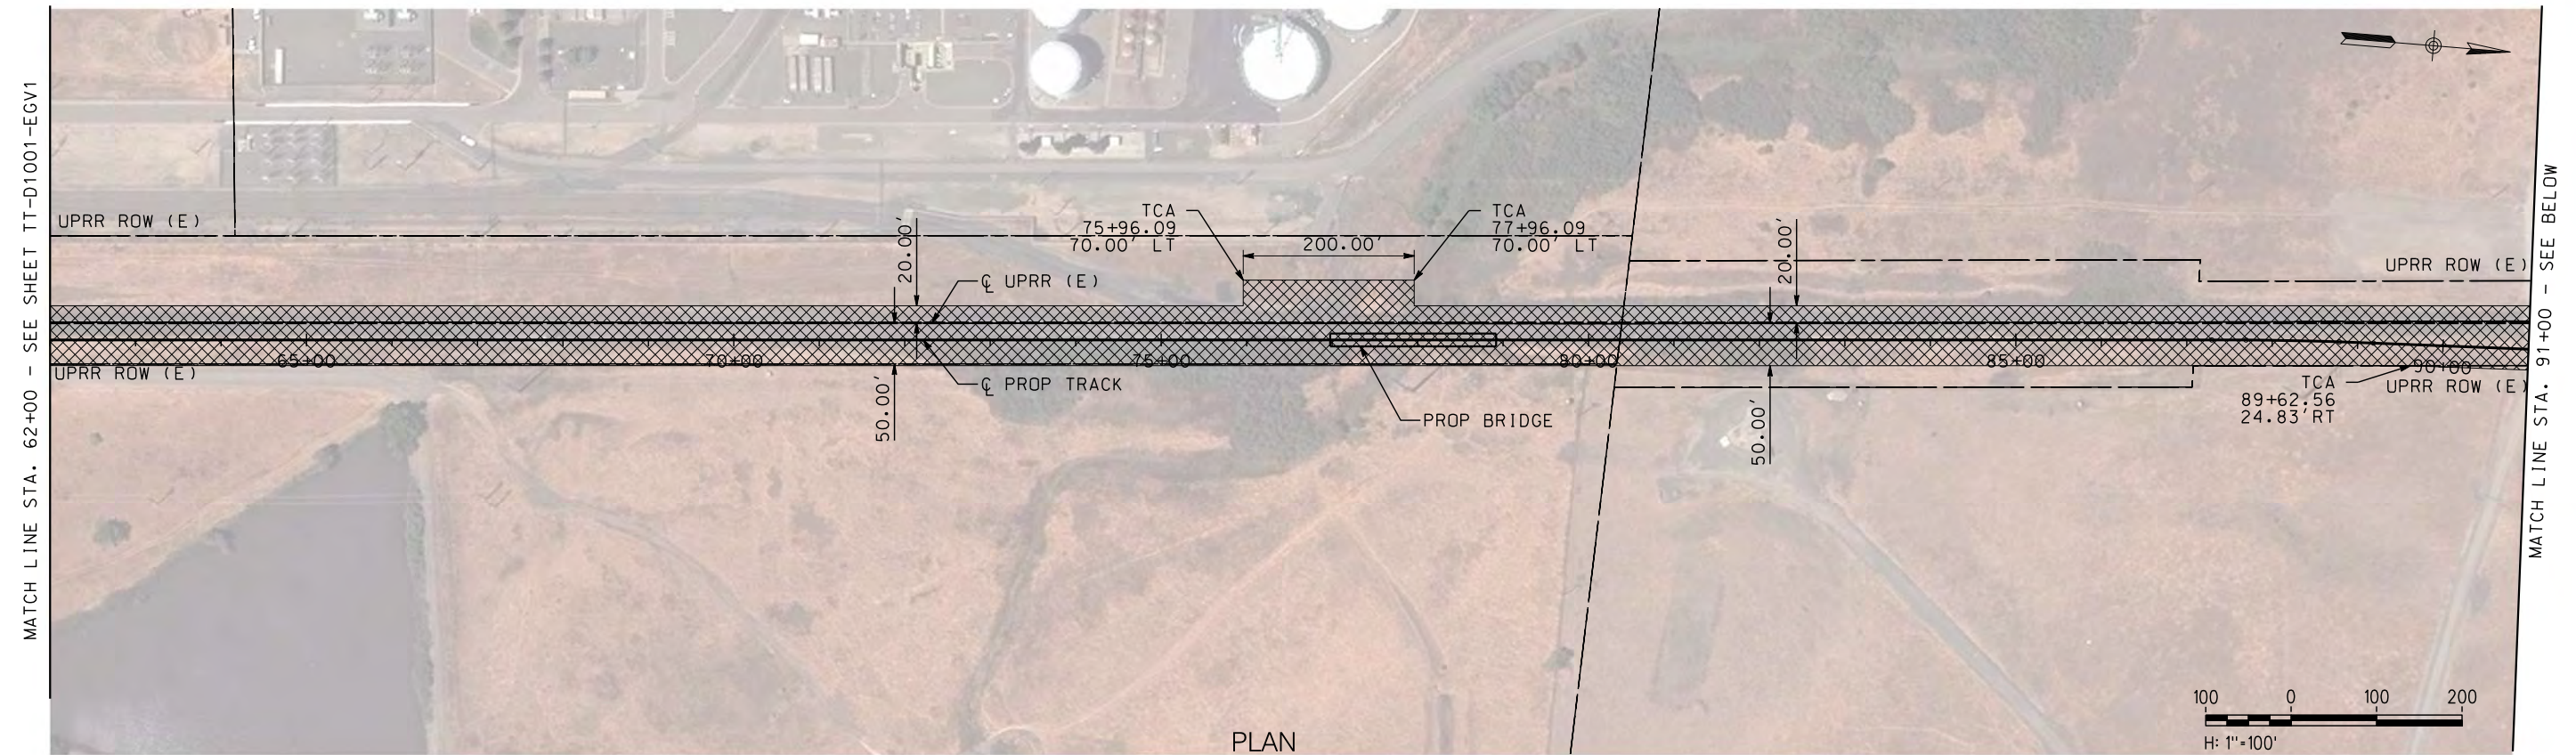

NOT FOR CONSTRUCTION

DESIGNED BY: A. SHIELDS
 DRAWN BY: A. SHIELDS
 CHECKED BY: D. HARTMAN
 IN CHARGE: D. COWIN
 DATE: _____

REV	DATE	BY	CHK	APP	DESCRIPTION

TRANSPORTATION **AECOM**

AECOM
 300 Lakeside Dr, Suite 400
 Oakland, CA 94612
 T 510.893.3600 F 510.874.3268

www.aecom.com

SAN JOAQUIN REGIONAL RAIL COMMISSION



ACE ALFANGNT CORRIDOR EXPRESS

15% PRELIMINARY ENGINEERING

SAN JOAQUIN REGIONAL RAIL COMMISSION
 VALLEY RAIL – SACRAMENTO EXTENSION

**ELK GROVE SIDING VARIANT 1 – TRACK ALIGNMENT
 TEMPORARY CONSTRUCTION AREAS PLAN**
 STA. 62+00 TO STA. 112+46.73

ENVIRONMENTAL ALTERNATIVE CODE
DRAWING NO. CV-I11002-EGV1
SCALE AS SHOWN
SHEET NO. 87 OF 171

 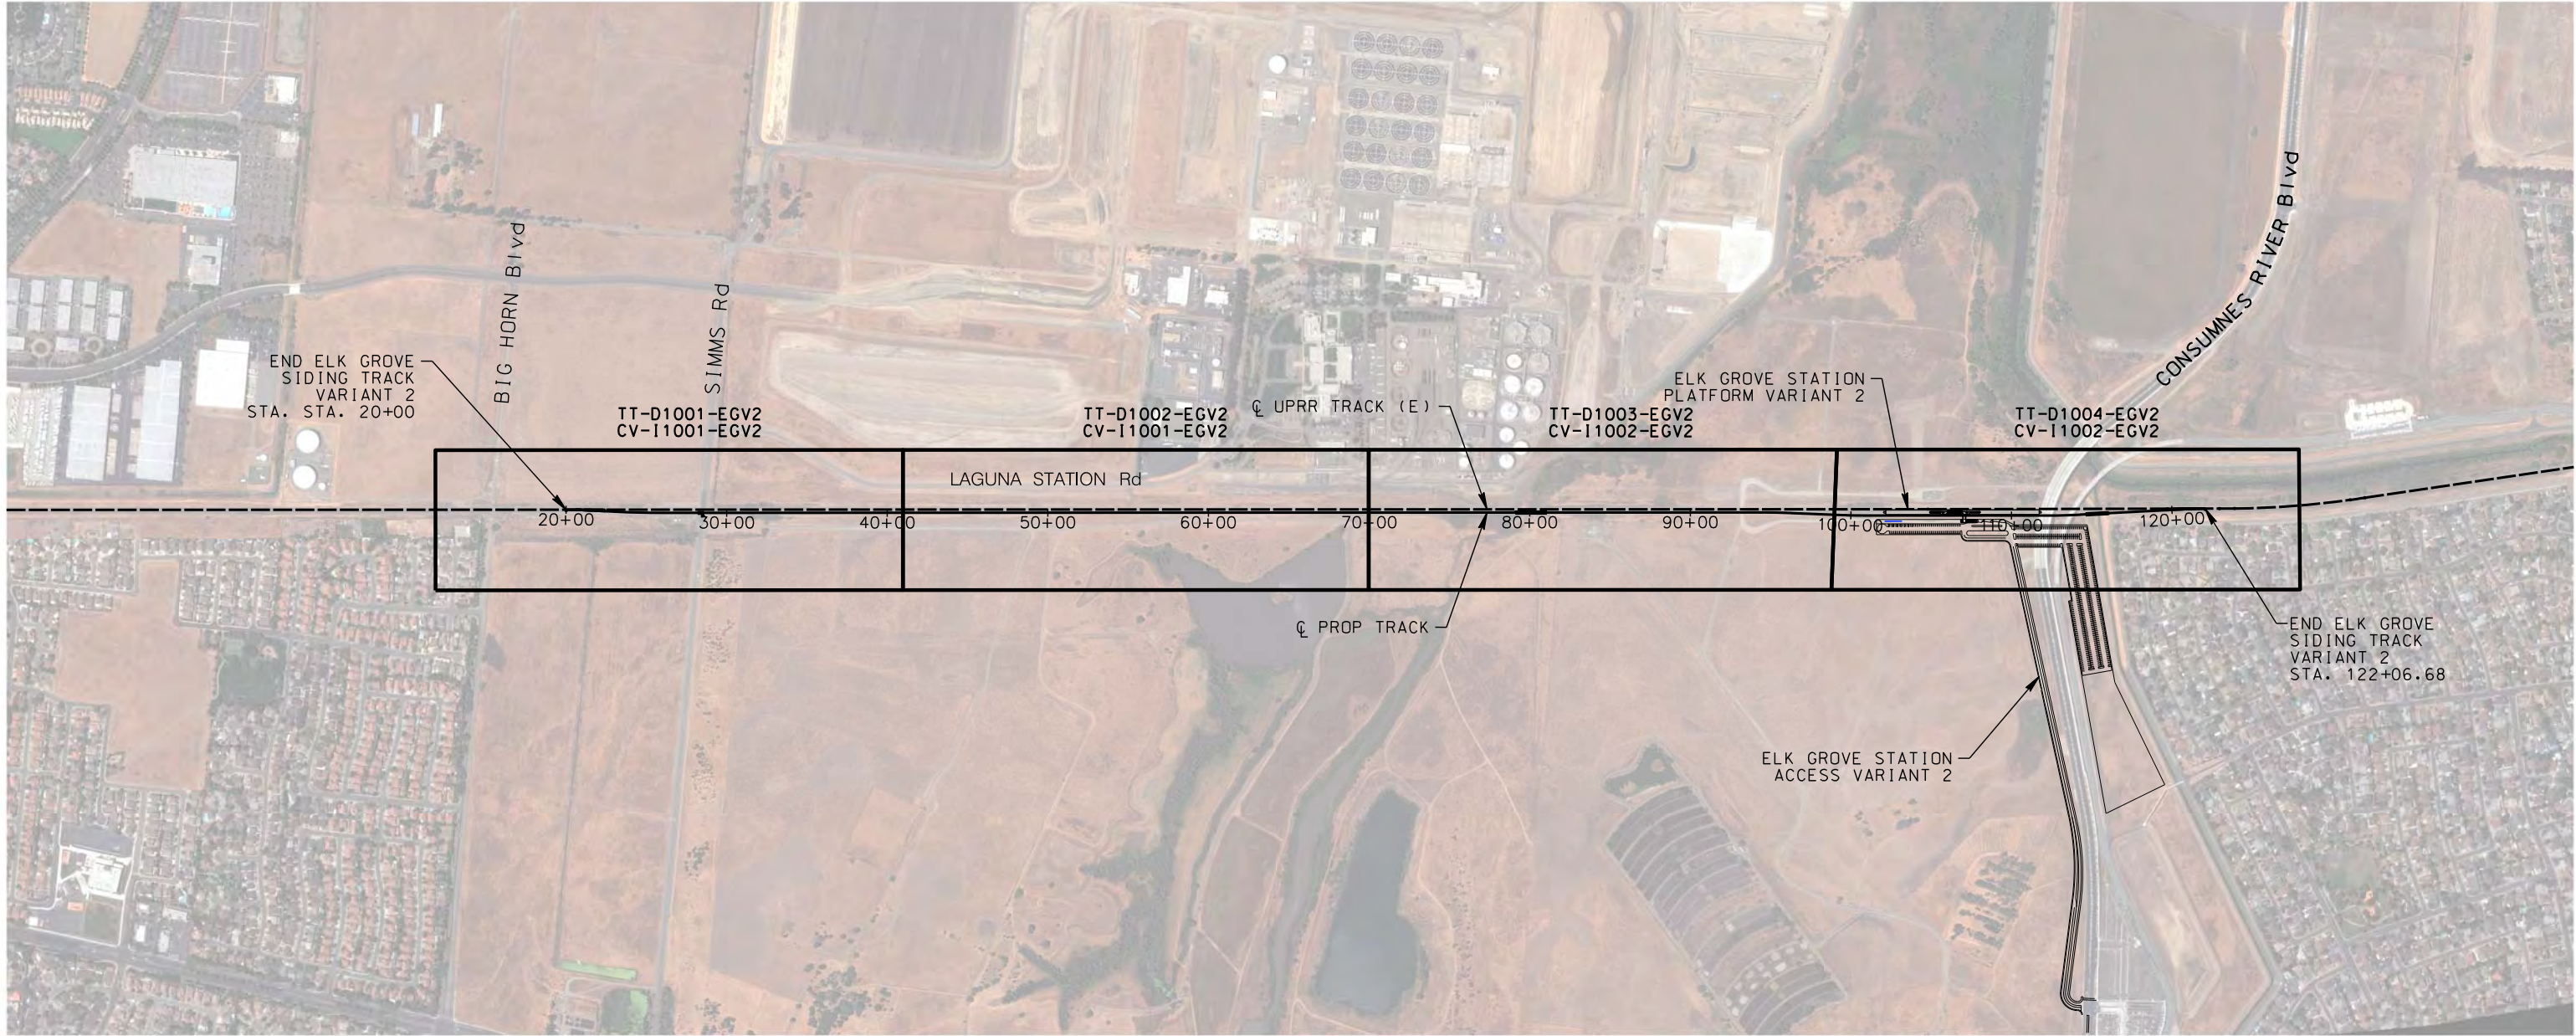

NOT FOR CONSTRUCTION

\$USER \$DATE \$TIME \$DGN\$SPEC

REV	DATE	BY	CHK	APP	DESCRIPTION

DESIGNED BY	A. SHIELDS
DRAWN BY	A. SHIELDS
CHECKED BY	D. HARTMAN
IN CHARGE	D. COWIN
DATE	

TRANSPORTATION	AECOM
AECOM	
300 Lakeside Dr, Suite 400	
Oakland, CA 94612	
T 510.893.3600 F 510.874.3268	
www.aecom.com	



SAN JOAQUIN
REGIONAL
RAIL COMMISSION





ACE
ALFAMONT CORRIDOR EXPRESS

15% PRELIMINARY ENGINEERING


SAN JOAQUIN REGIONAL RAIL COMMISSION
VALLEY RAIL – SACRAMENTO EXTENSION
ELK GROVE SIDING VARIANT 2 – TRACK ALIGNMENT
KEY MAP
STA. 10+00 TO STA. 122+06.68

ENVIRONMENTAL ALTERNATIVE CODE
DRAWING NO.
TT-B0001-EGV2
SCALE
NONE
SHEET NO.
88 OF 171

 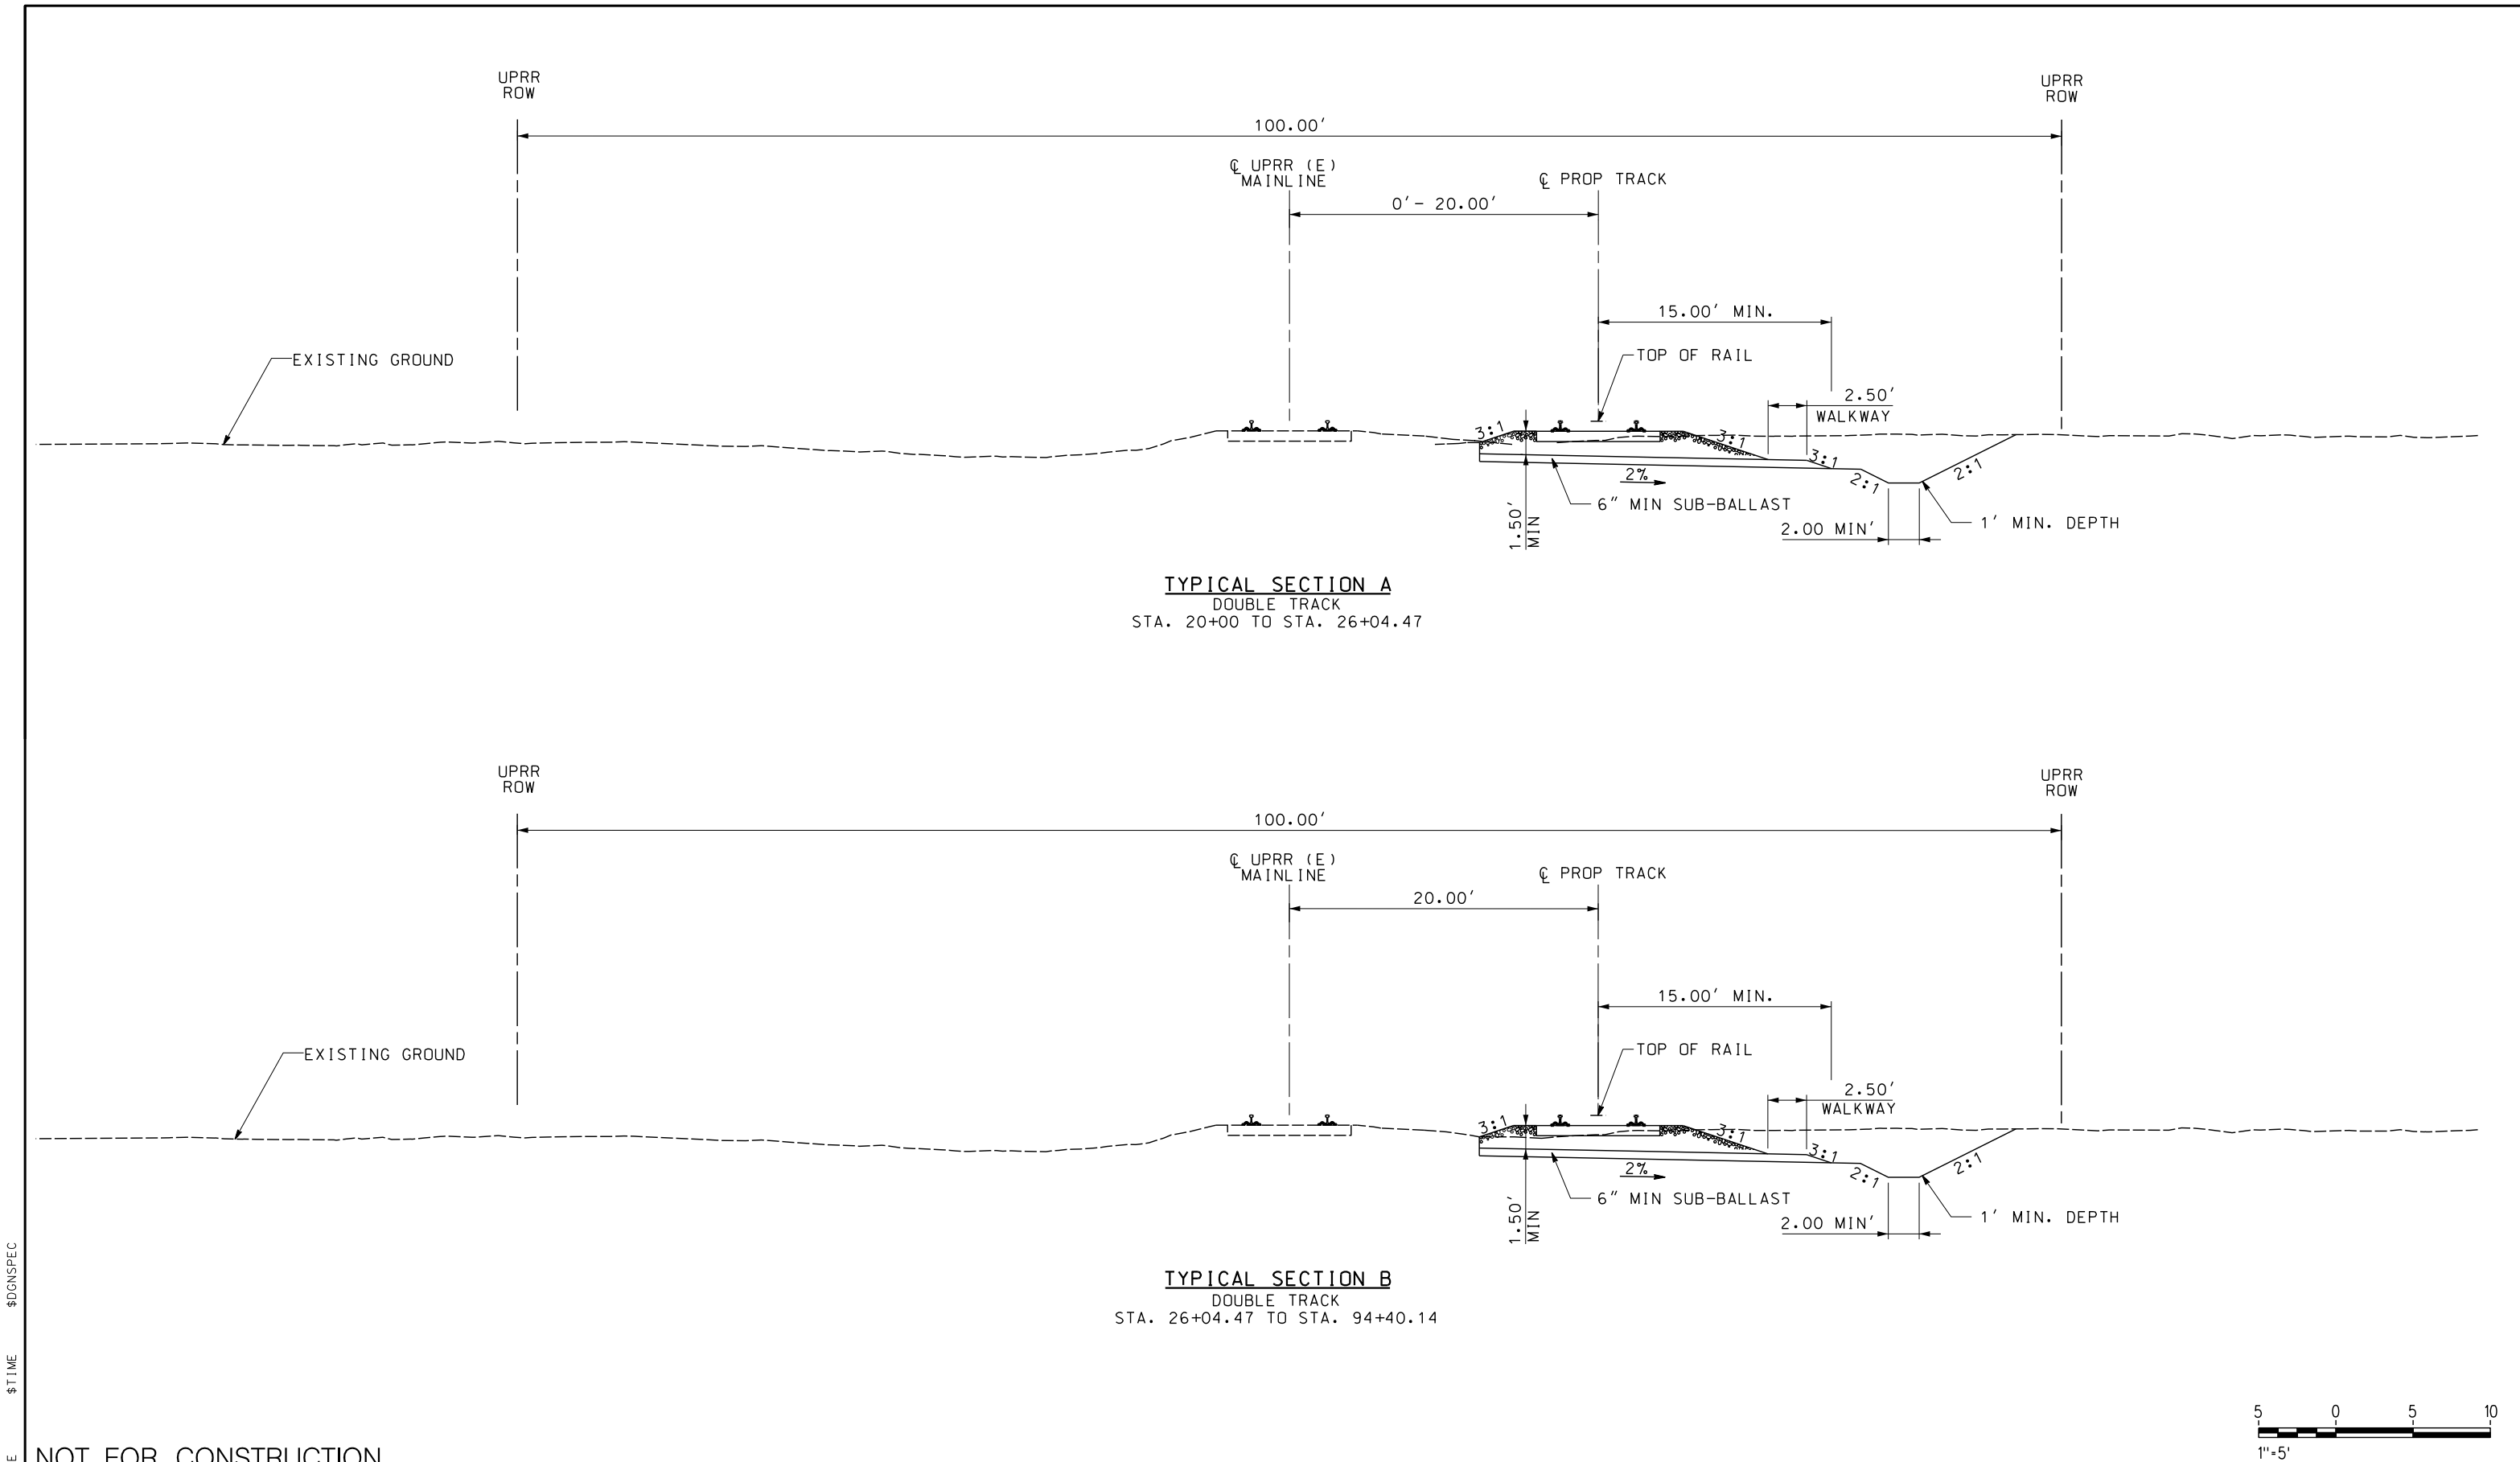


NOT FOR CONSTRUCTION

\$USER							DESIGNED BY A. SHIELDS	TRANSPORTATION AECOM 300 Lakeside Dr, Suite 400 Oakland, CA 94612 T 510.893.3600 F 510.874.3268 www.aecom.com	 	SAN JOAQUIN REGIONAL RAIL COMMISSION VALLEY RAIL – SACRAMENTO EXTENSION ELK GROVE SIDING VARIANT 2 – TRACK ALIGNMENT TYPICAL SECTIONS SHEET 1 OF 3	ENVIRONMENTAL ALTERNATIVE CODE DRAWING NO. TT-D0001-EGV2 SCALE 1" = 5' SHEET NO. 89 OF 171
							DRAWN BY A. SHIELDS				
							CHECKED BY D. HARTMAN				
							IN CHARGE D. COWIN				
							DATE				
	REV	DATE	BY	CHK	APP	DESCRIPTION					

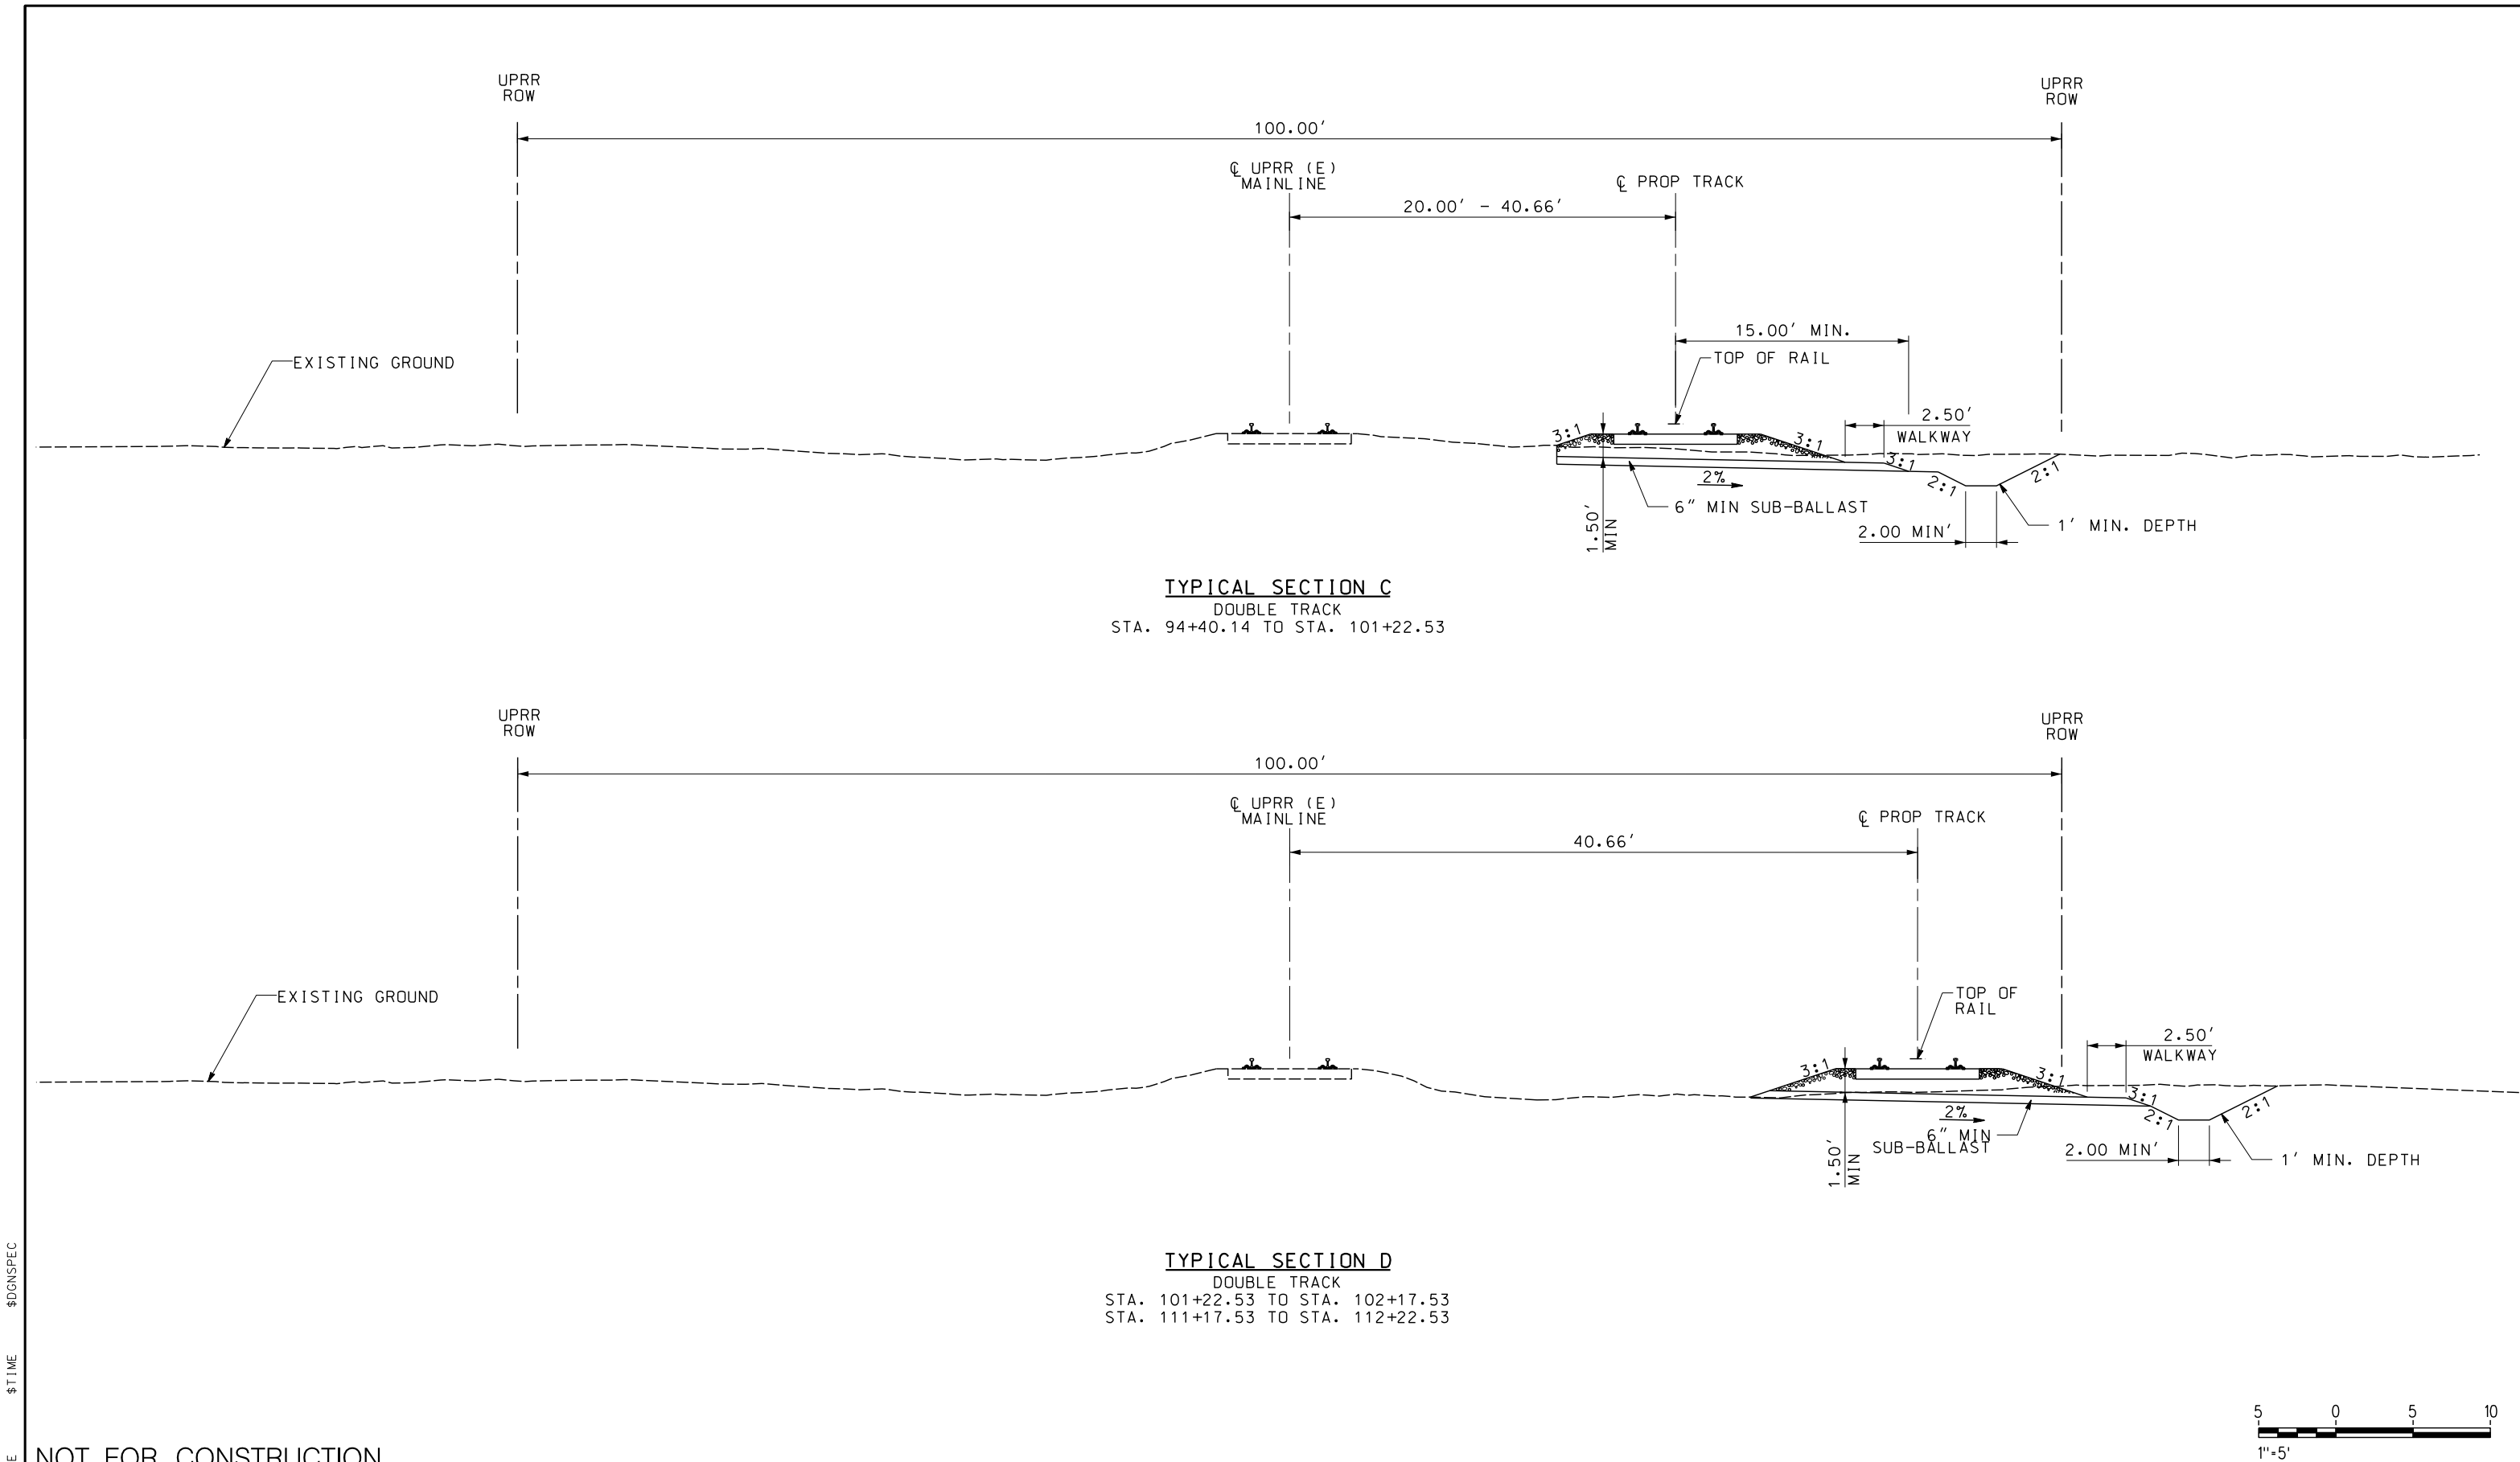


NOT FOR CONSTRUCTION


\$USER							DESIGNED BY A. SHIELDS	TRANSPORTATION AECOM 300 Lakeside Dr, Suite 400 Oakland, CA 94612 T 510.893.3600 F 510.874.3268 www.aecom.com	 	SAN JOAQUIN REGIONAL RAIL COMMISSION VALLEY RAIL – SACRAMENTO EXTENSION ELK GROVE SIDING VARIANT 2 – TRACK ALIGNMENT TYPICAL SECTIONS SHEET 2 OF 3	ENVIRONMENTAL ALTERNATIVE CODE DRAWING NO. TT-D0002-EGV2 SCALE 1" = 5' SHEET NO. 90 OF 171
							DRAWN BY A. SHIELDS				
							CHECKED BY D. HARTMAN				
							IN CHARGE D. COWIN				
							DATE				
	REV	DATE	BY	CHK	APP	DESCRIPTION					

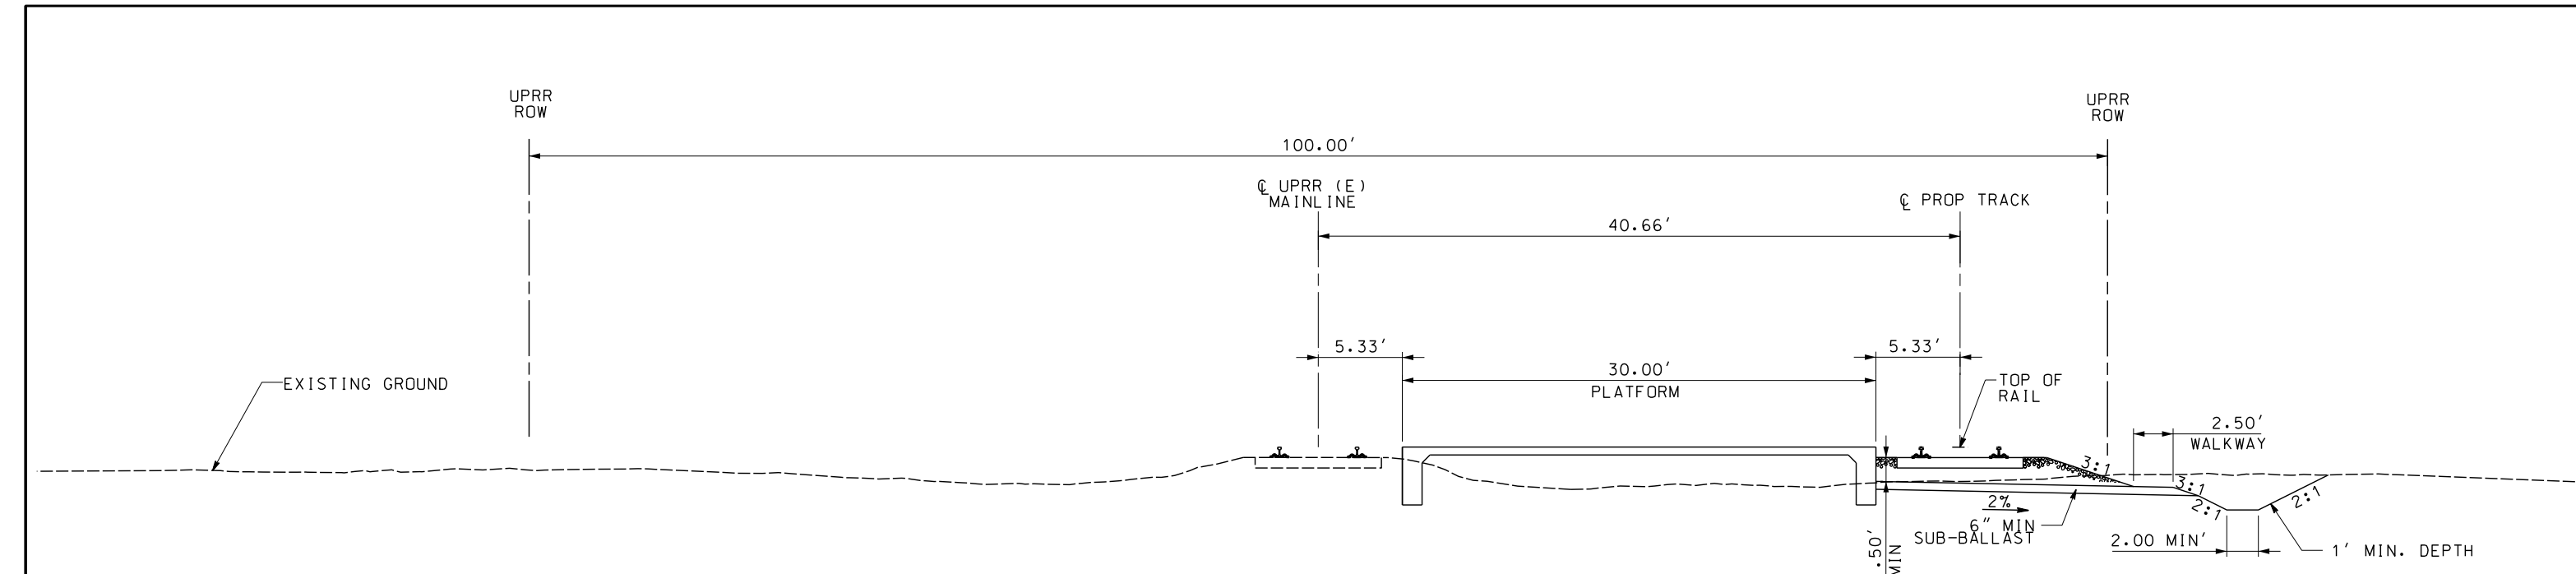

TYPICAL SECTION E
ELK GROVE STATION
STA. 102+17.53 TO STA. 111+72.53


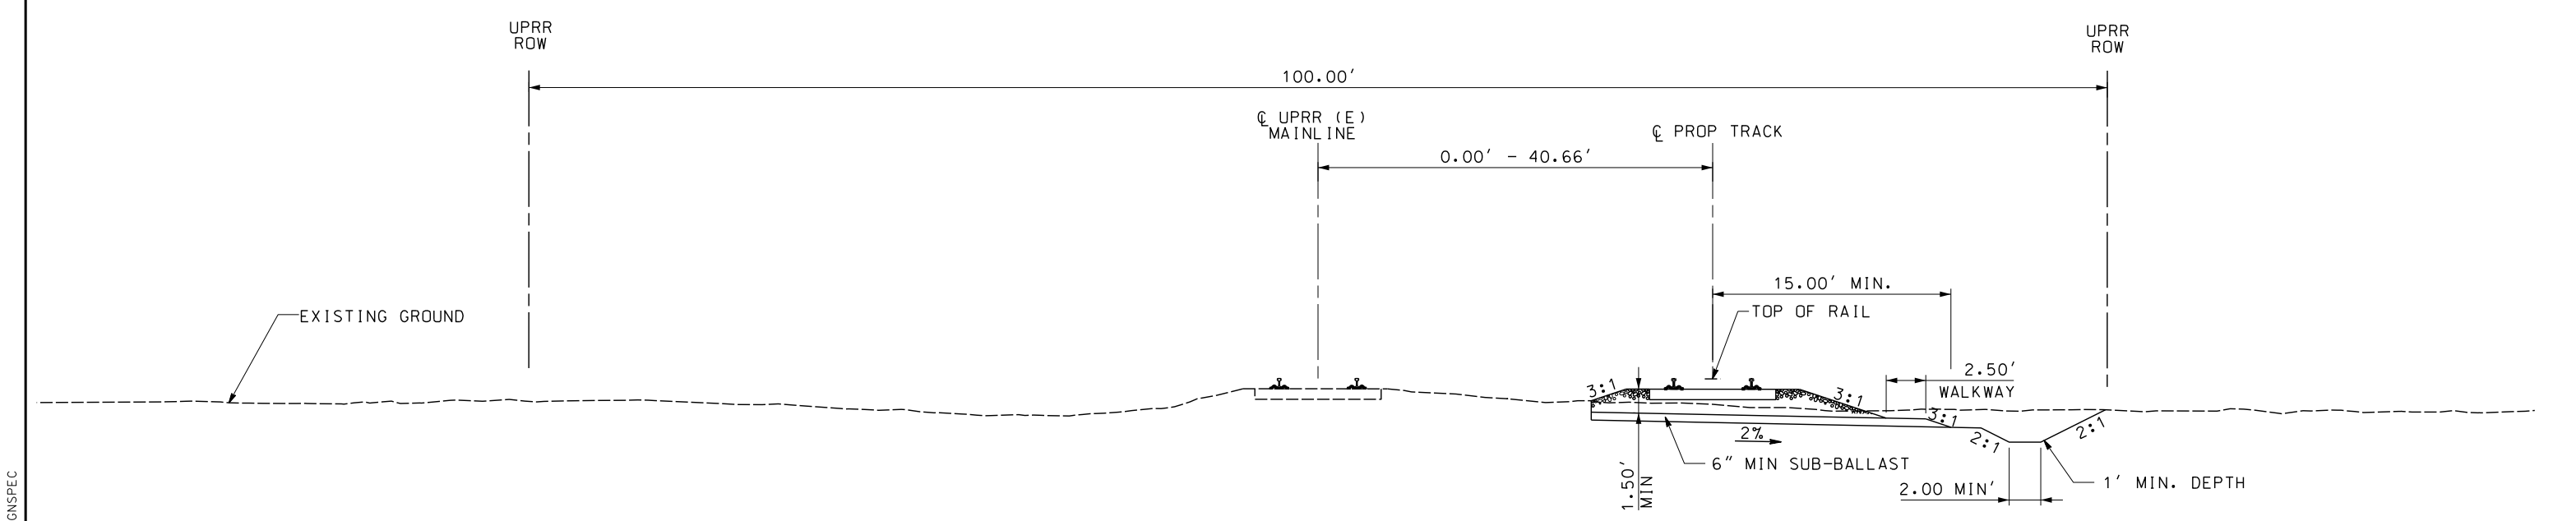


TYPICAL SECTION F
DOUBLE TRACK
STA. 112+22.53 TO STA. 122+06.68

 

NOT FOR CONSTRUCTION

\$USER						DESIGNED BY A. SHIELDS	TRANSPORTATION AECOM AECOM 300 Lakeside Dr, Suite 400 Oakland, CA 94612 T 510.893.3600 F 510.874.3268 www.aecom.com	 	SAN JOAQUIN REGIONAL RAIL COMMISSION VALLEY RAIL – SACRAMENTO EXTENSION ELK GROVE SIDING VARIANT 2 – TRACK ALIGNMENT TYPICAL SECTIONS SHEET 3 OF 3	ENVIRONMENTAL ALTERNATIVE CODE DRAWING NO. TT-D0003-EGV2 SCALE 1" = 5' SHEET NO. 91 OF 171
						DRAWN BY A. SHIELDS				
						CHECKED BY D. HARTMAN				
						IN CHARGE D. COWIN				
						DATE				
	REV	DATE	BY	CHK	APP	DESCRIPTION				

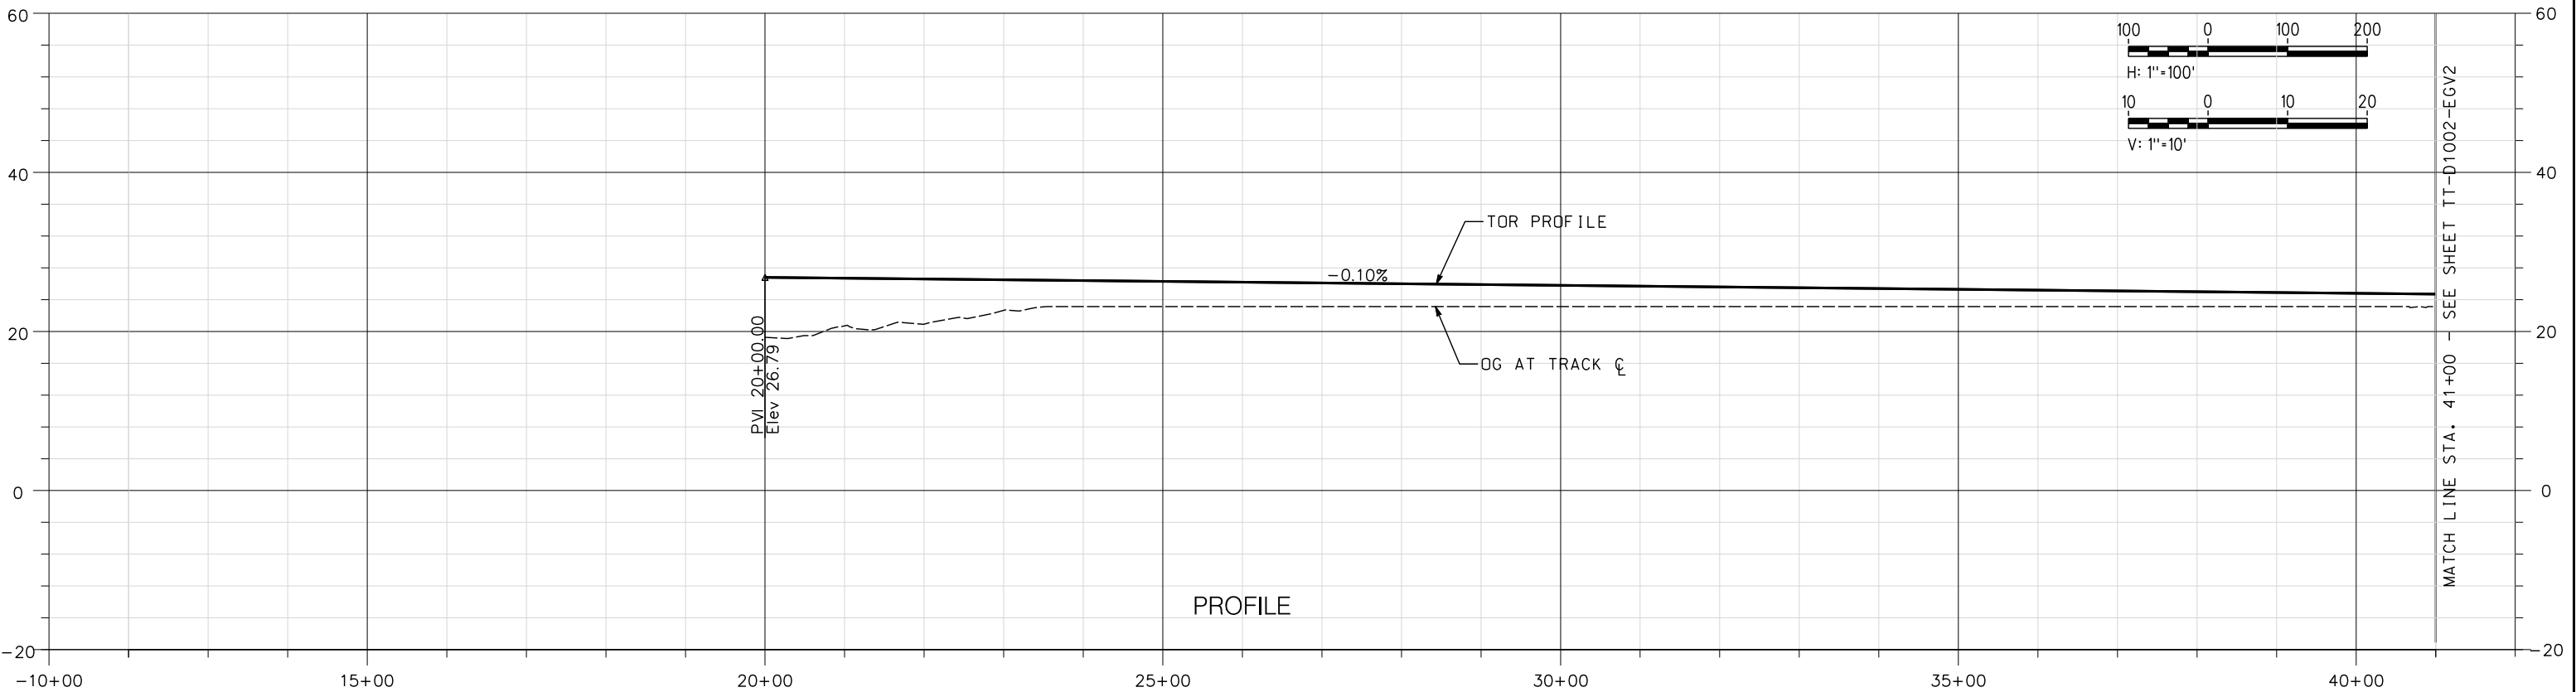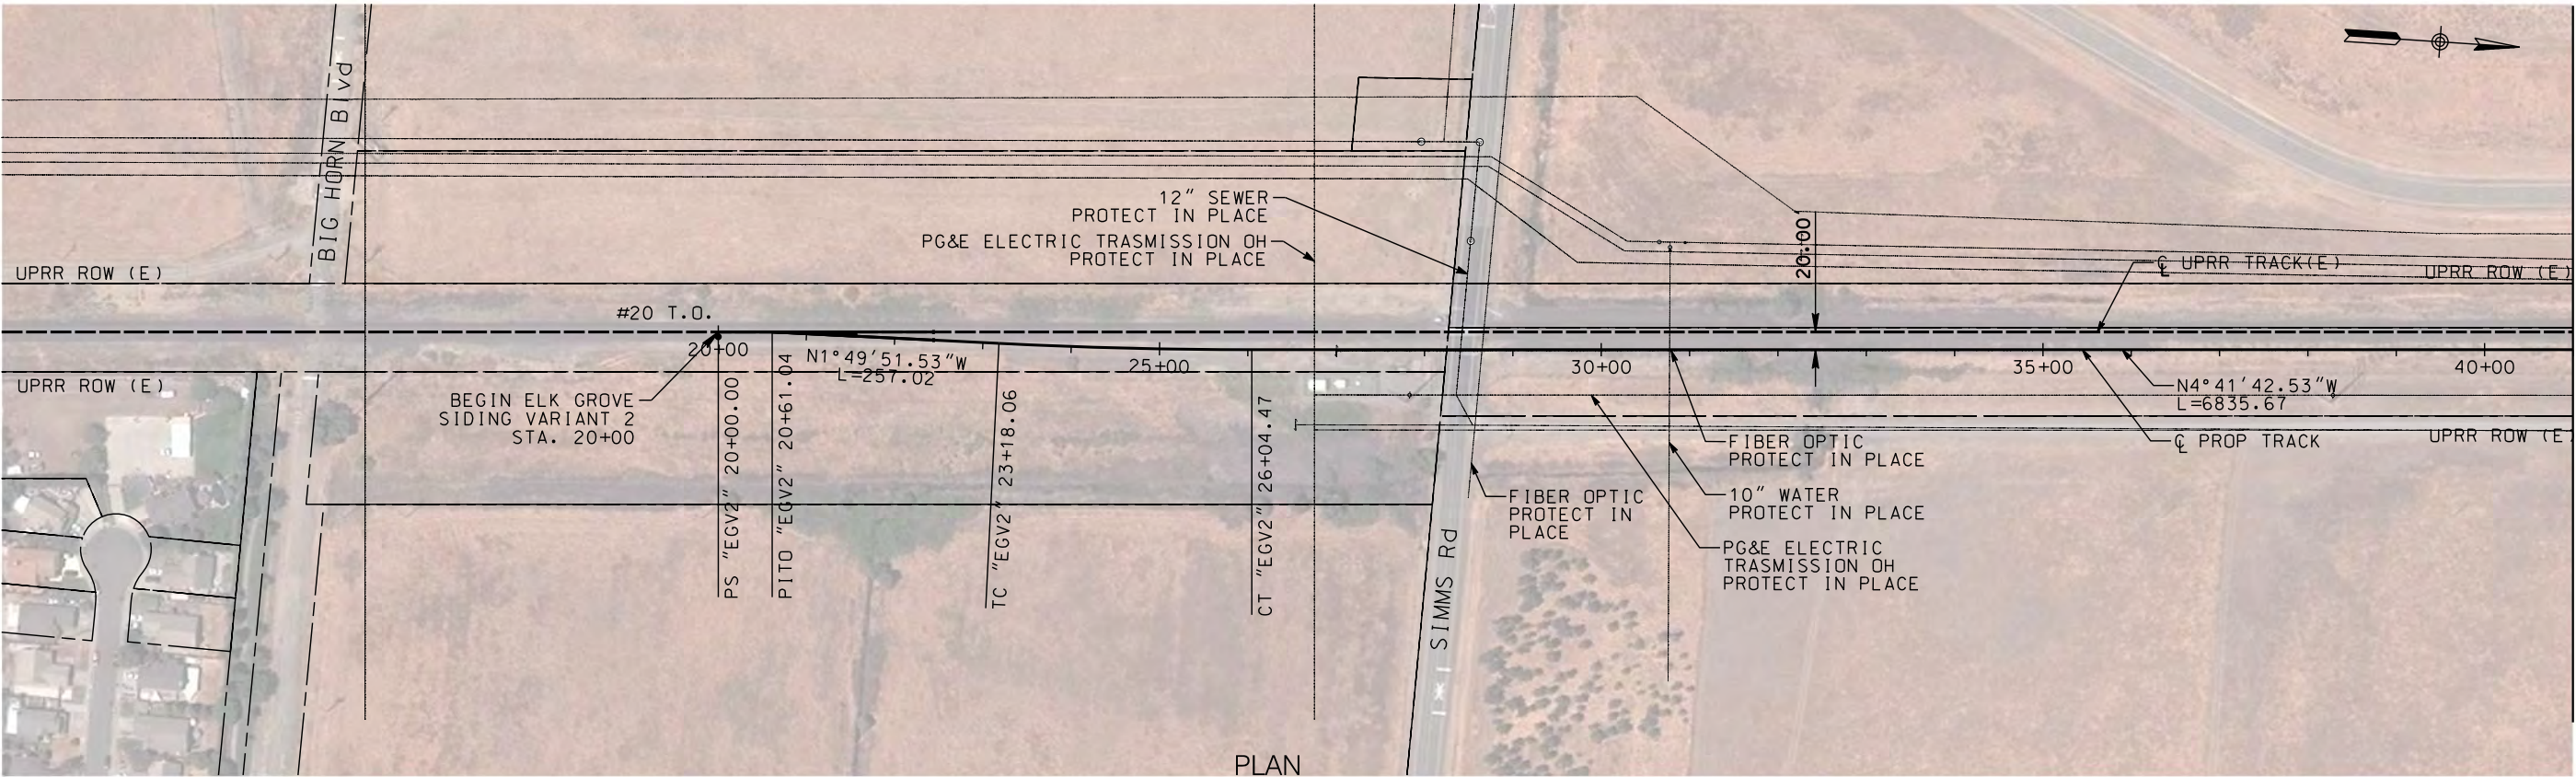

REV	DATE	BY	CHK	APP	DESCRIPTION

DESIGNED BY A. SHIELDS	TRANSPORTATION AECOM 300 Lakeside Dr, Suite 400 Oakland, CA 94612 T 510.893.3600 F 510.874.3268 www.aecom.com
DRAWN BY A. SHIELDS	
CHECKED BY D. HARTMAN	
IN CHARGE D. COWIN	
DATE	





15% PRELIMINARY ENGINEERING

SAN JOAQUIN REGIONAL RAIL COMMISSION
VALLEY RAIL – SACRAMENTO EXTENSION

ELK GROVE SIDING VARIANT 2 – TRACK ALIGNMENT
PLAN AND PROFILE
STA. 20+00 TO STA. 41+00

ENVIRONMENTAL ALTERNATIVE CODE
DRAWING NO. TT-D1001-EGV2
SCALE AS SHOWN
SHEET NO. 92 OF 171

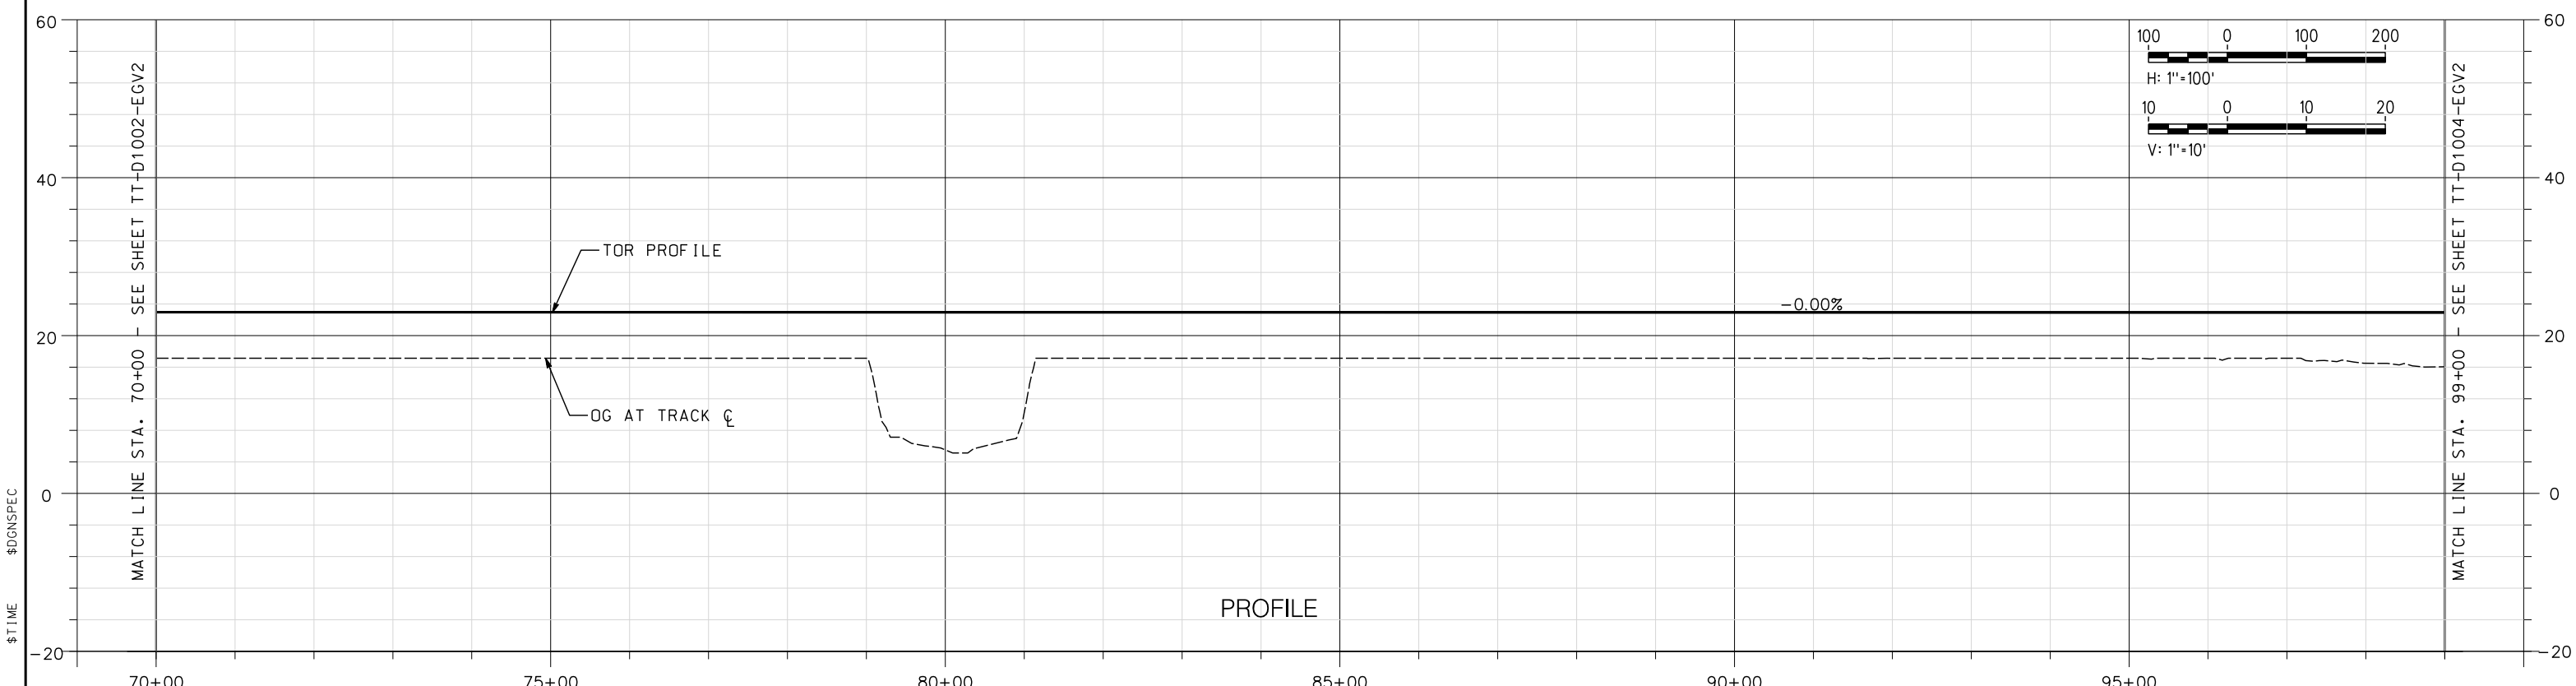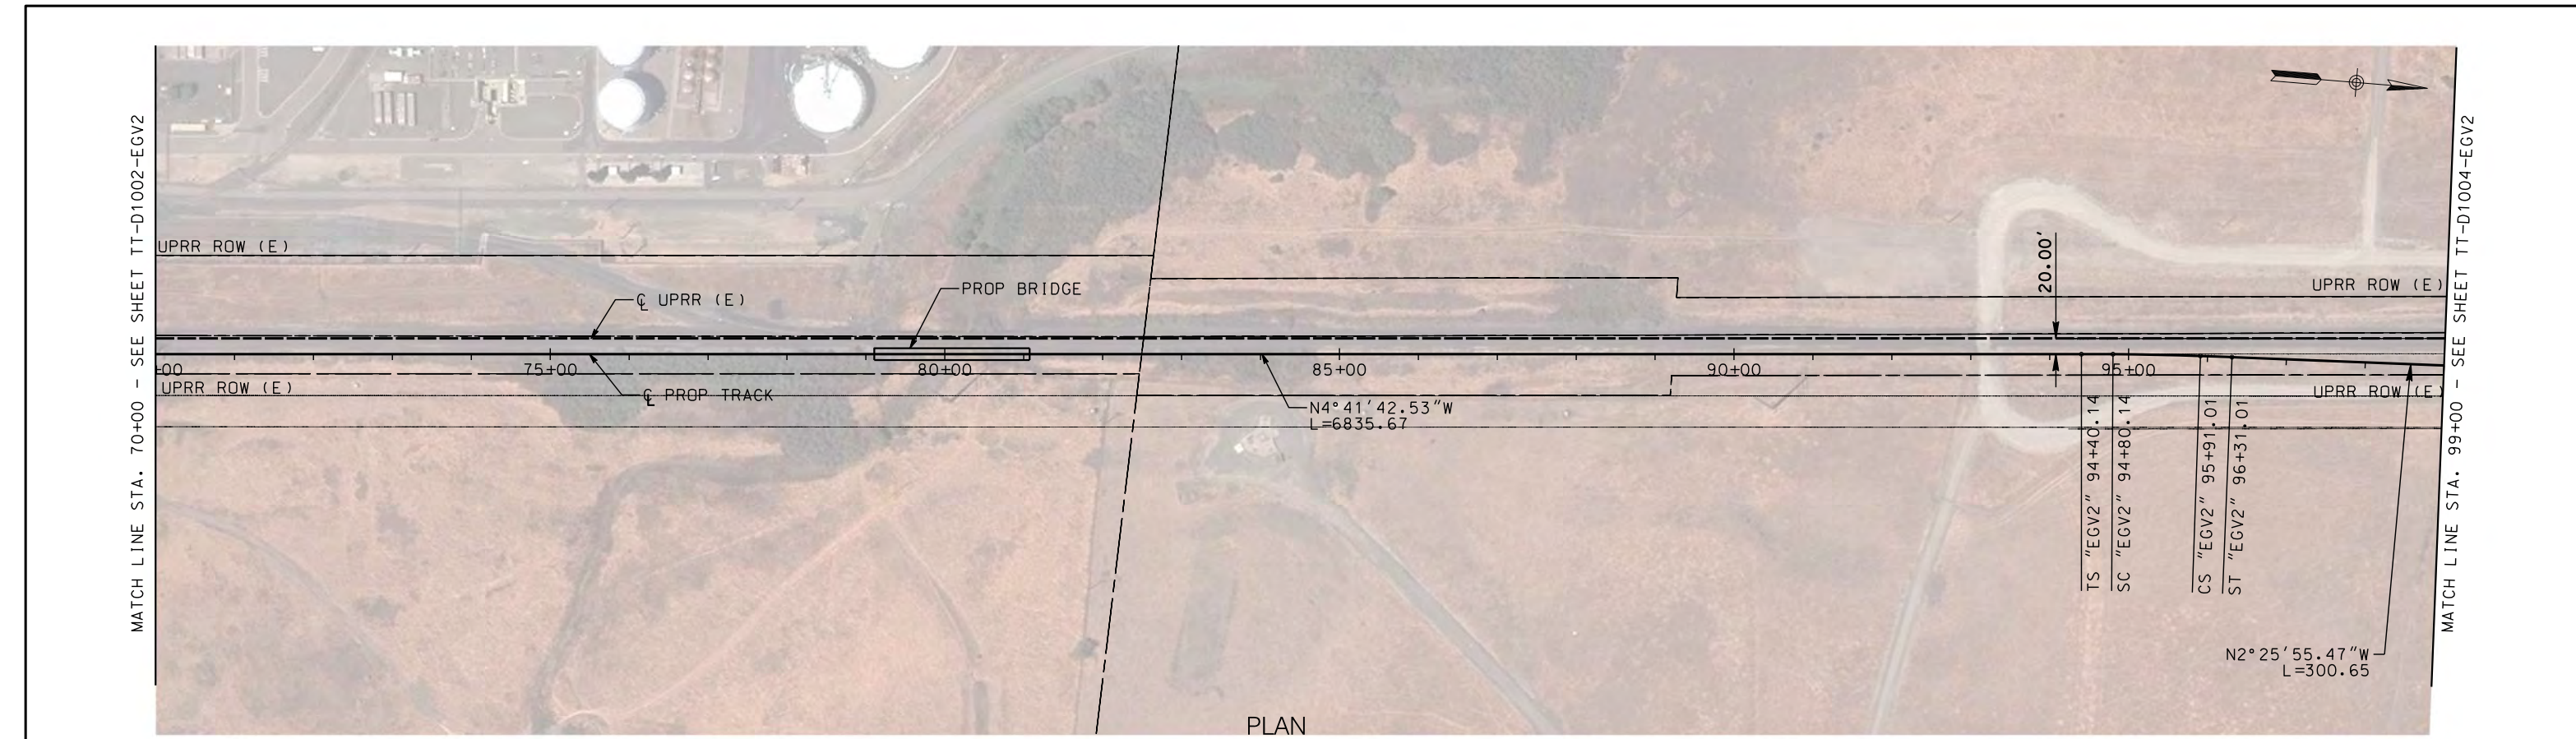

NOT FOR CONSTRUCTION

REV	DATE	BY	CHK	APP	DESCRIPTION

DESIGNED BY A. SHIELDS	TRANSPORTATION AECOM AECOM 300 Lakeside Dr, Suite 400 Oakland, CA 94612 T 510.893.3600 F 510.874.3268 www.aecom.com
DRAWN BY A. SHIELDS	
CHECKED BY D. HARTMAN	
IN CHARGE D. COWIN	
DATE	



SAN JOAQUIN
REGIONAL
RAIL COMMISSION





ACE
ALFANGUT CORRIDOR EXPRESS

15% PRELIMINARY ENGINEERING

SAN JOAQUIN REGIONAL RAIL COMMISSION
VALLEY RAIL – SACRAMENTO EXTENSION

ELK GROVE SIDING VARIANT 2 – TRACK ALIGNMENT
PLAN AND PROFILE
STA. 70+00 TO STA. 99+00

ENVIRONMENTAL ALTERNATIVE CODE
DRAWING NO. TT-D1003-EGV2
SCALE AS SHOWN
SHEET NO. 94 OF 171

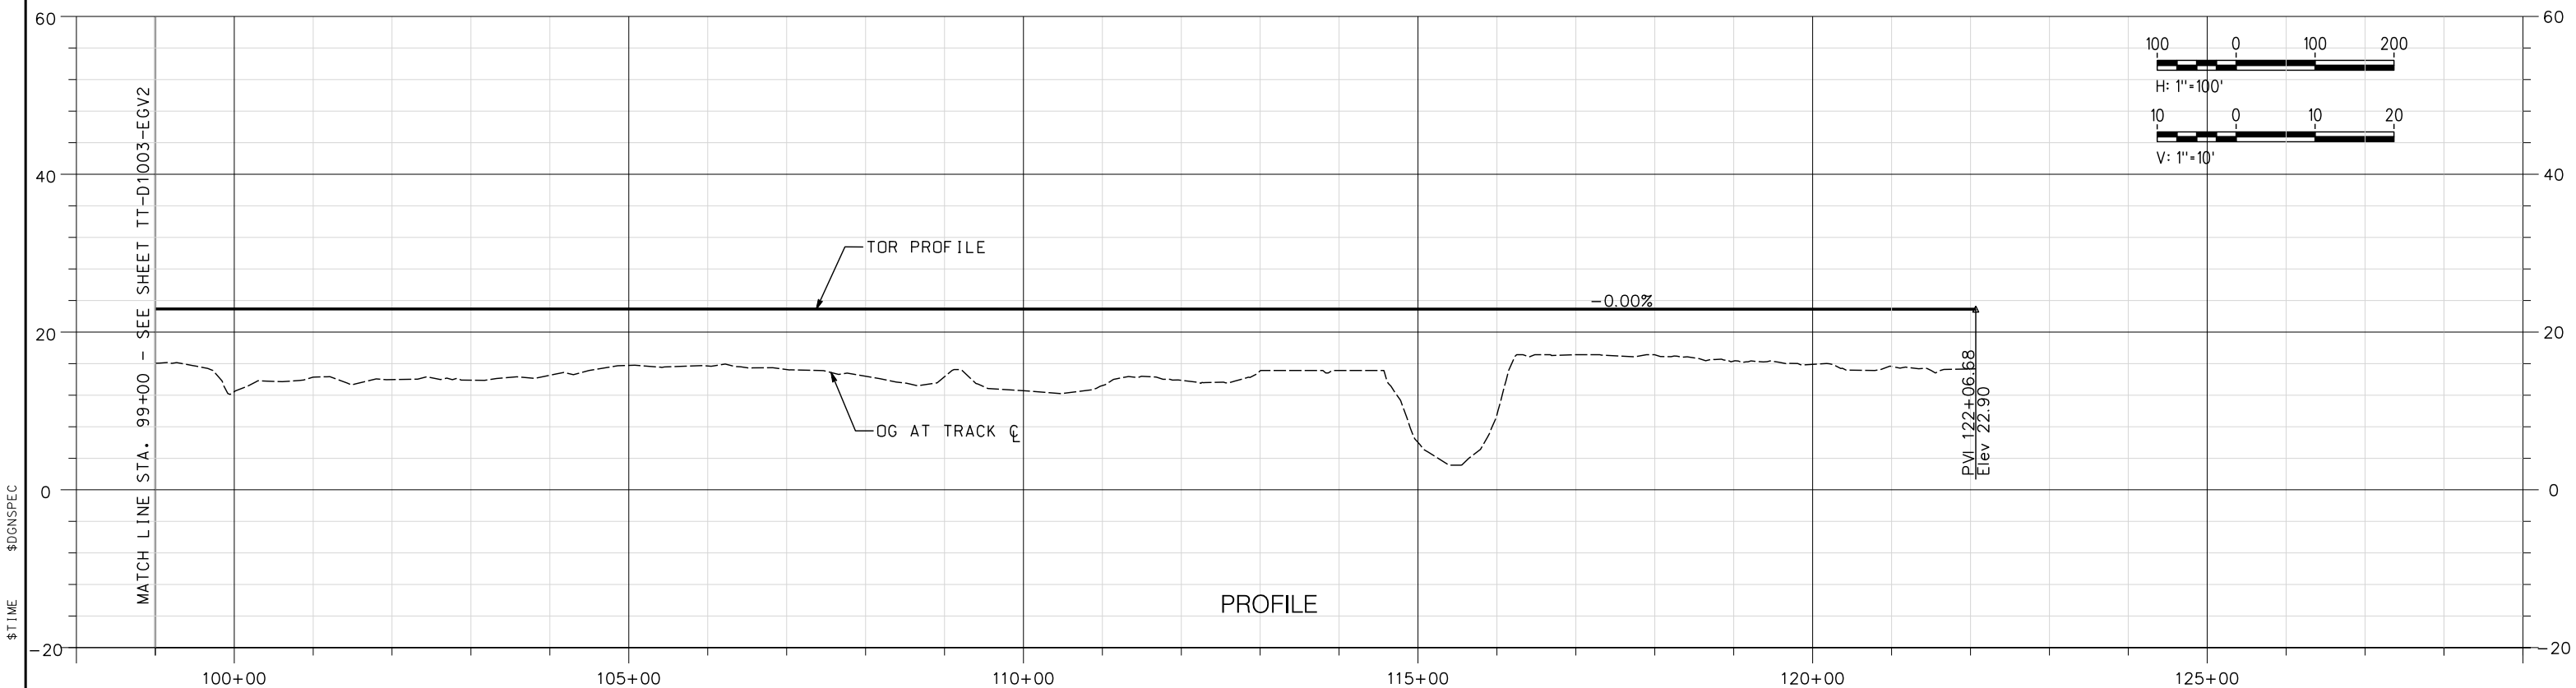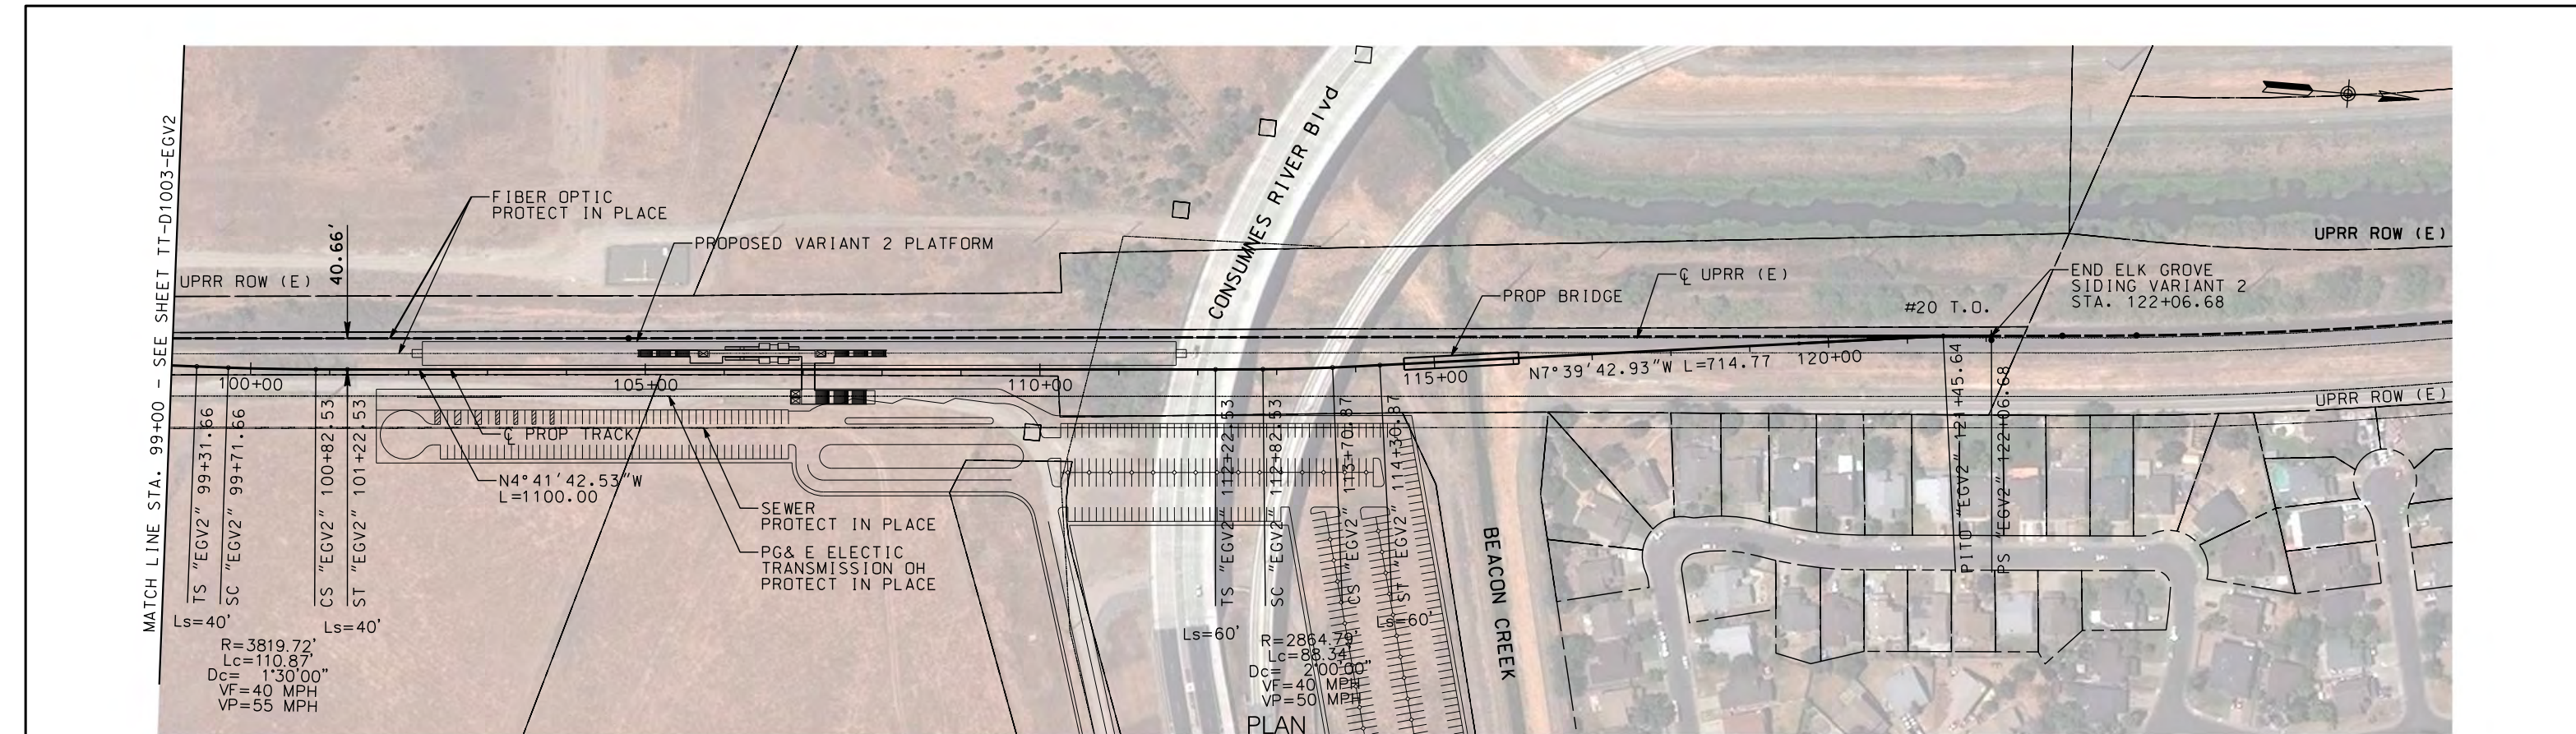

NOT FOR CONSTRUCTION

REV	DATE	BY	CHK	APP	DESCRIPTION

DESIGNED BY A. SHIELDS	TRANSPORTATION AECOM 300 Lakeside Dr, Suite 400 Oakland, CA 94612 T 510.893.3600 F 510.874.3268 www.aecom.com
DRAWN BY A. SHIELDS	
CHECKED BY D. HARTMAN	
IN CHARGE D. COWIN	
DATE	



SAN JOAQUIN
REGIONAL
RAIL COMMISSION




ALFANGAT CORRIDOR EXPRESS

SAN JOAQUIN REGIONAL RAIL COMMISSION
VALLEY RAIL – SACRAMENTO EXTENSION

ELK GROVE SIDING VARIANT 2 – TRACK ALIGNMENT
PLAN AND PROFILE
STA. 99+00 TO STA. 122+06.68

ENVIRONMENTAL ALTERNATIVE CODE
DRAWING NO. TT-D1004-EGV2
SCALE AS SHOWN
SHEET NO. 95 OF 171

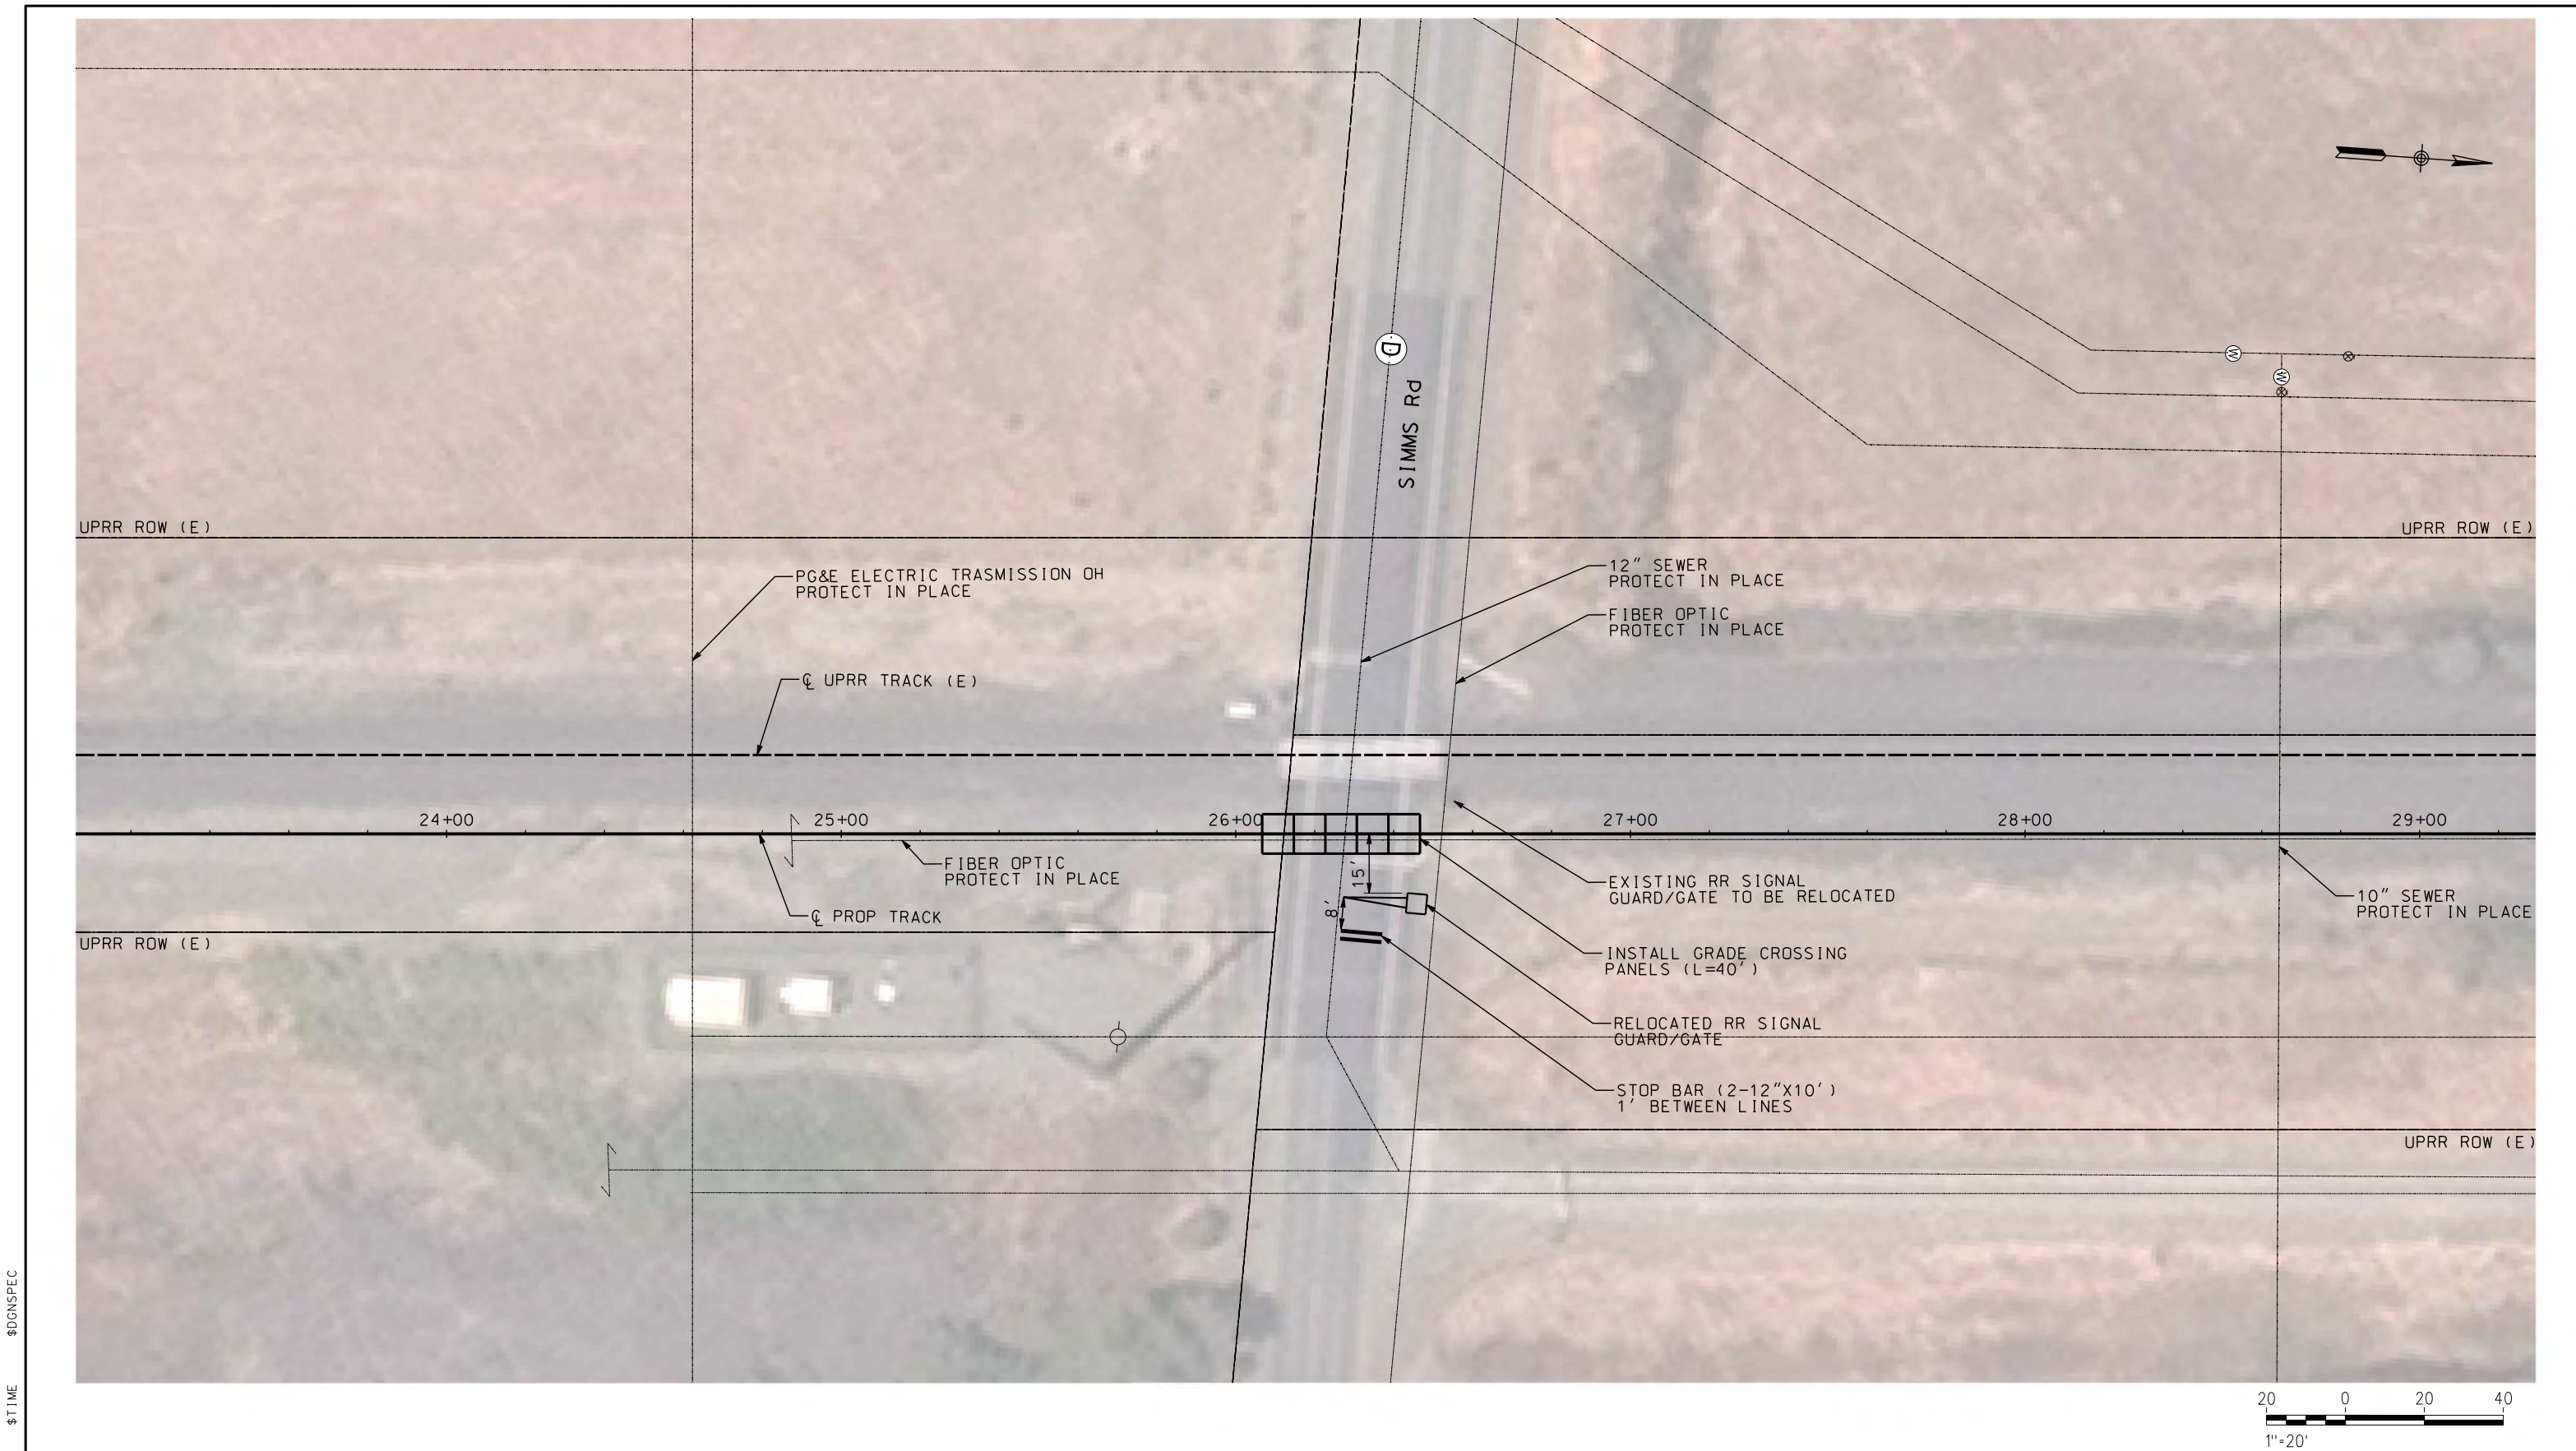

NOT FOR CONSTRUCTION

REV	DATE	BY	CHK	APP	DESCRIPTION

DESIGNED BY A. SHIELDS	TRANSPORTATION AECOM 300 Lakeside Dr, Suite 400 Oakland, CA 94612 T 510.893.3600 F 510.874.3268 www.aecom.com
CHECKED BY A. SHIELDS	
IN CHARGE D. HARTMAN	
DATE D. COWIN	

SAN JOAQUIN REGIONAL RAIL COMMISSION


ACE
ALFARANT CORRIDOR EXPRESS

SAN JOAQUIN REGIONAL RAIL COMMISSION
VALLEY RAIL – SACRAMENTO EXTENSION

ELK GROVE SIDING VARIANT 2
AT-GRADE CROSSING IMPROVEMENTS
SIMMS ROAD

ENVIRONMENTAL ALTERNATIVE CODE
DRAWING NO.
CV-T1001-EG
SCALE
AS SHOWN
SHEET NO.
96 OF 171

\$USER \$DATE \$TIME \$DGN\$SPEC

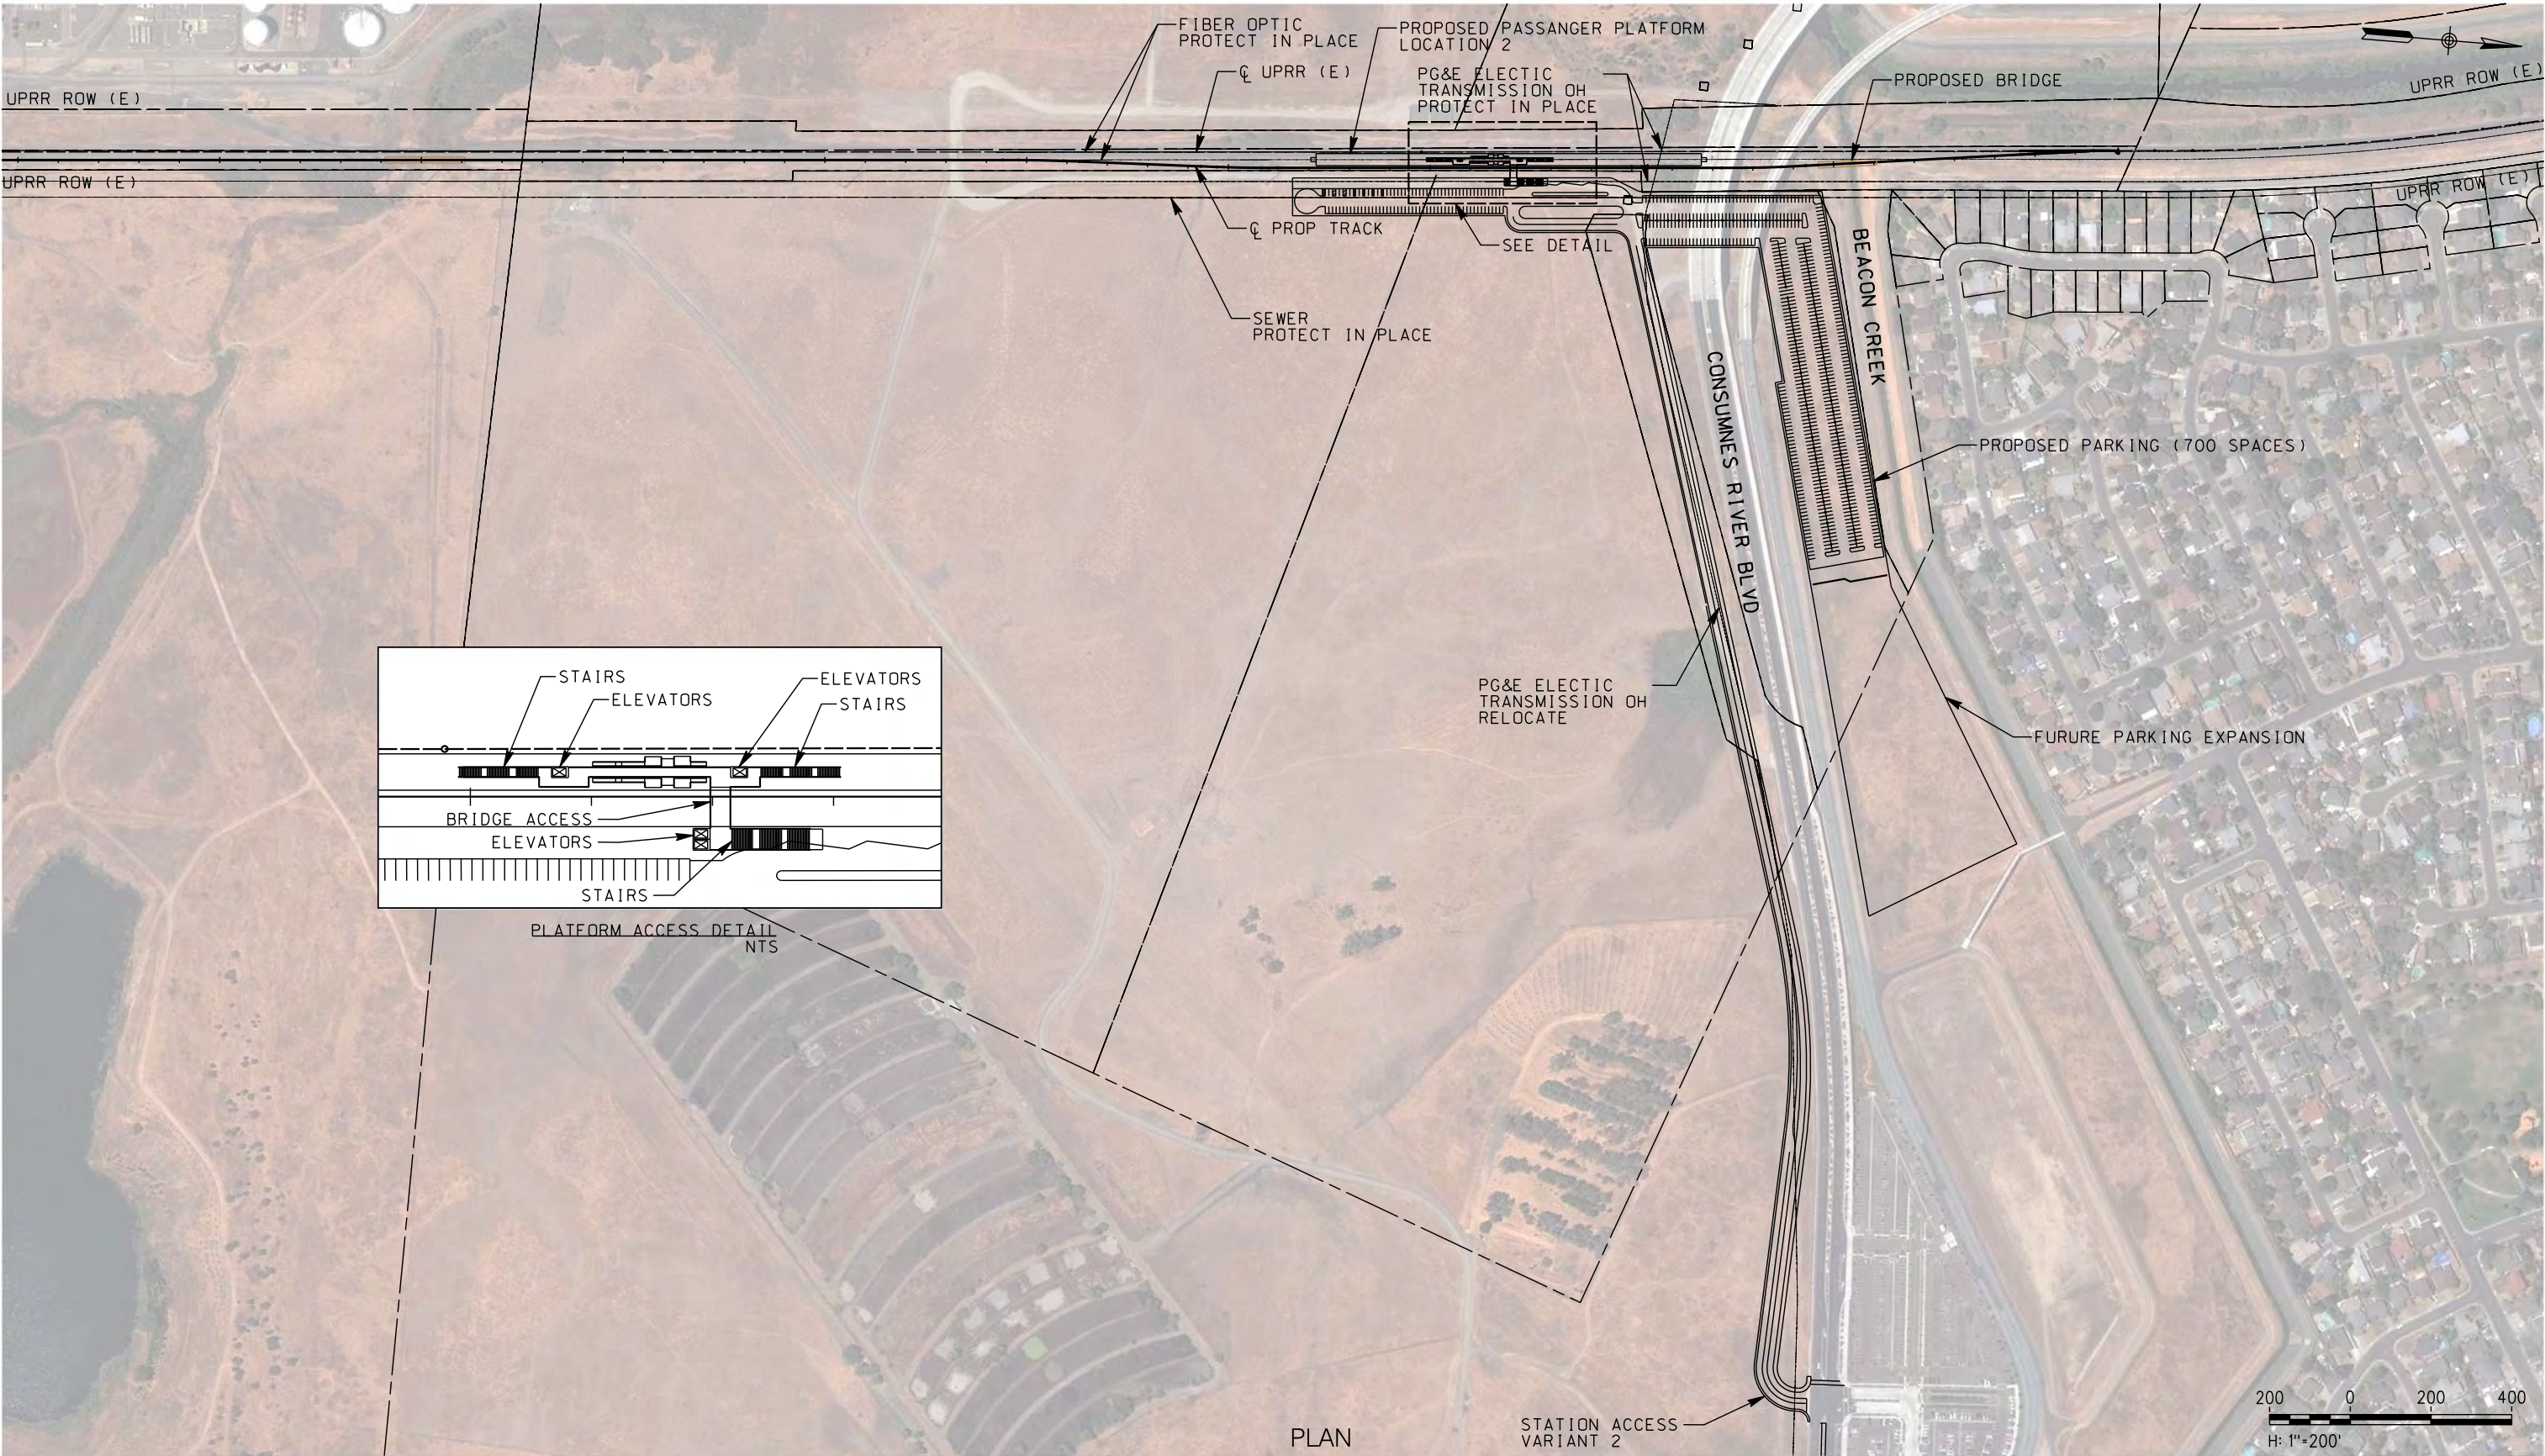

NOT FOR CONSTRUCTION



DESIGNED BY A. SHIELDS	TRANSPORTATION
DRAWN BY A. SHIELDS	AECOM
CHECKED BY D. HARTMAN	AECOM
IN CHARGE D. COWIN	300 Lakeside Dr, Suite 400 Oakland, CA 94612 T 510.893.3600 F 510.874.3268
DATE	www.aecom.com



15% PRELIMINARY ENGINEERING

SAN JOAQUIN REGIONAL RAIL COMMISSION
VALLEY RAIL – SACRAMENTO EXTENSION
ELK GROVE STATION PLATFORM 2 AND ACCESS 2
SITE PLAN

ENVIRONMENTAL ALTERNATIVE CODE
DRAWING NO. CV-E1001-EGV2
SCALE AS SHOWN
SHEET NO. 97 OF 171

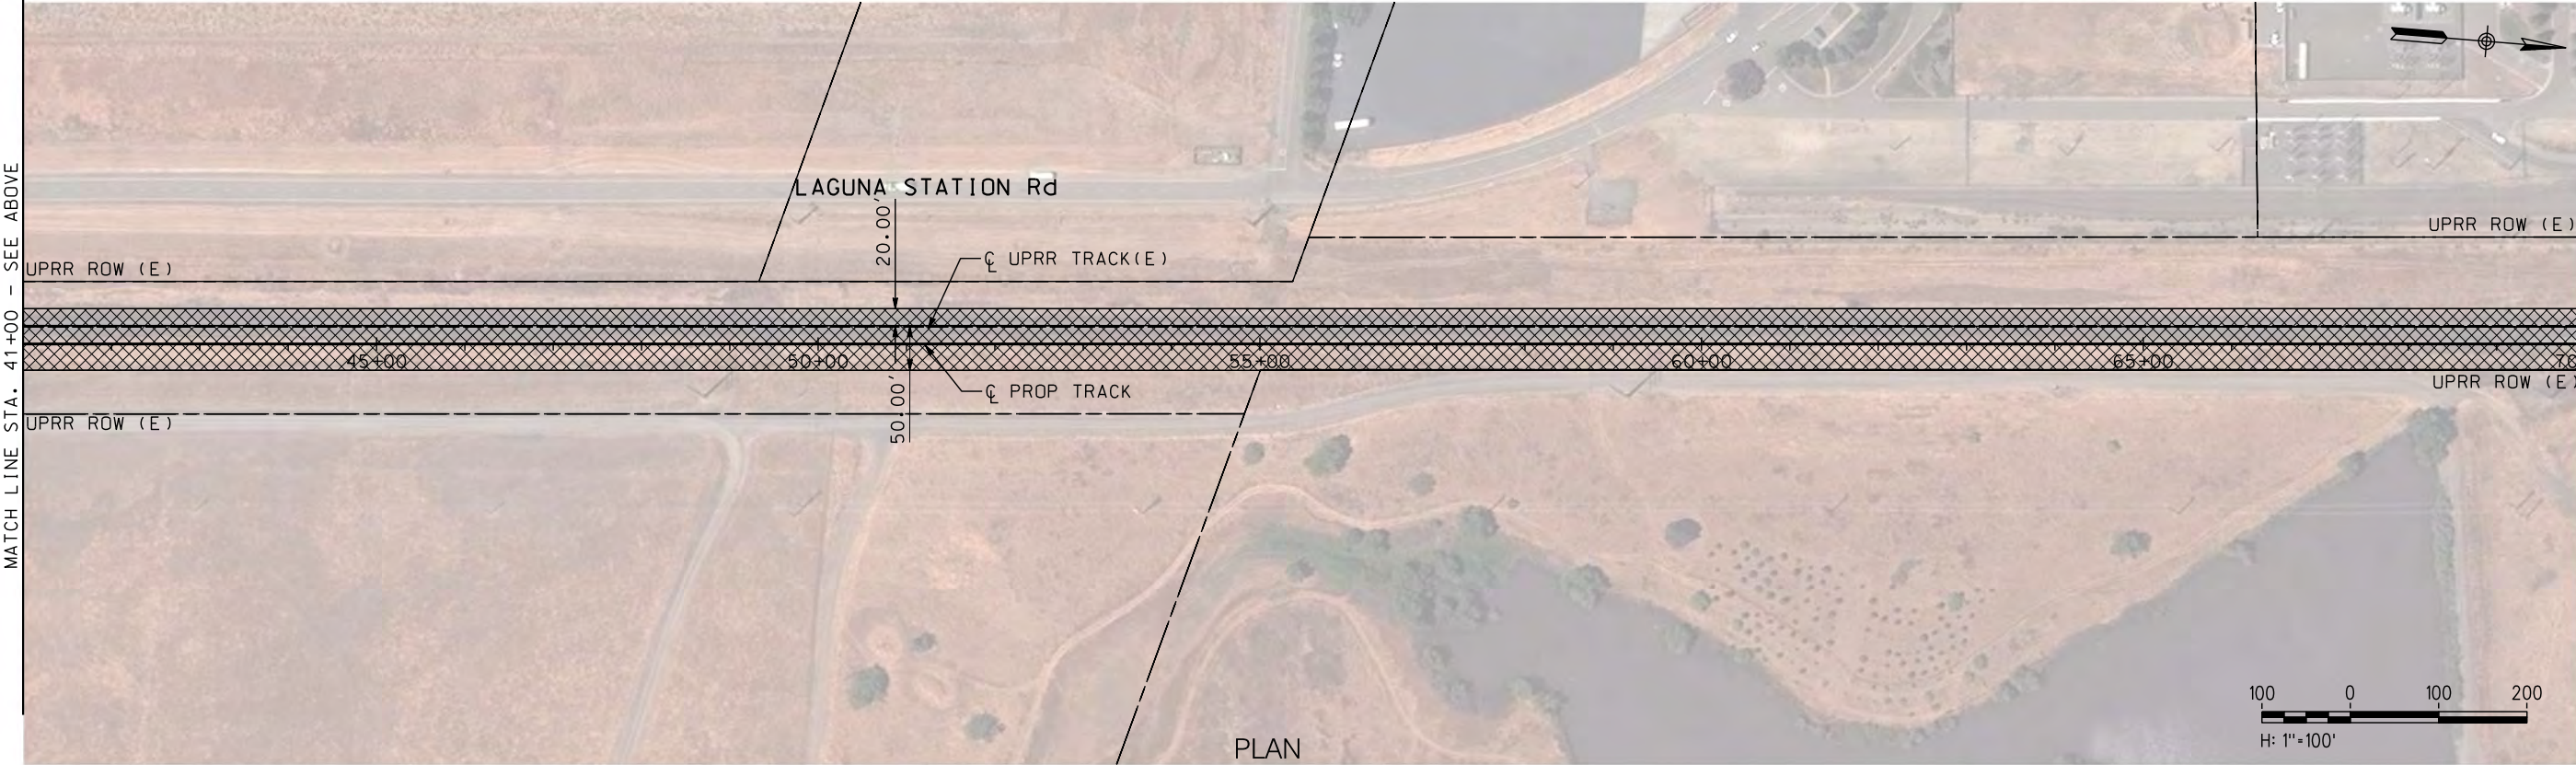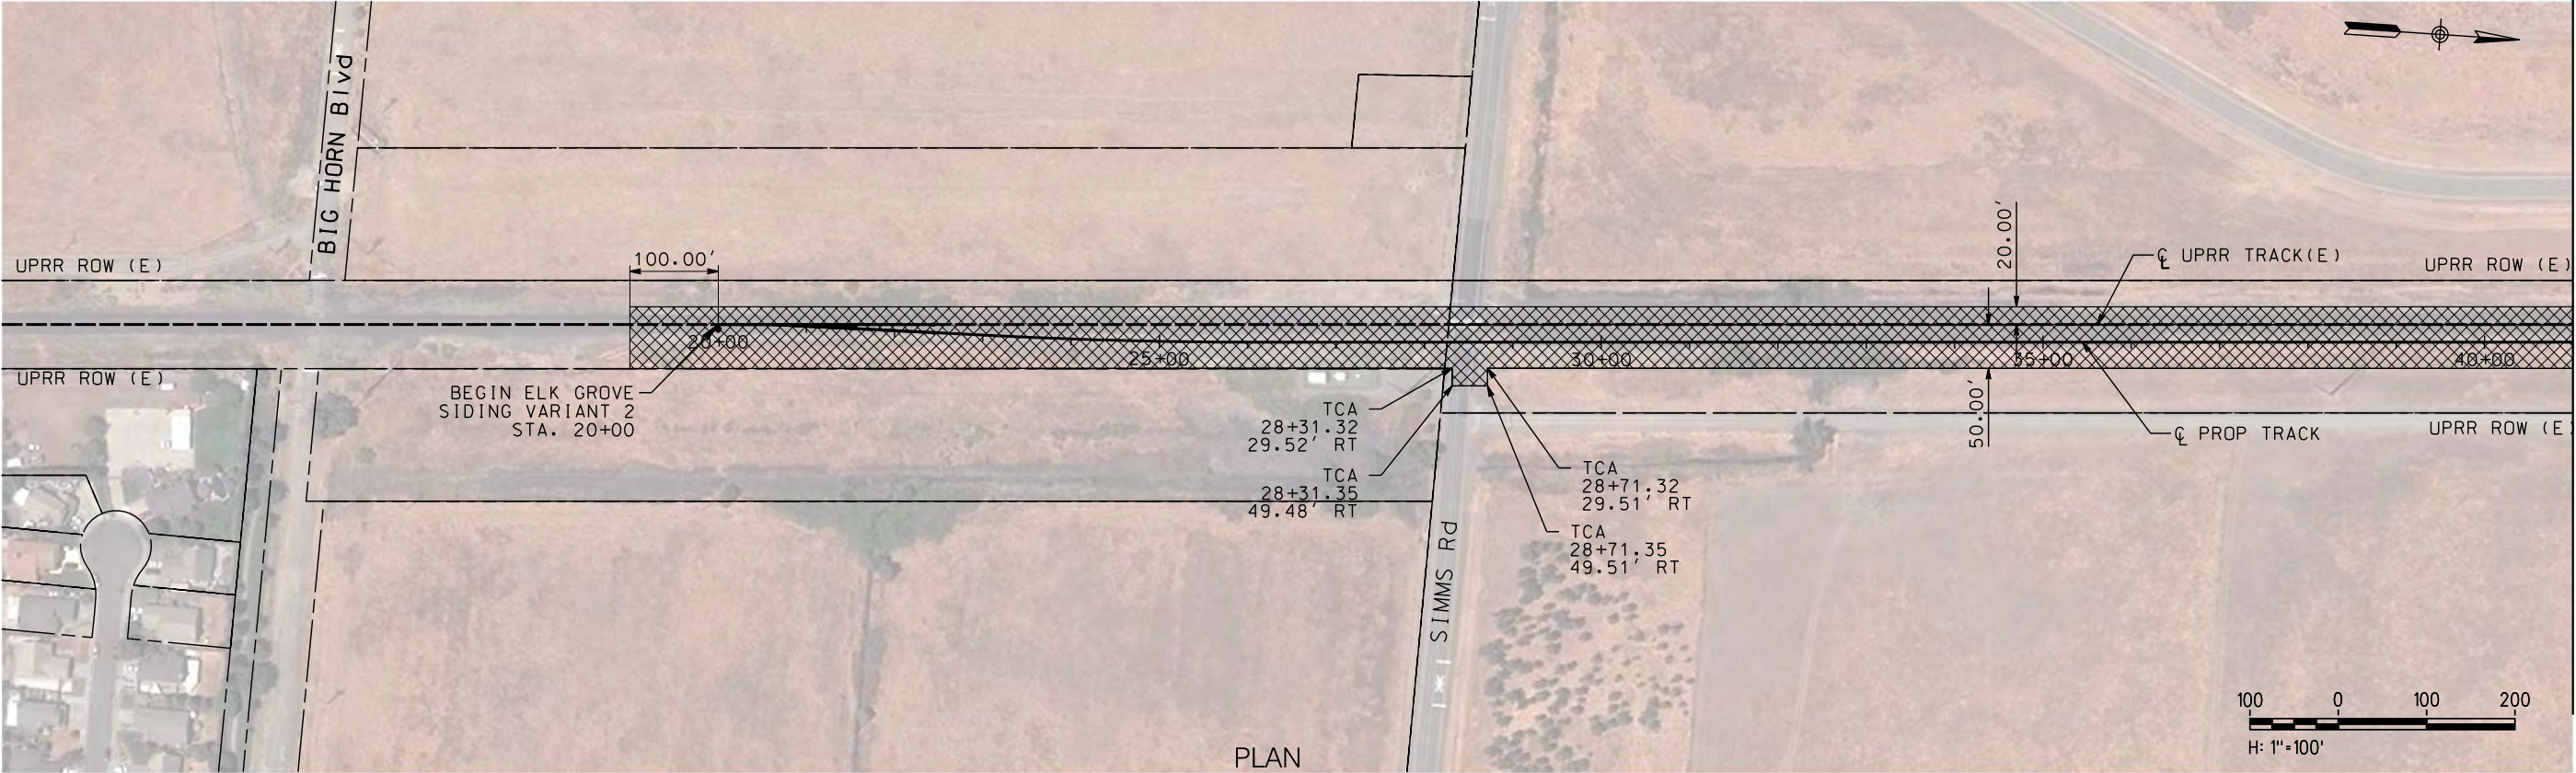

\$USER \$DATE \$TIME \$DGN\$SPEC

NOT FOR CONSTRUCTION

REV	DATE	BY	CHK	APP	DESCRIPTION

DESIGNED BY A. SHIELDS
DRAWN BY A. SHIELDS
CHECKED BY D. HARTMAN
IN CHARGE D. COWIN
DATE



TRANSPORTATION
AECOM
AECOM 300 Lakeside Dr, Suite 400 Oakland, CA 94612 T 510.893.3600 F 510.874.3268
www.aecom.com



15% PRELIMINARY ENGINEERING

SAN JOAQUIN REGIONAL RAIL COMMISSION VALLEY RAIL – SACRAMENTO EXTENSION
ELK GROVE SIDING VARIANT 2 – TRACK ALIGNMENT TEMPORARY CONSTRUCTION AREAS PLAN STA. 20+00 TO STA. 70+00

ENVIRONMENTAL ALTERNATIVE CODE
DRAWING NO. CV-11001-EGV2
SCALE AS SHOWN
SHEET NO. 98 OF 171

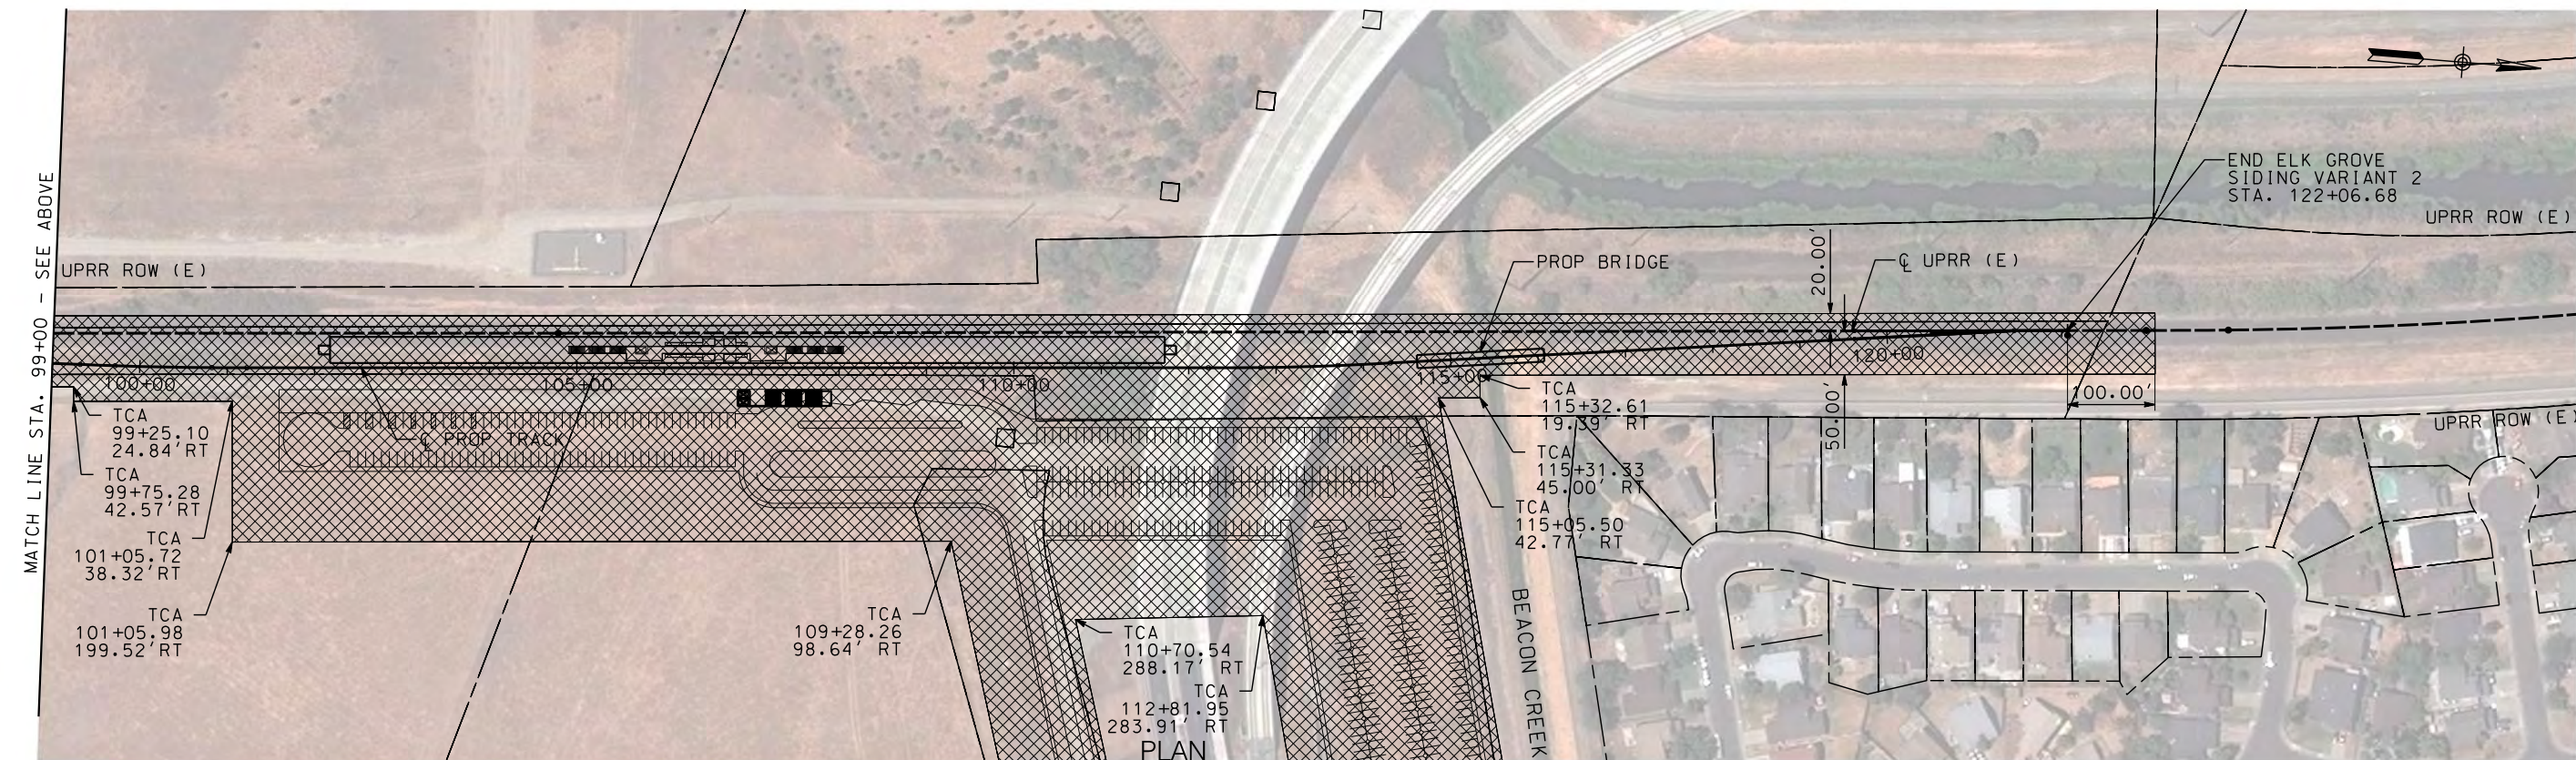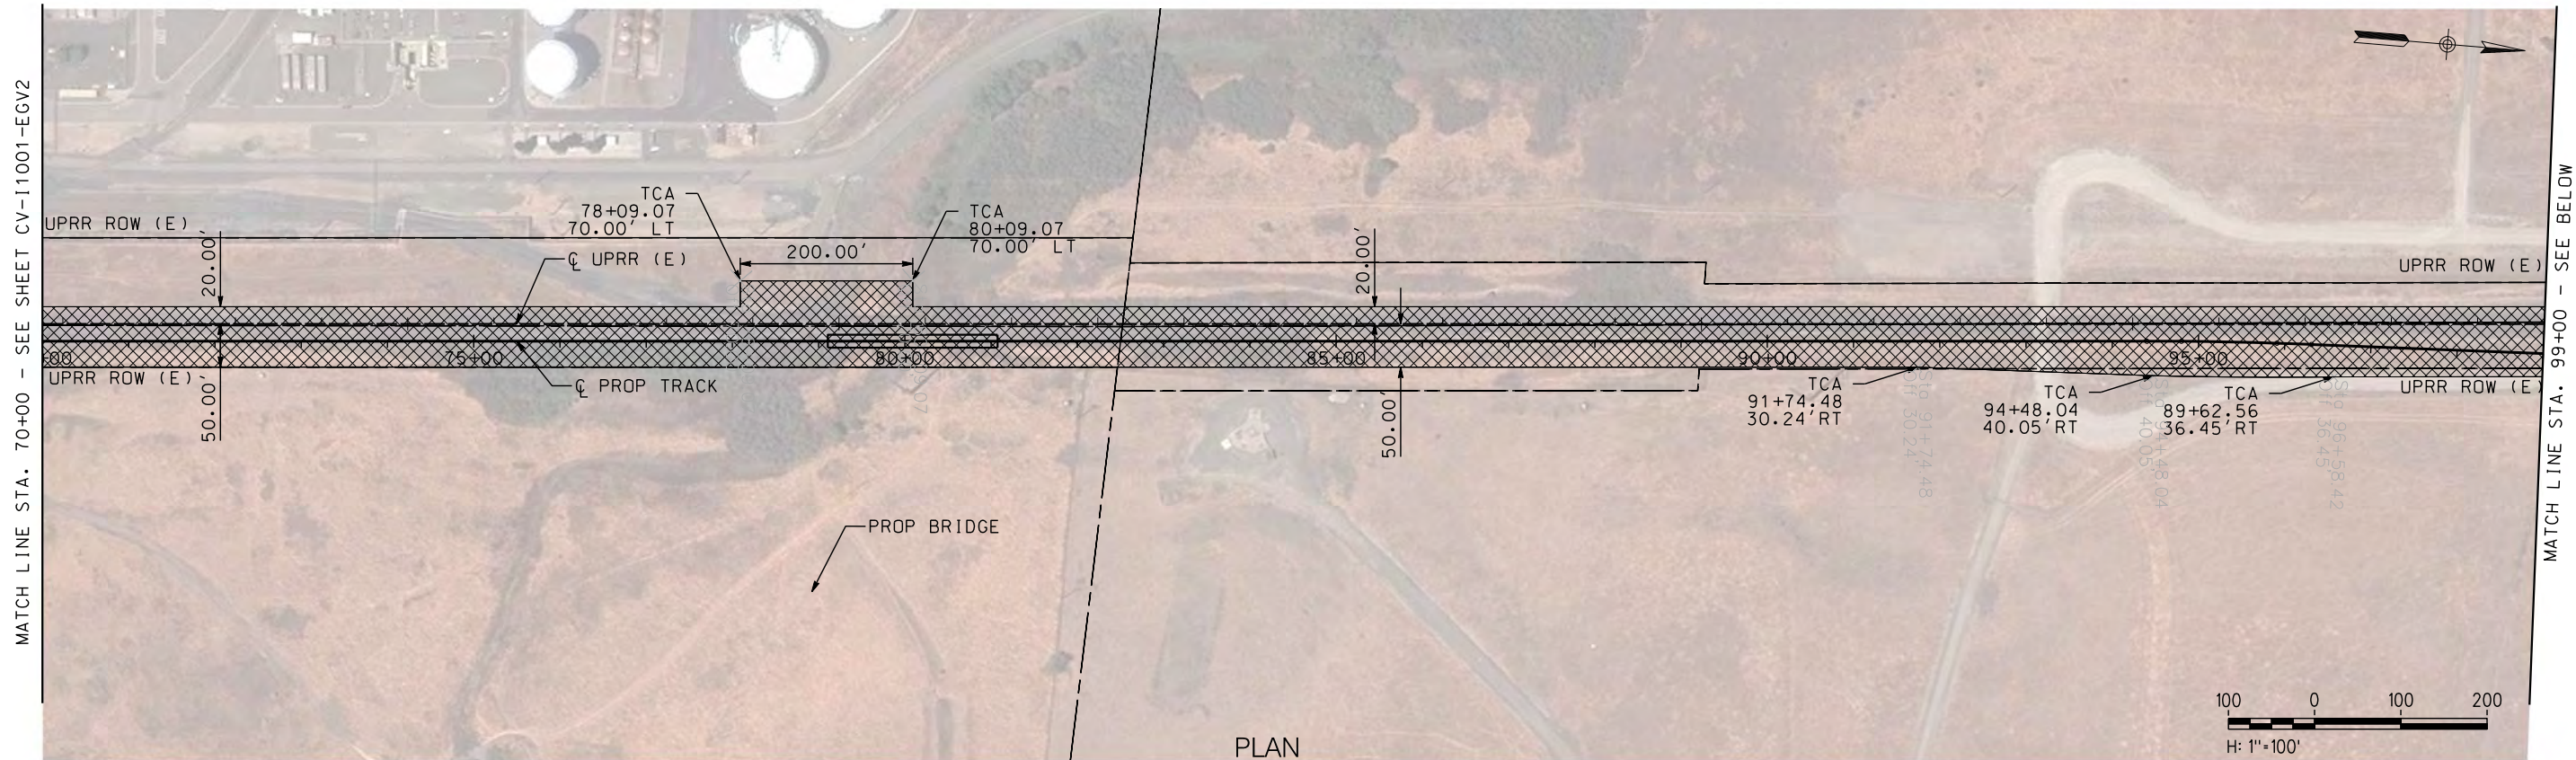

\$USER \$DATE \$TIME \$DGN\$SPEC

NOT FOR CONSTRUCTION

REV	DATE	BY	CHK	APP	DESCRIPTION



DESIGNED BY A. SHIELDS
DRAWN BY A. SHIELDS
CHECKED BY D. HARTMAN
IN CHARGE D. COWIN
DATE

TRANSPORTATION
AECOM
300 Lakeside Dr, Suite 400 Oakland, CA 94612 T 510.893.3600 F 510.874.3268
www.aecom.com

 SAN JOAQUIN REGIONAL RAIL COMMISSION	 ACE ALFACENT CORRIDOR EXPRESS
15% PRELIMINARY ENGINEERING	

SAN JOAQUIN REGIONAL RAIL COMMISSION VALLEY RAIL - SACRAMENTO EXTENSION
ELK GROVE SIDING VARIANT 2 - TRACK ALIGNMENT TEMPORARY CONSTRUCTION AREAS PLAN STA. 70+00 TO STA. 122+06.68

ENVIRONMENTAL ALTERNATIVE CODE
DRAWING NO. CV-I1002-EGV2
SCALE AS SHOWN
SHEET NO. 99 OF 171

 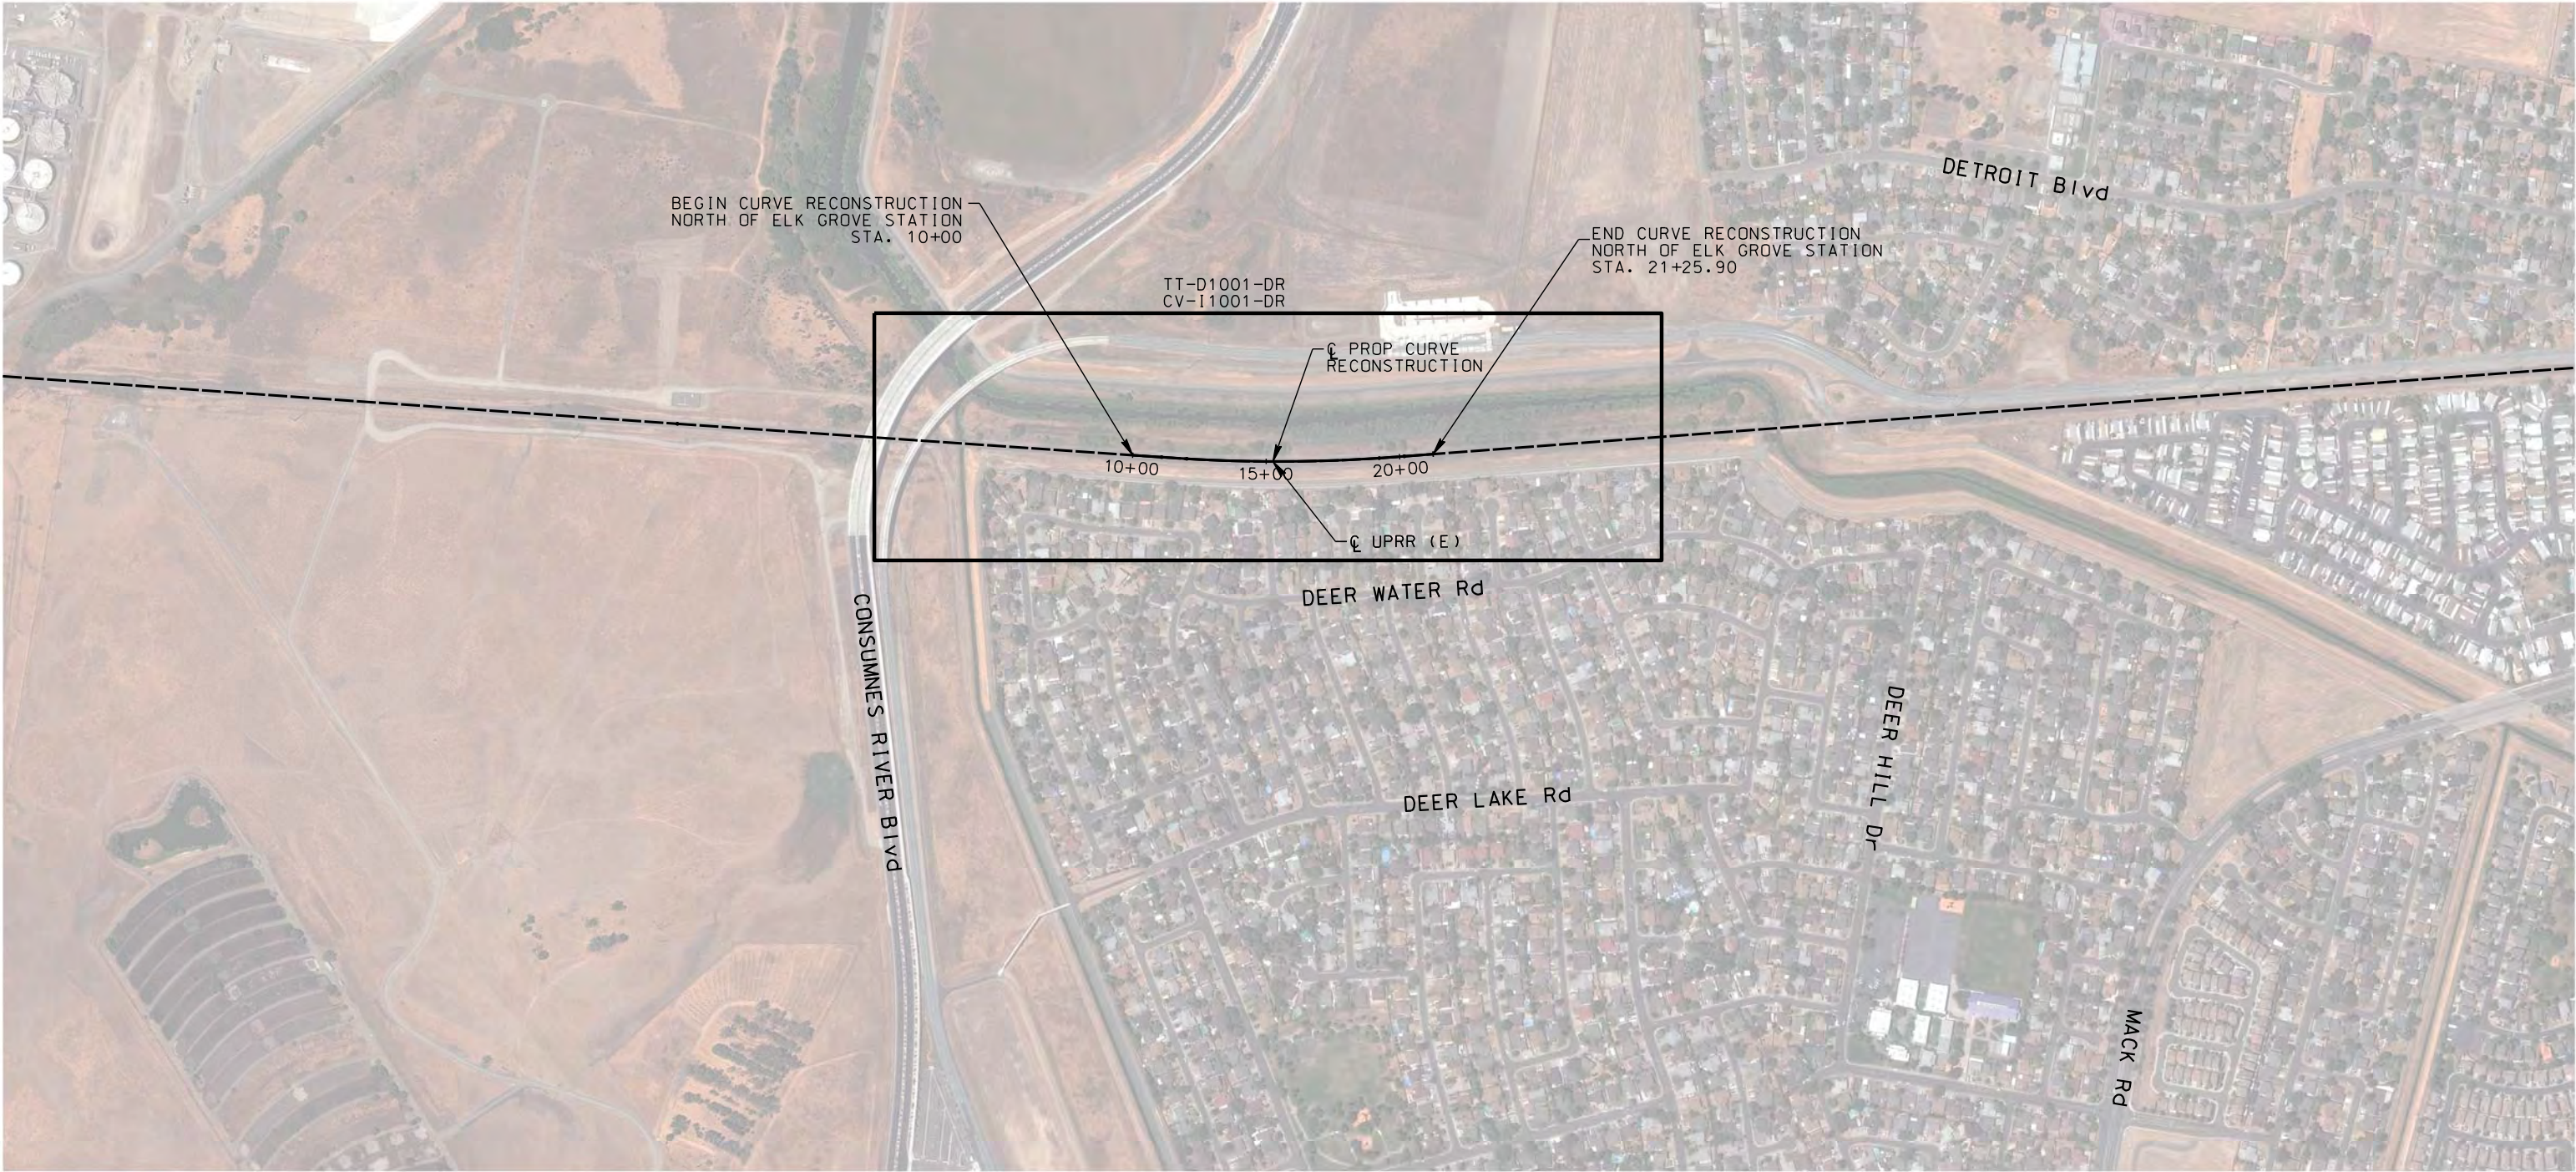

NOT FOR CONSTRUCTION

REV	DATE	BY	CHK	APP	DESCRIPTION

DESIGNED BY A. SHIELDS
DRAWN BY A. SHIELDS
CHECKED BY D. HARTMAN
IN CHARGE D. COWIN
DATE

TRANSPORTATION



AECOM
300 Lakeside Dr, Suite 400
Oakland, CA 94612
T 510.893.3600 F 510.874.3268


www.aecom.com



15% PRELIMINARY ENGINEERING

SAN JOAQUIN REGIONAL RAIL COMMISSION
VALLEY RAIL – SACRAMENTO EXTENSION
TRACK CURVE RECONSTRUCTION NORTH OF
ELK GROVE STATION – TRACK ALIGNMENT
KEY MAP
STA. 10+00 TO STA. 21+25.90

ENVIRONMENTAL ALTERNATIVE CODE
DRAWING NO. TT-B0001-EG
SCALE NONE
SHEET NO. 100 OF 171

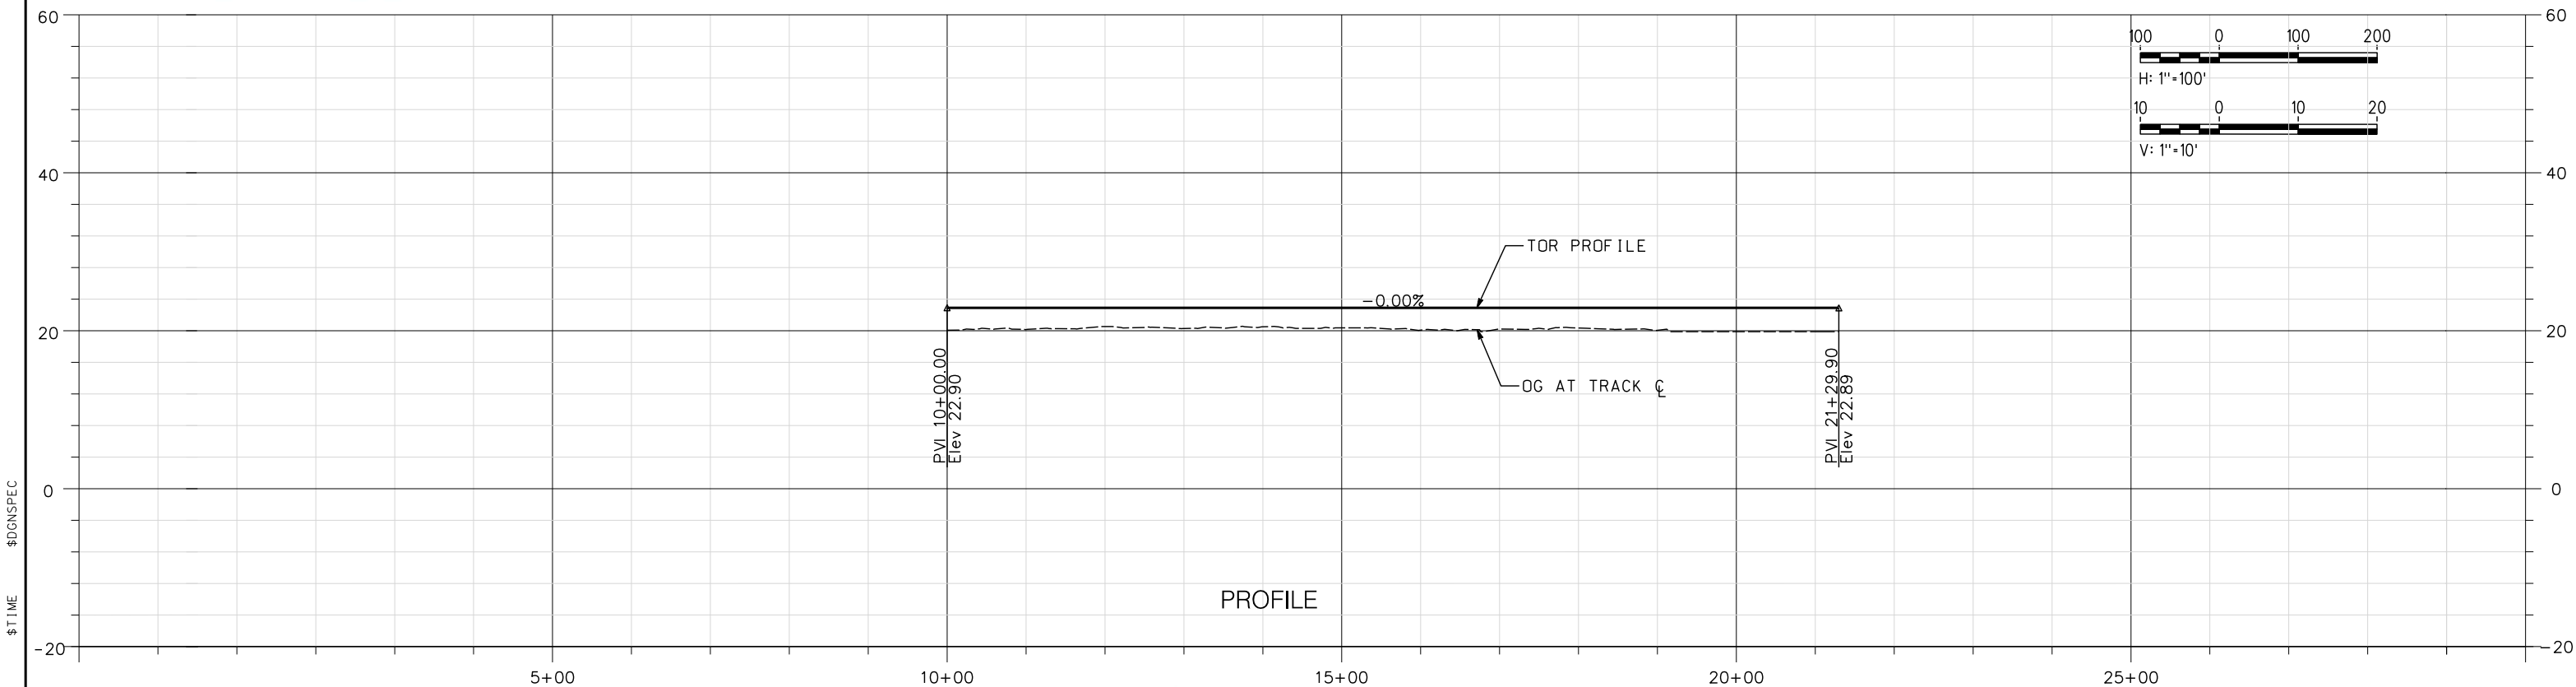

NOT FOR CONSTRUCTION

REV	DATE	BY	CHK	APP	DESCRIPTION

DESIGNED BY A. SHIELDS	TRANSPORTATION AECOM 300 Lakeside Dr, Suite 400 Oakland, CA 94612 T 510.893.3600 F 510.874.3268 www.aecom.com
DRAWN BY A. SHIELDS	
CHECKED BY D. HARTMAN	
IN CHARGE D. COWIN	
DATE	

SAN JOAQUIN
REGIONAL
RAIL COMMISSION

ACE
ALFARANT CORRIDOR EXPRESS

SAN JOAQUIN REGIONAL RAIL COMMISSION
VALLEY RAIL – SACRAMENTO EXTENSION
TRACK CURVE RECONSTRUCTION NORTH OF
ELK GROVE STATION – TRACK ALIGNMENT
PLAN AND PROFILE
STA. 10+00 TO STA. 21+25.90

ENVIRONMENTAL ALTERNATIVE CODE
DRAWING NO.
TT-D1001-EG
SCALE
AS SHOWN
SHEET NO.
102 OF 171

15% PRELIMINARY ENGINEERING



\$USER \$DATE \$TIME \$DGN\$SPEC

NOT FOR CONSTRUCTION

REV	DATE	BY	CHK	APP	DESCRIPTION

DESIGNED BY A. SHIELDS
DRAWN BY A. SHIELDS
CHECKED BY D. HARTMAN
IN CHARGE D. COWIN
DATE

TRANSPORTATION
AECOM
AECOM 300 Lakeside Dr, Suite 400 Oakland, CA 94612 T 510.893.3600 F 510.874.3268
www.aecom.com





SAN JOAQUIN
REGIONAL
RAIL COMMISSION



ACE
ALFAMONT CORRIDOR EXPRESS

15% PRELIMINARY ENGINEERING

SAN JOAQUIN REGIONAL RAIL COMMISSION VALLEY RAIL – SACRAMENTO EXTENSION TRACK CURVE RECONSTRUCTION NORTH OF ELK GROVE STATION – TRACK ALIGNMENT TEMPORARY CONSTRUCTION AREAS PLAN STA. 10+00 TO STA. 21+25.90	
ENVIRONMENTAL ALTERNATIVE CODE	
DRAWING NO. CV-I1001-EG	
SCALE AS SHOWN	
SHEET NO. 103 OF 171	

 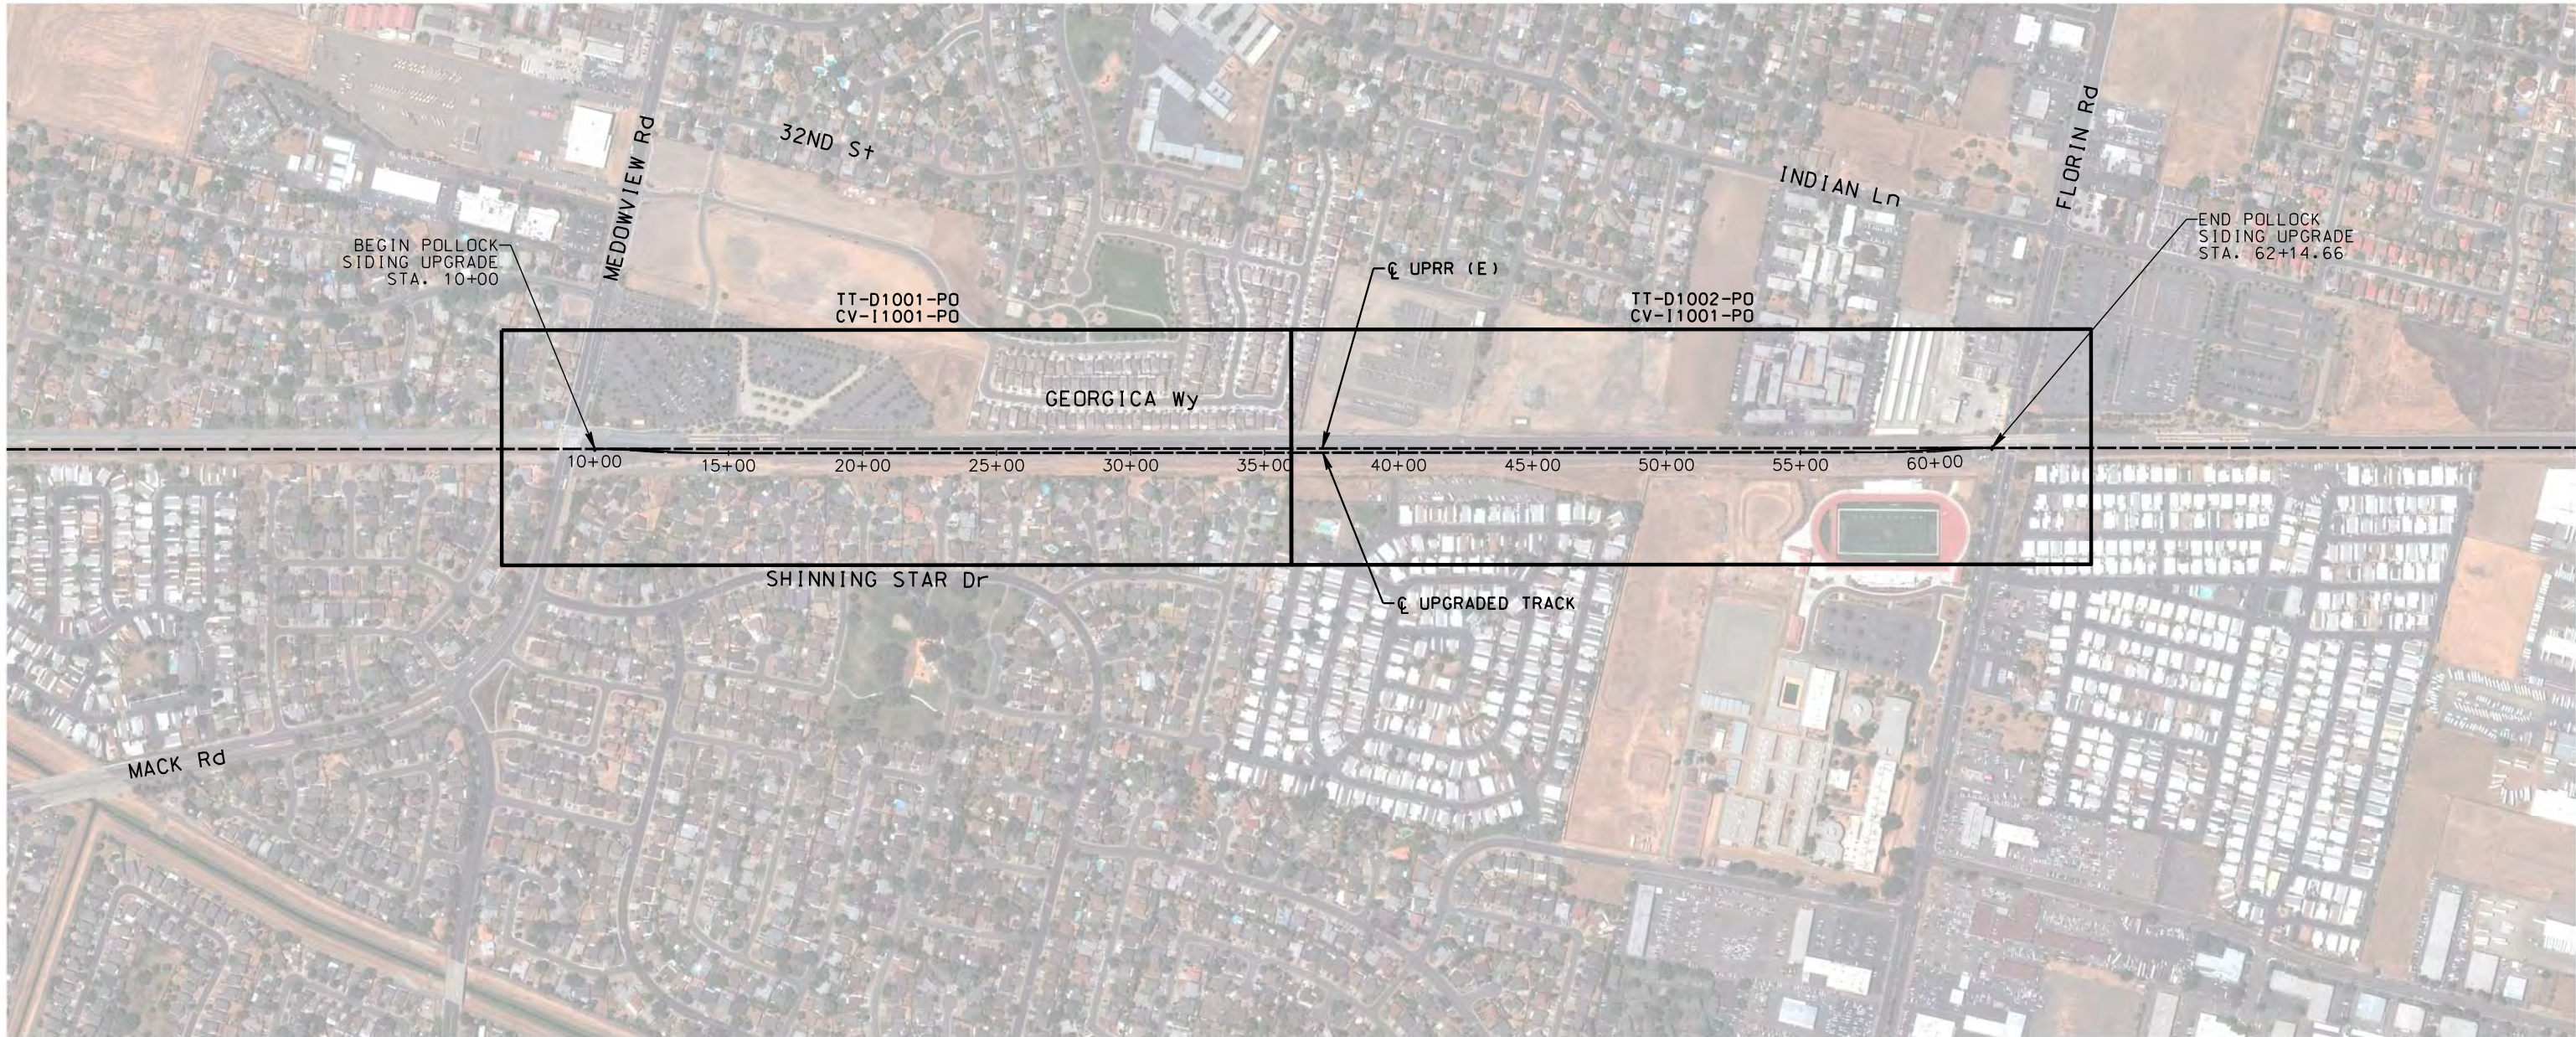

NOT FOR CONSTRUCTION

\$DATE \$TIME \$DGN\$SPEC \$USER

REV	DATE	BY	CHK	APP	DESCRIPTION

DESIGNED BY	A. SHIELDS
DRAWN BY	A. SHIELDS
CHECKED BY	D. HARTMAN
IN CHARGE	D. COWIN
DATE	

TRANSPORTATION	AECOM
AECOM	
300 Lakeside Dr, Suite 400	
Oakland, CA 94612	
T 510.893.3600 F 510.874.3268	
www.aecom.com	




SAN JOAQUIN
REGIONAL
RAIL COMMISSION



ACE
ALFAMONT CORRIDOR EXPRESS


15% PRELIMINARY ENGINEERING

SAN JOAQUIN REGIONAL RAIL COMMISSION VALLEY RAIL – SACRAMENTO EXTENSION		ENVIRONMENTAL ALTERNATIVE CODE
POLLOCK SIDING UPGRADE TRACK ALIGNMENT – KEY MAP STA. 10+00 TO STA. 62+14.66		DRAWING NO. TT-B0001-PO
		SCALE NONE
		SHEET NO. 104 OF 171

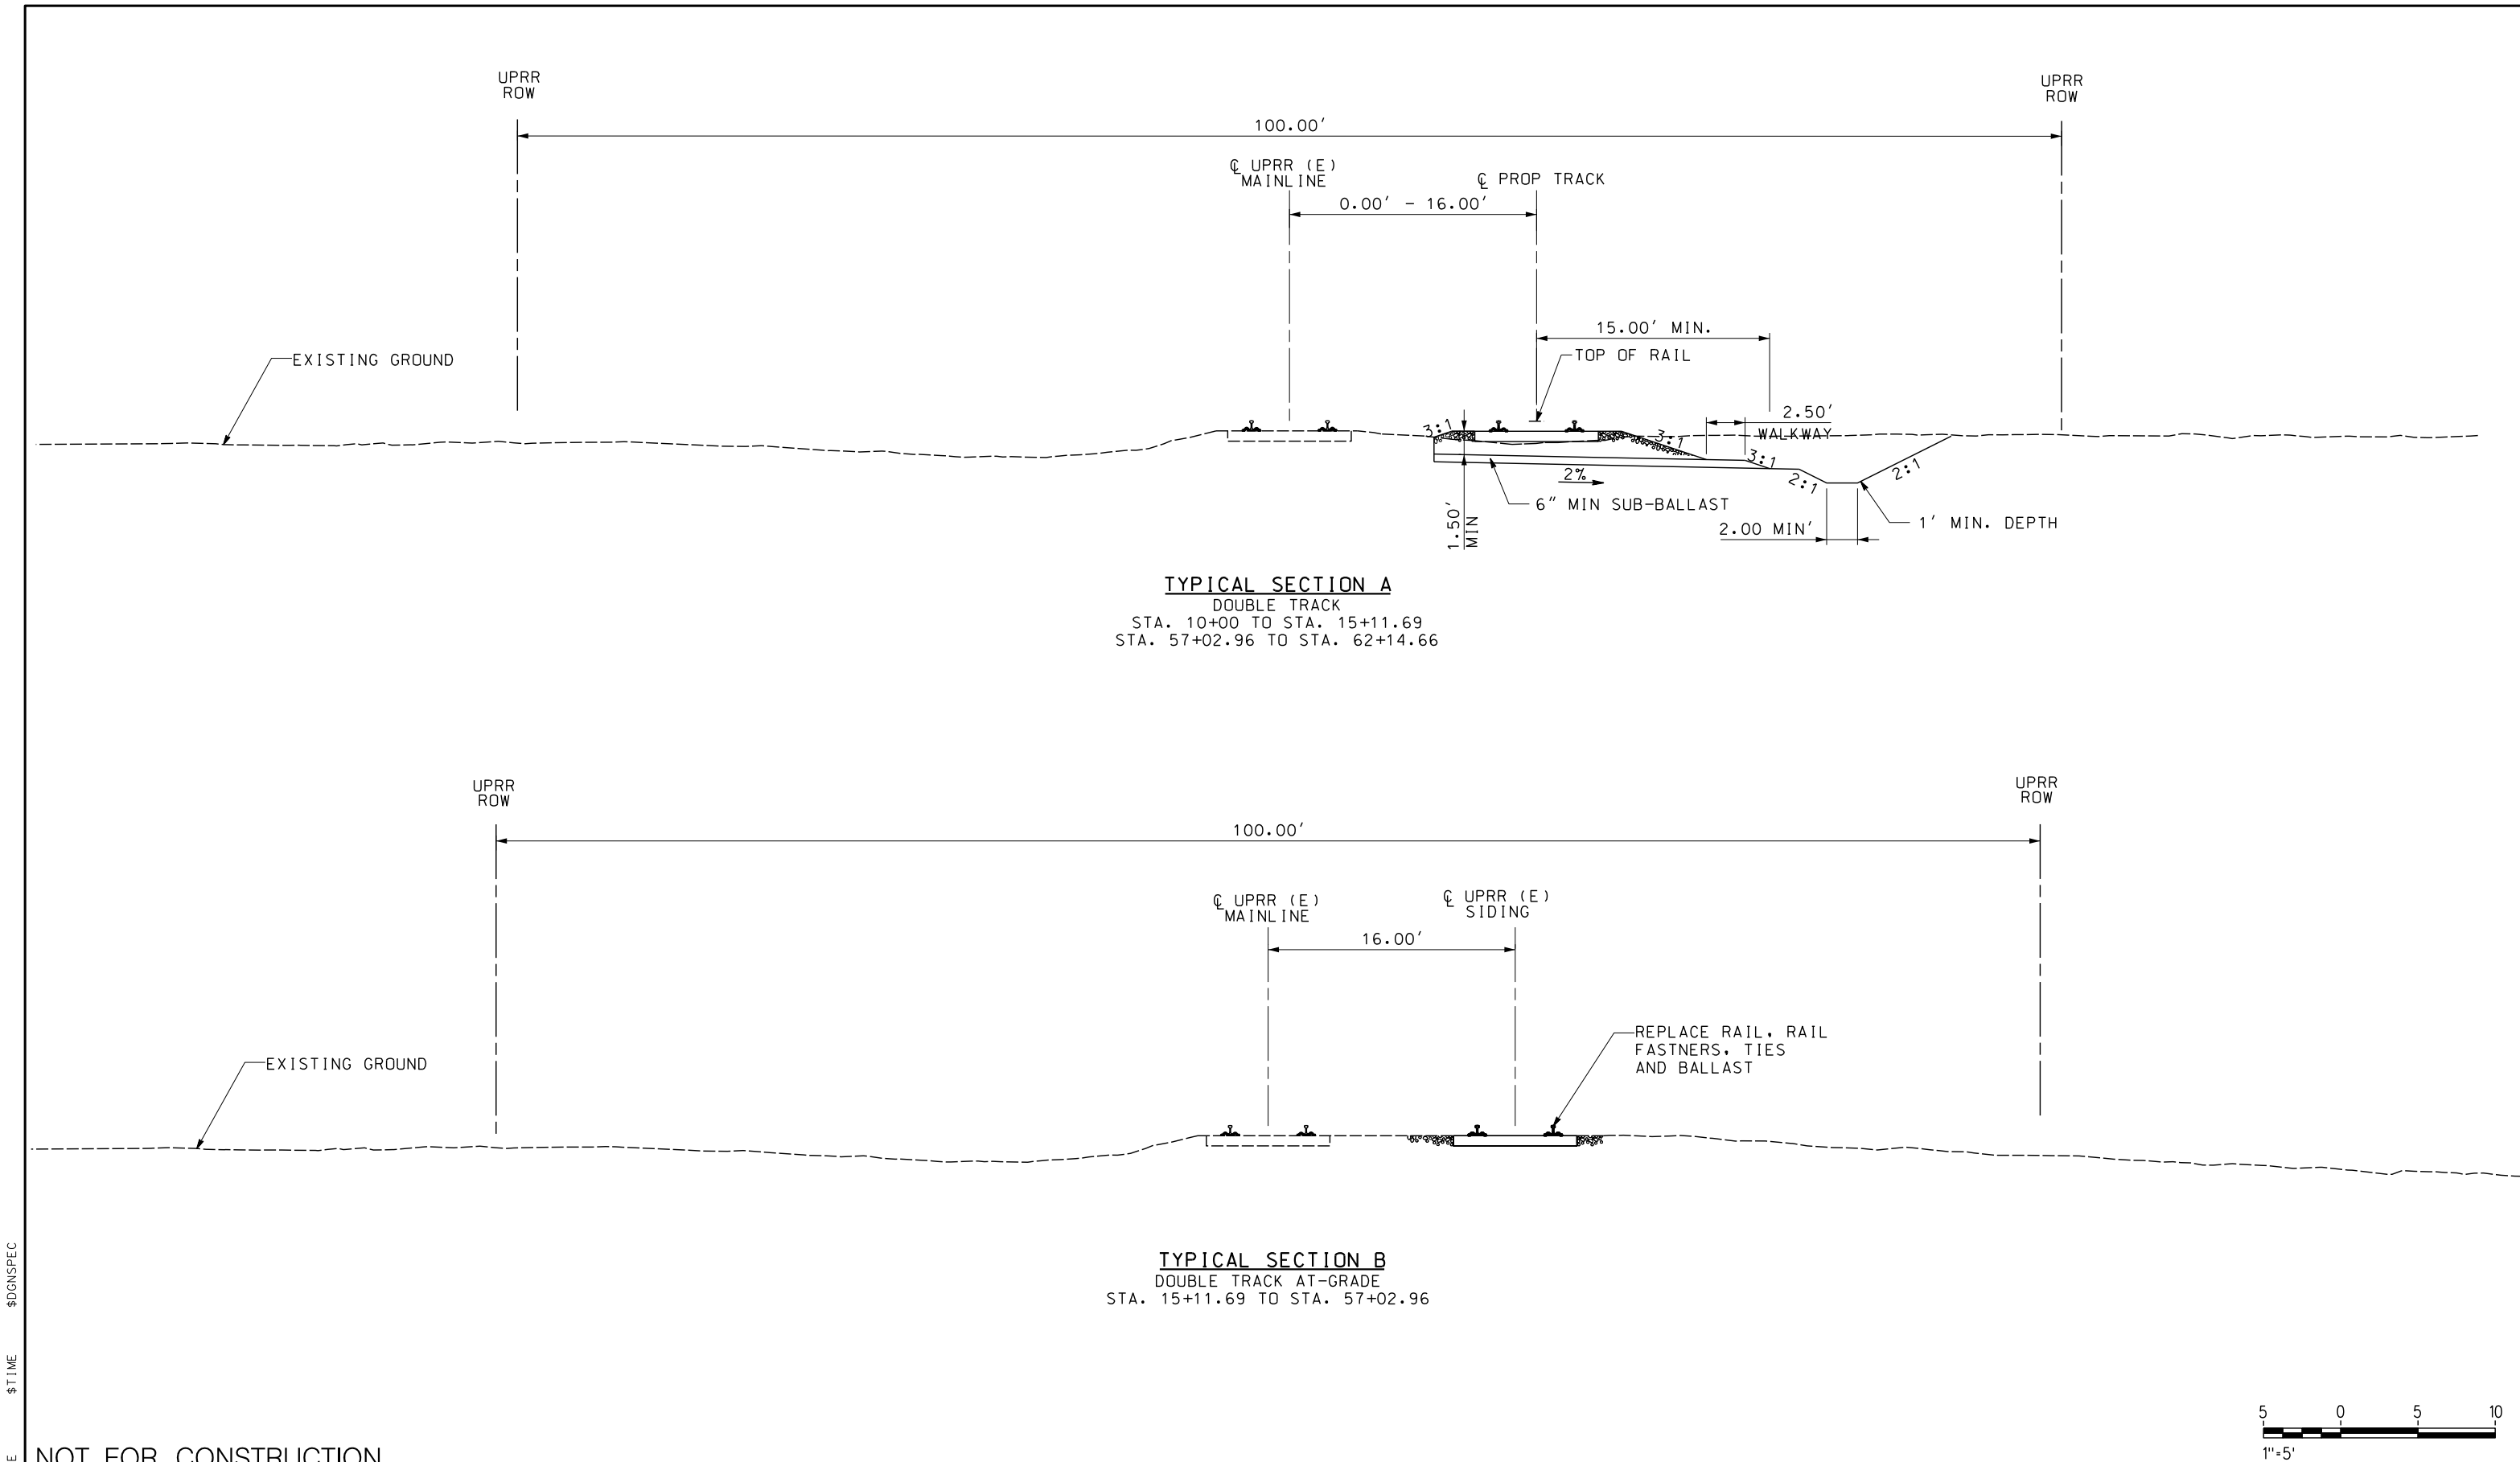

NOT FOR CONSTRUCTION

\$USER							DESIGNED BY A. SHIELDS	TRANSPORTATION AECOM AECOM 300 Lakeside Dr, Suite 400 Oakland, CA 94612 T 510.893.3600 F 510.874.3268 www.aecom.com	  15% PRELIMINARY ENGINEERING	SAN JOAQUIN REGIONAL RAIL COMMISSION VALLEY RAIL – SACRAMENTO EXTENSION POLLOCK SIDING UPGRADE TYPICAL SECTIONS SHEET 1 OF 1	ENVIRONMENTAL ALTERNATIVE C DRAWING NO. TT-D0001-PO SCALE 1" = 5' SHEET NO. 105 OF 171
							DRAWN BY A. SHIELDS				
							CHECKED BY D. HARTMAN				
							IN CHARGE D. COWIN				
							DATE				
	REV	DATE	BY	CHK	APP	DESCRIPTION					

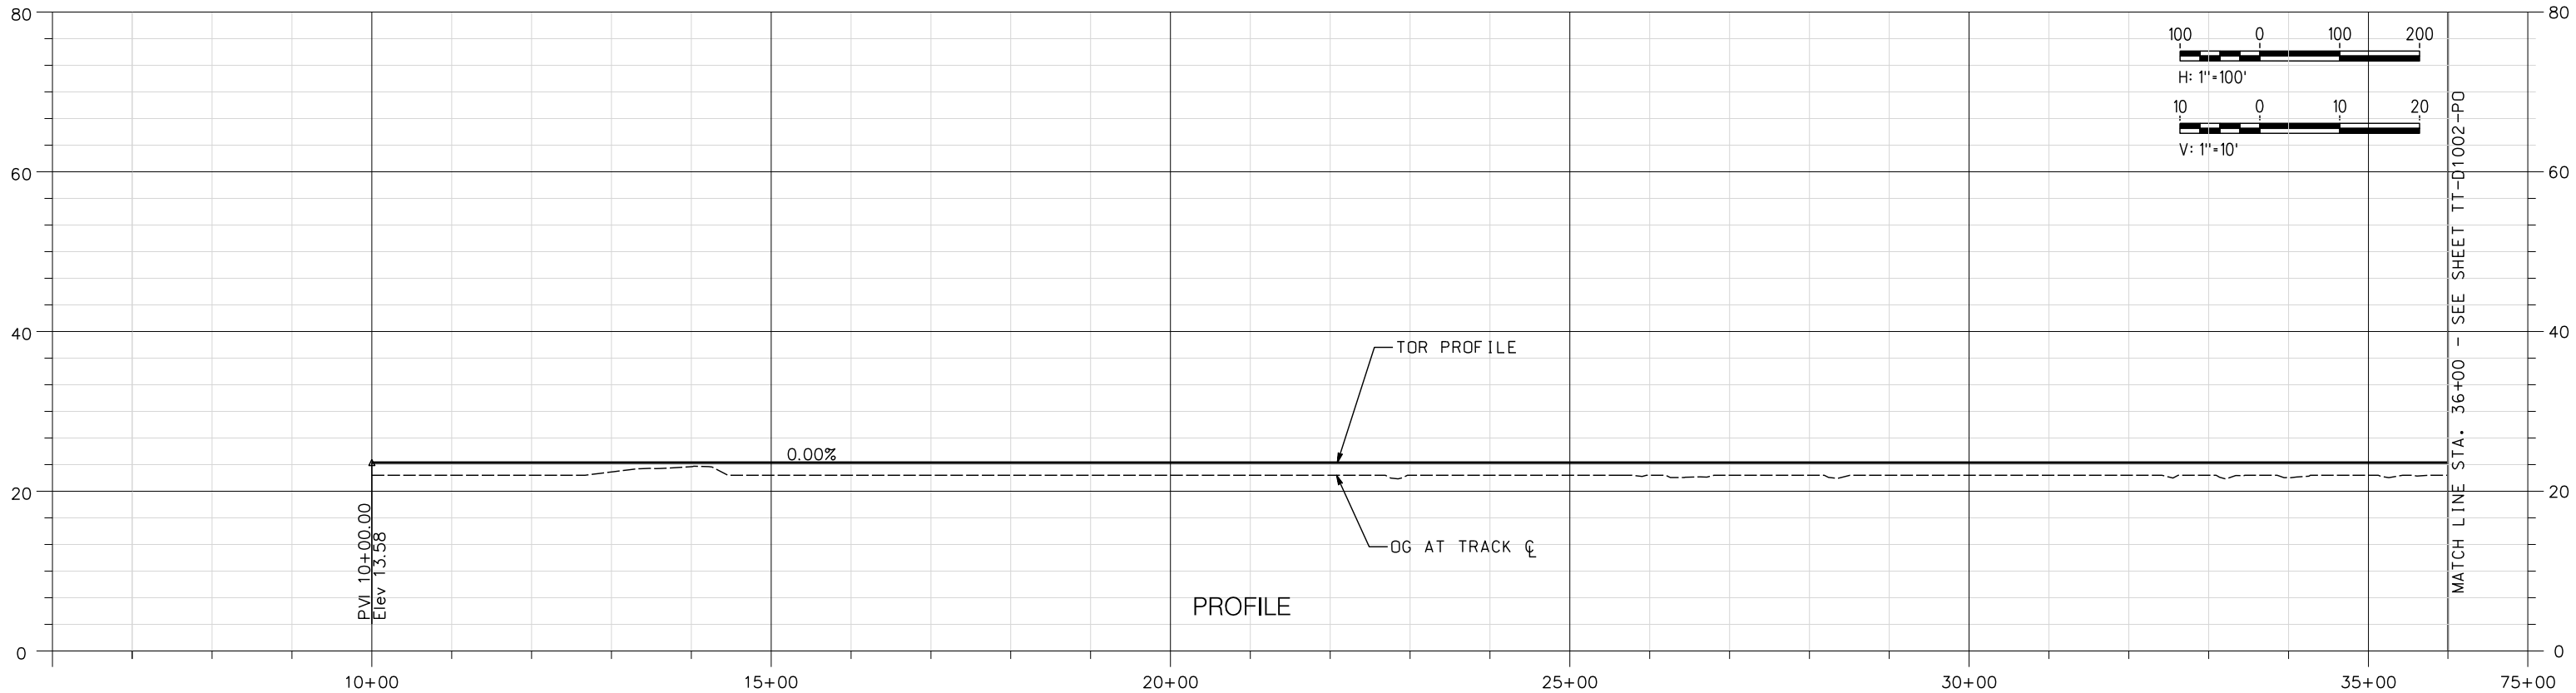

NOT FOR CONSTRUCTION

REV	DATE	BY	CHK	APP	DESCRIPTION

DESIGNED BY A. SHIELDS
DRAWN BY A. SHIELDS
CHECKED BY D. HARTMAN
IN CHARGE D. COWIN
DATE

TRANSPORTATION

AECOM

AECOM

300 Lakeside Dr, Suite 400
Oakland, CA 94612
T 510.893.3600 F 510.874.3268

www.aecom.com

SAN JOAQUIN
REGIONAL
RAIL COMMISSION

ACE



ALFANGUT CORRIDOR EXPRESS

15% PRELIMINARY ENGINEERING

SAN JOAQUIN REGIONAL RAIL COMMISSION
VALLEY RAIL – SACRAMENTO EXTENSION

POLLOCK SIDING – TRACK ALIGNMENT
PLAN AND PROFILE
STA. 10+00 TO STA. 36+00

ENVIRONMENTAL ALTERNATIVE CODE
DRAWING NO. TT-D1001-PO
SCALE AS SHOWN
SHEET NO. 106 OF 171

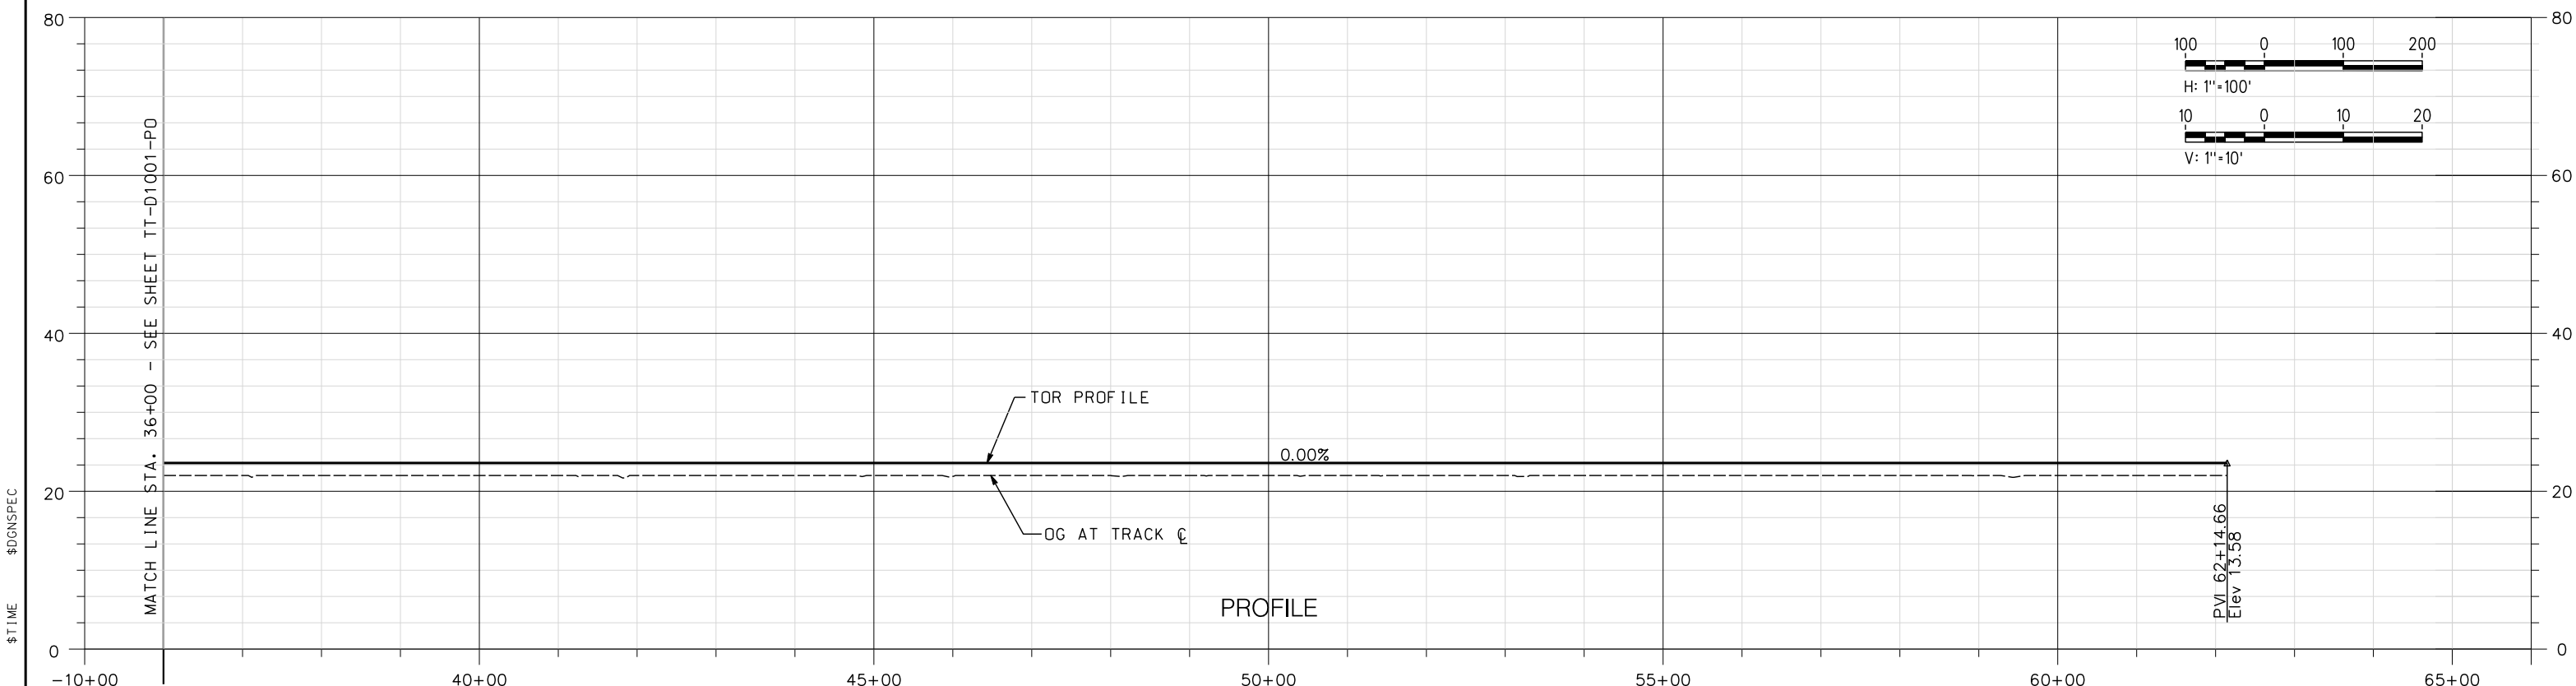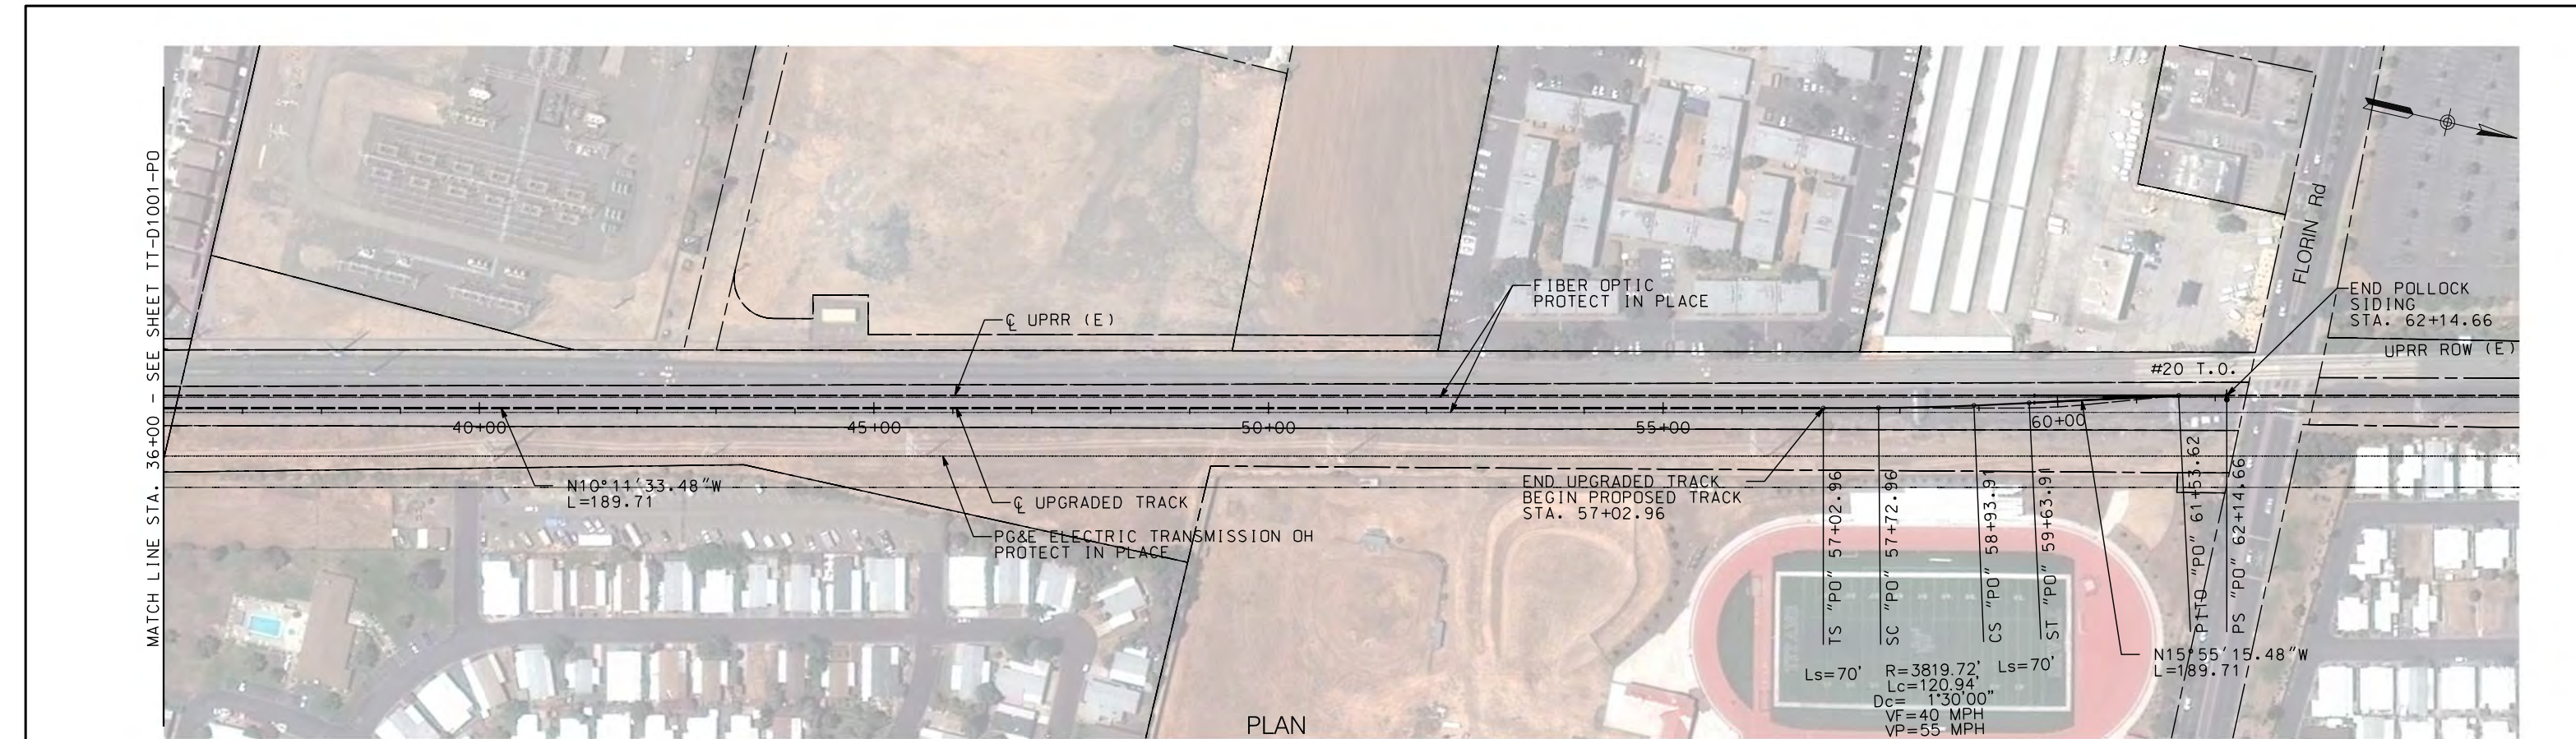

NOT FOR CONSTRUCTION

REV	DATE	BY	CHK	APP	DESCRIPTION

DESIGNED BY A. SHIELDS	TRANSPORTATION AECOM 300 Lakeside Dr, Suite 400 Oakland, CA 94612 T 510.893.3600 F 510.874.3268 www.aecom.com
DRAWN BY A. SHIELDS	
CHECKED BY D. HARTMAN	
IN CHARGE D. COWIN	
DATE	

SAN JOAQUIN
REGIONAL
RAIL COMMISSION

ACE
ALFAMONT CORRIDOR EXPRESS

15% PRELIMINARY ENGINEERING


SAN JOAQUIN REGIONAL RAIL COMMISSION
VALLEY RAIL – SACRAMENTO EXTENSION

POLLOCK SIDING – TRACK ALIGNMENT
PLAN AND PROFILE
STA. 36+00 TO STA. 62+14.66

ENVIRONMENTAL ALTERNATIVE CODE
DRAWING NO. TT-D1002-PO
SCALE AS SHOWN
SHEET NO. 107 OF 171



PLAN

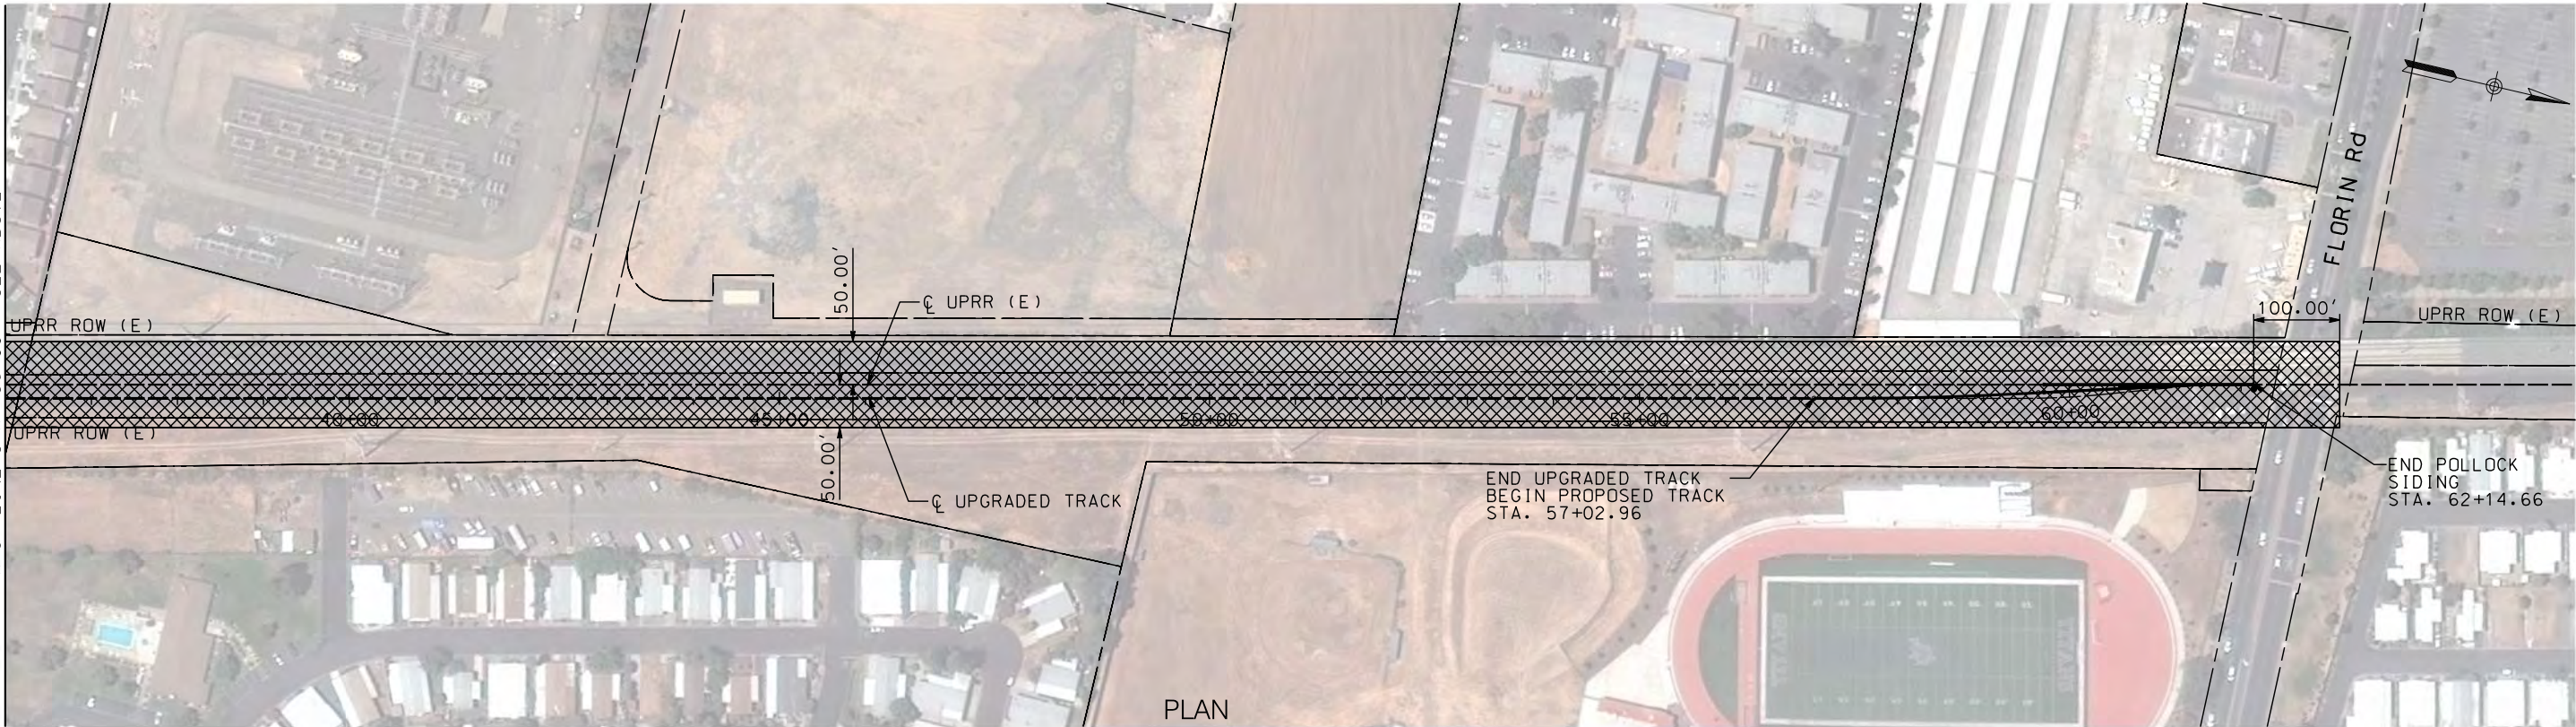

PLAN

NOT FOR CONSTRUCTION

\$USER \$DATE \$TIME \$DGN\$SPEC

REV	DATE	BY	CHK	APP	DESCRIPTION

DESIGNED BY A. SHIELDS
DRAWN BY A. SHIELDS
CHECKED BY D. HARTMAN
IN CHARGE D. COWIN
DATE

TRANSPORTATION



AECOM
300 Lakeside Dr, Suite 400
Oakland, CA 94612
T 510.893.3600 F 510.874.3268

www.aecom.com



SAN JOAQUIN
REGIONAL
RAIL COMMISSION





15% PRELIMINARY ENGINEERING

SAN JOAQUIN REGIONAL RAIL COMMISSION
VALLEY RAIL – SACRAMENTO EXTENSION

POLLOCK SIDING – TRACK ALIGNMENT
TEMPORARY CONSTRUCTION AREAS PLAN
STA. 10+00 TO STA. 62+14.66

ENVIRONMENTAL ALTERNATIVE CODE
DRAWING NO. CV-I1001-PO
SCALE AS SHOWN
SHEET NO. 108 OF 171

 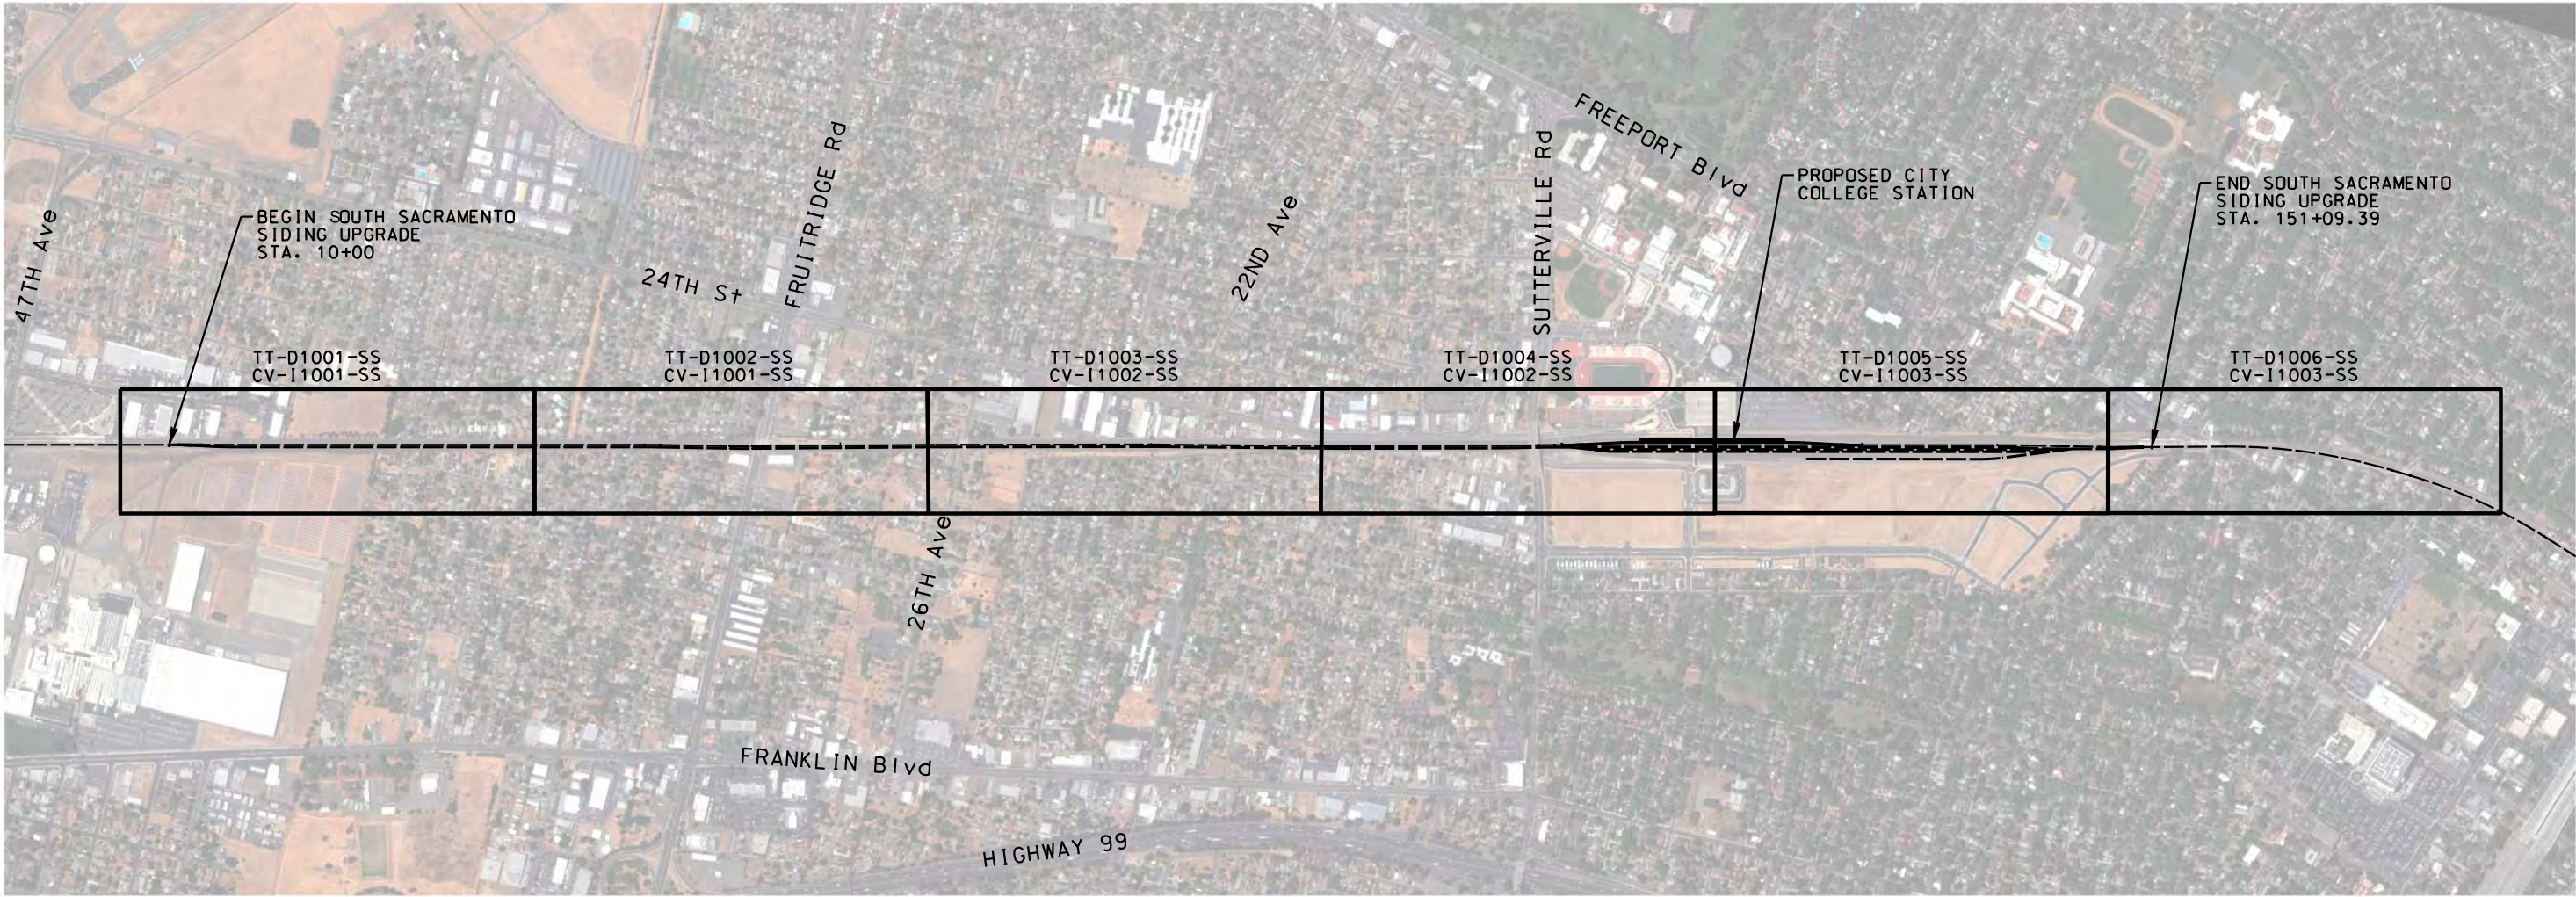

NOT FOR CONSTRUCTION

REV	DATE	BY	CHK	APP	DESCRIPTION

DESIGNED BY A. SHIELDS
DRAWN BY A. SHIELDS
CHECKED BY D. HARTMAN
IN CHARGE D. COWIN
DATE

TRANSPORTATION

**AECOM**

AECOM
300 Lakeside Dr, Suite 400
Oakland, CA 94612
T 510.893.3600 F 510.874.3268

www.aecom.com

 SAN JOAQUIN
REGIONAL
RAIL COMMISSION

**ACE**
ALTAMONT CORRIDOR EXPRESS

15% PRELIMINARY ENGINEERING

SAN JOAQUIN REGIONAL RAIL COMMISSION
VALLEY RAIL – SACRAMENTO EXTENSION


SOUTH SACRAMENTO SIDING UPGRADE
TRACK ALIGNMENT – KEY MAP
STA. 10+00 TO STA. 151+09.39

ENVIRONMENTAL ALTERNATIVE CODE

DRAWING NO.
TT-B0001-SS


SCALE
NONE

SHEET NO.
109 OF 171

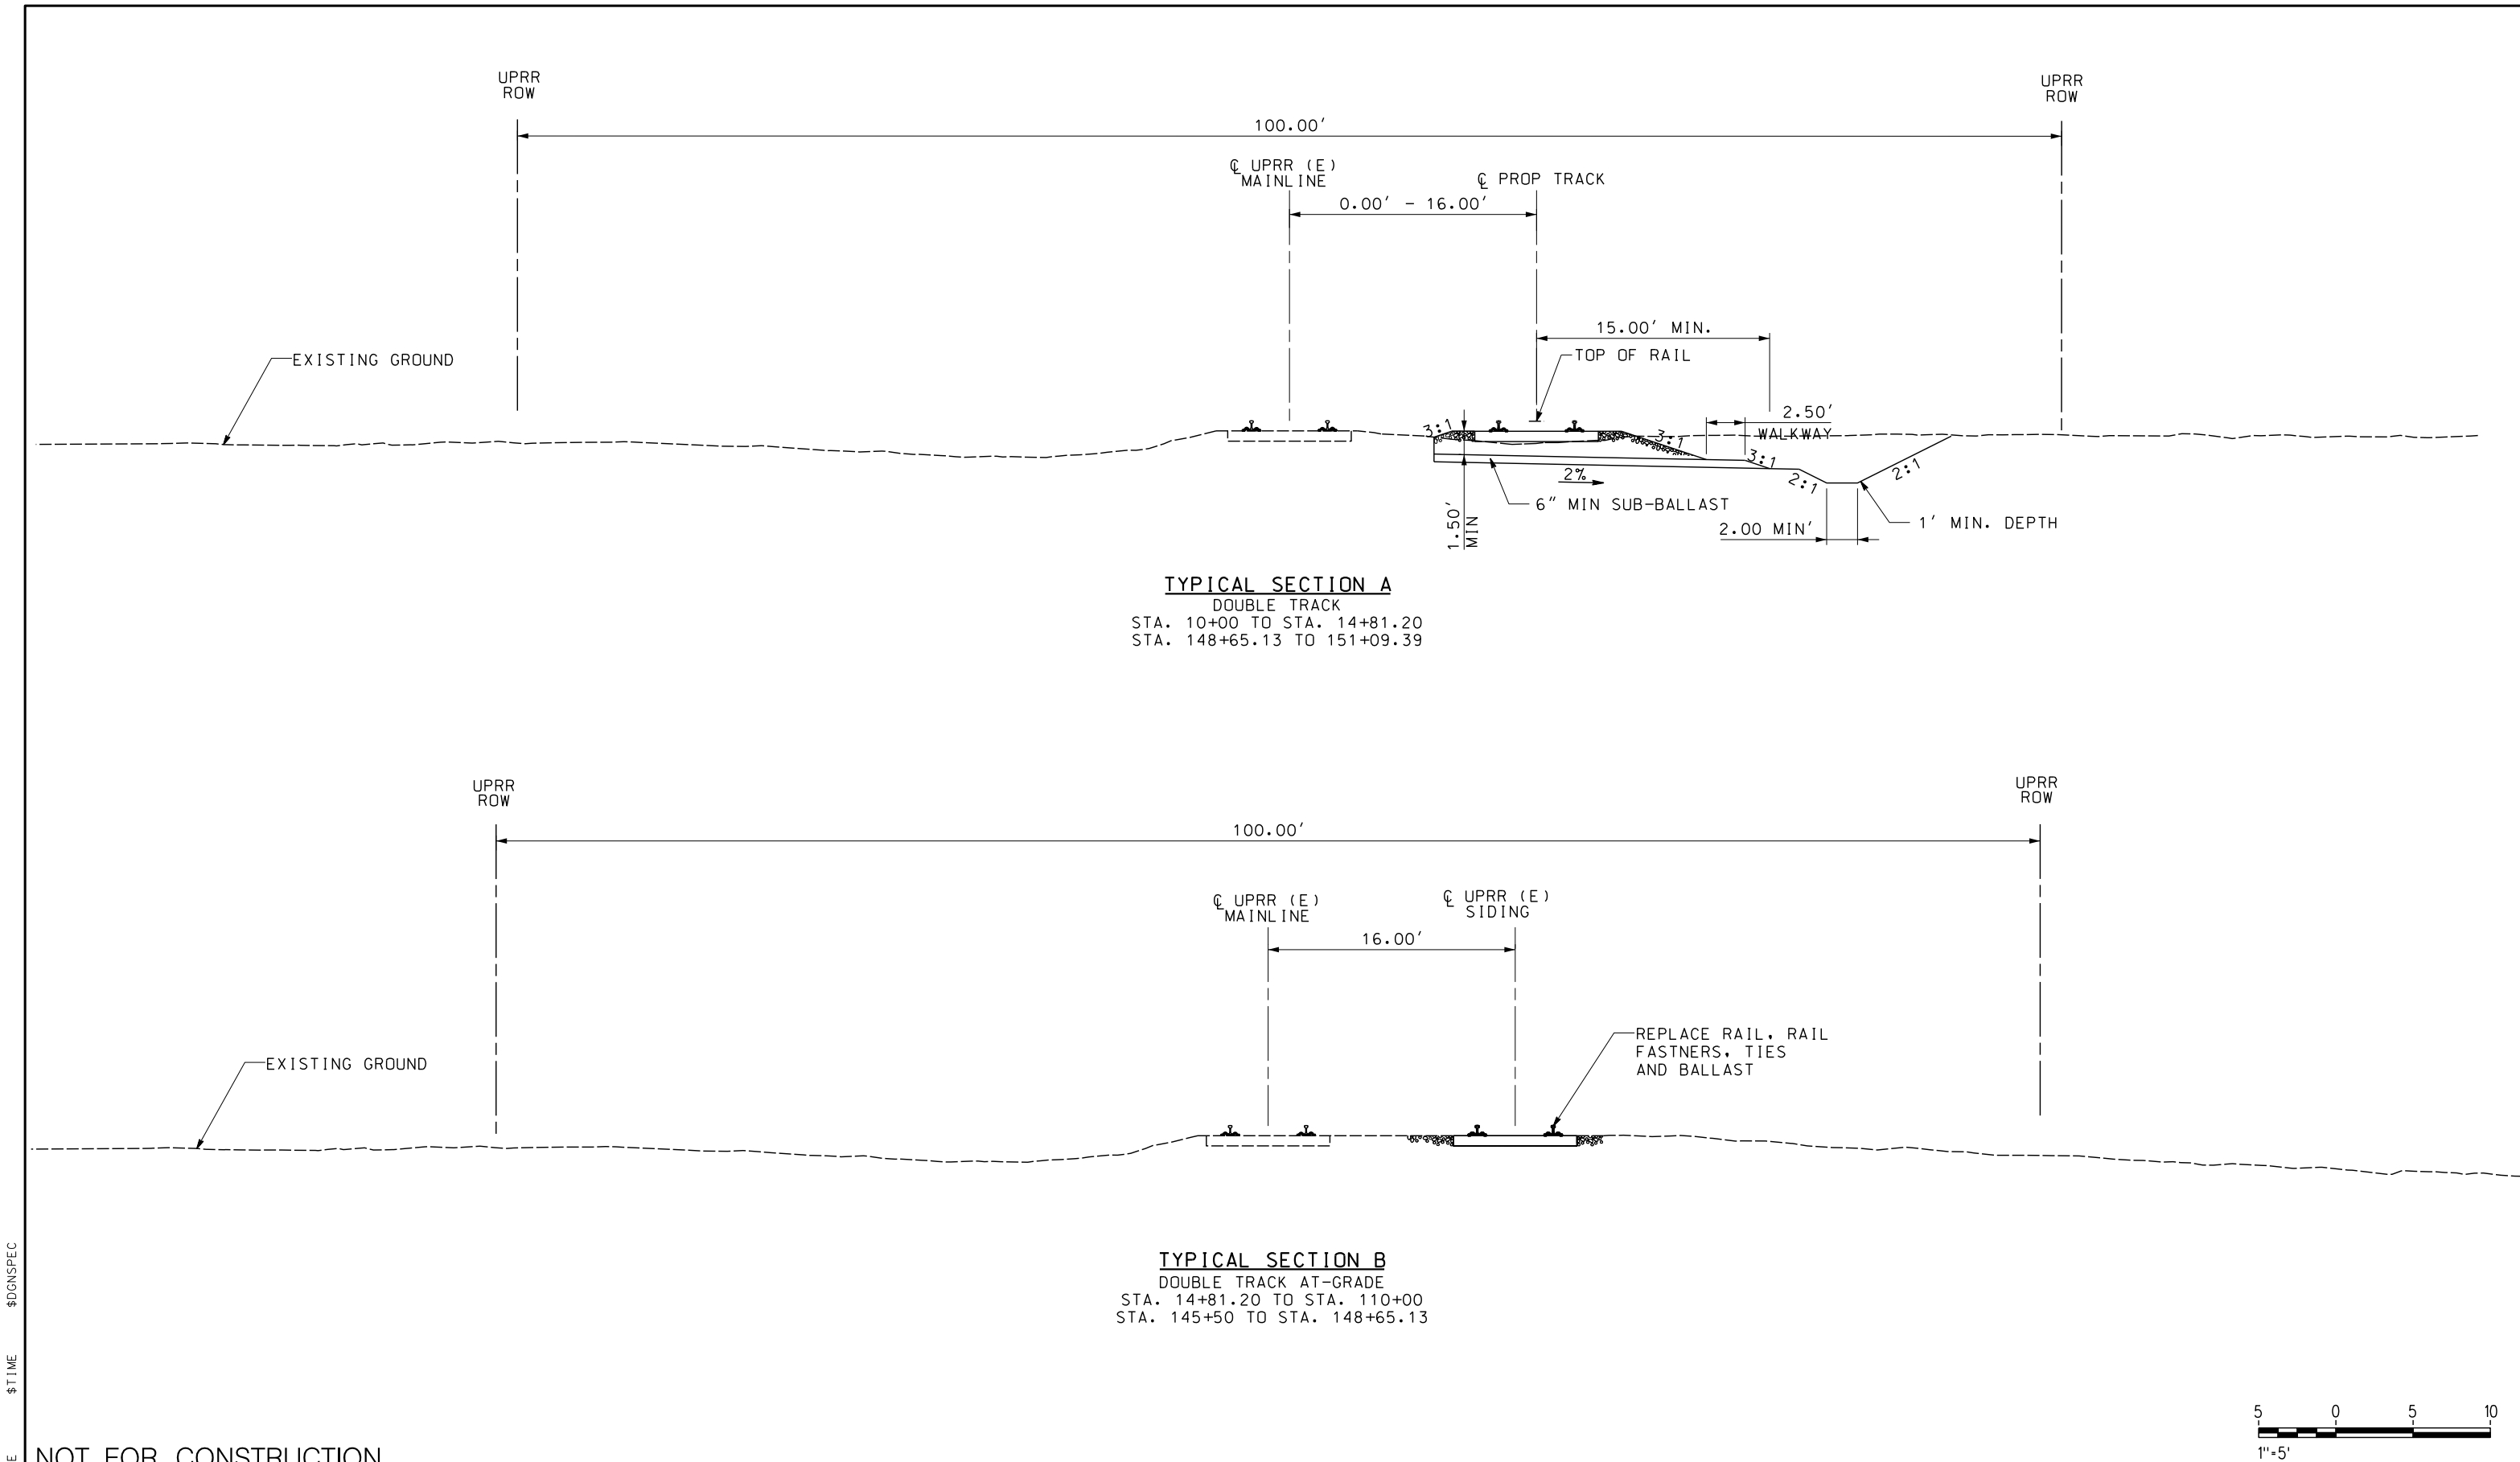


TYPICAL SECTION A
DOUBLE TRACK
STA. 10+00 TO STA. 14+81.20
STA. 148+65.13 TO 151+09.39

TYPICAL SECTION B
DOUBLE TRACK AT-GRADE
STA. 14+81.20 TO STA. 110+00
STA. 145+50 TO STA. 148+65.13

 

NOT FOR CONSTRUCTION

\$USER						DESIGNED BY A. SHIELDS	TRANSPORTATION AECOM AECOM 300 Lakeside Dr, Suite 400 Oakland, CA 94612 T 510.893.3600 F 510.874.3268 www.aecom.com	  15% PRELIMINARY ENGINEERING	SAN JOAQUIN REGIONAL RAIL COMMISSION VALLEY RAIL – SACRAMENTO EXTENSION SOUTH SACRAMENTO SIDING UPGRADE TRACK ALIGNMENT – TYPICAL SECTIONS SHEET 1 OF 2	ENVIRONMENTAL ALTERNATIVE C DRAWING NO. TT-D0001-SS SCALE 1" = 5' SHEET NO. 110 OF 171
						DRAWN BY A. SHIELDS				
						CHECKED BY D. HARTMAN				
						IN CHARGE D. COWIN				
						DATE				
	REV	DATE	BY	CHK	APP	DESCRIPTION				

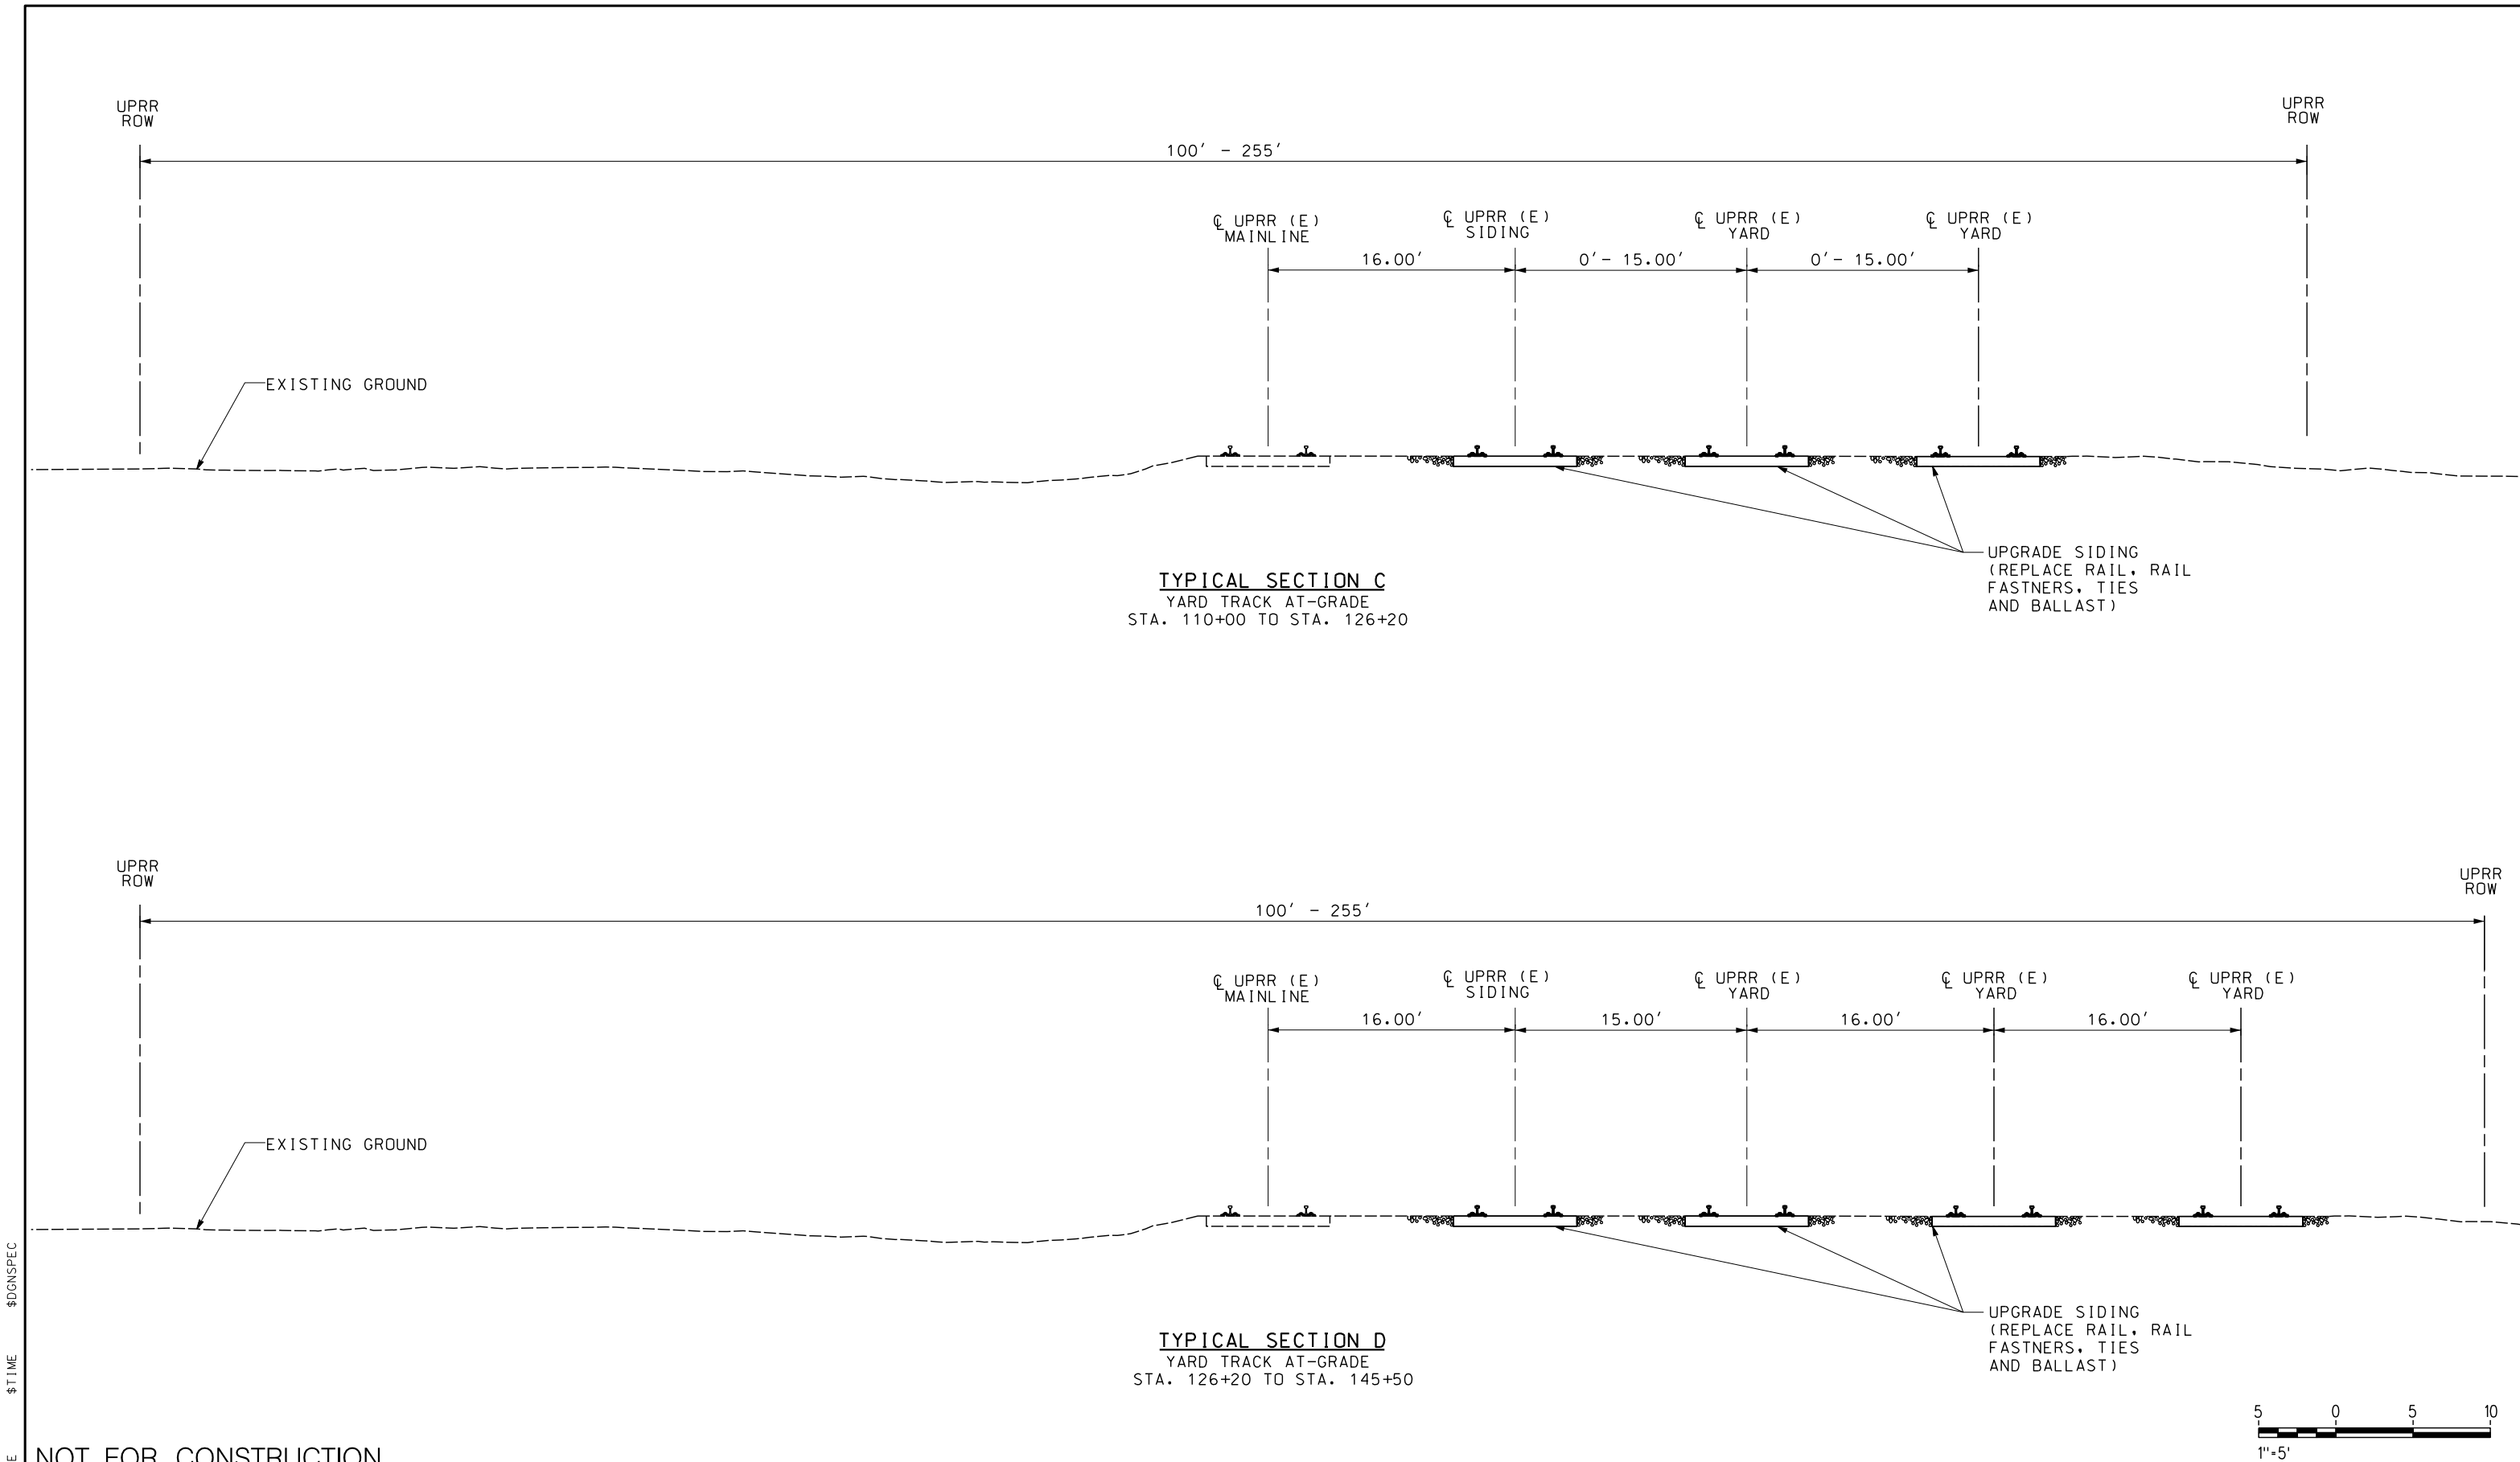

NOT FOR CONSTRUCTION

REV	DATE	BY	CHK	APP	DESCRIPTION

DESIGNED BY A. SHIELDS	TRANSPORTATION AECOM 300 Lakeside Dr, Suite 400 Oakland, CA 94612 T 510.893.3600 F 510.874.3268 www.aecom.com
DRAWN BY A. SHIELDS	
CHECKED BY D. HARTMAN	
IN CHARGE D. COWIN	
DATE	



SAN JOAQUIN
REGIONAL
RAIL COMMISSION

ACE
ALYANGHT CORRIDOR EXPRESS

SAN JOAQUIN REGIONAL RAIL COMMISSION
VALLEY RAIL – SACRAMENTO EXTENSION

SOUTH SACRAMENTO SIDING UPGRADE
TRACK ALIGNMENT – TYPICAL SECTIONS
SHEET 2 OF 2

ENVIRONMENTAL ALTERNATIVE CODE
DRAWING NO. TT-D0002-SS
SCALE 1" = 5'
SHEET NO. 111 OF 171

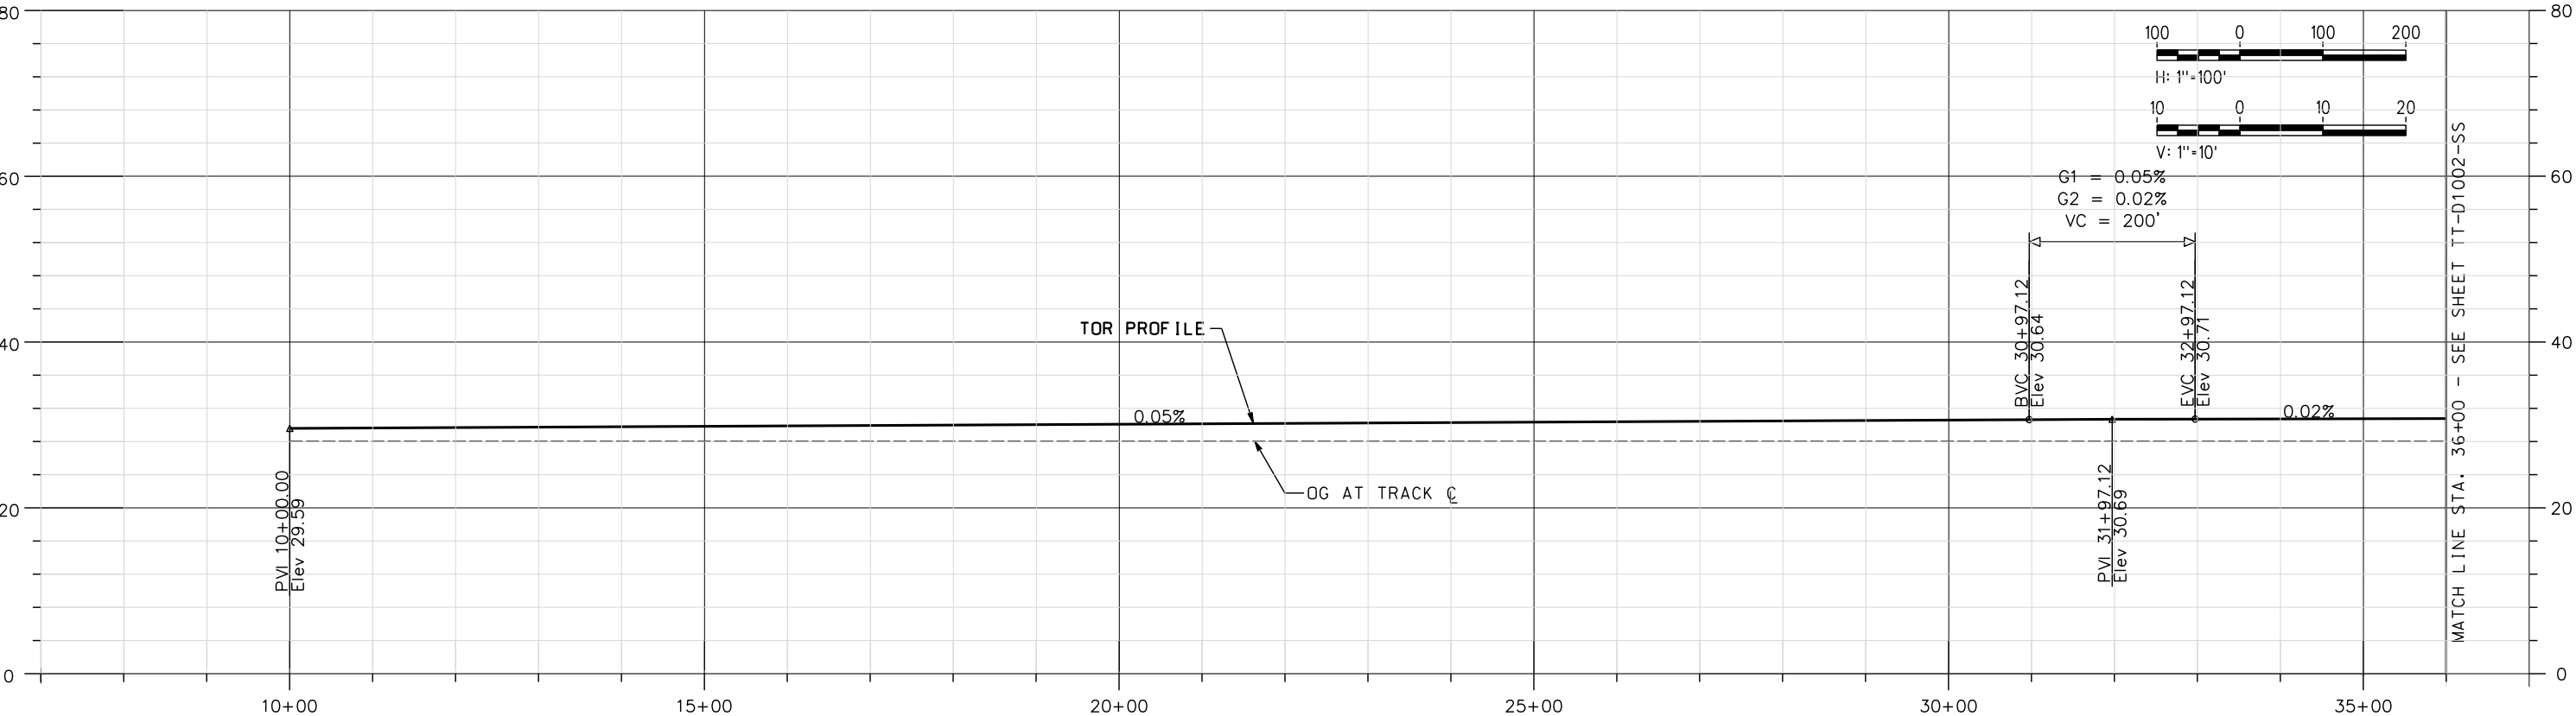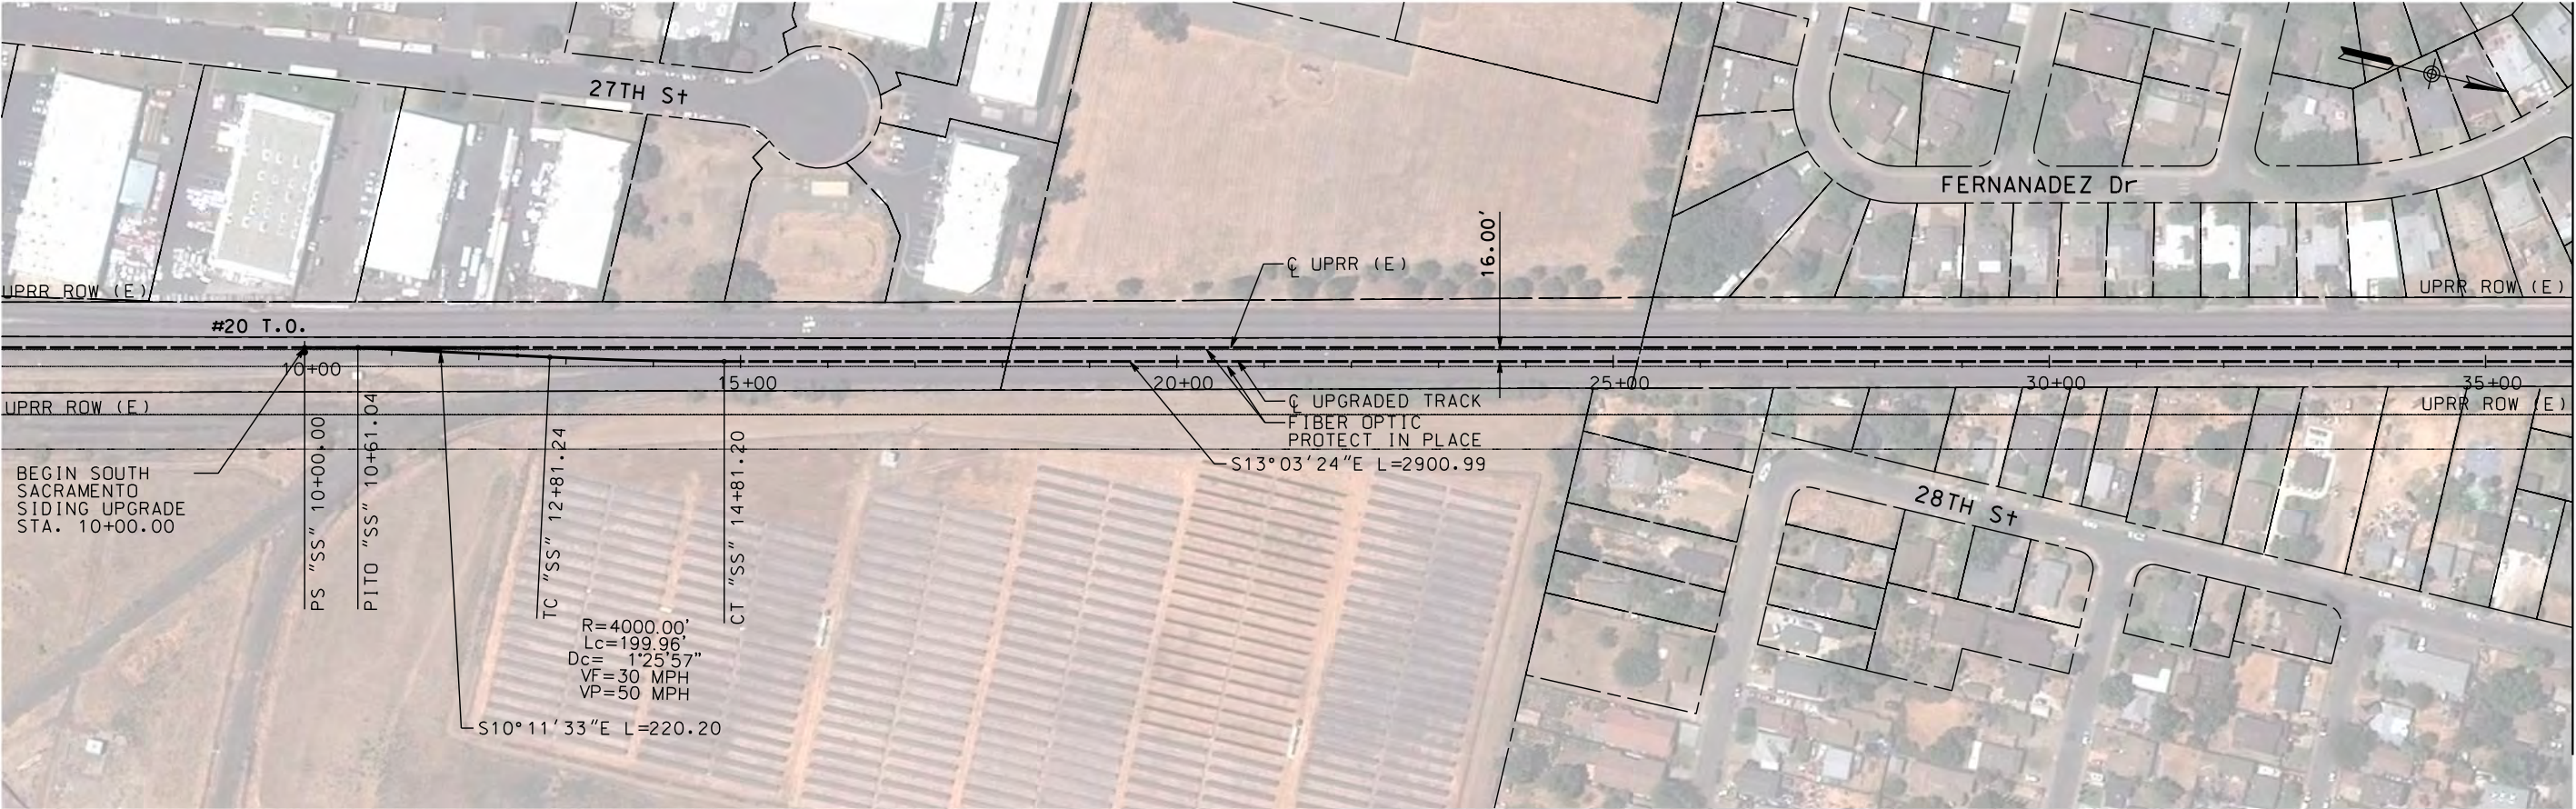

\$USER \$DATE \$TIME \$DGN\$SPEC

NOT FOR CONSTRUCTION

REV	DATE	BY	CHK	APP	DESCRIPTION

DESIGNED BY
A. SHIELDS
DRAWN BY
A. SHIELDS
CHECKED BY
D. HARTMAN
IN CHARGE
D. COWIN
DATE

TRANSPORTATION
AECOM
AECOM
300 Lakeside Dr, Suite 400
Oakland, CA 94612
T 510.893.3600 F 510.874.3268
www.aecom.com



15% PRELIMINARY ENGINEERING

SAN JOAQUIN REGIONAL RAIL COMMISSION
VALLEY RAIL – SACRAMENTO EXTENSION



SOUTH SACRAMENTO SIDING UPGRADE
TRACK ALIGNMENT – PLAN AND PROFILE
STA. 10+00 TO STA. 36+00

ENVIRONMENTAL ALTERNATIVE CODE

DRAWING NO.
TT-D1001-SS

SCALE
AS SHOWN

SHEET NO.
112 OF 171

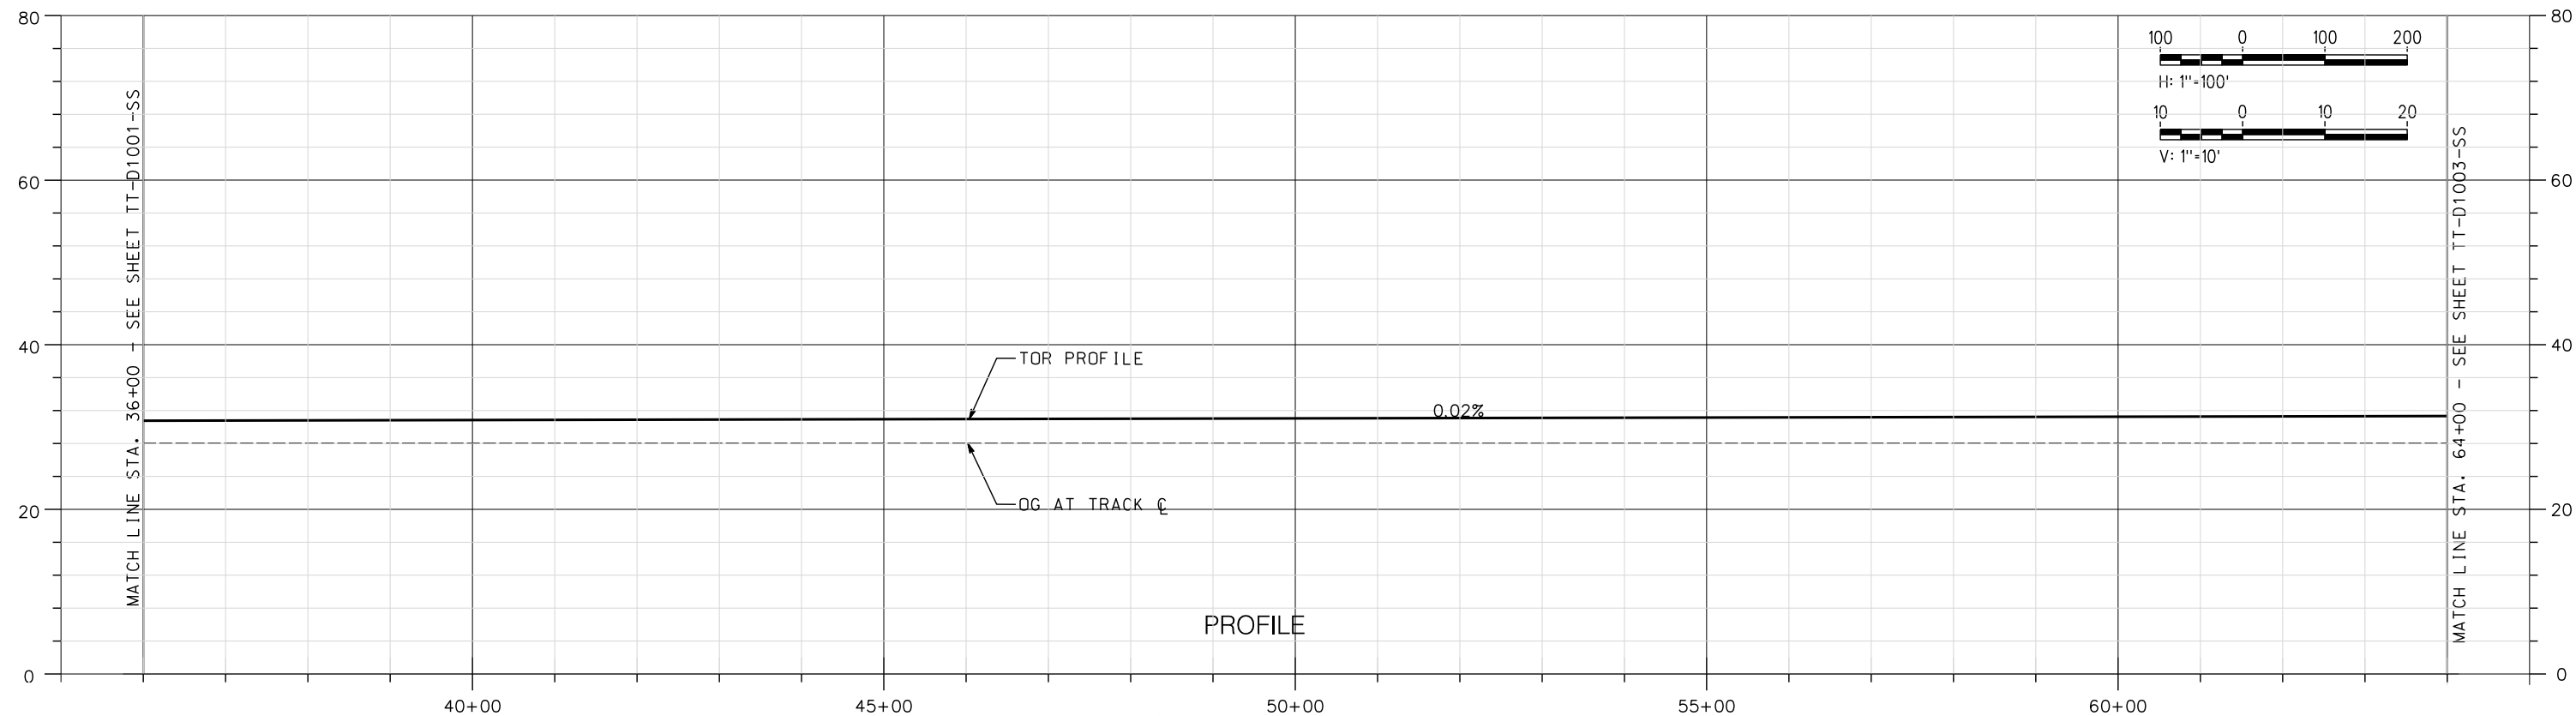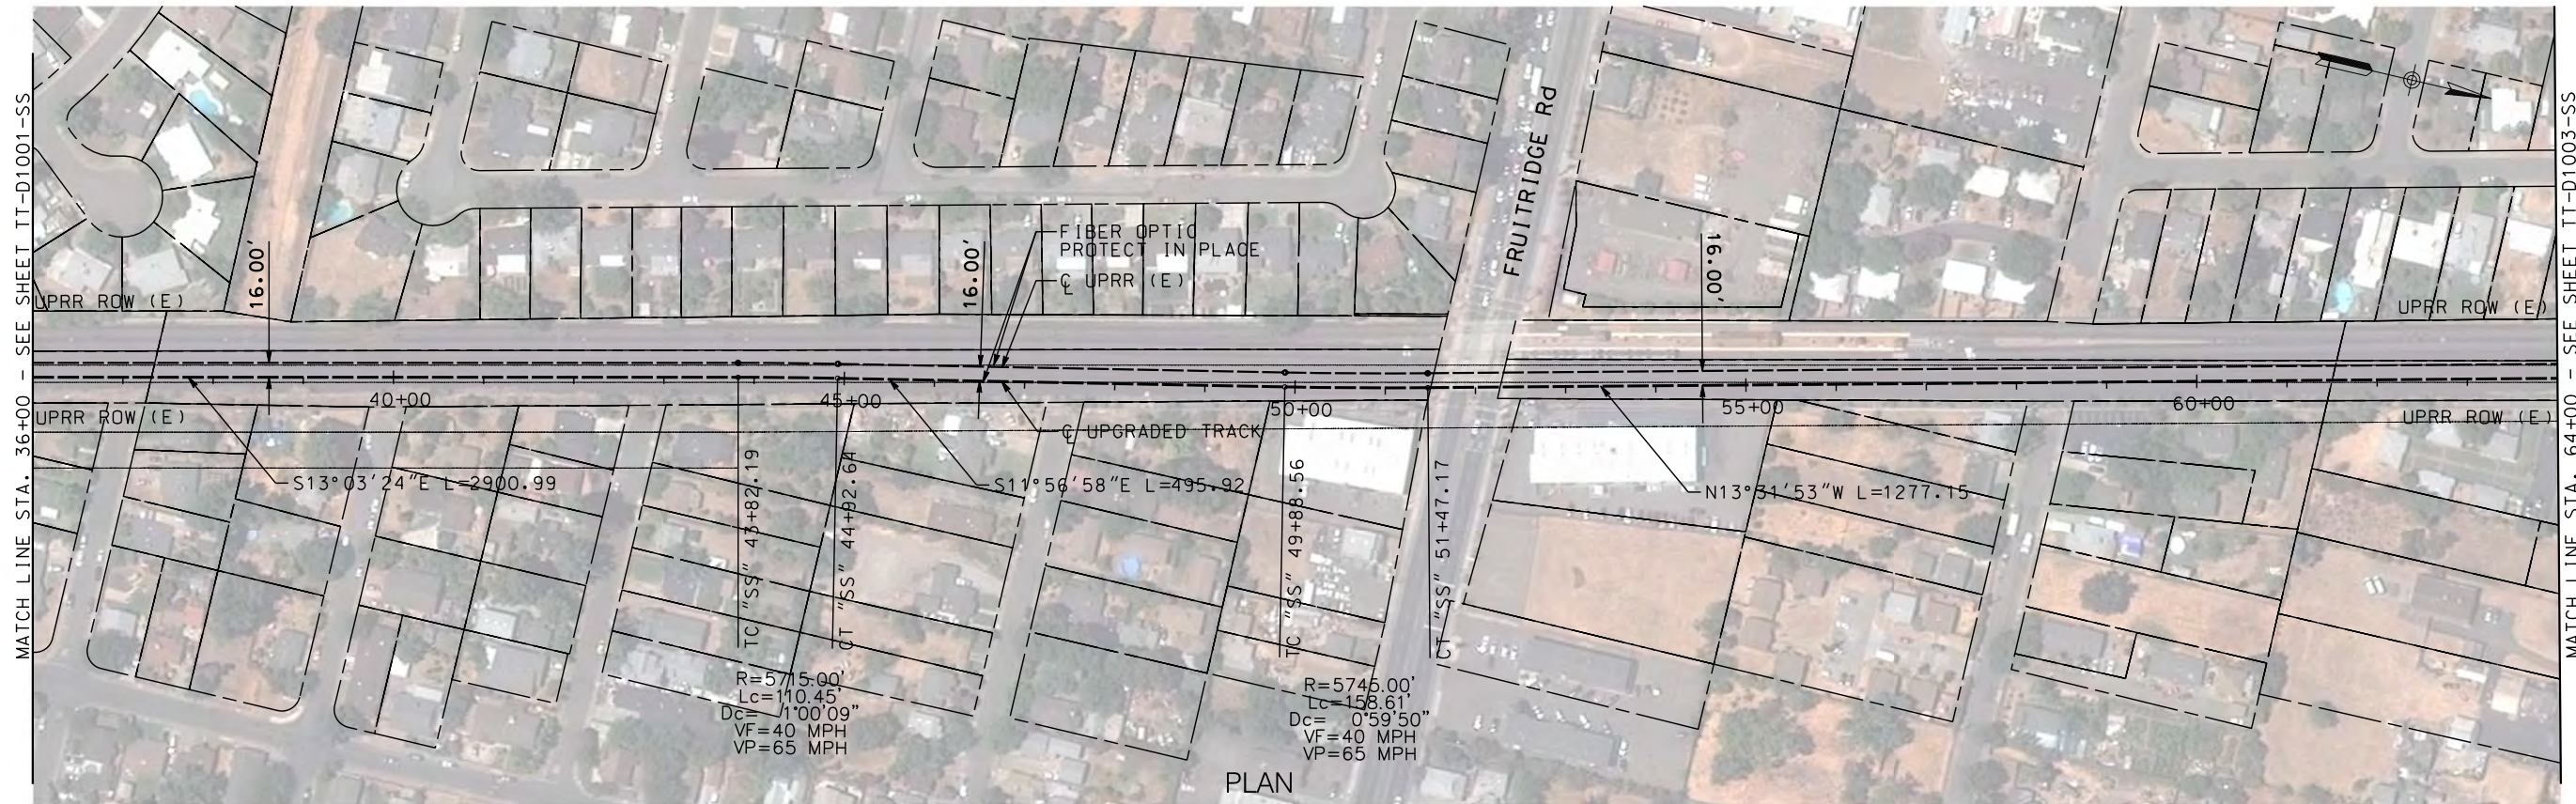

NOT FOR CONSTRUCTION

REV	DATE	BY	CHK	APP	DESCRIPTION

DESIGNED BY A. SHIELDS	TRANSPORTATION AECOM 300 Lakeside Dr, Suite 400 Oakland, CA 94612 T 510.893.3600 F 510.874.3268 www.aecom.com
DRAWN BY A. SHIELDS	
CHECKED BY D. HARTMAN	
IN CHARGE D. COWIN	
DATE	



SAN JOAQUIN
REGIONAL
RAIL COMMISSION

ACE
ALFAMONT CORRIDOR EXPRESS

SAN JOAQUIN REGIONAL RAIL COMMISSION
VALLEY RAIL – SACRAMENTO EXTENSION

SOUTH SACRAMENTO SIDING UPGRADE
TRACK ALIGNMENT – PLAN AND PROFILE
STA. 36+00 TO STA. 64+00

ENVIRONMENTAL ALTERNATIVE CODE
DRAWING NO. TT-D1002-SS
SCALE AS SHOWN
SHEET NO. 113 OF 171

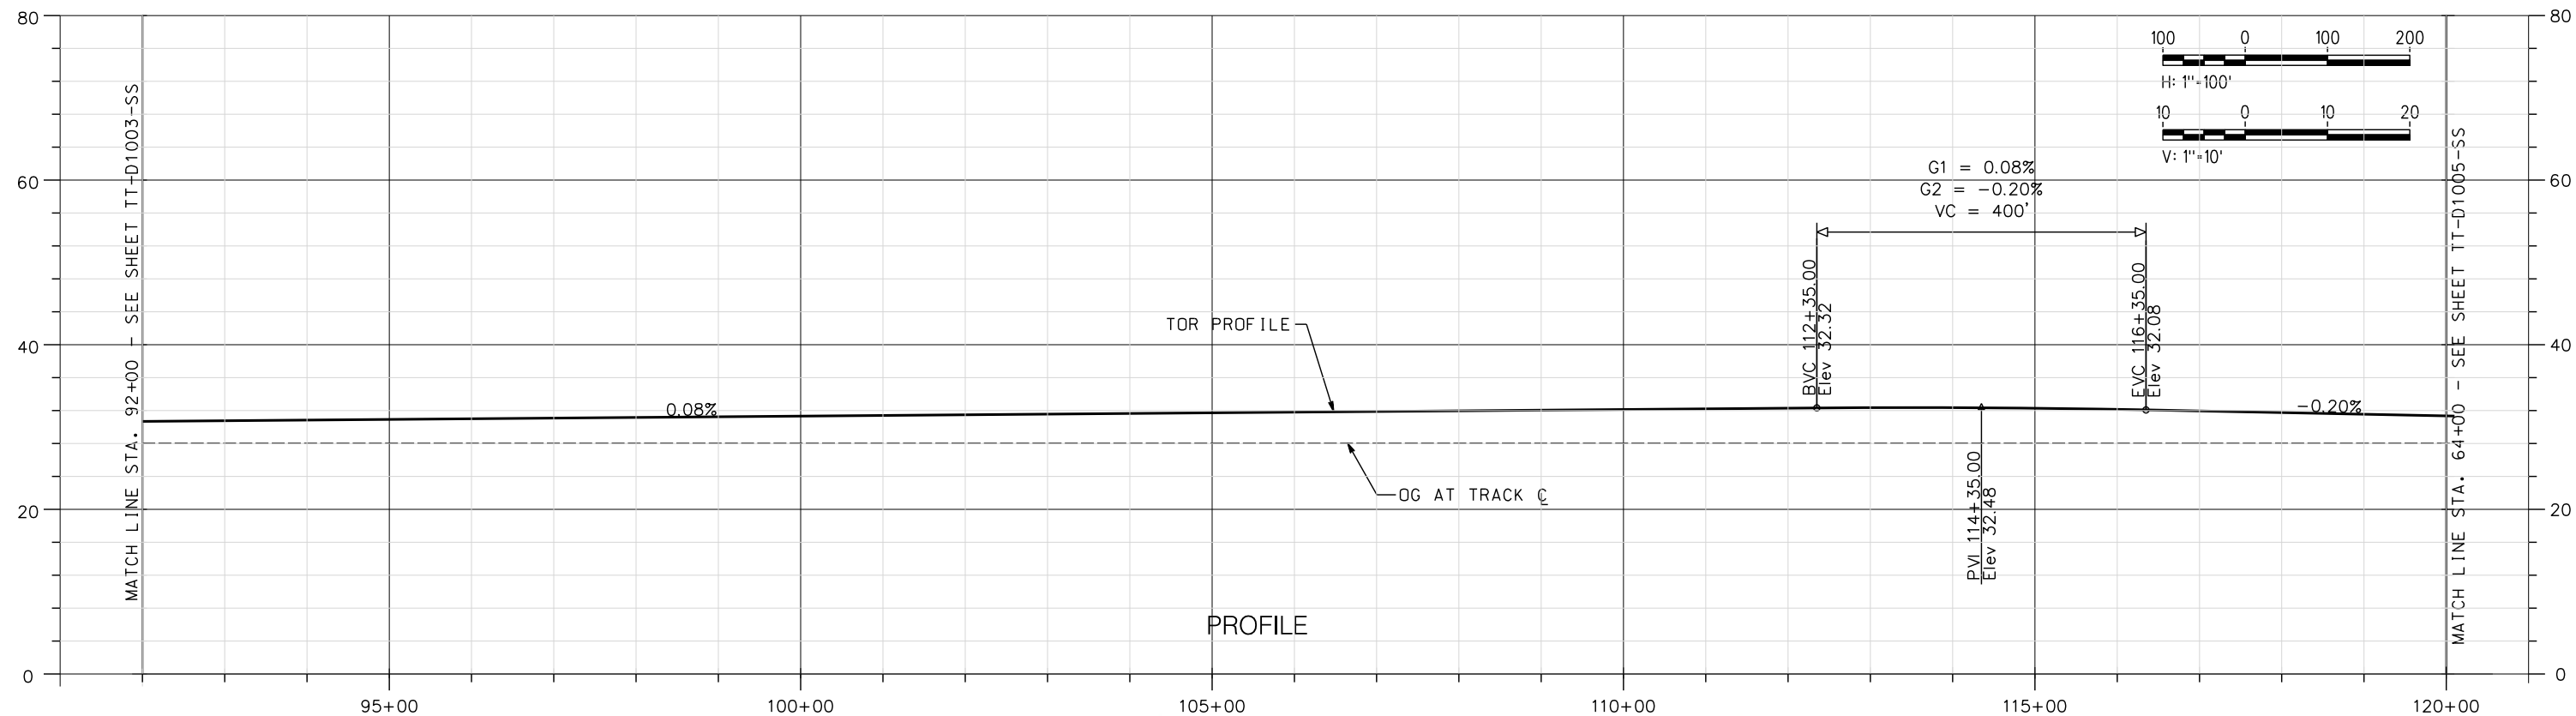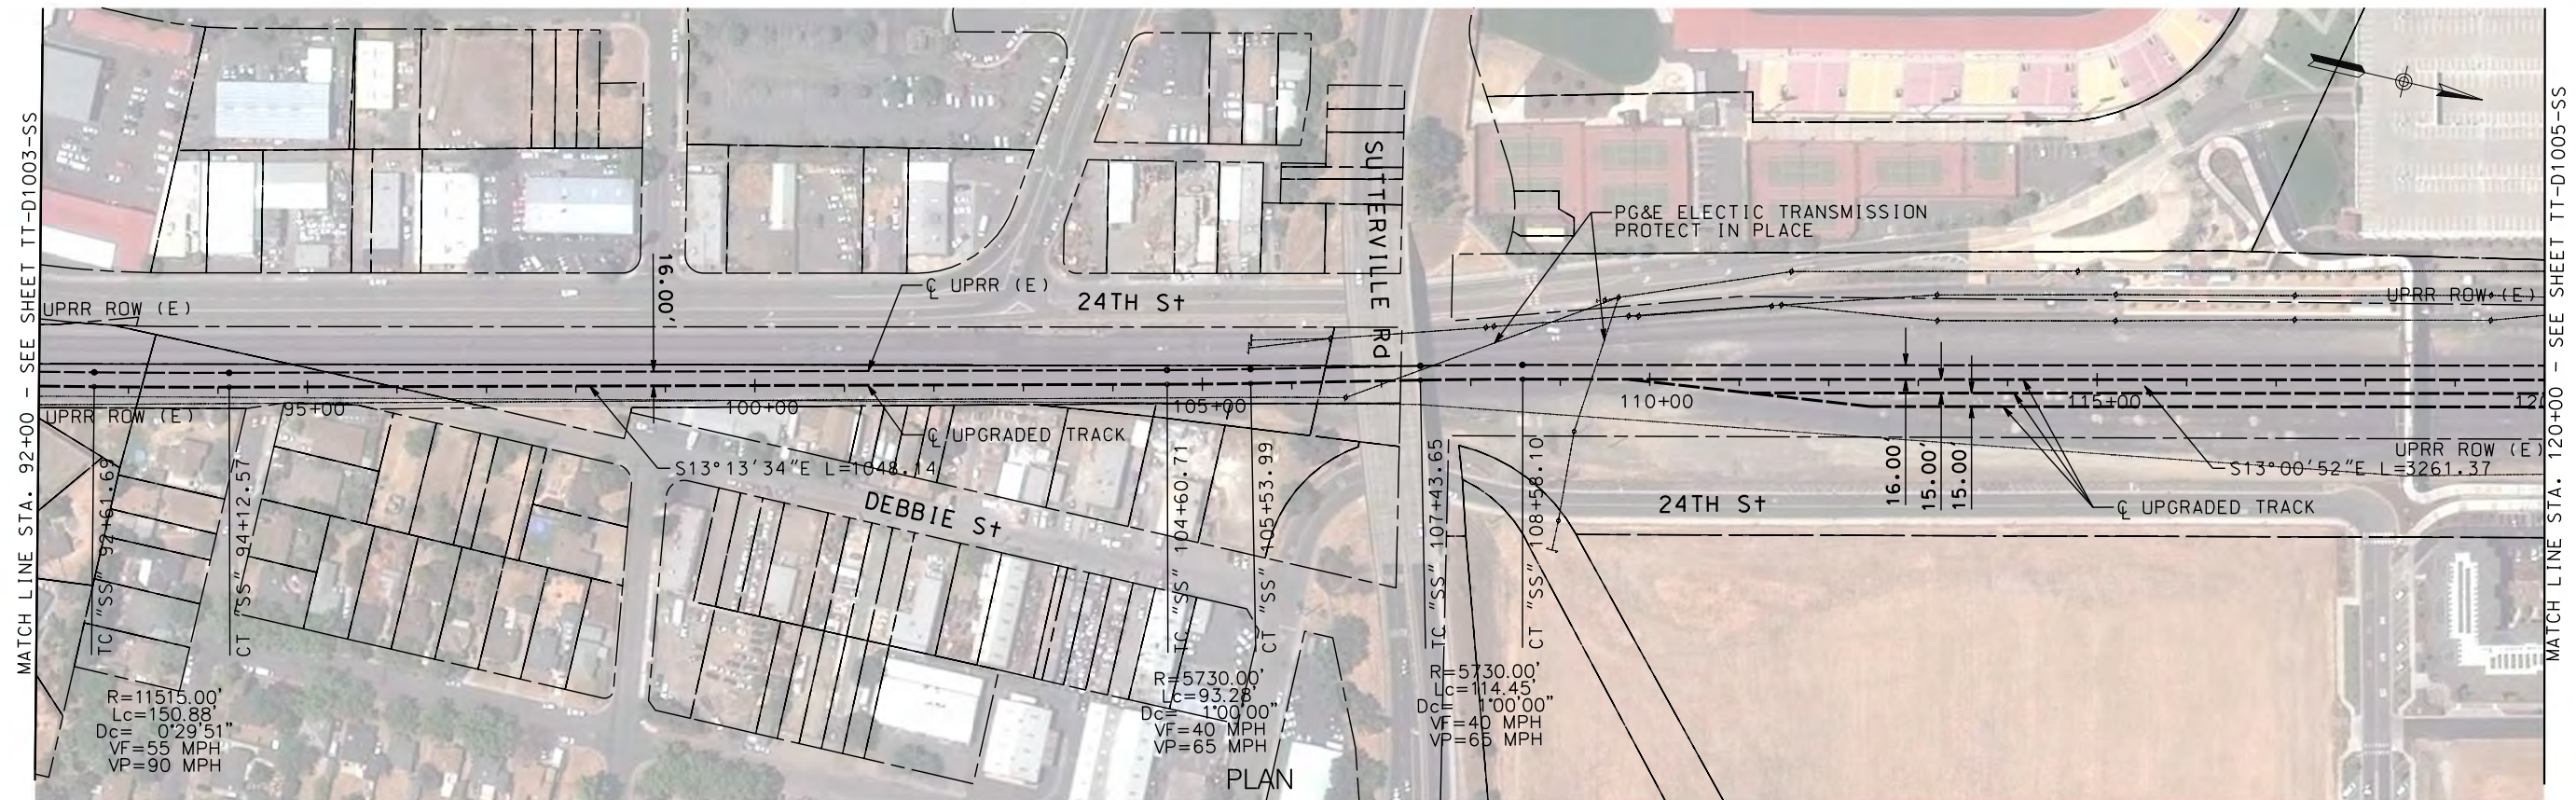

NOT FOR CONSTRUCTION

REV	DATE	BY	CHK	APP	DESCRIPTION

DESIGNED BY A. SHIELDS	TRANSPORTATION AECOM 300 Lakeside Dr, Suite 400 Oakland, CA 94612 T 510.893.3600 F 510.874.3268 www.aecom.com
DRAWN BY A. SHIELDS	
CHECKED BY D. HARTMAN	
IN CHARGE D. CDWIN	
DATE	

SAN JOAQUIN
REGIONAL
RAIL COMMISSION


ACE
ALFACENT CORRIDOR EXPRESS

SAN JOAQUIN REGIONAL RAIL COMMISSION
VALLEY RAIL – SACRAMENTO EXTENSION

SOUTH SACRAMENTO SIDING UPGRADE
TRACK ALIGNMENT – PLAN AND PROFILE
STA. 92+00 TO STA. 120+00

15% PRELIMINARY ENGINEERING

ENVIRONMENTAL ALTERNATIVE CODE
DRAWING NO. TT-D1004-SS
SCALE AS SHOWN
SHEET NO. 115 OF 171

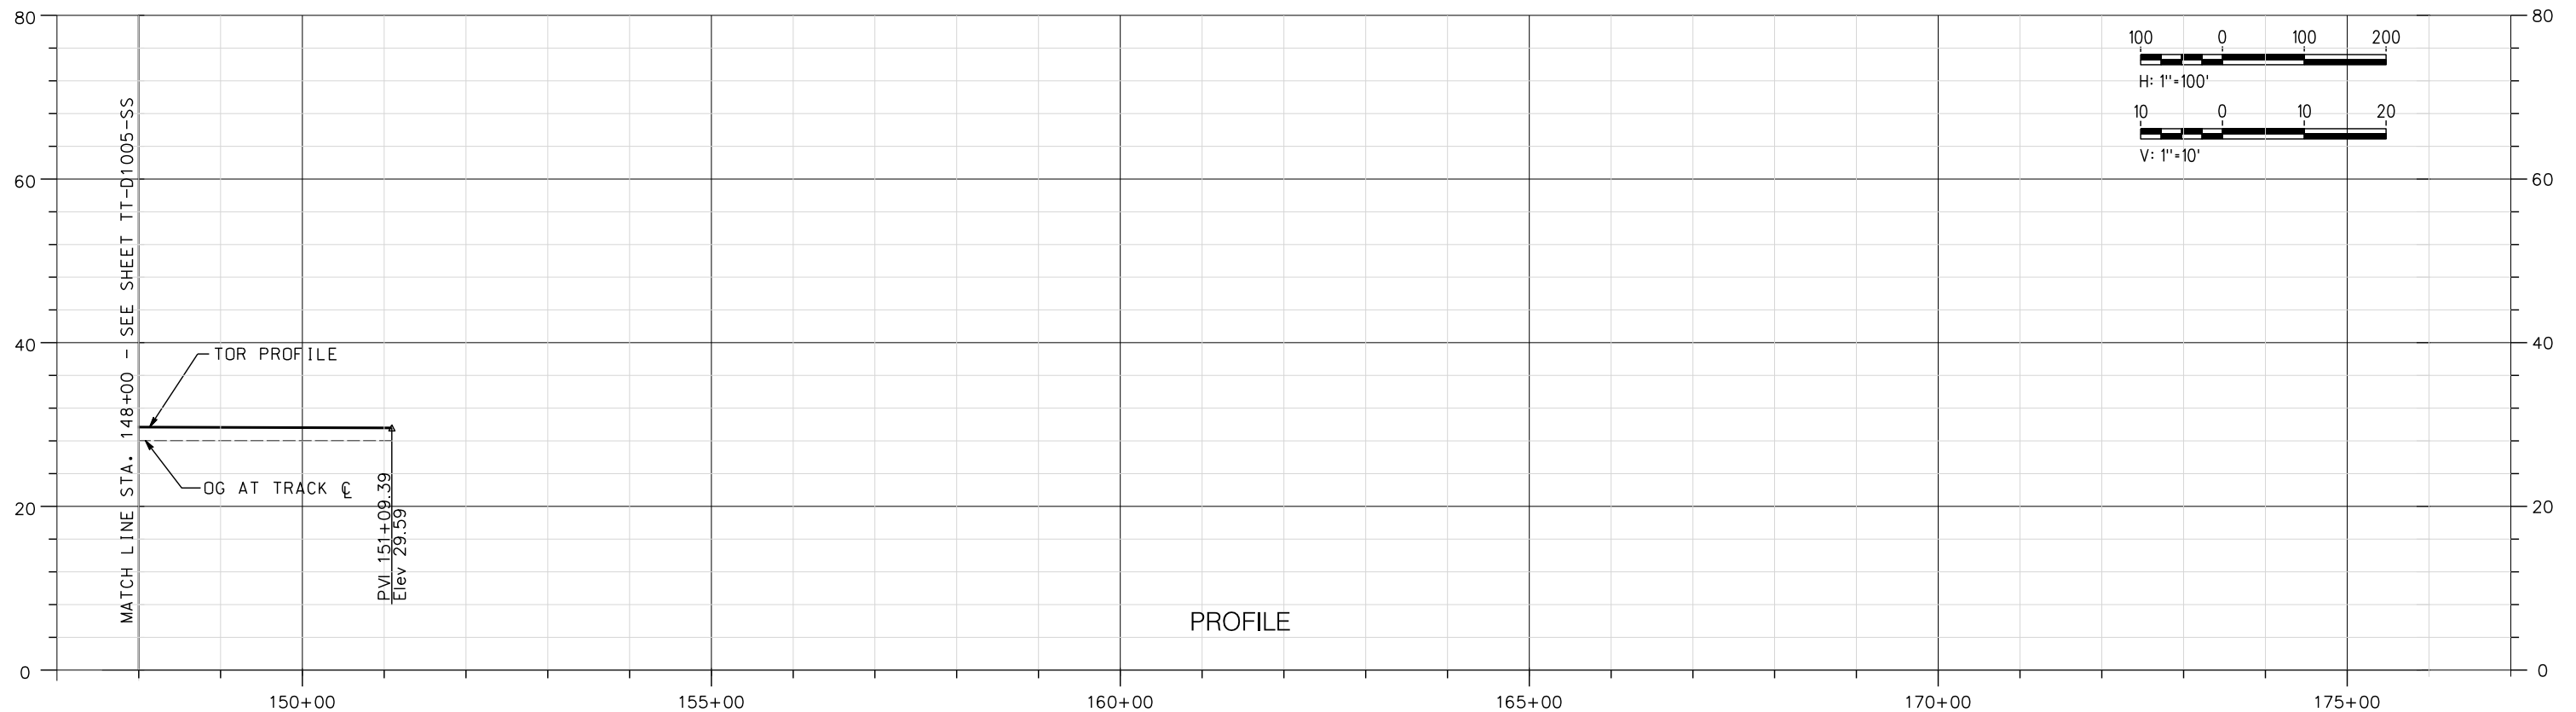

\$USER \$DATE \$TIME \$DGN\$SPEC

NOT FOR CONSTRUCTION					
REV	DATE	BY	CHK	APP	DESCRIPTION

DESIGNED BY
A. SHIELDS

DRAWN BY
A. SHIELDS

CHECKED BY
D. HARTMAN

IN CHARGE
D. COWIN

DATE

TRANSPORTATION

AECOM

AECOM
300 Lakeside Dr, Suite 400
Oakland, CA 94612
T 510.893.3600 F 510.874.3268

www.aecom.com

 SAN JOAQUIN
REGIONAL
RAIL COMMISSION


 **ACE**
ALFAMONT CORRIDOR EXPRESS

15% PRELIMINARY ENGINEERING

SAN JOAQUIN REGIONAL RAIL COMMISSION
VALLEY RAIL – SACRAMENTO EXTENSION

SOUTH SACRAMENTO SIDING UPGRADE
TRACK ALIGNMENT – PLAN AND PROFILE
STA. 148+00 TO STA. 151+09.39

ENVIRONMENTAL ALTERNATIVE CODE
DRAWING NO.
TT-D1006-SS
SCALE
AS SHOWN
SHEET NO.
117 OF 171

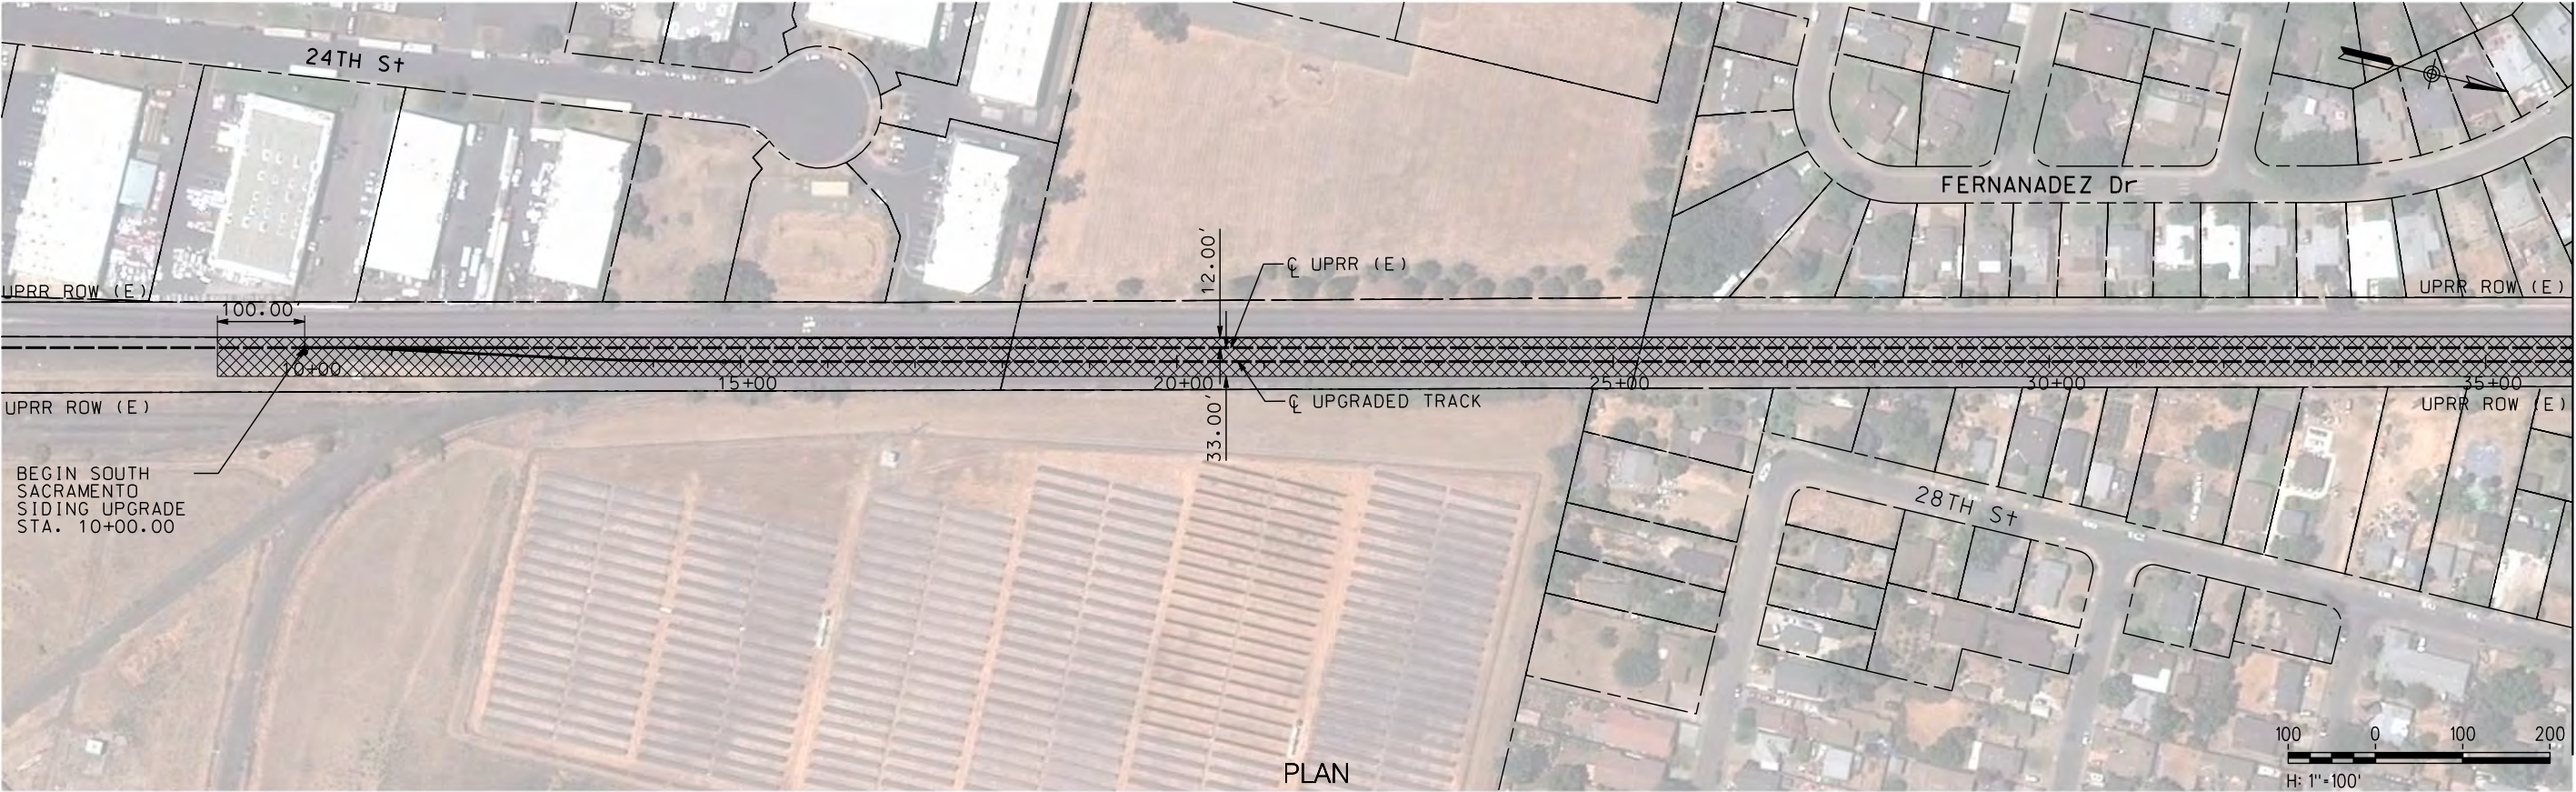

NOT FOR CONSTRUCTION

\$USER \$DATE \$TIME \$DGN\$SPEC

REV	DATE	BY	CHK	APP	DESCRIPTION

DESIGNED BY A. SHIELDS
DRAWN BY A. SHIELDS
CHECKED BY D. HARTMAN
IN CHARGE D. COWIN
DATE


TRANSPORTATION	AECOM
AECOM 300 Lakeside Dr, Suite 400 Oakland, CA 94612 T 510.893.3600 F 510.874.3268	
www.aecom.com	



15% PRELIMINARY ENGINEERING

SAN JOAQUIN REGIONAL RAIL COMMISSION
VALLEY RAIL – SACRAMENTO EXTENSION
SOUTH SACRAMENTO SIDING UPGRADE
TRACK ALIGNMENT
TEMPORARY CONSTRUCTION AREAS PLAN
STA. 10+00 TO STA. 64+00

ENVIRONMENTAL ALTERNATIVE CODE
DRAWING NO. CV-11001-SS
SCALE AS SHOWN
SHEET NO. 118 OF 171

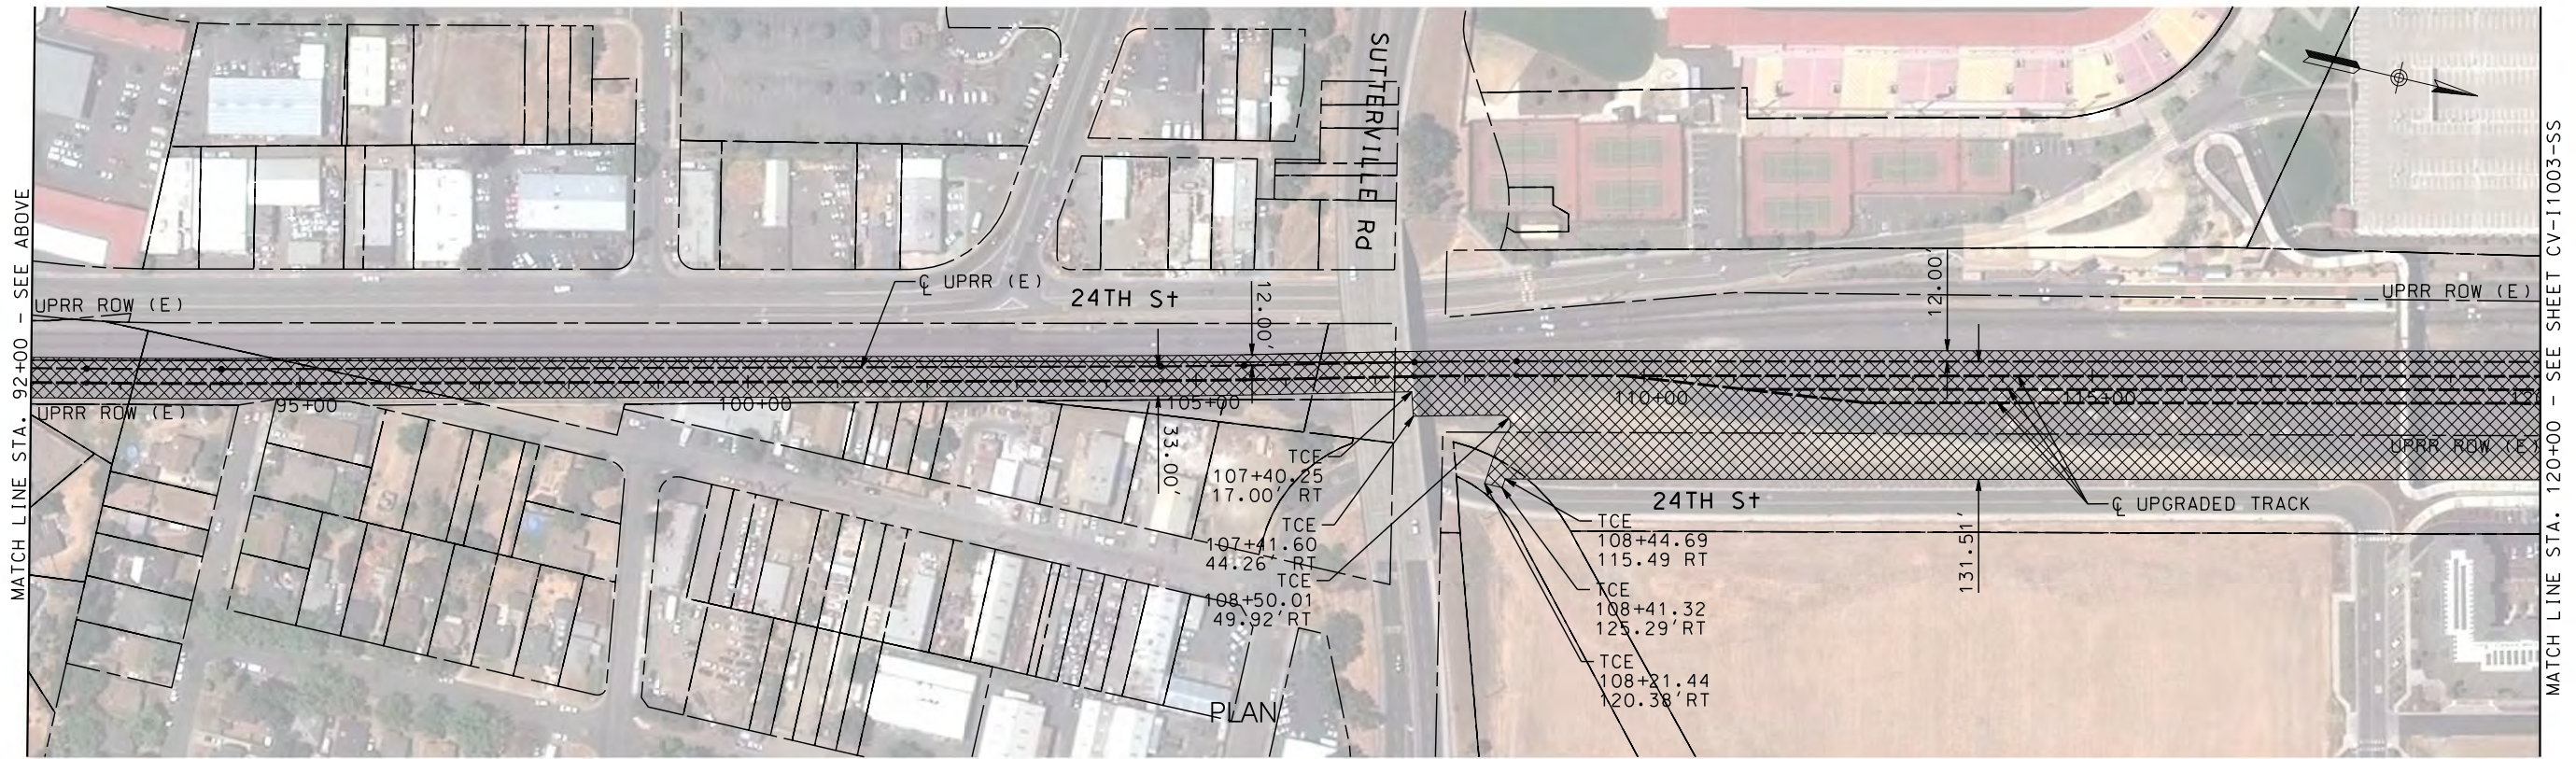

\$USER \$DATE \$TIME \$DGN\$SPEC

NOT FOR CONSTRUCTION

REV	DATE	BY	CHK	APP	DESCRIPTION

DESIGNED BY A. SHIELDS
DRAWN BY A. SHIELDS
CHECKED BY D. HARTMAN
IN CHARGE D. COWIN
DATE



TRANSPORTATION
AECOM
300 Lakeside Dr, Suite 400 Oakland, CA 94612 T 510.893.3600 F 510.874.3268
www.aecom.com



15% PRELIMINARY ENGINEERING

SAN JOAQUIN REGIONAL RAIL COMMISSION
VALLEY RAIL – SACRAMENTO EXTENSION
SOUTH SACRAMENTO SIDING UPGRADE
TRACK ALIGNMENT
TEMPORARY CONSTRUCTION AREAS PLAN
STA. 64+00 TO STA. 120+00

ENVIRONMENTAL ALTERNATIVE CODE
DRAWING NO. CV-I1002-SS
SCALE AS SHOWN
SHEET NO. 119 OF 171

 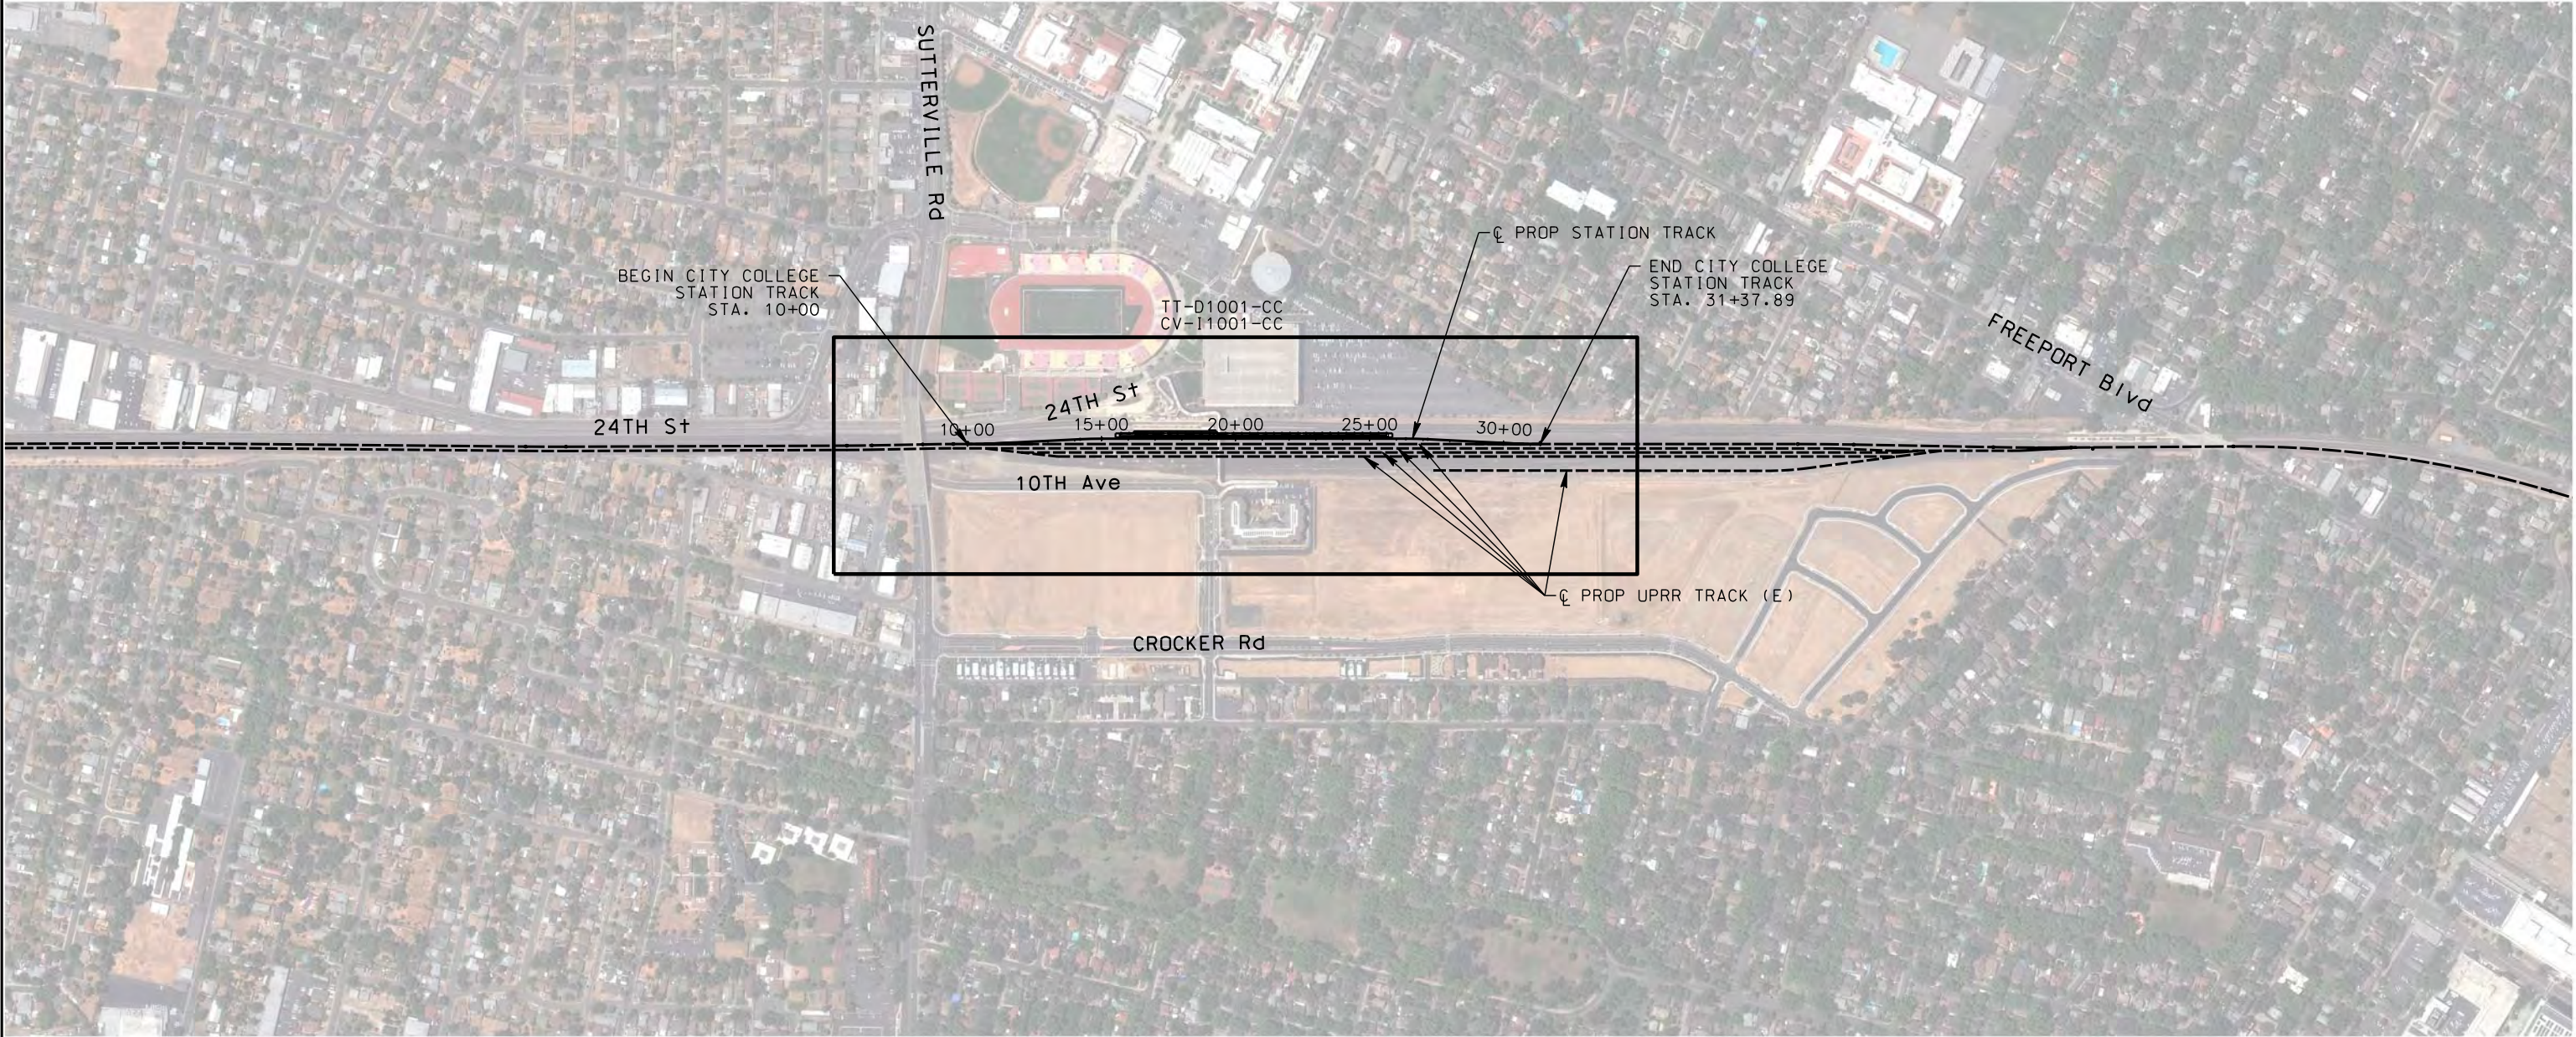

\$DATE \$TIME \$DGN\$SPEC \$USER

NOT FOR CONSTRUCTION

REV	DATE	BY	CHK	APP	DESCRIPTION

DESIGNED BY	A. SHIELDS
DRAWN BY	A. SHIELDS
CHECKED BY	D. HARTMAN
IN CHARGE	D. COWIN
DATE	

TRANSPORTATION



AECOM
300 Lakeside Dr, Suite 400
Oakland, CA 94612
T 510.893.3600 F 510.874.3268

www.aecom.com



SAN JOAQUIN
REGIONAL
RAIL COMMISSION




ACE
ALFAMONT CORRIDOR EXPRESS

15% PRELIMINARY ENGINEERING


SAN JOAQUIN REGIONAL RAIL COMMISSION
VALLEY RAIL – SACRAMENTO EXTENSION

CITY COLLEGE STATION – TRACK ALIGNMENT
KEY MAP
STA. 10+00 TO STA. 31+37.89


ENVIRONMENTAL ALTERNATIVE CODE
DRAWING NO. TT-B0001-CC
SCALE NONE
SHEET NO. 121 OF 171

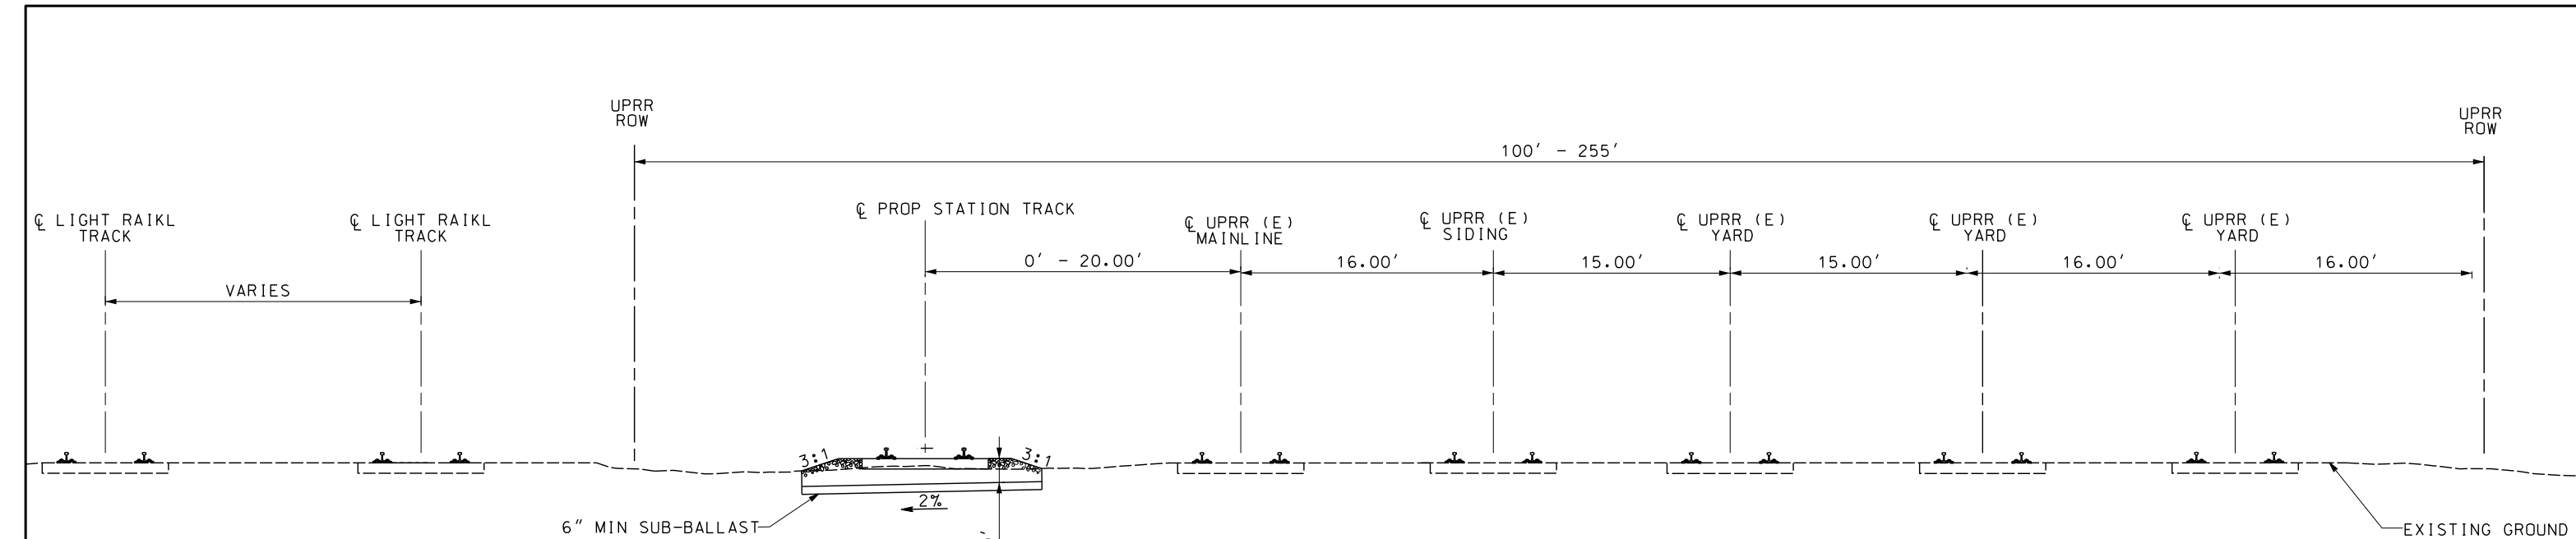

TYPICAL SECTION A
STATION APPROACH AT-GRADE
STA. 10+00 TO STA. 15+02.28
STA. 26+35.61 TO STA. 31+37.89

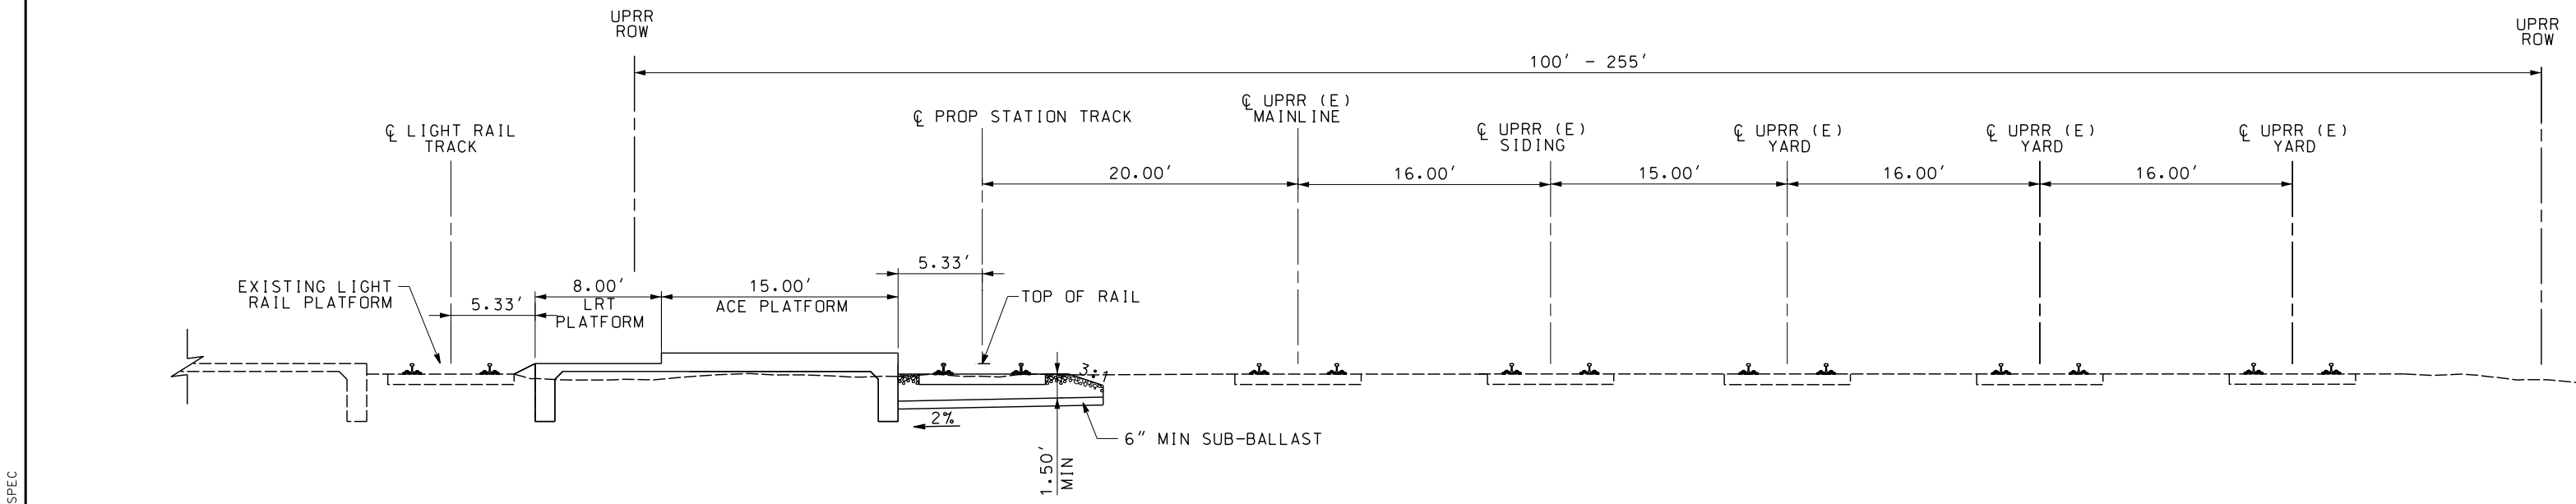


TYPICAL SECTION B
CITY CENTER STATION ADJACENT TO LIGHT RAIL STATION
STA. 15+02.28 TO STA. 24+40

 

NOT FOR CONSTRUCTION

SHEET NO.						DESIGNED BY A. SHIELDS	TRANSPORTATION AECOM AECOM 300 Lakeside Dr, Suite 400 Oakland, CA 94612 T 510.893.3600 F 510.874.3268 www.aecom.com	 	SAN JOAQUIN REGIONAL RAIL COMMISSION VALLEY RAIL – SACRAMENTO EXTENSION CITY COLLEGE STATION – TRACK ALIGNMNET TYPICAL SECTIONS SHEET 1 OF 2	ENVIRONMENTAL ALTERNATIVE C DRAWING NO. TT-D0001-CC SCALE 1" = 5' SHEET NO. 122 OF 171
						DRAWN BY A. SHIELDS				
						CHECKED BY D. HARTMAN				
						IN CHARGE D. COWIN				
						DATE				
	REV	DATE	BY	CHK	APP	DESCRIPTION				

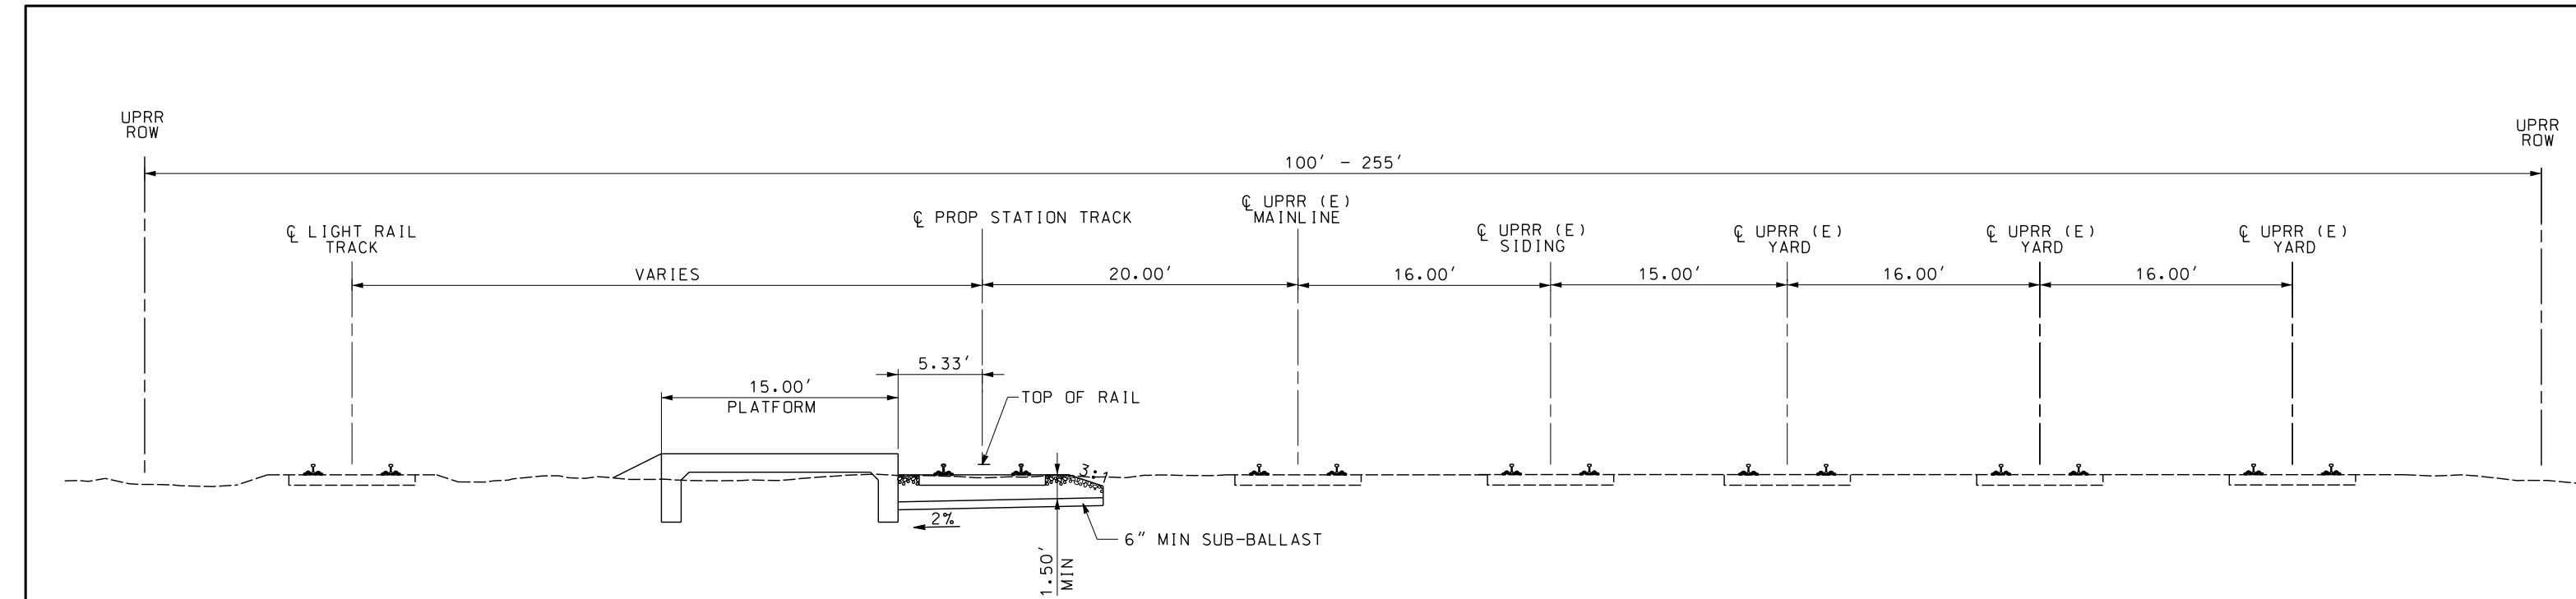


TYPICAL SECTION C
CITY CENTER STATION
STA. 24+40 TO STA. 26+35.61



NOT FOR CONSTRUCTION

\$USER							DESIGNED BY A. SHIELDS	TRANSPORTATION AECOM 300 Lakeside Dr, Suite 400 Oakland, CA 94612 T 510.893.3600 F 510.874.3268 www.aecom.com	 	SAN JOAQUIN REGIONAL RAIL COMMISSION VALLEY RAIL – SACRAMENTO EXTENSION CITY COLLEGE STATION – TRACK ALIGNMNET TYPICAL SECTIONS SHEET 2 OF 2	ENVIRONMENTAL ALTERNATIVE CODE DRAWING NO. TT-D0002-CC SCALE 1" = 5' SHEET NO. 123 OF 171
							DRAWN BY A. SHIELDS				
							CHECKED BY D. HARTMAN				
							IN CHARGE D. COWIN				
							DATE				
	REV	DATE	BY	CHK	APP	DESCRIPTION					

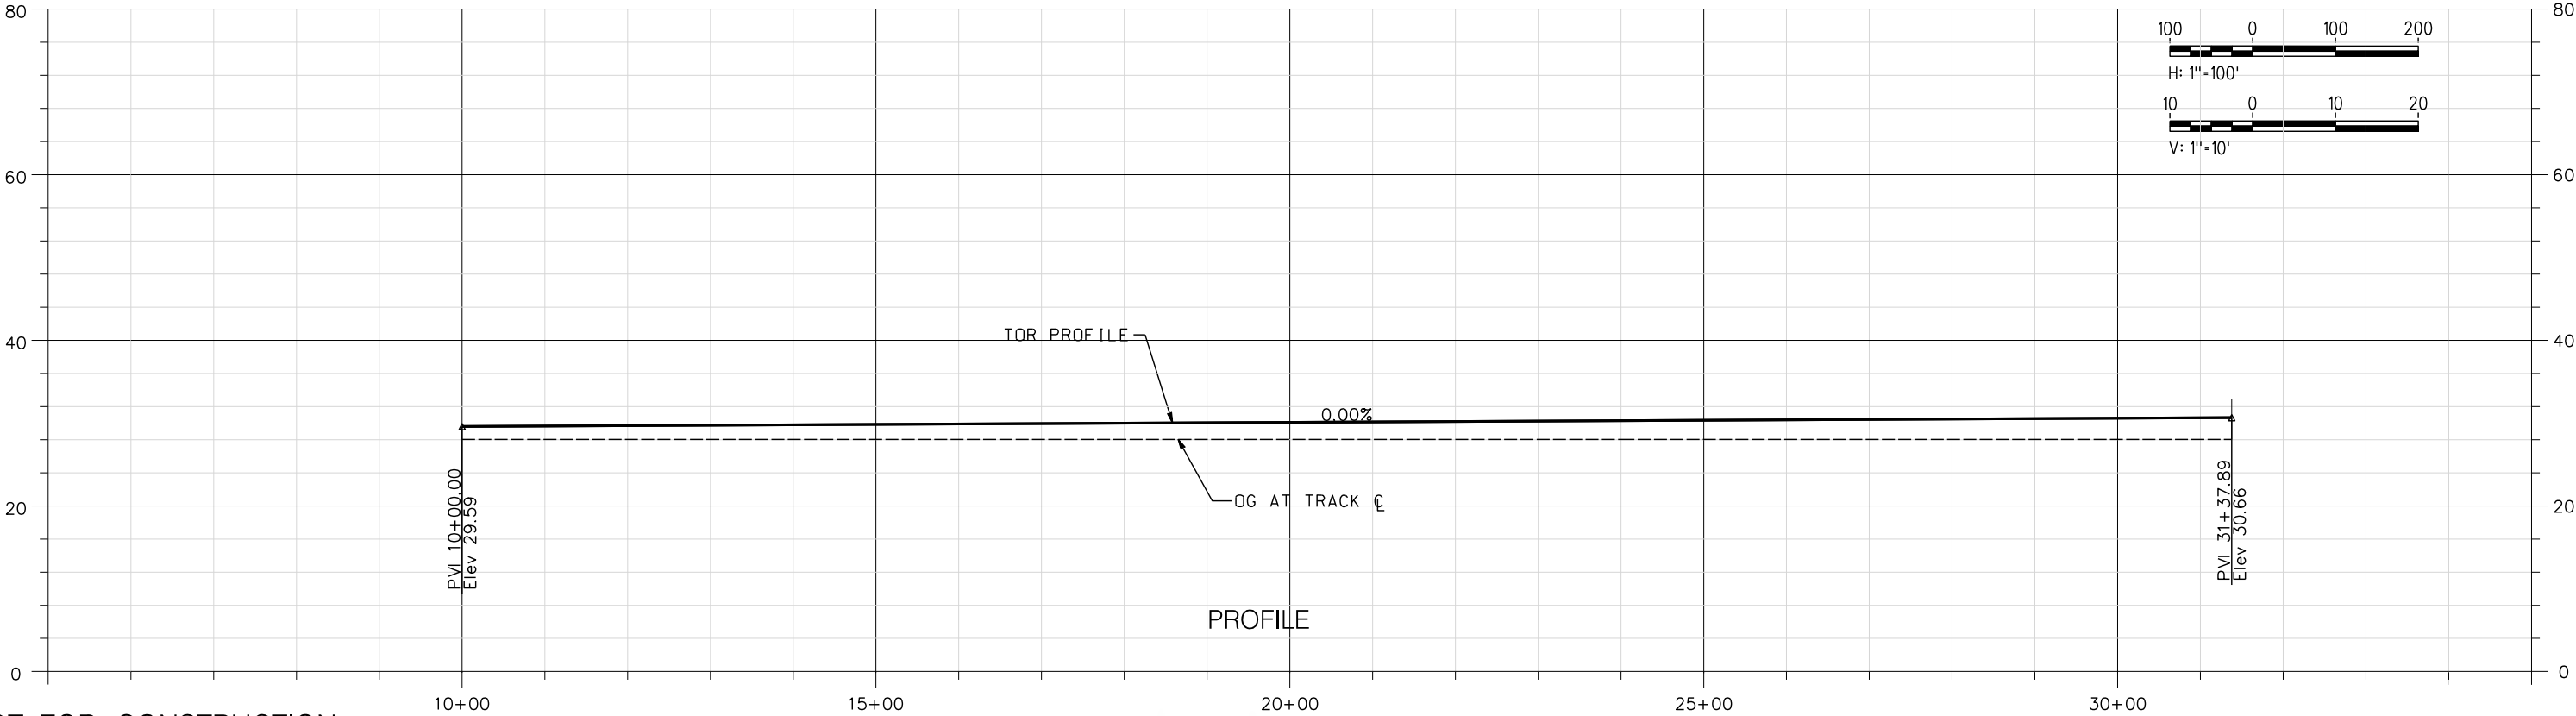

NOT FOR CONSTRUCTION

REV	DATE	BY	CHK	APP	DESCRIPTION

DESIGNED BY A. SHIELDS
DRAWN BY A. SHIELDS
CHECKED BY D. HARTMAN
IN CHARGE D. COWIN
DATE

TRANSPORTATION
AECOM
AECOM 300 Lakeside Dr, Suite 400 Oakland, CA 94612 T 510.893.3600 F 510.874.3268
www.aecom.com




15% PRELIMINARY ENGINEERING

SAN JOAQUIN REGIONAL RAIL COMMISSION
VALLEY RAIL – SACRAMENTO EXTENSION

CITY COLLEGE STATION – TRACK ALIGNMENT
PLAN AND PROFILE
STA. 10+00 TO STA. 31+37.89

ENVIRONMENTAL ALTERNATIVE CODE
DRAWING NO. TT-D1001-CC
SCALE AS SHOWN
SHEET NO. 124 OF 171

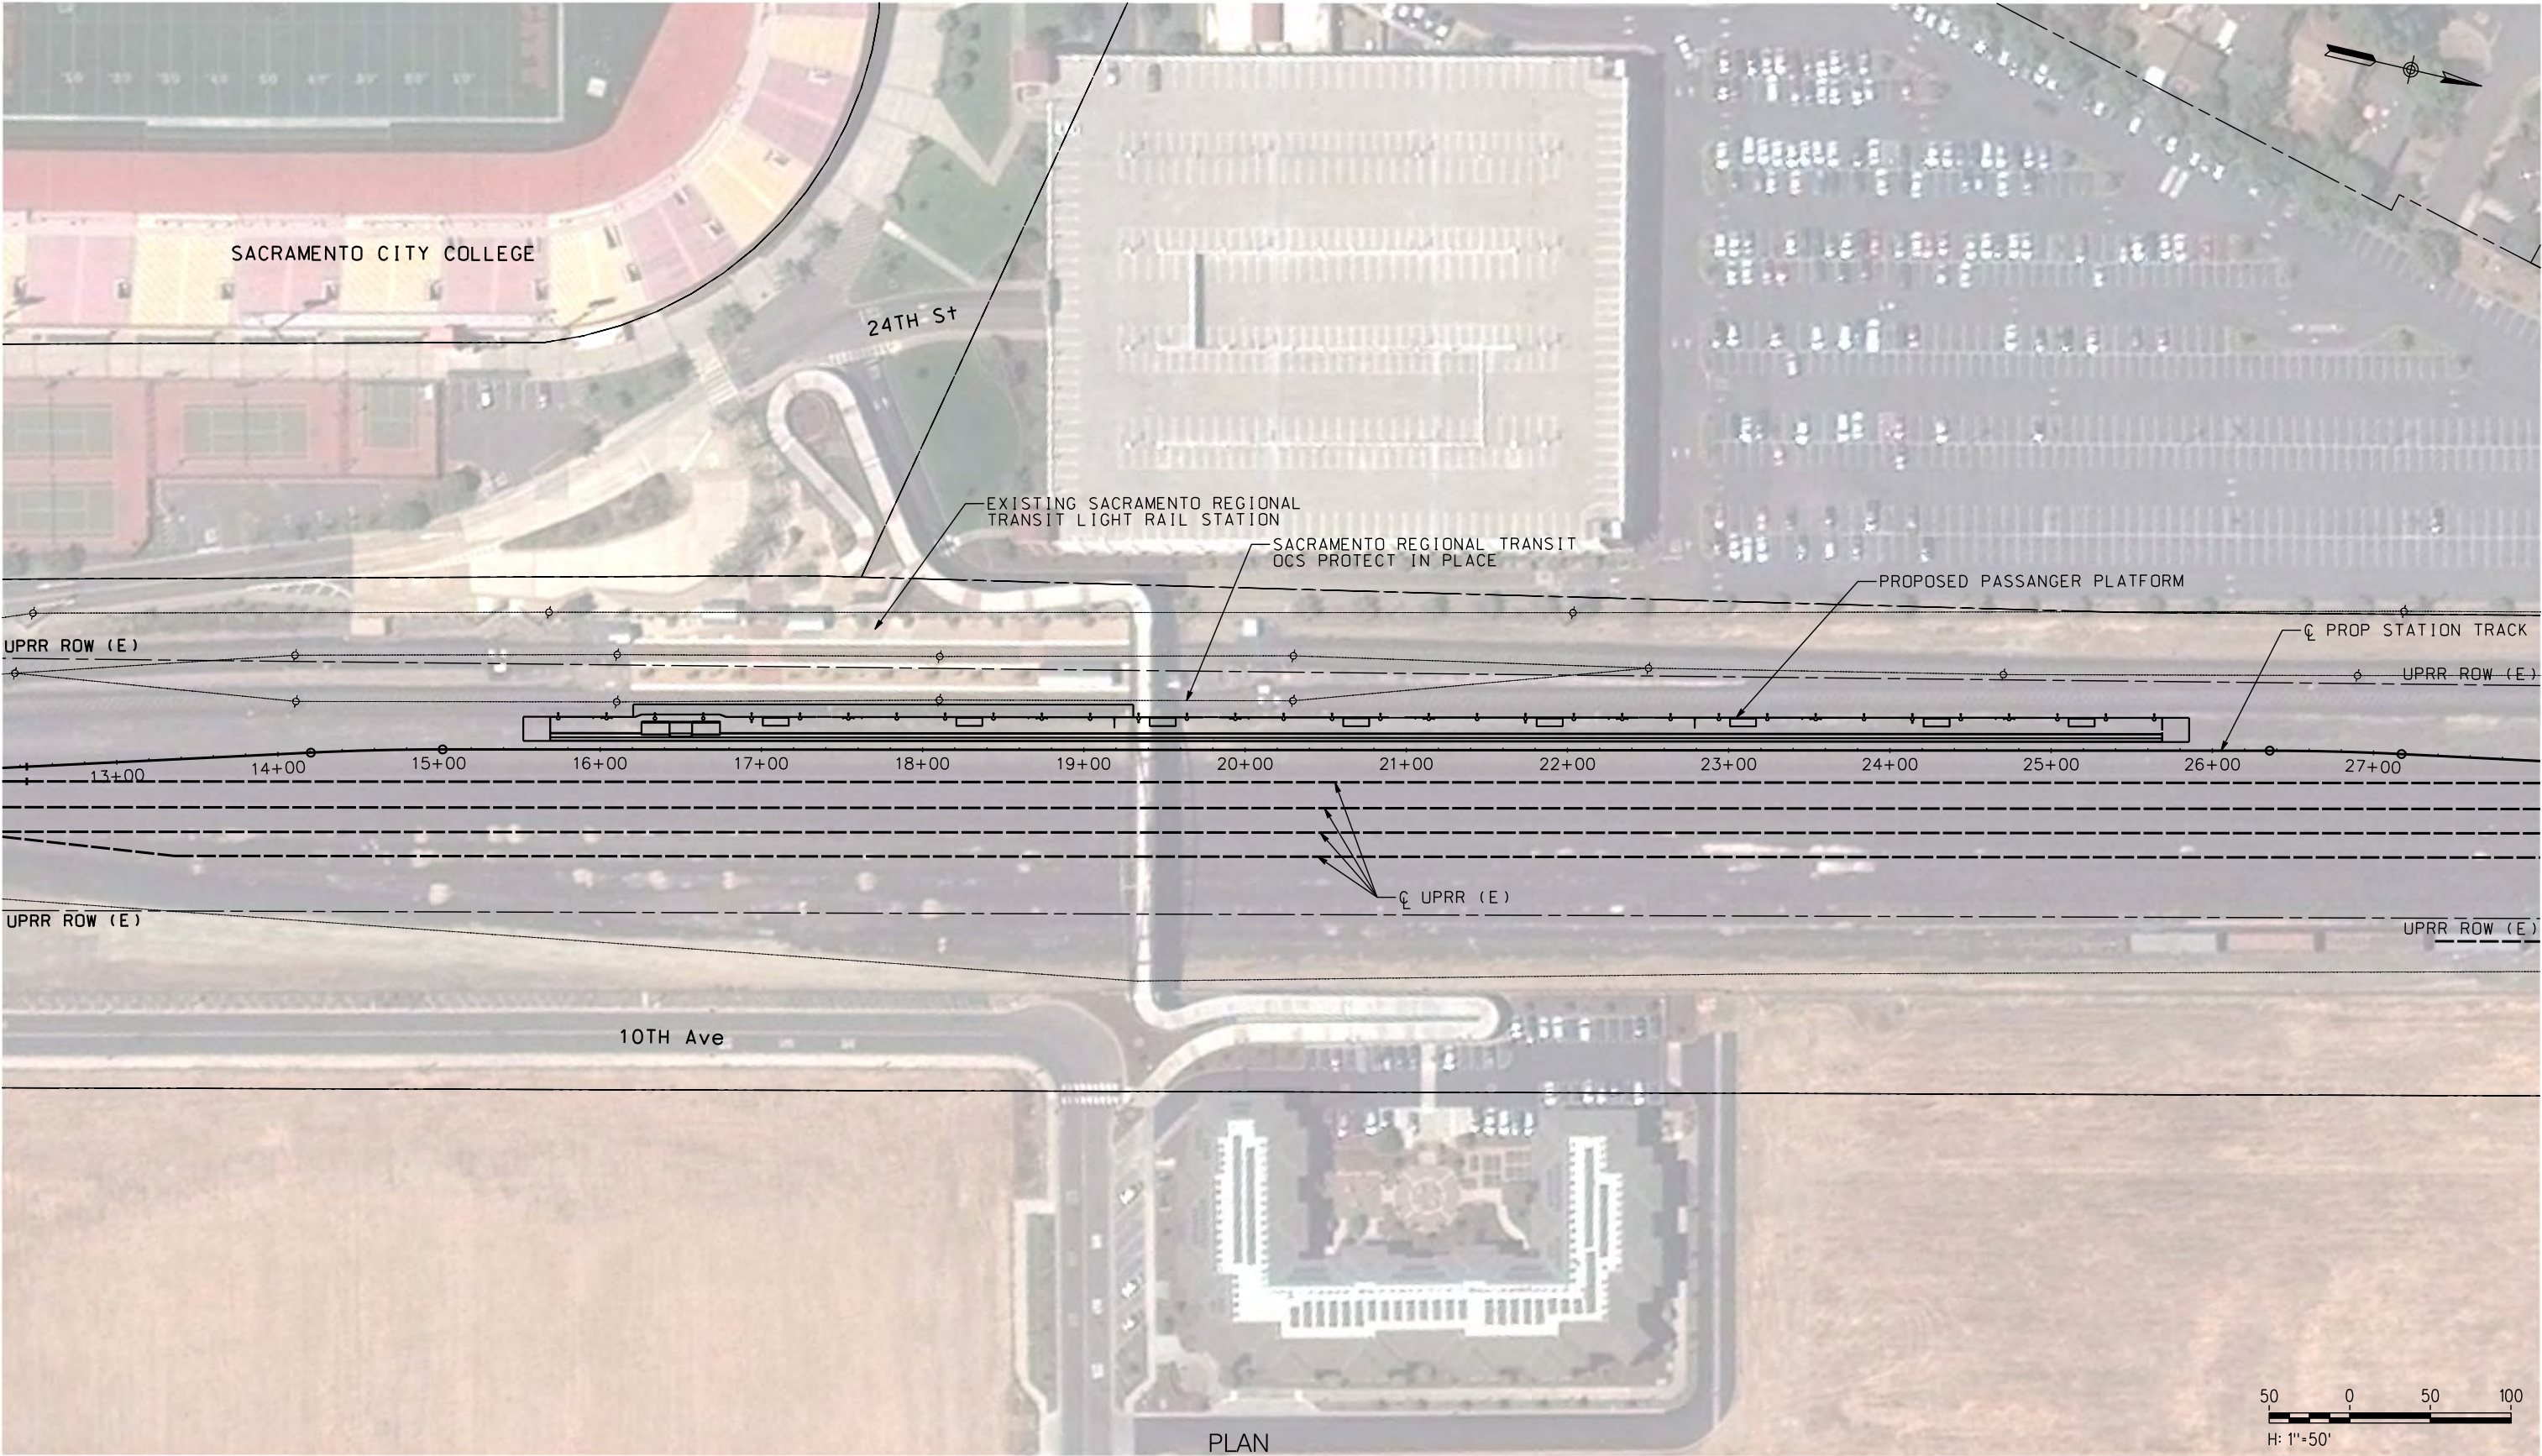

PLAN

NOT FOR CONSTRUCTION

\$USER \$DATE \$TIME \$DGN\$SPEC

REV	DATE	BY	CHK	APP	DESCRIPTION

DESIGNED BY A. SHIELDS
DRAWN BY A. SHIELDS
CHECKED BY D. HARTMAN
IN CHARGE D. COWIN
DATE

TRANSPORTATION
AECOM
AECOM 300 Lakeside Dr, Suite 400 Oakland, CA 94612 T 510.893.3600 F 510.874.3268
www.aecom.com



SAN JOAQUIN
REGIONAL
RAIL COMMISSION




ACE
ALFAMONT CORRIDOR EXPRESS

15% PRELIMINARY ENGINEERING

SAN JOAQUIN REGIONAL RAIL COMMISSION
VALLEY RAIL – SACRAMENTO EXTENSION

CITY COLLEGE STATION
SITE PLAN

ENVIRONMENTAL ALTERNATIVE CODE
DRAWING NO. CV-E1001-CC
SCALE AS SHOWN
SHEET NO. 125 OF 171

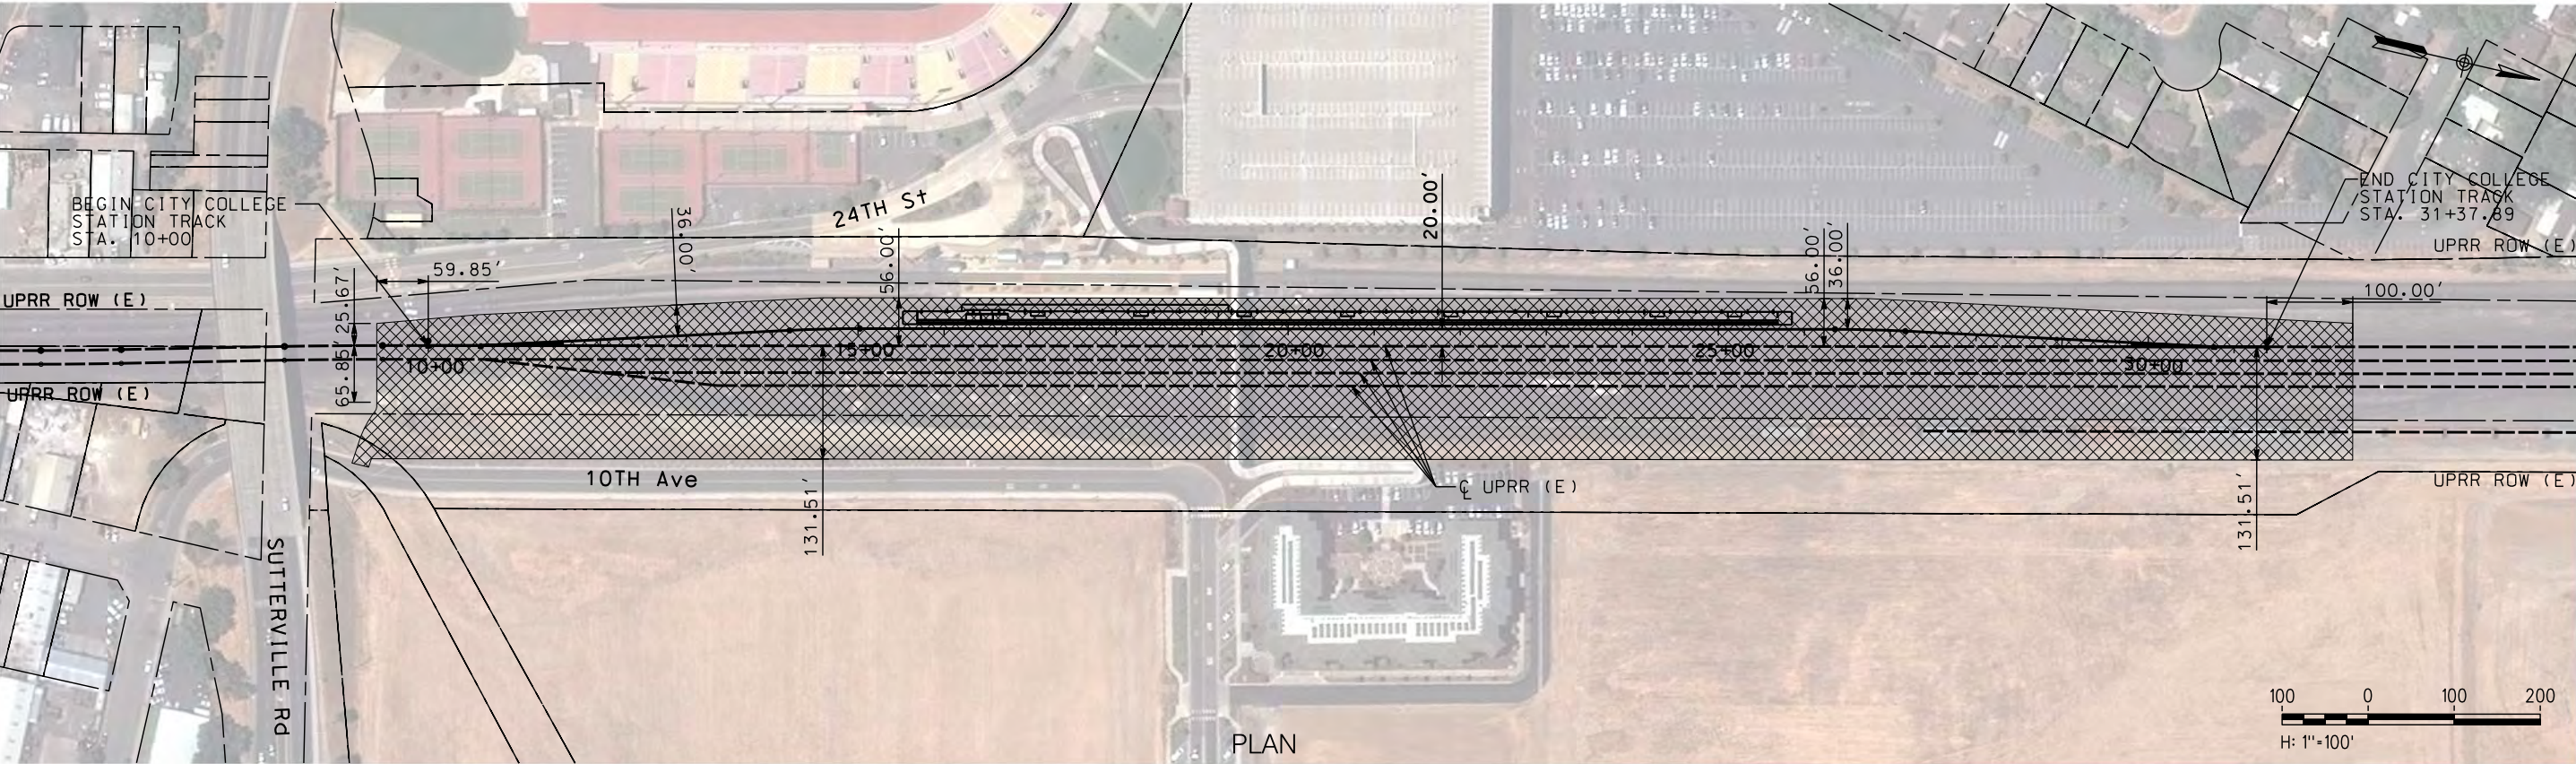

\$DATE \$TIME \$DGN\$SPEC \$USER

NOT FOR CONSTRUCTION

DESIGNED BY A. SHIELDS	TRANSPORTATION AECOM 300 Lakeside Dr, Suite 400 Oakland, CA 94612 T 510.893.3600 F 510.874.3268 www.aecom.com
DRAWN BY A. SHIELDS	
CHECKED BY D. HARTMAN	
IN CHARGE D. COWIN	
DATE	






15% PRELIMINARY ENGINEERING

SAN JOAQUIN REGIONAL RAIL COMMISSION
VALLEY RAIL – SACRAMENTO EXTENSION

CITY COLLEGE STATION – TRACK ALIGNMENT
TEMPORARY COSNTRUCTION AREAS PLAN
STA. 10+00 TO STA. 31+37.89

ENVIRONMENTAL ALTERNATIVE CODE
DRAWING NO. CV-I1001-CC
SCALE AS SHOWN
SHEET NO. 126 OF 171

 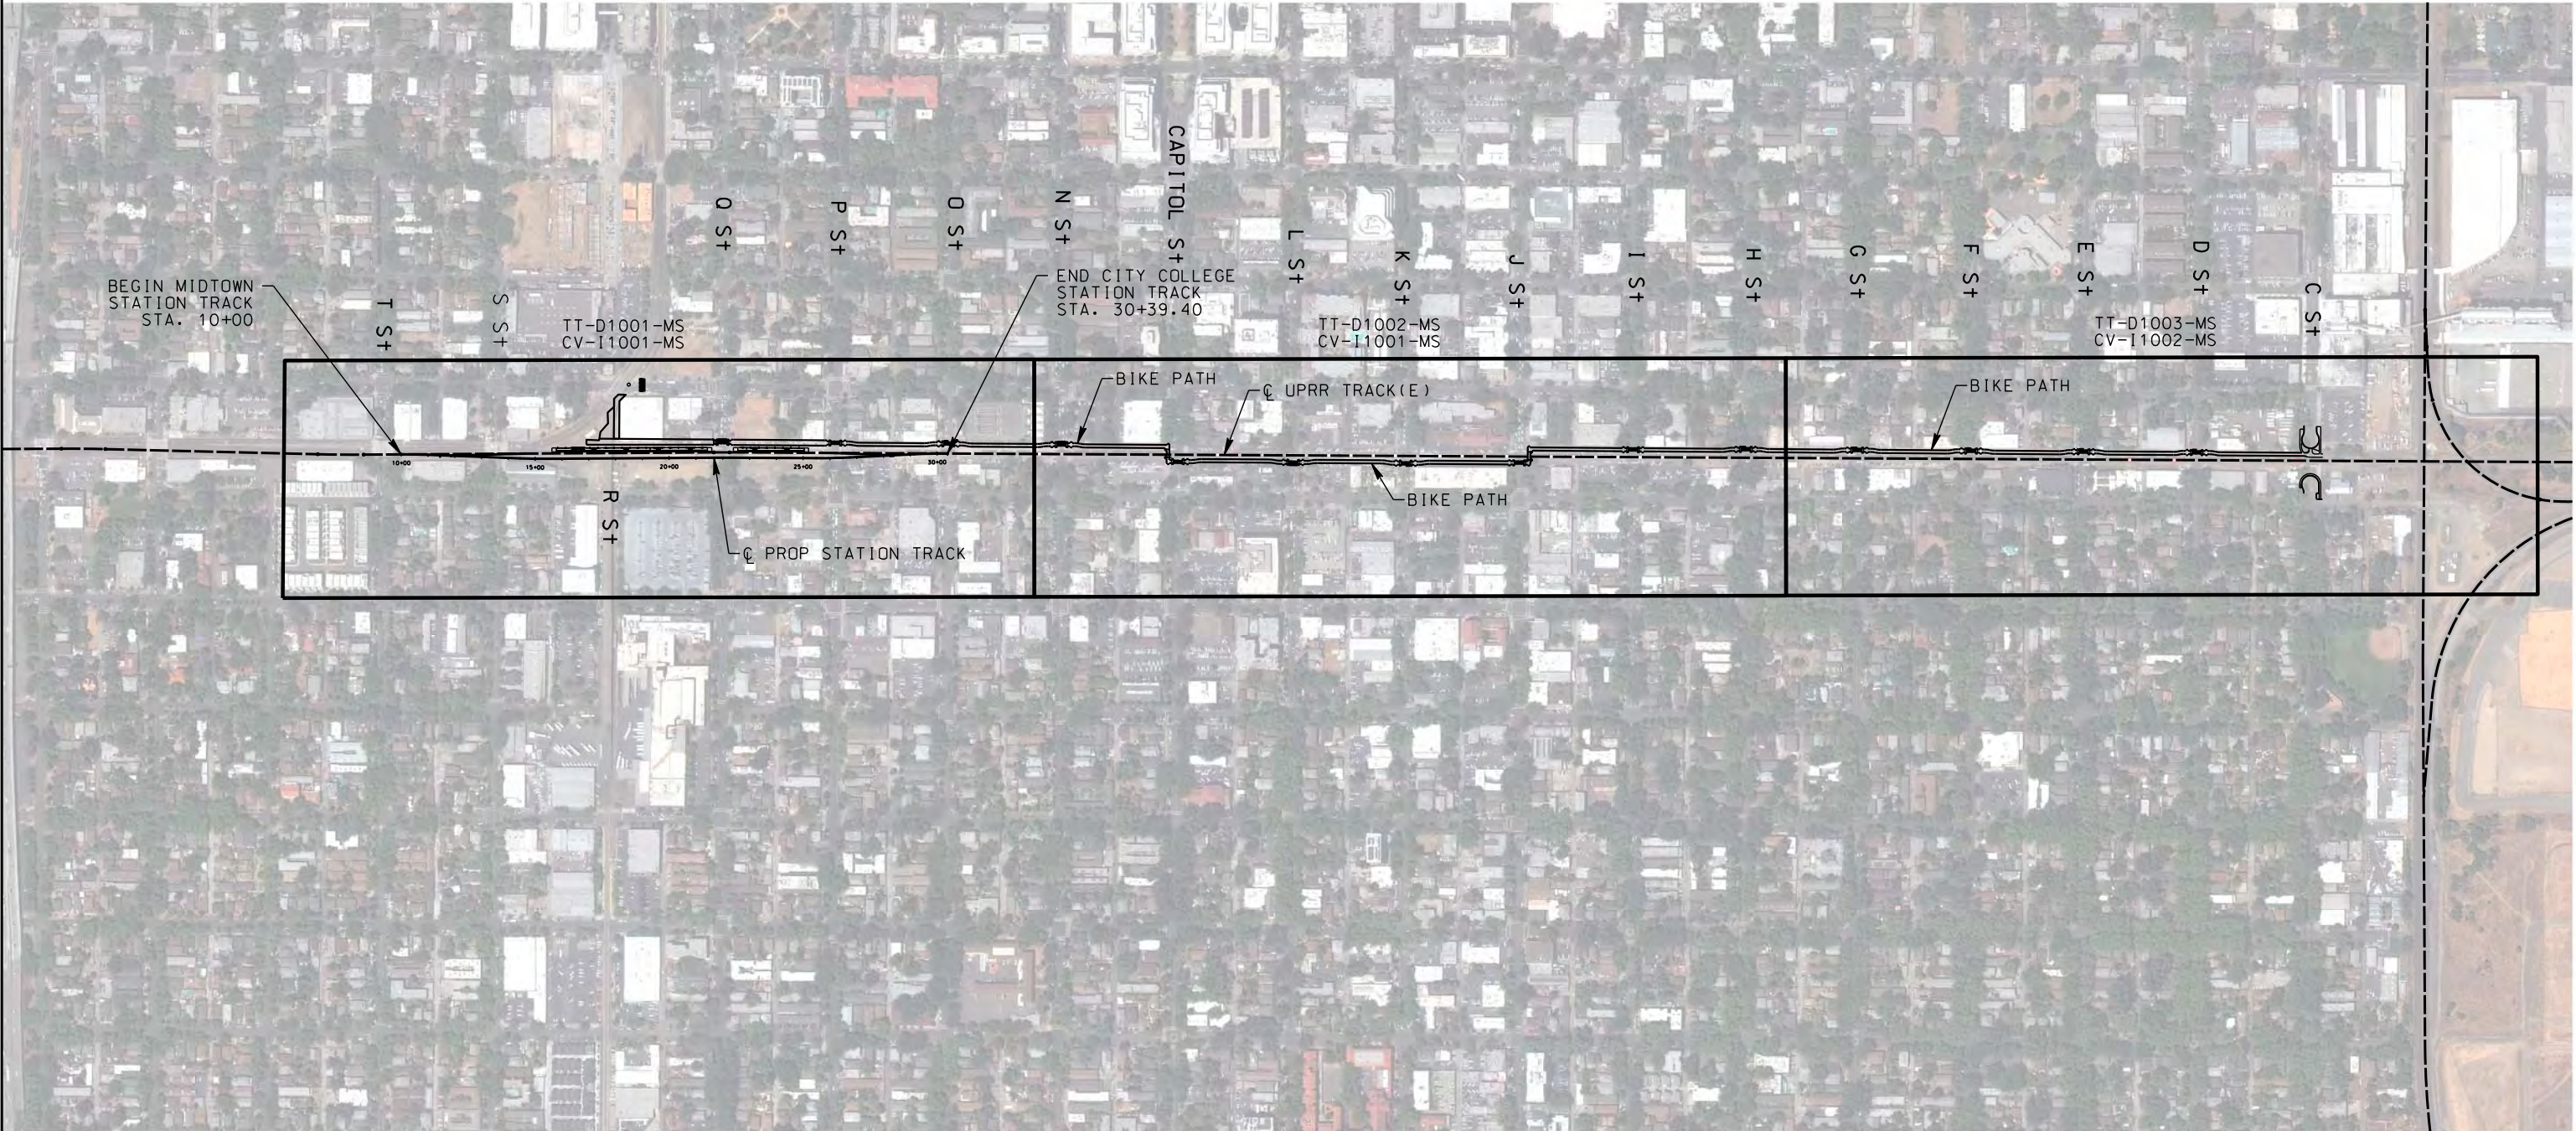 

NOT FOR CONSTRUCTION

REV	DATE	BY	CHK	APP	DESCRIPTION

DESIGNED BY A. SHIELDS
DRAWN BY A. SHIELDS
CHECKED BY D. HARTMAN
IN CHARGE D. COWIN
DATE

TRANSPORTATION
AECOM
AECOM 300 Lakeside Dr, Suite 400 Oakland, CA 94612 T 510.893.3600 F 510.874.3268
www.aecom.com



SAN JOAQUIN
REGIONAL
RAIL COMMISSION





ACE
ALFAMONT CORRIDOR EXPRESS

15% PRELIMINARY ENGINEERING


SAN JOAQUIN REGIONAL RAIL COMMISSION VALLEY RAIL – SACRAMENTO EXTENSION
MIDTOWN SACRAMENTO STATION TRACK ALIGNMENT – KEY MAP STA. 10+00 TO STA. 30+39.40

ENVIRONMENTAL ALTERNATIVE CODE
DRAWING NO. TT-B0001-MS
SCALE NONE
SHEET NO. 127 OF 171

 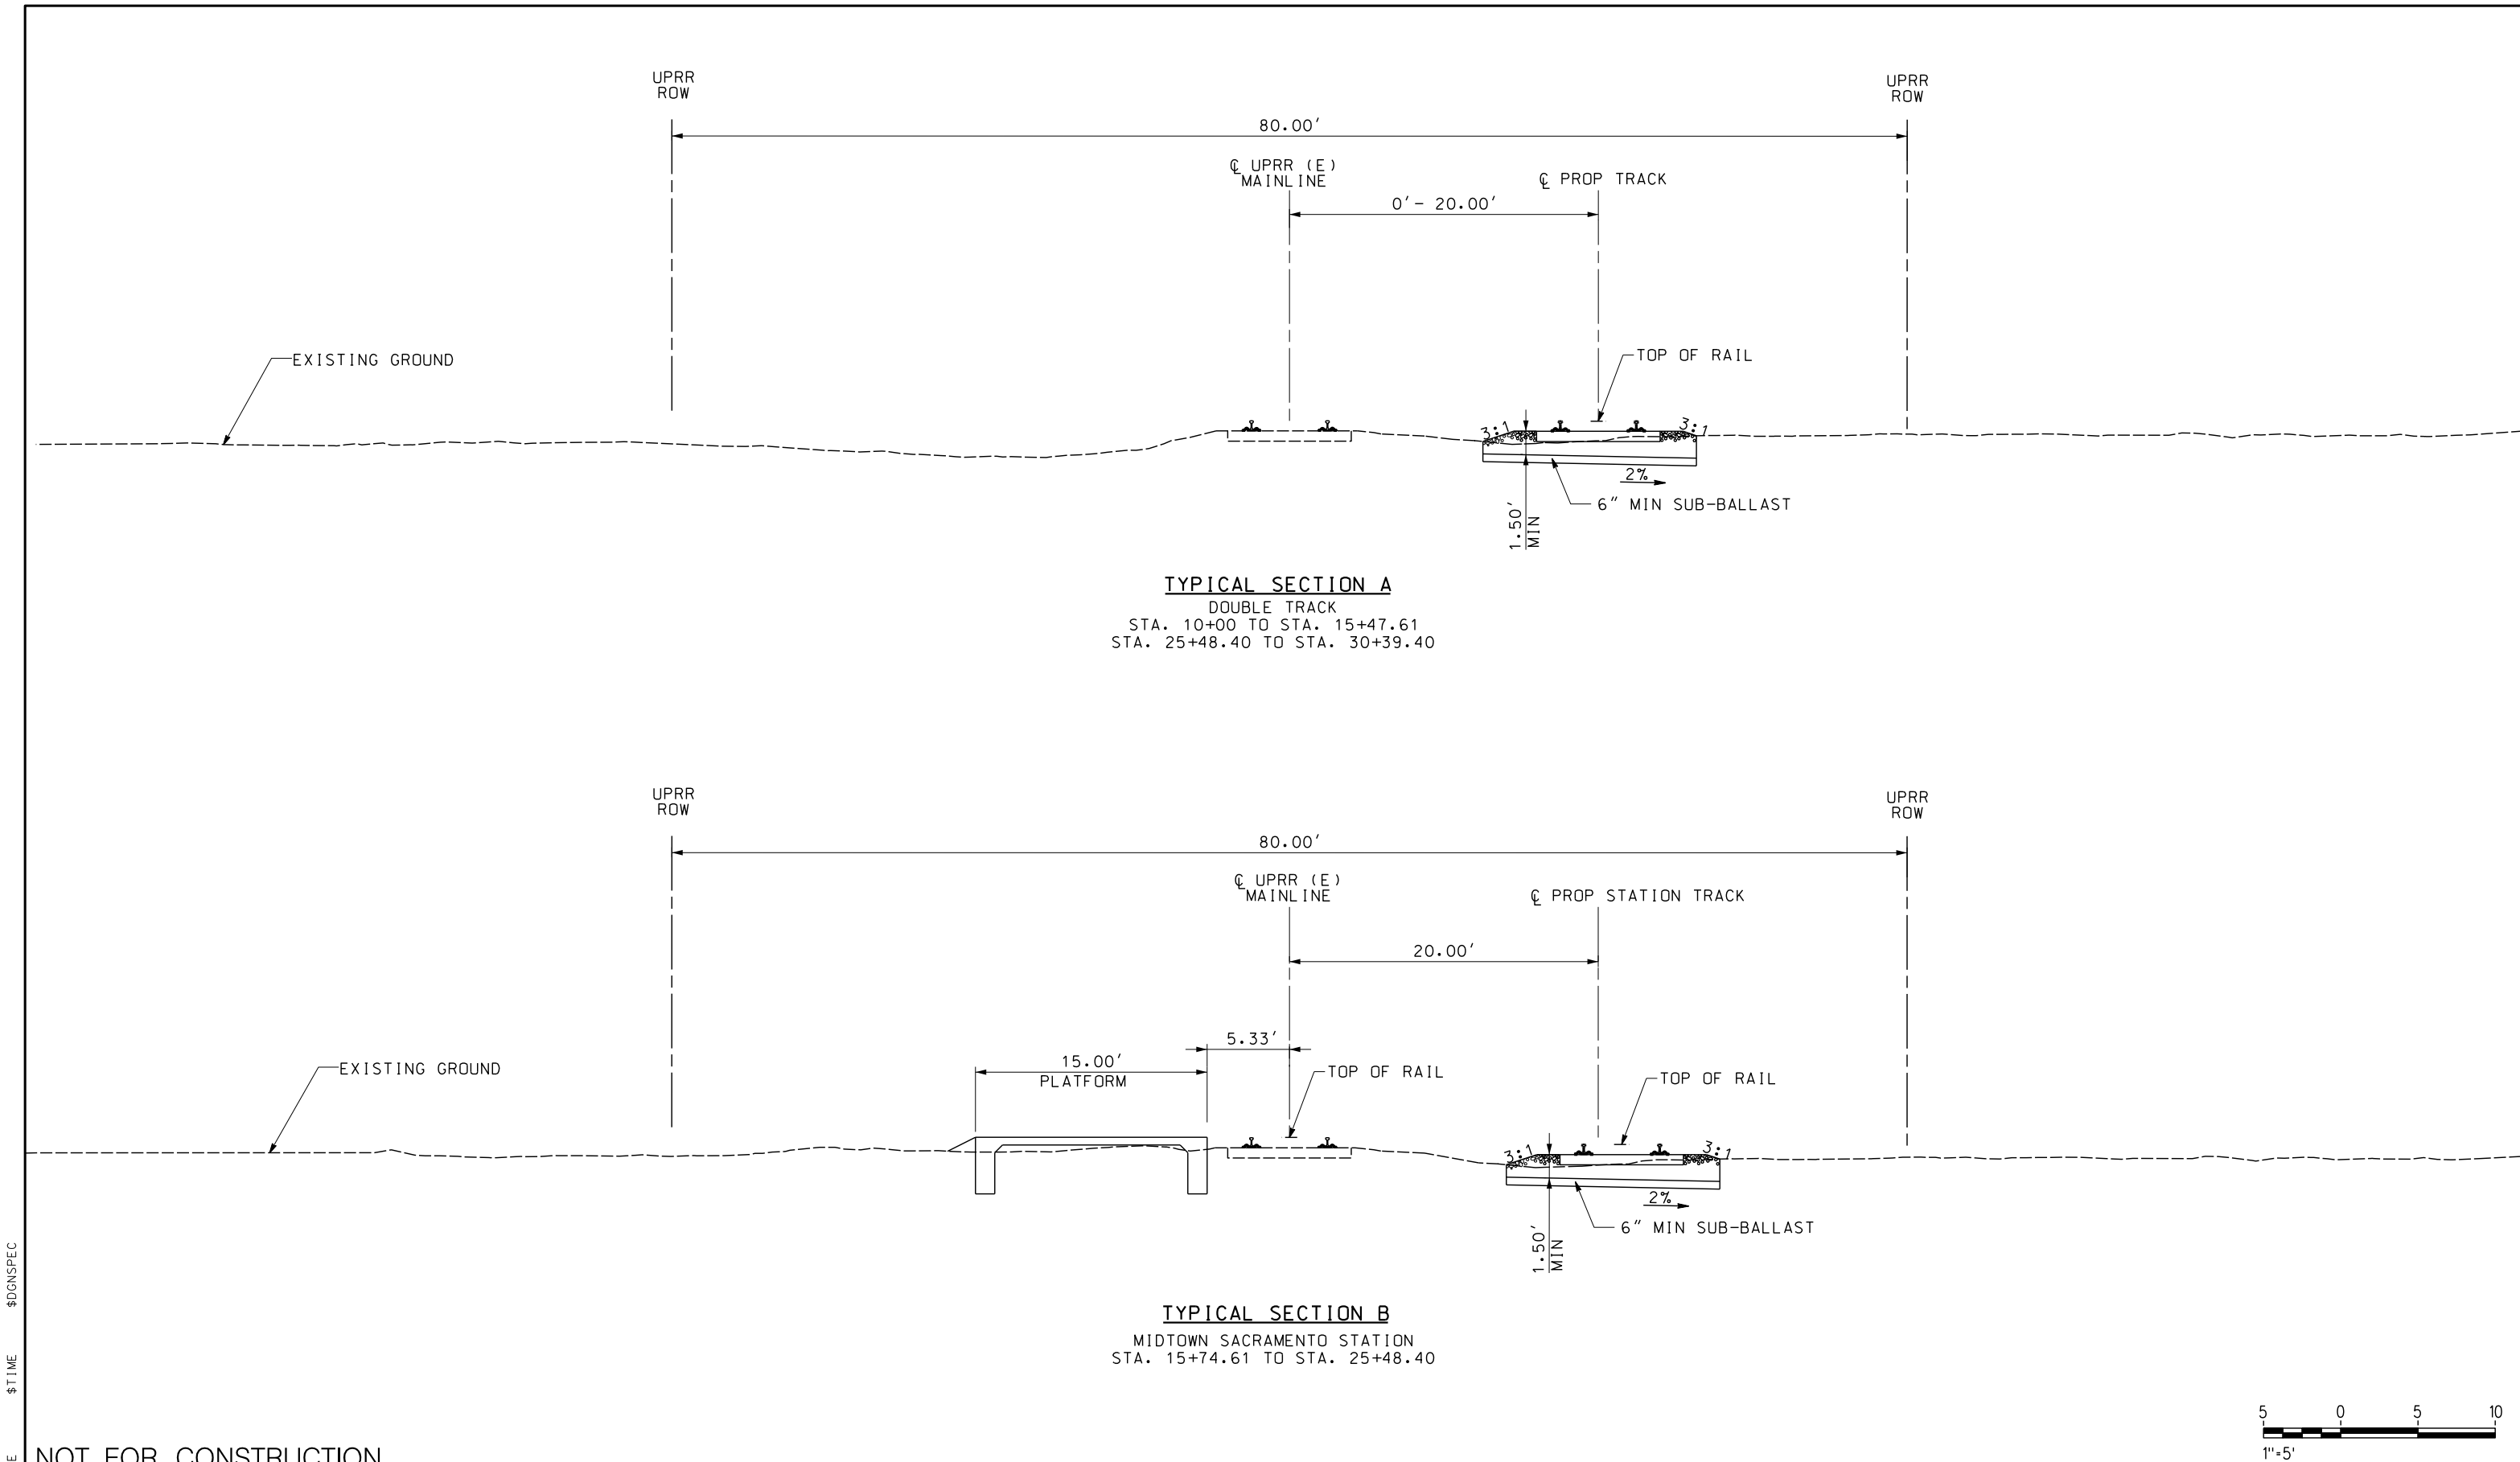


NOT FOR CONSTRUCTION

\$USER							DESIGNED BY A. SHIELDS	TRANSPORTATION AECOM AECOM 300 Lakeside Dr, Suite 400 Oakland, CA 94612 T 510.893.3600 F 510.874.3268 www.aecom.com	 	SAN JOAQUIN REGIONAL RAIL COMMISSION VALLEY RAIL – SACRAMENTO EXTENSION MIDTOWN SACRAMENTO STATION – TRACK ALIGNMNET TYPICAL SECTIONS SHEET 1 OF 1	ENVIRONMENTAL ALTERNATIVE C DRAWING NO. TT-D0001-MS SCALE 1" = 5' SHEET NO. 128 OF 171
							DRAWN BY A. SHIELDS				
							CHECKED BY D. HARTMAN				
							IN CHARGE D. COWIN				
							DATE				
	REV	DATE	BY	CHK	APP	DESCRIPTION					

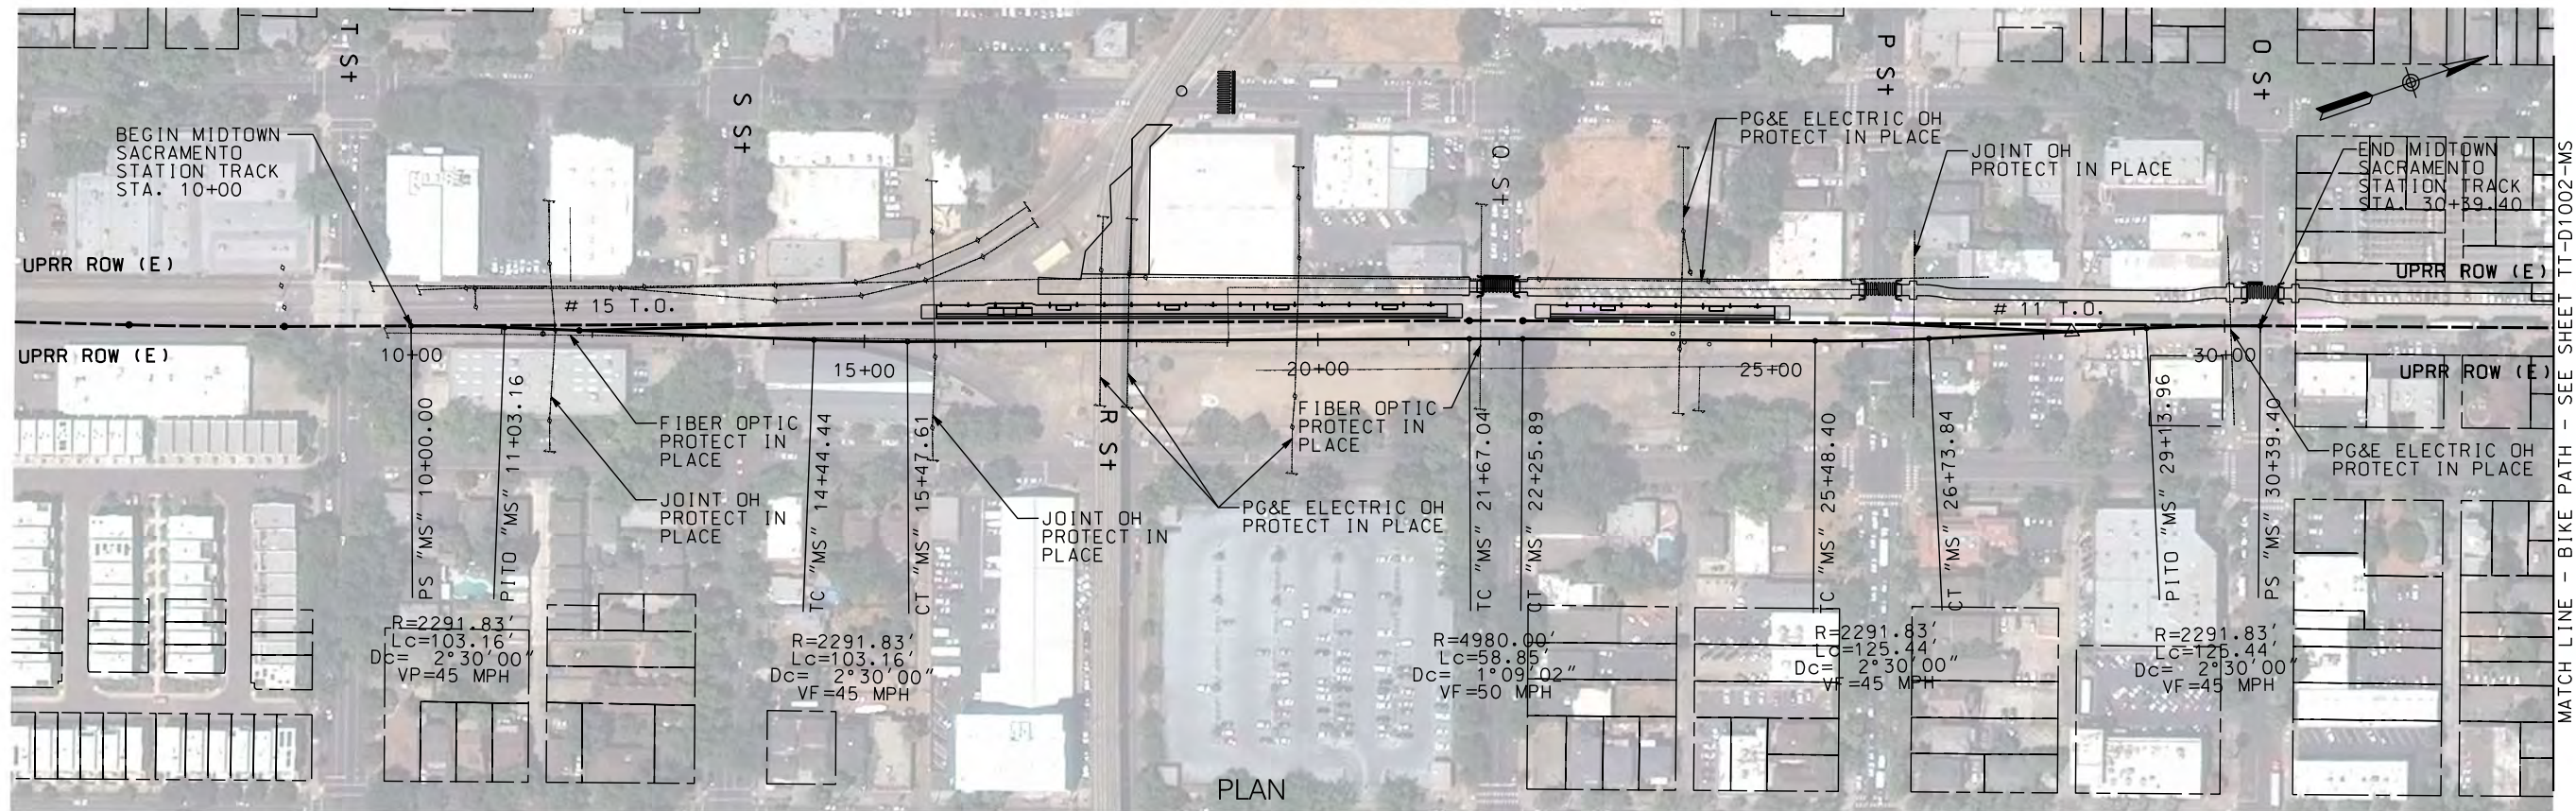

PLAN

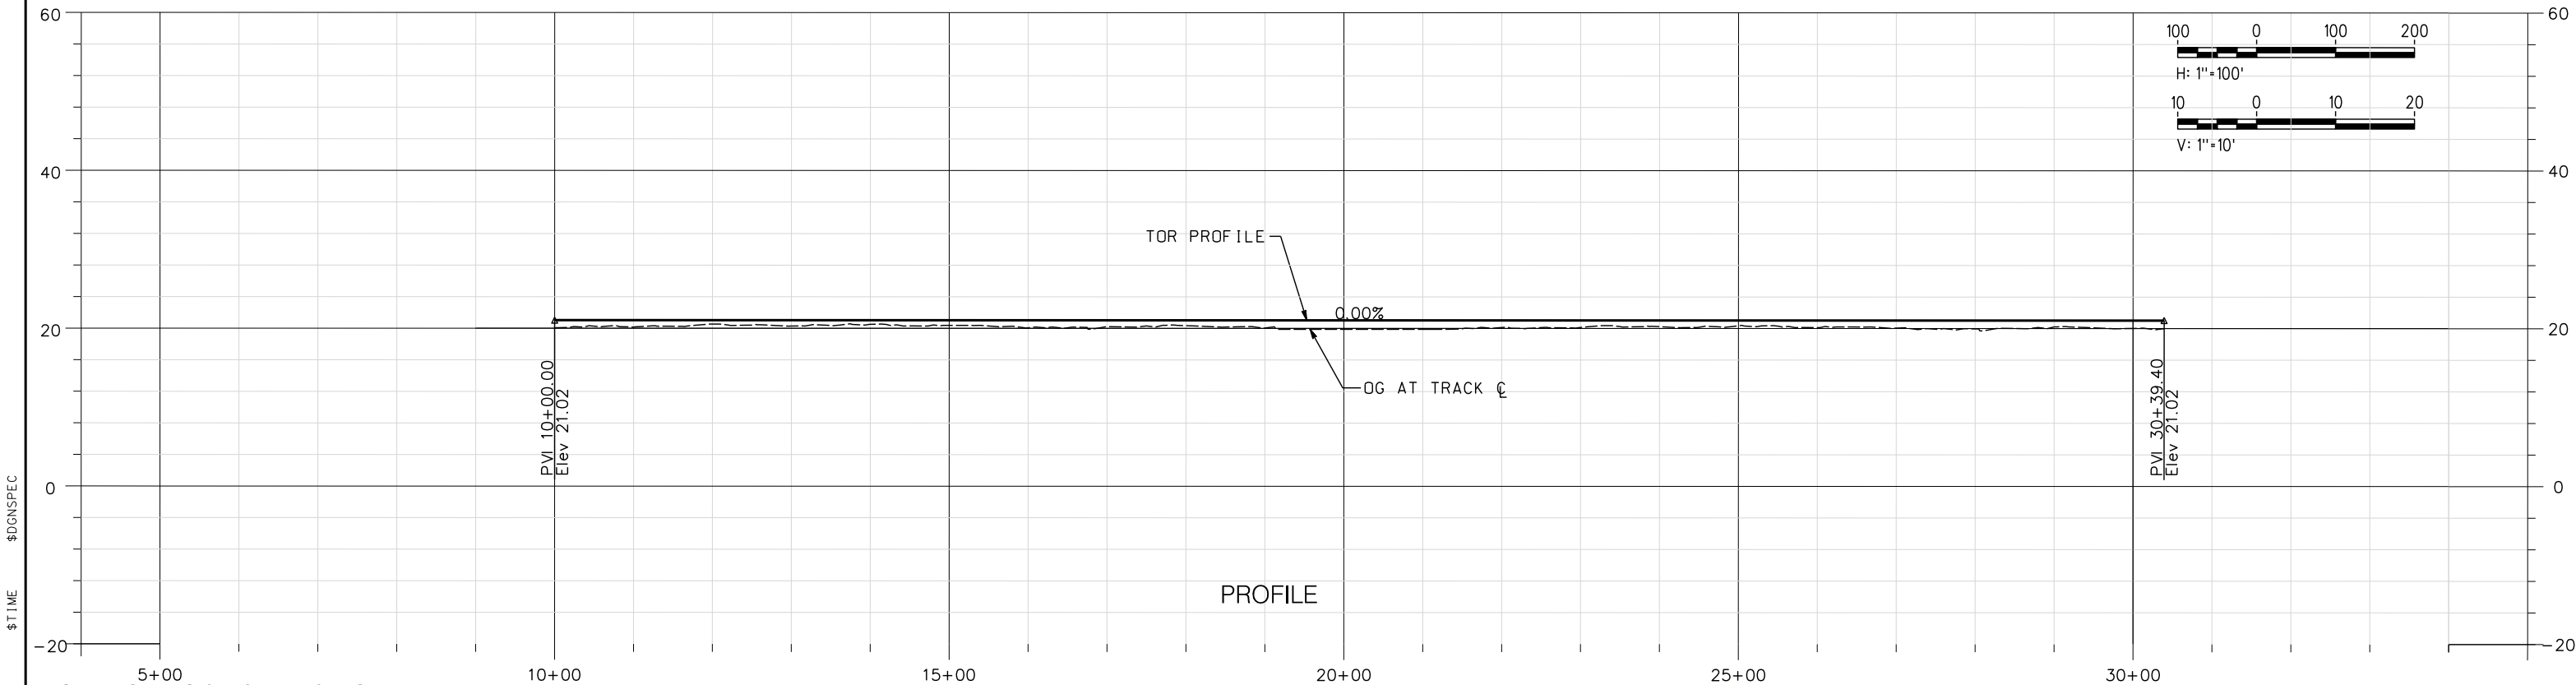

PROFILE

NOT FOR CONSTRUCTION

REV	DATE	BY	CHK	APP	DESCRIPTION

DESIGNED BY A. SHIELDS
DRAWN BY A. SHIELDS
CHECKED BY D. HARTMAN
IN CHARGE D. COWIN
DATE



TRANSPORTATION
AECOM
300 Lakeside Dr, Suite 400 Oakland, CA 94612 T 510.893.3600 F 510.874.3268
www.aecom.com




15% PRELIMINARY ENGINEERING

SAN JOAQUIN REGIONAL RAIL COMMISSION
VALLEY RAIL – SACRAMENTO EXTENSION
MIDTOWN SACRAMENTO STATION
TRACK ALIGNMENT
PLAN AND PROFILE
STA. 10+00 TO STA. 30+39.40

ENVIRONMENTAL ALTERNATIVE CODE
DRAWING NO. TT-D1001-MS
SCALE AS SHOWN
SHEET NO. 129 OF 171

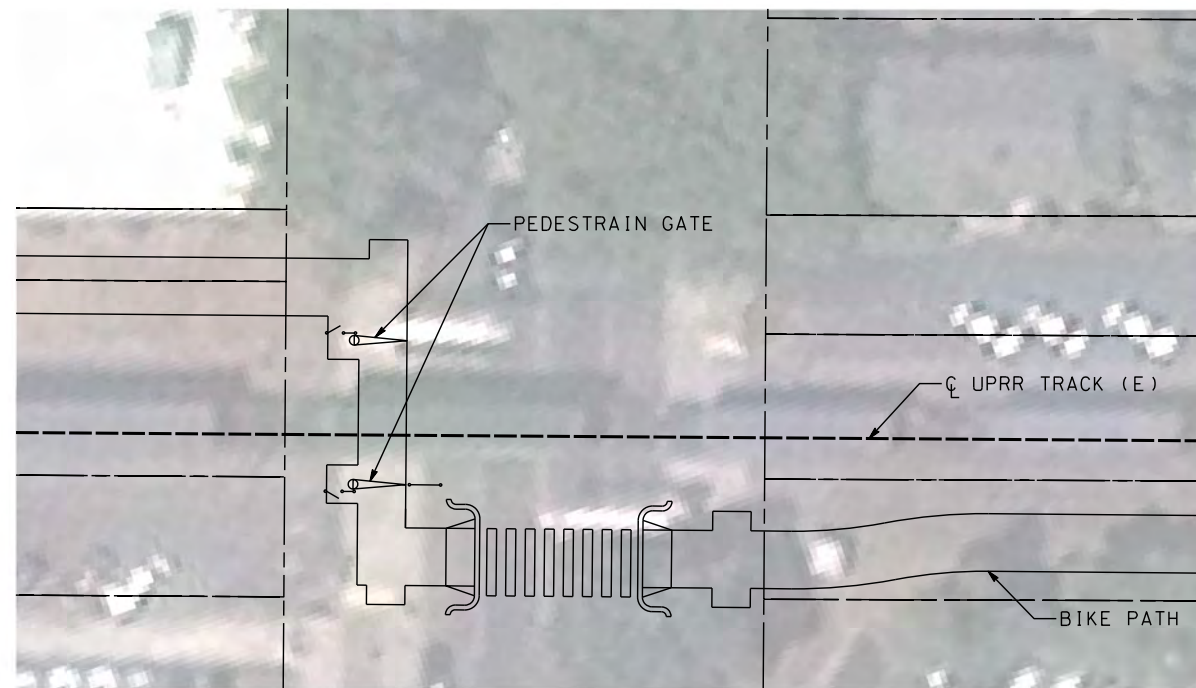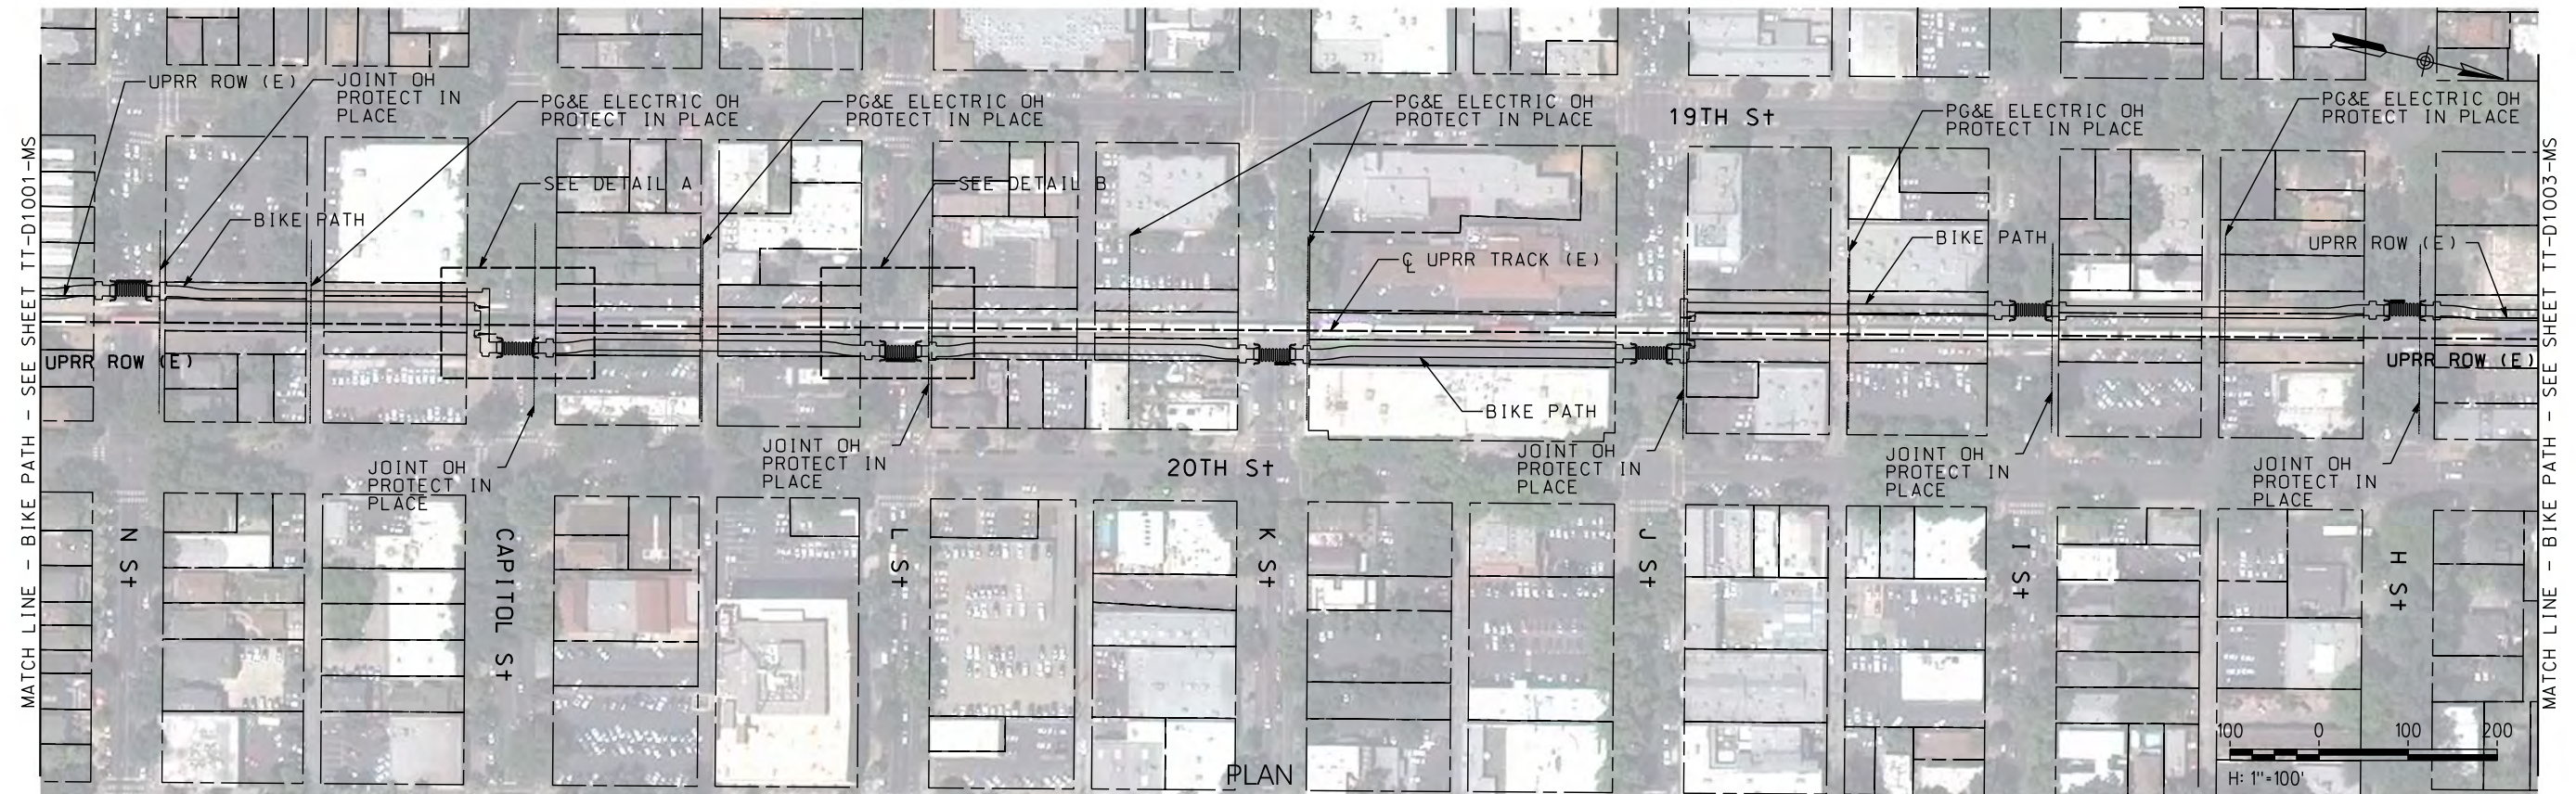

DETAIL A - PEDESTRIAN CROSSING
NTS

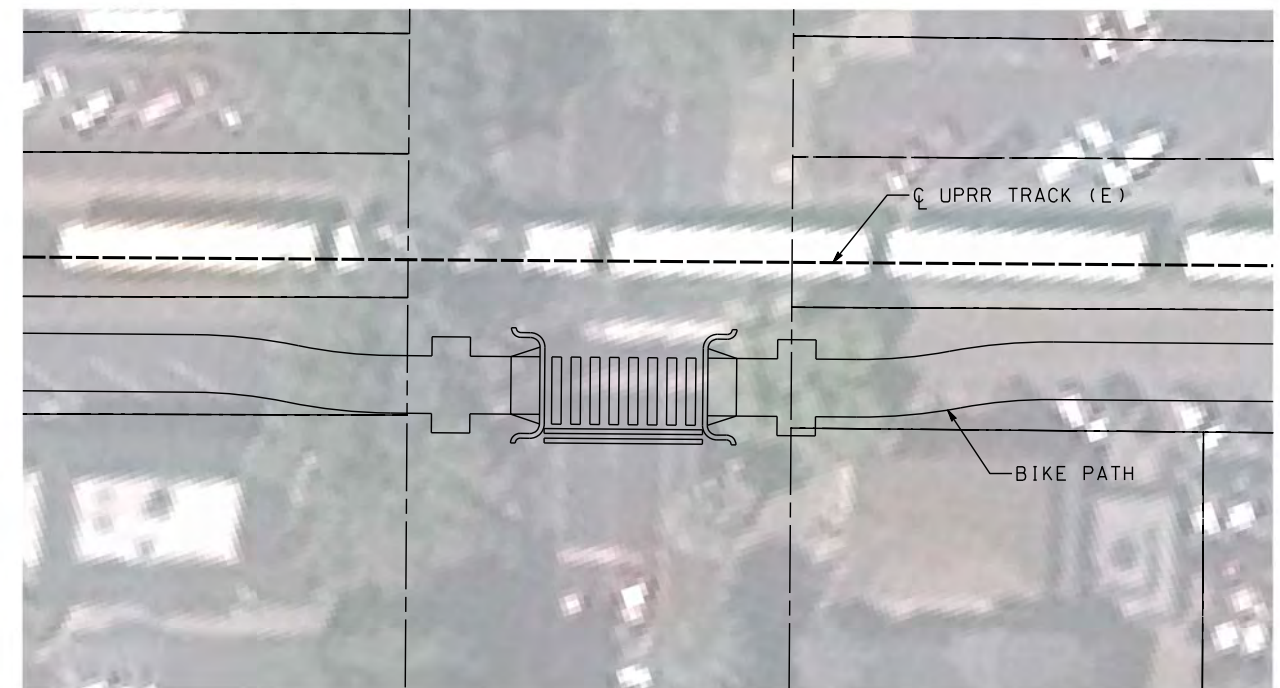

DETAIL B - PEDESTRIAN CROSSING
NTS

NOT FOR CONSTRUCTION

REV	DATE	BY	CHK	APP	DESCRIPTION

DESIGNED BY	A. SHIELDS
DRAWN BY	A. SHIELDS
CHECKED BY	D. HARTMAN
IN CHARGE	D. COWIN
DATE	

TRANSPORTATION

AECOM

300 Lakeside Dr, Suite 400
Oakland, CA 94612
T 510.893.3600 F 510.874.3268

www.aecom.com





15% PRELIMINARY ENGINEERING

SAN JOAQUIN REGIONAL RAIL COMMISSION
VALLEY RAIL - SACRAMENTO EXTENSION

MIDTOWN SACRAMENTO STATION
TRACK ALIGNMENT
BIKE PATH

ENVIRONMENTAL ALTERNATIVE CODE
DRAWING NO.
TT-D1002-MS
SCALE
AS SHOWN
SHEET NO.
130 OF 171

 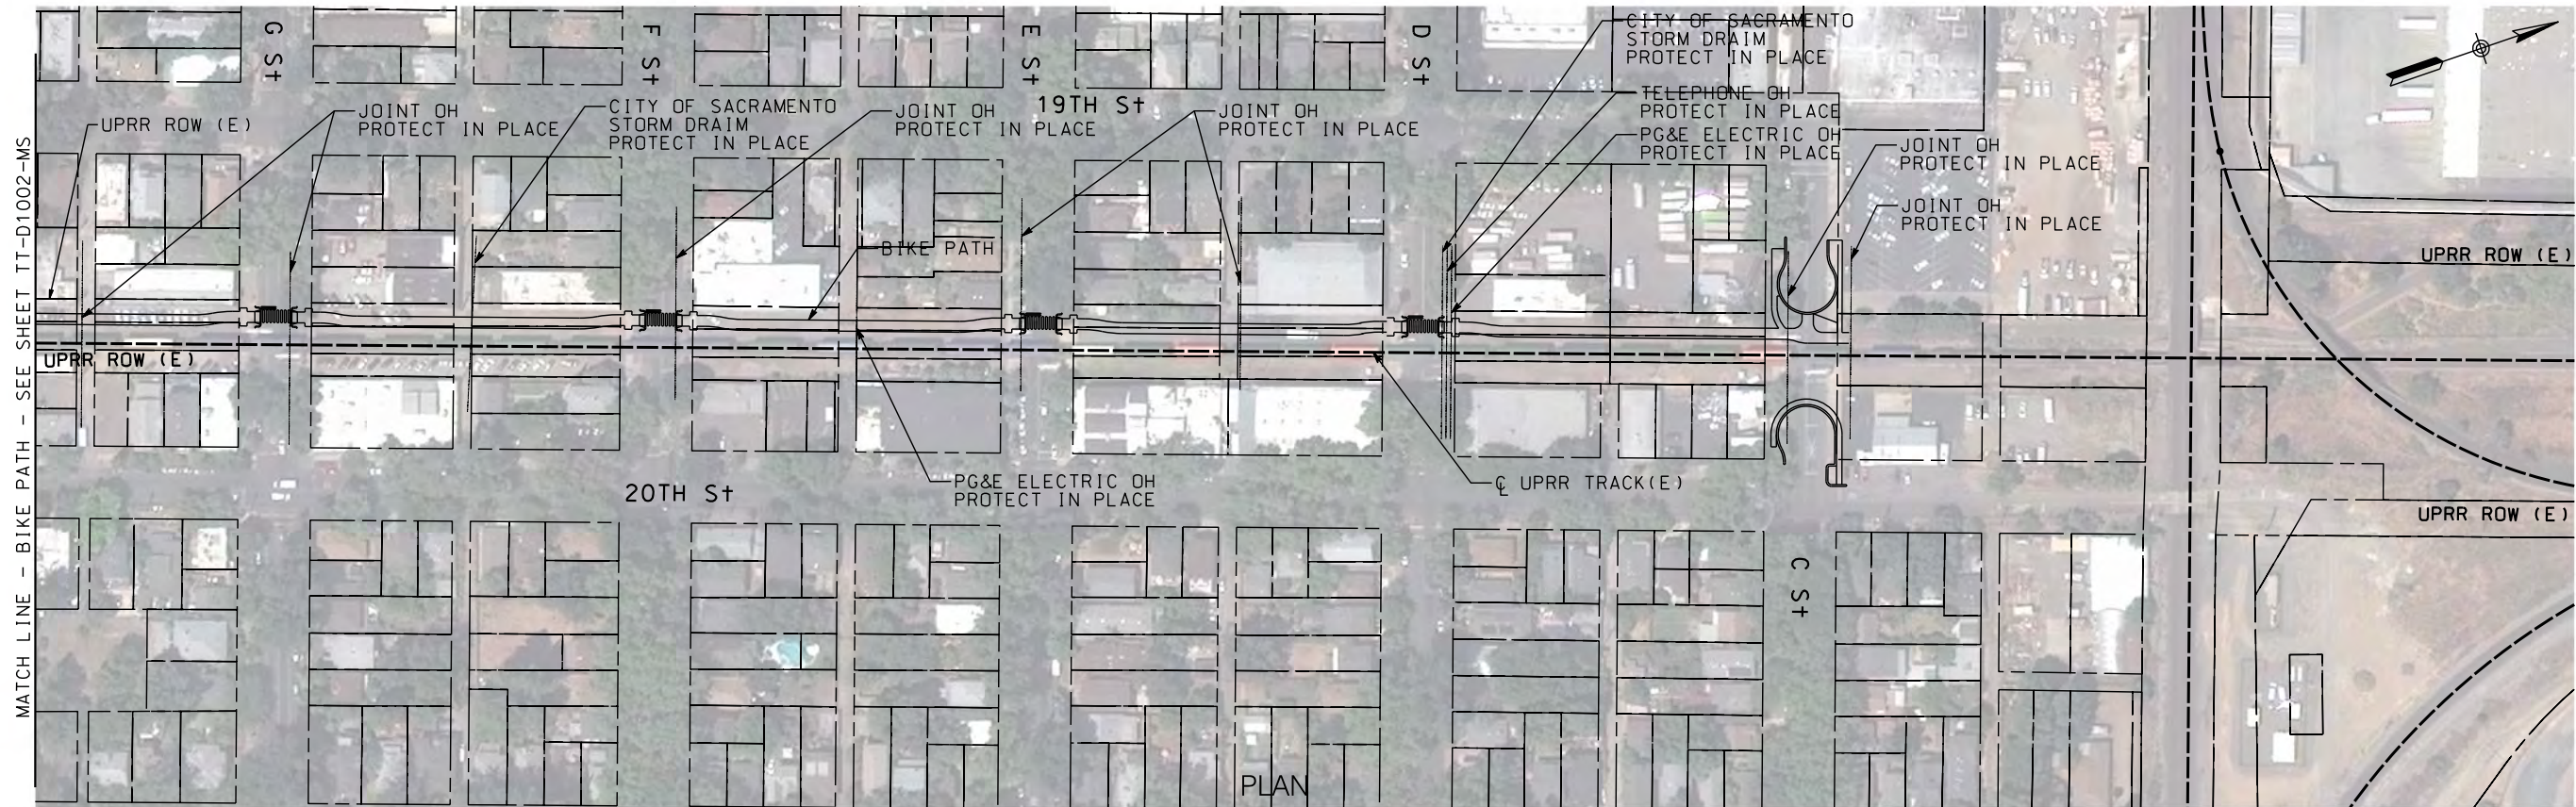

\$USER \$DATE \$TIME \$DGN\$SPEC

NOT FOR CONSTRUCTION

REV	DATE	BY	CHK	APP	DESCRIPTION

DESIGNED BY A. SHIELDS
DRAWN BY A. SHIELDS
CHECKED BY D. HARTMAN
IN CHARGE D. COWIN
DATE

TRANSPORTATION



AECOM
300 Lakeside Dr, Suite 400
Oakland, CA 94612
T 510.893.3600 F 510.874.3268

www.aecom.com



SAN JOAQUIN
REGIONAL
RAIL COMMISSION



ACE
ALFAMONT CORRIDOR EXPRESS

15% PRELIMINARY ENGINEERING

SAN JOAQUIN REGIONAL RAIL COMMISSION
VALLEY RAIL – SACRAMENTO EXTENSION

MIDTOWN SACRAMENTO STATION
TRACK ALIGNMENT
BIKE PATH

ENVIRONMENTAL ALTERNATIVE CODE
DRAWING NO. TT-D1003-MS
SCALE AS SHOWN
SHEET NO. 131 OF 171



NOT FOR CONSTRUCTION

\$DATE \$TIME \$DGN\$SPEC \$USER

REV	DATE	BY	CHK	APP	DESCRIPTION

DESIGNED BY A. SHIELDS
DRAWN BY A. SHIELDS
CHECKED BY D. HARTMAN
IN CHARGE D. COWIN
DATE

TRANSPORTATION



AECOM
300 Lakeside Dr, Suite 400
Oakland, CA 94612
T 510.893.3600 F 510.874.3268

www.aecom.com



SAN JOAQUIN
REGIONAL
RAIL COMMISSION




ALFARMCNT CORRIDOR EXPRESS

15% PRELIMINARY ENGINEERING

SAN JOAQUIN REGIONAL RAIL COMMISSION
VALLEY RAIL – SACRAMENTO EXTENSION

MIDTOWN SACRAMENTO STATION
SITE PLAN

ENVIRONMENTAL ALTERNATIVE CODE
DRAWING NO. CV-E1001-MS
SCALE AS SHOWN
SHEET NO. 132 OF 171

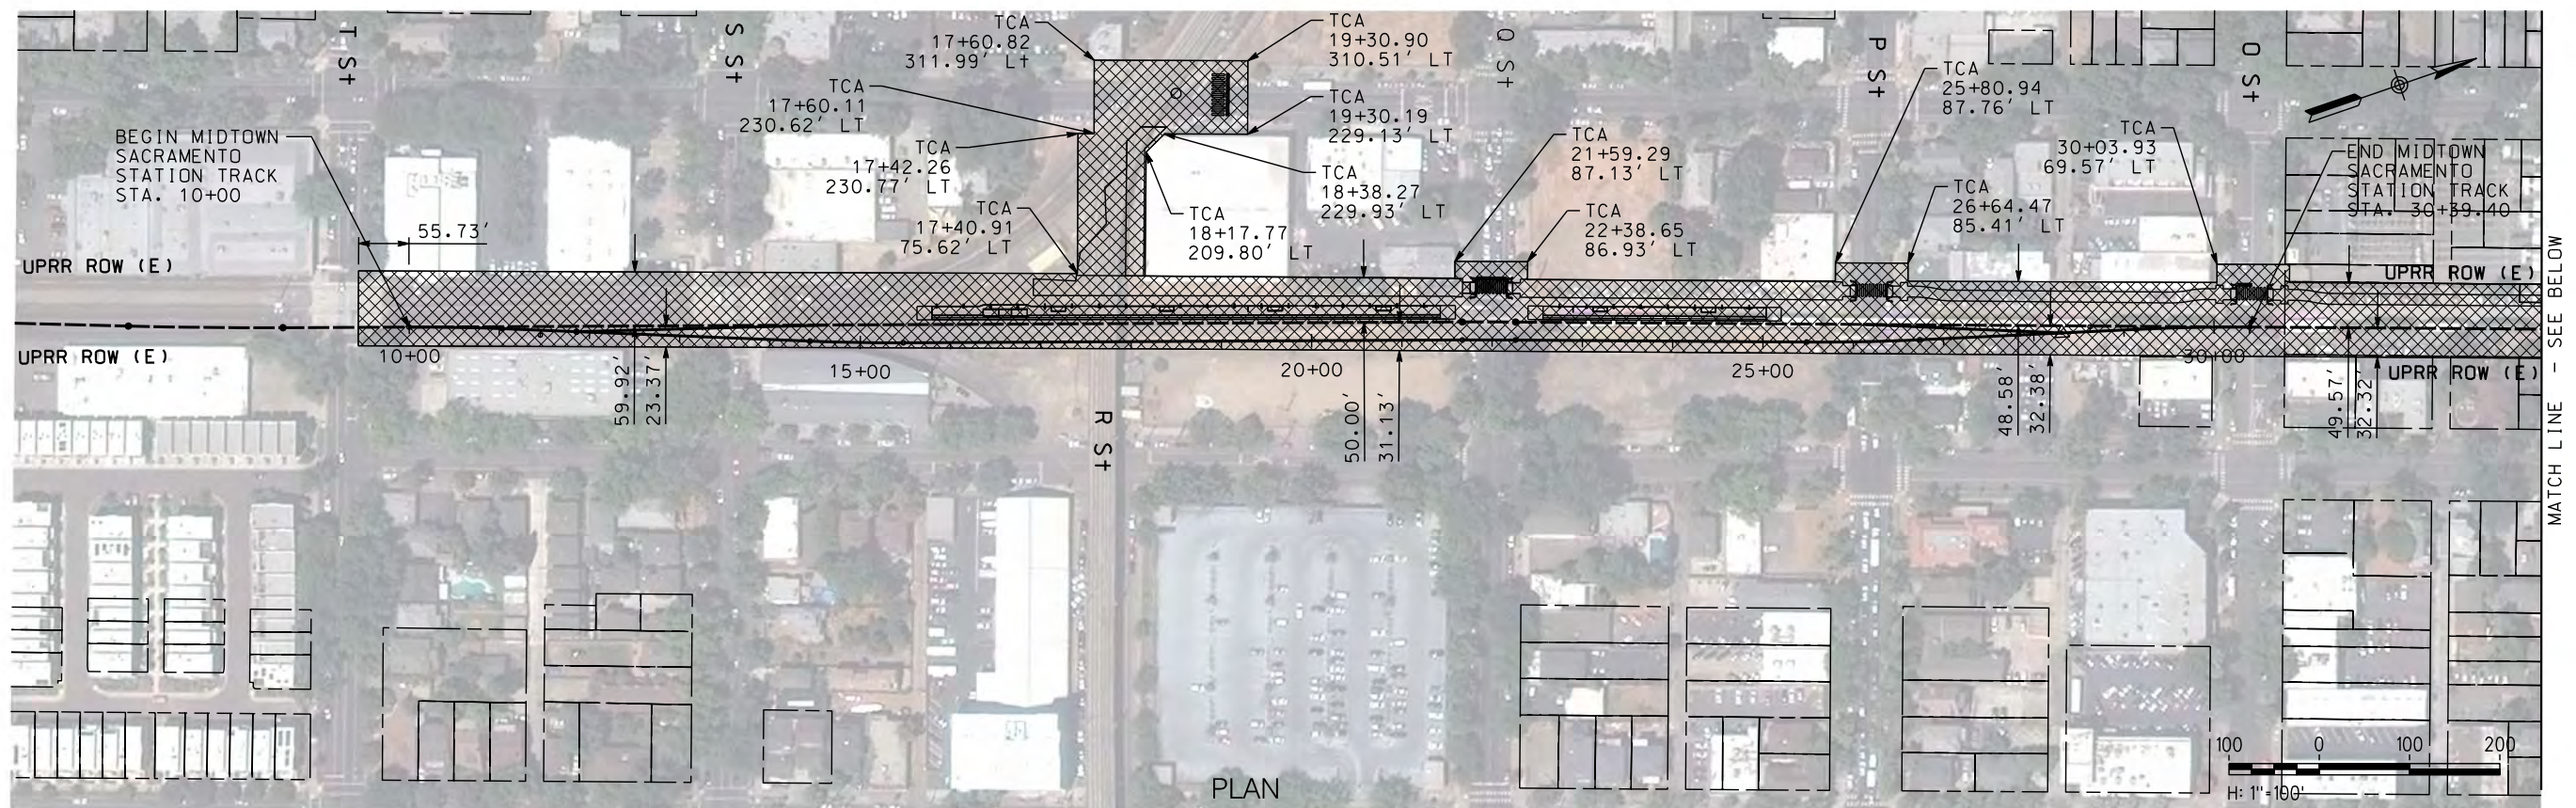

NOT FOR CONSTRUCTION

[illegible]

TRANSPORTATION

AECOM

AECOM
300 Lakeside Dr, Suite 400
Oakland, CA 94612
T 510.893.3600 F 510.874.3268

www.aecom.com



15% PRELIMINARY ENGINEERING

SAN JOAQUIN REGIONAL RAIL COMMISSION
VALLEY RAIL – SACRAMENTO EXTENSION
MIDTOWN SACRAMENTO STATION
TRACK ALIGNMENT
TEMPORARY CONSTRUCTION AREAS PLAN
STA. 10+00 TO STA. 30+39.40 AND BIKE PATH

ENVIRONMENTAL ALTERNATIVE CODE
DRAWING NO. CV-I1001-MS
SCALE AS SHOWN
SHEET NO. 133 OF 171



\$USER \$DATE \$TIME \$DGN\$SPEC

NOT FOR CONSTRUCTION

REV	DATE	BY	CHK	APP	DESCRIPTION

DESIGNED BY A. SHIELDS
DRAWN BY A. SHIELDS
CHECKED BY D. HARTMAN
IN CHARGE D. COWIN
DATE

TRANSPORTATION



AECOM
300 Lakeside Dr, Suite 400
Oakland, CA 94612
T 510.893.3600 F 510.874.3268

www.aecom.com

15% PRELIMINARY ENGINEERING

SAN JOAQUIN REGIONAL RAIL COMMISSION
VALLEY RAIL – SACRAMENTO EXTENSION
MIDTOWN SACRAMENTO STATION
TRACK ALIGNMENT
TEMPORARY CONSTRUCTION AREAS PLAN
BIKE PATH

ENVIRONMENTAL ALTERNATIVE CODE
DRAWING NO. CV-I1002-MS
SCALE AS SHOWN
SHEET NO. 134 OF 171

 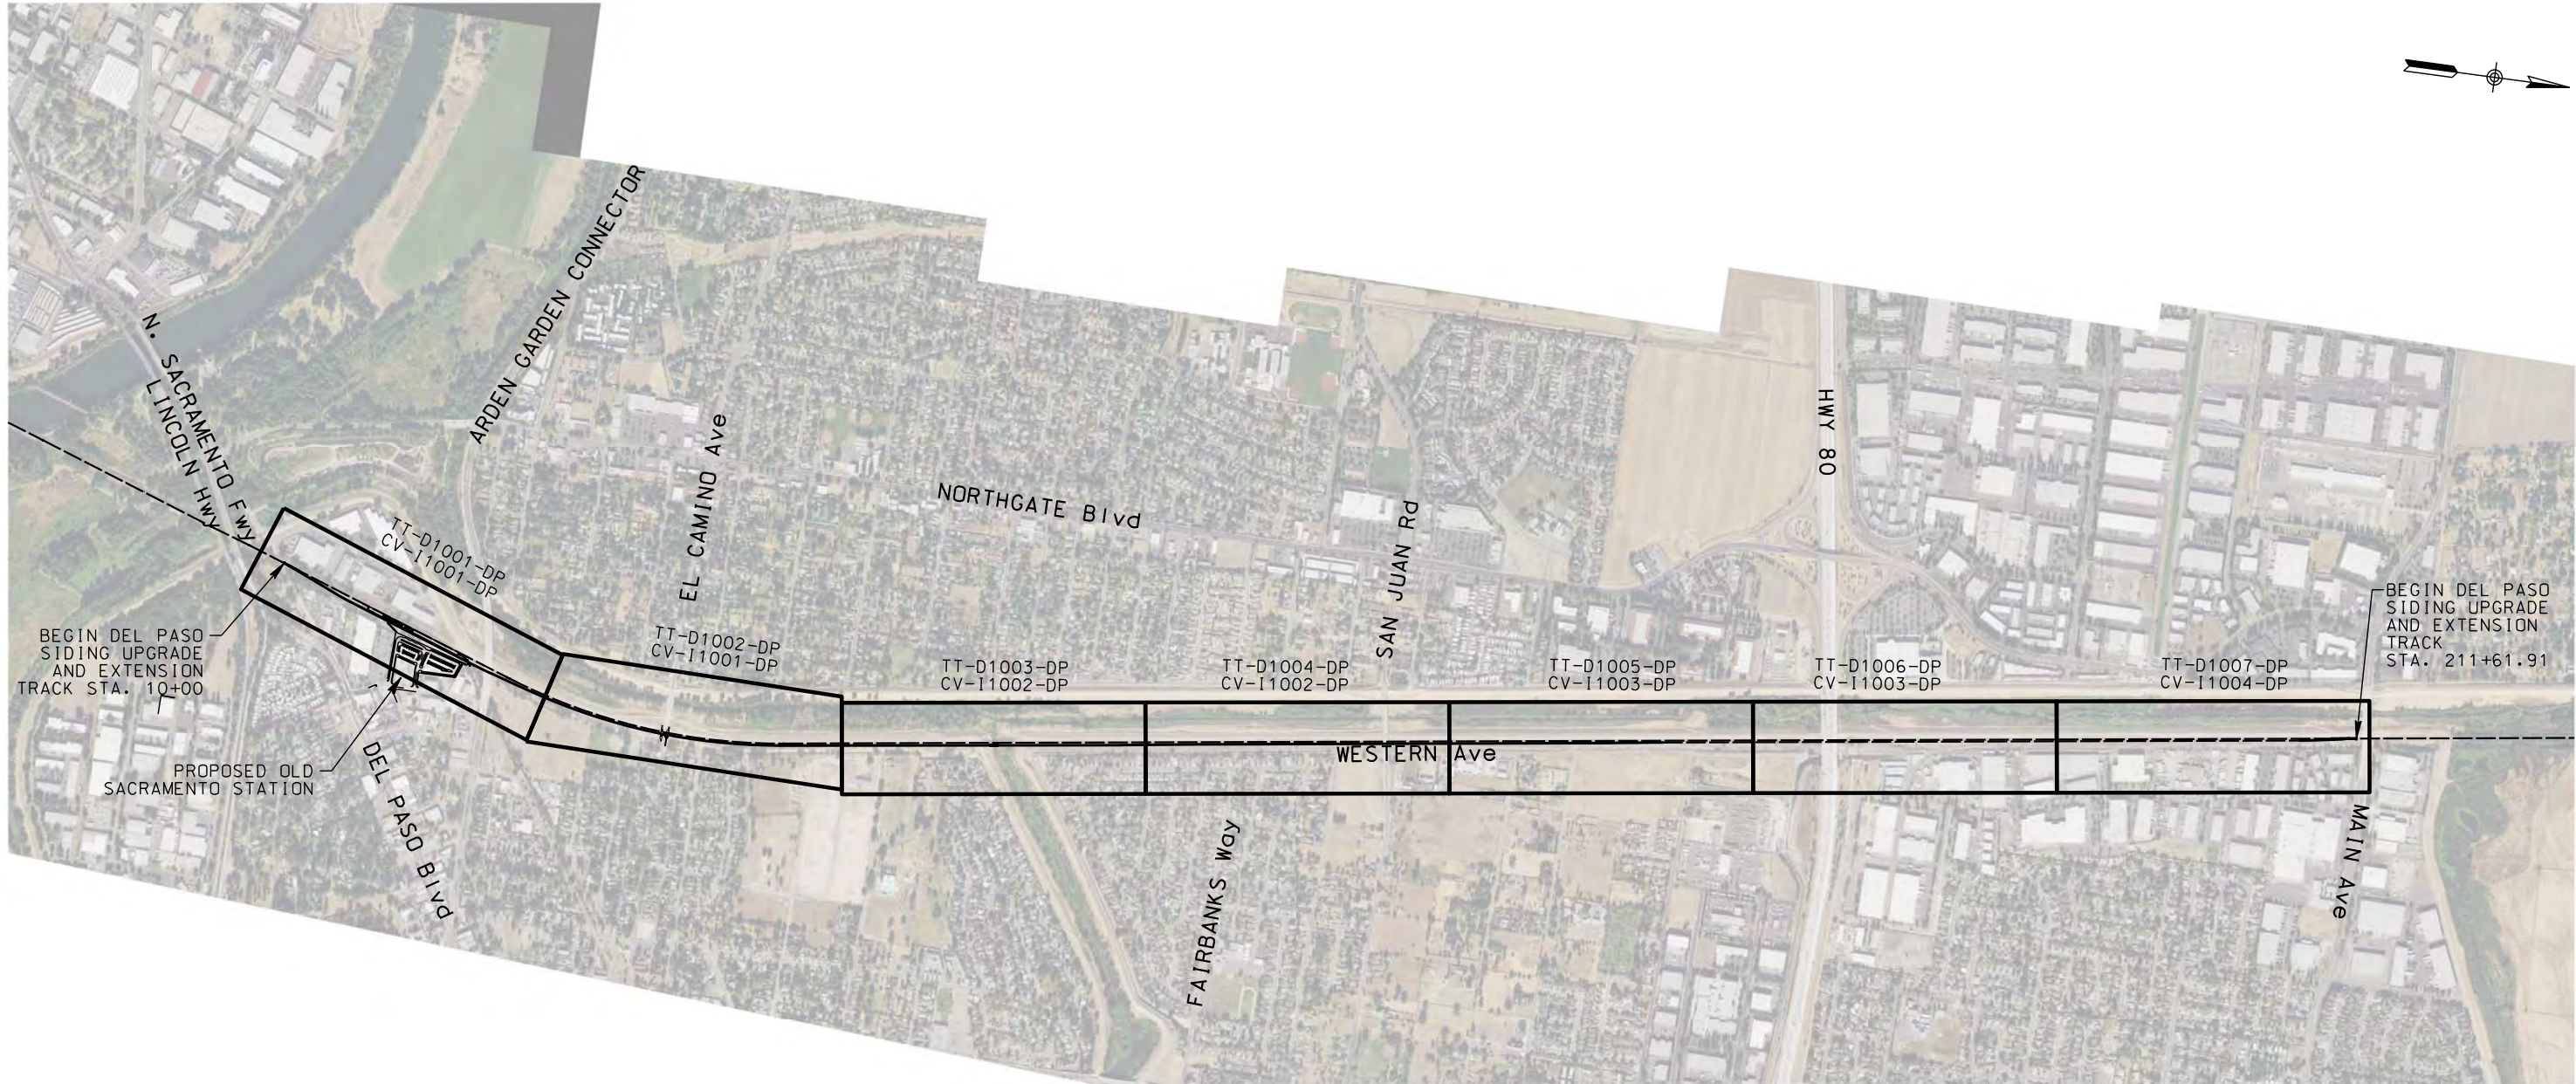

\$DATE \$TIME \$DGN\$SPEC \$USER

NOT FOR CONSTRUCTION

REV	DATE	BY	CHK	APP	DESCRIPTION

DESIGNED BY A. SHIELDS
DRAWN BY A. SHIELDS
CHECKED BY D. HARTMAN
IN CHARGE D. COWIN
DATE

TRANSPORTATION
AECOM
AECOM 300 Lakeside Dr, Suite 400 Oakland, CA 94612 T 510.893.3600 F 510.874.3268
www.aecom.com



SAN JOAQUIN
REGIONAL
RAIL COMMISSION




ACE
ALTAIRIGHT CORRIDOR EXPRESS


15% PRELIMINARY ENGINEERING

SAN JOAQUIN REGIONAL RAIL COMMISSION VALLEY RAIL – SACRAMENTO EXTENSION
DEL PASO SIDING UPGRADE AND EXTENSION TRACK ALIGNMENT – KEY MAP STA. 10+00 TO STA. 211+61.91


ENVIRONMENTAL ALTERNATIVE CODE
DRAWING NO. TT-B1001-DP
SCALE AS SHOWN
SHEET NO. 135 OF 171

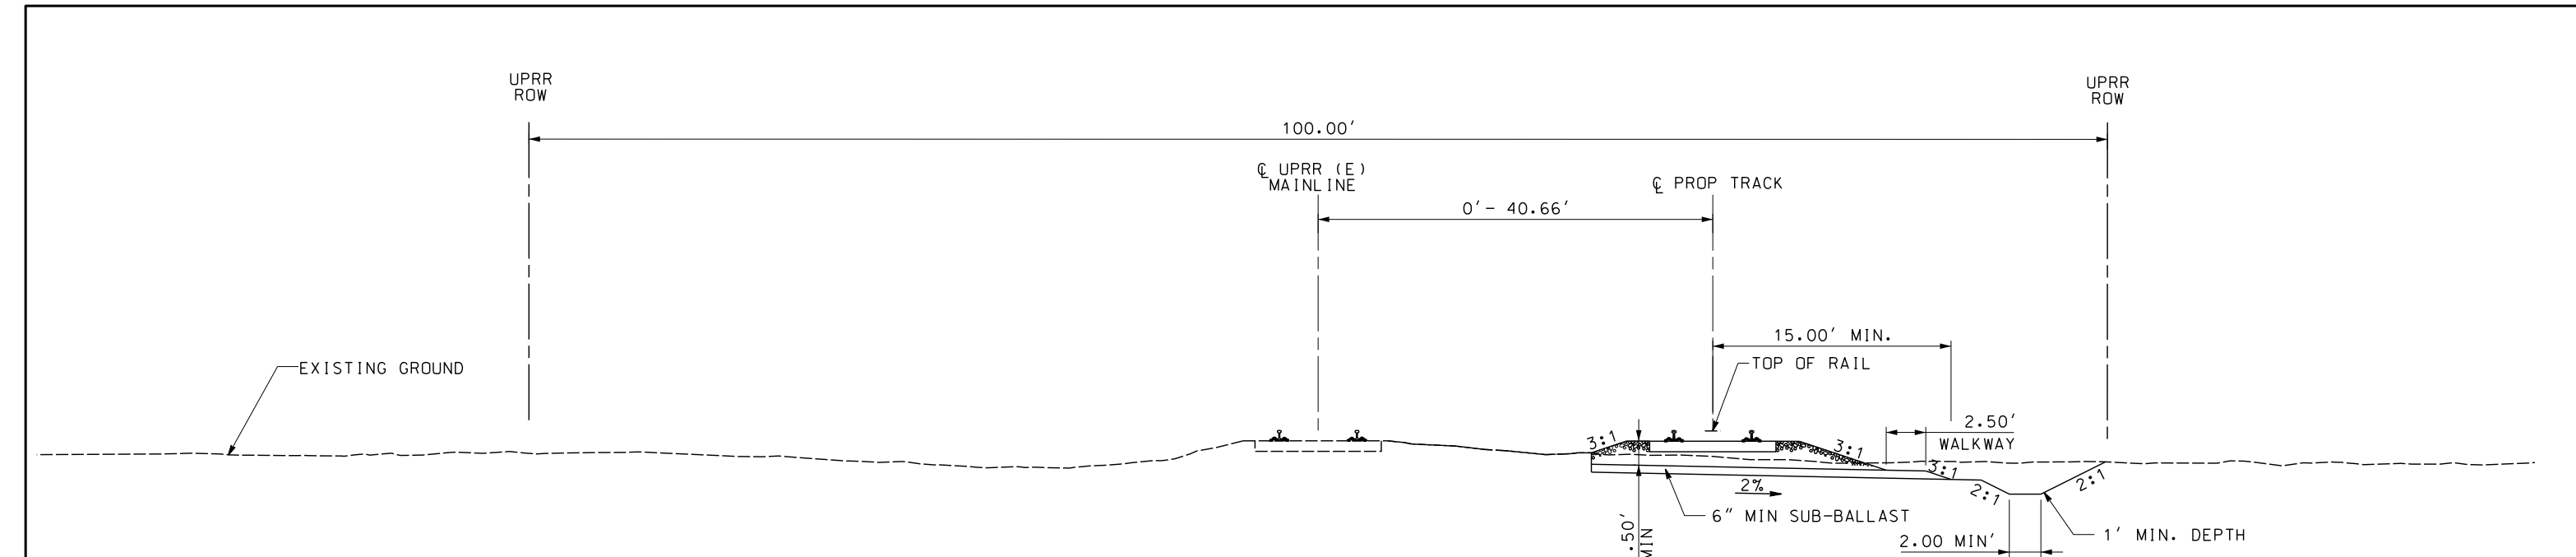

TYPICAL SECTION A
DOUBLE TRACK
STA. 10+00 TO STA. 17+34.96


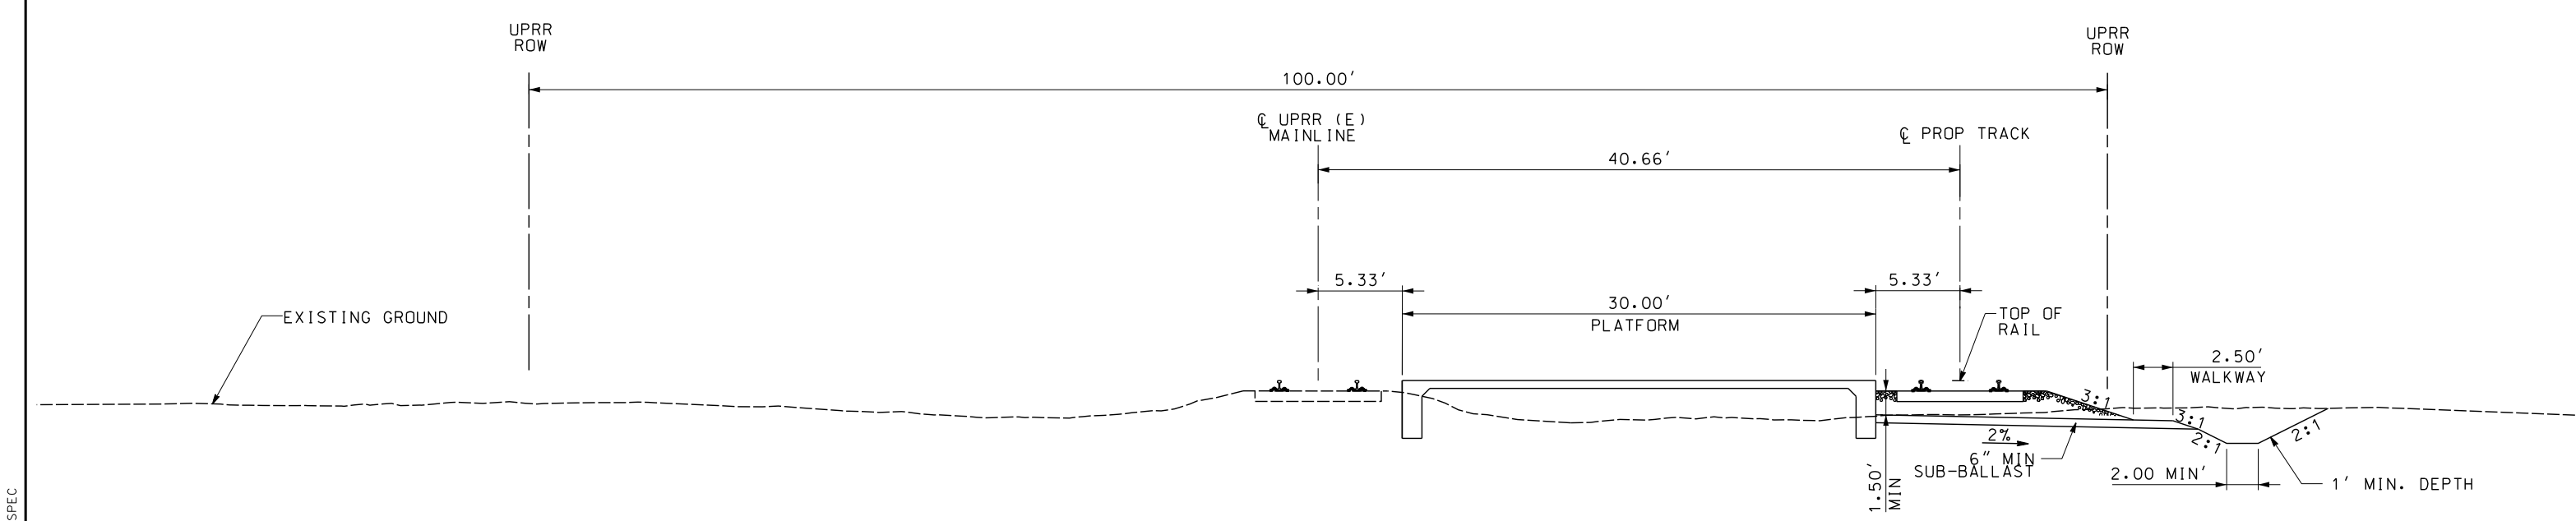


TYPICAL SECTION B
OLD SACRAMENTO STATION
STA. 17+34.96 TO 30+59.59

 



NOT FOR CONSTRUCTION

\$USER							DESIGNED BY A. SHIELDS	TRANSPORTATION AECOM AECOM 300 Lakeside Dr, Suite 400 Oakland, CA 94612 T 510.893.3600 F 510.874.3268 www.aecom.com	 	SAN JOAQUIN REGIONAL RAIL COMMISSION VALLEY RAIL – SACRAMENTO EXTENSION DEL PASO SIDING UPGRADE AND EXTENSION TRACK ALIGNMENT – TYPICAL SECTIONS SHEET 1 OF 5	ENVIRONMENTAL ALTERNATIVE CODE DRAWING NO. TT-D0001-DP SCALE 1" = 5' SHEET NO. 136 OF 171
							DRAWN BY A. SHIELDS				
							CHECKED BY D. HARTMAN				
							IN CHARGE D. COWIN				
							DATE				
	REV	DATE	BY	CHK	APP	DESCRIPTION					

 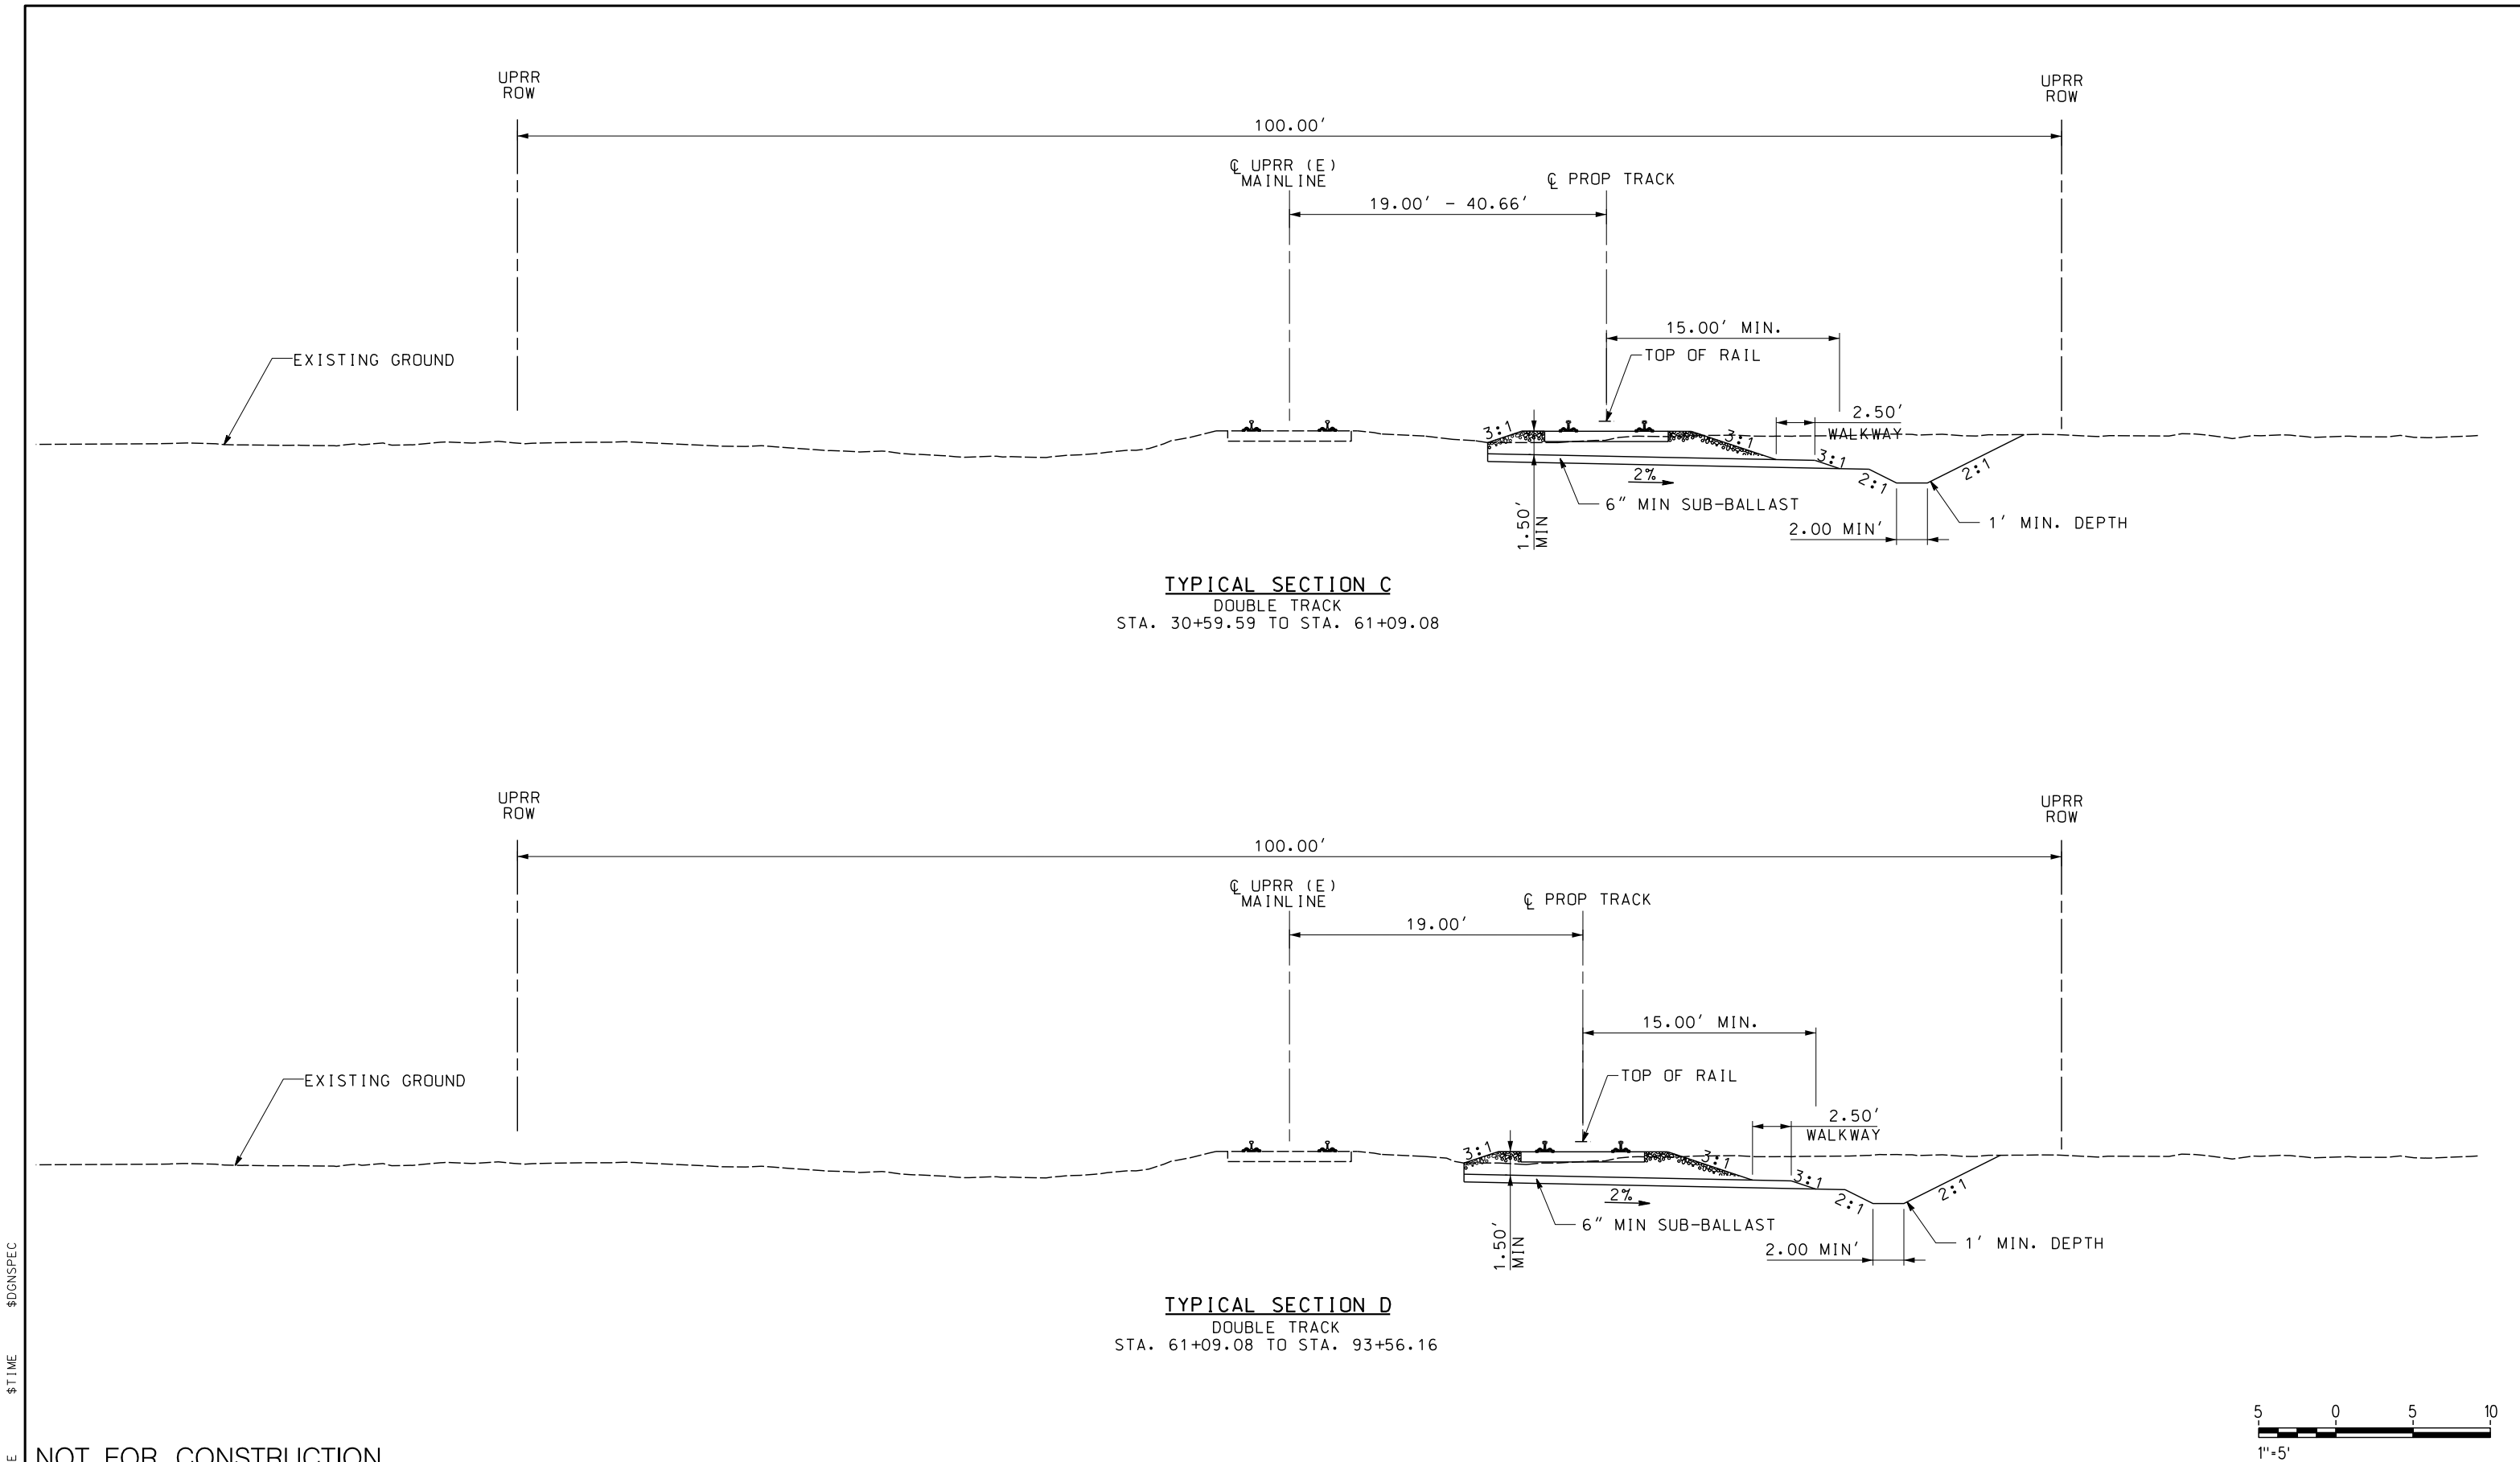



NOT FOR CONSTRUCTION

\$USER							DESIGNED BY A. SHIELDS	TRANSPORTATION AECOM AECOM 300 Lakeside Dr, Suite 400 Oakland, CA 94612 T 510.893.3600 F 510.874.3268 www.aecom.com	 	SAN JOAQUIN REGIONAL RAIL COMMISSION VALLEY RAIL – SACRAMENTO EXTENSION DEL PASO SIDING UPGRADE AND EXTENSION TRACK ALIGNMENT – TYPICAL SECTIONS SHEET 2 OF 5	ENVIRONMENTAL ALTERNATIVE C DRAWING NO. TT-D0002-DP SCALE 1" = 5' SHEET NO. 137 OF 171
							DRAWN BY A. SHIELDS				
							CHECKED BY D. HARTMAN				
							IN CHARGE D. COWIN				
							DATE				
	REV	DATE	BY	CHK	APP	DESCRIPTION					

 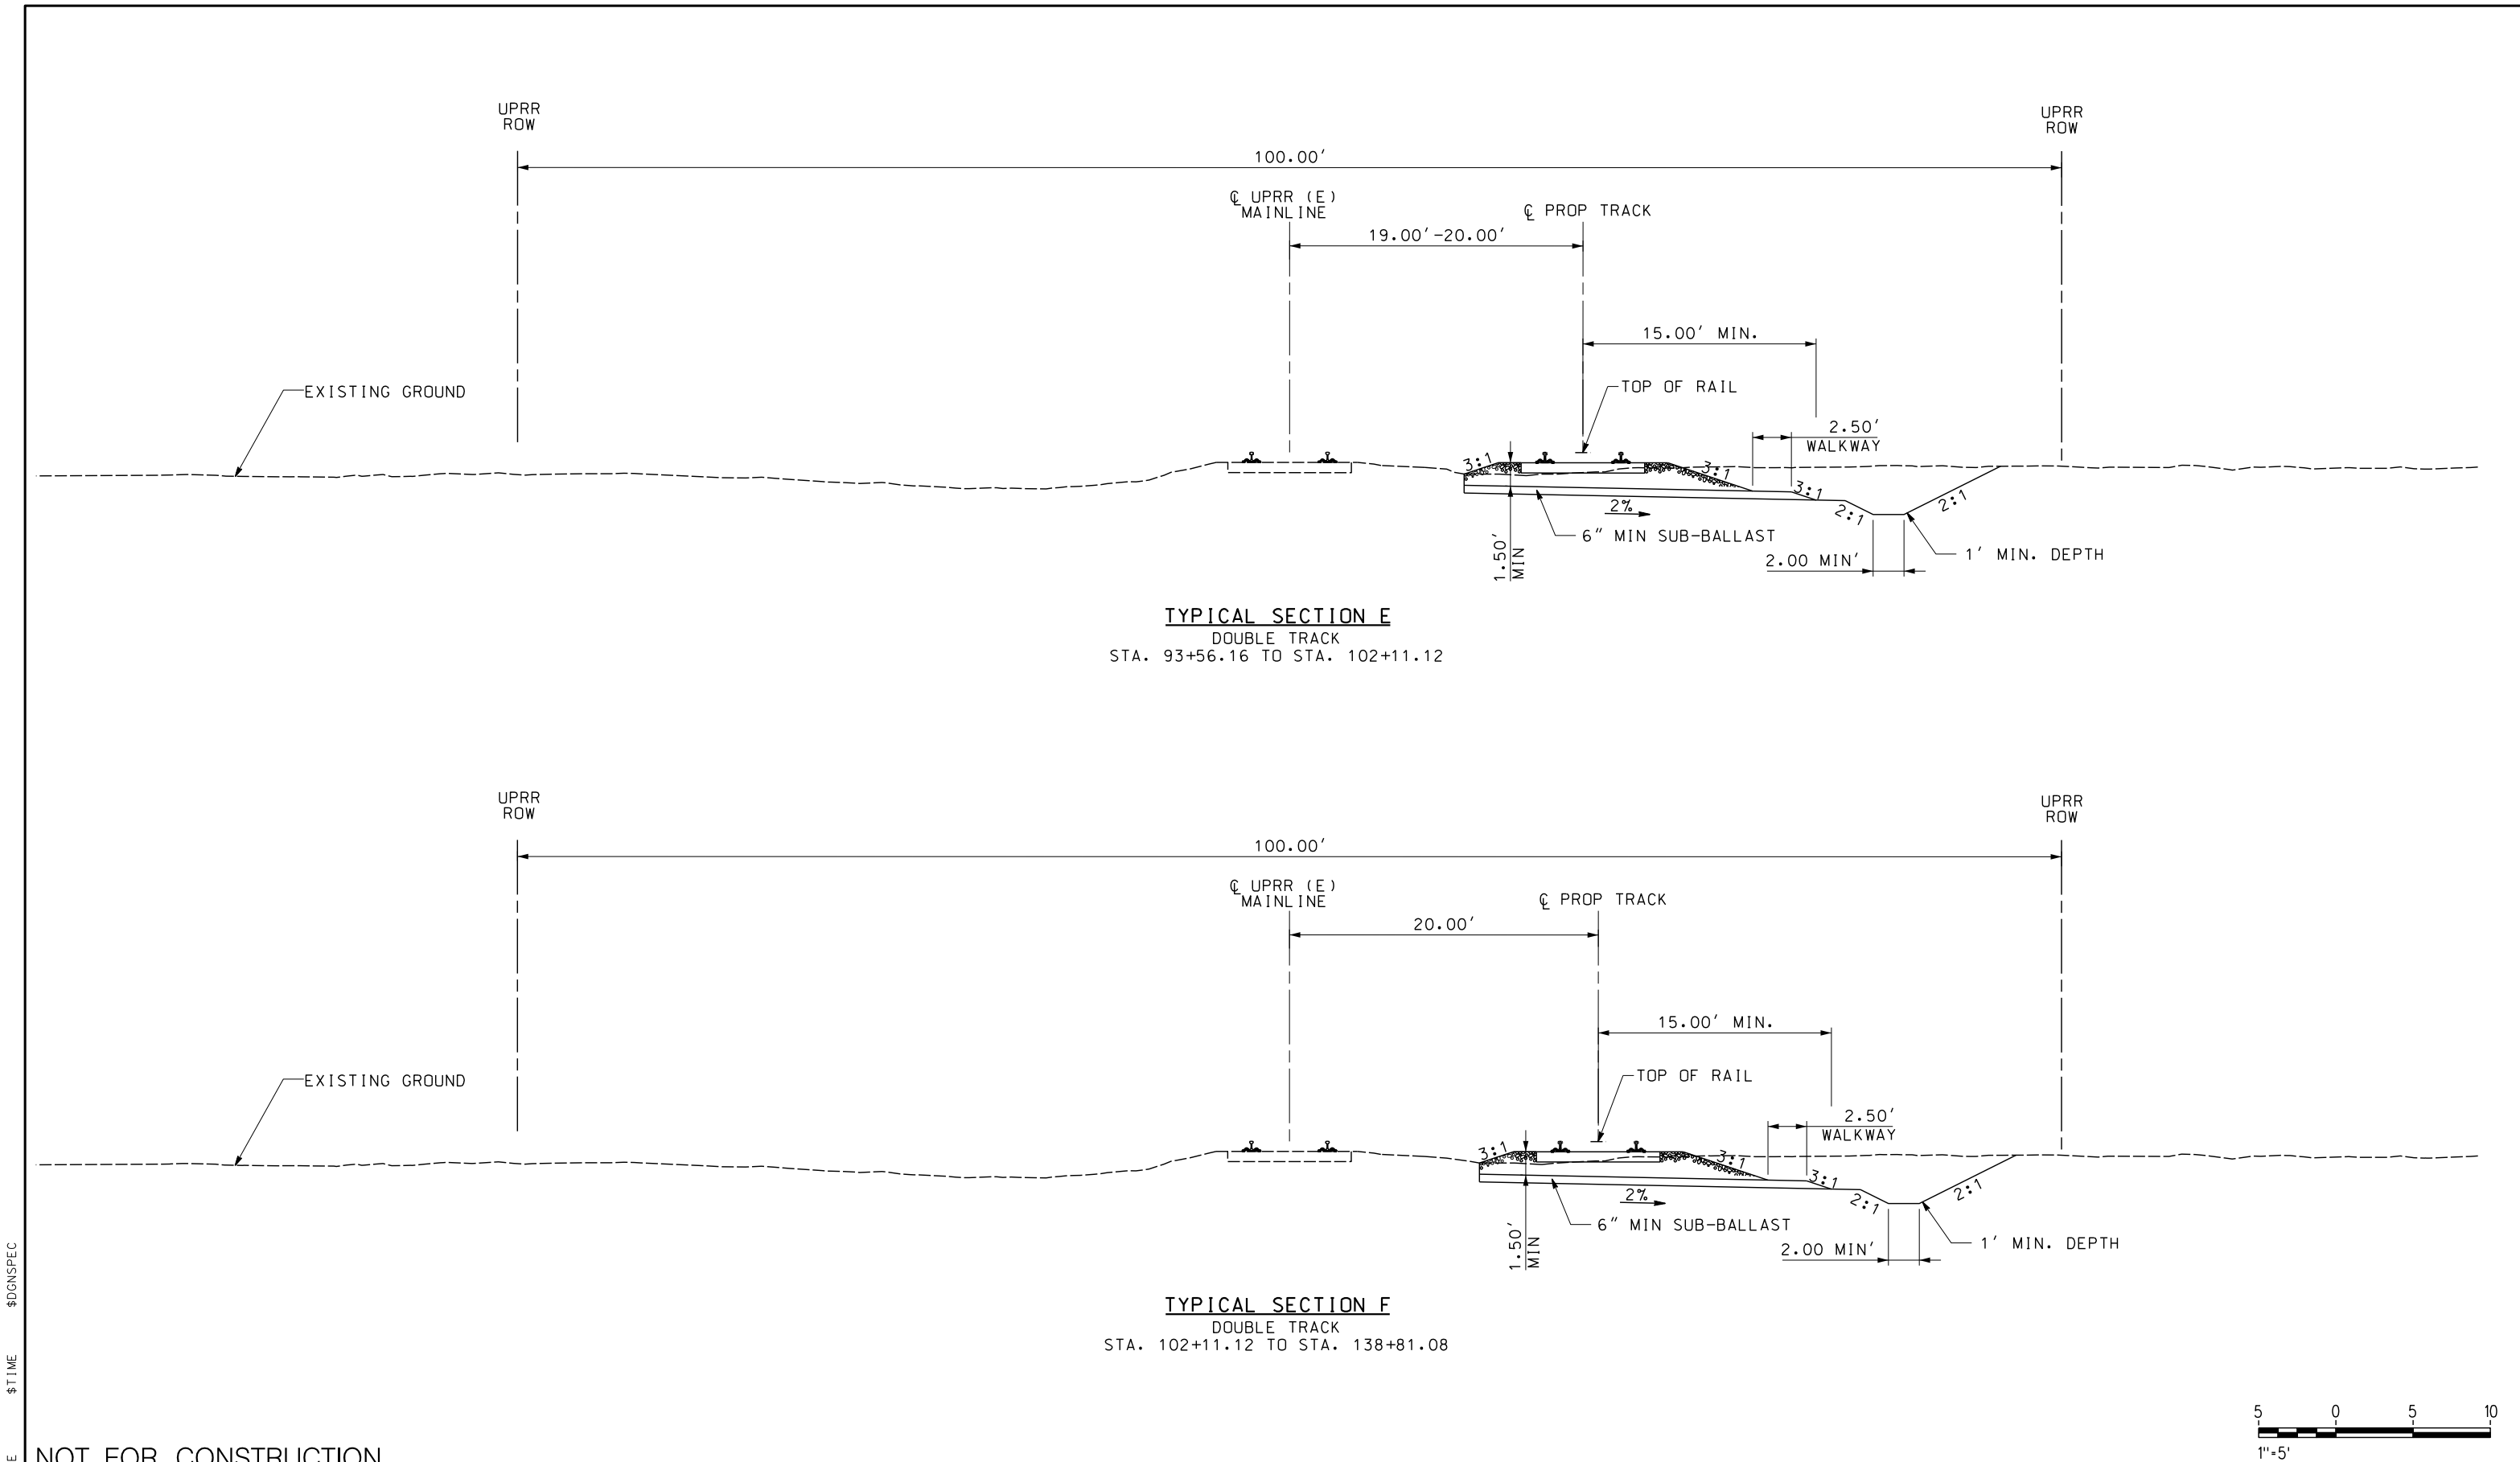


NOT FOR CONSTRUCTION

\$USER							DESIGNED BY A. SHIELDS	TRANSPORTATION AECOM AECOM 300 Lakeside Dr, Suite 400 Oakland, CA 94612 T 510.893.3600 F 510.874.3268 www.aecom.com	  15% PRELIMINARY ENGINEERING	SAN JOAQUIN REGIONAL RAIL COMMISSION VALLEY RAIL – SACRAMENTO EXTENSION DEL PASO SIDING UPGRADE AND EXTENSION TRACK ALIGNMENT – TYPICAL SECTIONS SHEET 3 OF 5	ENVIRONMENTAL ALTERNATIVE CODE DRAWING NO. TT-D0003-DP SCALE 1" = 5' SHEET NO. 138 OF 171
							DRAWN BY A. SHIELDS				
							CHECKED BY D. HARTMAN				
							IN CHARGE D. COWIN				
							DATE				
	REV	DATE	BY	CHK	APP	DESCRIPTION					

 
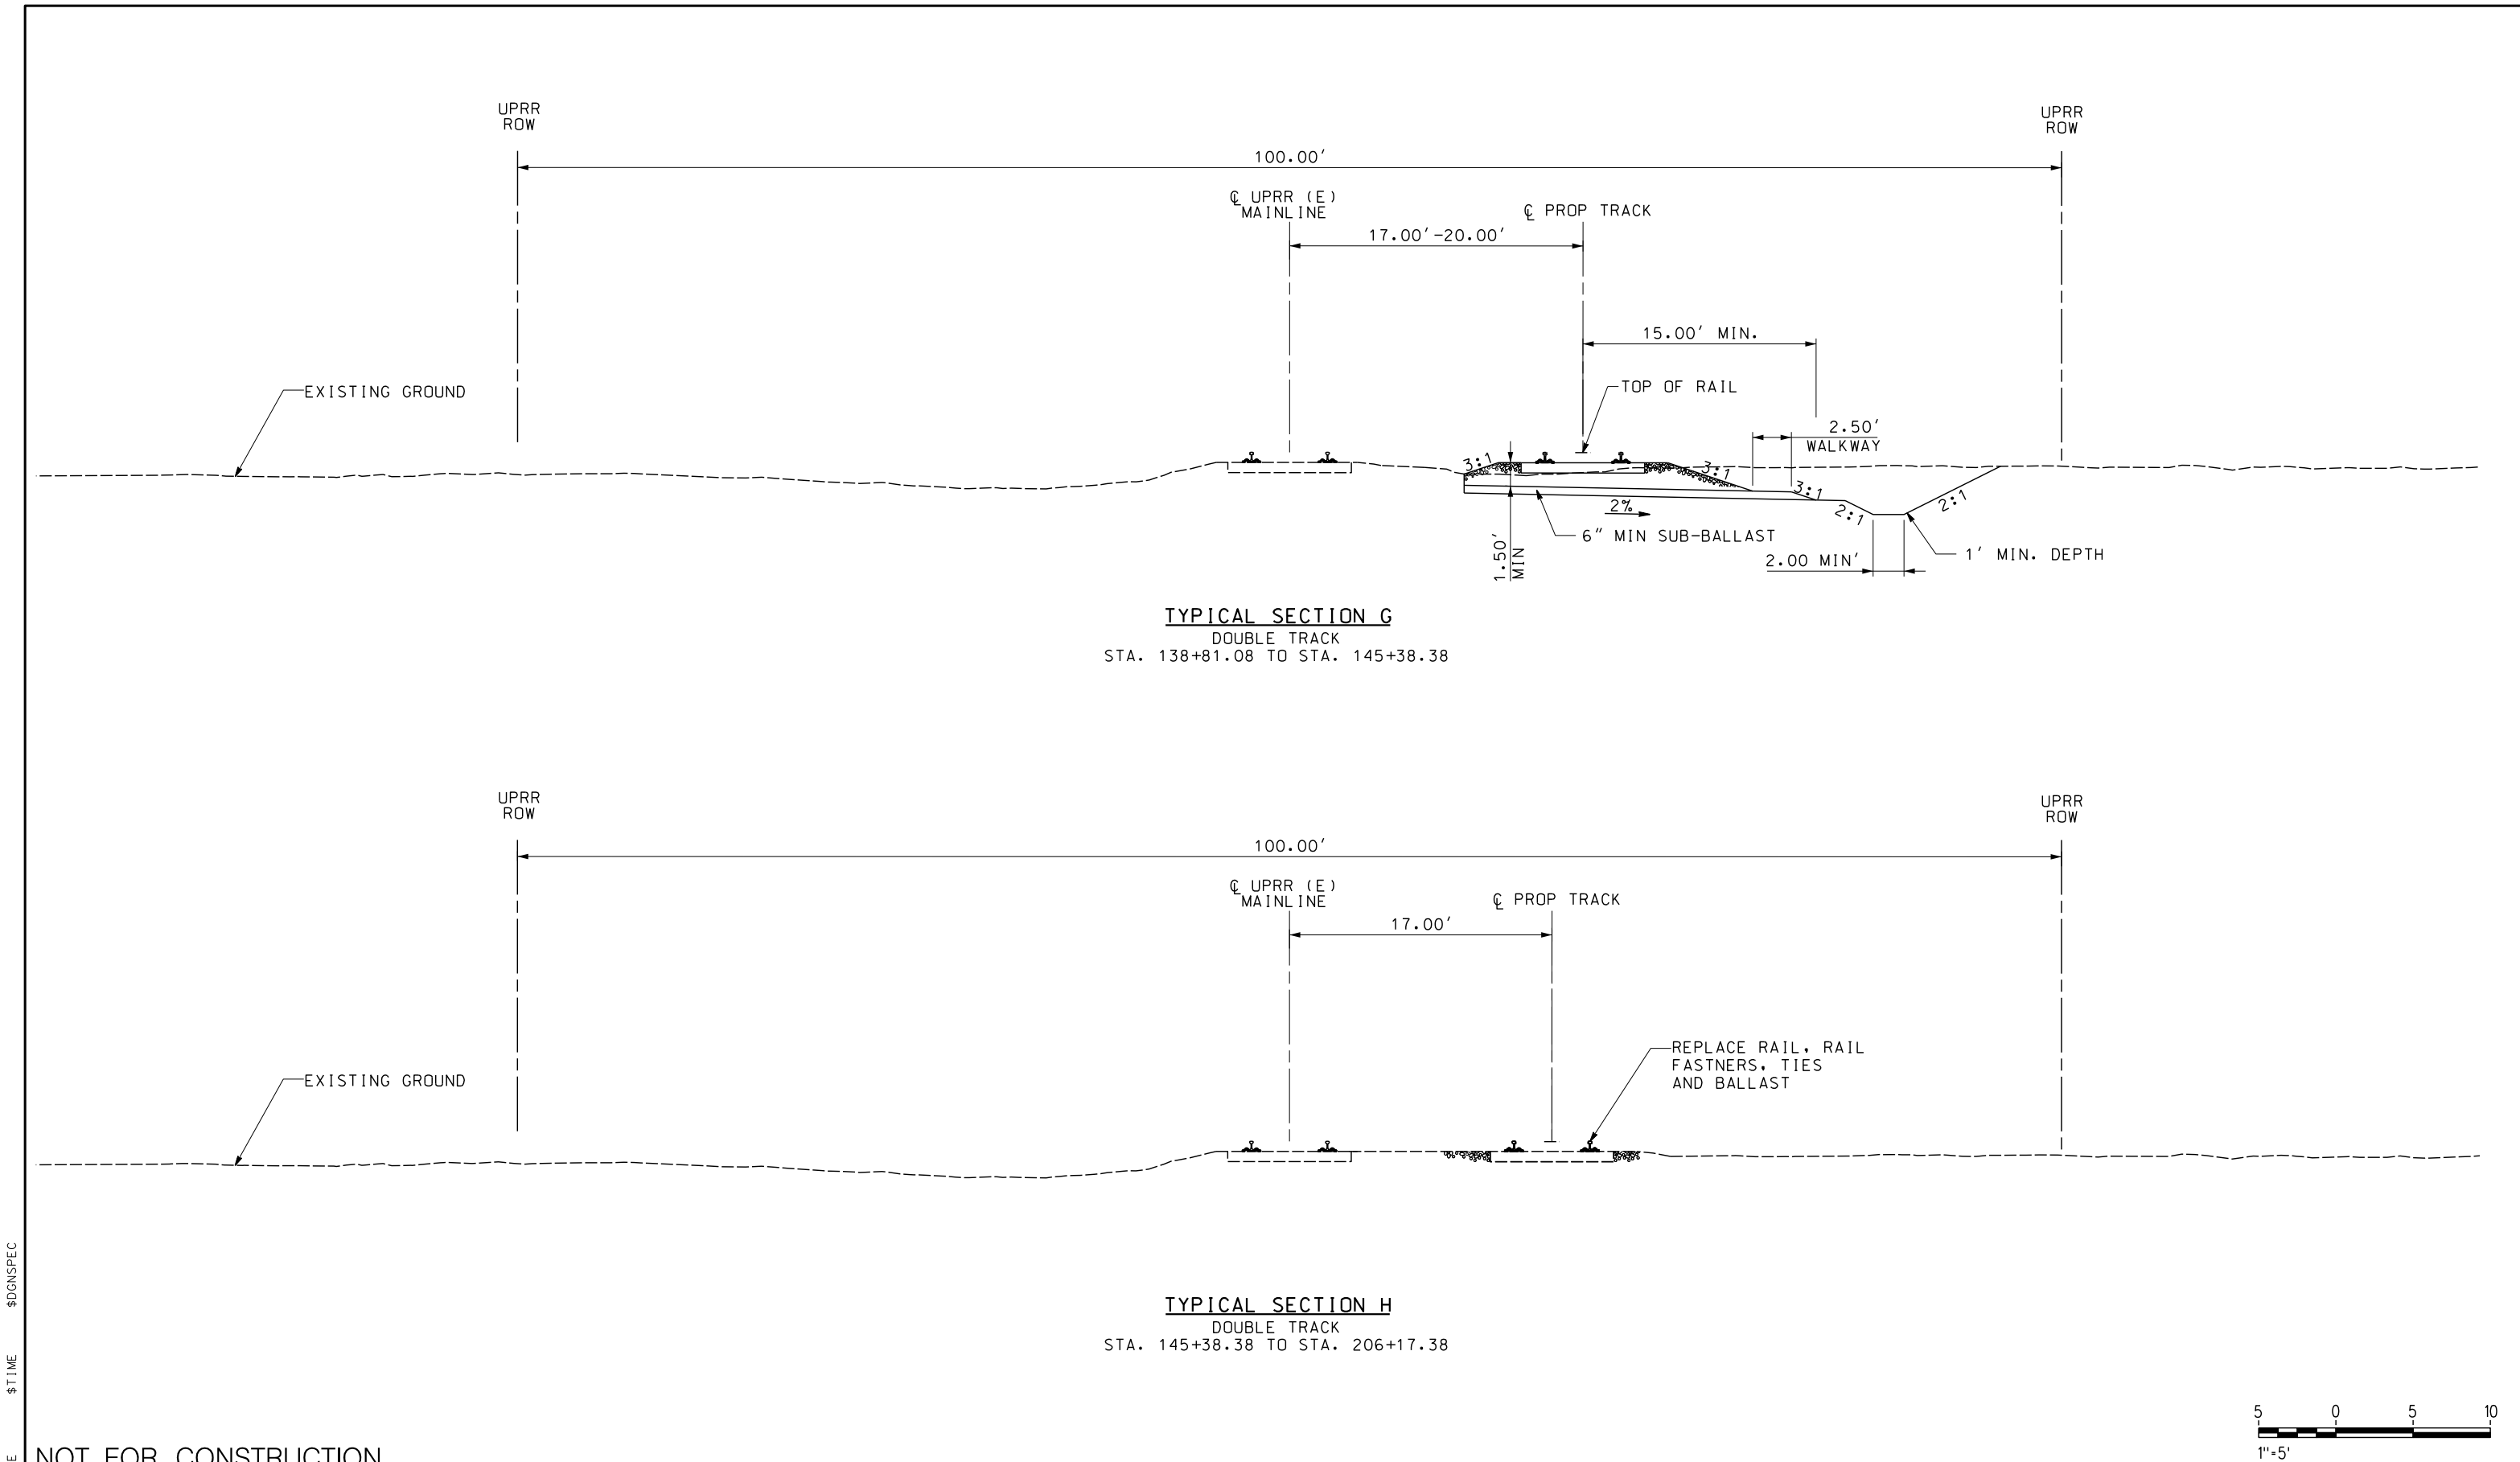


NOT FOR CONSTRUCTION



\$USER							DESIGNED BY A. SHIELDS	TRANSPORTATION AECOM AECOM 300 Lakeside Dr, Suite 400 Oakland, CA 94612 T 510.893.3600 F 510.874.3268 www.aecom.com	 	SAN JOAQUIN REGIONAL RAIL COMMISSION VALLEY RAIL – SACRAMENTO EXTENSION DEL PASO SIDING UPGRADE AND EXTENSION TRACK ALIGNMENT – TYPICAL SECTIONS SHEET 4 OF 5	ENVIRONMENTAL ALTERNATIVE CODE DRAWING NO. TT-D0004-DP SCALE 1" = 5' SHEET NO. 139 OF 171
							DRAWN BY A. SHIELDS				
							CHECKED BY D. HARTMAN				
							IN CHARGE D. COWIN				
							DATE				
	REV	DATE	BY	CHK	APP	DESCRIPTION					

 

						DESIGNED BY A. SHIELDS	TRANSPORTATION AECOM 300 Lakeside Dr, Suite 400 Oakland, CA 94612 T 510.893.3600 F 510.874.3268 www.aecom.com	 SAN JOAQUIN REGIONAL RAIL COMMISSION	 ALTAHONT CORRIDOR EXPRESS	SAN JOAQUIN REGIONAL RAIL COMMISSION VALLEY RAIL – SACRAMENTO EXTENSION DEL PASO SIDING UPGRADE AND EXTENSION TRACK ALIGNMENT – TYPICAL SECTIONS SHEET 5 OF 5	ENVIRONMENTAL ALTERNATIVE CODE
					DRAWN BY A. SHIELDS	DRAWING NO. TT-D0005-DP					
					CHECKED BY D. HARTMAN	SCALE 1" = 5'					
					IN CHARGE D. COWIN	SHEET NO. 140 OF 171					
REV	DATE	BY	CHK	APP	DESCRIPTION	DATE					

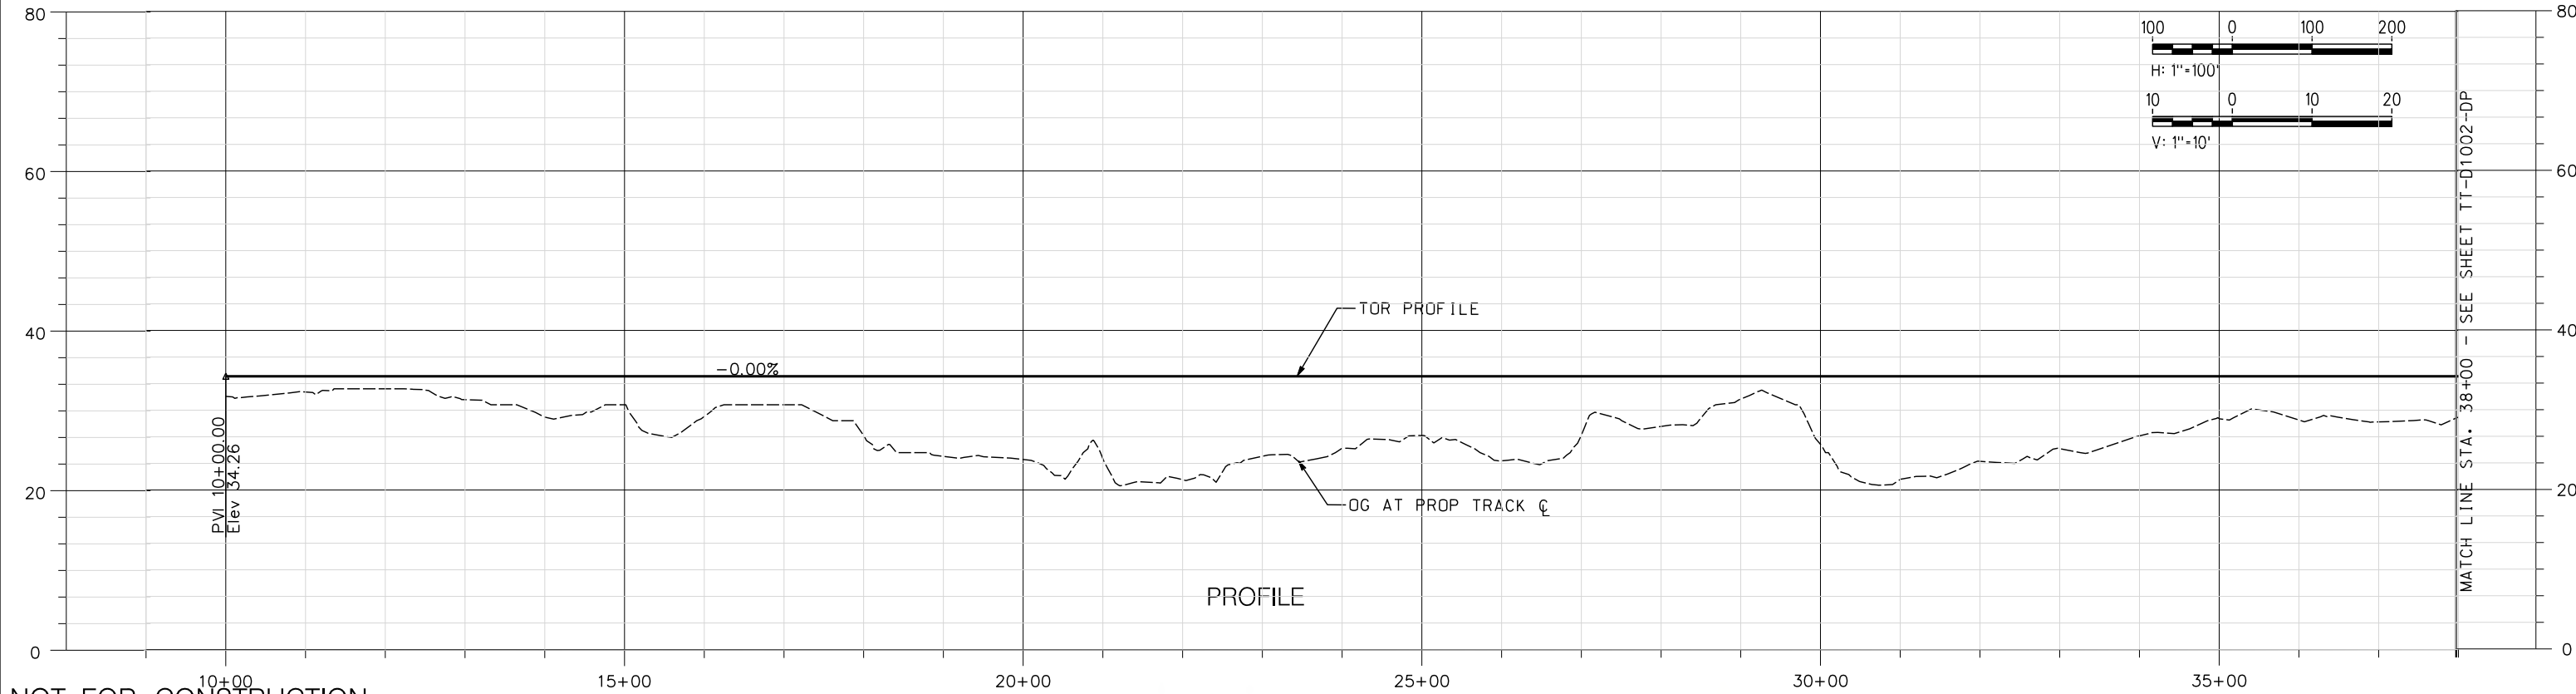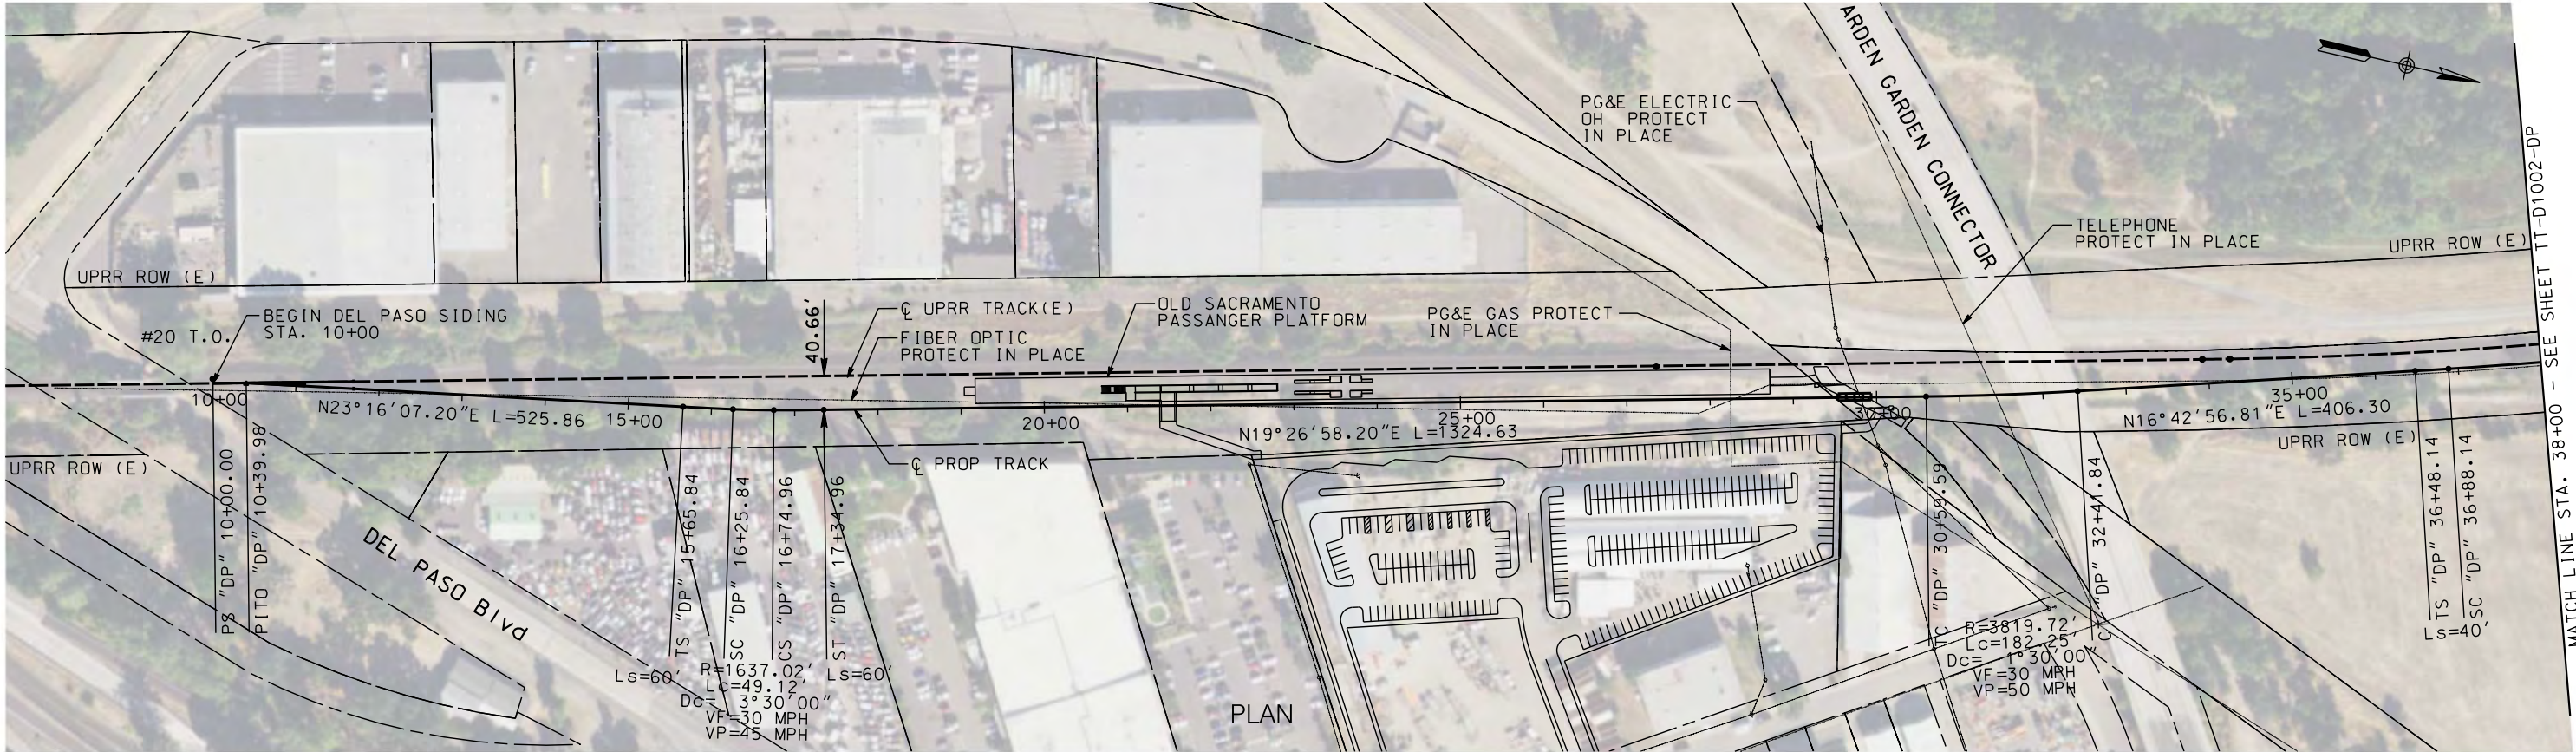

\$USER						DESIGNED BY A. SHIELDS	TRANSPORTATION AECOM AECOM 300 Lakeside Dr, Suite 400 Oakland, CA 94612 T 510.893.3600 F 510.874.3268 www.aecom.com	 	SAN JOAQUIN REGIONAL RAIL COMMISSION VALLEY RAIL – SACRAMENTO EXTENSION DEL PASO SIDING UPGRADE AND EXTENSION TRACK ALIGNMENT – PLAN AND PROFILE STA. 10+00 TO STA. 38+00	ENVIRONMENTAL ALTERNATIVE C
						DRAWN BY A. SHIELDS				DRAWING NO. TT-D1001-DP
						CHECKED BY D. HARTMAN				SCALE AS SHOWN
						IN CHARGE D. COWIN				SHEET NO. 141 OF 171
	REV	DATE	BY	CHK	APP	DESCRIPTION				

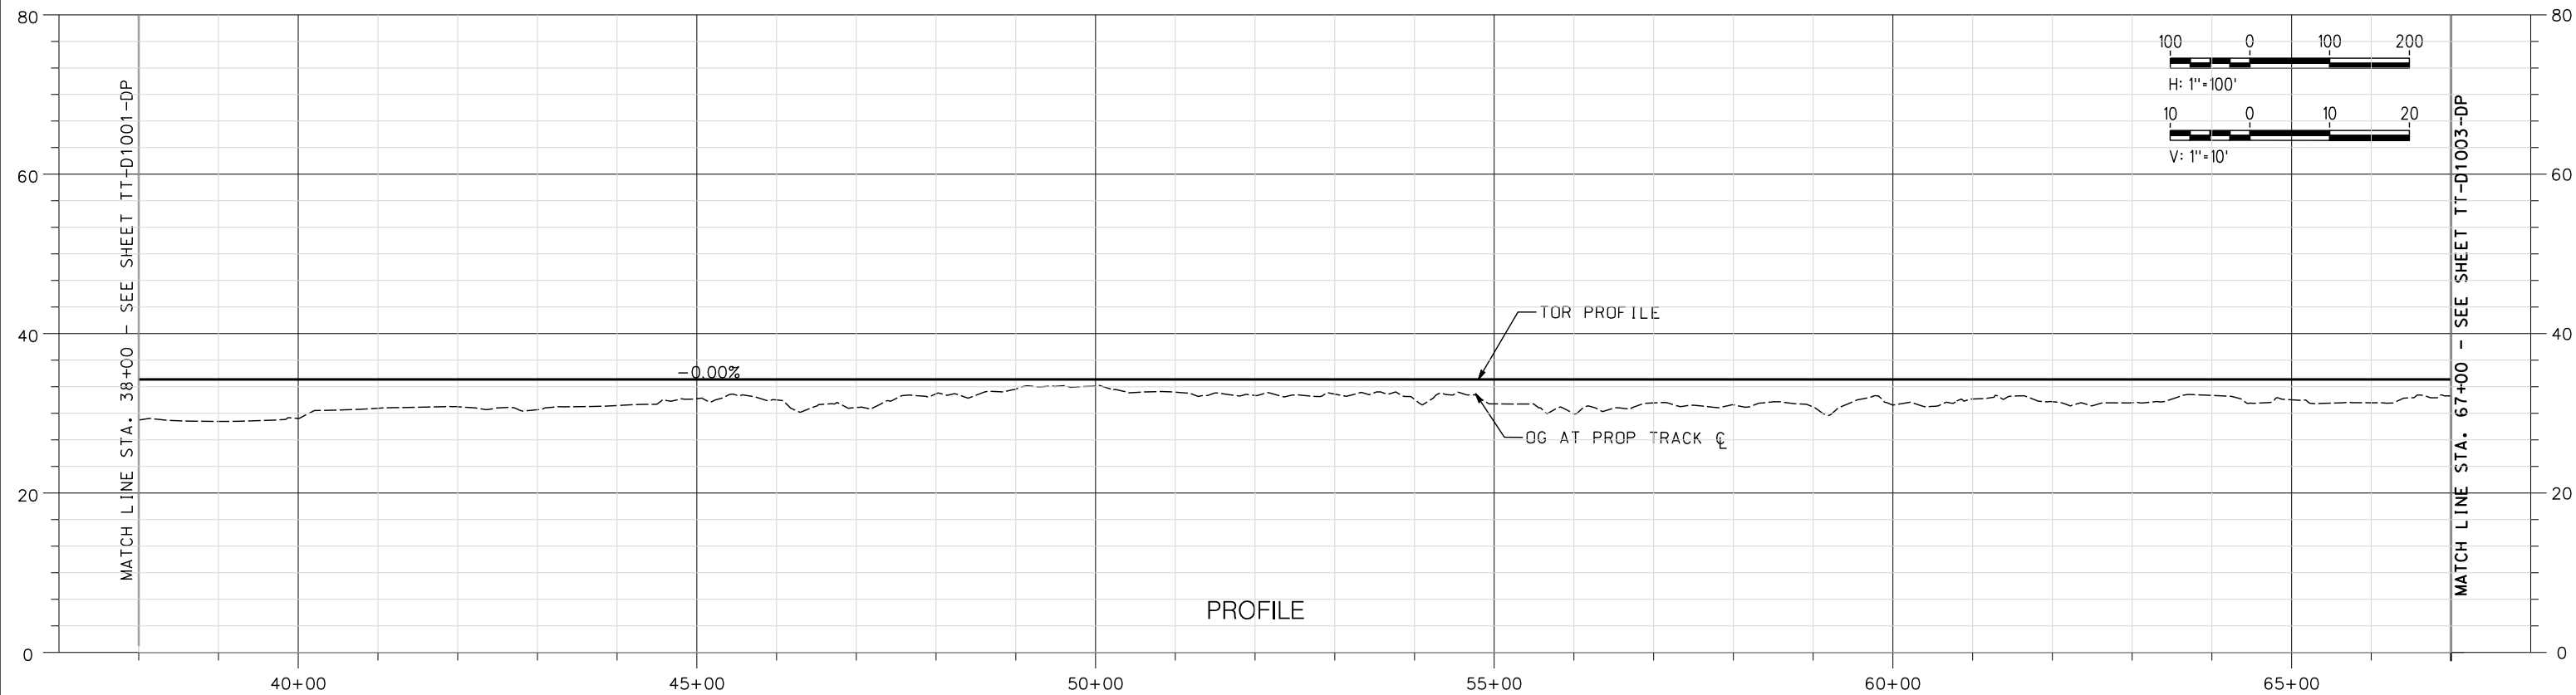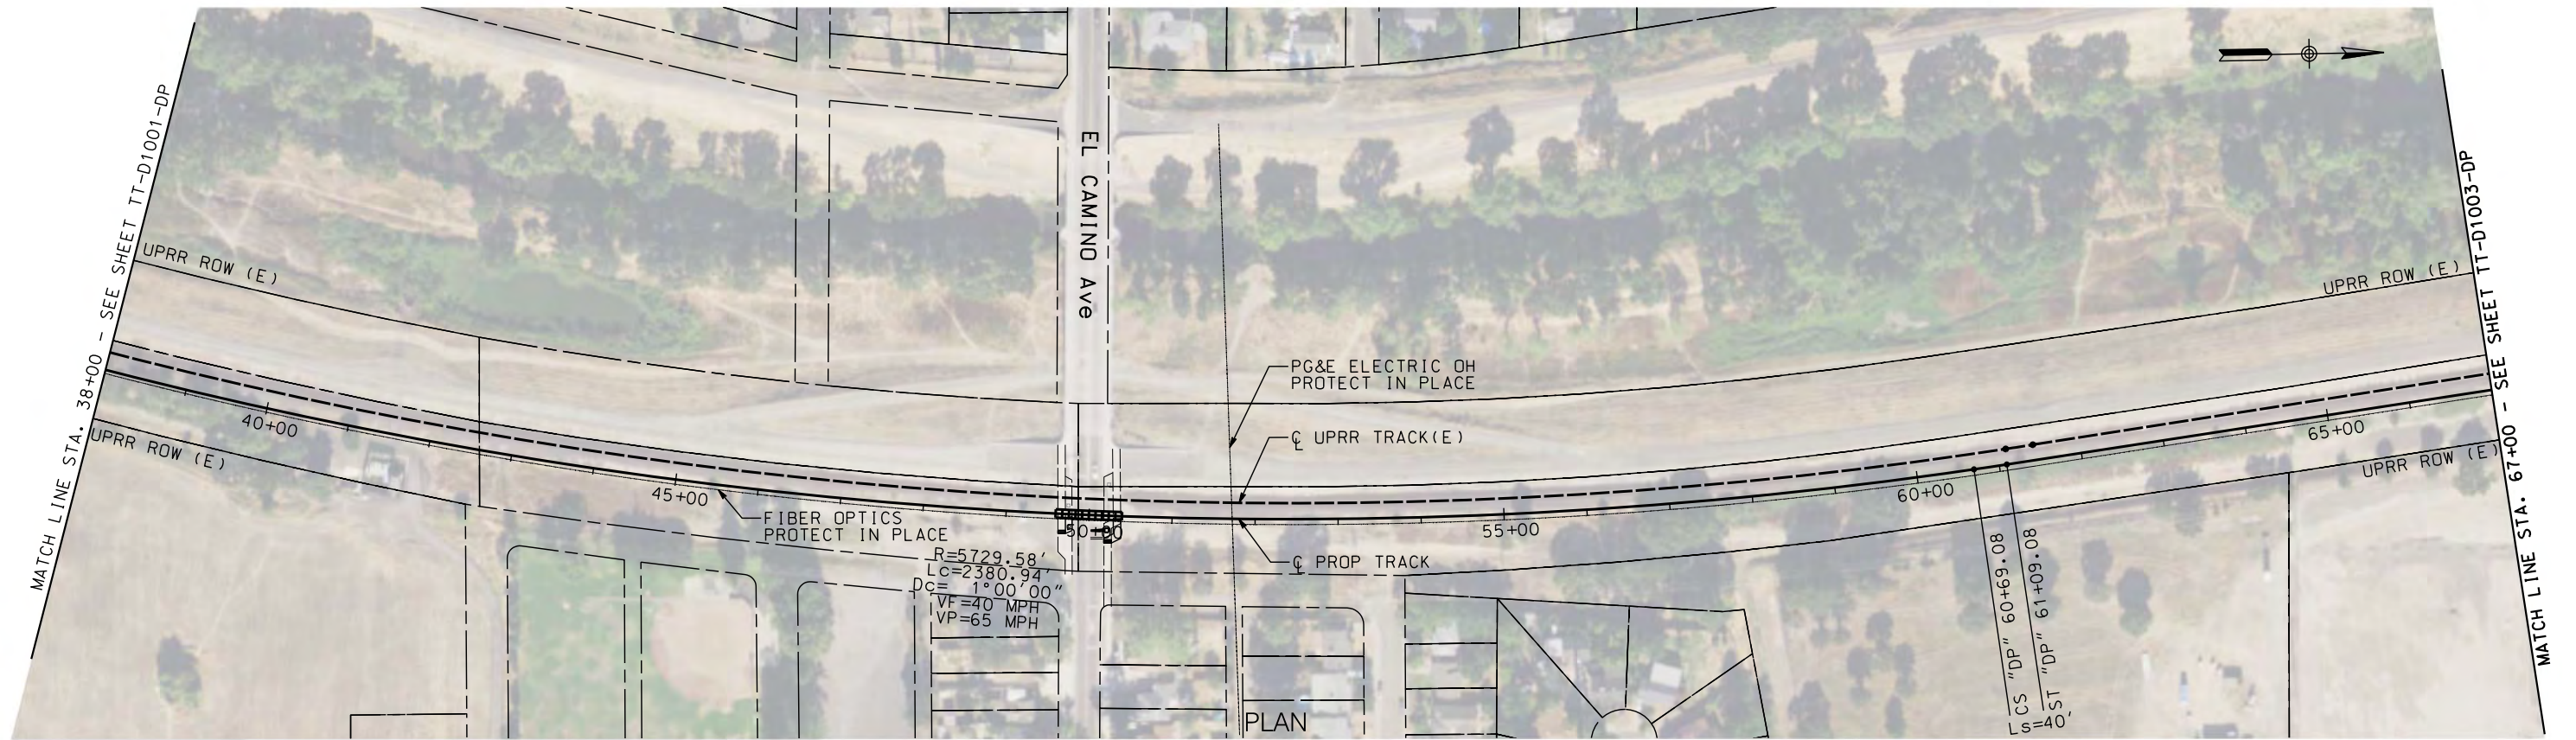

NOT FOR CONSTRUCTION

REV	DATE	BY	CHK	APP	DESCRIPTION

DESIGNED BY A. SHIELDS
DRAWN BY A. SHIELDS
CHECKED BY D. HARTMAN
IN CHARGE D. COWIN
DATE



TRANSPORTATION
AECOM
300 Lakeside Dr, Suite 400 Oakland, CA 94612 T 510.893.3600 F 510.874.3268
www.aecom.com





15% PRELIMINARY ENGINEERING

SAN JOAQUIN REGIONAL RAIL COMMISSION
VALLEY RAIL – SACRAMENTO EXTENSION
DEL PASO SIDING UPGRADE AND EXTENSION
TRACK ALIGNMENT – PLAN AND PROFILE
STA. 38+00 TO STA. 67+00

ENVIRONMENTAL ALTERNATIVE CODE
DRAWING NO. TT-D1002-DP
SCALE AS SHOWN
SHEET NO. 142 OF 171

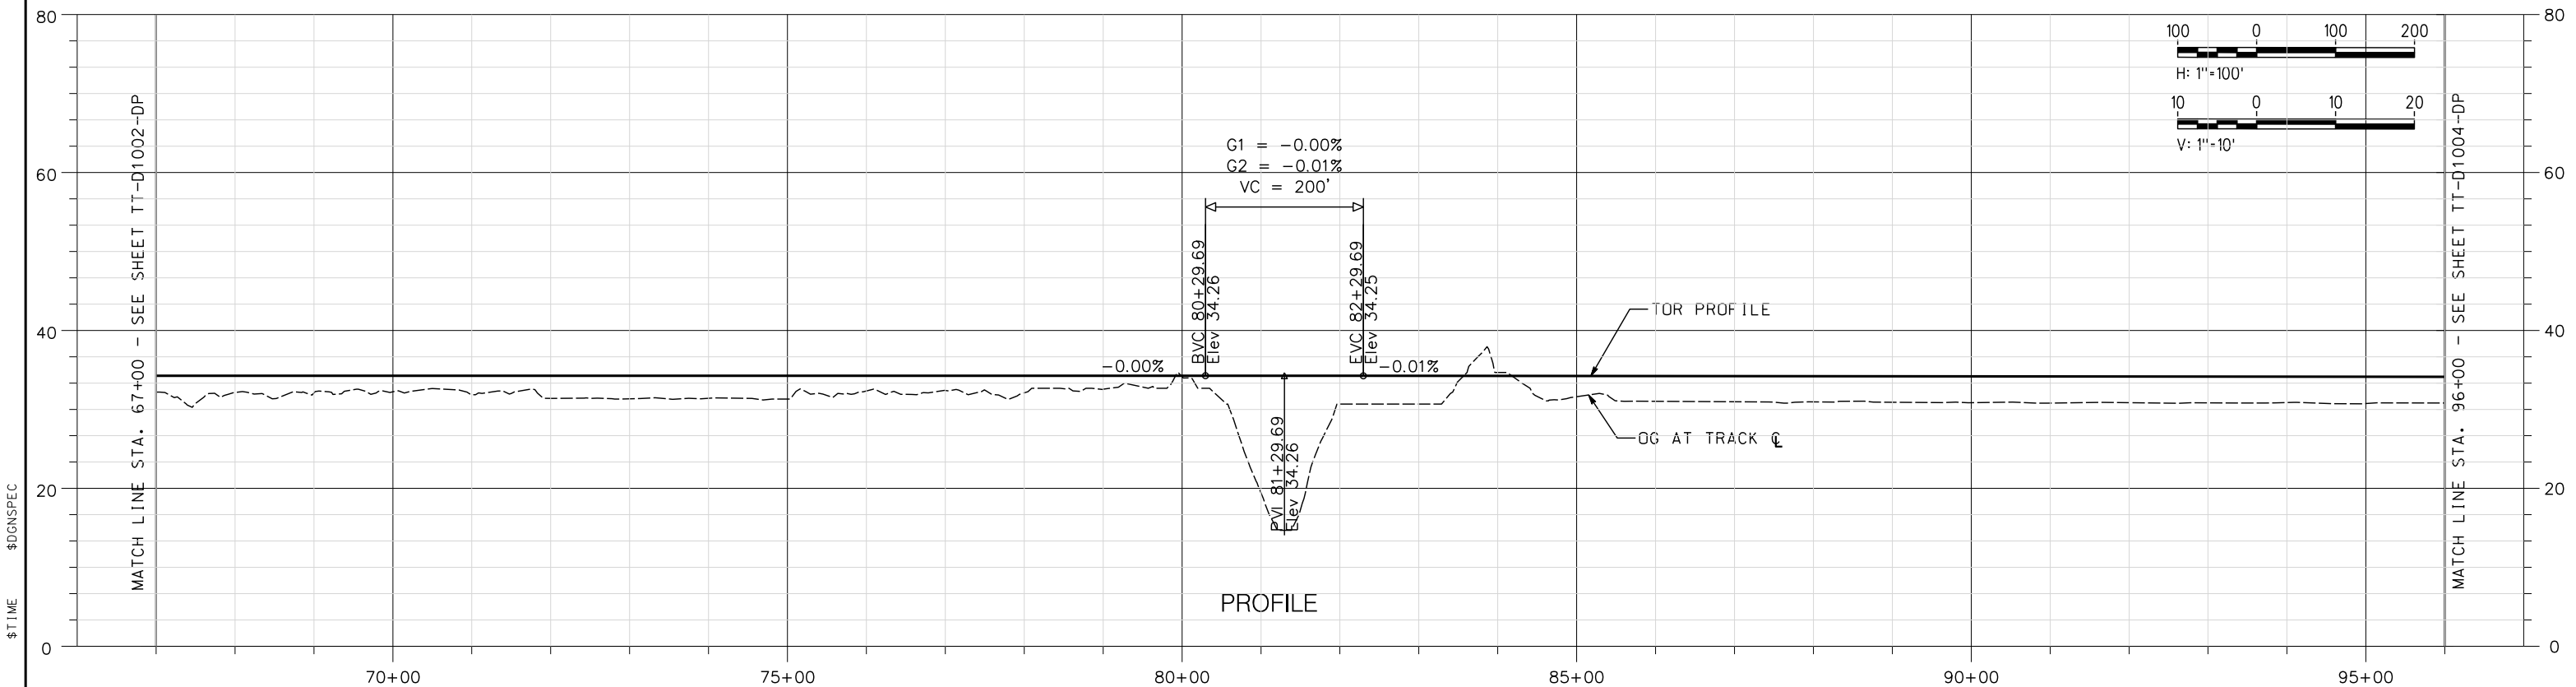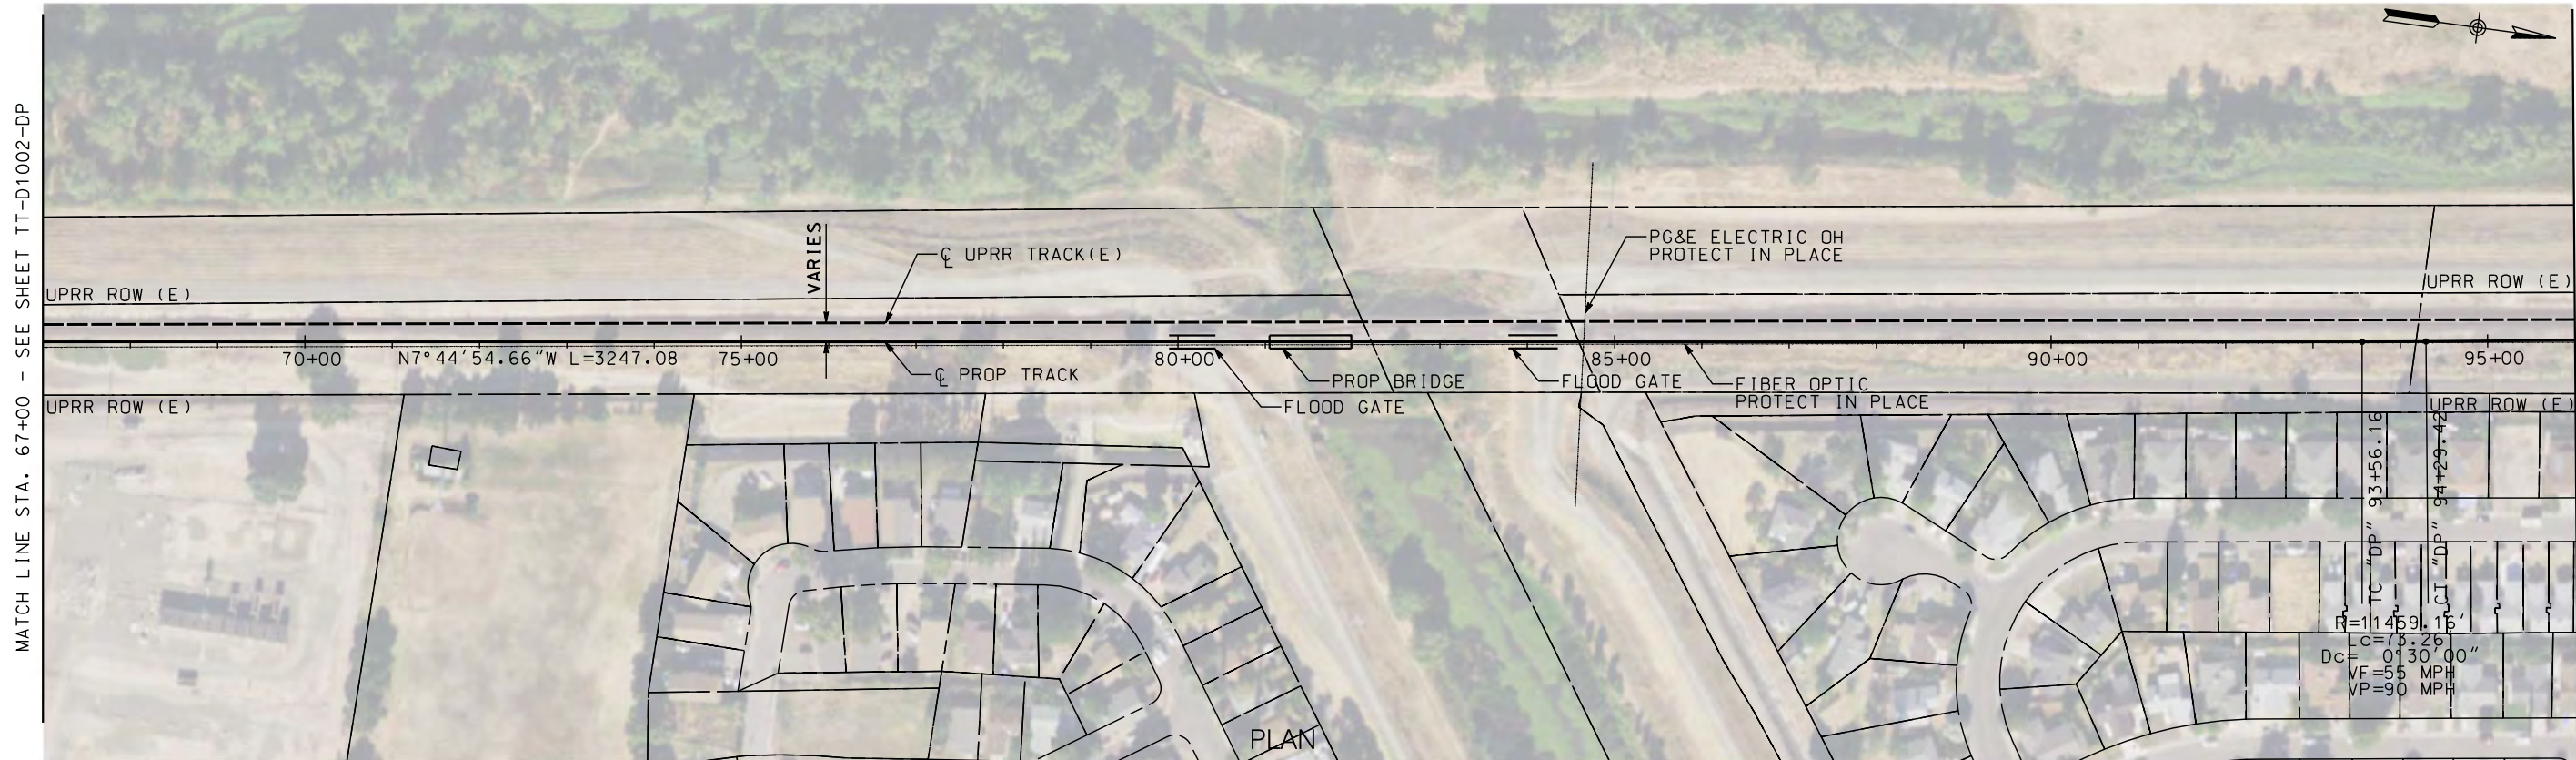

DATE	NOT FOR CONSTRUCTION					DESIGNED BY A. SHIELDS	TRANSPORTATION AECOM AECOM 300 Lakeside Dr, Suite 400 Oakland, CA 94612 T 510.893.3600 F 510.874.3268 www.aecom.com	  15% PRELIMINARY ENGINEERING	SAN JOAQUIN REGIONAL RAIL COMMISSION VALLEY RAIL – SACRAMENTO EXTENSION DEL PASO SIDING UPGRADE AND EXTENSION TRACK ALIGNMENT – PLAN AND PROFILE STA. 67+00 TO STA. 96+00	ENVIRONMENTAL ALTERNATIVE C
						DRAWN BY A. SHIELDS				DRAWING NO. TT-D1003-DP
						CHECKED BY D. HARTMAN				SCALE AS SHOWN
						IN CHARGE D. COWIN				SHEET NO. 143 OF 171
						DATE				
\$USER	REV	DATE	BY	CHK	APP	DESCRIPTION				

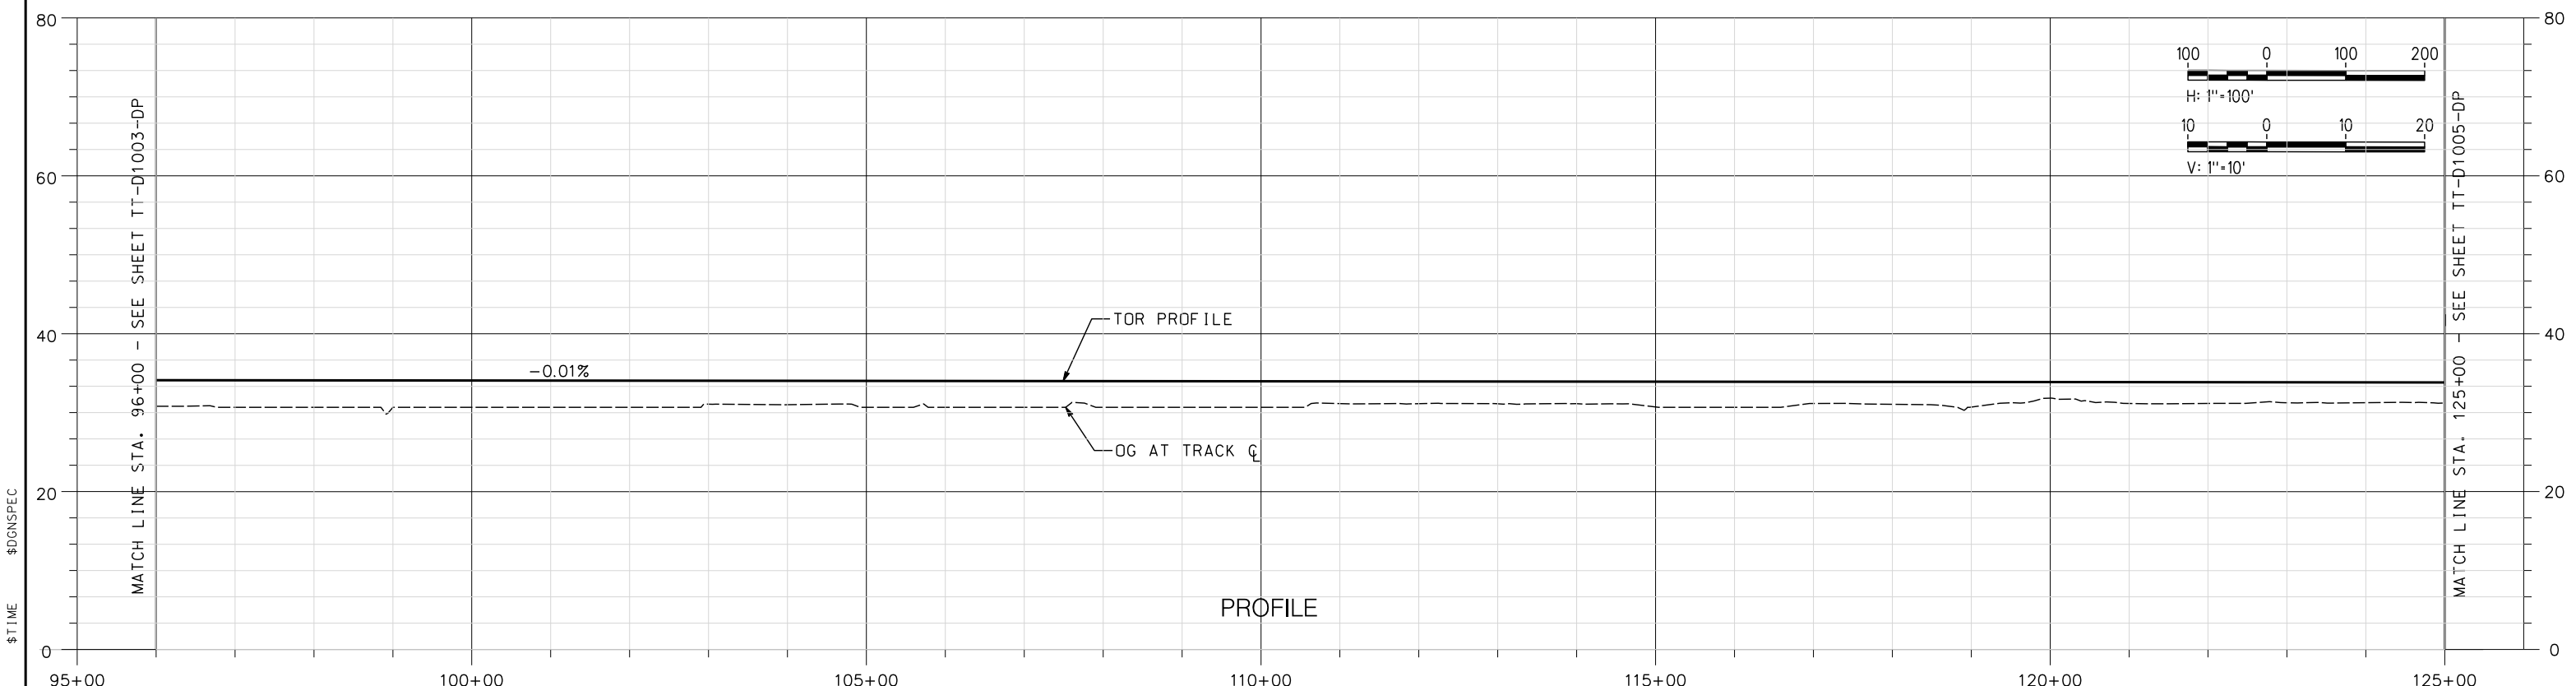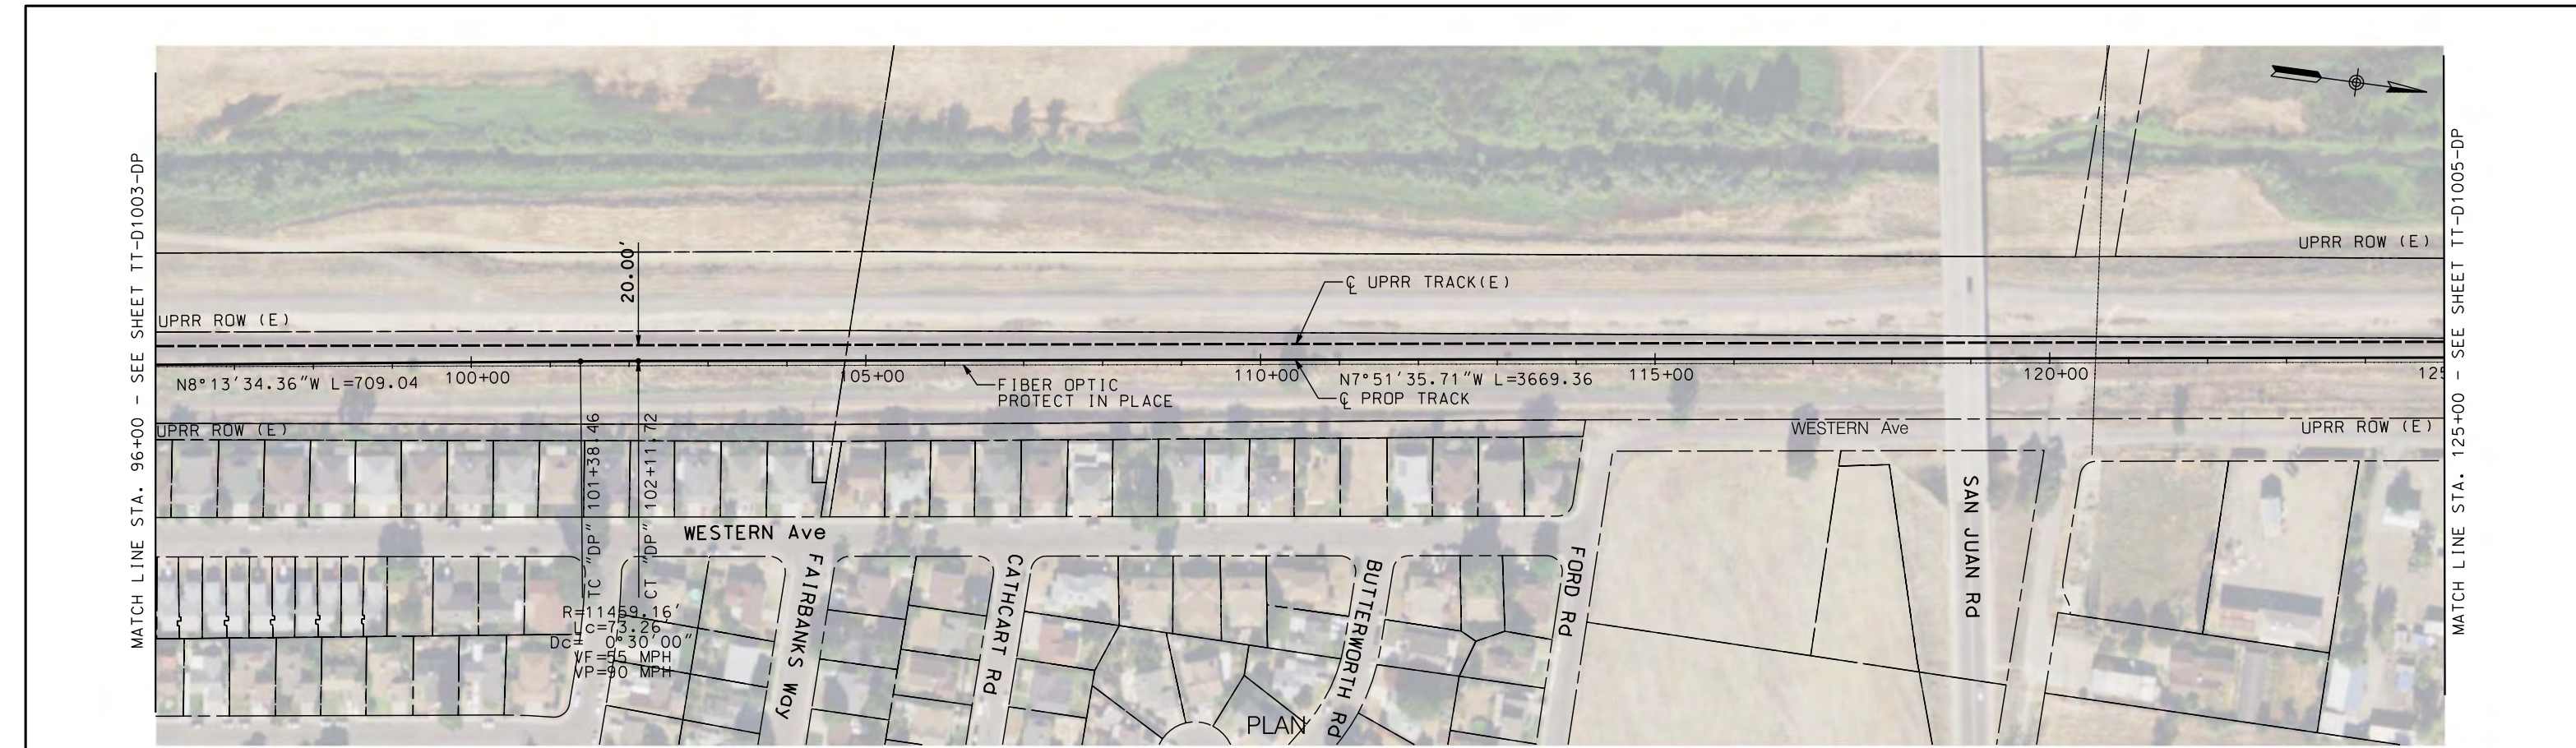

NOT FOR CONSTRUCTION

REV	DATE	BY	CHK	APP	DESCRIPTION

DESIGNED BY A. SHIELDS	TRANSPORTATION AECOM 300 Lakeside Dr, Suite 400 Oakland, CA 94612 T 510.893.3600 F 510.874.3268 www.aecom.com
DRAWN BY A. SHIELDS	
CHECKED BY D. HARTMAN	
IN CHARGE D. COWIN	
DATE	

SAN JOAQUIN
REGIONAL
RAIL COMMISSION

ACE
ALYAHGHT CORRIDOR EXPRESS

SAN JOAQUIN REGIONAL RAIL COMMISSION
VALLEY RAIL – SACRAMENTO EXTENSION

DEL PASO SIDING UPGRADE AND EXTENSION
TRACK ALIGNMENT – PLAN AND PROFILE
STA. 96+00 TO STA. 125+00



ENVIRONMENTAL ALTERNATIVE CODE

DRAWING NO.
TT-D1004-DP

SCALE
AS SHOWN

SHEET NO.
144 OF 171

15% PRELIMINARY ENGINEERING

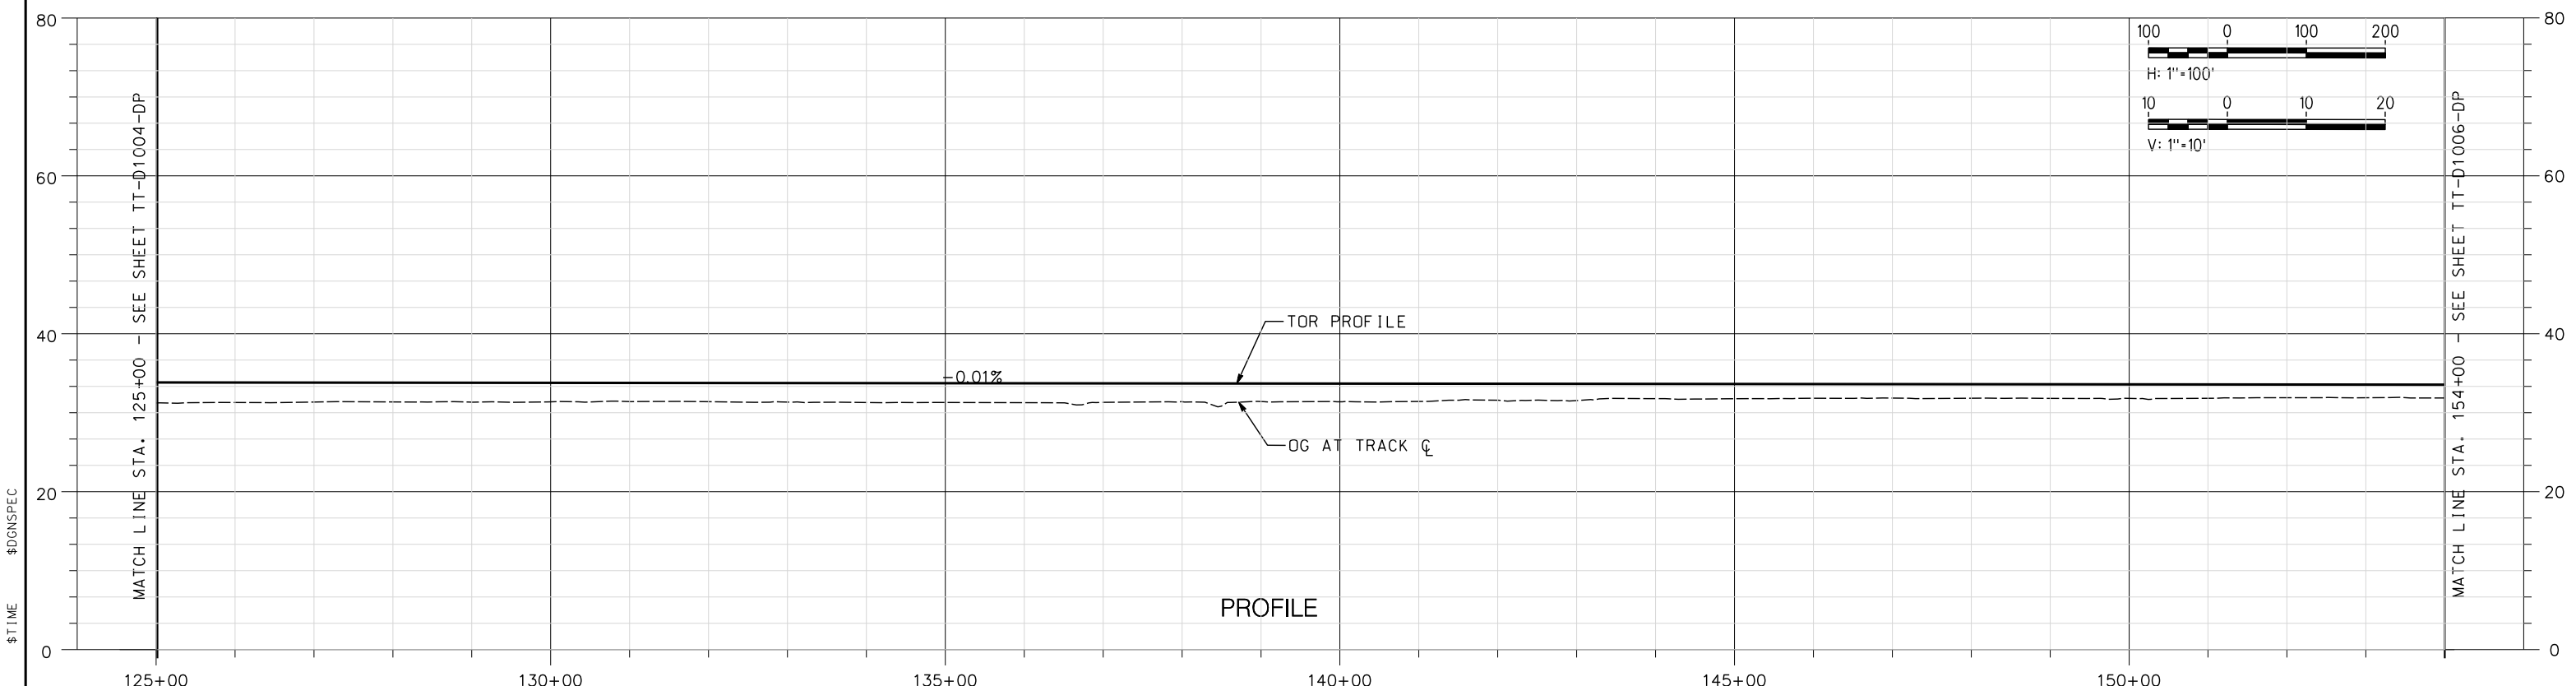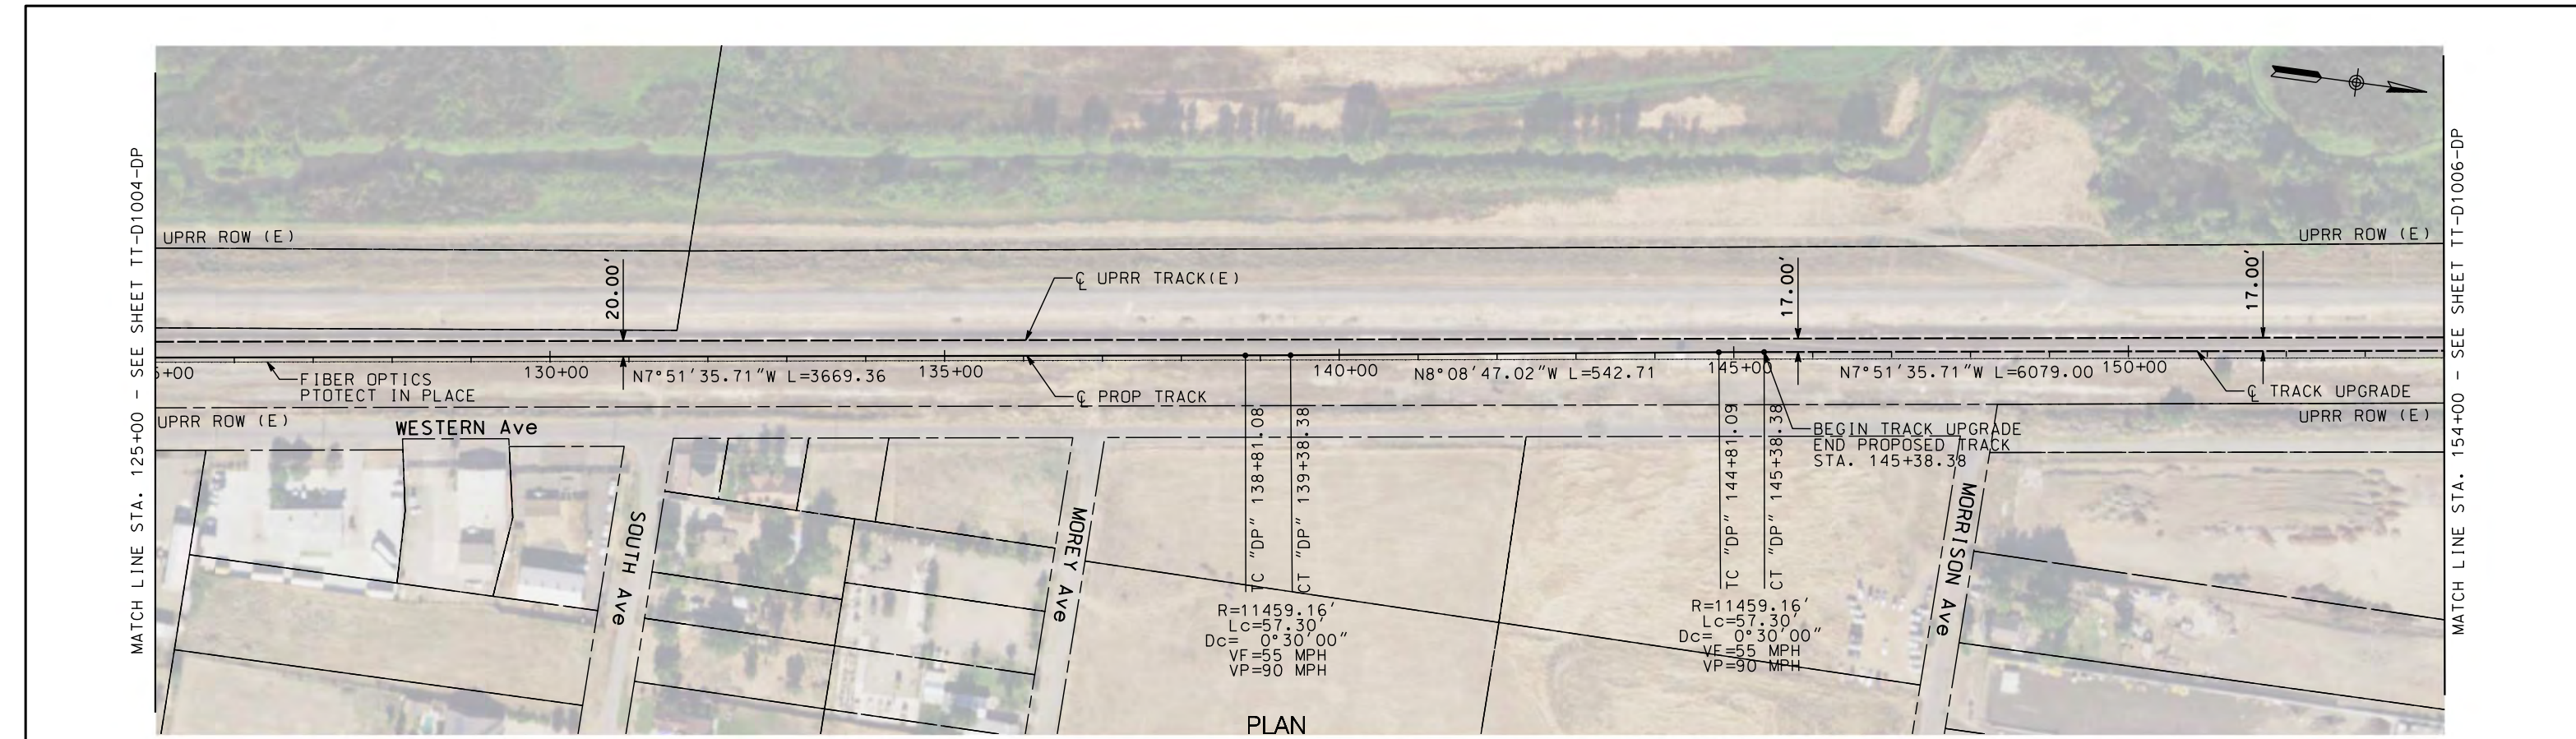

NOT FOR CONSTRUCTION

REV	DATE	BY	CHK	APP	DESCRIPTION

DESIGNED BY A. SHIELDS	TRANSPORTATION AECOM 300 Lakeside Dr, Suite 400 Oakland, CA 94612 T 510.893.3600 F 510.874.3268 www.aecom.com
DRAWN BY A. SHIELDS	
CHECKED BY D. HARTMAN	
IN CHARGE D. COWIN	
DATE	



SAN JOAQUIN
REGIONAL
RAIL COMMISSION



ACE
ALTAIRIGHT CORRIDOR EXPRESS

SAN JOAQUIN REGIONAL RAIL COMMISSION
VALLEY RAIL – SACRAMENTO EXTENSION

DEL PASO SIDING UPGRADE AND EXTENSION
TRACK ALIGNMENT – PLAN AND PROFILE
STA. 125+00 TO STA. 154+00



ENVIRONMENTAL ALTERNATIVE CODE

DRAWING NO.
TT-D1005-DP



SCALE
AS SHOWN

SHEET NO.
145 OF 171


15% PRELIMINARY ENGINEERING

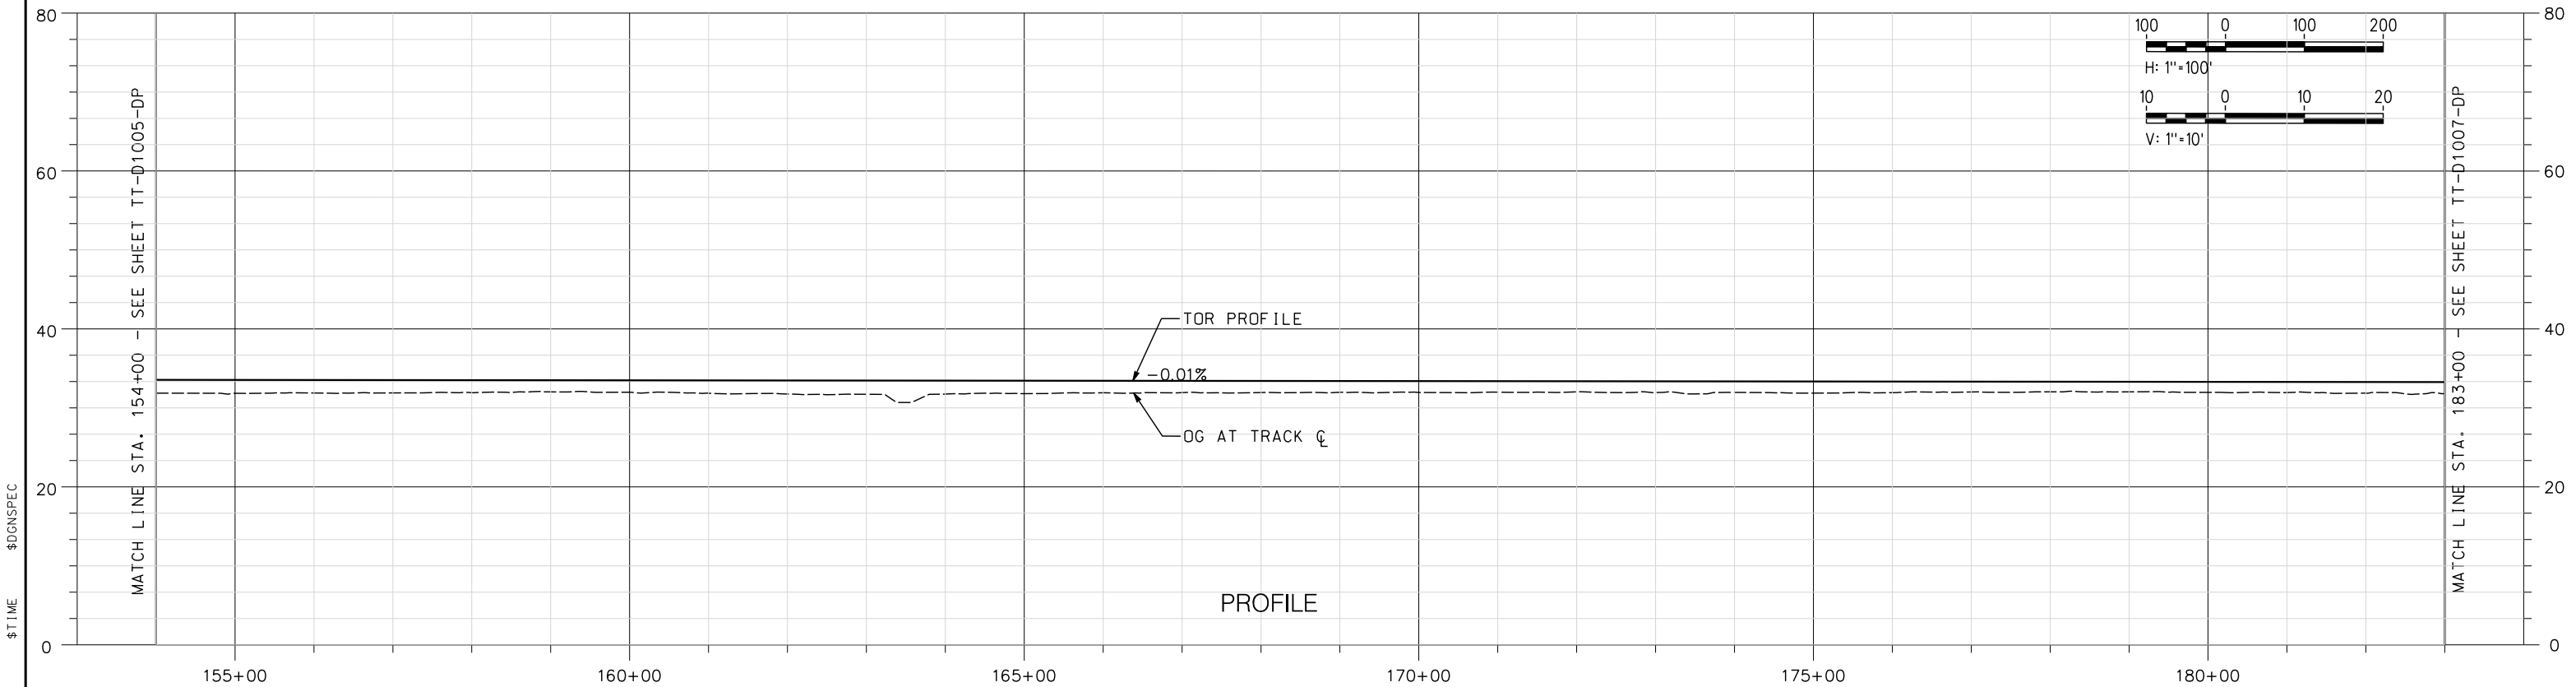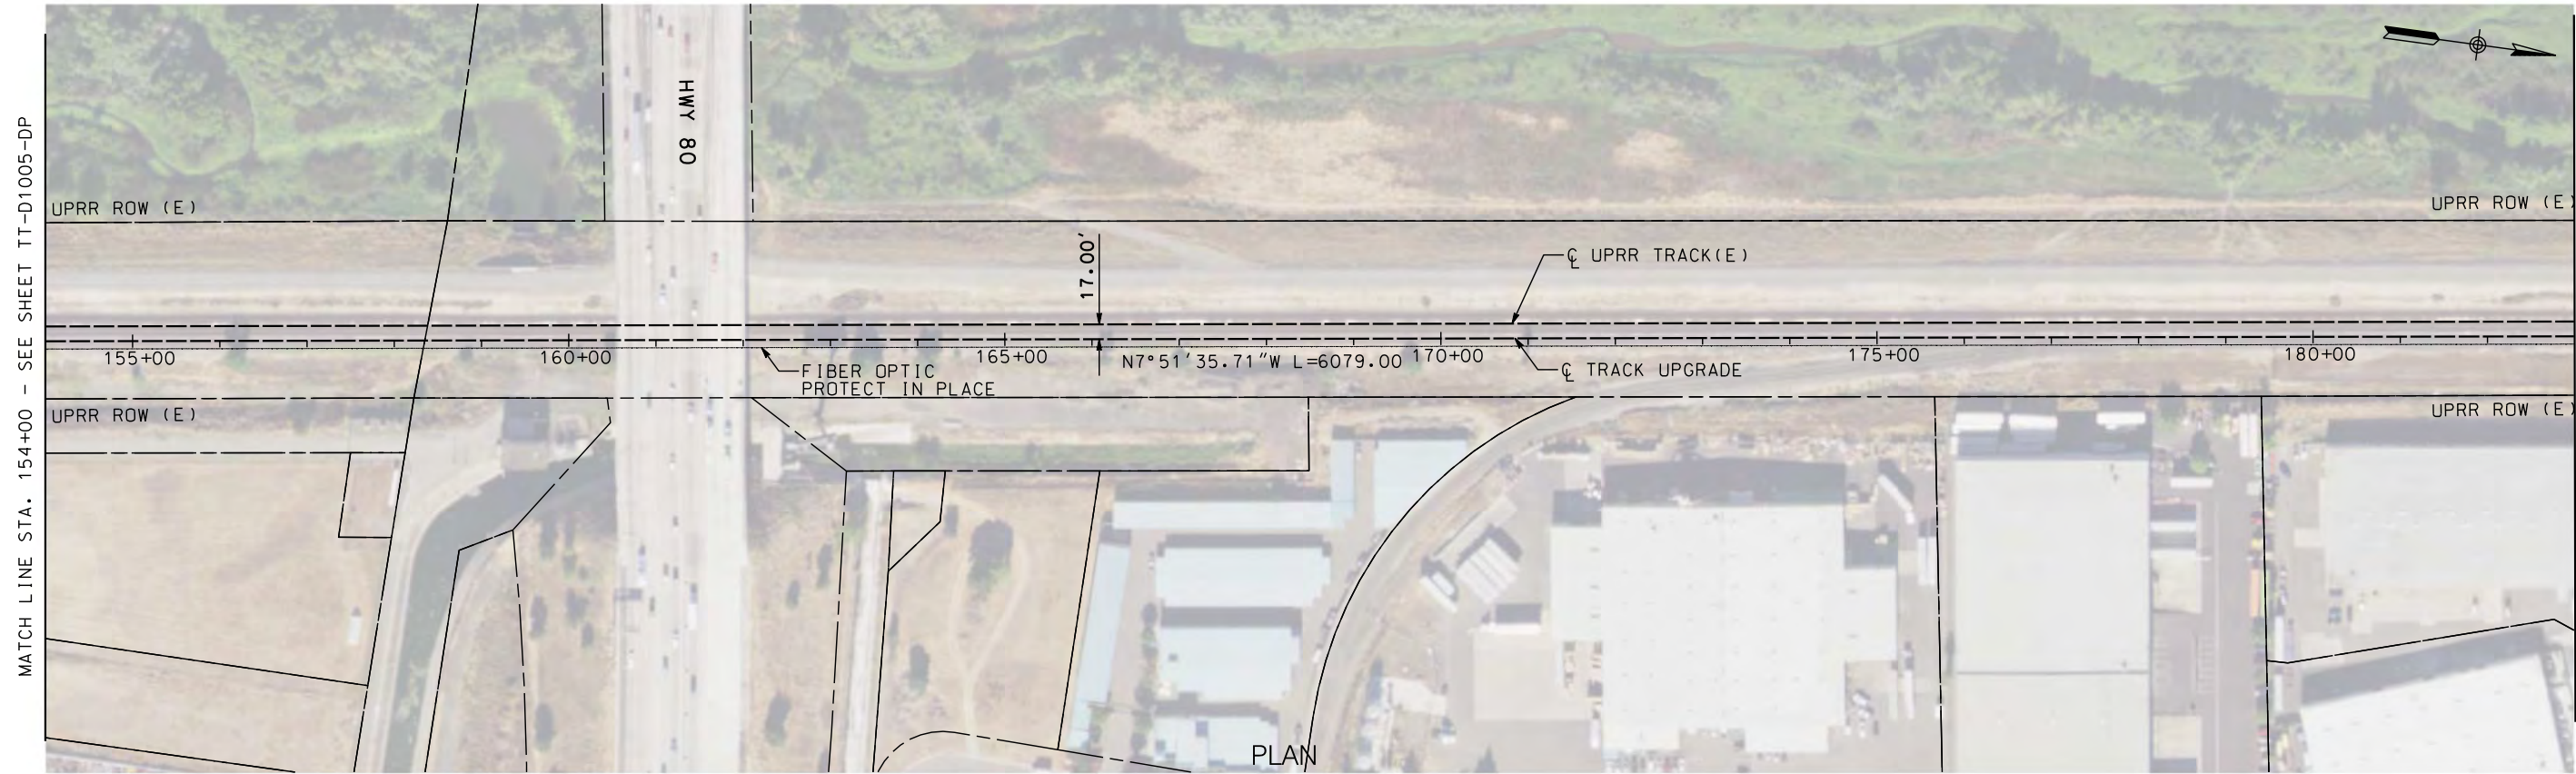


NOT FOR CONSTRUCTION					DESIGNED BY A. SHIELDS	TRANSPORTATION AECOM 300 Lakeside Dr, Suite 400 Oakland, CA 94612 T 510.893.3600 F 510.874.3268 www.aecom.com	  15% PRELIMINARY ENGINEERING	SAN JOAQUIN REGIONAL RAIL COMMISSION VALLEY RAIL – SACRAMENTO EXTENSION DEL PASO SIDING UPGRADE AND EXTENSION TRACK ALIGNMENT – PLAN AND PROFILE STA. 154+00 TO STA. 183+00	ENVIRONMENTAL ALTERNATIVE CODE DRAWING NO. TT-D1006-DP SCALE AS SHOWN SHEET NO. 146 OF 171
					DRAWN BY A. SHIELDS				
					CHECKED BY D. HARTMAN				
					IN CHARGE D. COWIN				
REV	DATE	BY	CHK	APP	DESCRIPTION	DATE			

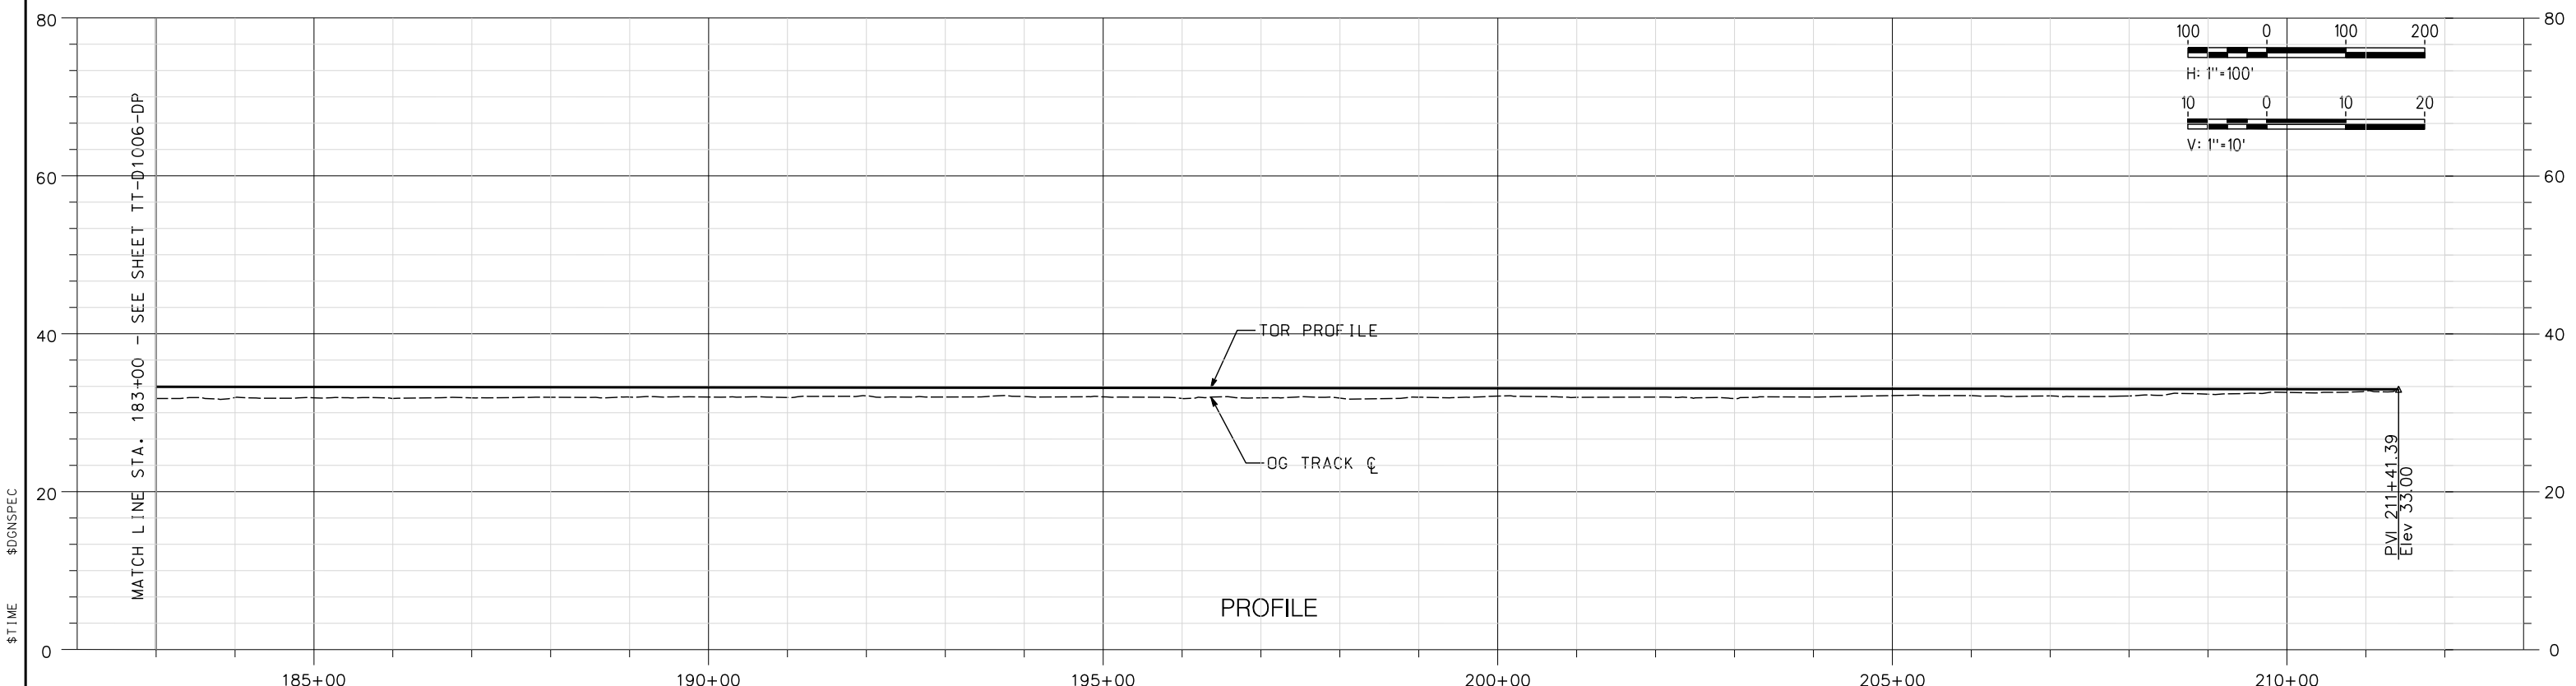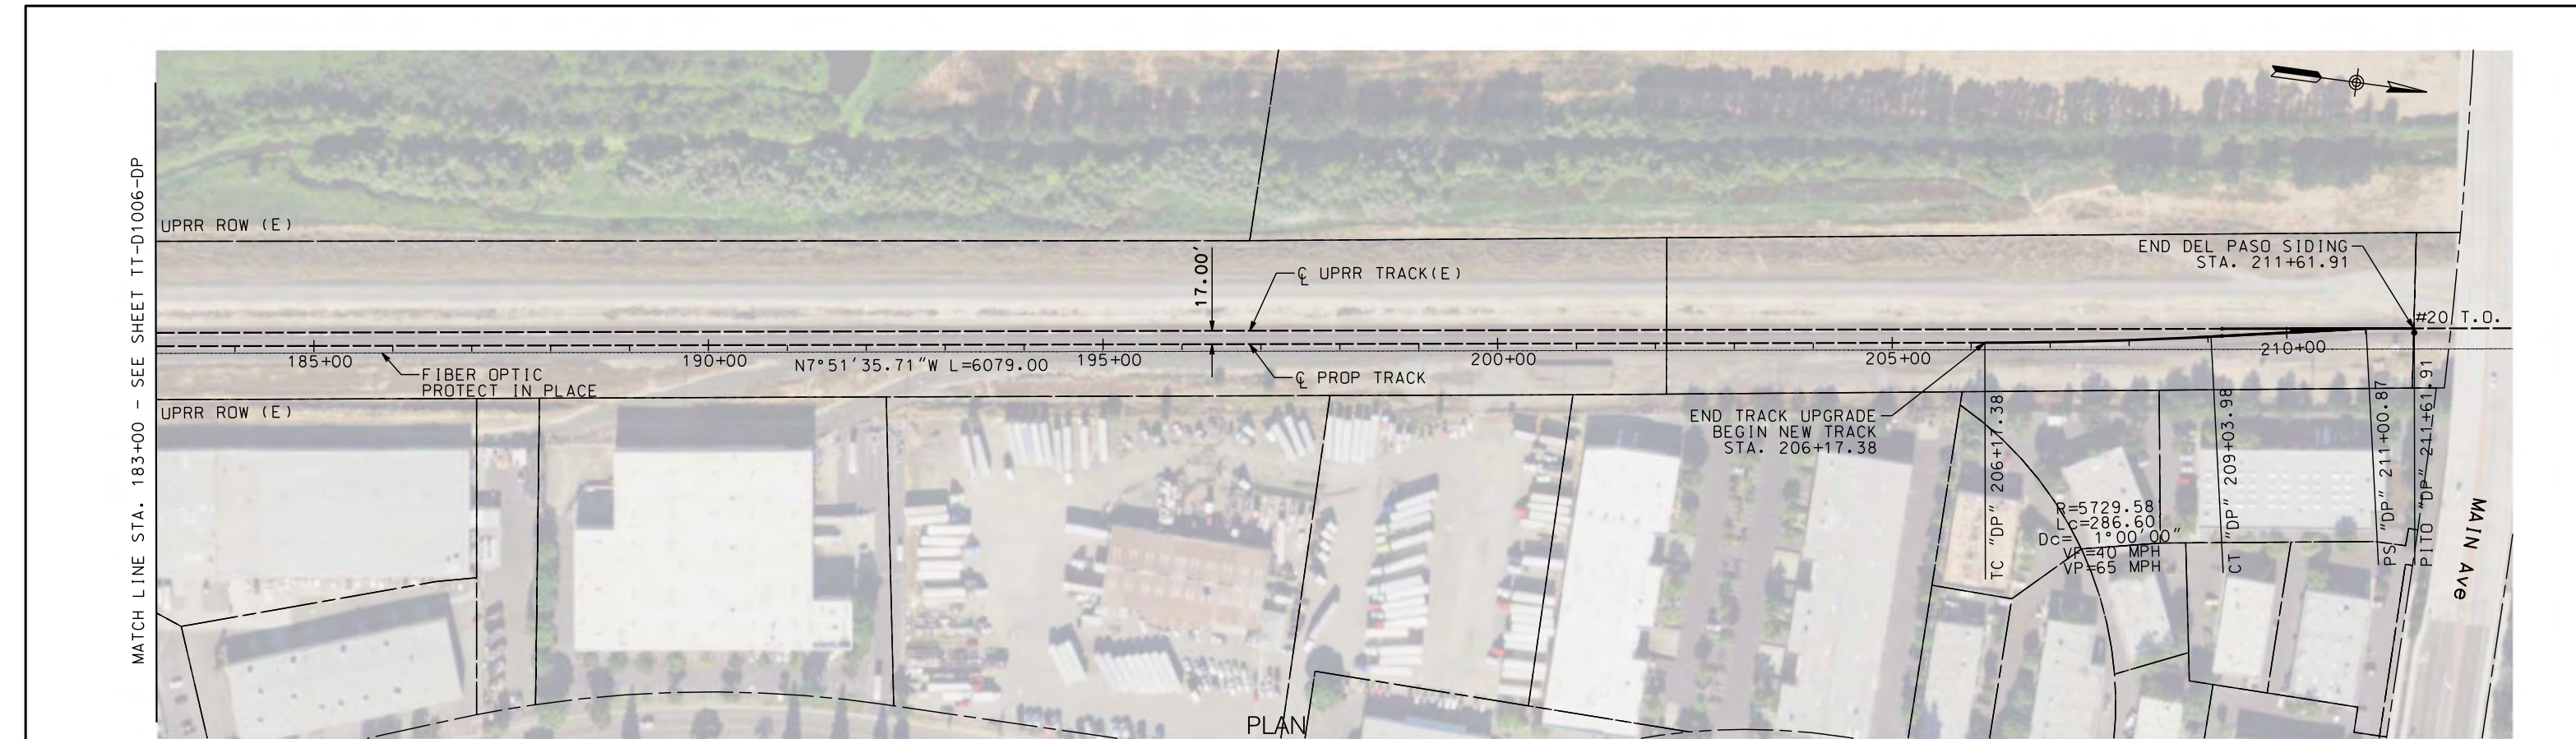

\$DATE	NOT FOR CONSTRUCTION						DESIGNED BY A. SHIELDS	TRANSPORTATION AECOM AECOM 300 Lakeside Dr, Suite 400 Oakland, CA 94612 T 510.893.3600 F 510.874.3268 www.aecom.com	 	SAN JOAQUIN REGIONAL RAIL COMMISSION VALLEY RAIL – SACRAMENTO EXTENSION DEL PASO SIDING UPGRADE AND EXTENSION TRACK ALIGNMENT – PLAN AND PROFILE STA. 183+00 TO STA. 211+61.91	ENVIRONMENTAL ALTERNATIVE C
							DRAWN BY A. SHIELDS				
							CHECKED BY D. HARTMAN				
							IN CHARGE D. COWIN				
							DATE				
\$USER	REV	DATE	BY	CHK	APP	DESCRIPTION					

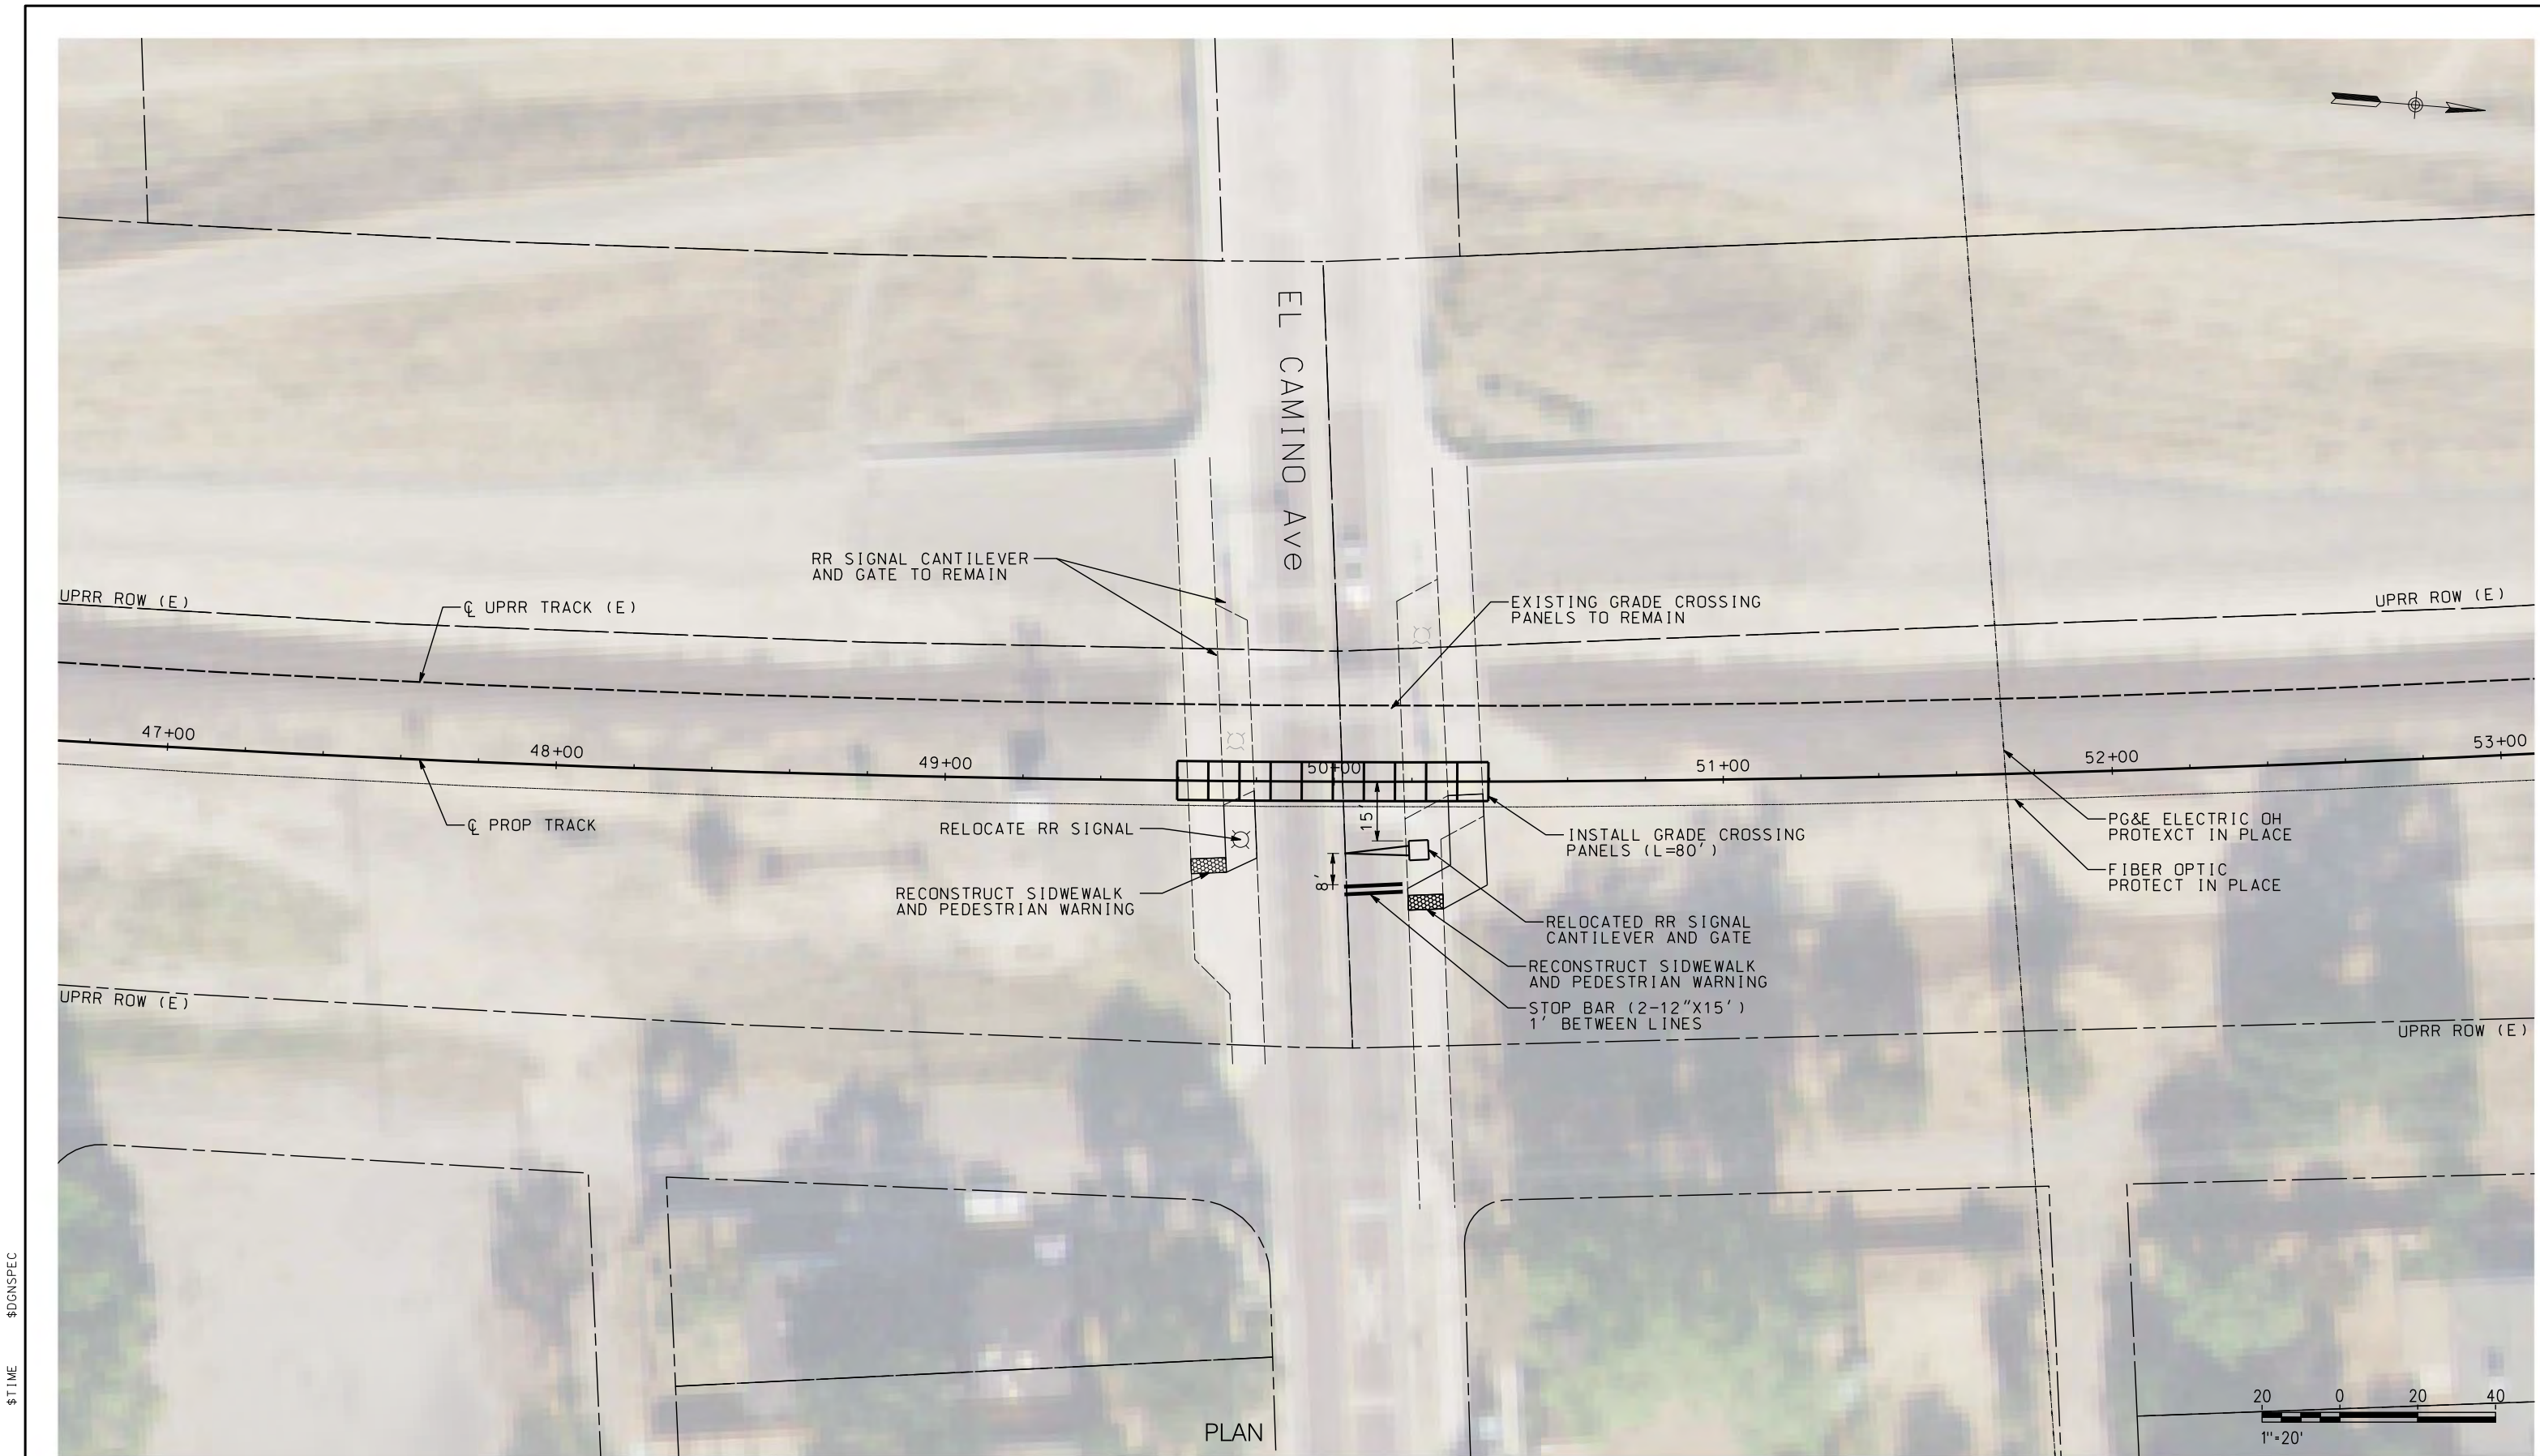


PLAN

 

NOT FOR CONSTRUCTION

\$USER							DESIGNED BY A. SHIELDS	TRANSPORTATION AECOM AECOM 300 Lakeside Dr, Suite 400 Oakland, CA 94612 T 510.893.3600 F 510.874.3268 www.aecom.com	 	SAN JOAQUIN REGIONAL RAIL COMMISSION VALLEY RAIL – SACRAMENTO EXTENSION DEL PASO SIDING UPGRADE AND EXTENSION AT-GRADE CROSSING IMPROVEMENTS EL CAMINO AVENUE	ENVIRONMENTAL ALTERNATIVE CODE DRAWING NO. CV-T1001-DP SCALE AS SHOWN SHEET NO. 148 OF 171
							DRAWN BY A. SHIELDS				
							CHECKED BY D. HARTMAN				
							IN CHARGE D. COWIN				
							DATE				
	REV	DATE	BY	CHK	APP	DESCRIPTION					

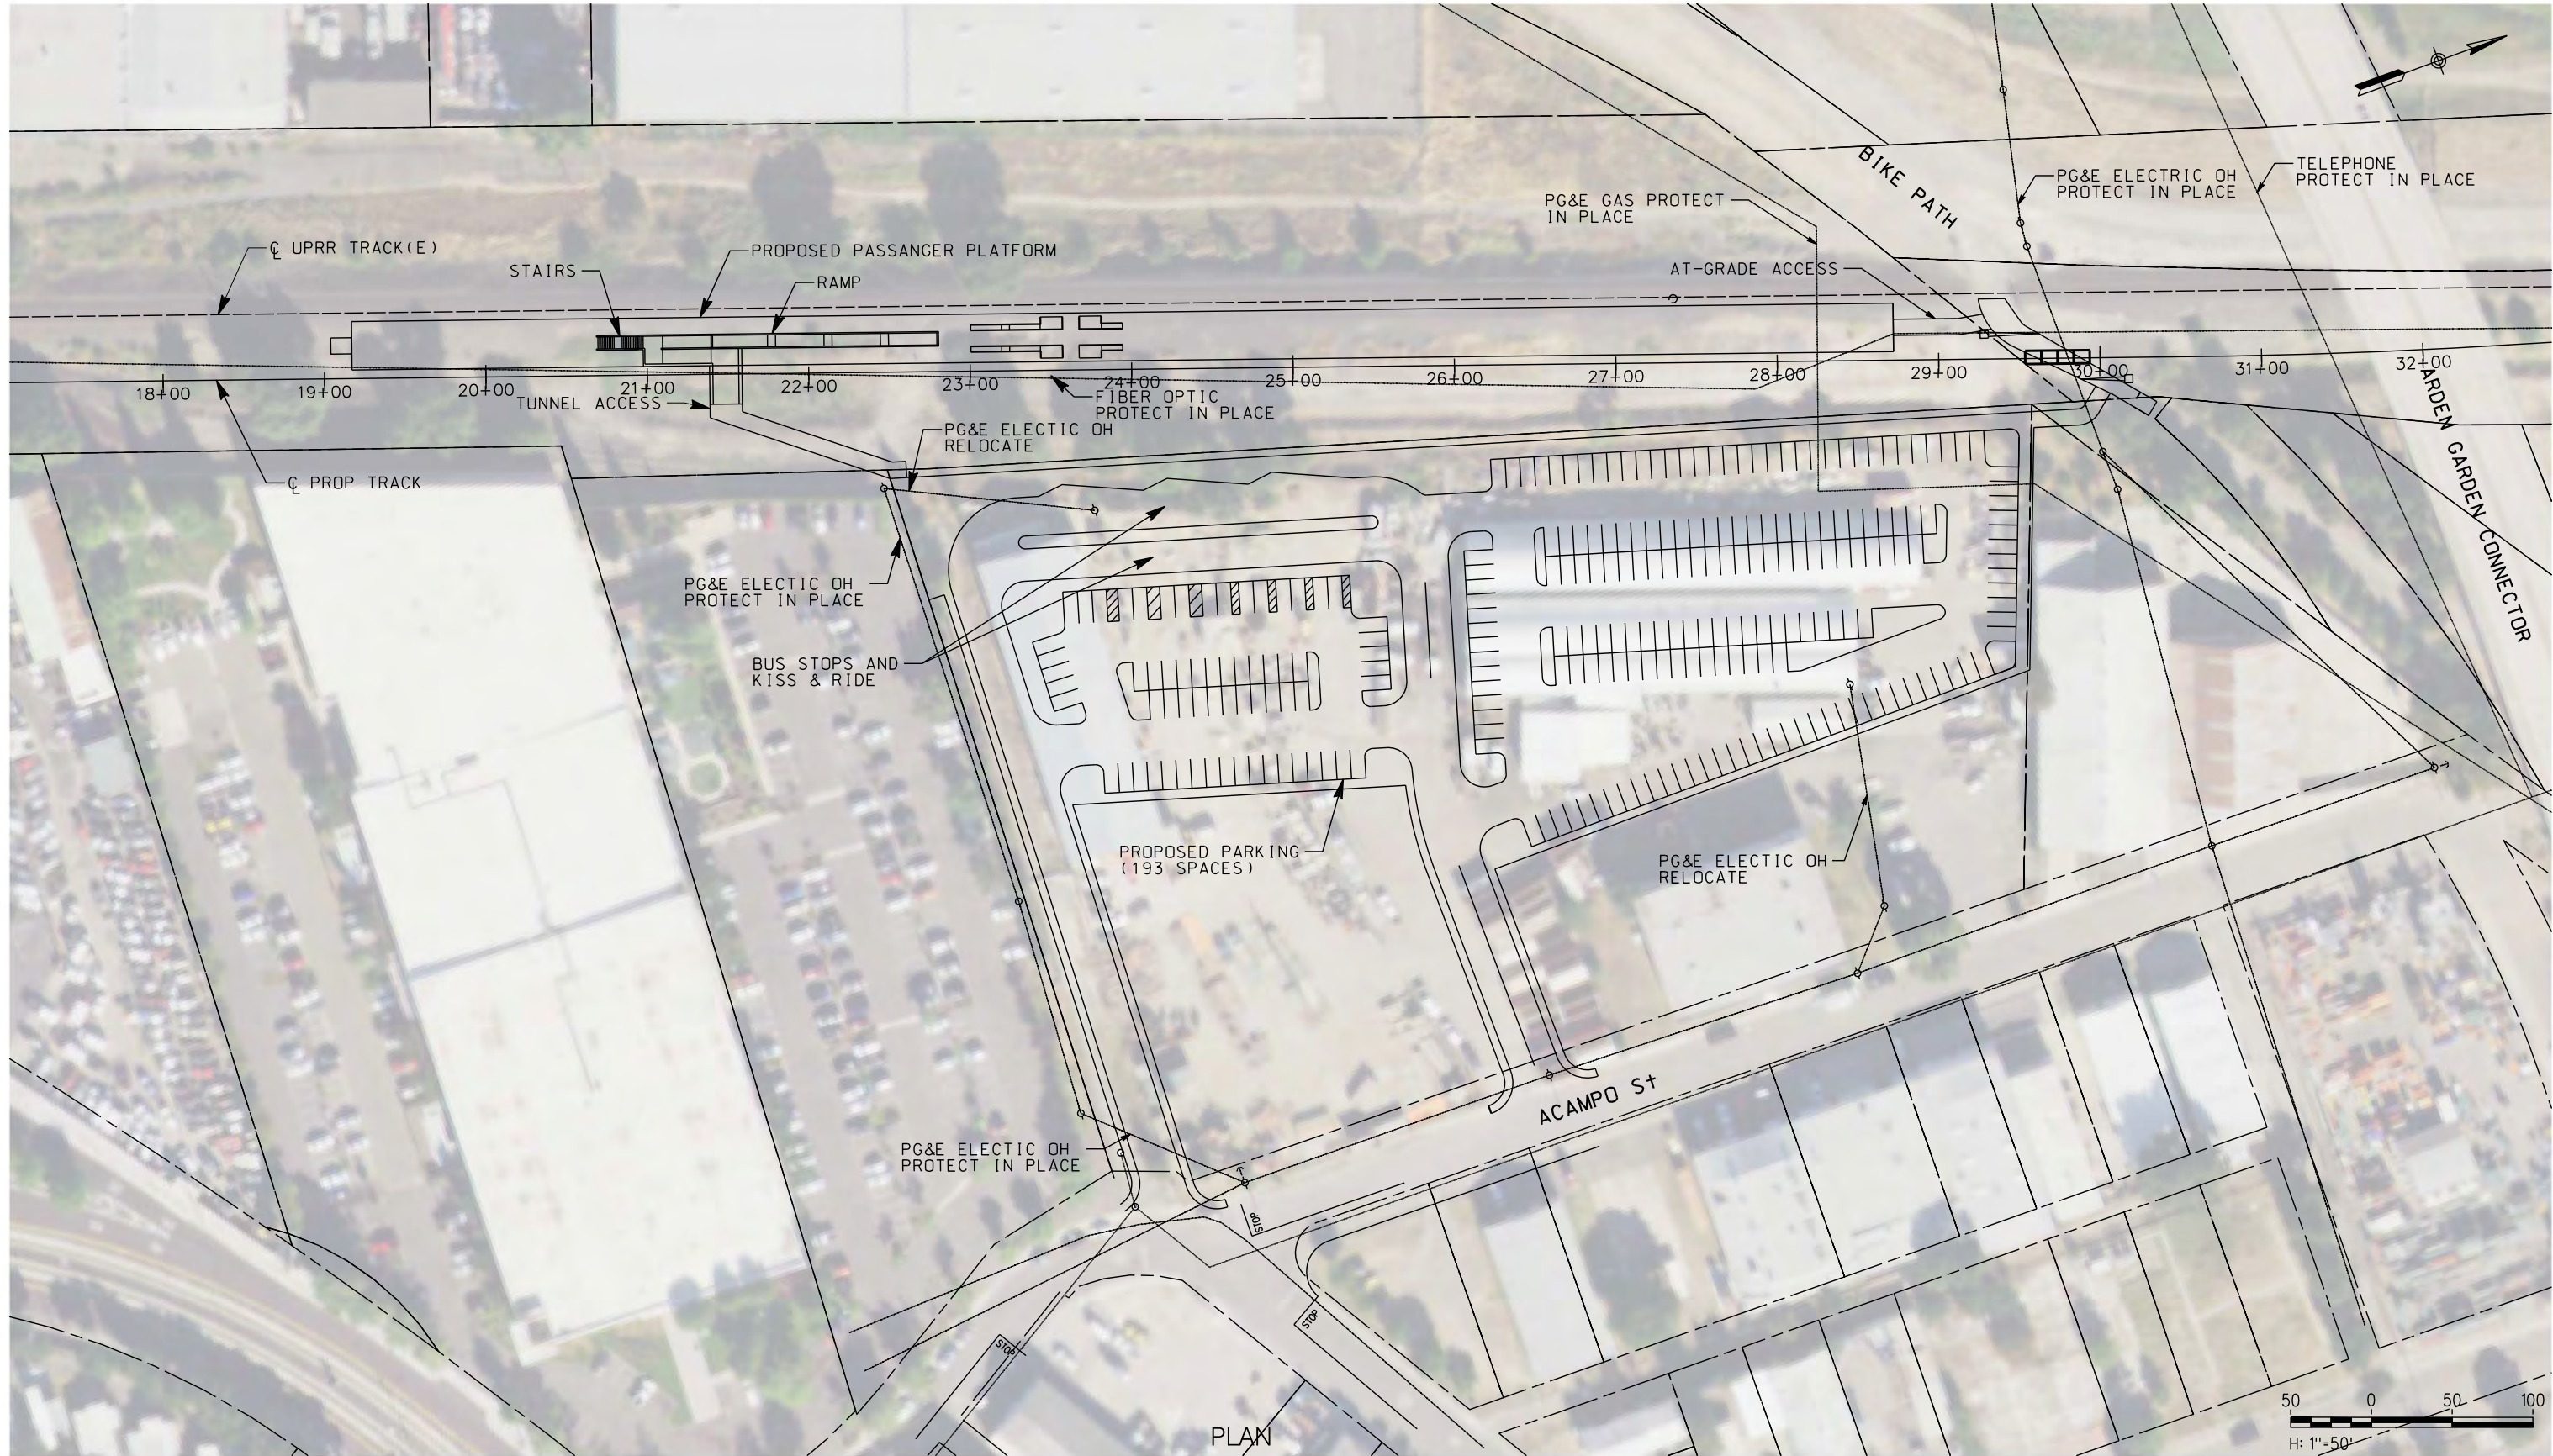

\$USER \$DATE \$TIME \$DGN\$SPEC

NOT FOR CONSTRUCTION

REV	DATE	BY	CHK	APP	DESCRIPTION

DESIGNED BY A. SHIELDS
DRAWN BY A. SHIELDS
CHECKED BY D. HARTMAN
IN CHARGE D. COWIN
DATE

TRANSPORTATION
AECOM
AECOM 300 Lakeside Dr, Suite 400 Oakland, CA 94612 T 510.893.3600 F 510.874.3268
www.aecom.com



SAN JOAQUIN
REGIONAL
RAIL COMMISSION





15% PRELIMINARY ENGINEERING

SAN JOAQUIN REGIONAL RAIL COMMISSION
VALLEY RAIL – SACRAMENTO EXTENSION

OLD NORTH SACRAMENTO STATION
SITE PLAN

ENVIRONMENTAL ALTERNATIVE CODE
DRAWING NO. CV-E1001-0S
SCALE AS SHOWN
SHEET NO. 149 OF 171

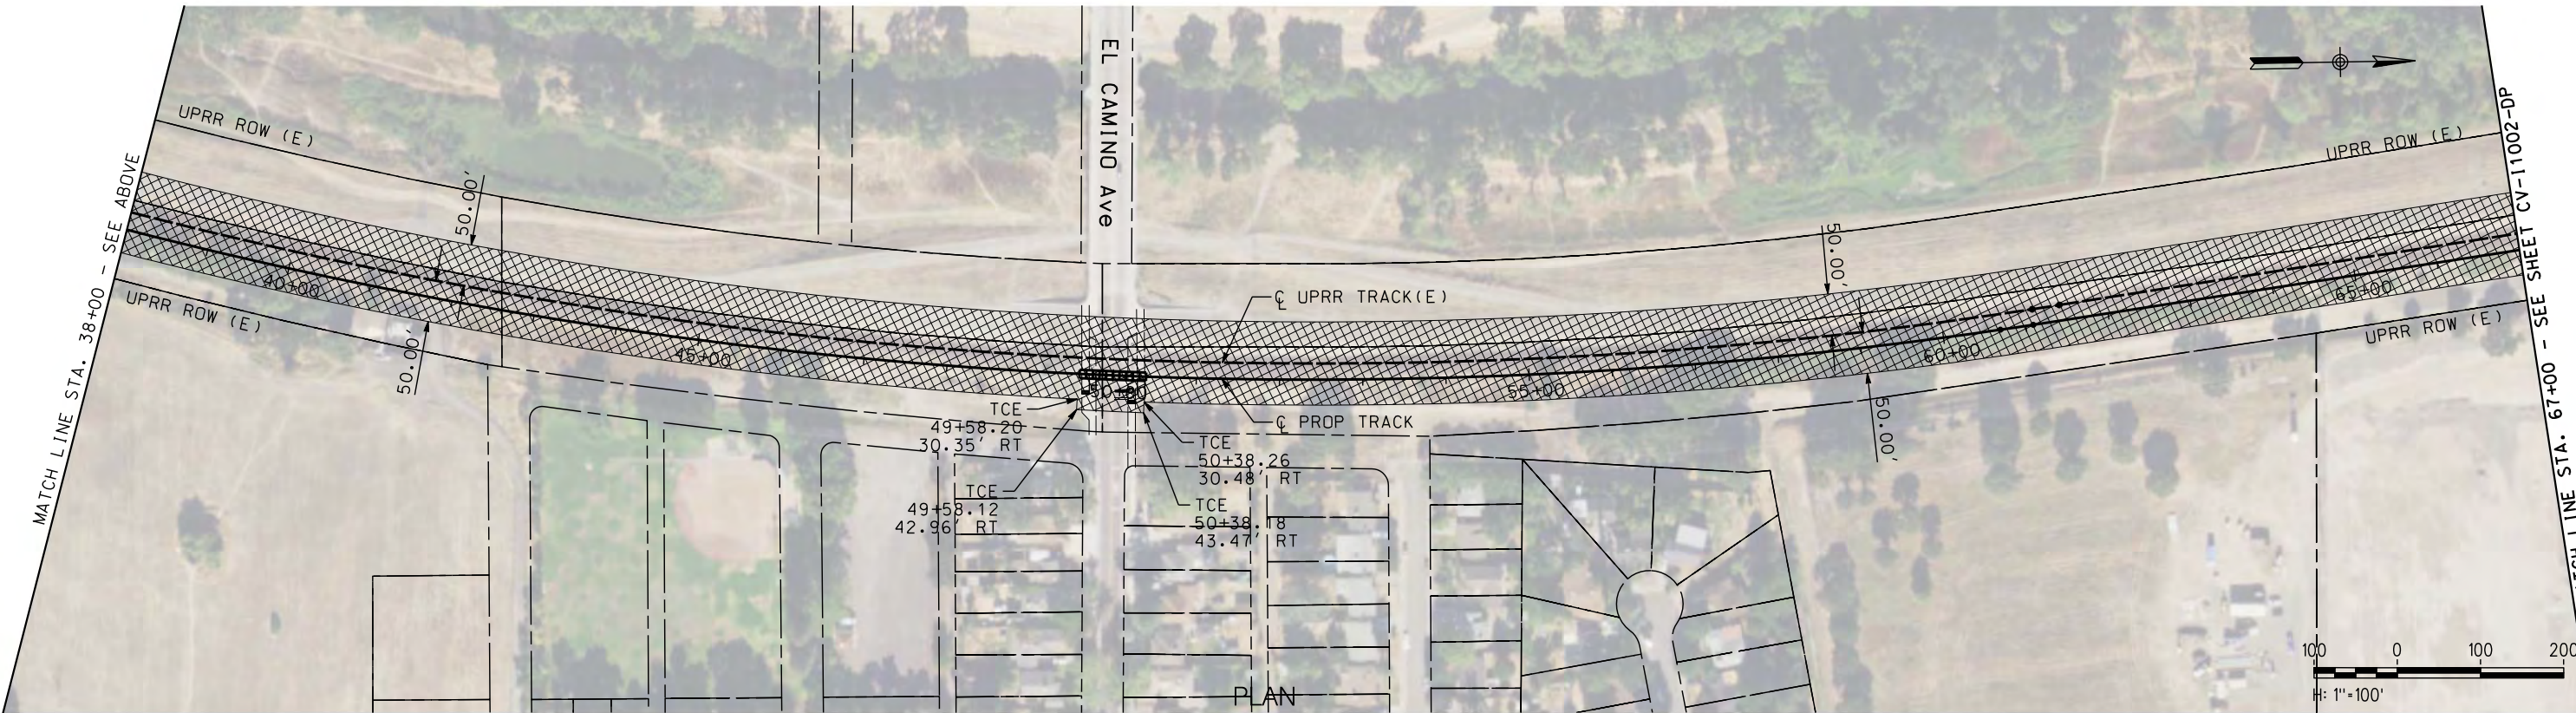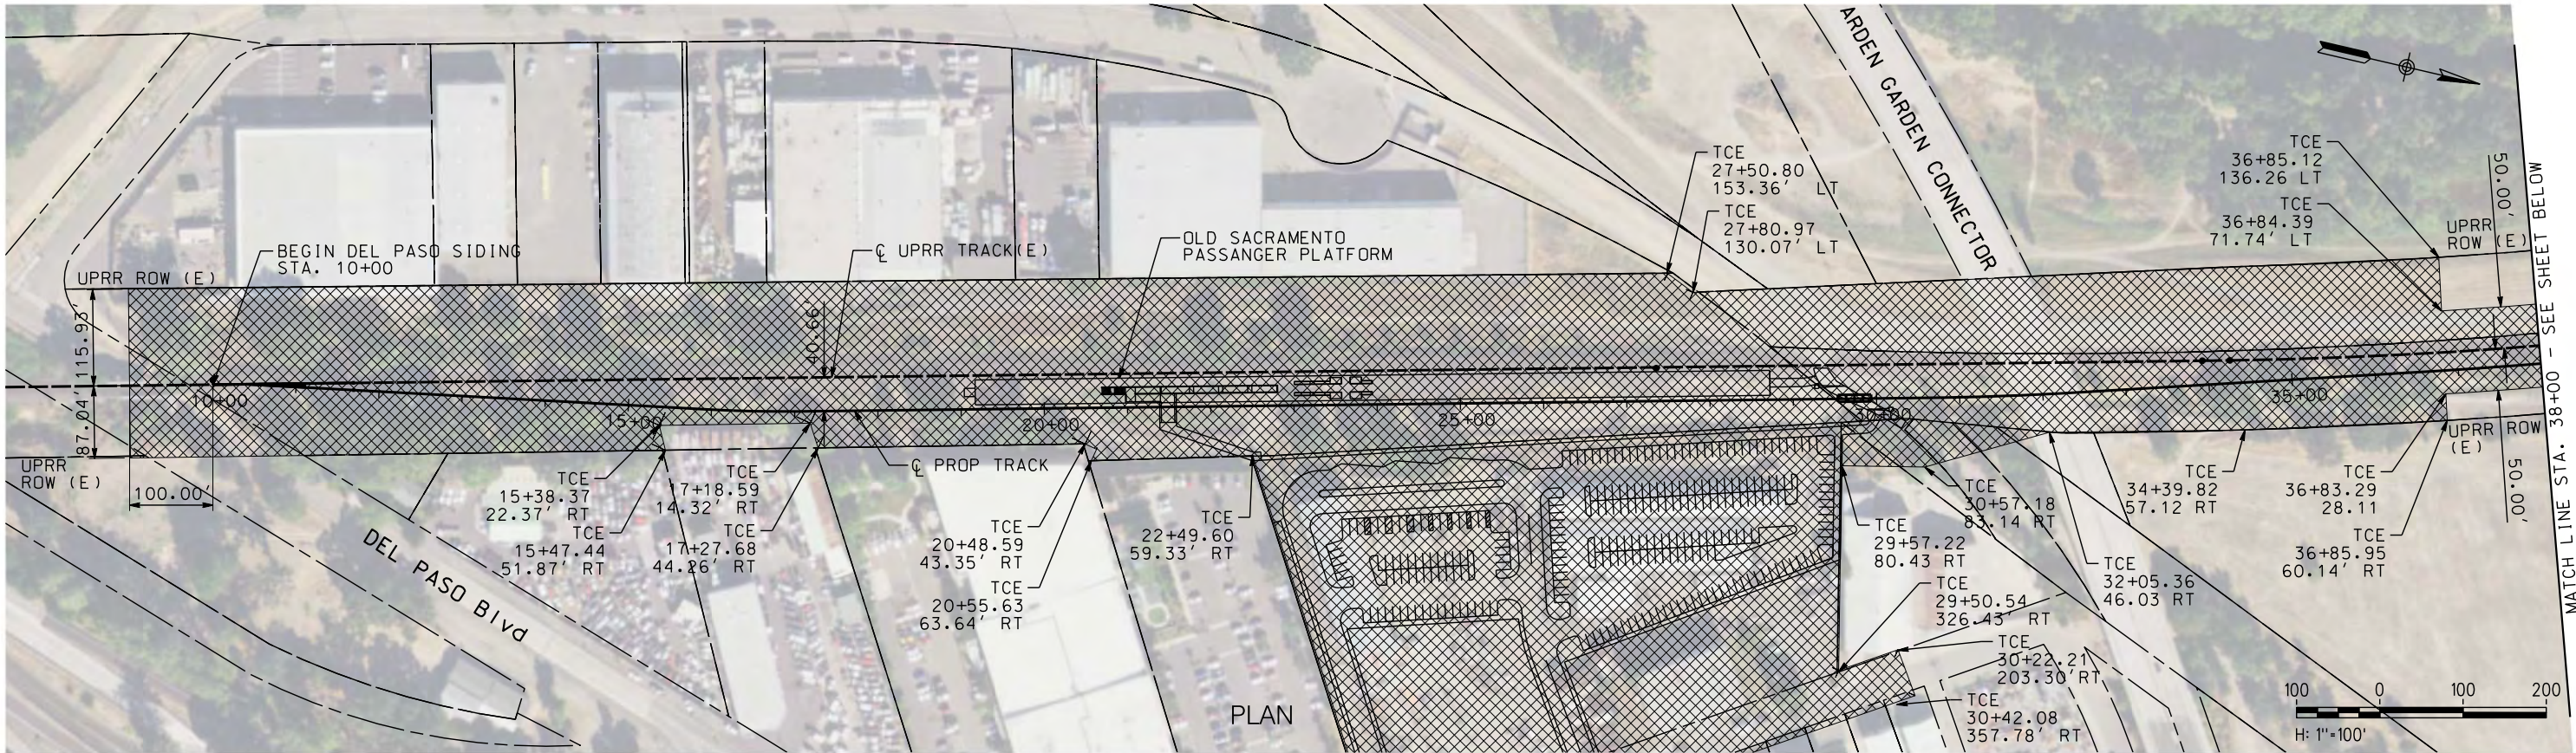

NOT FOR CONSTRUCTION

\$USER \$DATE \$TIME \$DGN\$SPEC

REV	DATE	BY	CHK	APP	DESCRIPTION

DESIGNED BY A. SHIELDS
DRAWN BY A. SHIELDS
CHECKED BY D. HARTMAN
IN CHARGE D. COWIN
DATE

TRANSPORTATION
AECOM
AECOM 300 Lakeside Dr, Suite 400 Oakland, CA 94612 T 510.893.3600 F 510.874.3268
www.aecom.com




SAN JOAQUIN
REGIONAL
RAIL COMMISSION



ACE
ALFANGUT CORRIDOR EXPRESS

15% PRELIMINARY ENGINEERING

SAN JOAQUIN REGIONAL RAIL COMMISSION VALLEY RAIL – SACRAMENTO EXTENSION DEL PASO SIDING UPGRADE AND EXTENSION TRACK ALIGNMENT TEMPORARY CONSTRUCTION AREAS PLAN STA. 10+00 TO STA. 67+00	
ENVIRONMENTAL ALTERNATIVE CODE	
DRAWING NO. CV-I1001-DP	
SCALE AS SHOWN	
SHEET NO. 150 OF 171	

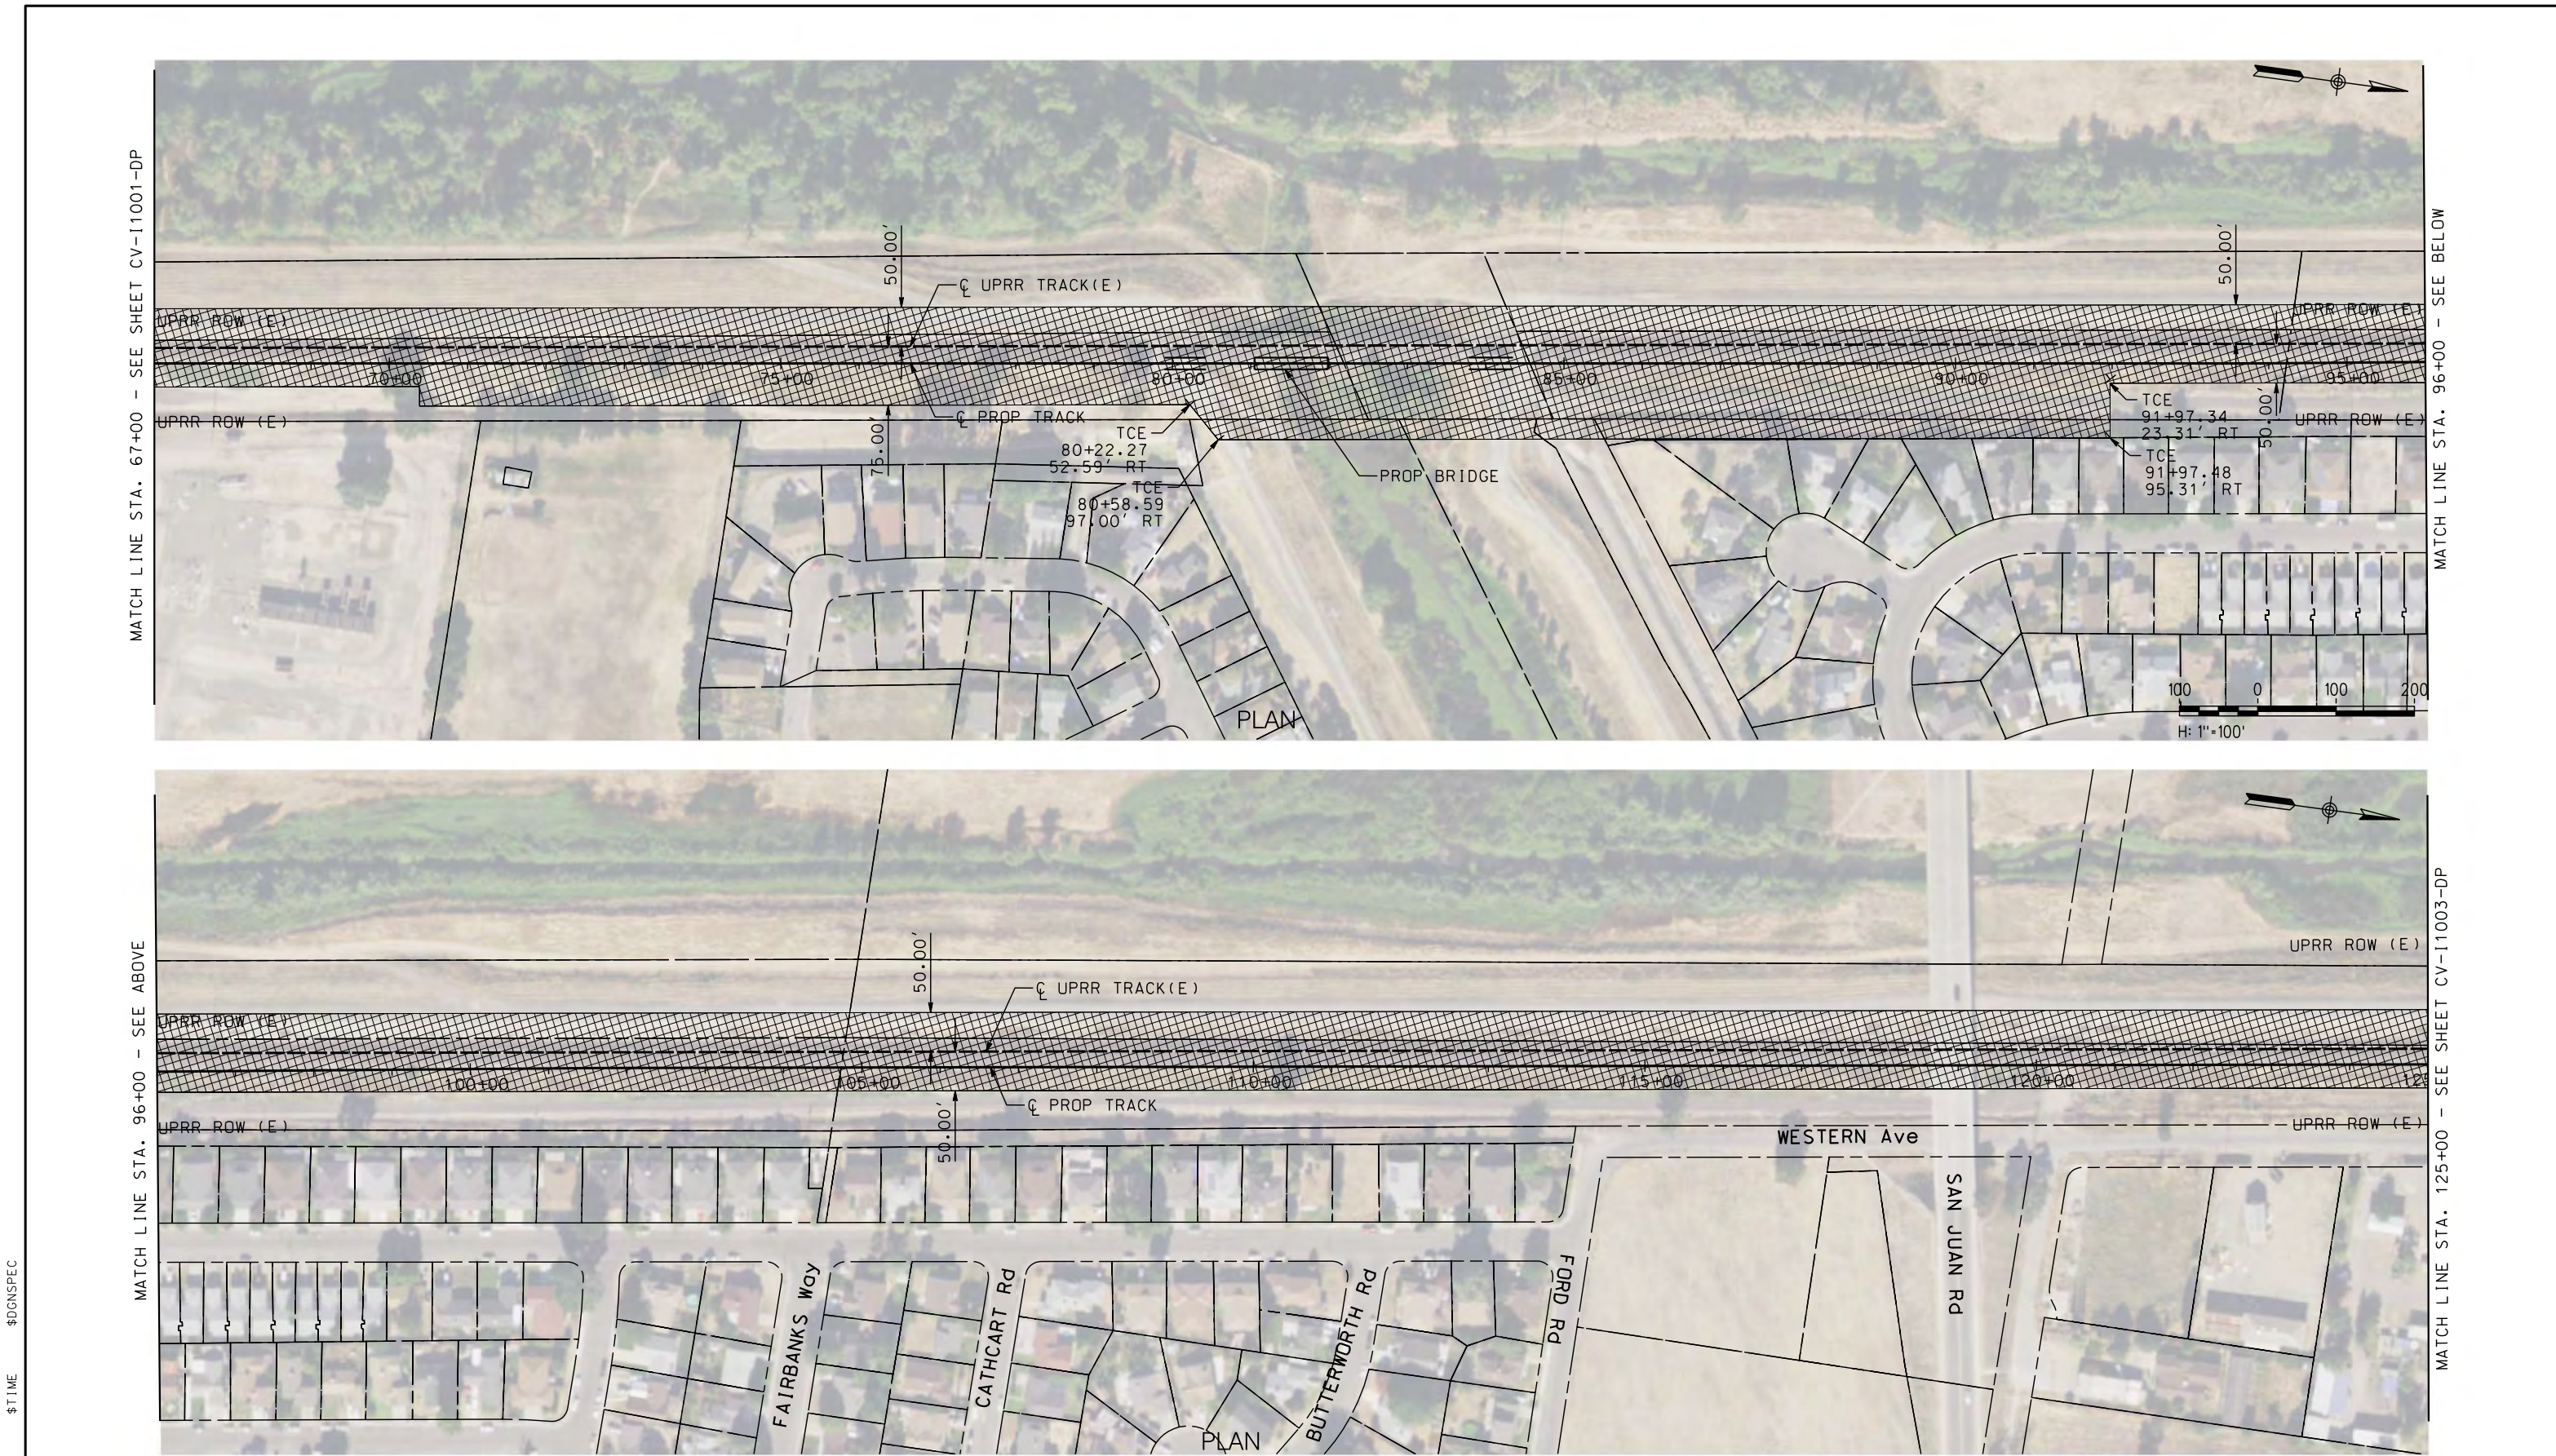

NOT FOR CONSTRUCTION

REV	DATE	BY	CHK	APP	DESCRIPTION

DESIGNED BY A. SHIELDS	TRANSPORTATION AECOM AECOM 300 Lakeside Dr, Suite 400 Oakland, CA 94612 T 510.893.3600 F 510.874.3268 www.aecom.com
DRAWN BY A. SHIELDS	
CHECKED BY D. HARTMAN	
IN CHARGE D. COWIN	
DATE	

 SAN JOAQUIN
REGIONAL
RAIL COMMISSION

 **ACE**
ALYAHGHT CORRIDOR EXPRESS



SAN JOAQUIN REGIONAL RAIL COMMISSION
VALLEY RAIL – SACRAMENTO EXTENSION
DEL PASO SIDING UPGRADE AND EXTENSION
TRACK ALIGNMENT
TEMPORARY CONSTRUCTION AREAS PLAN
STA. 67+00 TO STA. 125+00

ENVIRONMENTAL ALTERNATIVE CODE

DRAWING NO.
CV-I1002-DP

SCALE
AS SHOWN

SHEET NO.
151 OF 171

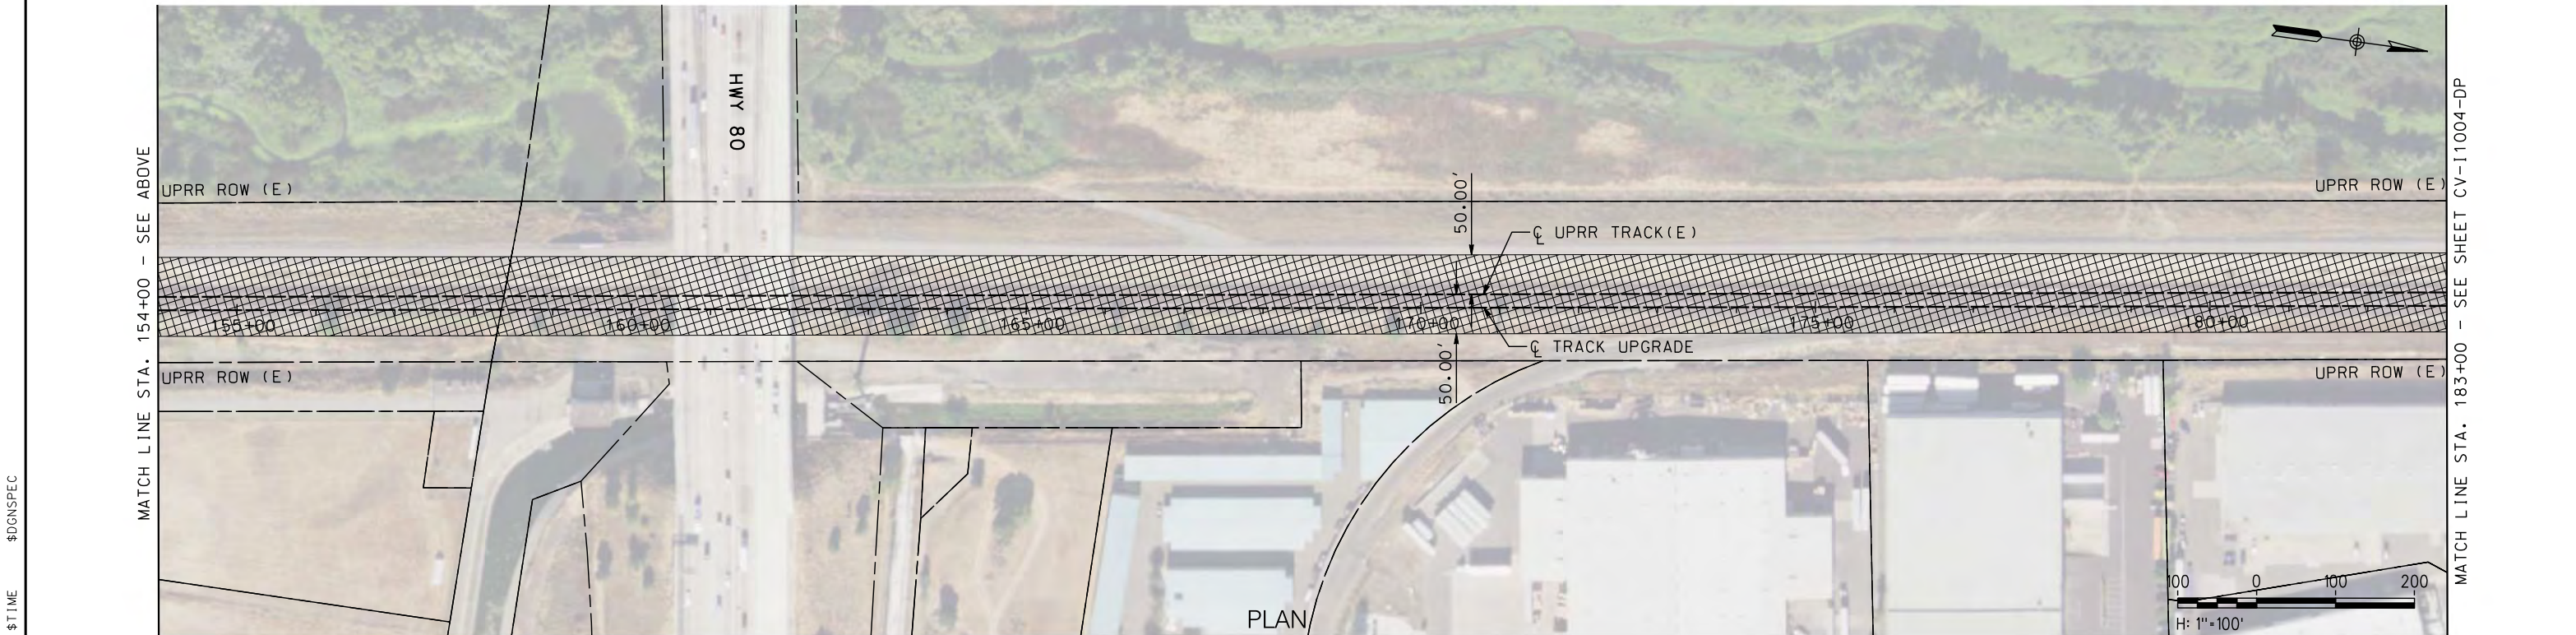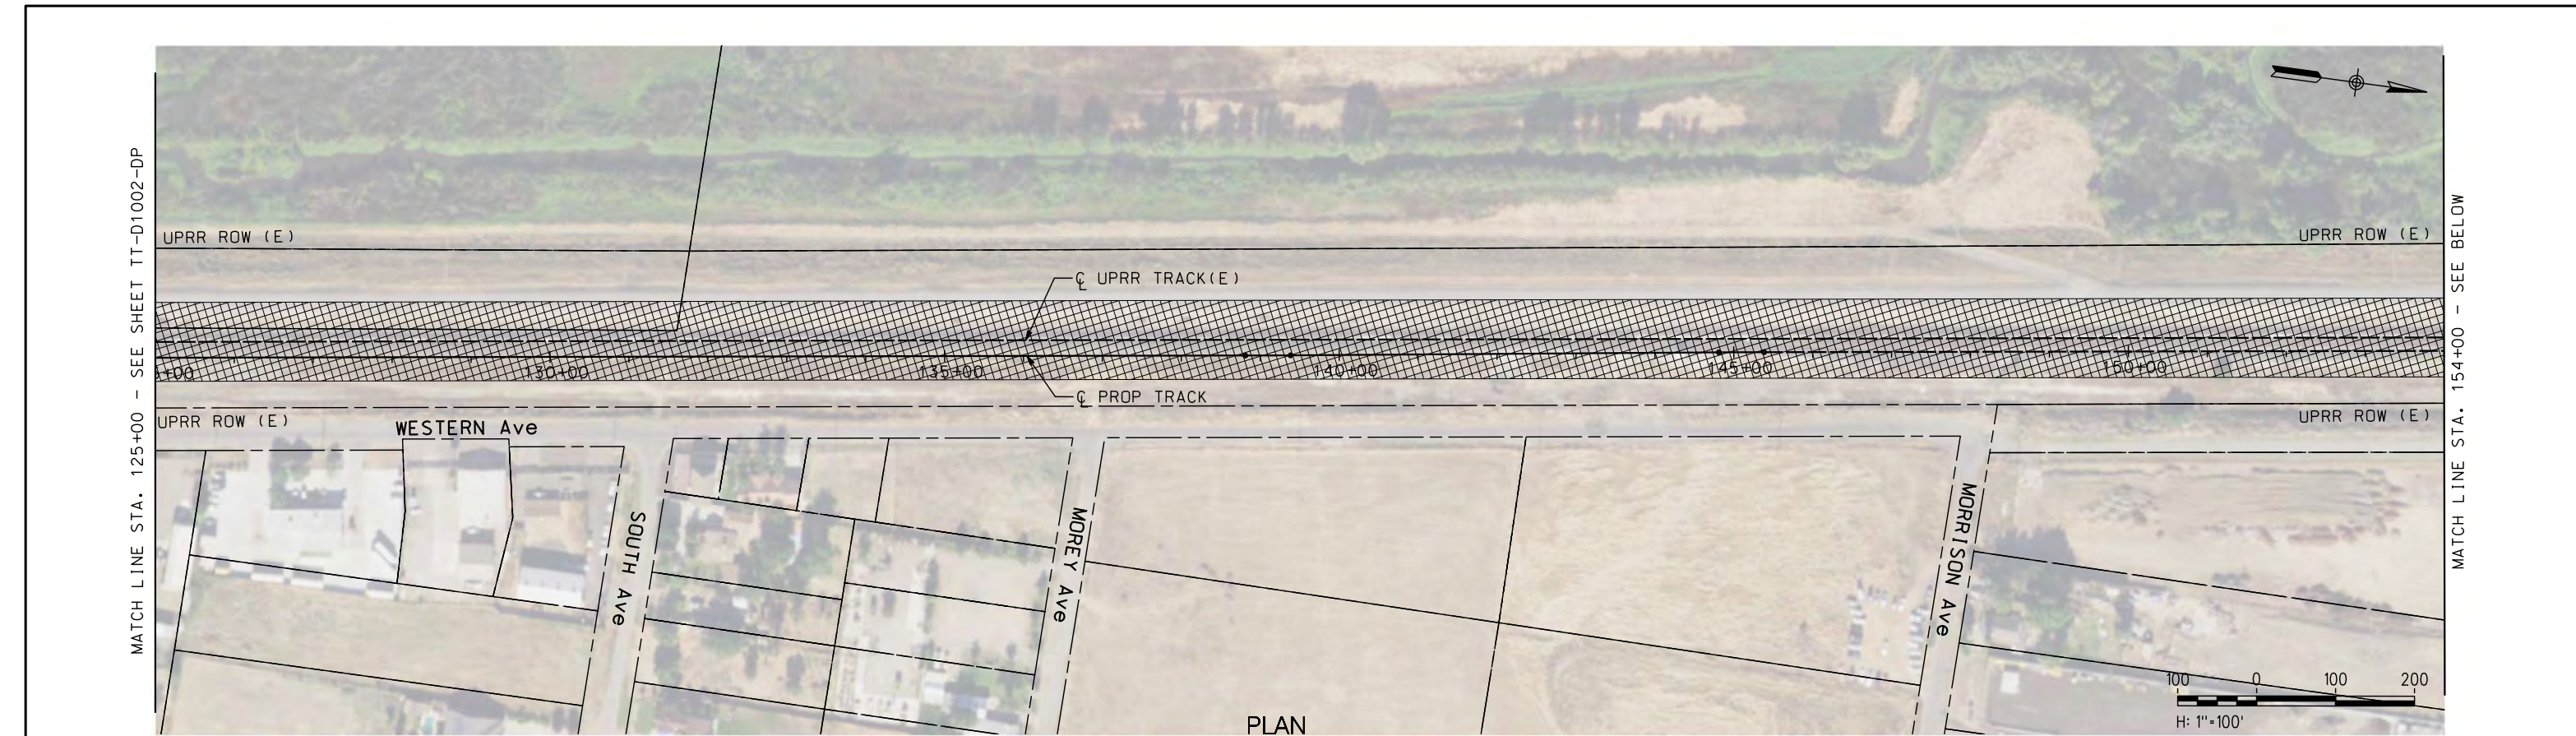


NOT FOR CONSTRUCTION

\$/USER						DESIGNED BY A. SHIELDS	TRANSPORTATION AECOM AECOM 300 Lakeside Dr, Suite 400 Oakland, CA 94612 T 510.893.3600 F 510.874.3268 www.aecom.com	 	SAN JOAQUIN REGIONAL RAIL COMMISSION VALLEY RAIL – SACRAMENTO EXTENSION DEL PASO SIDING UPGRADE AND EXTENSION TRACK ALIGNMENT TEMPORARY CONSTRUCTION AREAS PLAN STA. 125+00 TO STA. 183+00	ENVIRONMENTAL ALTERNATIVE C	
						DRAWN BY A. SHIELDS					DRAWING NO. CV-I1003-DP
						CHECKED BY D. HARTMAN					SCALE AS SHOWN
						IN CHARGE D. COWIN					SHEET NO. 152 OF 171
						DATE					
	REV	DATE	BY	CHK	APP	DESCRIPTION					

15% PRELIMINARY ENGINEERING	
-----------------------------	--

\$USER \$DATE \$TIME \$DGN\$SPEC

MATCH LINE STA. 183+00 - SEE SHEET CV-11003-DP

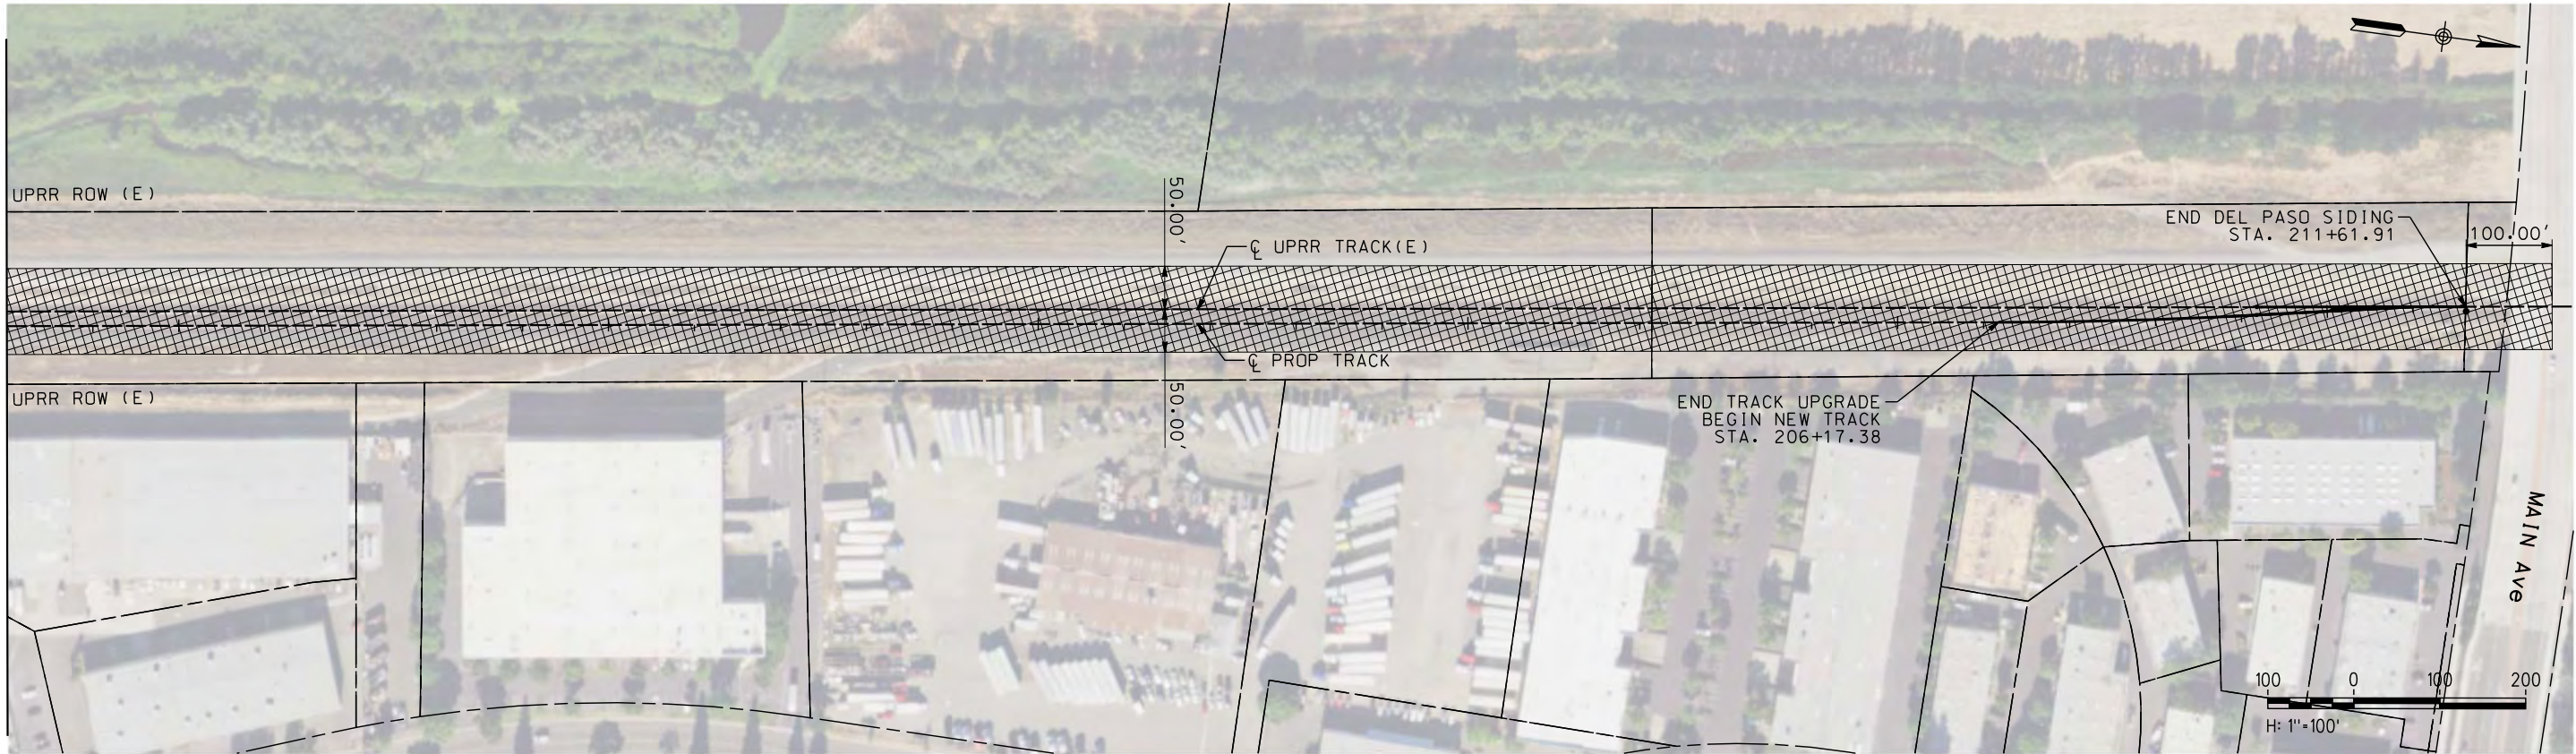

NOT FOR CONSTRUCTION

REV	DATE	BY	CHK	APP	DESCRIPTION

DESIGNED BY A. SHIELDS
DRAWN BY A. SHIELDS
CHECKED BY D. HARTMAN
IN CHARGE D. COWIN
DATE

TRANSPORTATION
AECOM
300 Lakeside Dr, Suite 400 Oakland, CA 94612 T 510.893.3600 F 510.874.3268
www.aecom.com



SAN JOAQUIN
REGIONAL
RAIL COMMISSION





ACE
ALYANGHT CORRIDOR EXPRESS

15% PRELIMINARY ENGINEERING

SAN JOAQUIN REGIONAL RAIL COMMISSION
VALLEY RAIL – SACRAMENTO EXTENSION
DEL PASO SIDING UPGRADE AND EXTENSION
TRACK ALIGNMNT
TEMPORARY CONSTRUCTION AREAS PLAN
STA. 183+00 TO STA. 211+61.91

ENVIRONMENTAL ALTERNATIVE CODE
DRAWING NO. CV-11004-DP
SCALE AS SHOWN
SHEET NO. 153 OF 171

 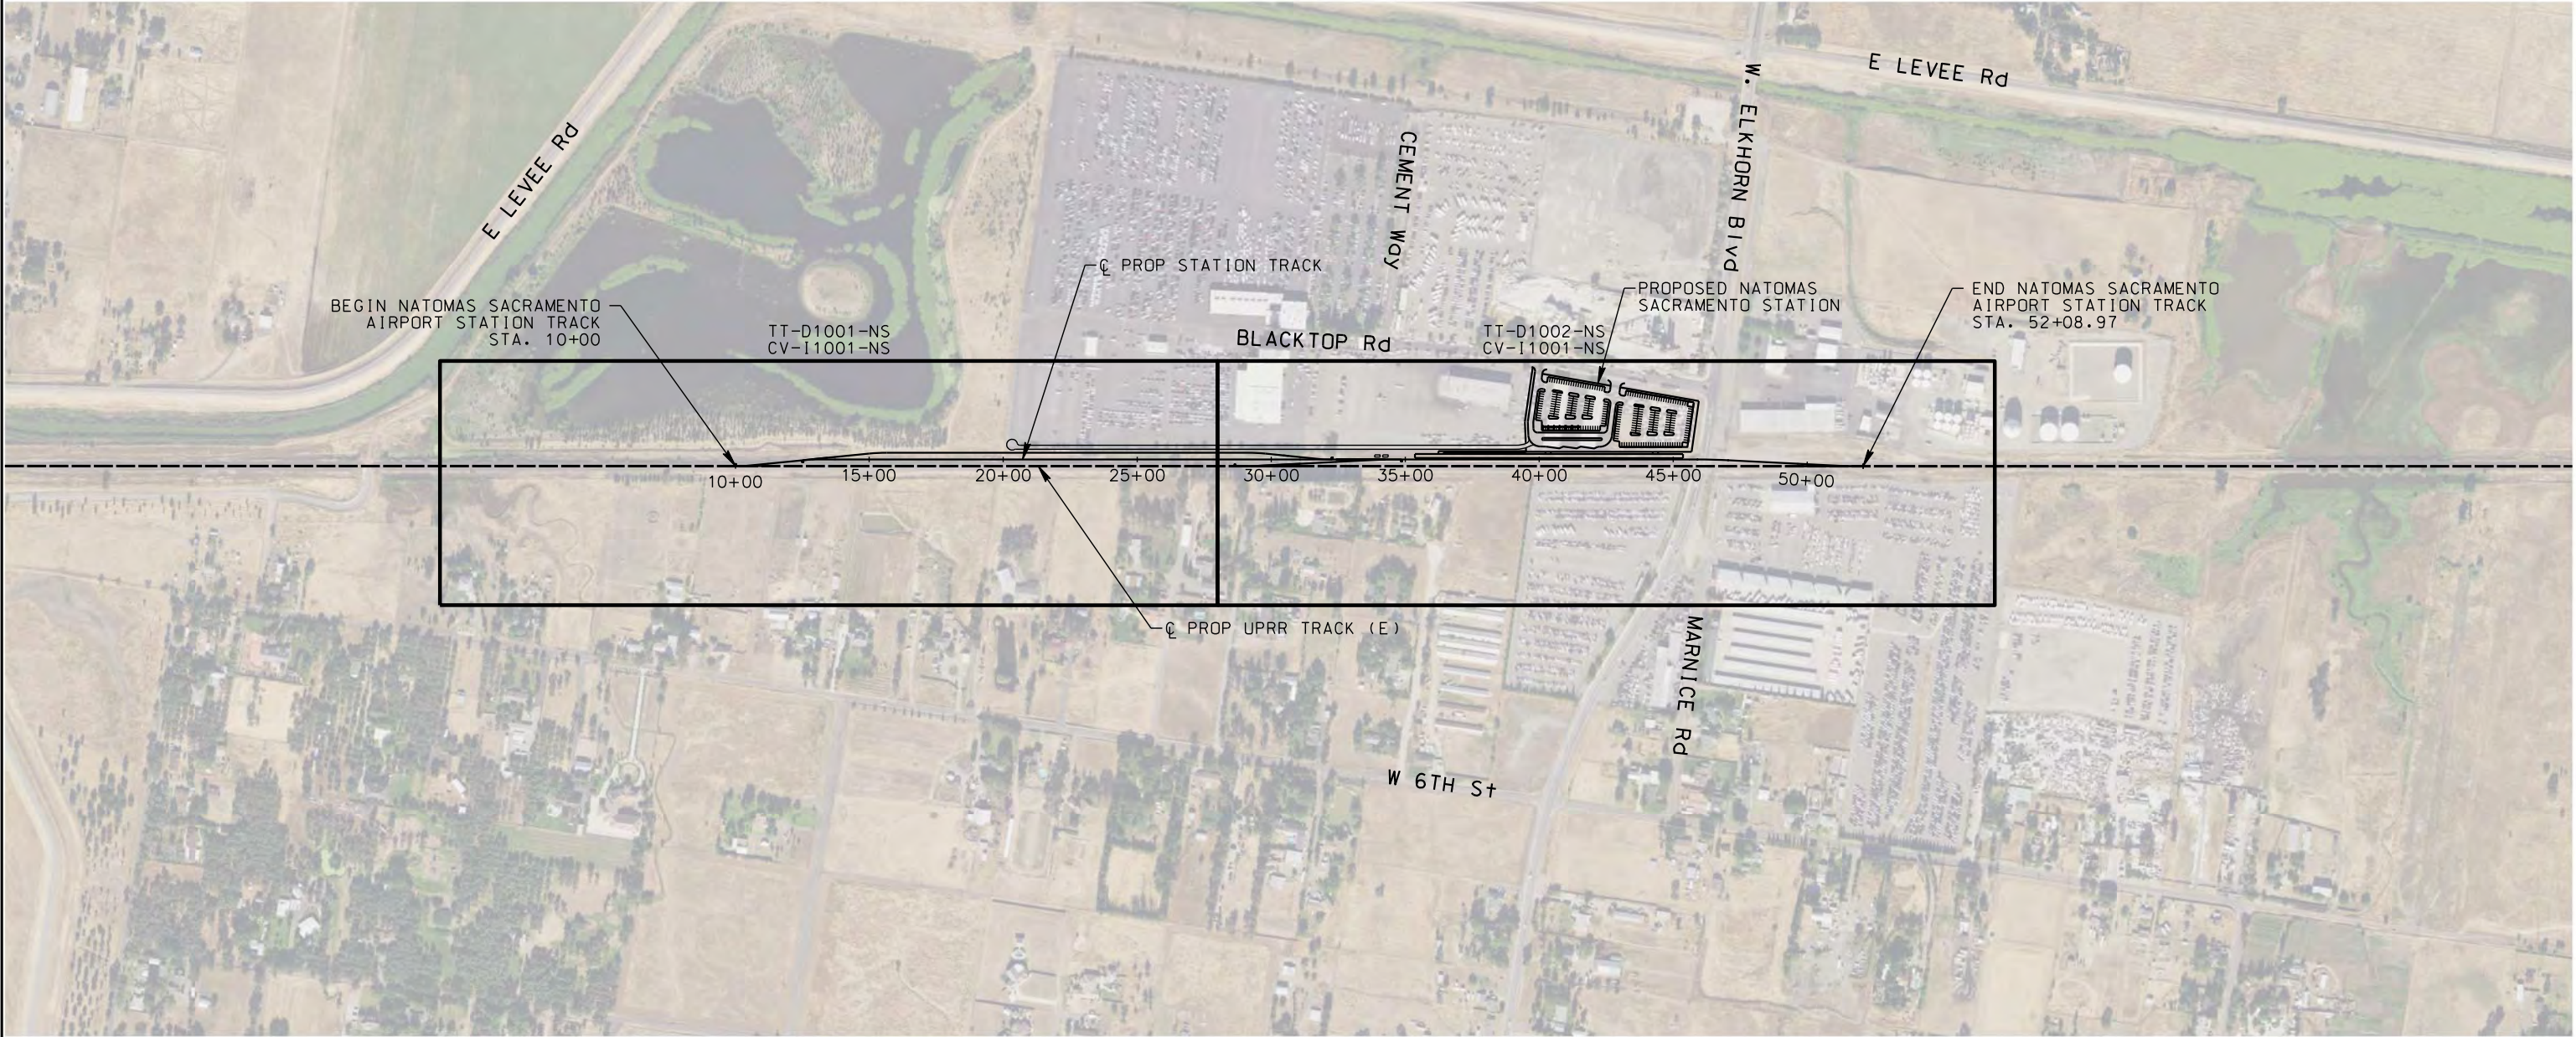

NOT FOR CONSTRUCTION

REV	DATE	BY	CHK	APP	DESCRIPTION

DESIGNED BY A. SHIELDS
DRAWN BY A. SHIELDS
CHECKED BY D. HARTMAN
IN CHARGE D. COWIN
DATE

TRANSPORTATION
AECOM
AECOM 300 Lakeside Dr, Suite 400 Oakland, CA 94612 T 510.893.3600 F 510.874.3268
www.aecom.com



SAN JOAQUIN
REGIONAL
RAIL COMMISSION




ACE
ALYAHGT CORRIDOR EXPRESS


15% PRELIMINARY ENGINEERING

SAN JOAQUIN REGIONAL RAIL COMMISSION VALLEY RAIL – SACRAMENTO EXTENSION
NATOMAS SACRAMENTO AIRPORT STATION TRACK ALIGNMENT – KEY MAP STA. 10+00 TO STA. 52+08.97

ENVIRONMENTAL ALTERNATIVE CODE
DRAWING NO. TT-B0001-NA
SCALE NONE
SHEET NO. 154 OF 171

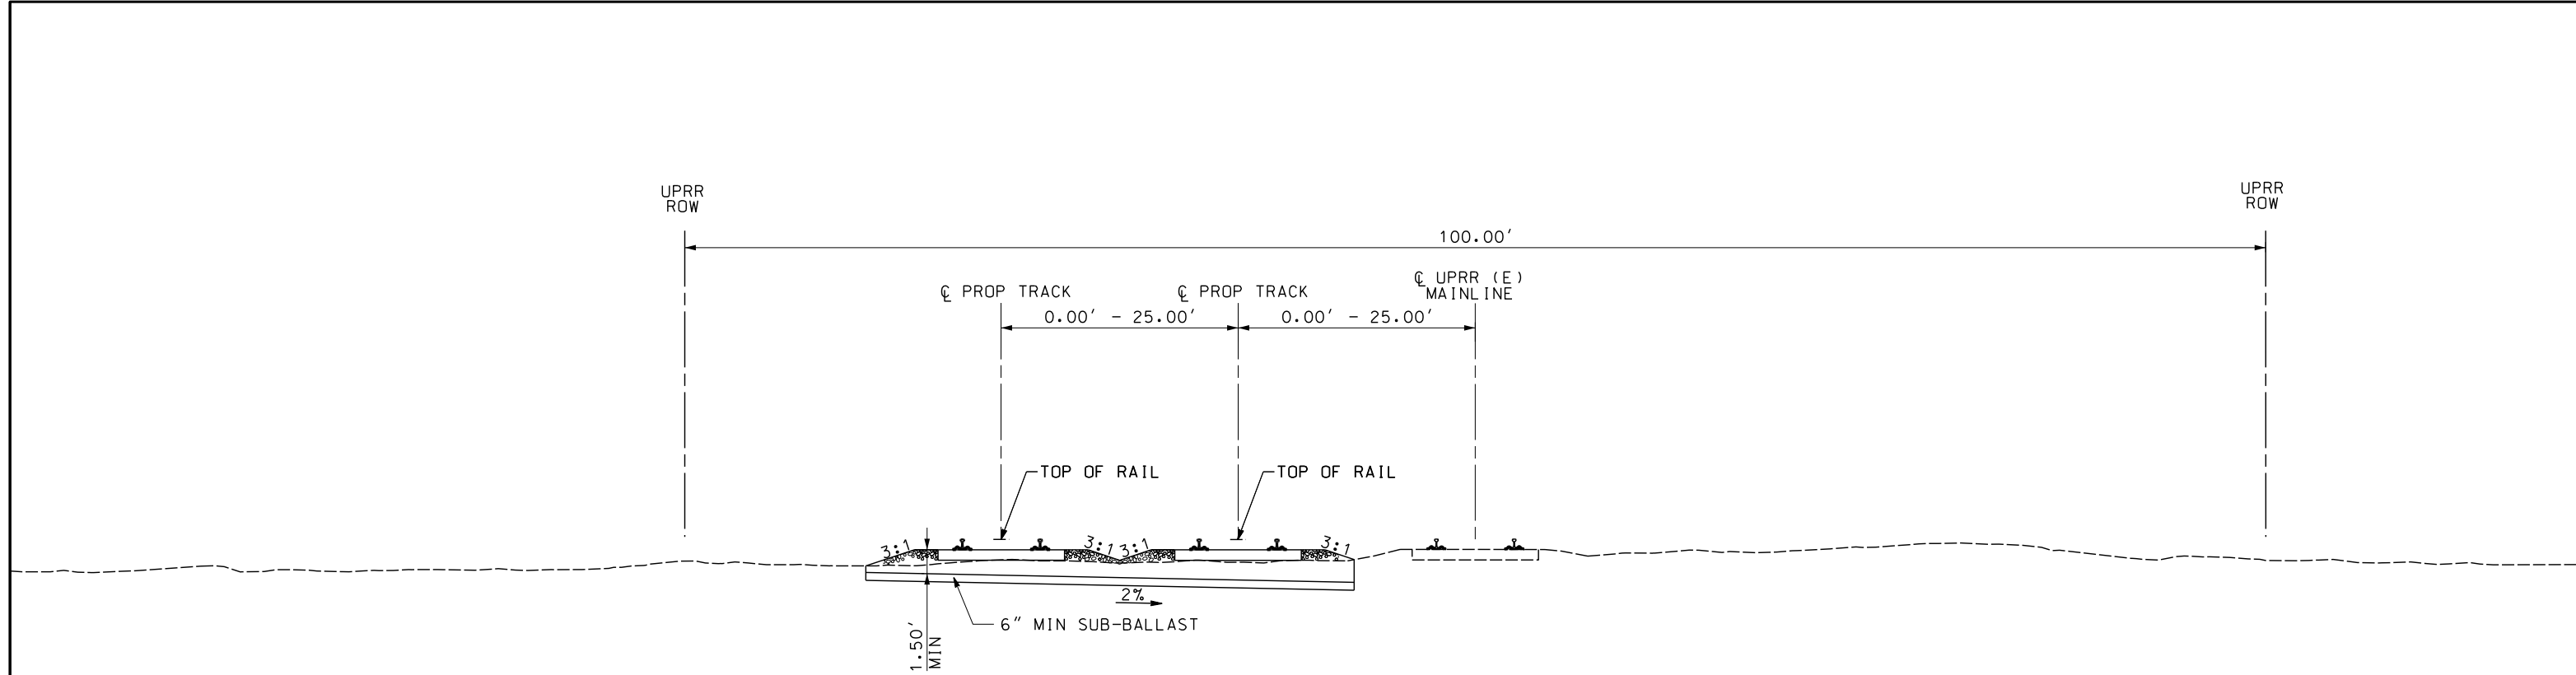

TYPICAL SECTION A
TRIPLE TRACK
STA. 10+00 TO STA. 20+00

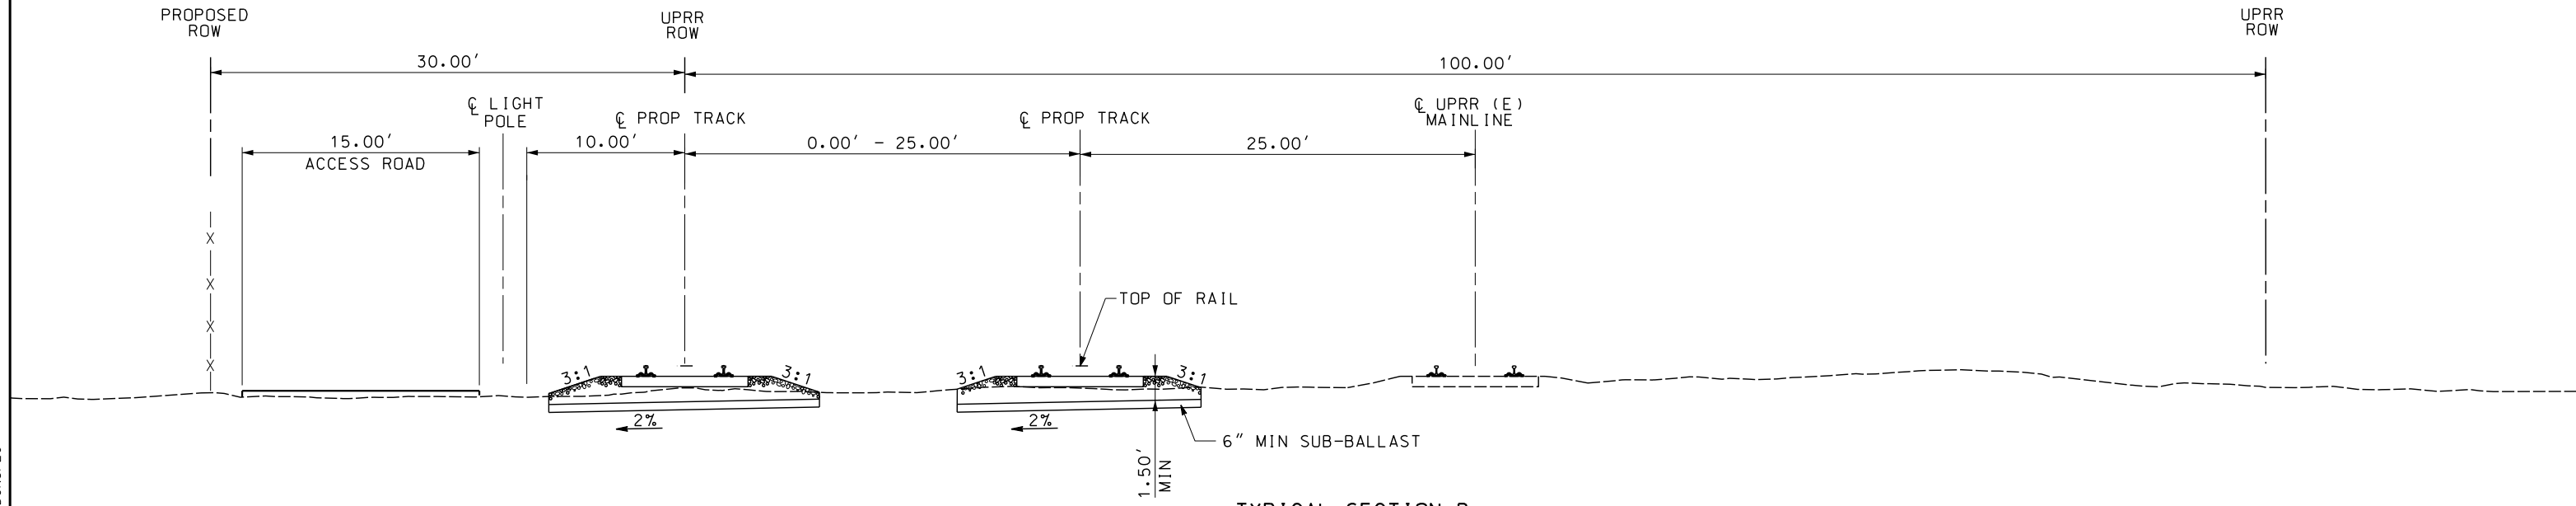

TYPICAL SECTION B
TRIPLE TRACK
STA. 20+00 TO STA. 34+00



NOT FOR CONSTRUCTION

REV	DATE	BY	CHK	APP	DESCRIPTION

DESIGNED BY A. SHIELDS
DRAWN BY A. SHIELDS
CHECKED BY D. HARTMAN
IN CHARGE D. COWIN
DATE

TRANSPORTATION

AECOM
300 Lakeside Dr, Suite 400
Oakland, CA 94612
T 510.893.3600 F 510.874.3268

www.aecom.com

SAN JOAQUIN REGIONAL RAIL COMMISSION


ALTARIGHT CORRIDOR EXPRESS

15% PRELIMINARY ENGINEERING


SAN JOAQUIN REGIONAL RAIL COMMISSION
VALLEY RAIL – SACRAMENTO EXTENSION

NATOMAS SACRAMENTO AIRPORT STATION
TRACK ALIGNMENT – TYPICAL SECTIONS
SHEET 1 OF 2


ENVIRONMENTAL ALTERNATIVE CODE
DRAWING NO. TT-D0001-NA
SCALE 1" = 5'
SHEET NO. 155 OF 171

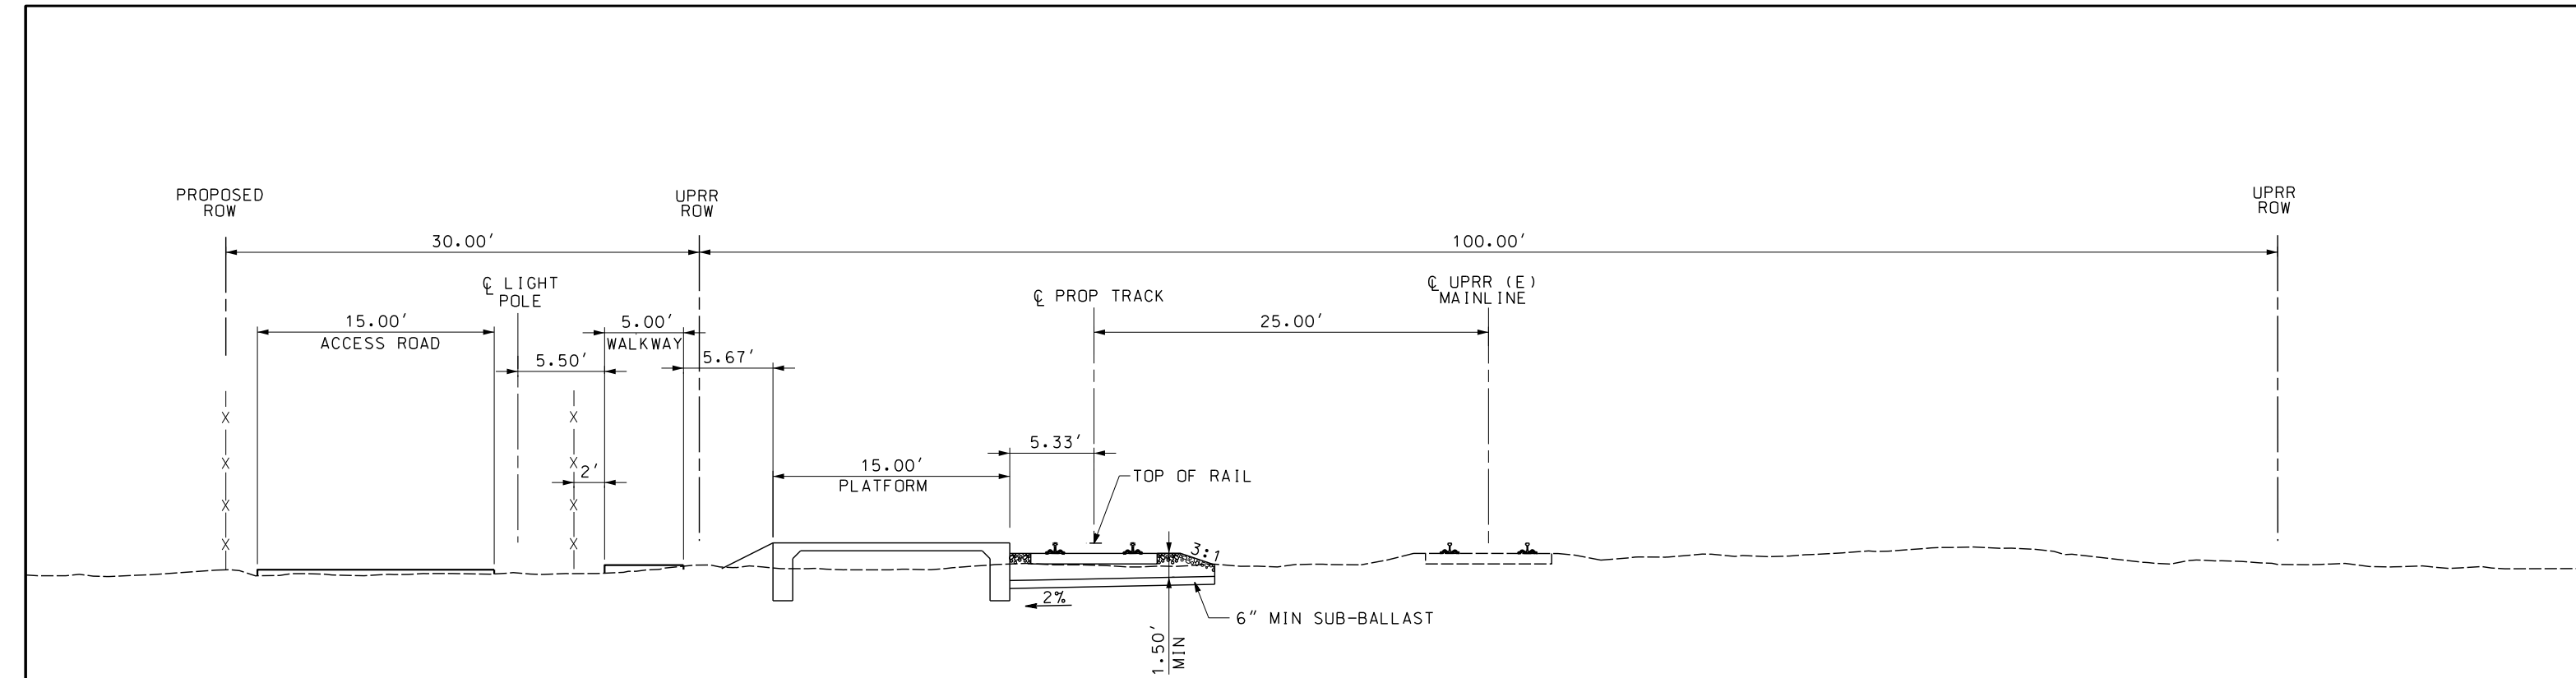

TYPICAL SECTION C
NNATOMAS SACRAMENTO AIRPORT STATION
STA. 34+00 TO STA. 40+90.27


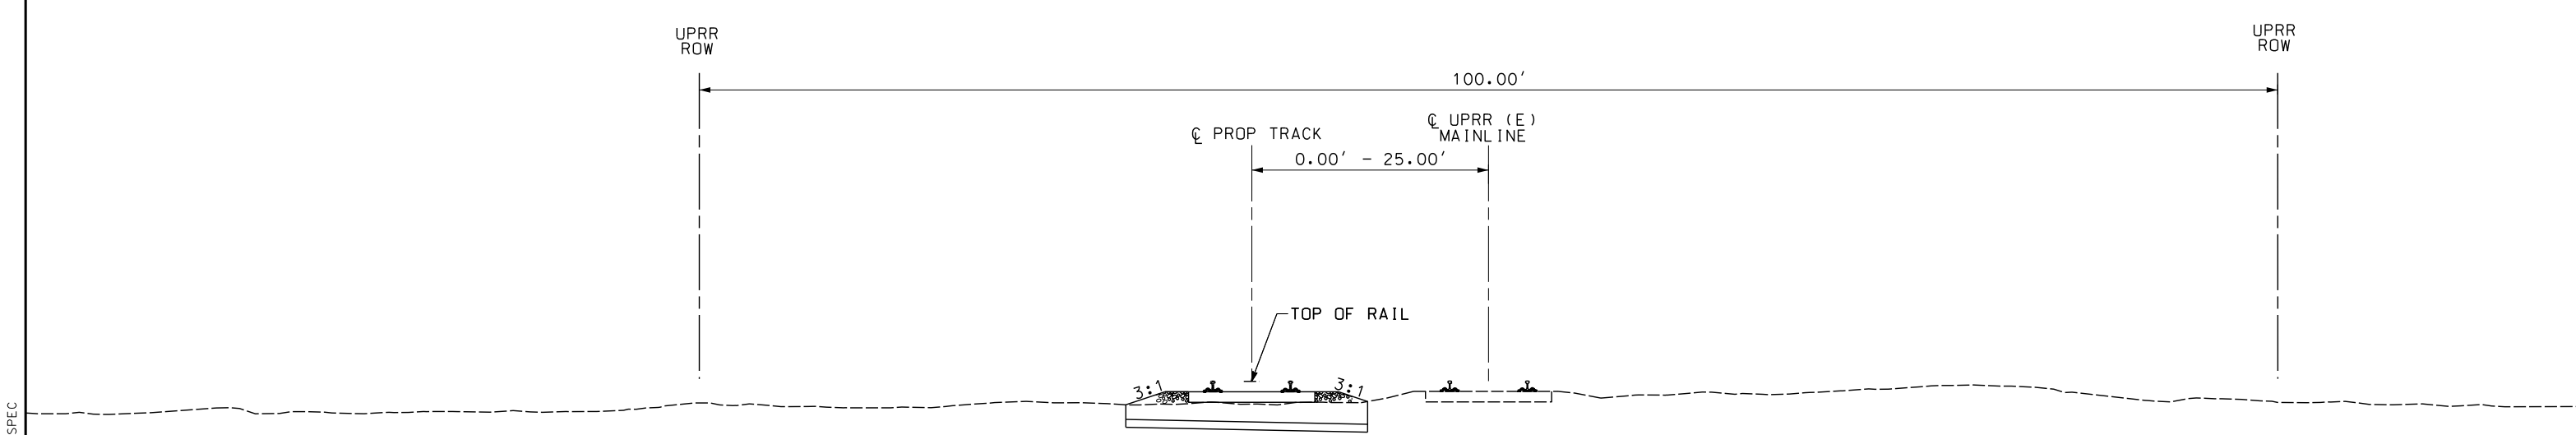


TYPICAL SECTION D
DOUBLE TRACK
STA. 40+90.27 TO STA. 52+08.97

 

NOT FOR CONSTRUCTION

\$USER						DESIGNED BY A. SHIELDS	TRANSPORTATION AECOM AECOM 300 Lakeside Dr, Suite 400 Oakland, CA 94612 T 510.893.3600 F 510.874.3268 www.aecom.com	  15% PRELIMINARY ENGINEERING	SAN JOAQUIN REGIONAL RAIL COMMISSION VALLEY RAIL – SACRAMENTO EXTENSION NATOMAS SACRAMENTO AIRPORT STATION TRACK ALIGNMENT – TYPICAL SECTIONS SHEET 2 OF 2	ENVIRONMENTAL ALTERNATIVE C DRAWING NO. TT-D0002-NA SCALE 1" = 5' SHEET NO. 156 OF 171
						DRAWN BY A. SHIELDS				
						CHECKED BY D. HARTMAN				
						IN CHARGE D. COWIN				
						DATE				
	REV	DATE	BY	CHK	APP	DESCRIPTION				

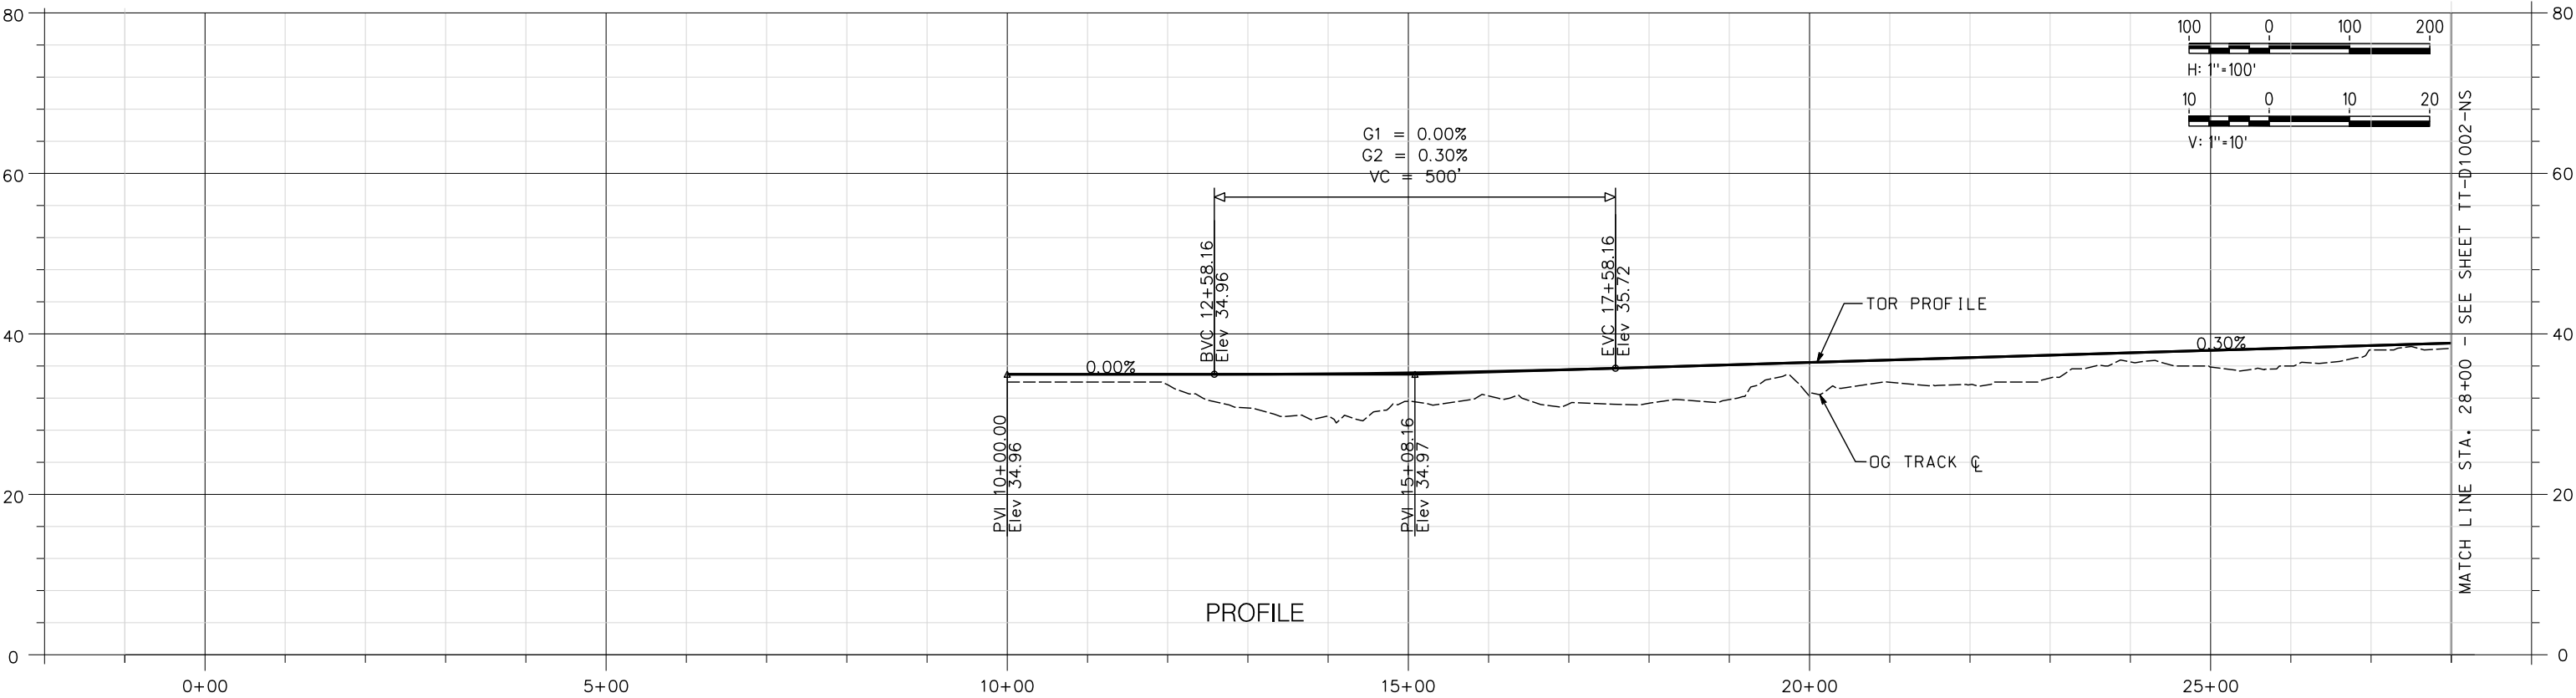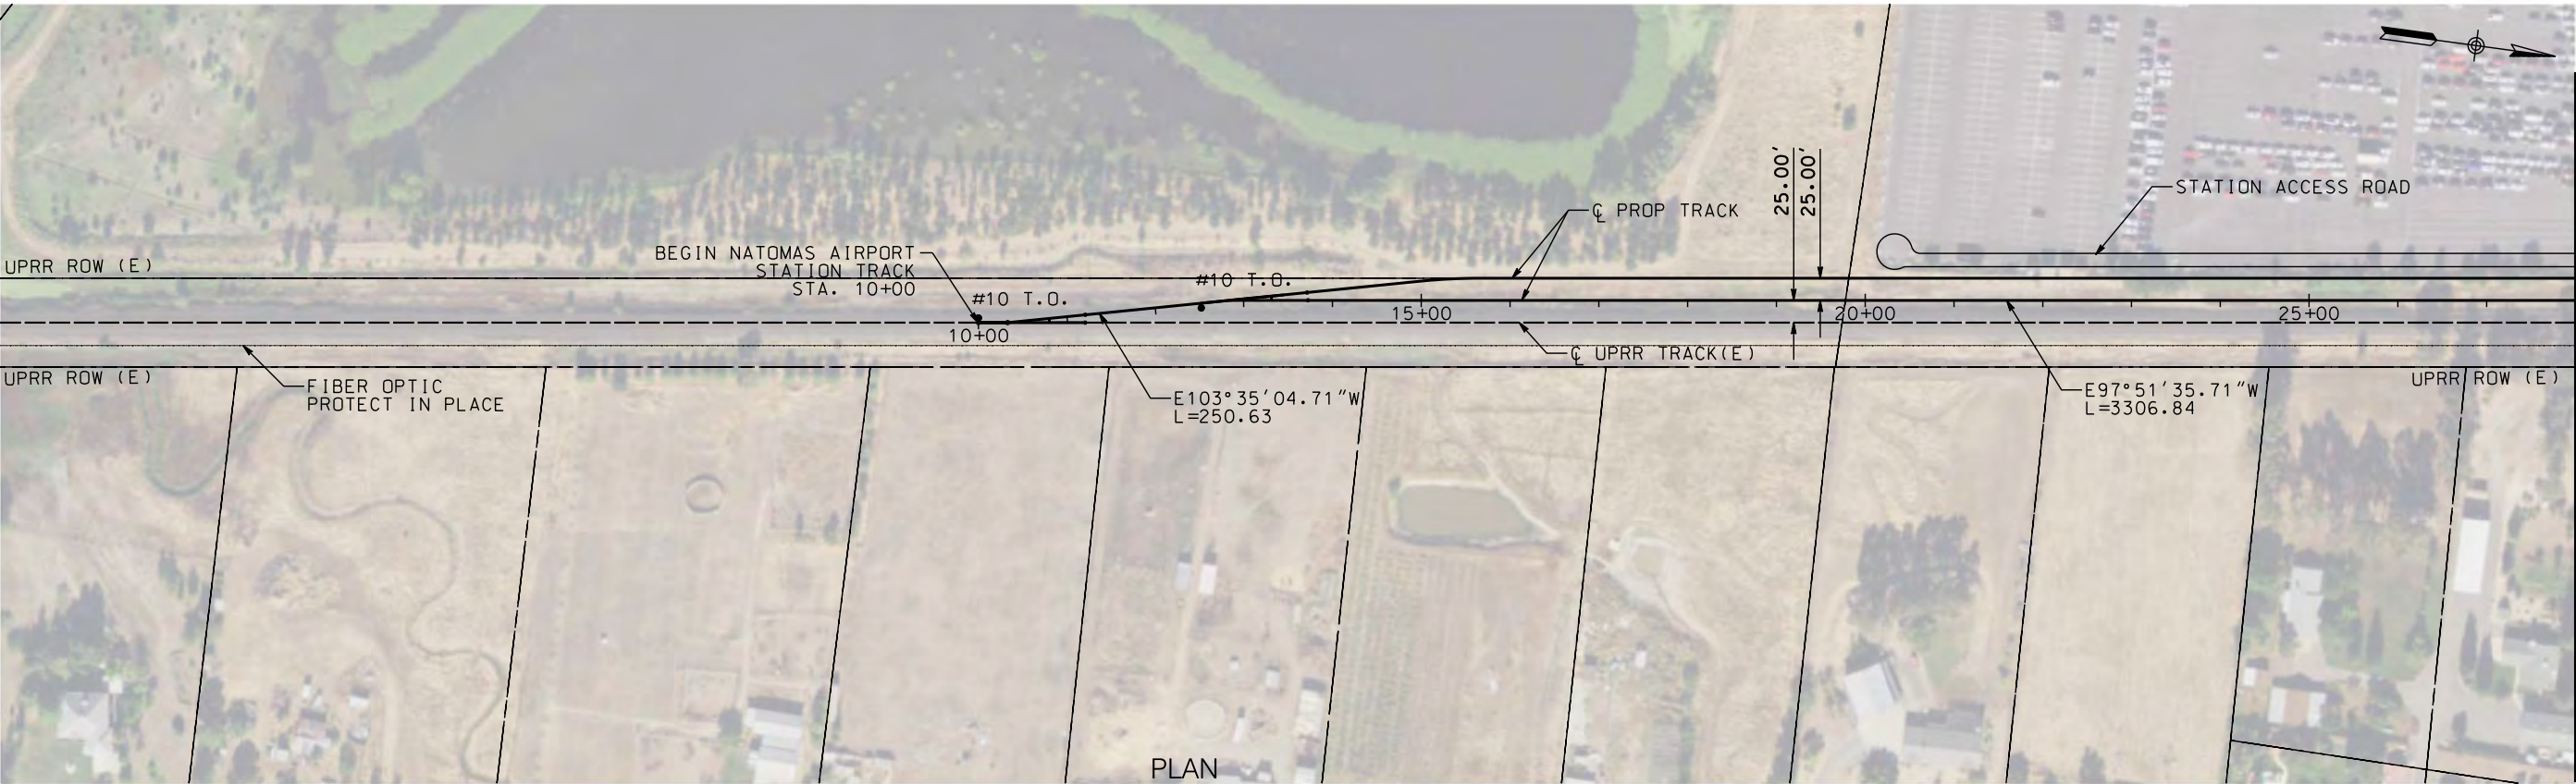

NOT FOR CONSTRUCTION

REV	DATE	BY	CHK	APP	DESCRIPTION

DESIGNED BY A. SHIELDS	TRANSPORTATION AECOM 300 Lakeside Dr, Suite 400 Oakland, CA 94612 T 510.893.3600 F 510.874.3268 www.aecom.com
DRAWN BY A. SHIELDS	
CHECKED BY D. HARTMAN	
IN CHARGE D. COWIN	
DATE	

SAN JOAQUIN
REGIONAL
RAIL COMMISSION



ACE
ALTAIR CORRIDOR EXPRESS

SAN JOAQUIN REGIONAL RAIL COMMISSION
VALLEY RAIL – SACRAMENTO EXTENSION

NATOMAS SACRAMENTO AIRPORT STATION
TRACK ALIGNMENT – PLAN AND PROFILE
STA. 10+00 TO STA. 28+00

ENVIRONMENTAL ALTERNATIVE CODE
DRAWING NO.
TT-D1001-NA
SCALE
AS SHOWN
SHEET NO.
157 OF 171

15% PRELIMINARY ENGINEERING

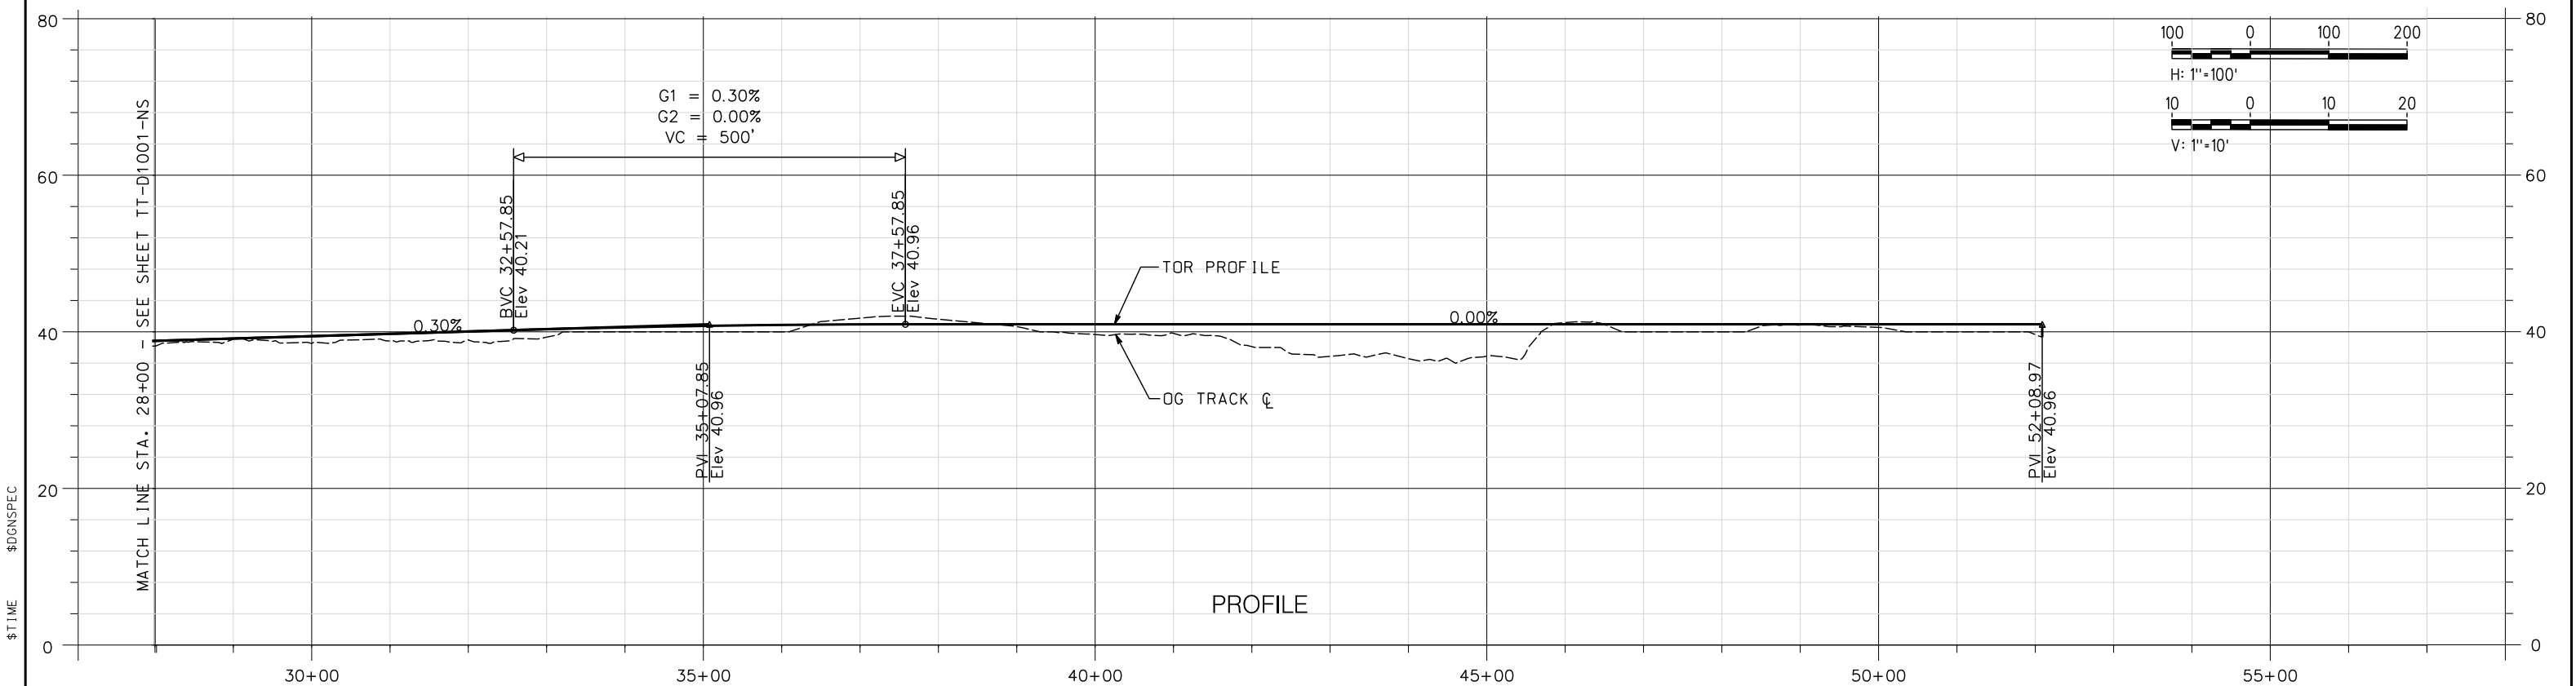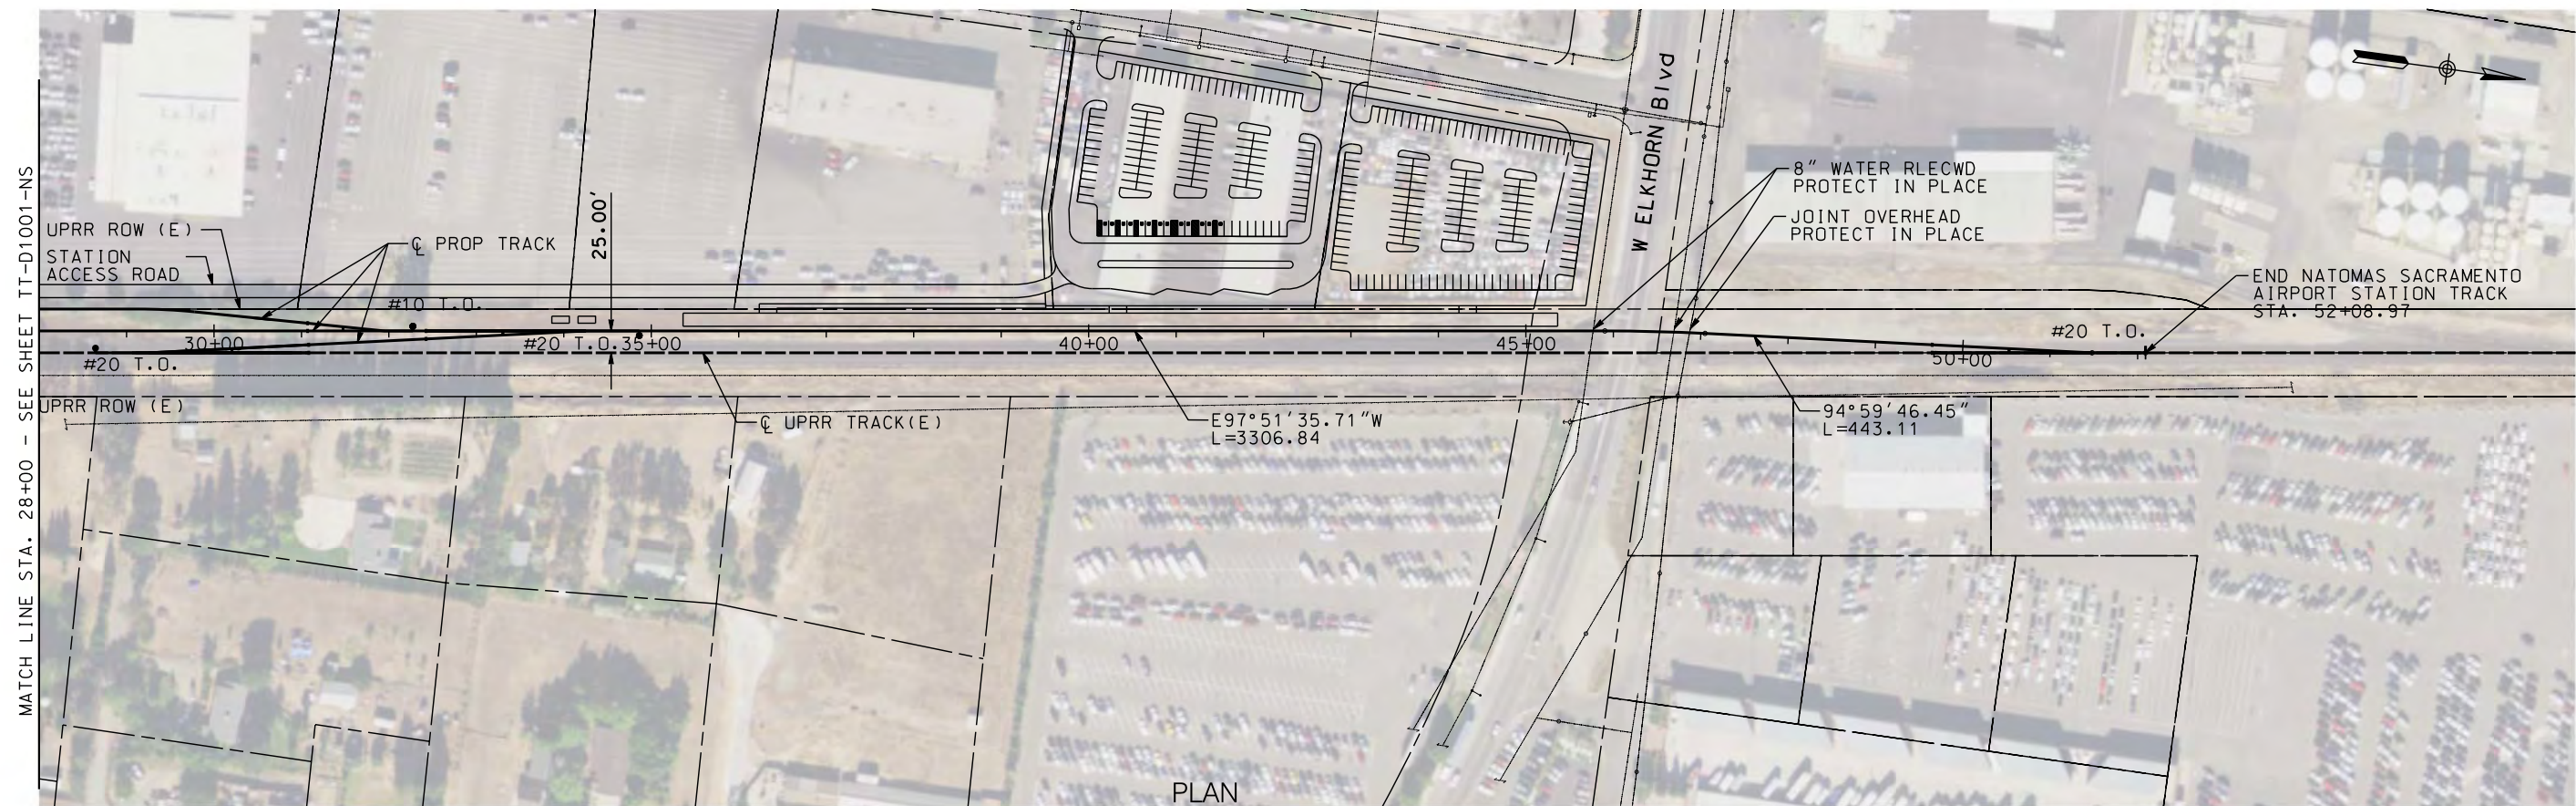

NOT FOR CONSTRUCTION

REV	DATE	BY	CHK	APP	DESCRIPTION

DESIGNED BY A. SHIELDS
DRAWN BY A. SHIELDS
CHECKED BY D. HARTMAN
IN CHARGE D. COWIN
DATE

TRANSPORTATION

AECOM

AECOM
300 Lakeside Dr, Suite 400
Oakland, CA 94612
T 510.893.3600 F 510.874.3268

www.aecom.com




15% PRELIMINARY ENGINEERING

SAN JOAQUIN REGIONAL RAIL COMMISSION
VALLEY RAIL - SACRAMENTO EXTENSION

NATOMAS SACRAMENTO AIRPORT STATION
TRACK ALIGNMENT - PLAN AND PROFILE
STA. 28+00 TO STA. 52+08.97

ENVIRONMENTAL ALTERNATIVE CODE
DRAWING NO. TT-D1002-NA
SCALE AS SHOWN
SHEET NO. 158 OF 171

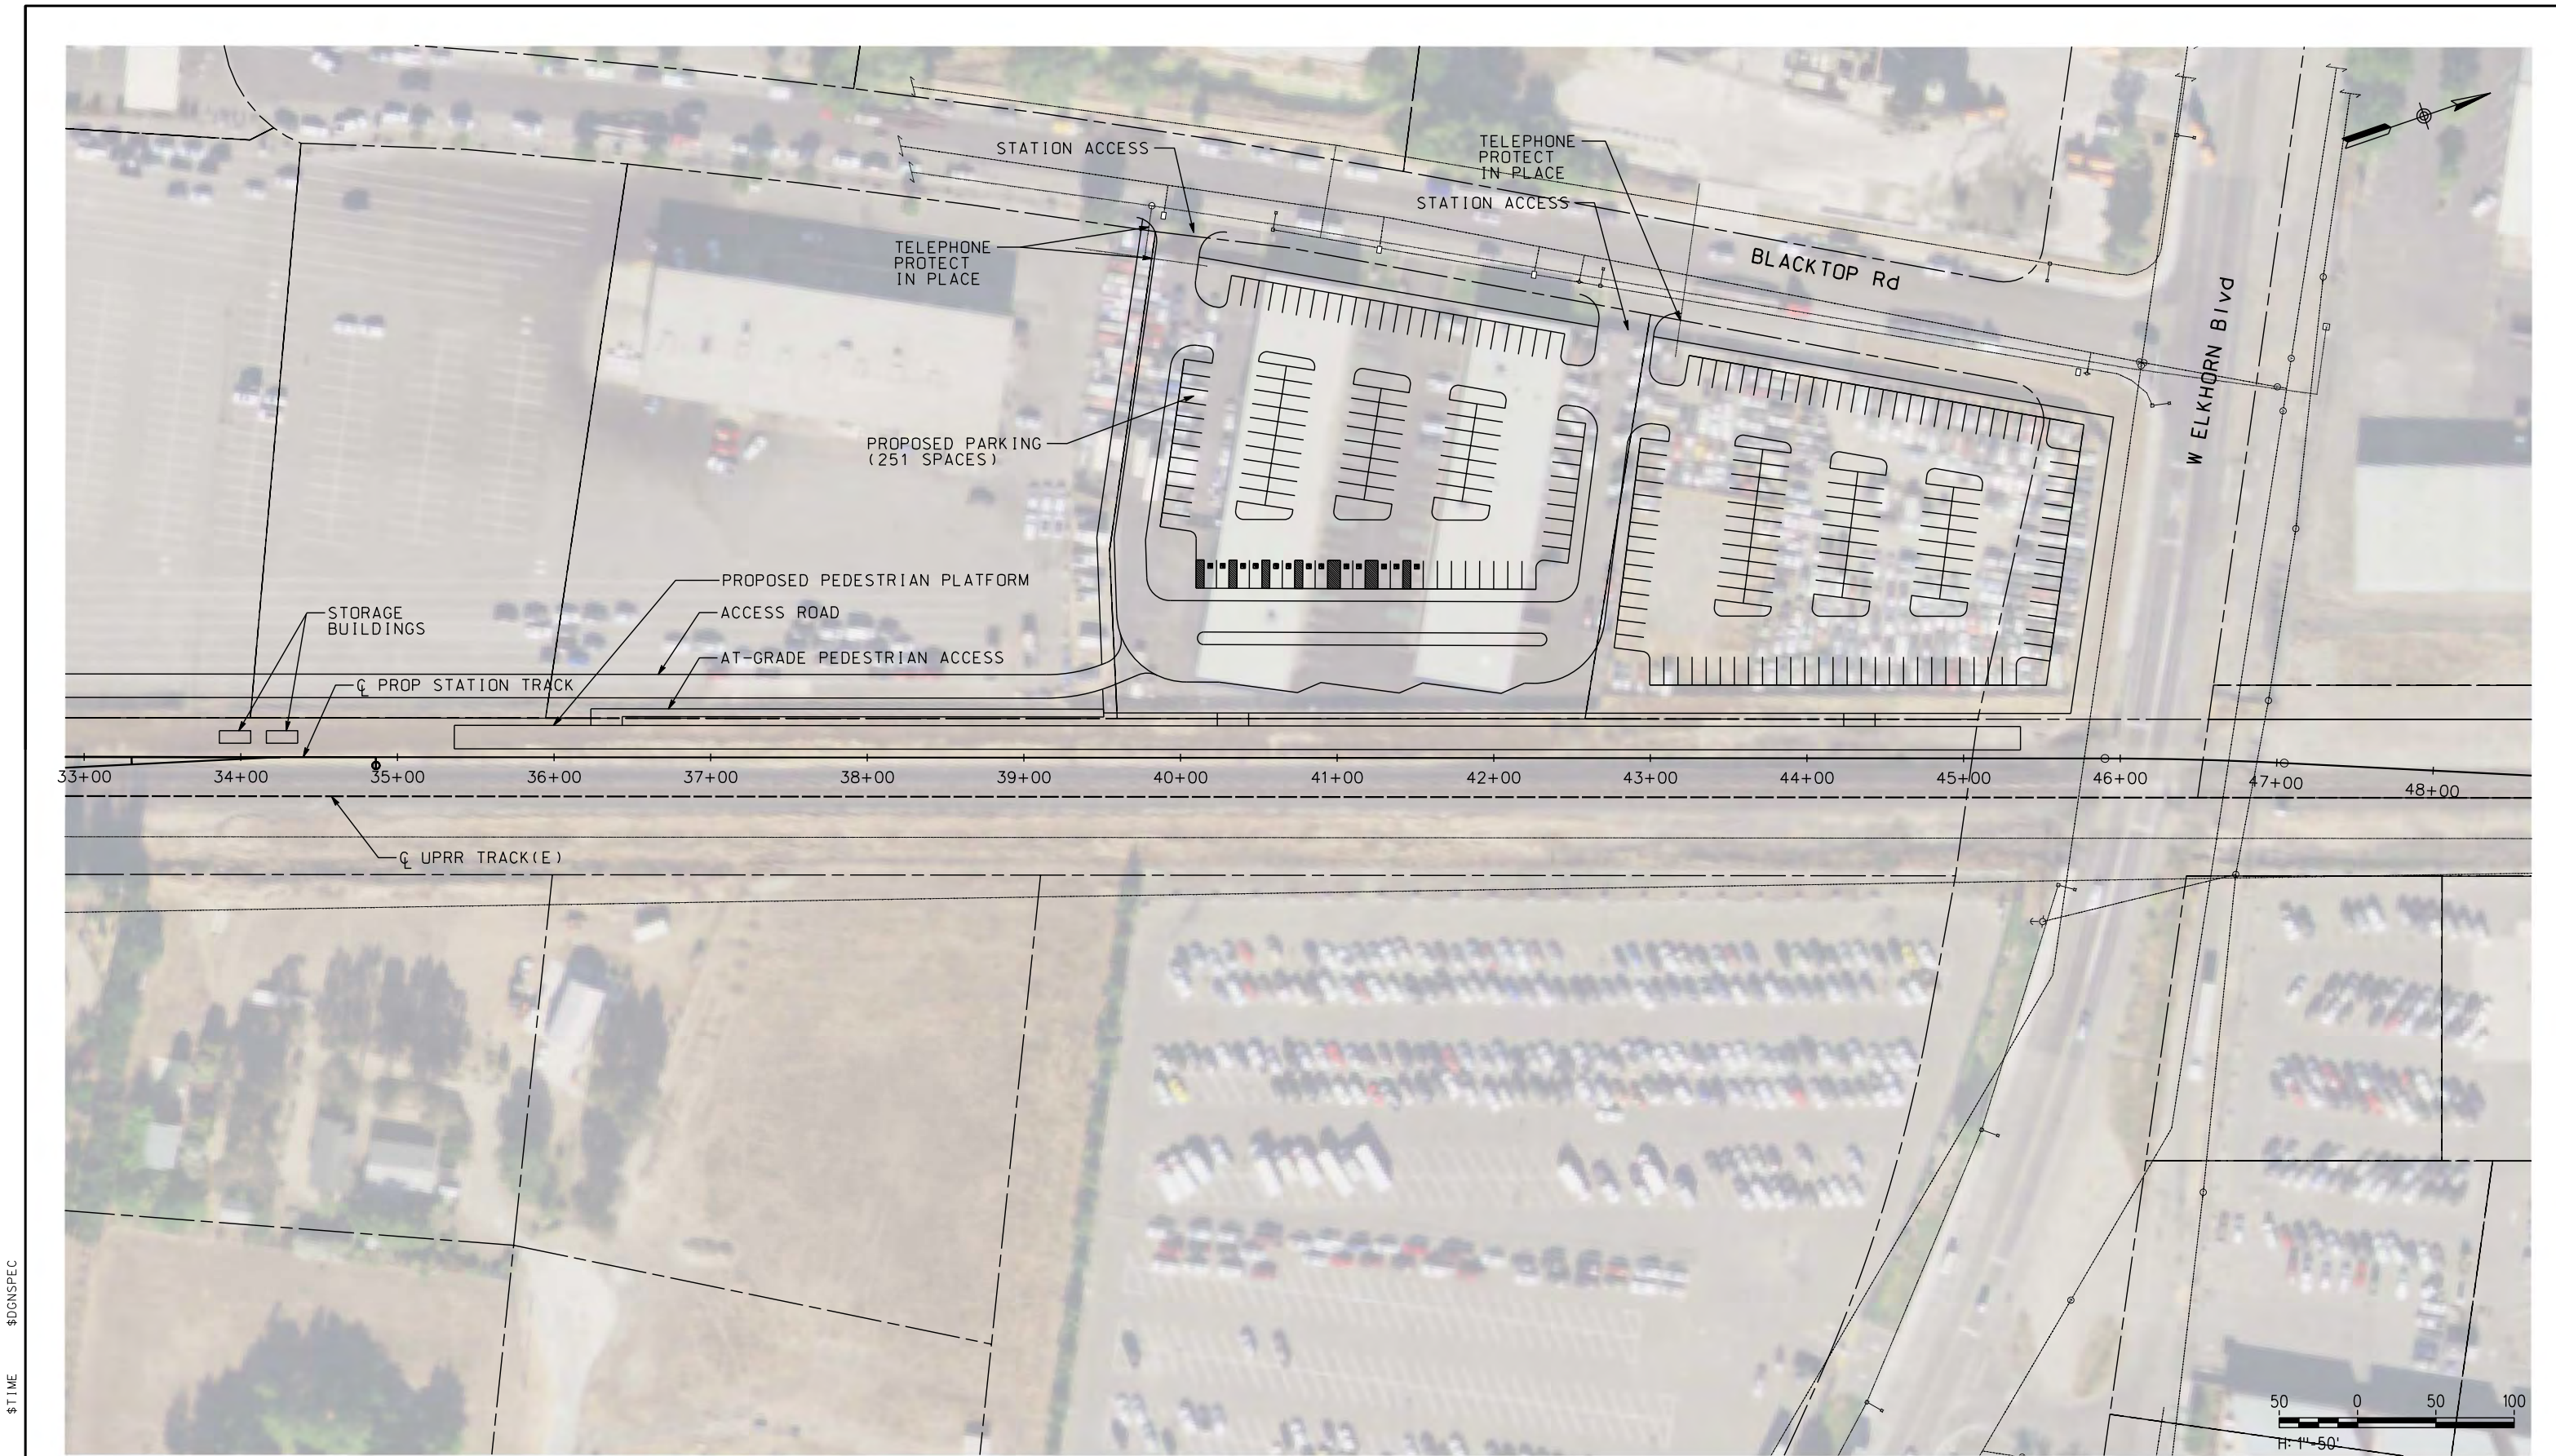

NOT FOR CONSTRUCTION

REV	DATE	BY	CHK	APP	DESCRIPTION

DESIGNED BY A. SHIELDS	TRANSPORTATION AECOM 300 Lakeside Dr, Suite 400 Oakland, CA 94612 T 510.893.3600 F 510.874.3268 www.aecom.com
DRAWN BY A. SHIELDS	
CHECKED BY D. HARTMAN	
IN CHARGE D. COWIN	
DATE	


SAN JOAQUIN
REGIONAL
RAIL COMMISSION

ACE
ALFAMONT CORRIDOR EXPRESS


SAN JOAQUIN REGIONAL RAIL COMMISSION
VALLEY RAIL – SACRAMENTO EXTENSION

NATOMAS SACRAMENTO AIRPORT STATION
SITE PLAN

ENVIRONMENTAL ALTERNATIVE CODE
DRAWING NO. CV-E1001-NA
SCALE AS SHOWN
SHEET NO. 159 OF 171

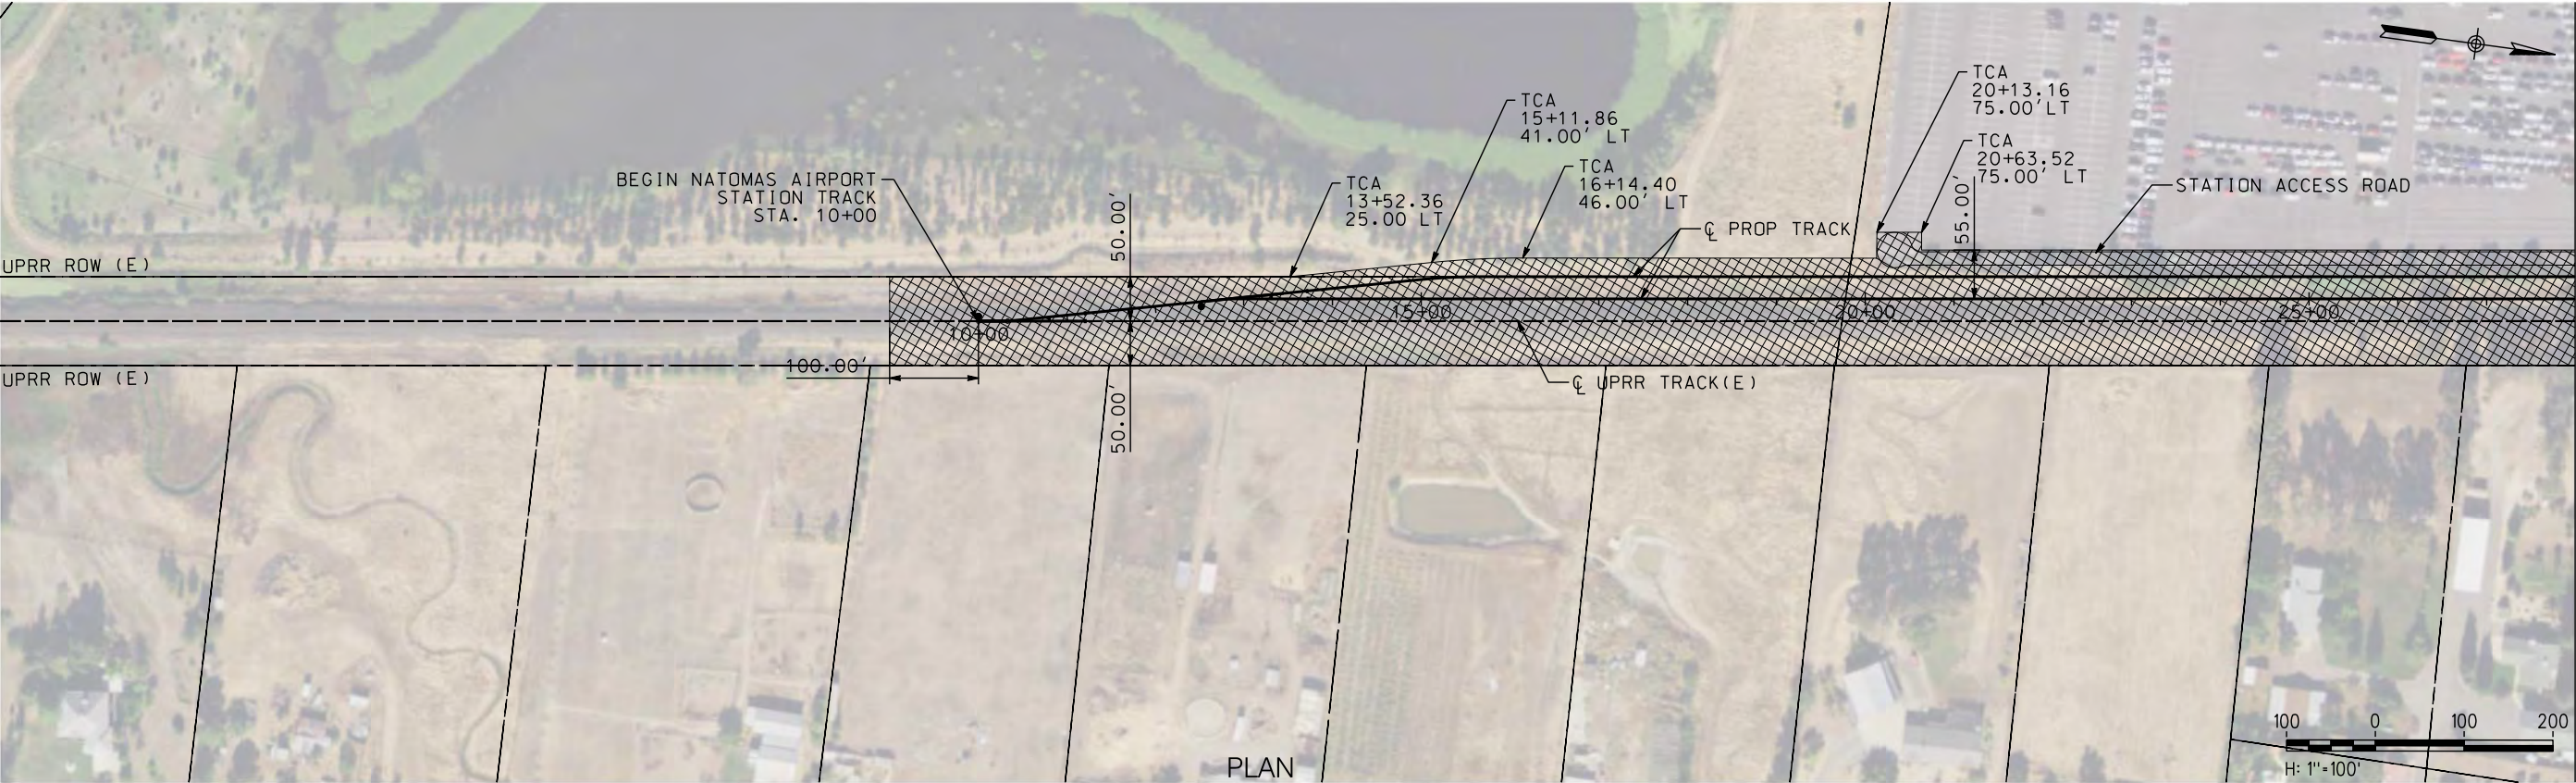

MATCH LINE STA. 28+00 - SEE BELOW

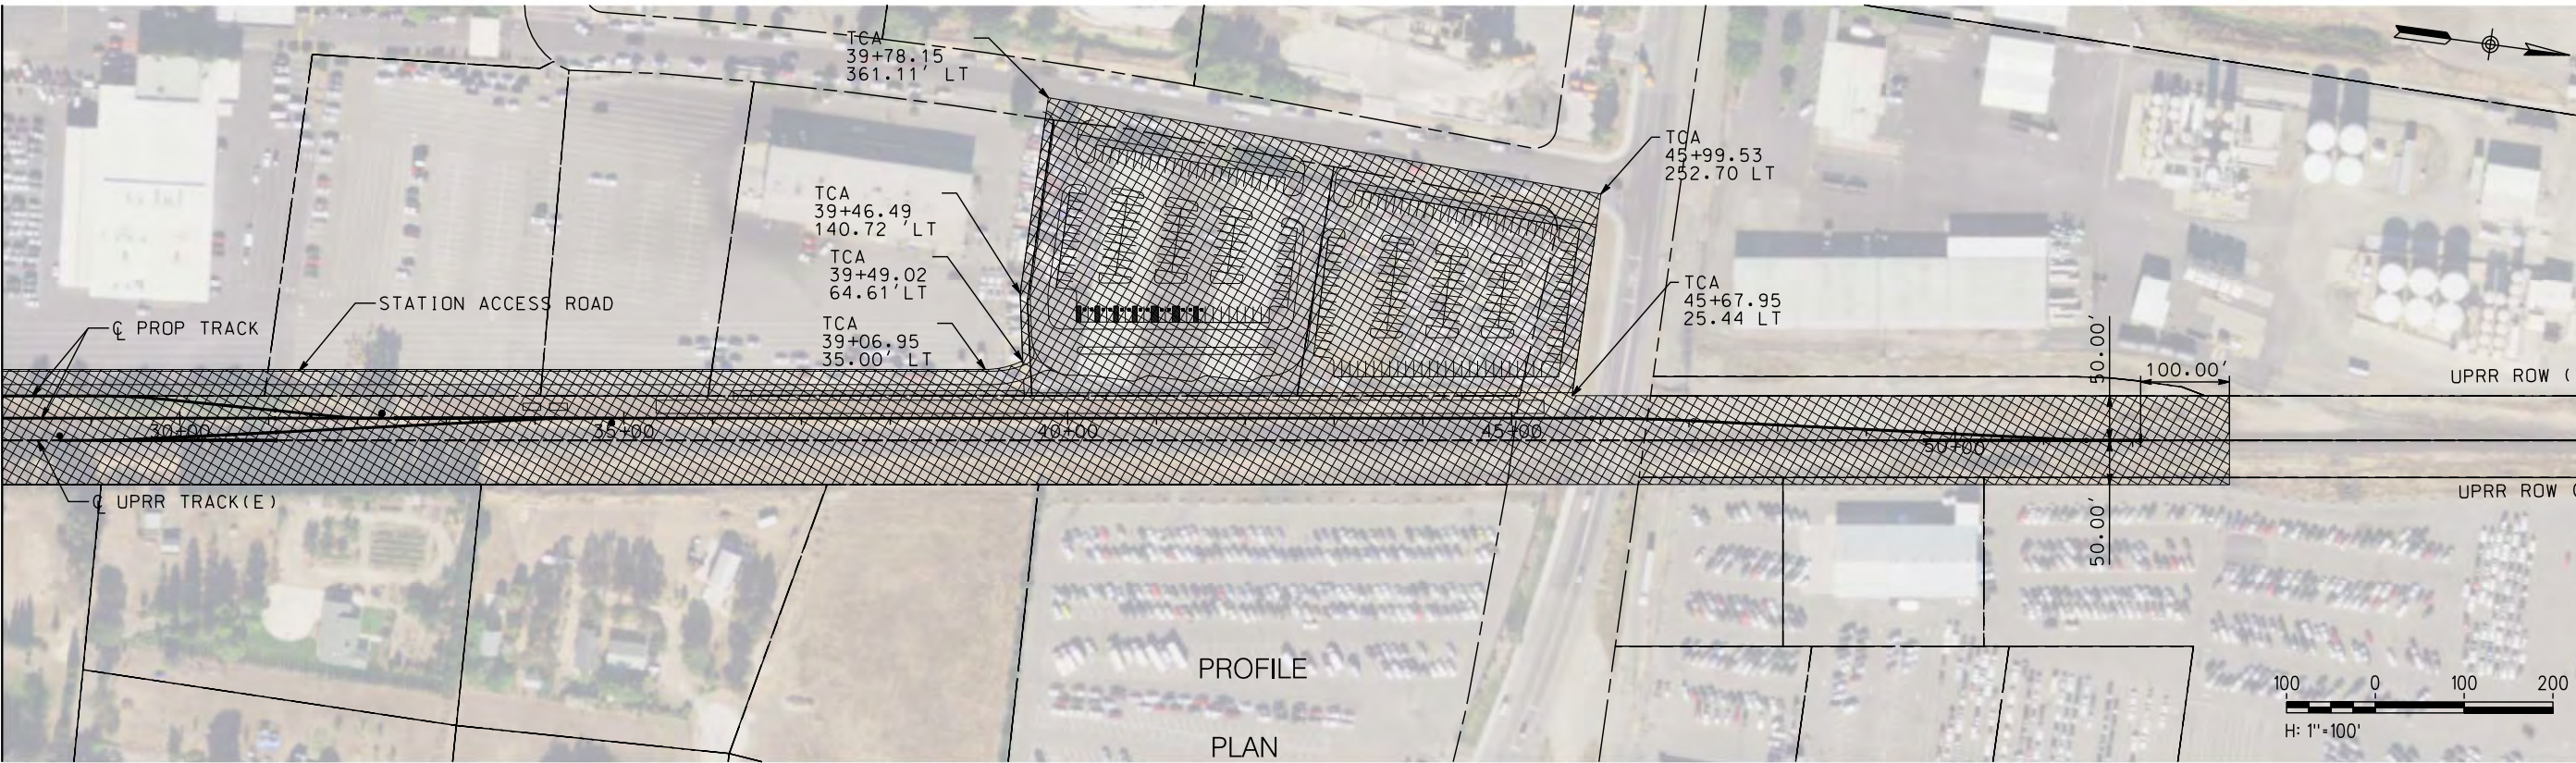

UPRR ROW (E)

UPRR ROW (E)

\$USER \$DATE \$TIME \$DGN\$SPEC

NOT FOR CONSTRUCTION

REV	DATE	BY	CHK	APP	DESCRIPTION

DESIGNED BY A. SHIELDS
DRAWN BY A. SHIELDS
CHECKED BY D. HARTMAN
IN CHARGE D. COWIN
DATE

TRANSPORTATION
AECOM
AECOM 300 Lakeside Dr, Suite 400 Oakland, CA 94612 T 510.893.3600 F 510.874.3268
www.aecom.com



SAN JOAQUIN
REGIONAL
RAIL COMMISSION




ACE
ALFACORR CORRIDOR EXPRESS

15% PRELIMINARY ENGINEERING

SAN JOAQUIN REGIONAL RAIL COMMISSION
VALLEY RAIL – SACRAMENTO EXTENSION
NATOMAS SACRAMENTO AIRPORT STATION
TRACK ALIGNMENT
TEMPORARY CONSTRUCTION AREAS PLAN
STA. 10+00 TO STA. 52+08.97

ENVIRONMENTAL ALTERNATIVE CODE
DRAWING NO. CV-I1001-NA
SCALE AS SHOWN
SHEET NO. 160 OF 171

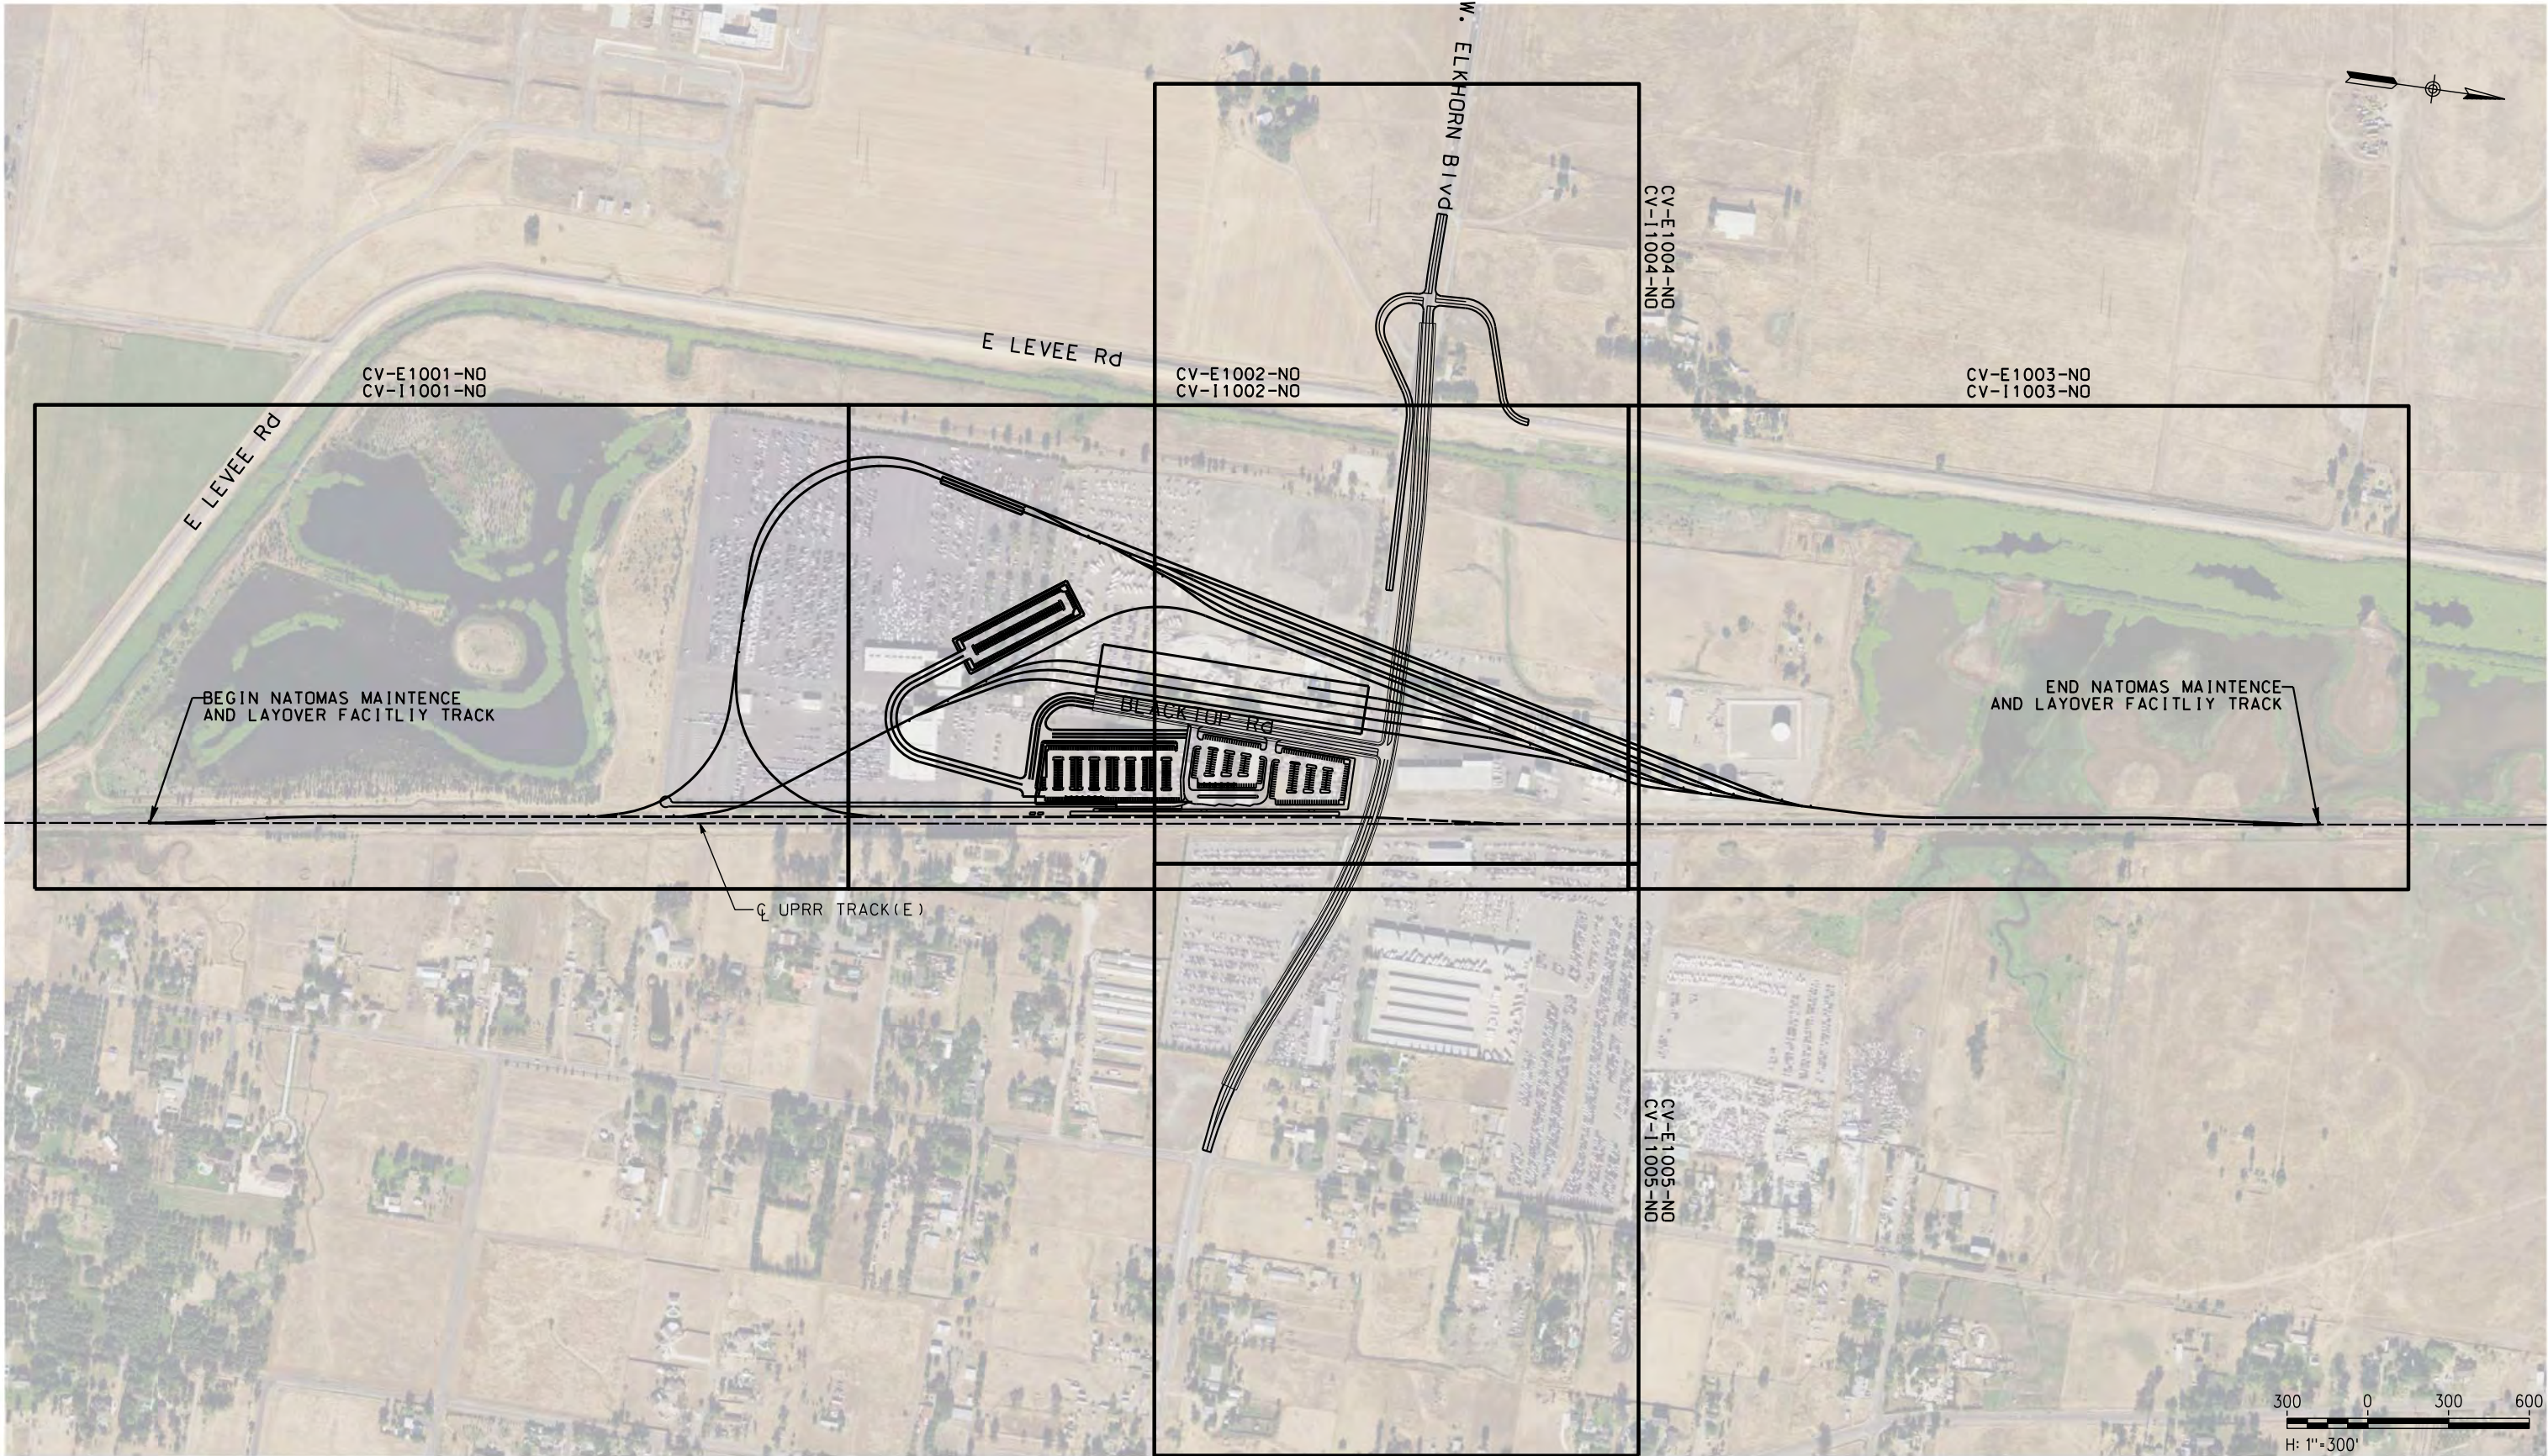

NOT FOR CONSTRUCTION

REV	DATE	BY	CHK	APP	DESCRIPTION

DESIGNED BY A. SHIELDS
DRAWN BY A. SHIELDS
CHECKED BY D. HARTMAN
IN CHARGE D. COWIN
DATE

TRANSPORTATION

AECOM

AECOM
300 Lakeside Dr, Suite 400
Oakland, CA 94612
T 510.893.3600 F 510.874.3268

www.aecom.com

SAN JOAQUIN
REGIONAL
RAIL COMMISSION


ACE
ALYAHGT CORRIDOR EXPRESS

15% PRELIMINARY ENGINEERING

SAN JOAQUIN REGIONAL RAIL COMMISSION
VALLEY RAIL – SACRAMENTO EXTENSION

NATOMAS MAINTENANCE AND LAYOVER FACILITY
KEY MAP

ENVIRONMENTAL ALTERNATIVE CODE
DRAWING NO. TT-B0001-NO
SCALE AS SHOWN
SHEET NO. 161 OF 171

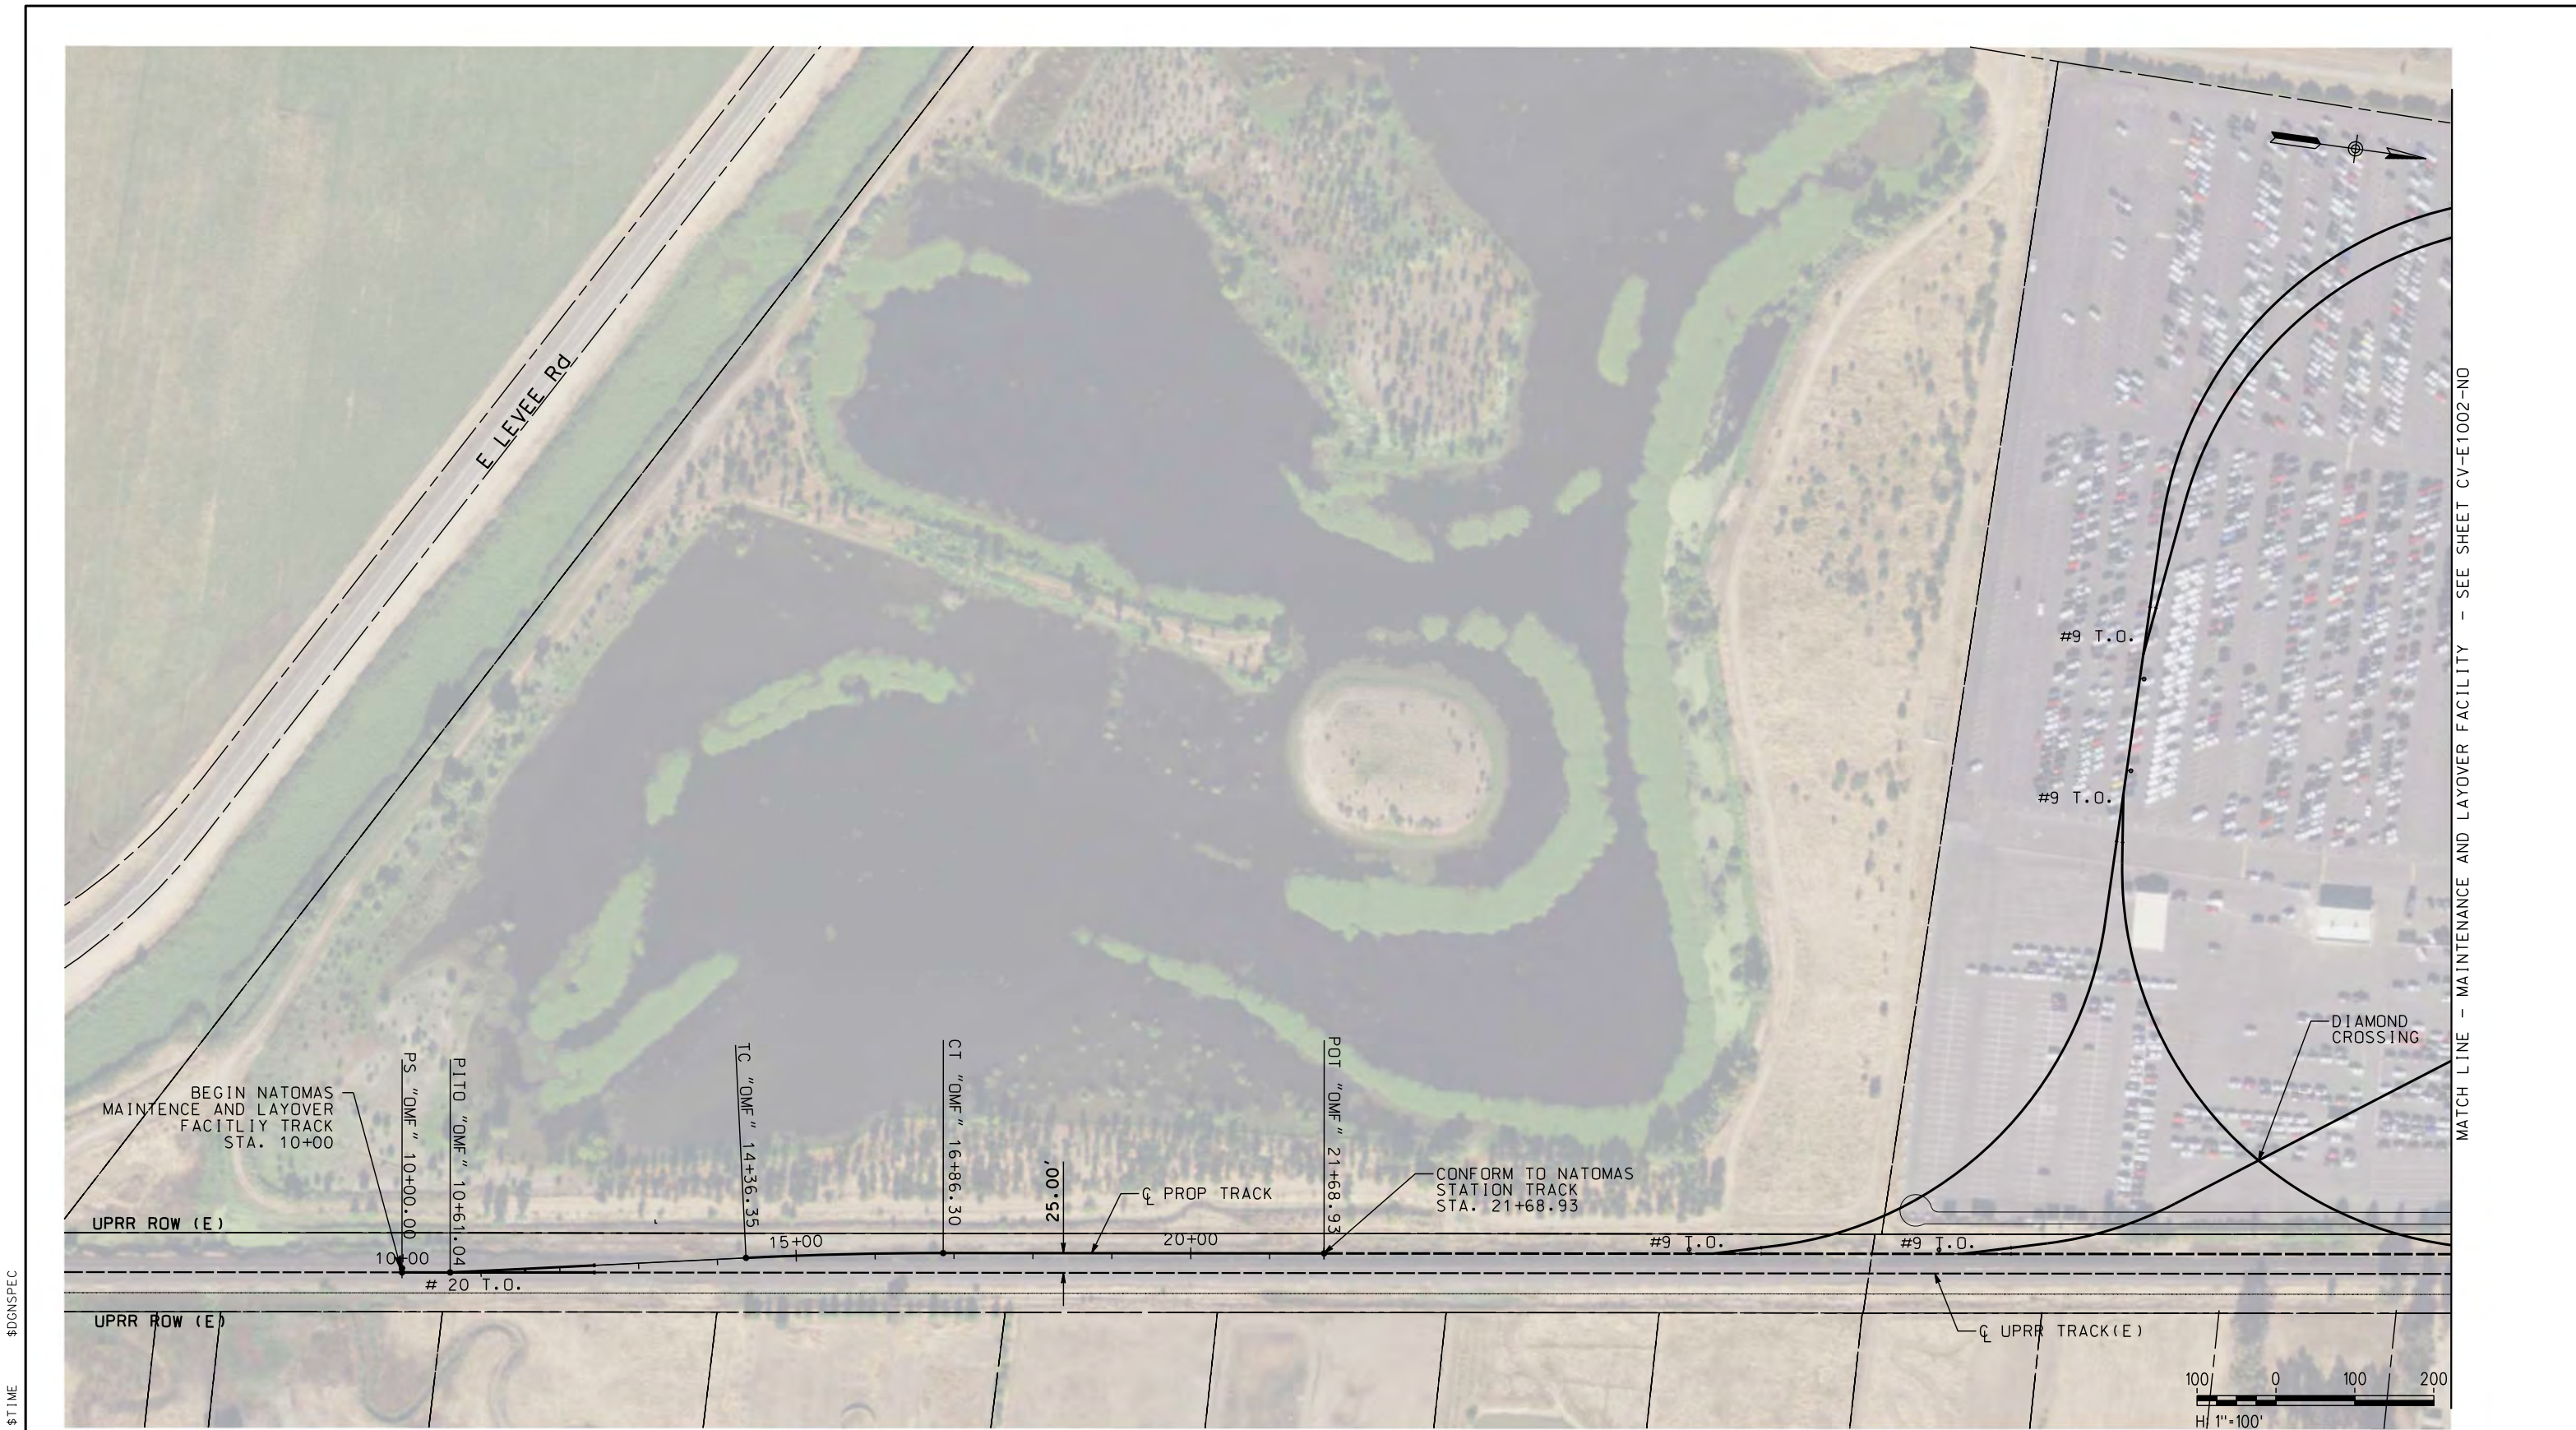

NOT FOR CONSTRUCTION

REV	DATE	BY	CHK	APP	DESCRIPTION

DESIGNED BY A. SHIELDS
DRAWN BY A. SHIELDS
CHECKED BY D. HARTMAN
IN CHARGE D. COWIN
DATE

TRANSPORTATION
AECOM
AECOM 300 Lakeside Dr, Suite 400 Oakland, CA 94612 T 510.893.3600 F 510.874.3268
www.aecom.com



SAN JOAQUIN
REGIONAL
RAIL COMMISSION




ACE
ALFAMGHT CORRIDOR EXPRESS

15% PRELIMINARY ENGINEERING

SAN JOAQUIN REGIONAL RAIL COMMISSION
VALLEY RAIL – SACRAMENTO EXTENSION

NATOMAS MAINTENANCE AND LAYOVER FACILITY
SITE PLAN
SHEET 1 OF 5

ENVIRONMENTAL ALTERNATIVE CODE
DRAWING NO. CV-E1001-NO
SCALE AS SHOWN
SHEET NO. 162 OF 171

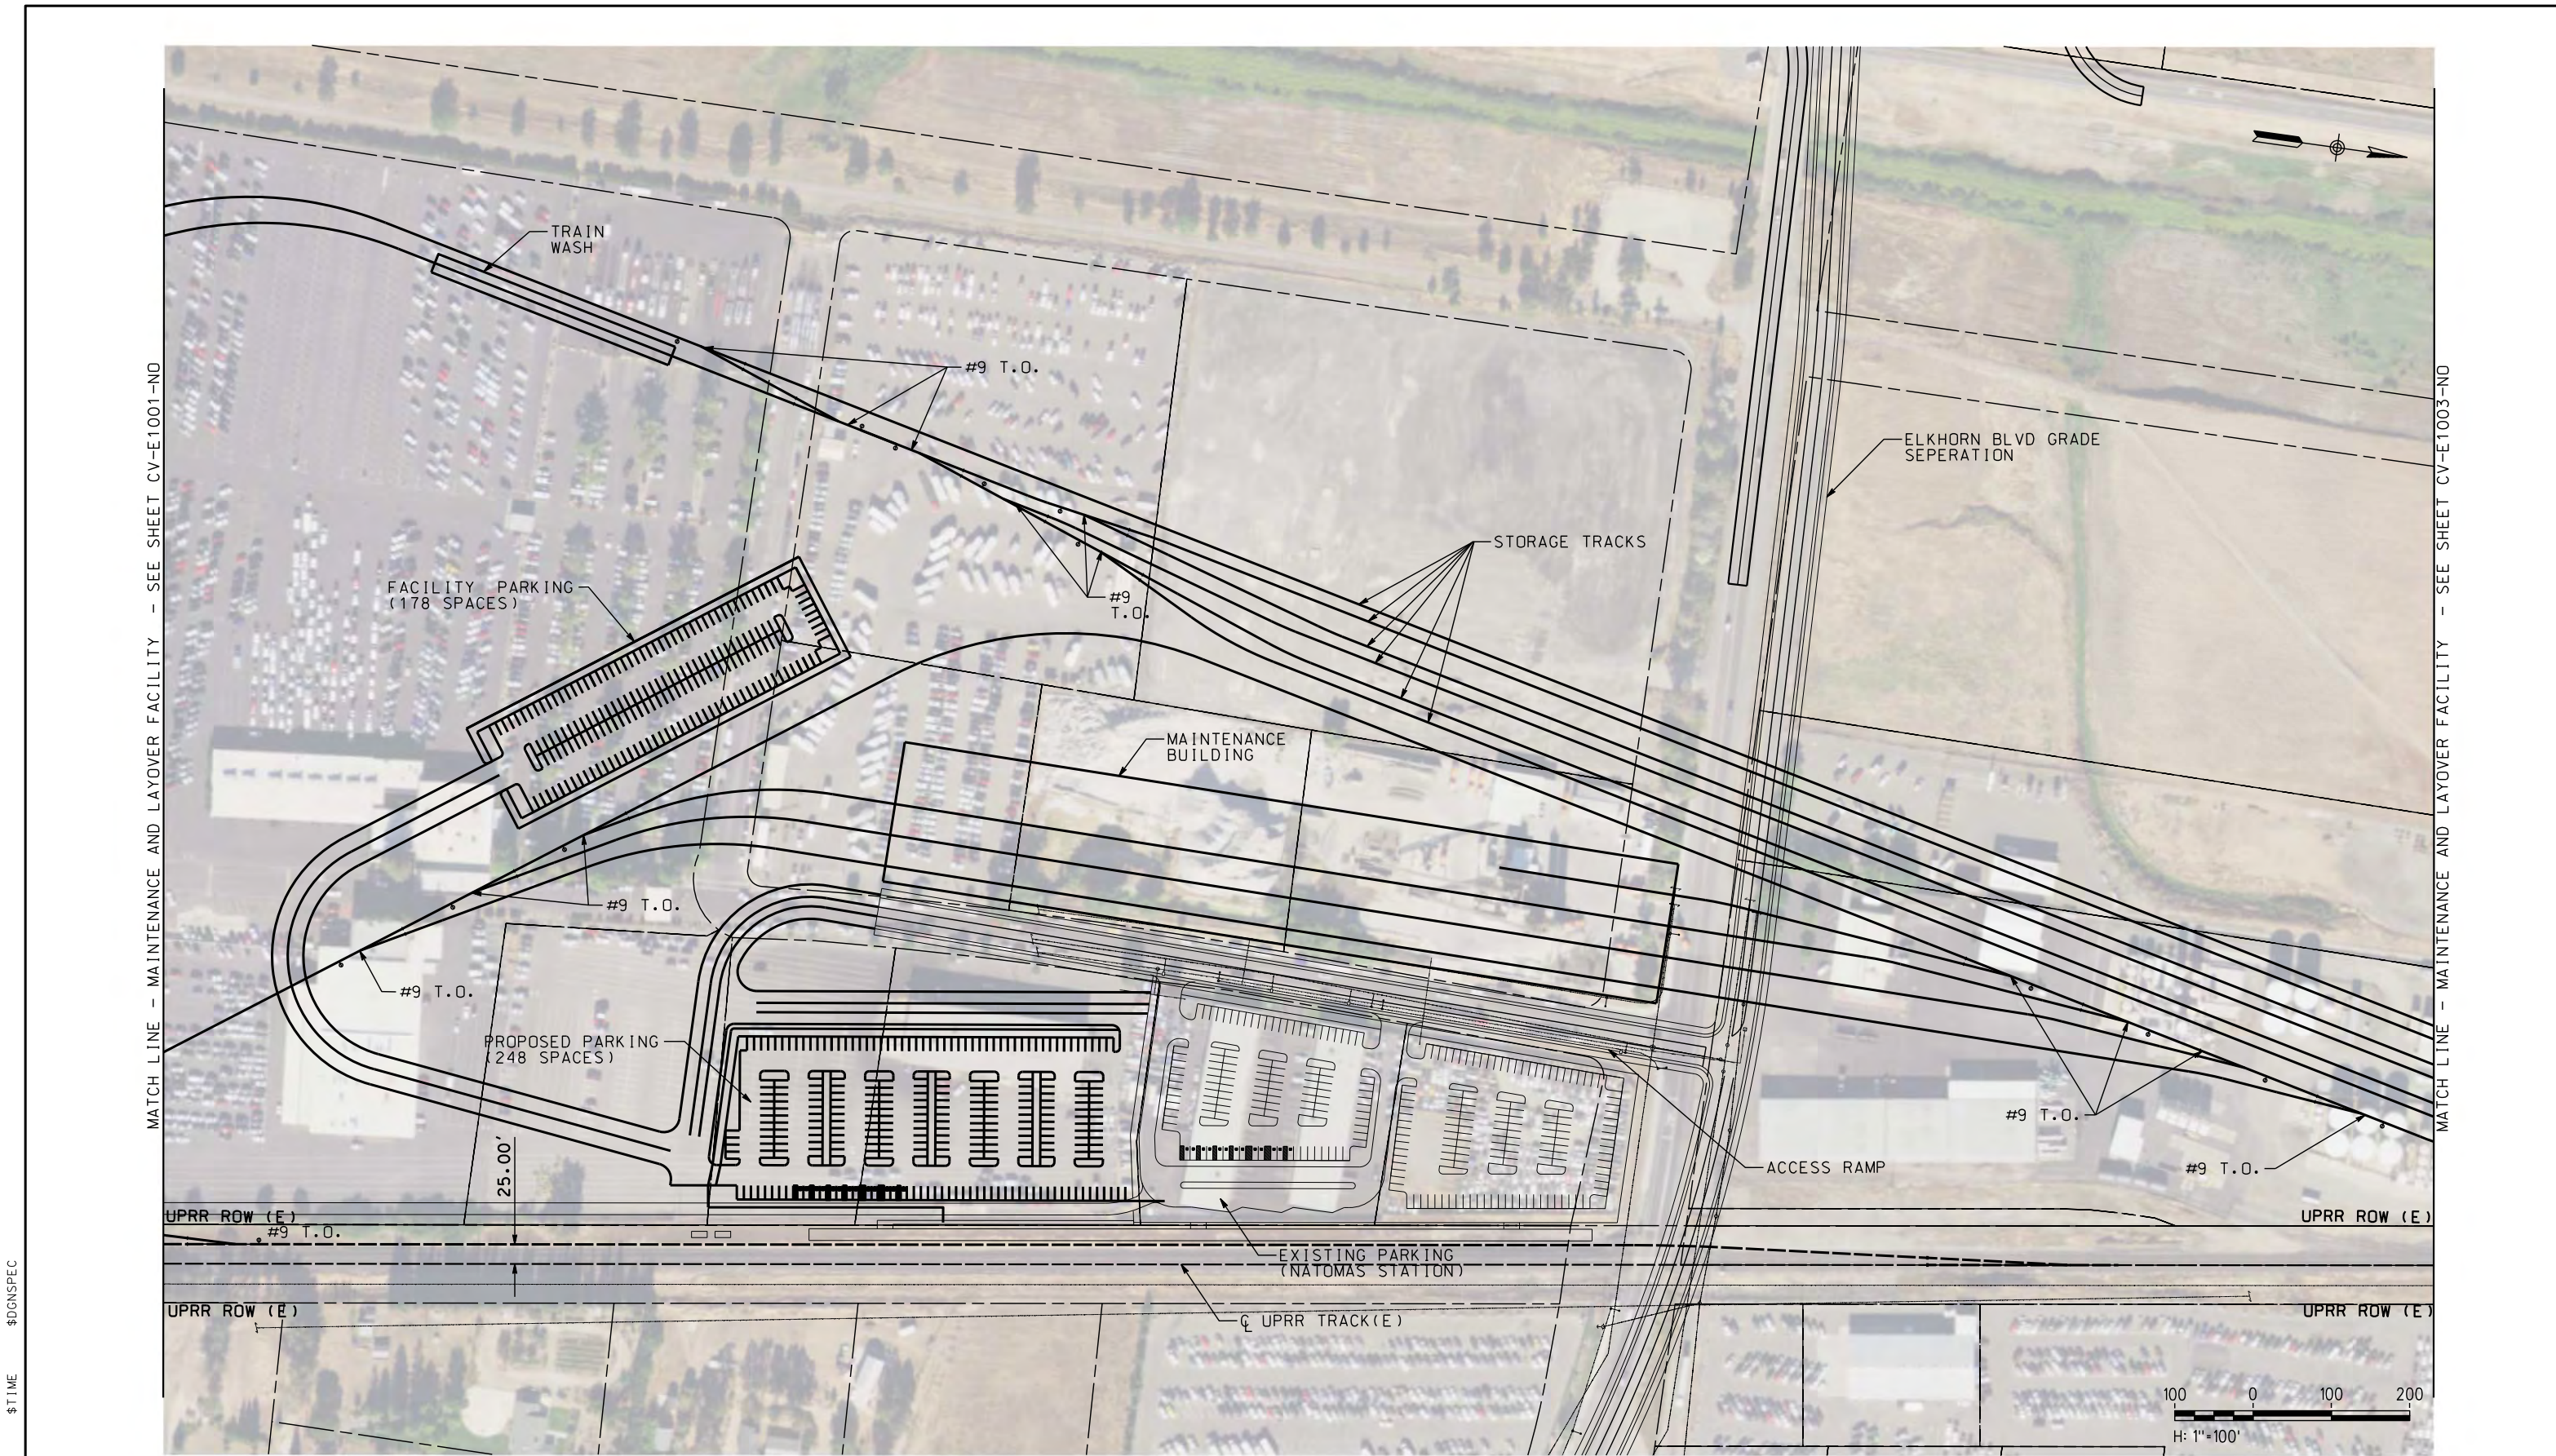

NOT FOR CONSTRUCTION

REV	DATE	BY	CHK	APP	DESCRIPTION

DESIGNED BY A. SHIELDS	TRANSPORTATION AECOM 300 Lakeside Dr, Suite 400 Oakland, CA 94612 T 510.893.3600 F 510.874.3268 www.aecom.com
DRAWN BY A. SHIELDS	
CHECKED BY D. HARTMAN	
IN CHARGE D. COWIN	
DATE	



SAN JOAQUIN
REGIONAL
RAIL COMMISSION



ACE
ALFANGUT CORRIDOR EXPRESS

15% PRELIMINARY ENGINEERING

SAN JOAQUIN REGIONAL RAIL COMMISSION
VALLEY RAIL – SACRAMENTO EXTENSION

NATOMAS MAINTENANCE AND LAYOVER FACILITY
SITE PLAN
SHEET 2 OF 5

ENVIRONMENTAL ALTERNATIVE CODE
DRAWING NO. CV-E1002-NO
SCALE AS SHOWN
SHEET NO. 163 OF 171



NOT FOR CONSTRUCTION

REV	DATE	BY	CHK	APP	DESCRIPTION

DESIGNED BY A. SHIELDS	TRANSPORTATION AECOM AECOM 300 Lakeside Dr, Suite 400 Oakland, CA 94612 T 510.893.3600 F 510.874.3268 www.aecom.com
DRAWN BY A. SHIELDS	
CHECKED BY D. HARTMAN	
IN CHARGE D. COWIN	
DATE	

SAN JOAQUIN
REGIONAL
RAIL COMMISSION

ACE
ALFAMGHT CORRIDOR EXPRESS

15% PRELIMINARY ENGINEERING

SAN JOAQUIN REGIONAL RAIL COMMISSION
VALLEY RAIL – SACRAMENTO EXTENSION

NATOMAS MAINTENANCE AND LAYOVER FACILITY
SITE PLAN
SHEET 3 OF 5


ENVIRONMENTAL ALTERNATIVE CODE

DRAWING NO.
CV-E1003-NO

SCALE
AS SHOWN

SHEET NO.
164 OF 171

\$USER \$DATE \$TIME \$DGN\$SPEC

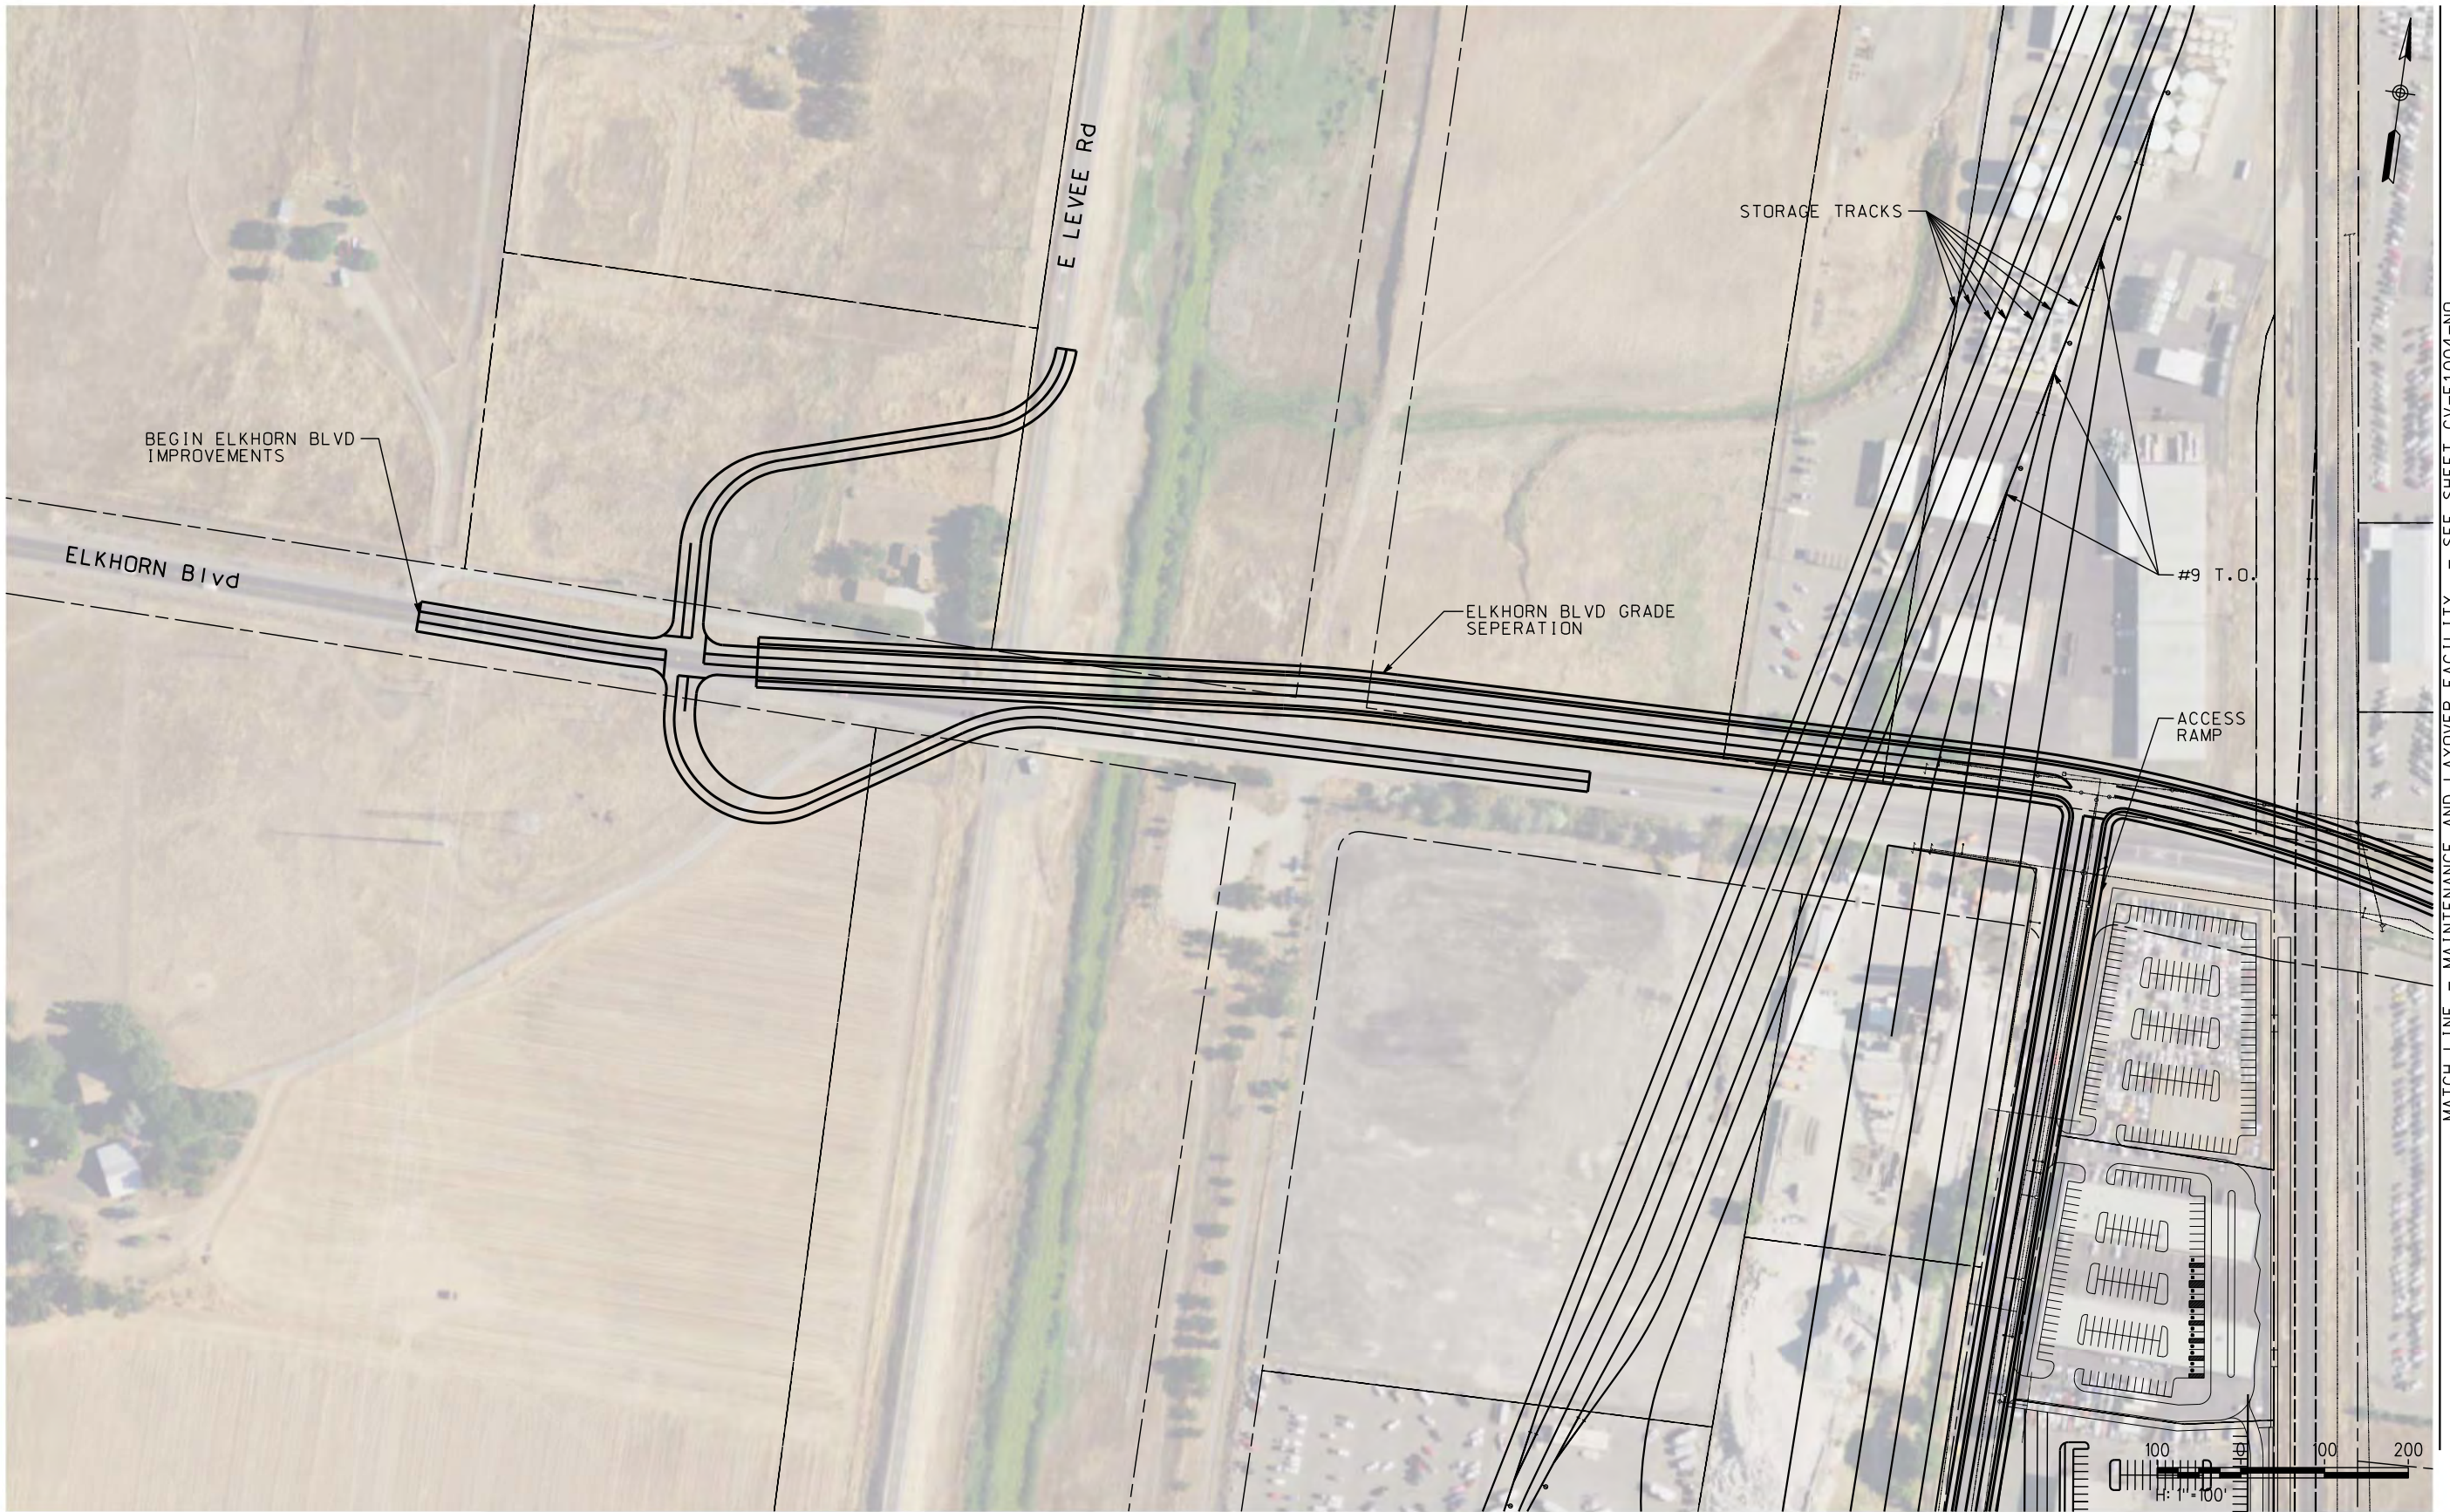

NOT FOR CONSTRUCTION

REV	DATE	BY	CHK	APP	DESCRIPTION

DESIGNED BY A. SHIELDS
DRAWN BY A. SHIELDS
CHECKED BY D. HARTMAN
IN CHARGE D. COWIN
DATE

TRANSPORTATION
AECOM
300 Lakeside Dr, Suite 400 Oakland, CA 94612 T 510.893.3600 F 510.874.3268
www.aecom.com



SAN JOAQUIN
REGIONAL
RAIL COMMISSION



ACE
ALFAMGT CORRIDOR EXPRESS

15% PRELIMINARY ENGINEERING

SAN JOAQUIN REGIONAL RAIL COMMISSION
VALLEY RAIL – SACRAMENTO EXTENSION

NATOMAS MAINTENANCE AND LAYOVER FACILITY
SITE PLAN
SHEET 4 OF 5

ENVIRONMENTAL ALTERNATIVE CODE
DRAWING NO. CV-E1004-NO
SCALE AS SHOWN
SHEET NO. 165 OF 171



MATCH LINE - MAINTENANCE AND LAYOVER FACILITY - SEE SHEET CV-E1004-NO

\$USER \$DATE \$TIME \$DGN\$SPEC

NOT FOR CONSTRUCTION

REV	DATE	BY	CHK	APP	DESCRIPTION

DESIGNED BY A. SHIELDS
DRAWN BY A. SHIELDS
CHECKED BY D. HARTMAN
IN CHARGE D. COWIN
DATE

TRANSPORTATION



AECOM
300 Lakeside Dr, Suite 400
Oakland, CA 94612
T 510.893.3600 F 510.874.3268

www.aecom.com



SAN JOAQUIN
REGIONAL
RAIL COMMISSION




ACE
ALYANGHT CORRIDOR EXPRESS

15% PRELIMINARY ENGINEERING

SAN JOAQUIN REGIONAL RAIL COMMISSION
VALLEY RAIL – SACRAMENTO EXTENSION

NATOMAS MAINTENANCE AND LAYOVER FACILITY
SITE PLAN
SHEET 5 OF 5

ENVIRONMENTAL ALTERNATIVE CODE
DRAWING NO. CV-E1005-NO
SCALE AS SHOWN
SHEET NO. 166 OF 171

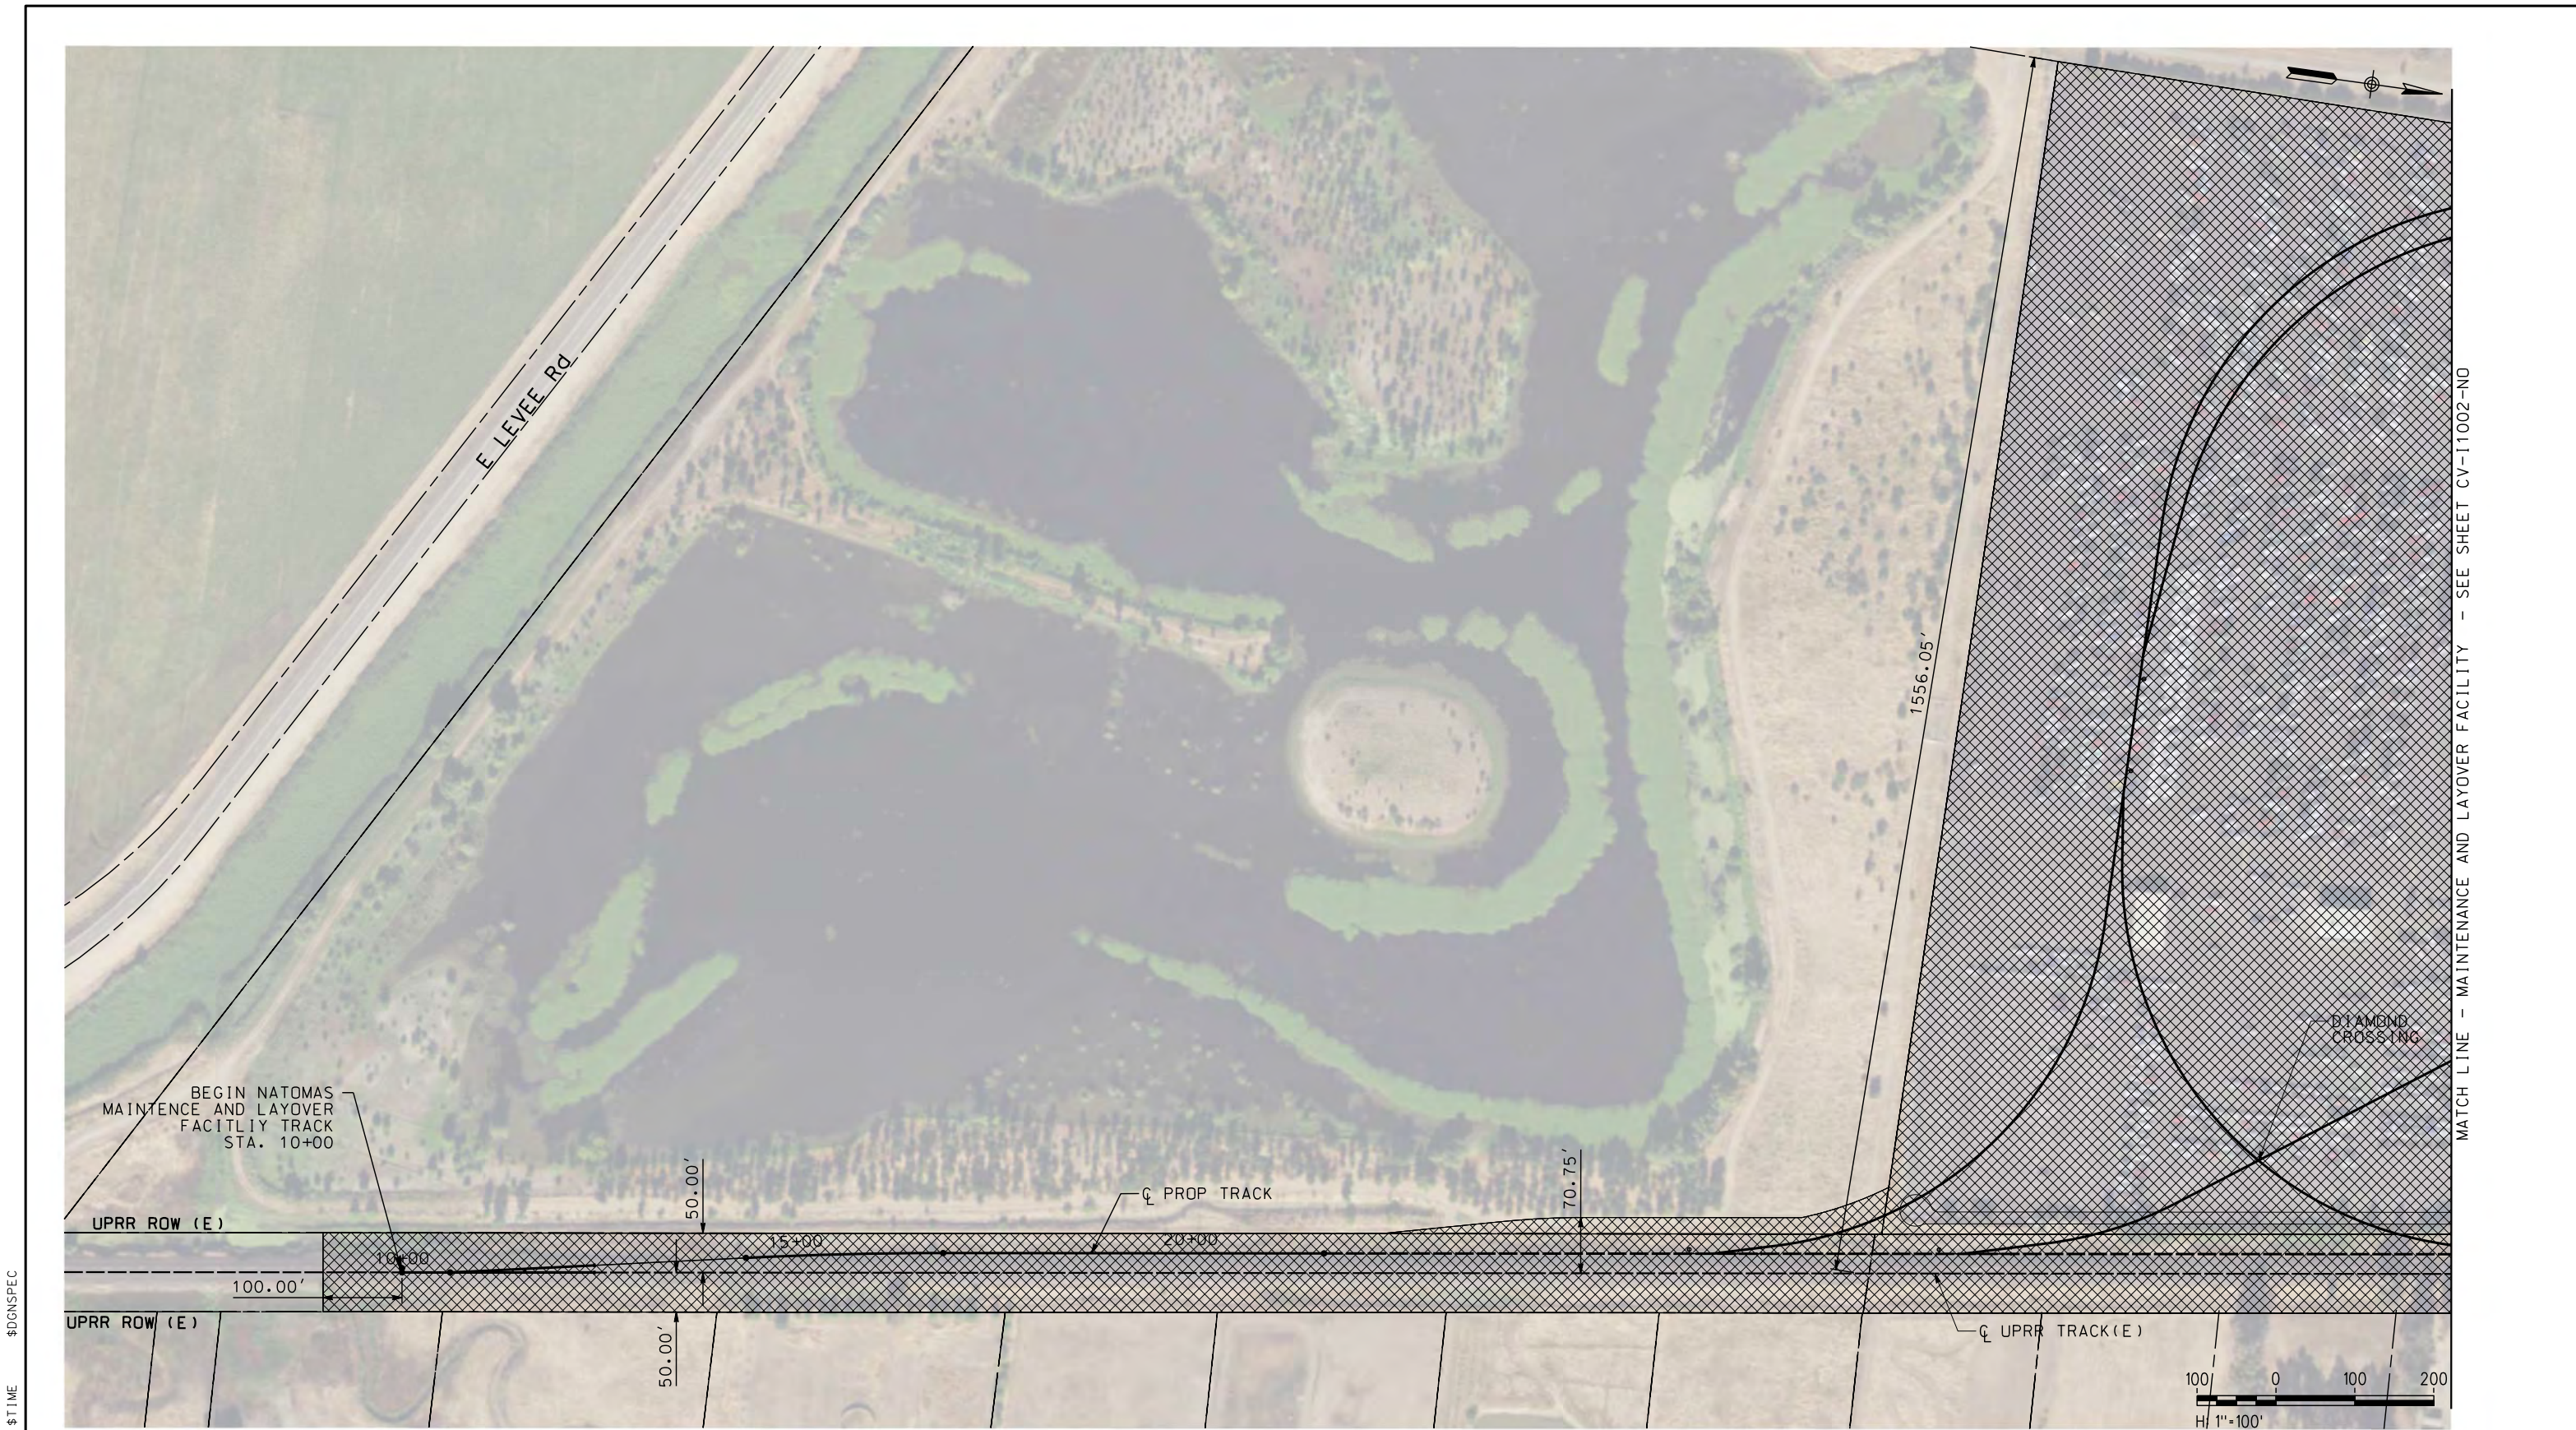

NOT FOR CONSTRUCTION

REV	DATE	BY	CHK	APP	DESCRIPTION

DESIGNED BY A. SHIELDS
DRAWN BY A. SHIELDS
CHECKED BY D. HARTMAN
IN CHARGE D. COWIN
DATE

TRANSPORTATION
AECOM
AECOM 300 Lakeside Dr, Suite 400 Oakland, CA 94612 T 510.893.3600 F 510.874.3268
www.aecom.com



SAN JOAQUIN
REGIONAL
RAIL COMMISSION




ACE
ALFAMGHT CORRIDOR EXPRESS

15% PRELIMINARY ENGINEERING

SAN JOAQUIN REGIONAL RAIL COMMISSION
VALLEY RAIL – SACRAMENTO EXTENSION

NATOMAS MAINTENANCE AND LAYOVER FACILITY
TEMPORARY CONSTRUCTION AREAS PLANS
SHEET 1 OF 5

ENVIRONMENTAL ALTERNATIVE CODE
DRAWING NO. CV-I1001-NO
SCALE AS SHOWN
SHEET NO. 167 OF 171

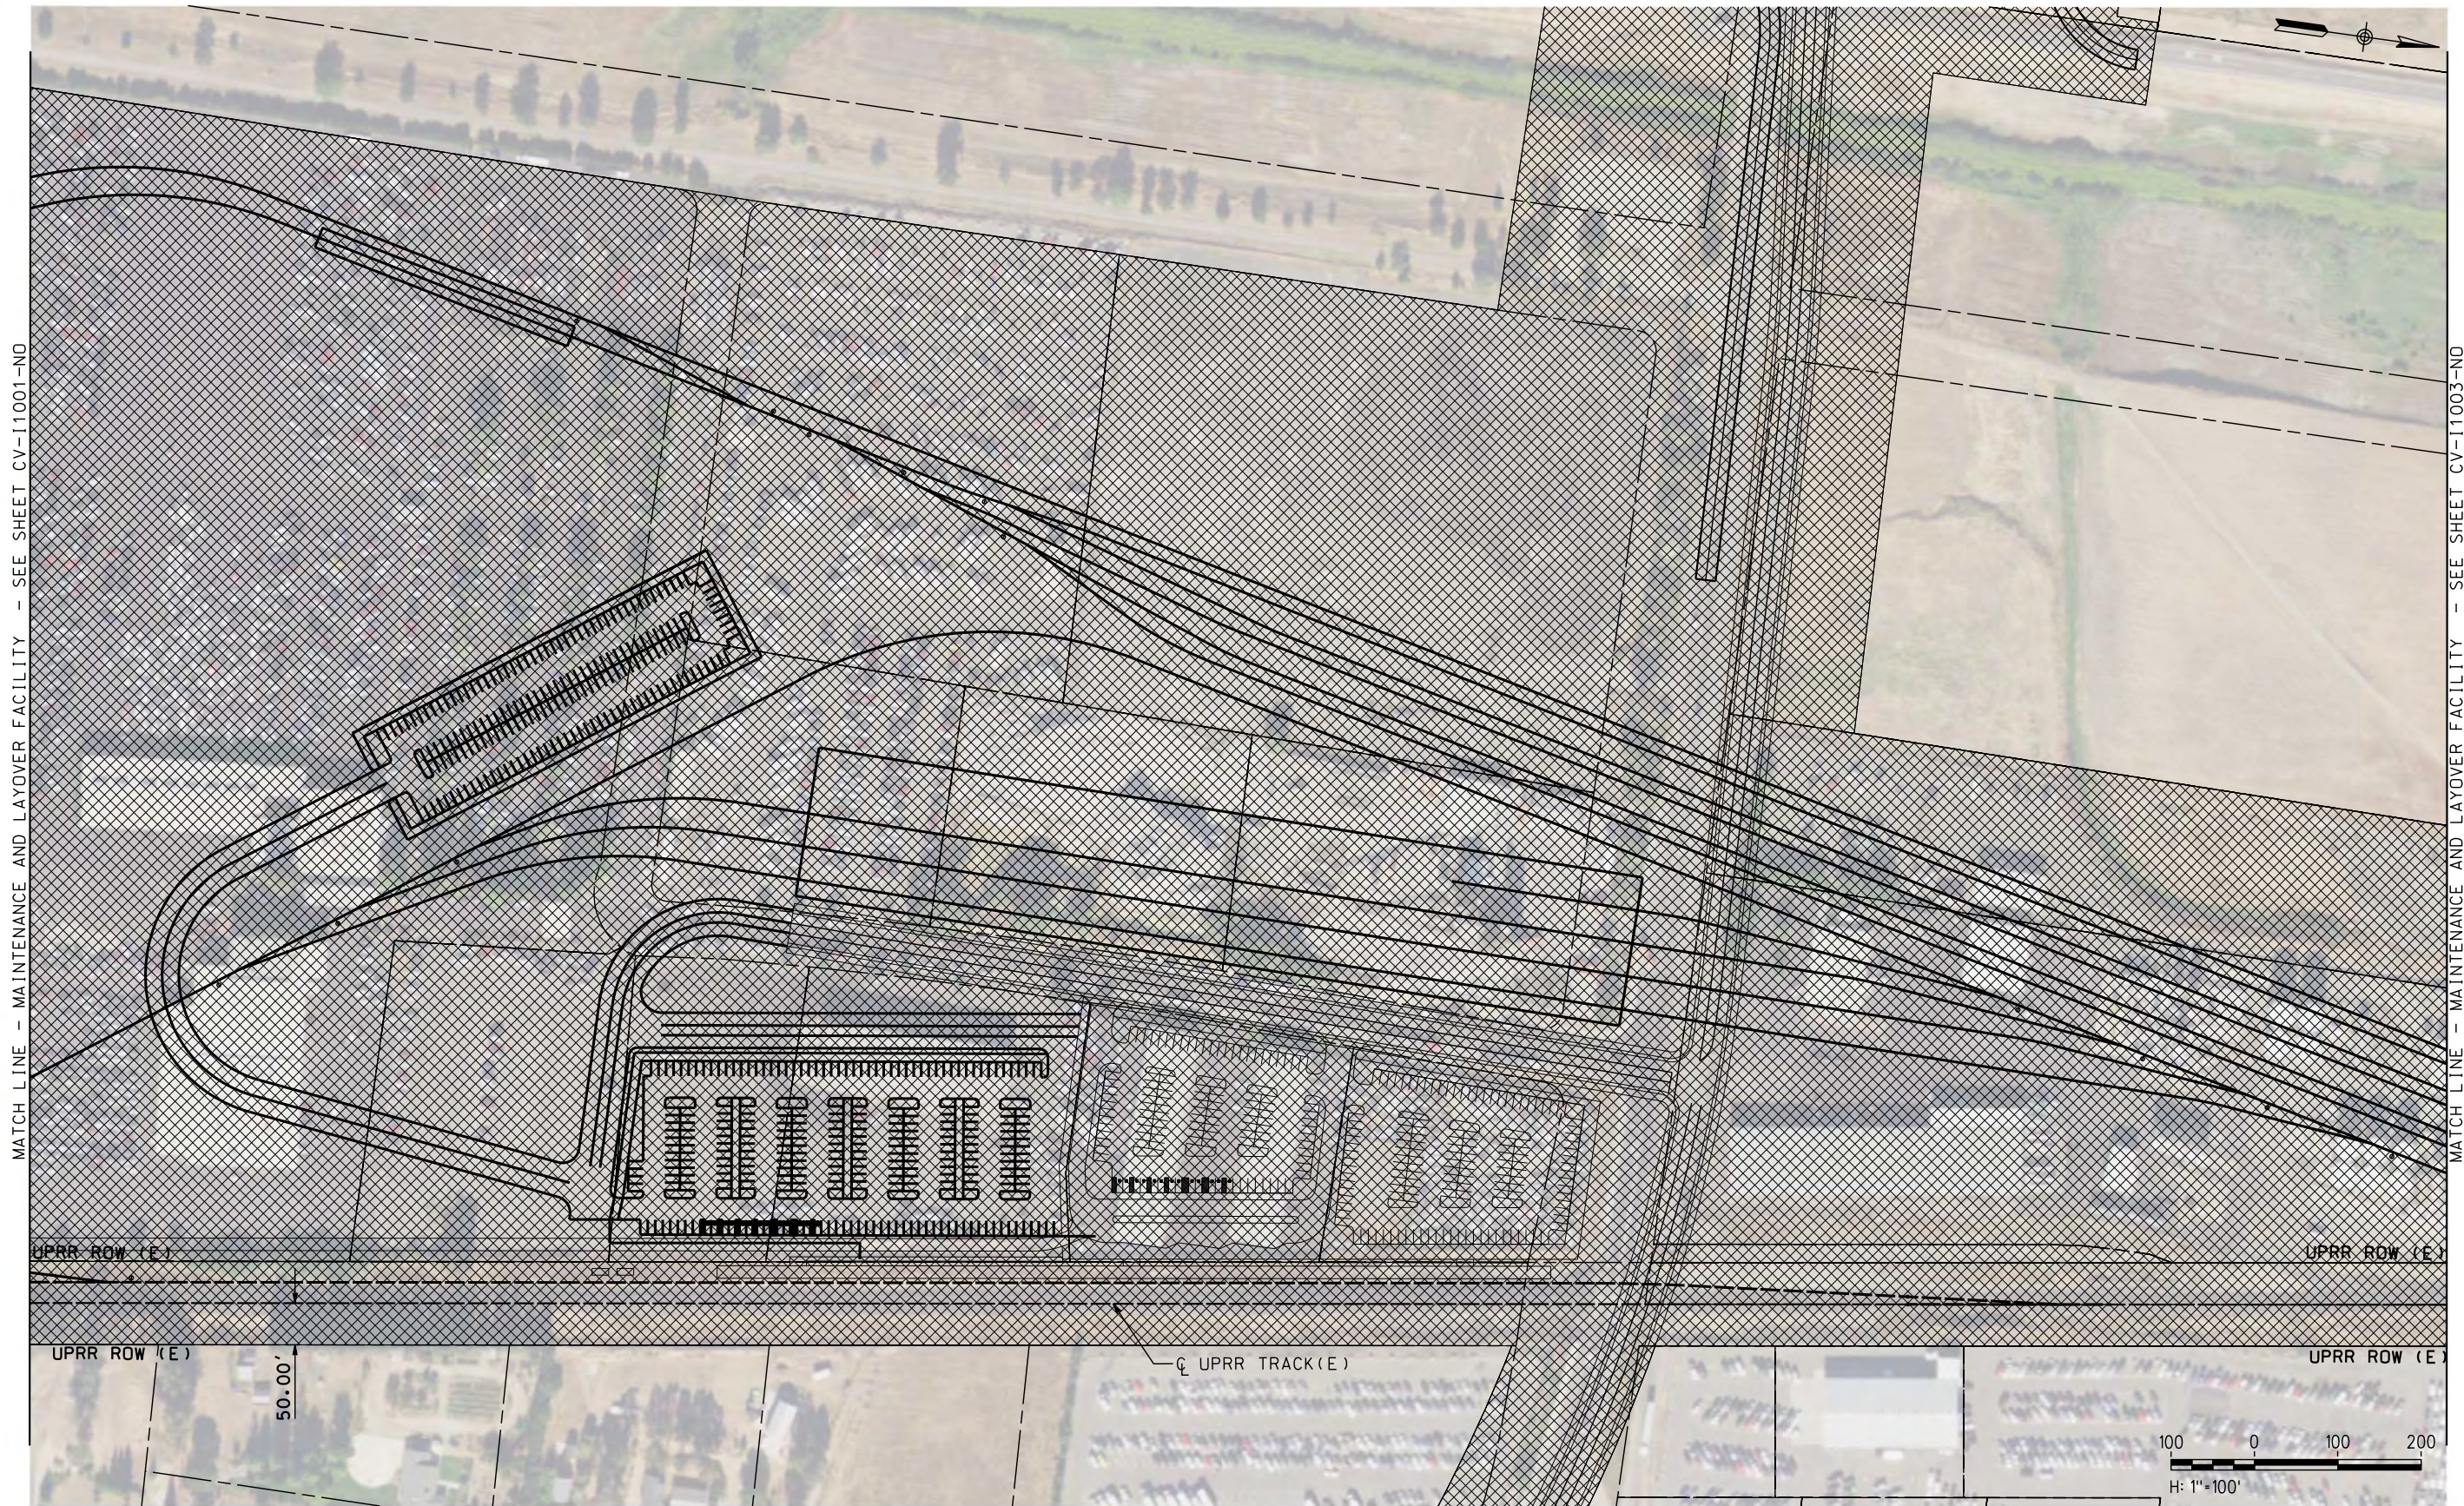

MATCH LINE - MAINTENANCE AND LAYOVER FACILITY - SEE SHEET CV-11001-NO

MATCH LINE - MAINTENANCE AND LAYOVER FACILITY - SEE SHEET CV-11003-NO

\$USER \$DATE \$TIME \$DGN\$SPEC

NOT FOR CONSTRUCTION

REV	DATE	BY	CHK	APP	DESCRIPTION

DESIGNED BY A. SHIELDS
DRAWN BY A. SHIELDS
CHECKED BY D. HARTMAN
IN CHARGE D. COWIN
DATE

TRANSPORTATION



AECOM
300 Lakeside Dr, Suite 400
Oakland, CA 94612
T 510.893.3600 F 510.874.3268

www.aecom.com



SAN JOAQUIN
REGIONAL
RAIL COMMISSION



ACE
ALFAMONT CORRIDOR EXPRESS

15% PRELIMINARY ENGINEERING

SAN JOAQUIN REGIONAL RAIL COMMISSION
VALLEY RAIL - SACRAMENTO EXTENSION

**NATOMAS MAINTENANCE AND LAYOVER FACILITY
TEMPORARY CONSTRUCTION AREAS PLAN**
SHEET 2 OF 5

ENVIRONMENTAL ALTERNATIVE CODE
DRAWING NO. CV-11002-NO
SCALE AS SHOWN
SHEET NO. 168 OF 171



NOT FOR CONSTRUCTION

REV	DATE	BY	CHK	APP	DESCRIPTION

DESIGNED BY A. SHIELDS	TRANSPORTATION AECOM 300 Lakeside Dr, Suite 400 Oakland, CA 94612 T 510.893.3600 F 510.874.3268 www.aecom.com
DRAWN BY A. SHIELDS	
CHECKED BY D. HARTMAN	
IN CHARGE D. COWIN	
DATE	

 SAN JOAQUIN
REGIONAL
RAIL COMMISSION


 **ACE**
ALFARANT CORRIDOR EXPRESS

SAN JOAQUIN REGIONAL RAIL COMMISSION
VALLEY RAIL – SACRAMENTO EXTENSION

NATOMAS MAINTENANCE AND LAYOVER FACILITY
TEMPORARY CONSTRUCTION AREAS PLANS
SHEET 3 OF 5

ENVIRONMENTAL ALTERNATIVE CODE
DRAWING NO. CV-11003-NO
SCALE AS SHOWN
SHEET NO. 169 OF 171

\$USER \$DATE \$TIME \$DGN\$SPEC

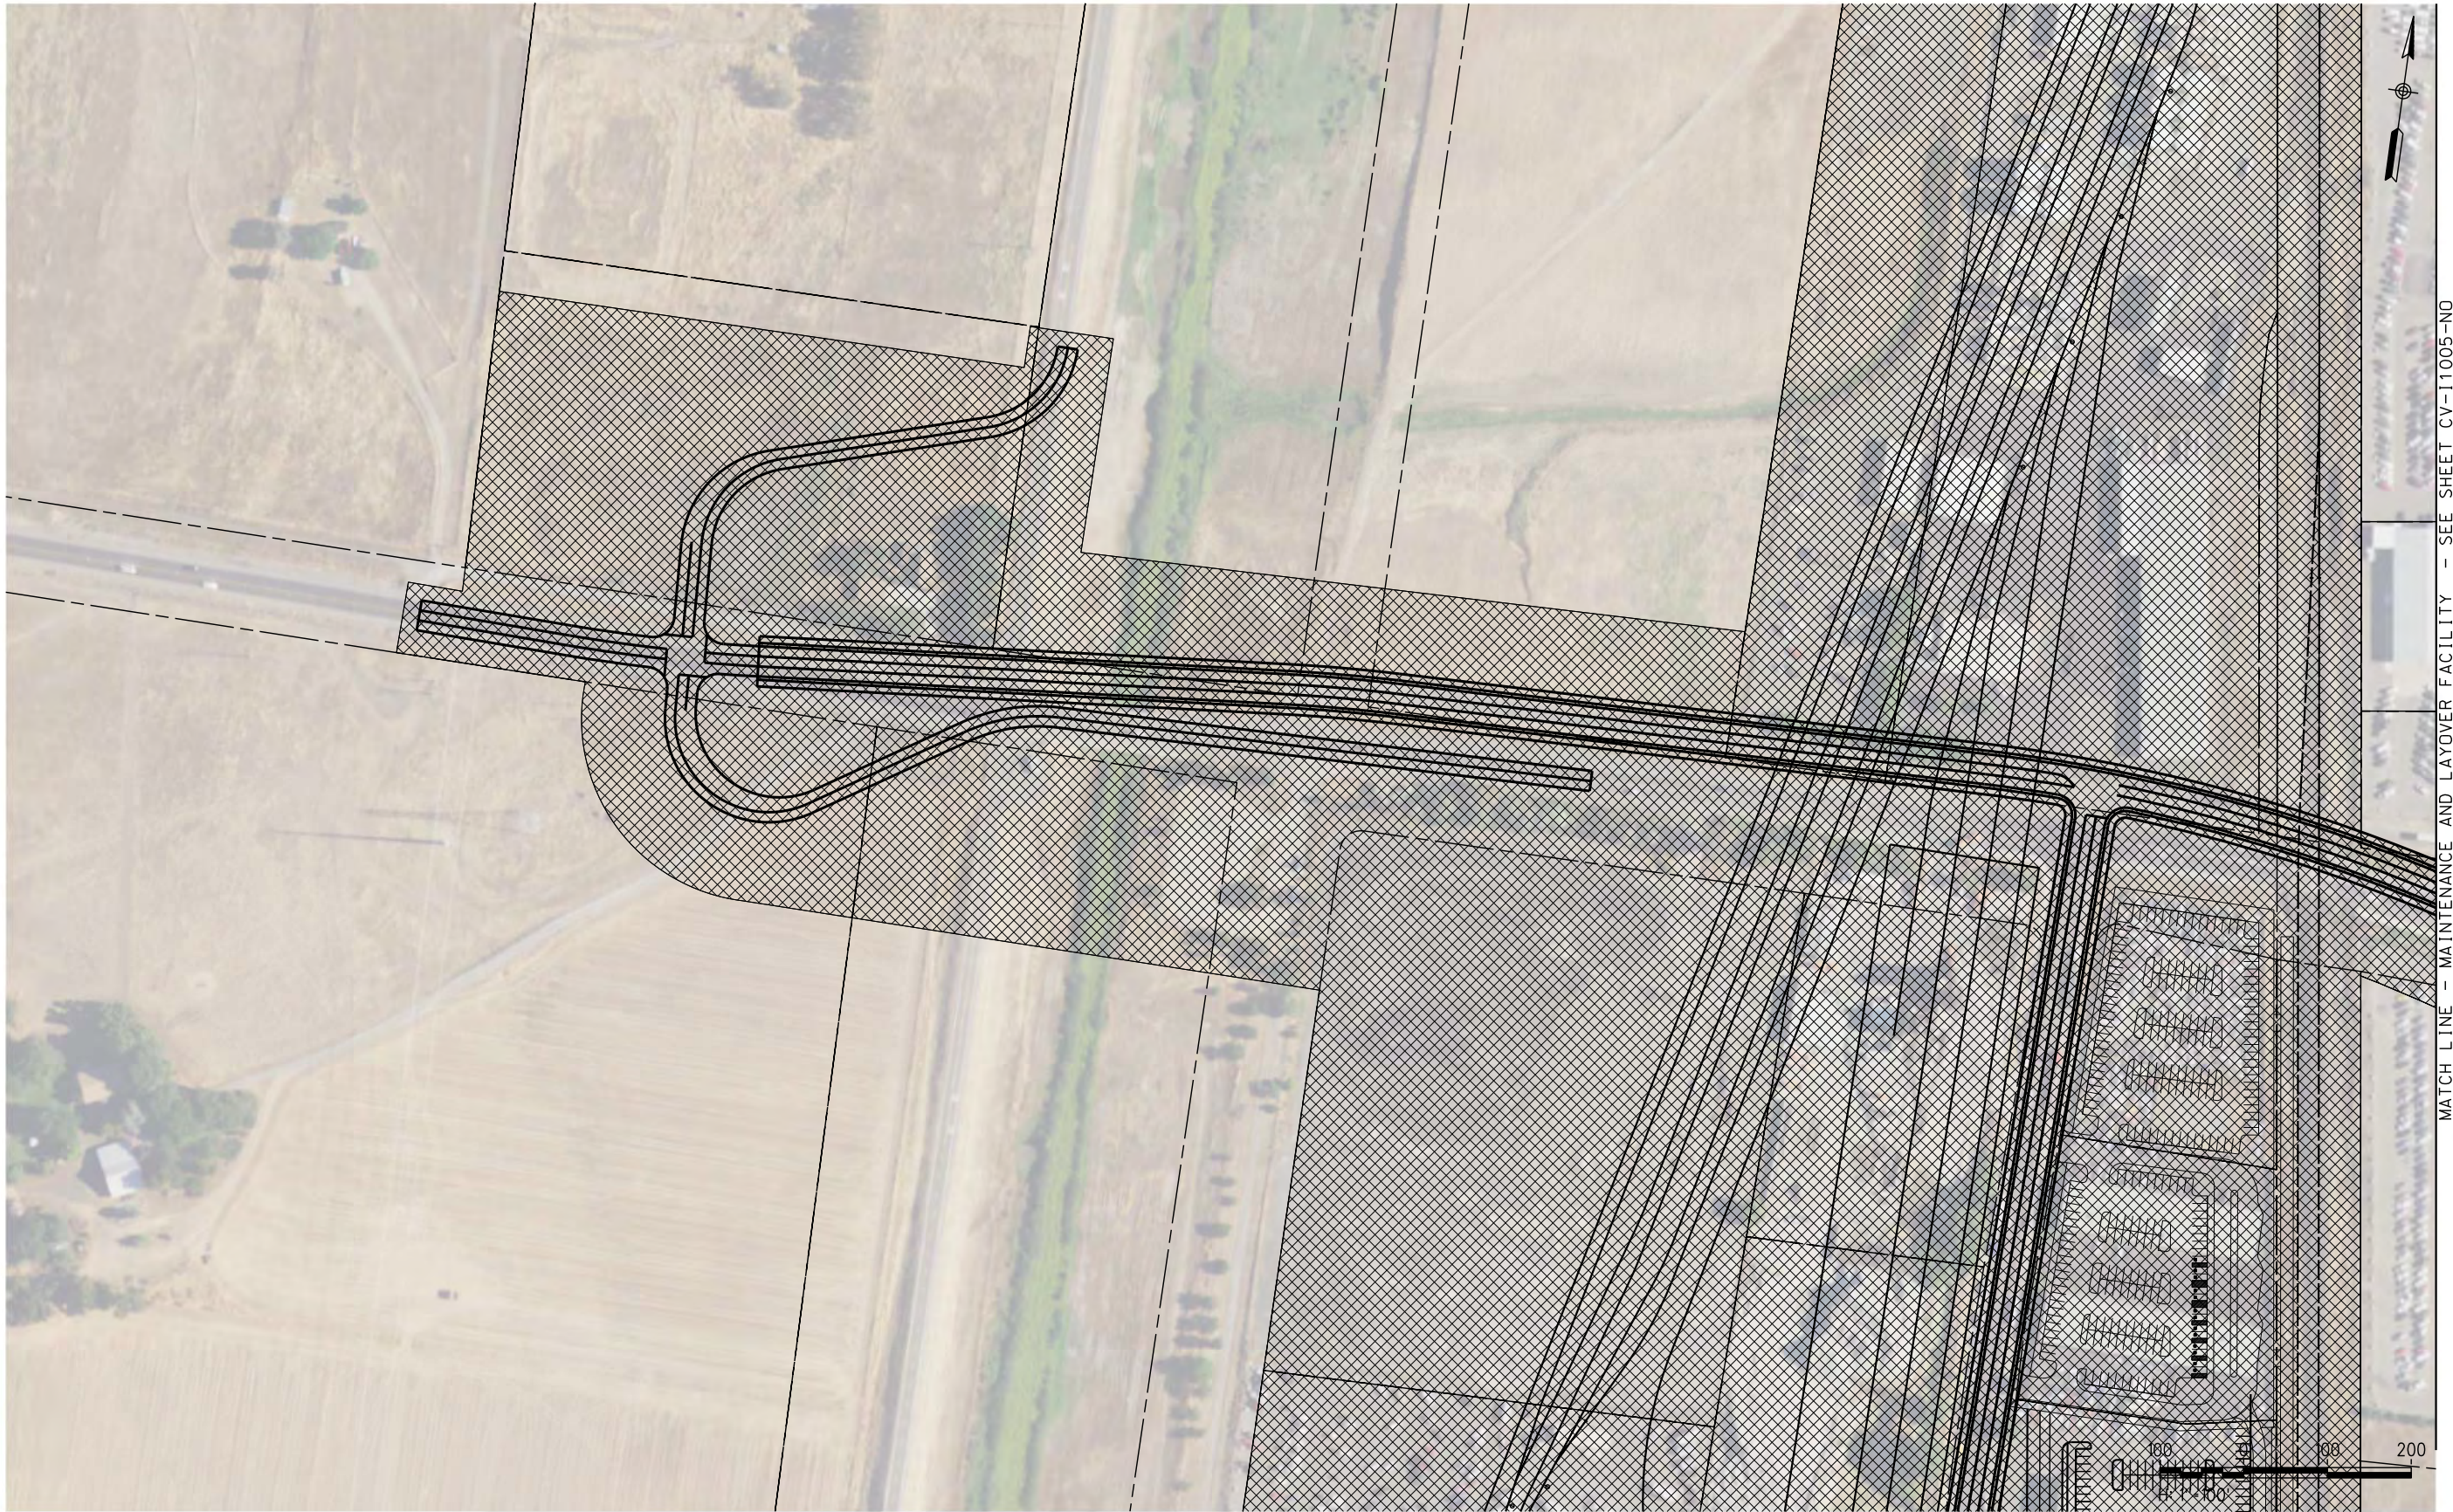

MATCH LINE - MAINTENANCE AND LAYOVER FACILITY - SEE SHEET CV-11005-NO

NOT FOR CONSTRUCTION

REV	DATE	BY	CHK	APP	DESCRIPTION

DESIGNED BY A. SHIELDS
DRAWN BY A. SHIELDS
CHECKED BY D. HARTMAN
IN CHARGE D. COWIN
DATE

TRANSPORTATION	AECOM
AECOM	
300 Lakeside Dr, Suite 400	
Oakland, CA 94612	
T 510.893.3600 F 510.874.3268	
www.aecom.com	



SAN JOAQUIN
REGIONAL
RAIL COMMISSION



ACE
ALFAMONT CORRIDOR EXPRESS

15% PRELIMINARY ENGINEERING

SAN JOAQUIN REGIONAL RAIL COMMISSION
VALLEY RAIL - SACRAMENTO EXTENSION

NATOMAS MAINTENANCE AND LAYOVER FACILITY
TEMPORARY CONSTRUCTION AREAS PLAN
SHEET 4 OF 5

ENVIRONMENTAL ALTERNATIVE CODE
DRAWING NO. CV-11004-NO
SCALE AS SHOWN
SHEET NO. 170 OF 171



MATCH LINE - MAINTENANCE AND LAYOVER FACILITY - SEE SHEET CV-E1004-NO

\$USER \$DATE \$TIME \$DGN\$SPEC

NOT FOR CONSTRUCTION

REV	DATE	BY	CHK	APP	DESCRIPTION

DESIGNED BY
A. SHIELDS
DRAWN BY
A. SHIELDS
CHECKED BY
D. HARTMAN
IN CHARGE
D. COWIN
DATE

TRANSPORTATION

**AECOM**

AECOM
300 Lakeside Dr, Suite 400
Oakland, CA 94612
T 510.893.3600 F 510.874.3268

www.aecom.com

SAN JOAQUIN
REGIONAL
RAIL COMMISSION

**ACE**
ALYANGHT CORRIDOR EXPRESS

15% PRELIMINARY ENGINEERING

SAN JOAQUIN REGIONAL RAIL COMMISSION
VALLEY RAIL - SACRAMENTO EXTENSION

NATOMAS MAINTENANCE AND LAYOVER FACILITY
SITE PLAN
SHEET 5 OF 5

ENVIRONMENTAL ALTERNATIVE CODE
DRAWING NO. CV-E1005-NO
SCALE AS SHOWN
SHEET NO. 171 OF 171