


DEVELOPMENT PLAN

APN: 012-012-69

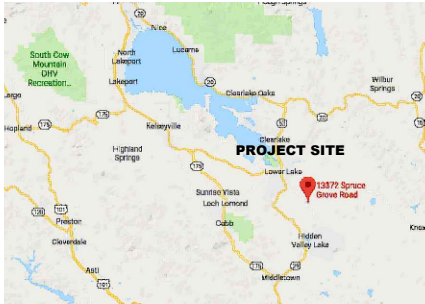

DIRECTIONS TO SITE:

FROM LAKEPORT, CA
 –SOUTHBOUND ON CA-29S
 (APPROX. 19.8 MILES)
 –TURN RIGHT TO STAY ON CA-29S
 (APPROX. 1.5 MILES)
 –TURN LEFT ONTO SPRUCE GROVE RD
 (APPROX. 3.3 MILES)
 –SITE ENTRANCE ON LEFT

VICINITY MAP

NOT TO SCALE

PROJECT DESCRIPTION:

HUTTOPIA SIX SIGMA, LLC IS APPLYING FOR A MAJOR USE PERMIT FOR A GLAMPING PROJECT LOCATED ON THE SIX SIGMA RANCH PROPERTY IN LAKE COUNTY. THE PROJECT INCLUDES THE CONSTRUCTION OF TENTS, CABINS, CENTRAL FACILITIES, EMPLOYEE HOUSING, MAINTENANCE FACILITIES, WATER STORAGE, SEPTIC, GRAVEL ACCESS ROADS AND TRAILS.

GENERAL NOTES:

1. DRAWING SCALE AS NOTED WRITTEN DIMENSIONS SHALL TAKE PRECEDENCE OVER SCALED DIMENSIONS.
2. THIS IS NOT A BOUNDARY SURVEY. BOUNDARY INFORMATION DEPICTED HAS BEEN OBTAINED FROM LAKE COUNTY GIS DATA. NORTHPOINT CONSULTING GROUP, INC. HAS NOT VERIFIED THIS PROPERTY BOUNDARY.

Tent Inventory		
Type	Total Units	Total Capacity
Canadienne Tents (13.0'x16.4')	13	65
Family Trapper Tents (16.4'x16.4')	59	295
Trapper Duo Tents (ADA, 13.1'x16.4')	21	42
Toronto Cabins (16.0'x22.6')	29	145
Liberty Cabins (ADA, 16.5'x24.1')	7	28
Total	129	575
Total ADA Tent Units Required* and Provided	2	4
Total ADA Cabin Units Required* and Provided	7	28


*CBC Table 11B-224.2

Parking Load Calculations (Zoning Ordinance Article 46)			
Location	Area (SF)	Load Factor	Parking Required (Spaces)
Life Center Restaurant**	1292	1/50 SF	26
Event Tent**	900	1/50 SF	18
Maintenance shop	3200	1/500 SF	7
Employee housing	1080	1/unit	12
Director Housing	1200	2/Dwelling	2
Assistant Director Housing	600	2/Dwelling	2
Tent and Cabin Units	N/A	1/Unit	129
Motorcycle Spaces	N/A	1/20 Spaces	8
Bicycle spaces	N/A	10%	16
Total Parking Stalls Required			152

**The restaurant and event center account for existing tenants, thus the 44 parking spaces would be redundant. To be cautious, and to account for the possibility of guests and entertainers, extra parking stalls are provided.

Parking Summary		
Type of parking space	Spaces Required	Spaces Provided
Standard (9'x18')	152	164
ADA Van Accessible (9'x18' with 8' access aisle)*	6	8
Total Spaces	158	172
Motorcycle spaces	8	12
Bicycle Spaces	16	20

*ADA Requirements from CBC §11B-208.2

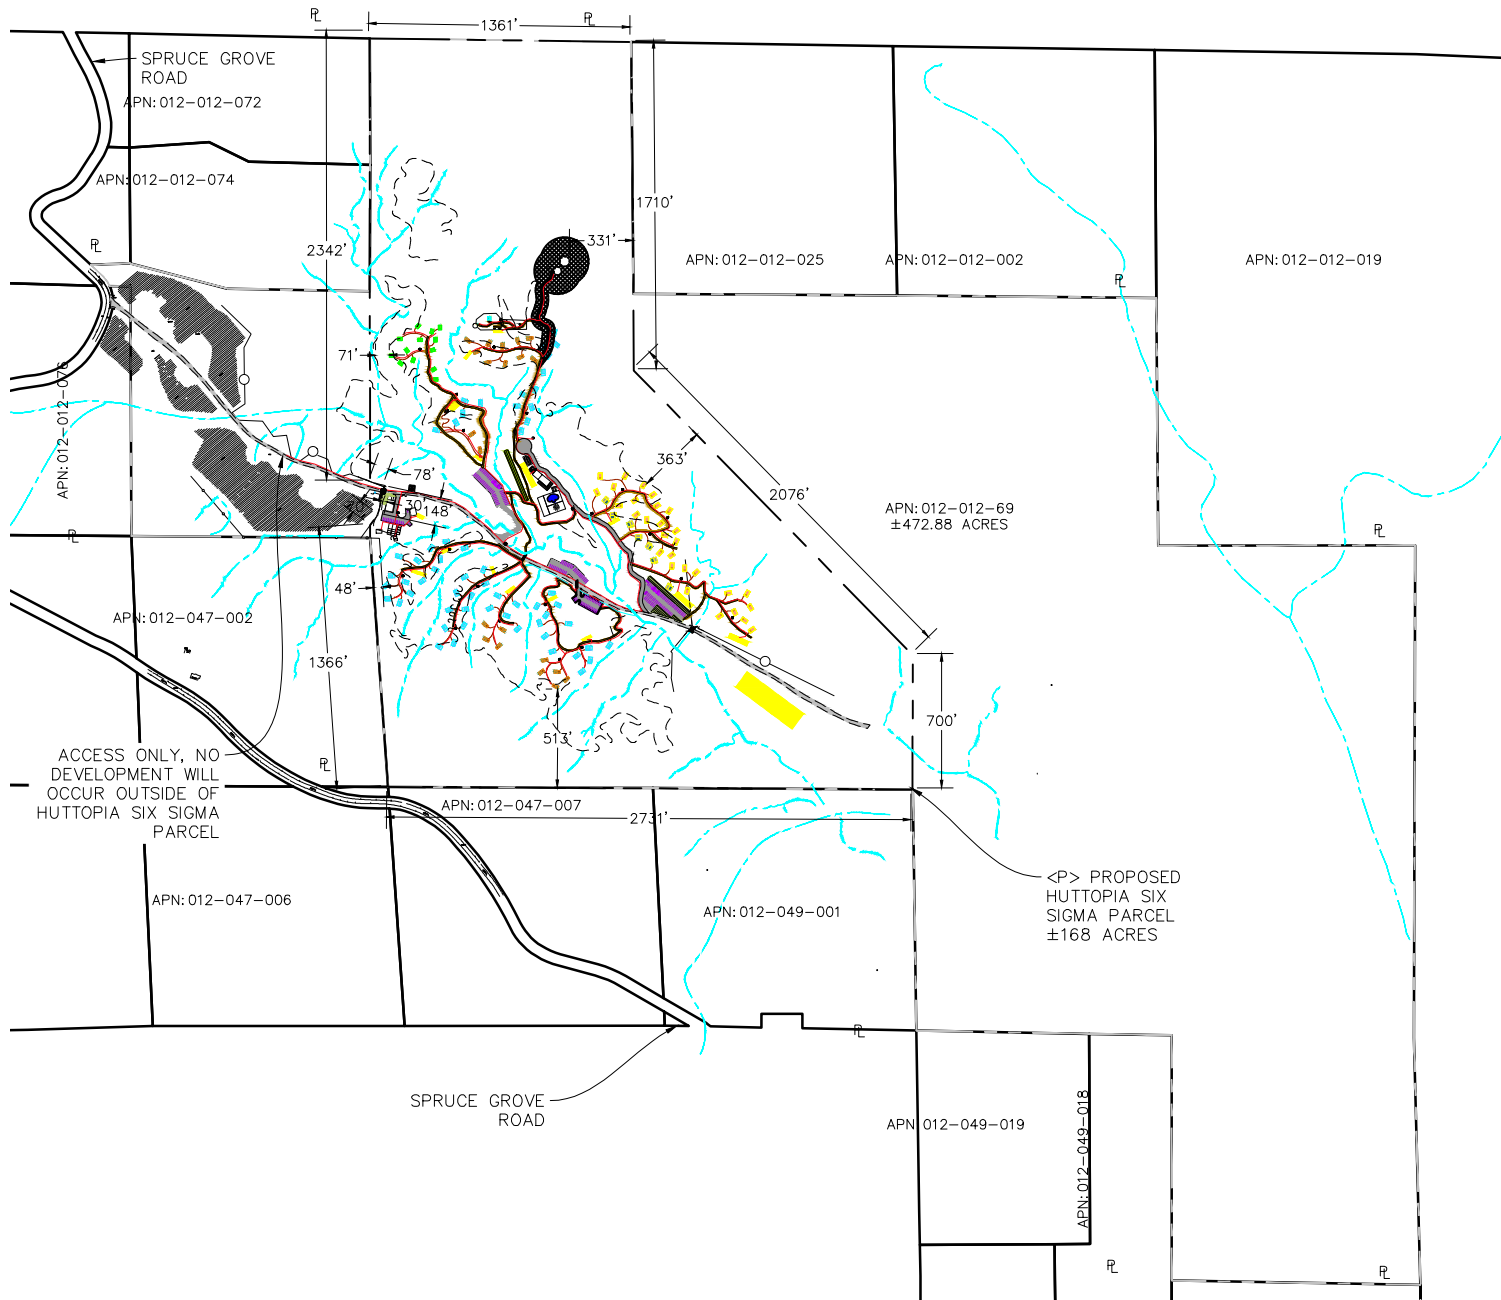

PROJECT INFORMATION:

APPLICANT:
HUTTOPIA SIX SIGMA, LLC
297, RUE MAPLE
SUTTON, QC JOE 2K0

PROPERTY OWNER:
SIX SIGMA RANCH, LLC
13372 SPRUCE GROVE ROAD
LOWER LAKE, CA 95457

APPLICANTS AGENT:
NORTHPOINT CONSULTING GROUP, INC
1117 SAMOA BLVD.
ARCATA, CA 95521
(707) 798-6438

SITE ADDRESS:
APN: 012-012-69
13372 SPRUCE GROVE ROAD
LOWER LAKE, CA 95457

WATER = PRIVATE ON-SITE WATER WELL
SEWER = PRIVATE ON-SITE SEPTIC

PROPERTY SIZE (-69)	= ±472.88	ACRES
PROPOSED PARCEL "B" SIZE	= ±168	ACRES

ZONING = A;RL;RR
GENERAL PLAN DESIGNATION = A;RL;RR

BUILDING SETBACKS:

	A	RL	RR	SRA
FRONT	30'	30'	30'	30'
SIDE	15'	15'	15'	30'
REAR	25'	25'	25'	30'

SRA AREA: = YES
WILDLAND FIRE HAZARD: = YES
FLOOD HAZARD: = NO
EARTHQUAKE FAULT ZONE = NO

SHEET INDEX:

DEVELOPMENT PLAN

D0	—	PLOT PLAN, VICINITY MAP, & PROJECT NOTES
D1	—	EXISTING CONDITIONS
D2	—	EXISTING ZONING PLAN
D3	—	OVERALL CONSTRAINT AND ZONE KEY MAP
D3.1	—	ZONE 1
D3.2	—	ZONE 2
D3.3	—	ZONE 3
D3.4	—	ZONE 4
D3.5	—	ZONE 5
D3.6	—	ZONE 6
D3.7	—	ZONE 7
D3.8	—	ZONE 8
D3.9	—	ZONE 9
D4	—	CONSTRUCTION AREA PLAN
D5	—	SIGN PLAN

PRELIMINARY GRADING AND EROSION CONTROL PLAN	
C0	- PLOT PLAN, VICINITY MAP & PROJECT NOTES
C1	- PROPOSED SITE PLAN
C2	- AREA 1 & 2 GRADING PLAN
C3	- AREA 3 & 4 GRADING PLAN
C4	- AREA 5 & 6 GRADING PLAN
C5	- PROPOSED STREAM AND DRAINAGE CROSSING
C6	- SITE DETAILS & NOTES
C7	- EROSION CONTROL DETAILS & NOTES

LIGHTING PLAN

LO	-	PRELIMINARY EXTERIOR LIGHTING PLAN
L1	-	DETAIL 1
L2	-	DETAIL 2
L3	-	DETAIL 3

FIRE EVACUATION PLAN
FO - FIRE EVACUATION ROUTES

[illegible]

NORTHPOINT
CONSULTING GROUP, INC.
317 3rd Street, Ste. 15 Eureka, CA 95501

HUTTOPIA SIX SIGMA GLAMPING PROJECT


13444 SPRUCE GROVE RD, LOWER LAKE, CA 95457

PLOT PLAN, VICINITY MAP, AND PROJECT NOTES

PROJ. MGR.: POW
DRAWN BY: TJS
DATE: 07-29-19
SCALE: AS SHOWN

SHEET
D0

19-029

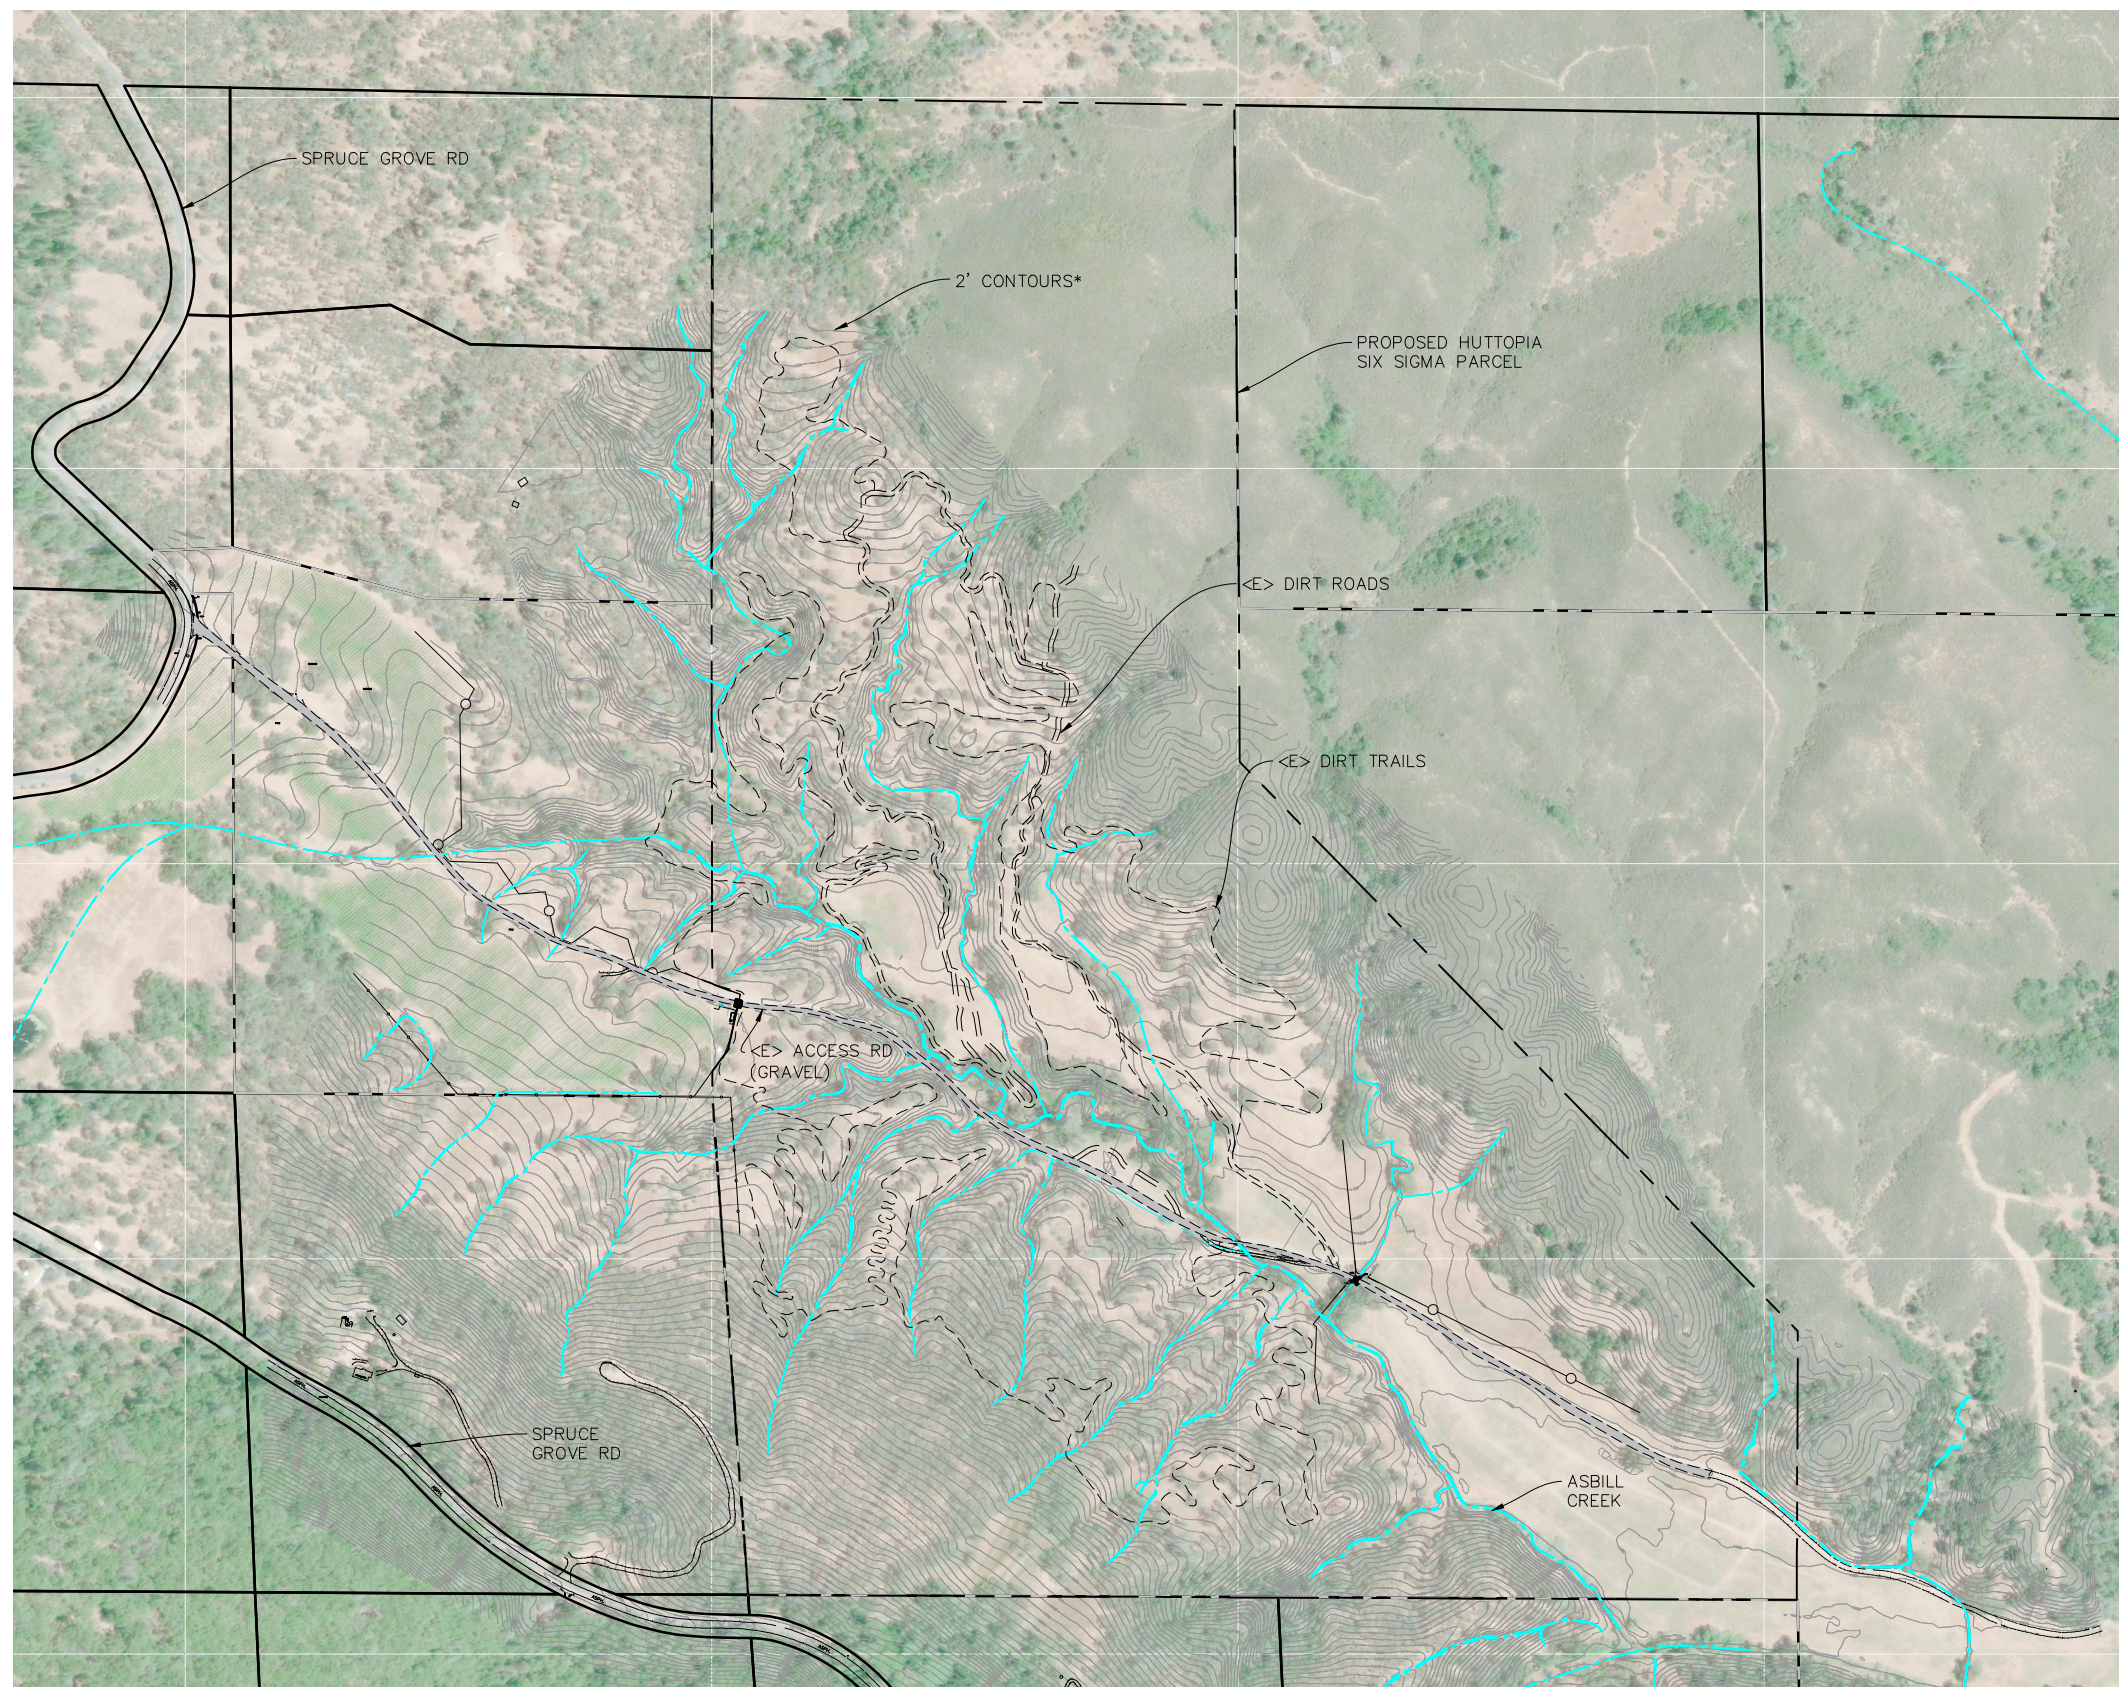

*2015-2016 LIDAR FOR LAKE COUNTY

22x34 SHEET: 1"=400'
11x17 SHEET: 1"=800'



A horizontal graphic scale bar with a black and white alternating pattern. It is marked with the numbers 0, 200, 400, and 800, representing feet.



HUTTOPIA SIX SIGMA GLAMPING PROJECT
13444 SPRUCE GROVE RD, LOWER LAKE, CA 95021
EXISTING CONDITIONS


PROJ. MGR.: POW
DRAWN BY: _____
DATE: 07-29-19
SCALE: AS SHOWN


SHEET
D1

19-029

NORTHPOINT
CONSULTING GROUP, INC.
317 3rd Street, Ste 15 Eureka, CA 95501

[illegible]

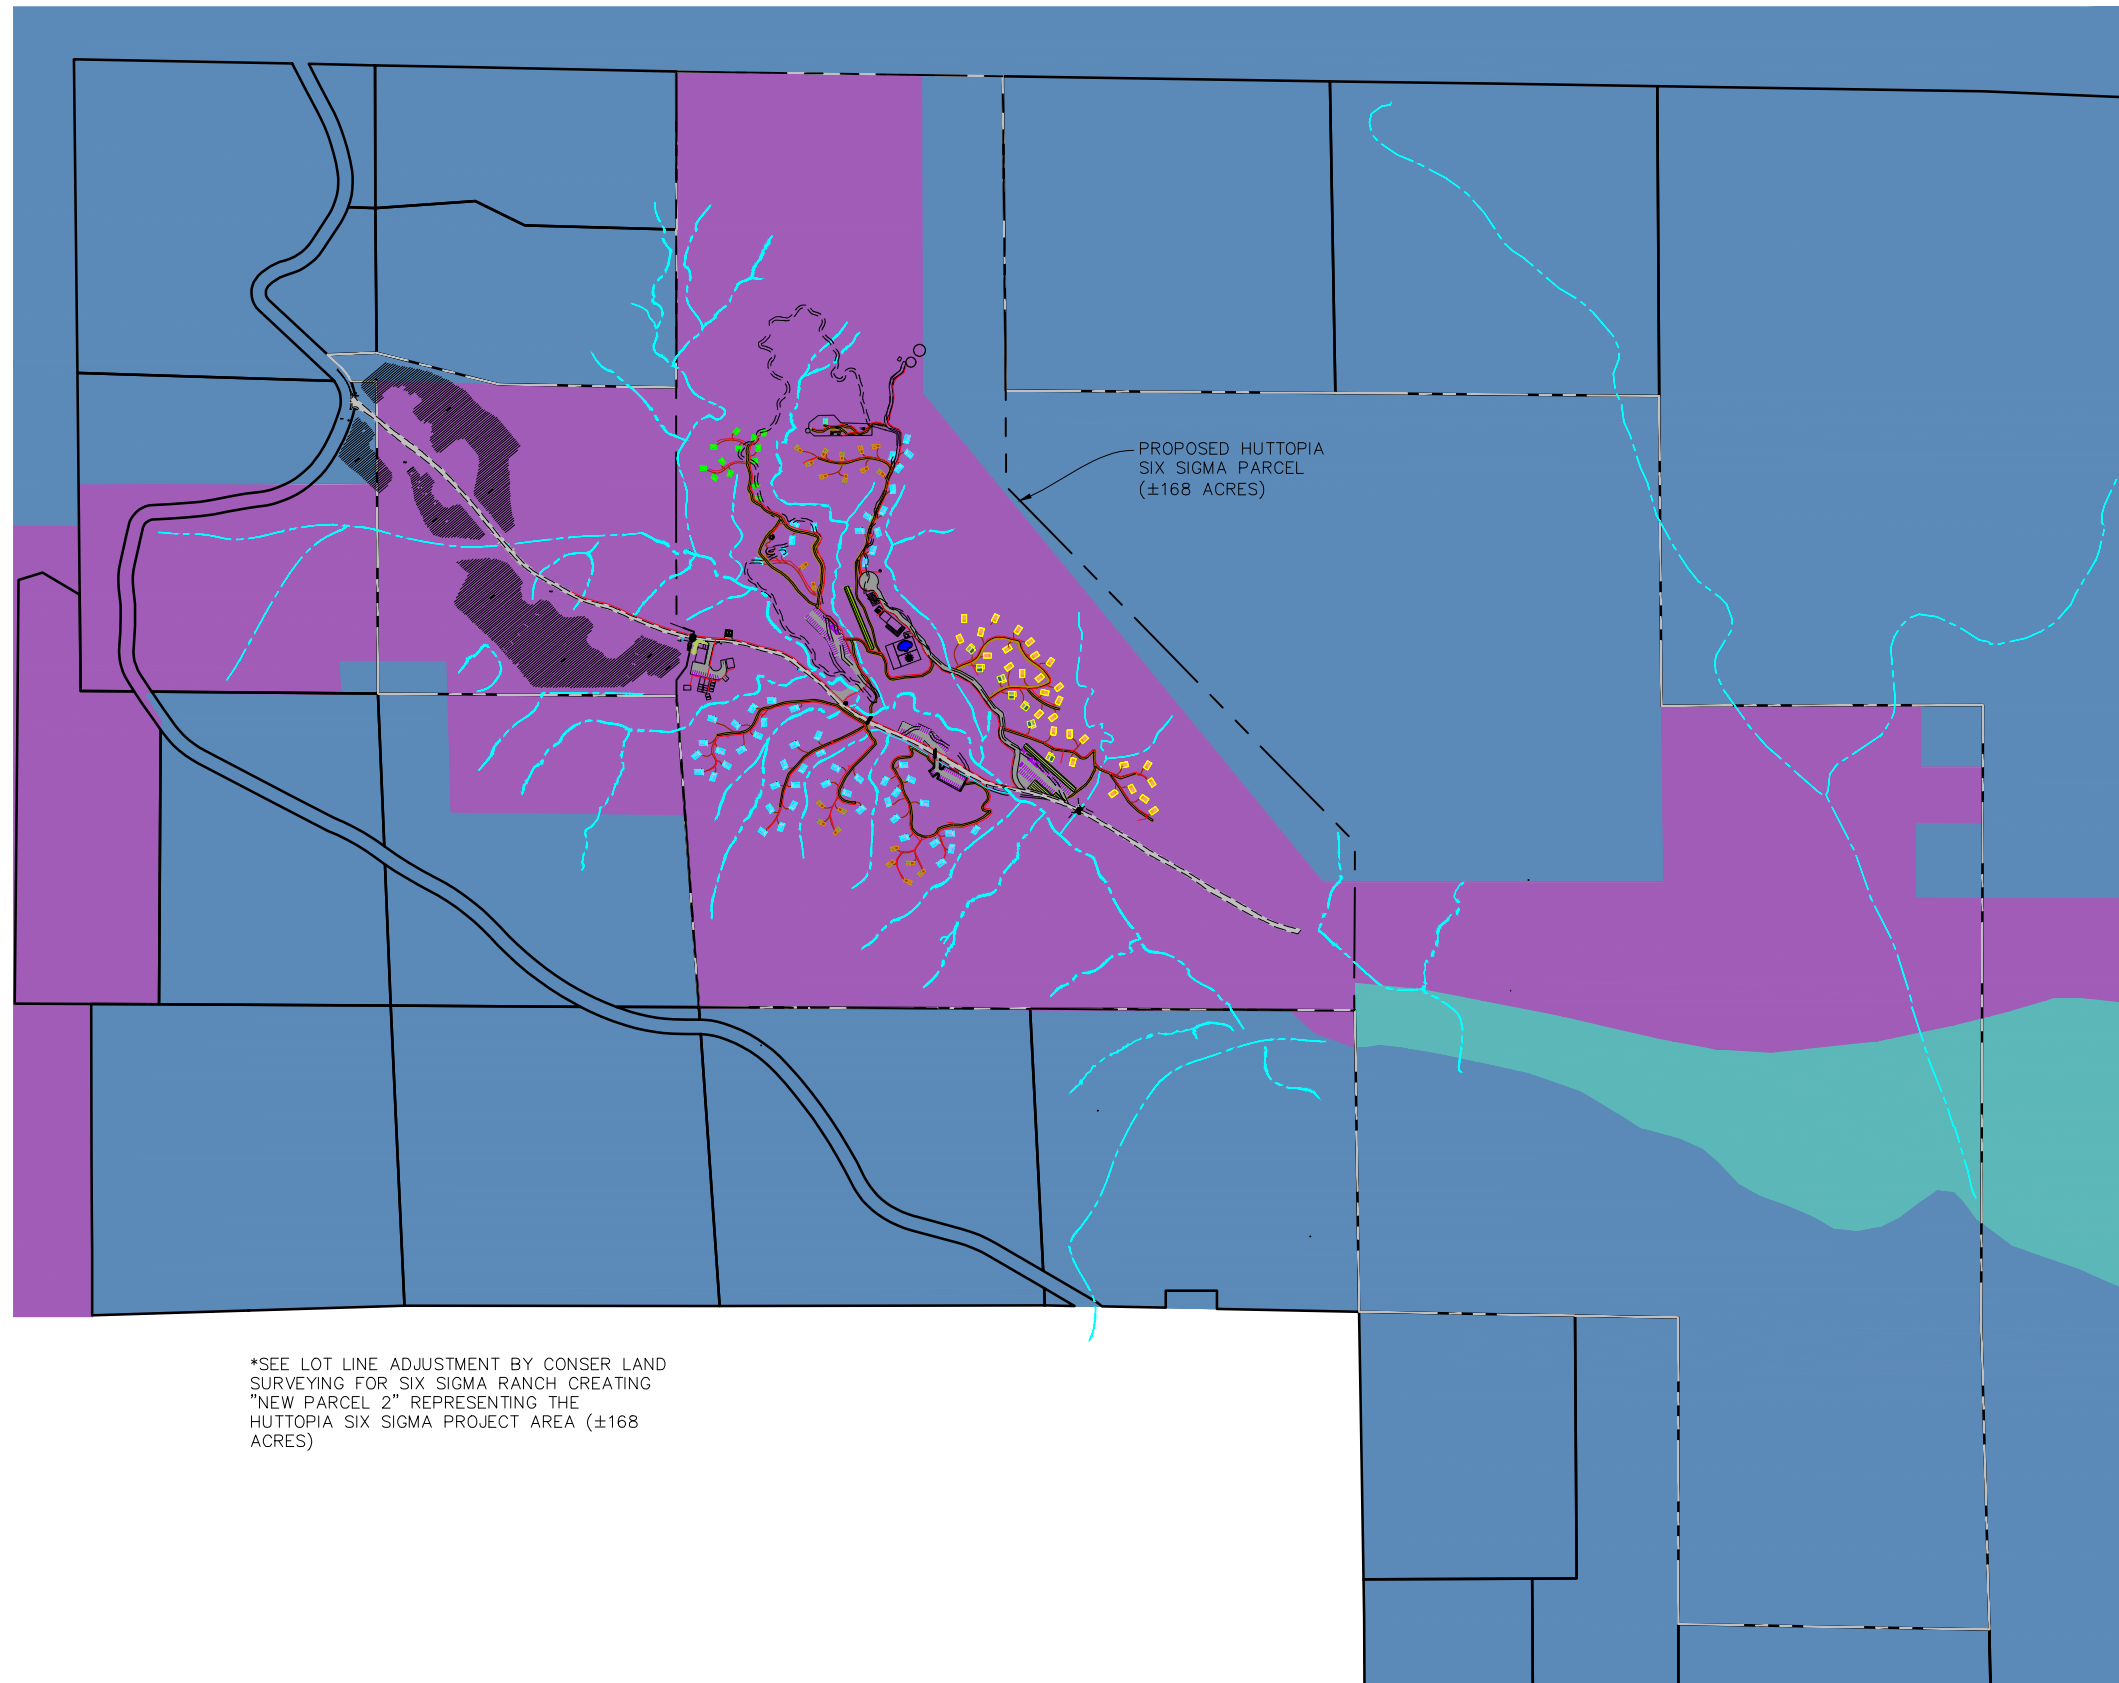

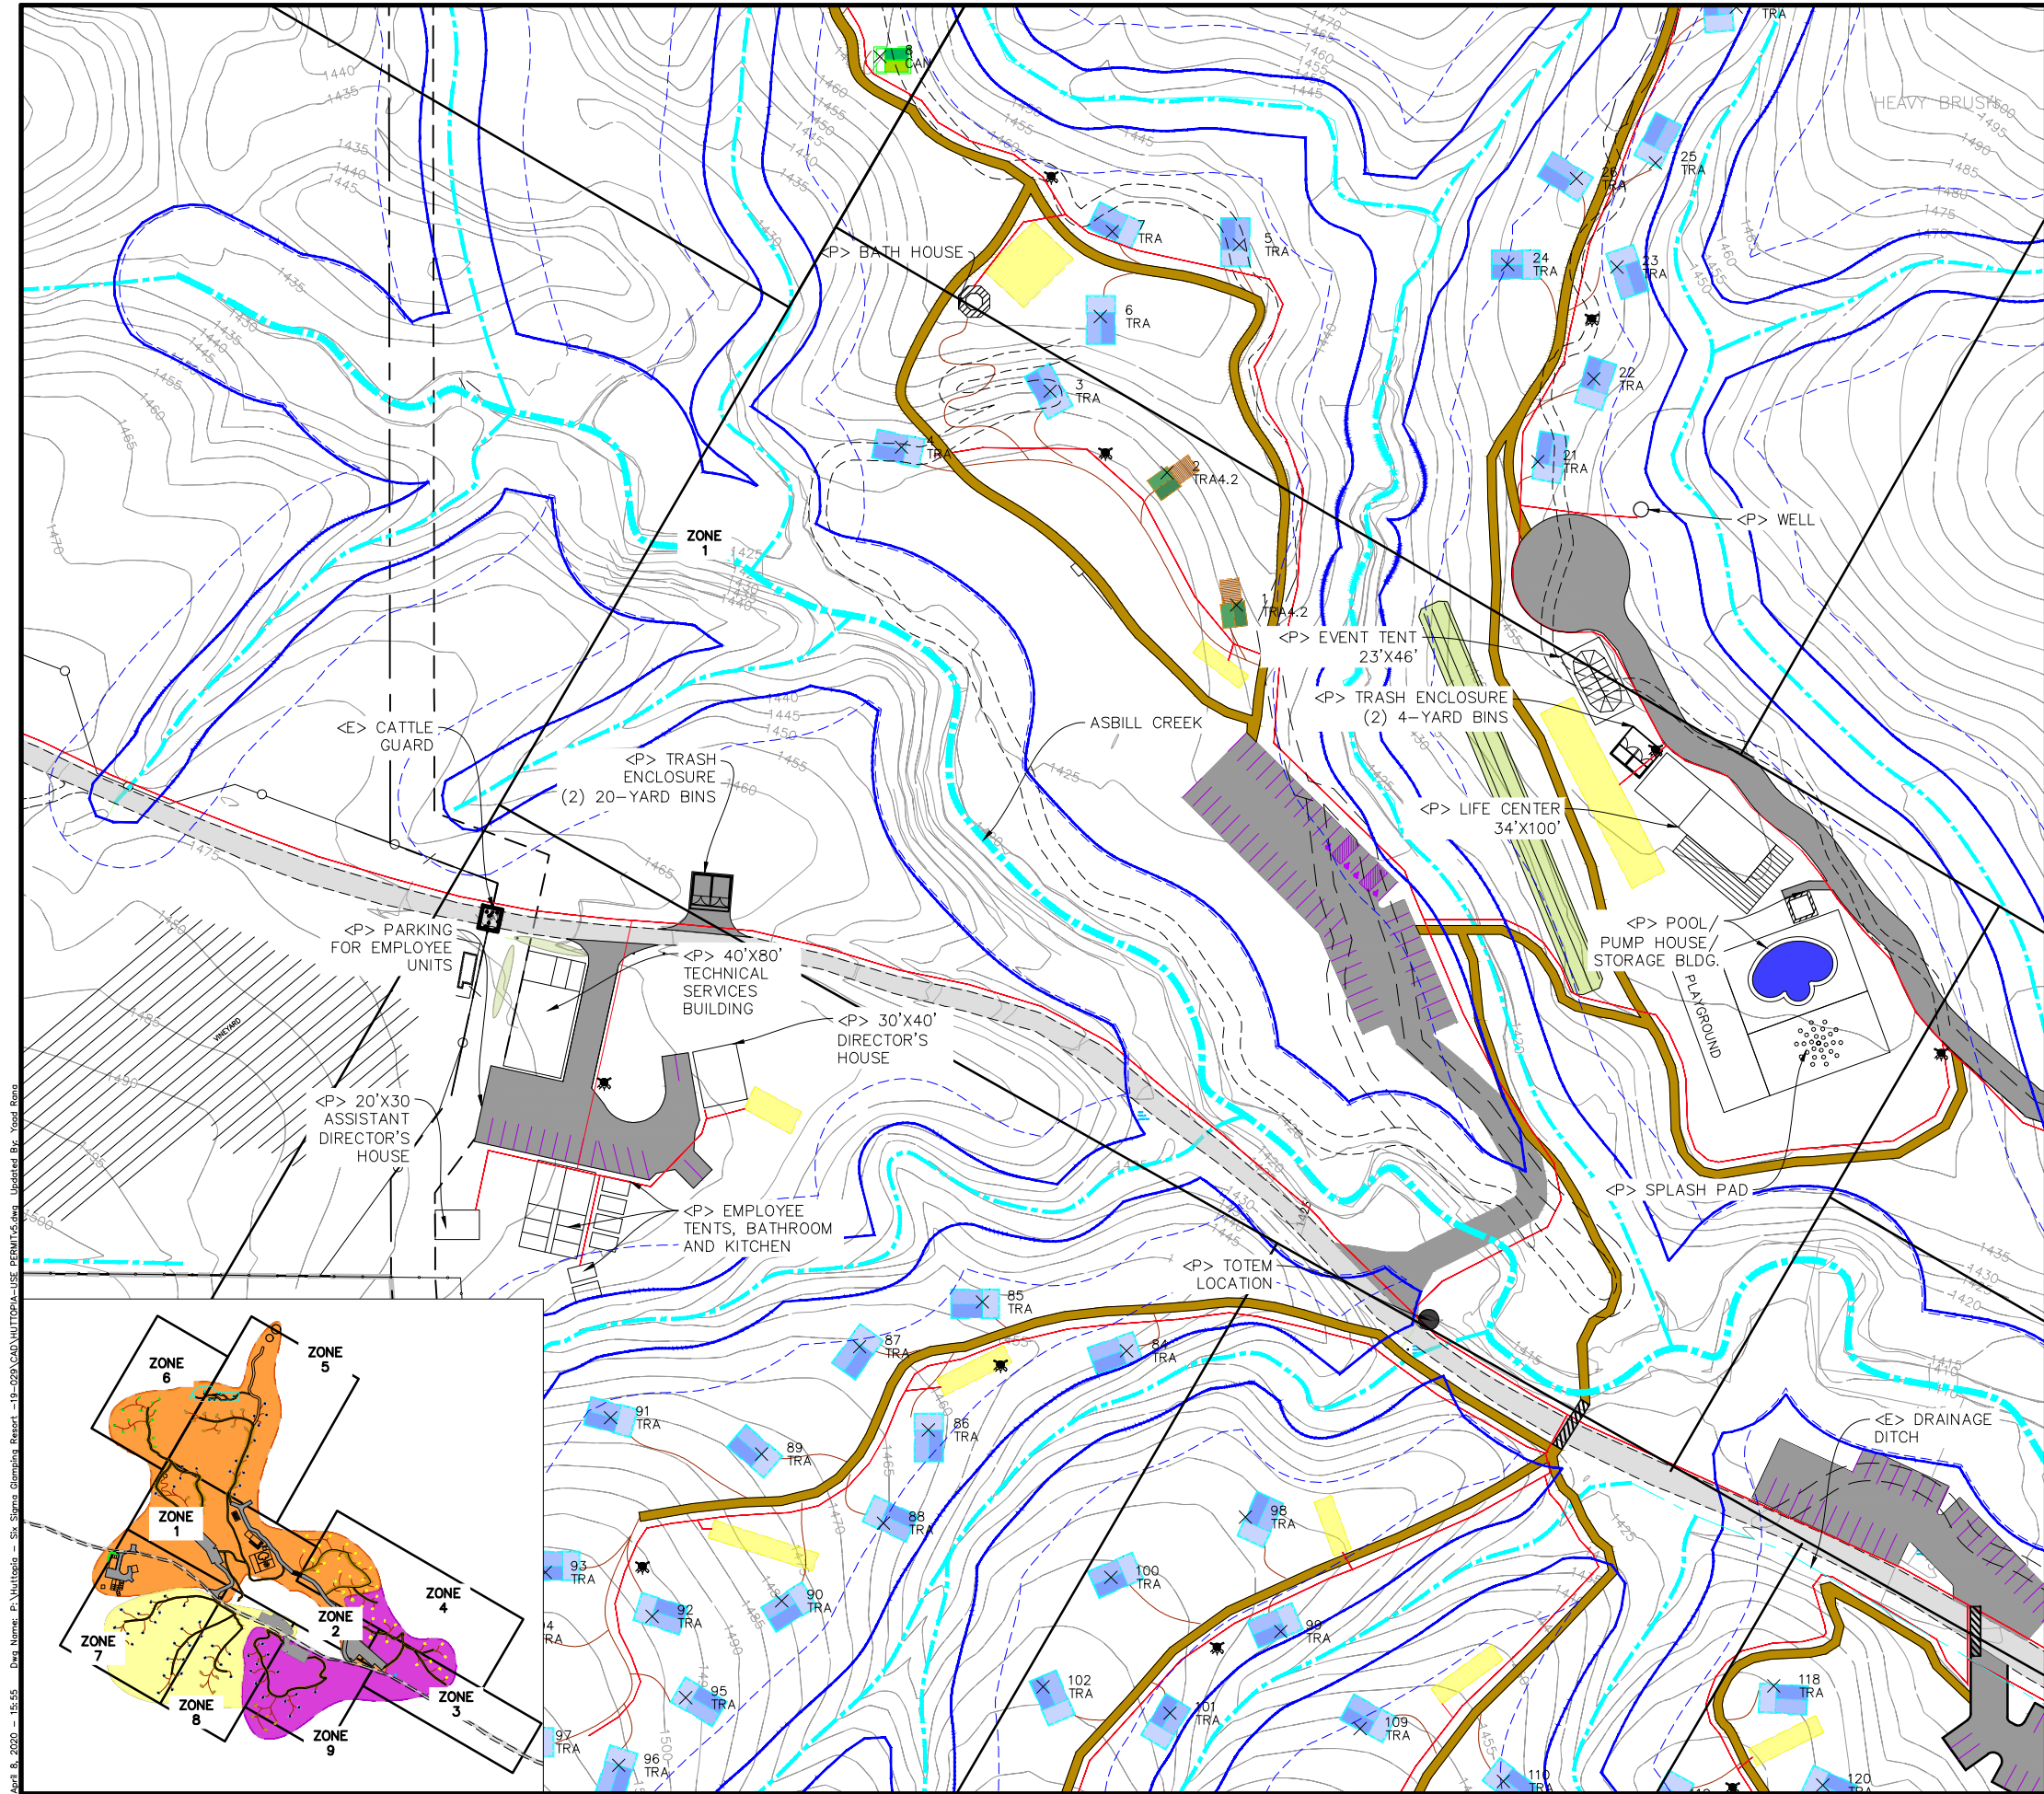

LEGEND

- <E> DIRT ROAD
- <E> GRAVEL ROAD
- <E> DRAINAGES
- <E> DRAINAGE BUFFER
- <E> GRADING SETBACK*
- <E> 2' CONTOURS**
- <E> FENCE LINE
- <P> MINOR PEDESTRIAN TRAIL
- <P> MAIN PEDESTRIAN TRAIL
- <P> GRAVEL ROAD AND PARKING
- <P> FAMILY TRAPPEUR TENT (16.4'X16.4')
- <P> TRAPPEUR DUO TENT (13.1'X16.4')
- <P> CANADIENNE TENT (13.0'X16.4')
- <P> TORONTO CABIN (16.0'X22.6')
- <P> LIBERTY CABIN (16.5'X24.1')
- <P> POTENTIAL SEPTIC LEACH FIELD AREAS
- <P> PARCEL LINE
- <P> 30' PARCEL SETBACK
- <P> DECORATIVE VINEYARD
- <P> UTILITY TRENCHES
- <P> PEDESTRIAN CROSSING
- <P> FIRE RISER
- ZONE AREA

FOR UTILITY TRENCH, GRAVEL ROAD, AND TRAIL DETAILS SEE SHEET C7

*ASBILL CREEK BUFFER AND GRADING SETBACK ARE THE SAME. FOR ALL THE OTHER DRAINAGES, 50' GRADING SETBACK IS SHOWN, BUT SHOULD BE REDUCED TO 20' FOR SLOPES LESS THAN 5%, AND 35' FOR SLOPES LESS THAN 15%. ALL PARKING AREAS ARE ON SLOPES LESS THAN 5%.

**2015-2016 USGS LIDAR FOR LAKE COUNTY

22x34 SHEET: 1"=60'
11x17 SHEET: 1"=120'

0 30 60 120

N

DRAWN BY	
REVISIONS	
DATE	
DATE	


NORTHPOINT CONSULTING GROUP, INC.
317 3rd Street, Ste. 15 Eureka, CA 95501

HUTOPIA SIX SIGMA GLAMPING PROJECT
13444 SPRUCE GROVE RD, LOWER LAKE, CA 95457
ZONE 1

PROJ. MGR.: FOW
DRAWN BY: CJC
DATE: 07-29-19
SCALE: AS SHOWN

SHEET
D3.1
19-029

April 8, 2020 - 15:55 Draw Name: P:\Huttopia - Six Sigma Glamping Resort - 19-029\CAD\HUTTOPIA-USE PERMIT\5.dwg Updated By: Yord Rana

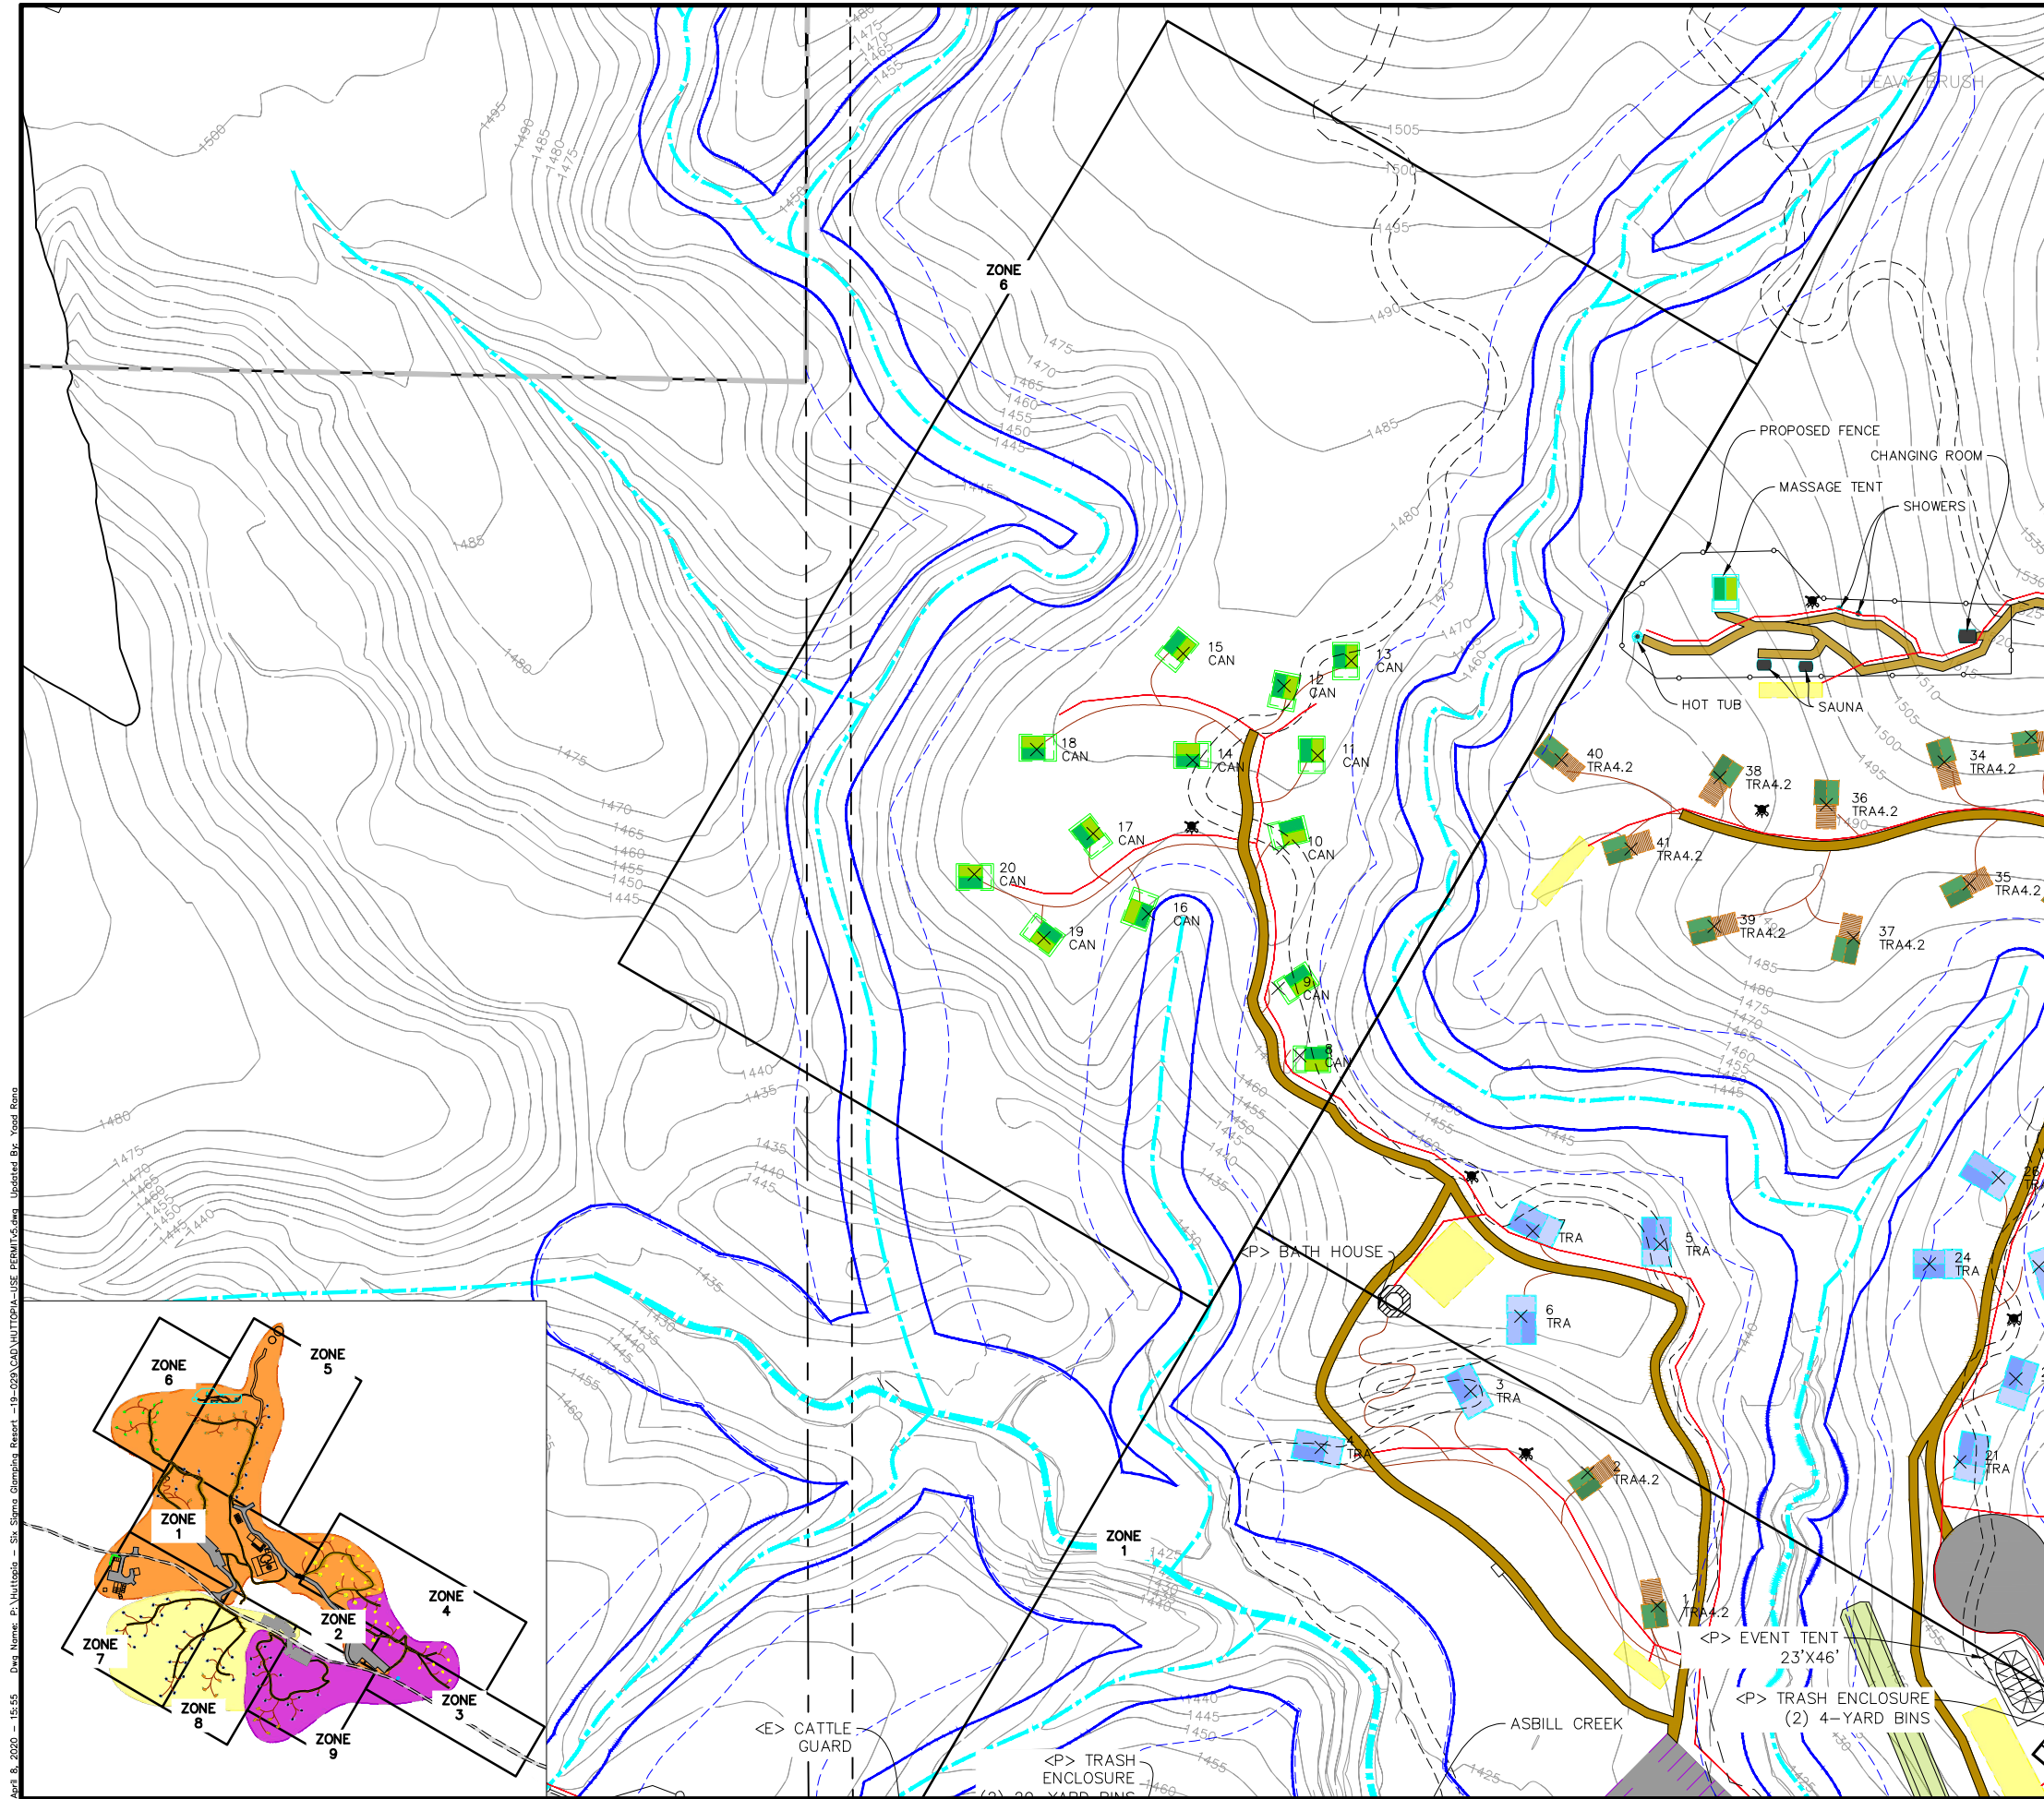

LEGEND


- <E> DIRT ROAD
- <E> GRAVEL ROAD
- <E> DRAINAGES
- <E> DRAINAGE BUFFER
- <E> GRADING SETBACK*
- <E> 2' CONTOURS**
- <E> FENCE LINE
- <P> MINOR PEDESTRIAN TRAIL
- <P> MAIN PEDESTRIAN TRAIL
- <P> GRAVEL ROAD AND PARKING
- <P> FAMILY TRAPPEUR TENT (16.4'X16.4')
- <P> TRAPPEUR DUO TENT (13.1'X16.4')
- <P> CANADIENNE TENT (13.0'X16.4')
- <P> TORONTO CABIN (16.0'X22.6')
- <P> LIBERTY CABIN (16.5'X24.1')
- <P> POTENTIAL SEPTIC LEACH FIELD AREAS
- <P> PARCEL LINE
- <P> 30' PARCEL SETBACK
- <P> DECORATIVE VINEYARD
- <P> UTILITY TRENCHES
- <P> PEDESTRIAN CROSSING
- <P> FIRE RISER
- ZONE AREA

FOR UTILITY TRENCH, GRAVEL ROAD, AND TRAIL DETAILS SEE SHEET C7

*ASBILL CREEK BUFFER AND GRADING SETBACK ARE THE SAME. FOR ALL THE OTHER DRAINAGES, 50' GRADING SETBACK IS SHOWN, BUT SHOULD BE REDUCED TO 20' FOR SLOPES LESS THAN 5%, AND 35' FOR SLOPES LESS THAN 15%. ALL PARKING AREAS ARE ON SLOPES LESS THAN 5%.

**2015-2016 USGS LIDAR FOR LAKE COUNTY

22x34 SHEET: 1"=60
11x17 SHEET: 1"=120'

 

DATE	19-029
REVISIONS	
DATE	
DESCRIPTION	

NORTHPOINT
CONSULTING GROUP, INC.
317 3rd Street, Ste. 15 Eureka, CA 95501

HUTTOPIA SIX SIGMA GLAMPING PROJECT
13444 SPRUCE GROVE RD, LOWER LAKE, CA 95457
ZONE 6

PROJ. MGR.: FOW
DRAWN BY: CUG
DATE: 07-29-19
SCALE: AS SHOWN


SHEET
D3.6
19-029

HUTTOPIA SIX SIGMA GLAMPING PROJECT


PRELIMINARY SIGN PLAN

APN: 012-012-69

TOTEM SIGN DETAIL
NTS

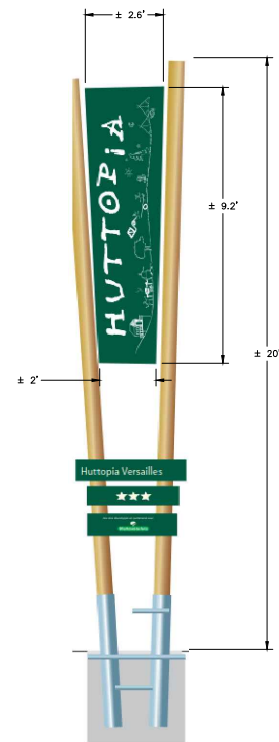

ENTRANCE SIGN DETAIL

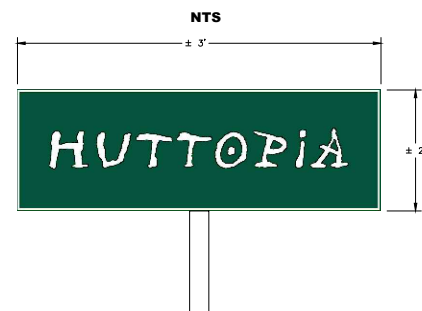

SIGN PLAN NOTES:

1. ALL SIGNS WILL CONFORM WITH ARTICLE 45.15 OF LAKE COUNTY ZONING ORDINANCE
2. LETTERING SHALL BE REFLECTORIZED AND CONTRASTING WITH THE BACKGROUND COLOR OF THE SIGN
3. LETTERING TO HAVE A MINIMUM LETTER HEIGHT OF 6", AND A MINIMUM STROKE WIDTH OF $\frac{3}{8}$ "

[illegible]

NORTHPOINT
CONSULTING GROUP, INC.
1117 Samoa Blvd., Arcata, CA 95521

HUTTOPIA SIX SIGMA GLAMPING PROJECT
13444 SPRUCE GROVE RD, LOWER LAKE, CA 95021

PROJ. MGR.: POW
DRAWN BY: _____
DATE: 07-29-19
SCALE: AS SHOWN

HEET
05

19-029



FROM LAKEPORT, CA

- SOUTHBOUND ON CA-29S
(APPROX. 19.8 MILES)
- TURN RIGHT TO STAY ON CA-29S
(APPROX. 1.5 MILES)
- TURN LEFT ONTO SPRUCE GROVE RD
(APPROX. 3.3 MILES)
- SITE ENTRANCE ON LEFT

APN: 012-012-69

[illegible]

NORTHPOINT
CONSULTING GROUP, INC.
1117 Samoa Blvd., Arcata, CA 95521

PLOT PLAN, VICINITY MAP AND PROJECT NOTES

PROJ. MGR.: POW
DRAWN BY: TJS
DATE: 07-29-19
SCALE: AS SHOWN

SHEET
C0

19-029

HUTOPIA SIX SIGMA, LLC IS APPLYING FOR A MAJOR USE PERMIT FOR A GLAMPING PROJECT LOCATED ON THE SIX SIGMA RANCH PROPERTY IN LAKE COUNTY. THE PROJECT INCLUDES THE CONSTRUCTION OF TENTS, CABINS, CENTRAL FACILITIES, EMPLOYEE HOUSING, MAINTENANCE FACILITIES, WATER STORAGE, SEPTIC, GRAVEL ACCESS ROADS AND TRAILS.

ZONE: A; RL; RR
GENERAL PLAN: A; RL; RR
BUILDING SETBACKS:

	A	RL	RR	SRA
FRONT	30'	30'	30'	30'
SIDE	15'	15'	15'	30'
REAR	25'	25'	25'	30'

WILDLAND FIRE HAZARD: = YES
FLOOD HAZARD: = NO
EARTHQUAKE FAULT ZONE: = NO
SRA = YES
WATER = PRIVATE
SEWER = PRIVATE

LOT SIZE: = ±168 ACRES


APPLICANT:
HUTTOPIA SIX SIGMA, LLC
297, QUE MAPLE
SUTTON, QC J0E 2K0

OWNER:
SIX SIGMA RANCH, LLC.
13372 SPRUCE GROVE ROAD
LOWER LAKE, CA 95457

SITE ADDRESS:
APN: 012-012-69
13444 SPRUCE GROVE ROAD
LOWER LAKE, CA 95457

APPLICANTS AGENT:
NORTHPOINT CONSULTING GROUP, INC
1117 SAMOA BLVD.
ARCATA, CA 95521
(707) 798-6438

EXCAVATED CUT	= ±2,598 CY
EXCAVATED FILL	= ±2,598 CY
IMPORT AGG. BASE	= ±2,807 CY
EXCAVATION ORGANIC MATERIAL TO BE PLACED ON-SITE	= ±2,010 CY
EXPORT	= 0 CY
TOTAL SURFACE AREA	= ±198,260 SQ.FT.

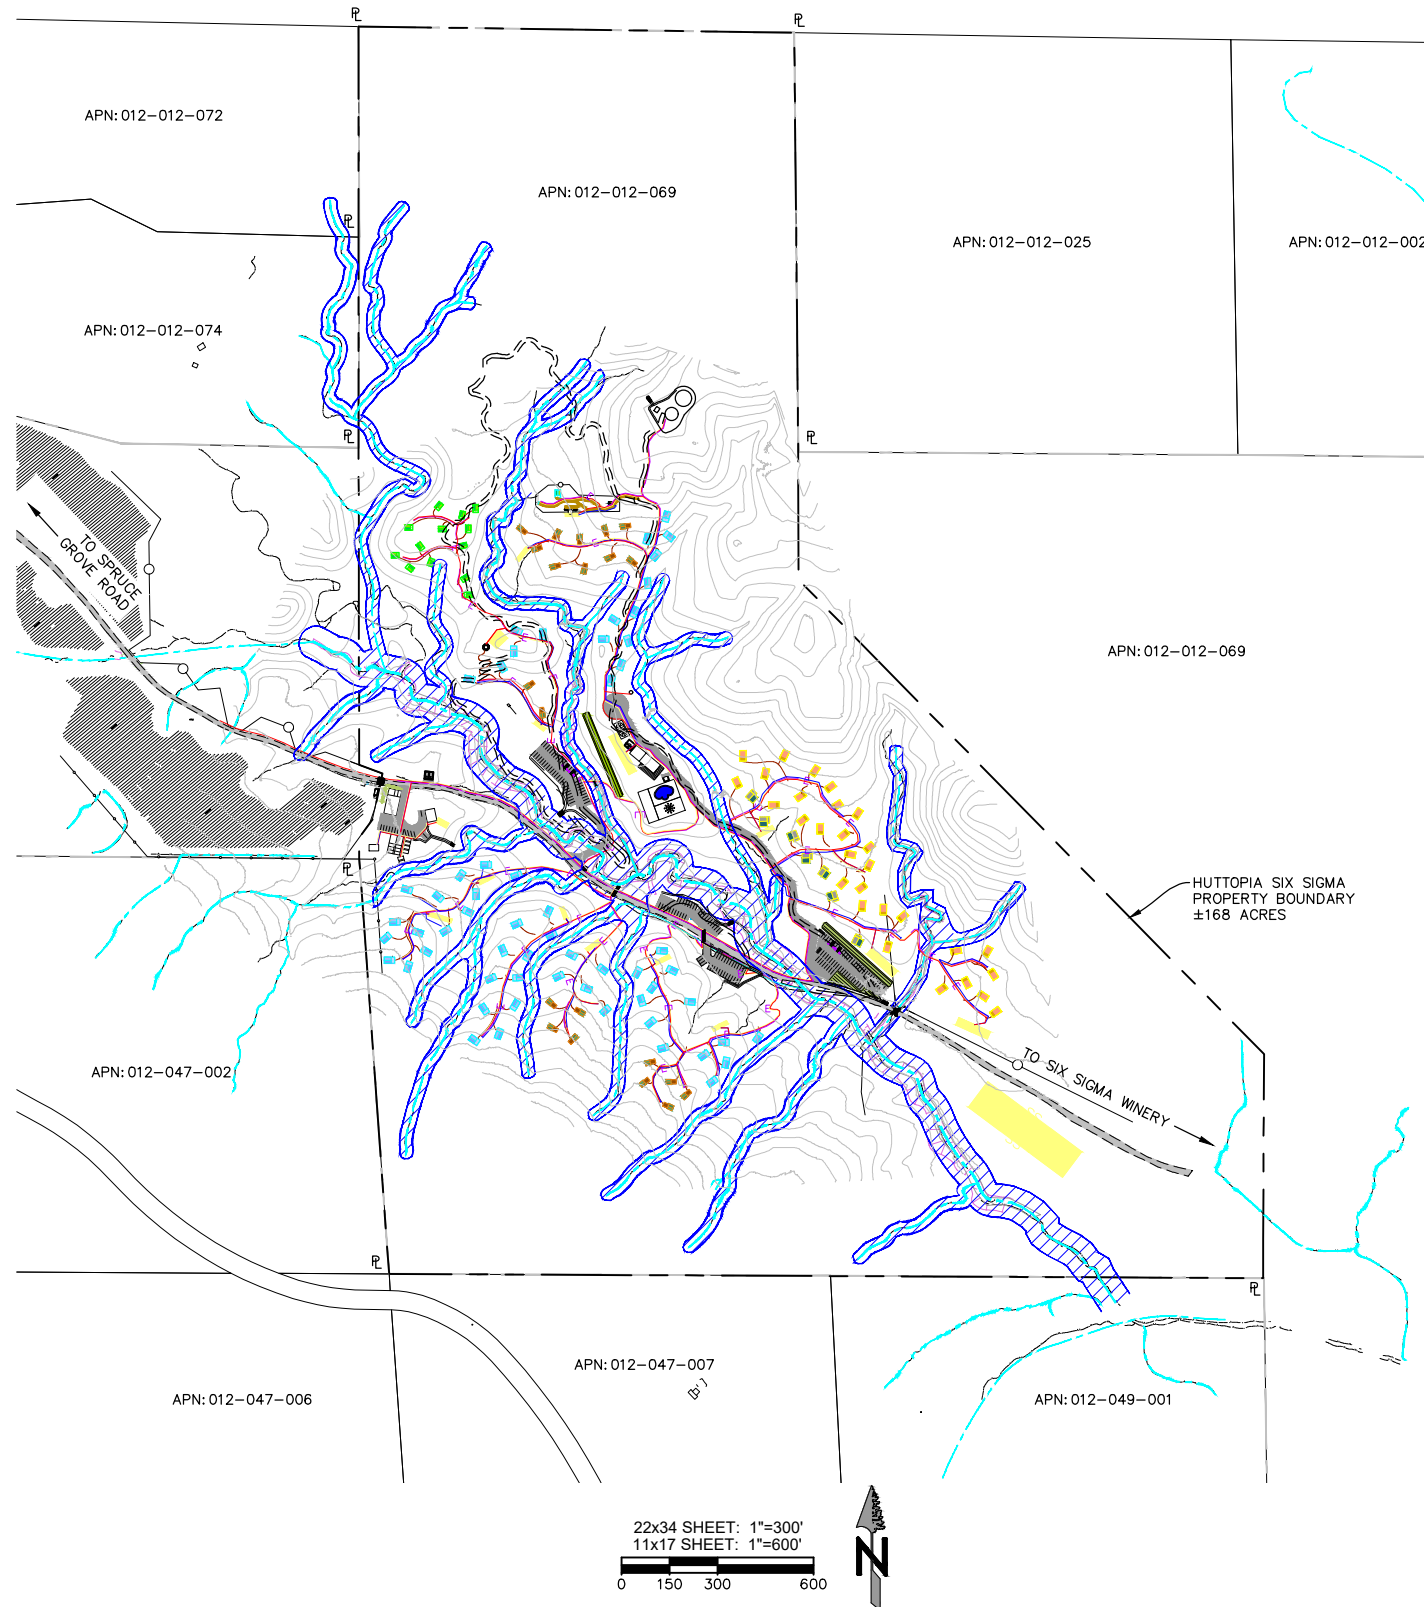

C0 - PLOT PLAN, VICINITY MAP AND PROJECT NOTES
C1 - PROPOSED SITE PLAN
C2 - AREA 1 AND 2 PLAN
C3 - AREA 3 AND 4 PLAN
C4 - AREA 5 AND 6 PLAN
C5 - PROPOSED STREAM AND DRAINAGE CROSSINGS
C6 - SITE DETAILS AND NOTES
C7 - EROSION CONTROL DETAILS AND NOTES




LEGEND

- <E> DIRT ROAD
- <E> GRAVEL ROAD
- <E> DRAINAGES
- <E> DRAINAGE BUFFER
- <E> GRADING SETBACK*
- 2' CONTOURS**
- <E> FENCE LINE
- <P> MINOR PEDESTRIAN TRAIL
- <P> MAIN PEDESTRIAN TRAIL
- <P> GRAVEL ROAD AND PARKING
- <P> FAMILY TRAPPEUR TENT (16.4'X16.4')
- <P> TRAPPEUR DUO TENT (13.1'X16.4')
- <P> CANADIENNE TENT (13.0'X16.4')
- <P> TORONTO CABIN (16.0'X22.6')
- <P> LIBERTY CABIN (16.5'X24.1')
- <P> POTENTIAL SEPTIC LEACH FIELD AREAS
- <P> PARCEL LINE
- <P> 30' PARCEL SETBACK
- <P> DECORATIVE VINEYARD
- ZONE AREA
- UTILITY TRENCH

FOR DETAILS SEE SHEETS C3 THROUGH C6

*ASBILL CREEK BUFFER AND GRADING SETBACK ARE THE SAME. FOR ALL THE OTHER DRAINAGES, 50' GRADING SETBACK IS SHOWN, BUT SHOULD BE REDUCED TO 20' FOR SLOPES LESS THAN 5%, AND 35' FOR SLOPES LESS THAN 15%. ALL PARKING AREAS ARE ON SLOPES LESS THAN 5%.

**2015-2016 USGS LIDAR FOR LAKE COUNTY

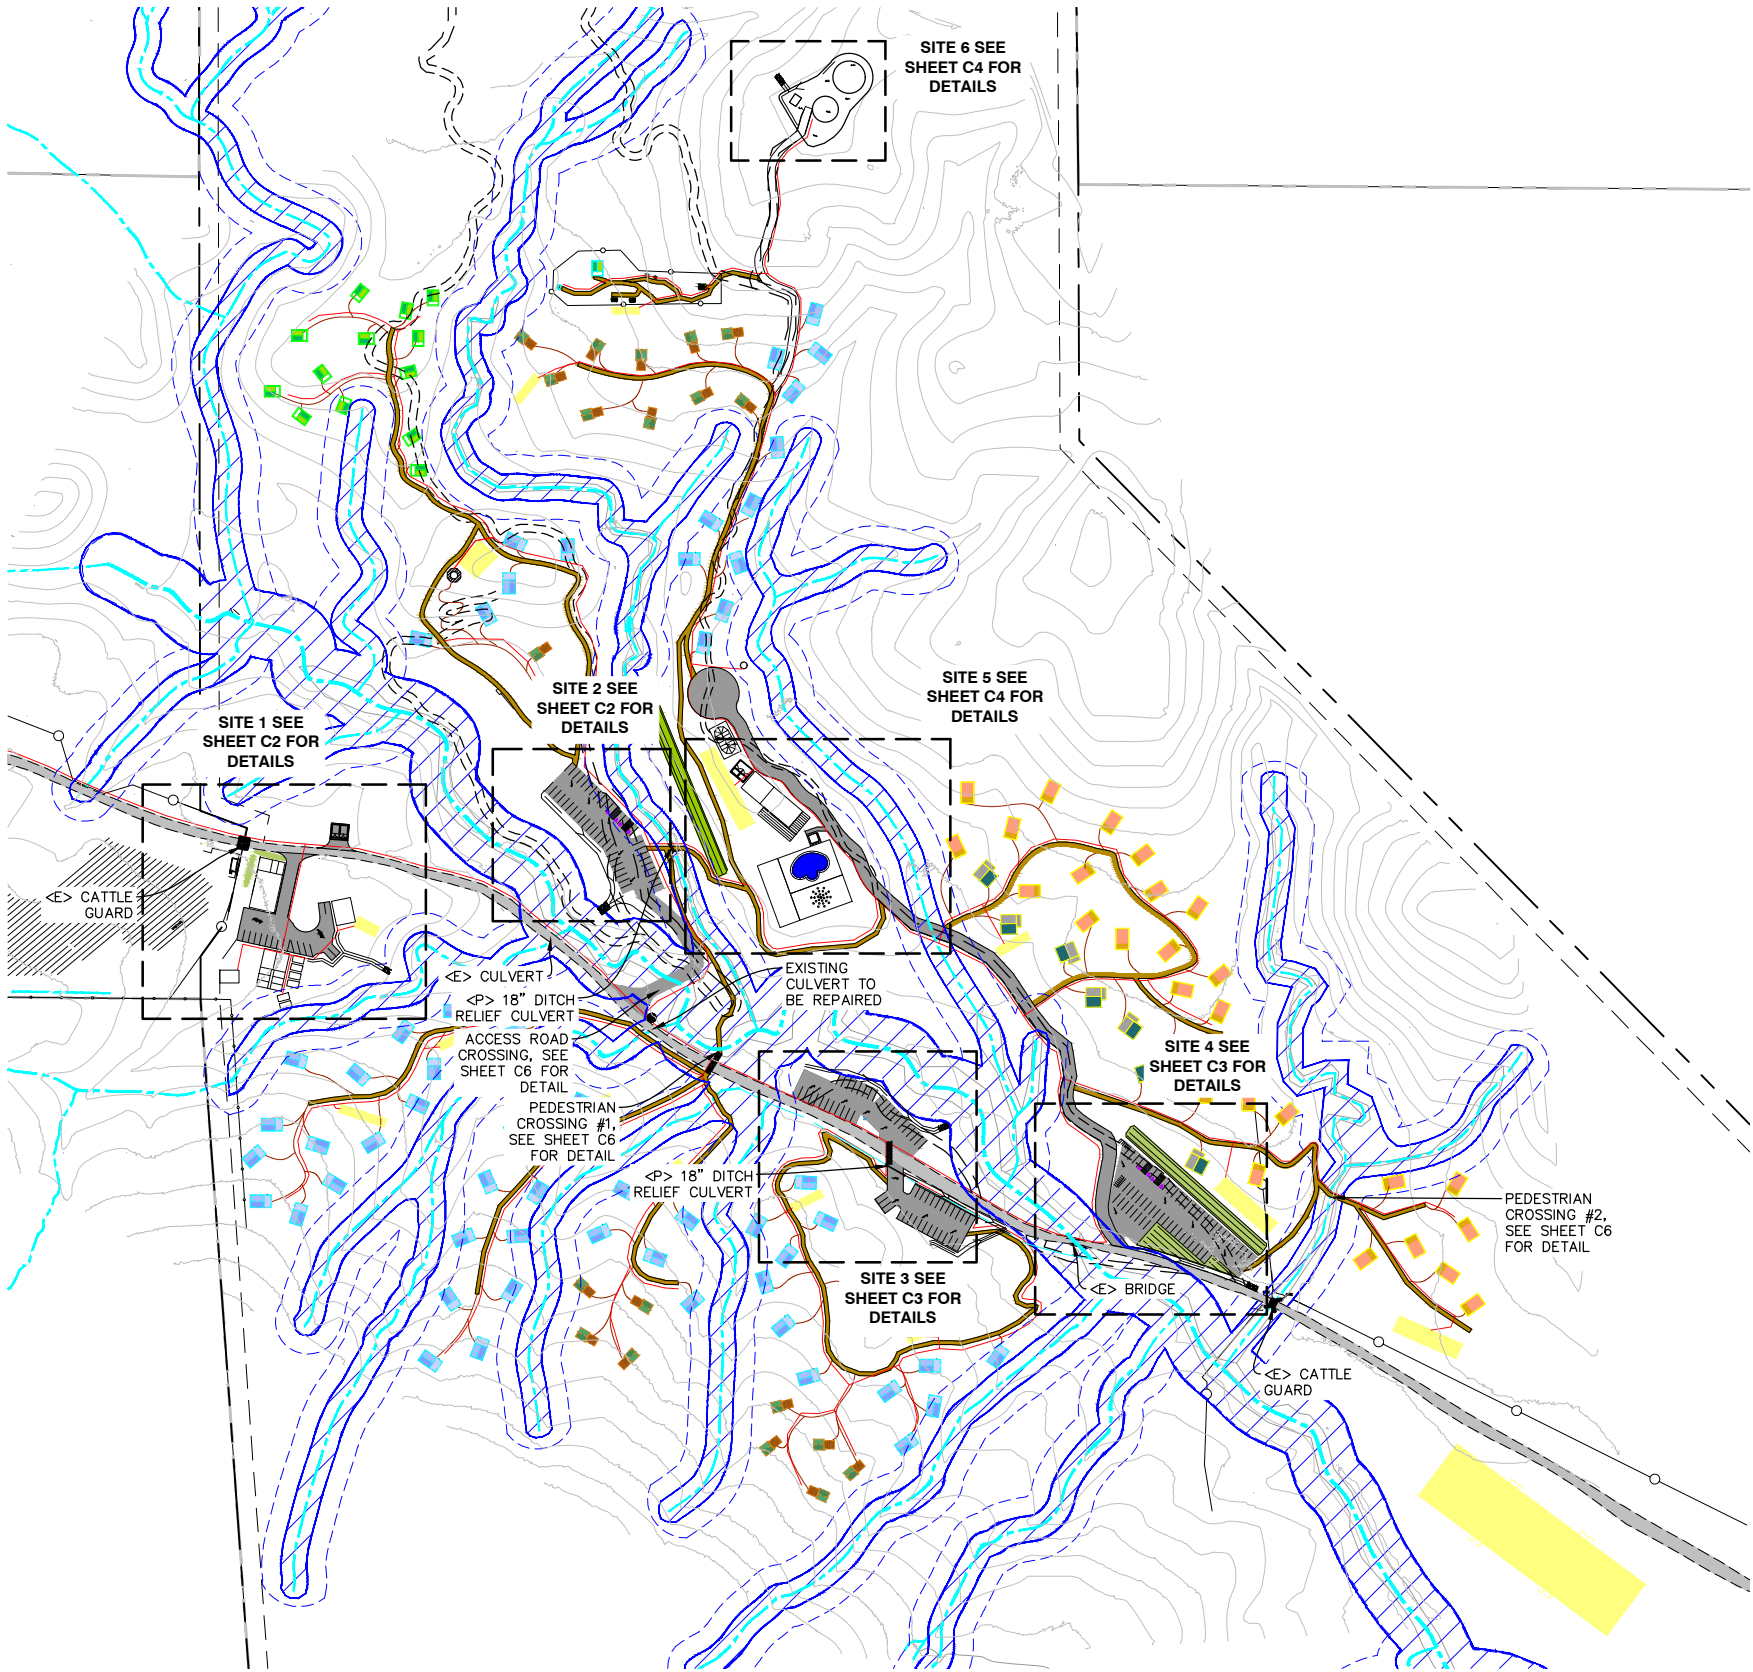

NORTHPOINT
CONSULTING GROUP, INC.
1117 Samoa Blvd., Arcata, CA 95521

HUTOPIA SIX SIGMA GLAMPING PROJECT

13444 SPRUCE GROVE RD, LOWER LAKE, CA 95457


PROPOSED SITE PLAN

PROJ. MGR.: FOW
DRAWN BY: TJS
DATE: 07-29-19
SCALE: AS SHOWN

SHEET
C1

19-029


Area 1, 2020 - 15-29 Draw Name: P:\Huttopia - Six Sigma Glamping Resort - 19-029\CAD\HUTTOPIA-UTILITY AND GRADING PLAN.dwg Updated By: Yoon Rana

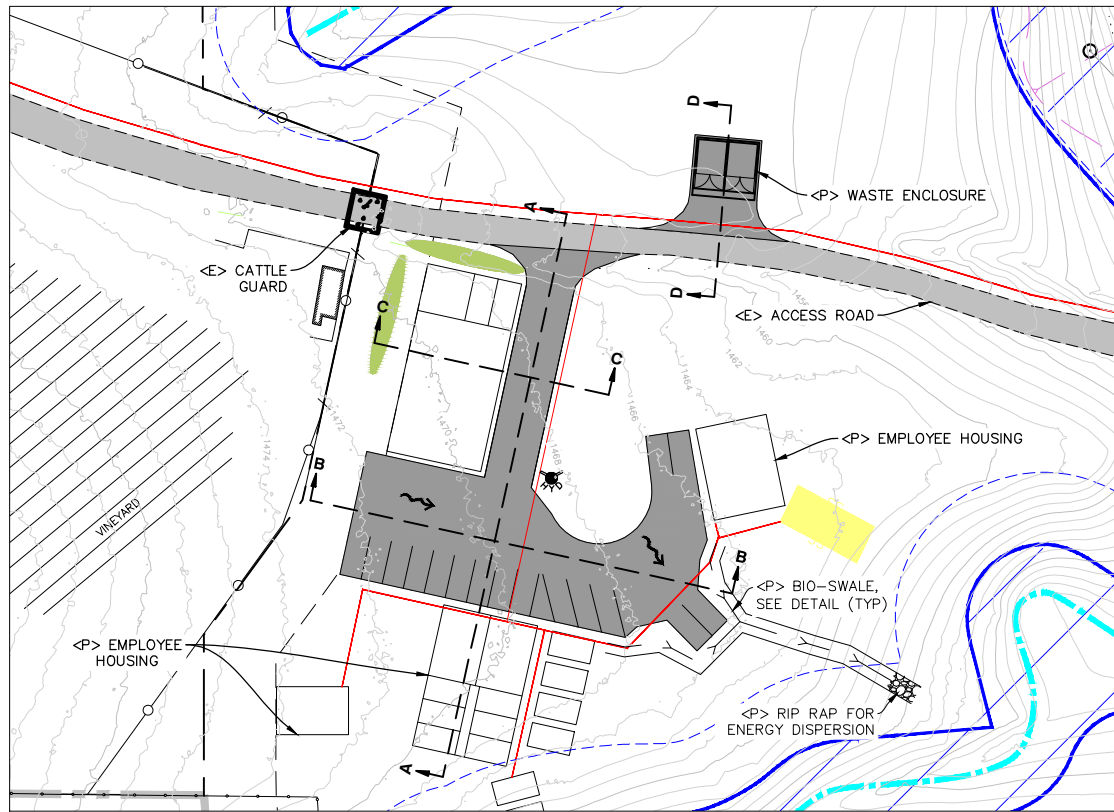

AREA 1 SITE PLAN

22x34 SHEET: 1"=40'
11x17 SHEET: 1"=80'

0 20 40 80

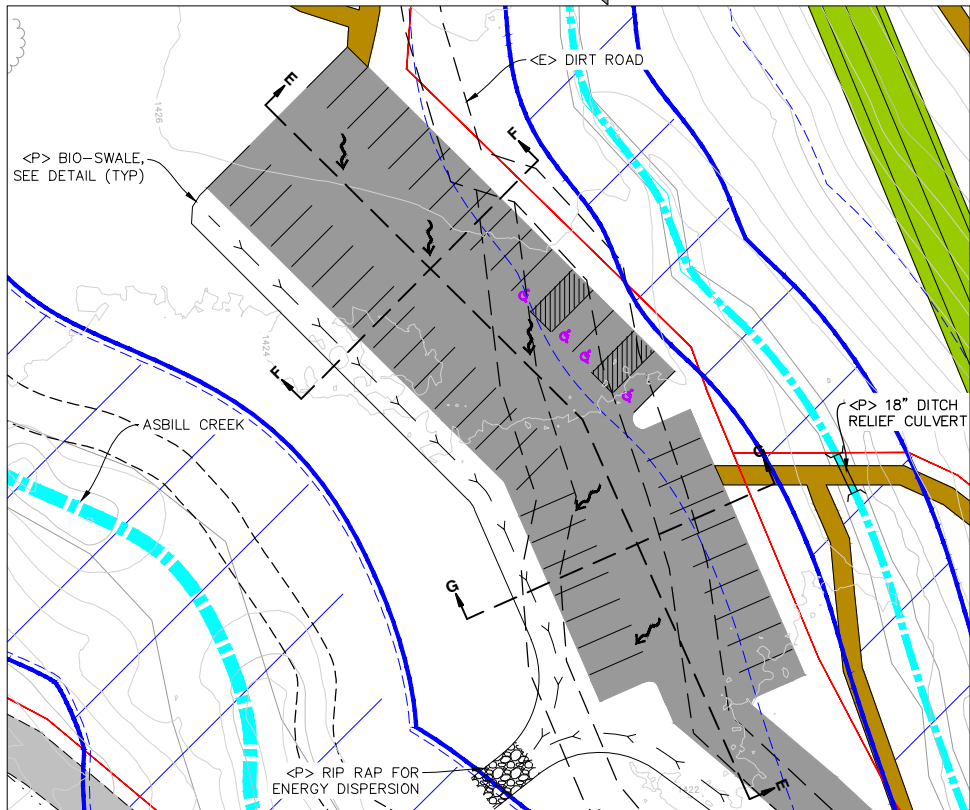

AREA 2 SITE PLAN

22x34 SHEET: 1"=30'
11x17 SHEET: 1"=60'


0 15 30 60

EARTHWORK QUANTITIES (AREA 1):

ESTIMATED ORGANIC MATERIAL = 304 CU.YD.
ESTIMATED CUT = 30 CU.YD.
ESTIMATED FILL = 136 CU.YD.
ESTIMATED IMPORT FILL (AGGREGATE) = 209 CU.YD.
TOTAL SURFACE AREA = 21,333 SQ.FT.


EARTHWORK QUANTITIES (AREA 2):

ESTIMATED ORGANIC MATERIAL = 363 CU.YD.
ESTIMATED CUT = 107 CU.YD.
ESTIMATED FILL = 195 CU.YD.
ESTIMATED IMPORT FILL (AGGREGATE) = 363 CU.YD.
TOTAL SURFACE AREA = 23,600 SQ.FT.

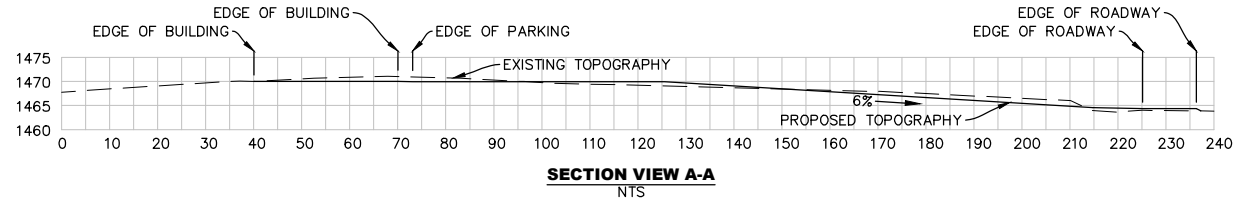


SECTION VIEW A-A

NTS

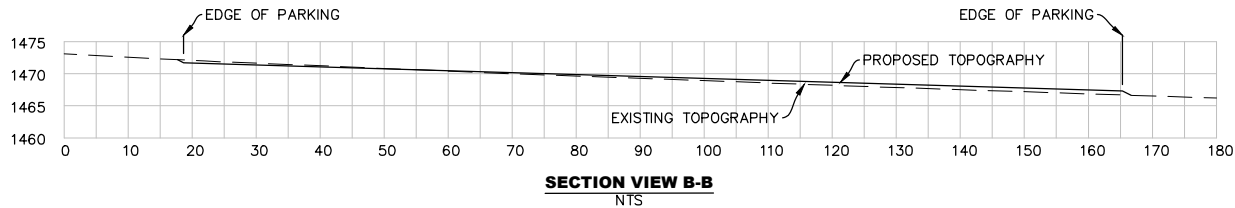


SECTION VIEW B-B

NTS

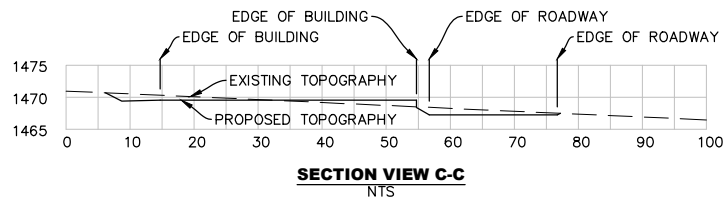


SECTION VIEW C-C

NTS

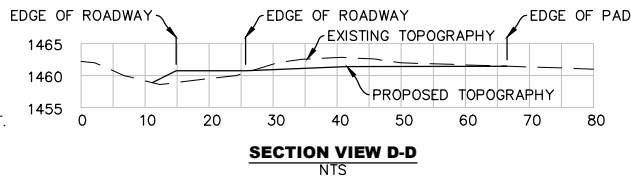


SECTION VIEW D-D

NTS

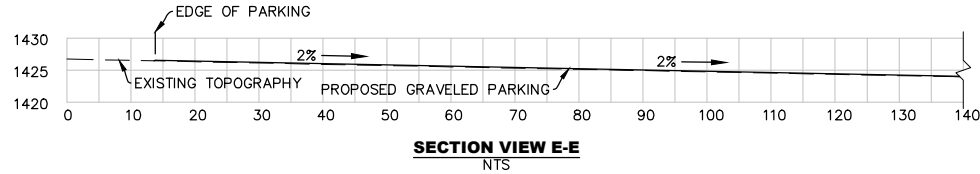


SECTION VIEW E-E

NTS

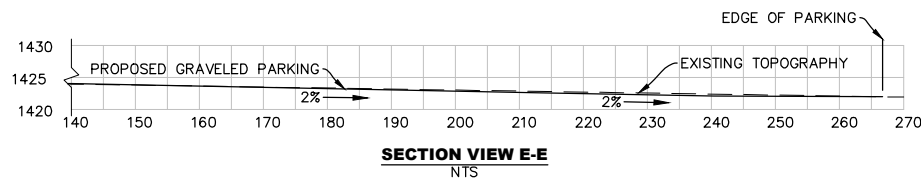


SECTION VIEW E-E

NTS

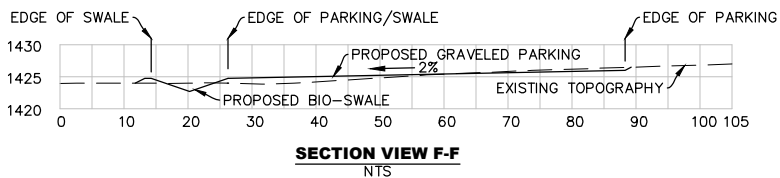

SECTION VIEW F-F

NTS

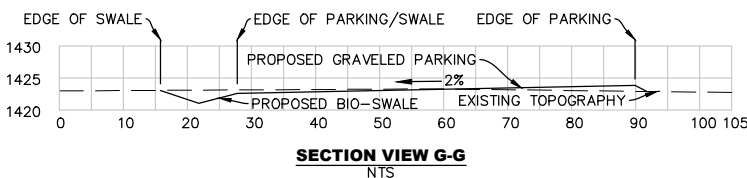

SECTION VIEW G-G

NTS



NORTHPOINT
CONSULTING GROUP, INC.
1117 Samoa Blvd., Arcata, CA 95521

HUTTOPIA SIX SIGMA GLAMPING PROJECT


13444 SPRUCE GROVE RD, LOWER LAKE, CA 95457

AREA 1 AND 2 GRADING PLAN

PROJ. MGR.: FOW
DRAWN BY: TJS
DATE: 07-29-19
SCALE: AS SHOWN











SHEET
C2

19-029

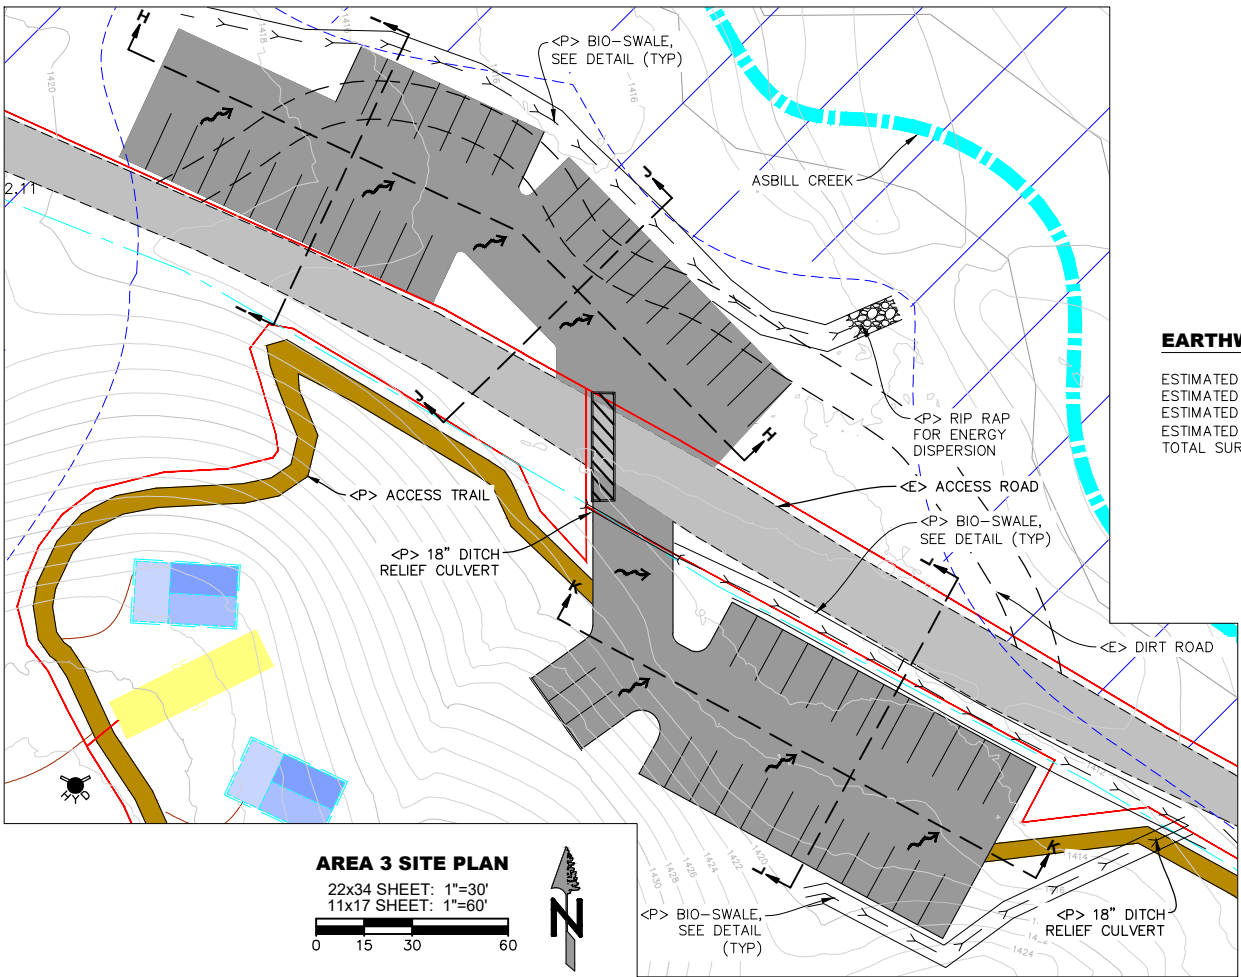

EARTHWORK QUANTITIES (AREA 3):

ESTIMATED ORGANIC MATERIAL	= 338 CU.YD.
ESTIMATED CUT	= 185 CU.YD.
ESTIMATED FILL	= 289 CU.YD.
ESTIMATED IMPORT FILL (AGGREGATE)	= 338 CU.YD.
TOTAL SURFACE AREA	= 22,605 SQ.FT.

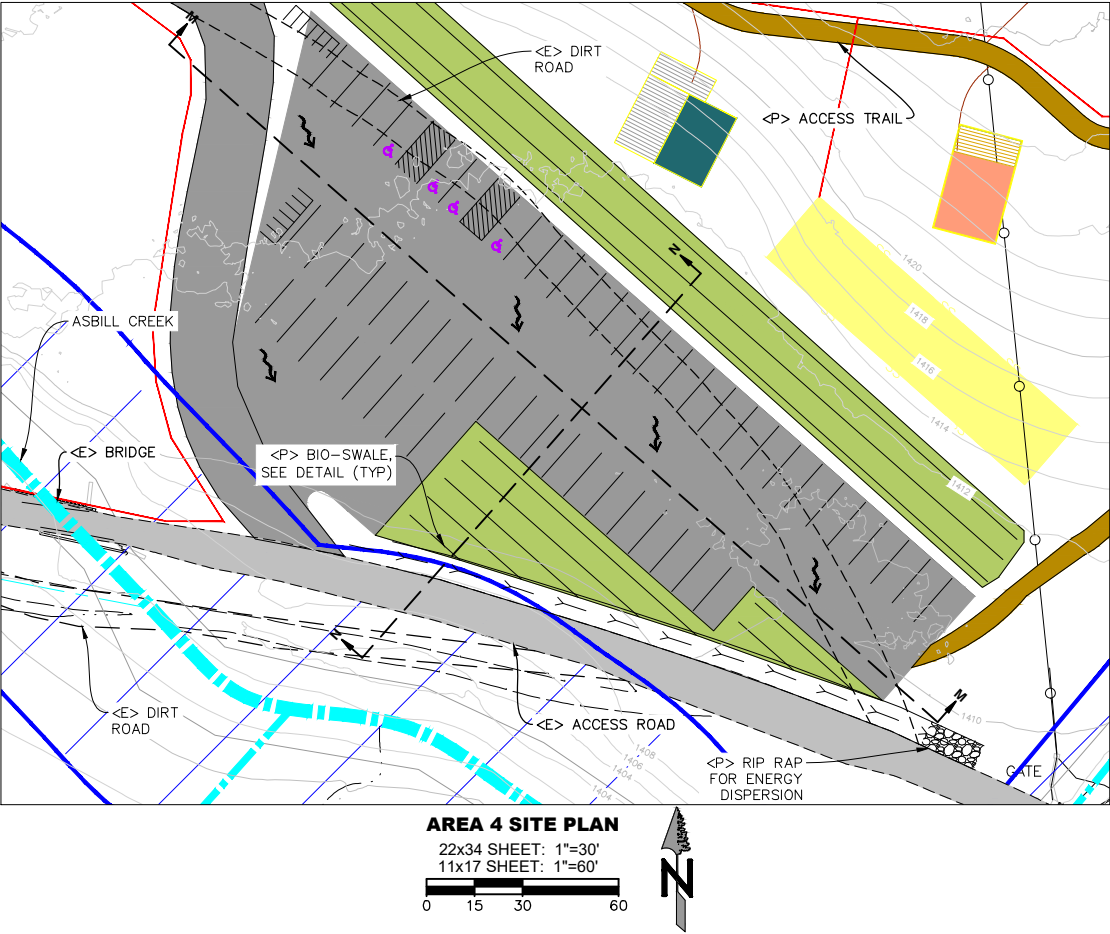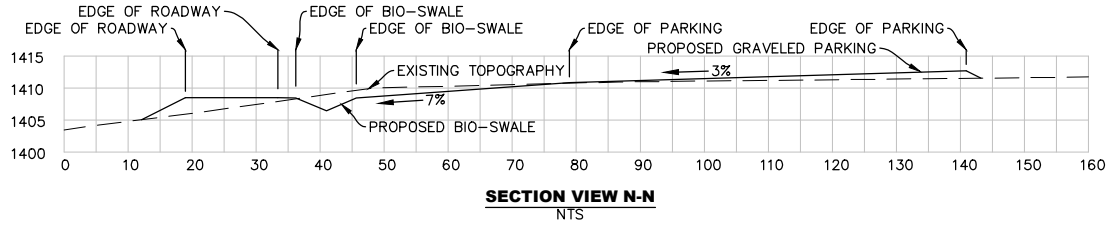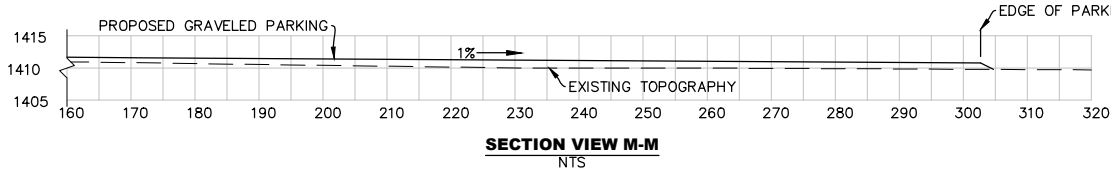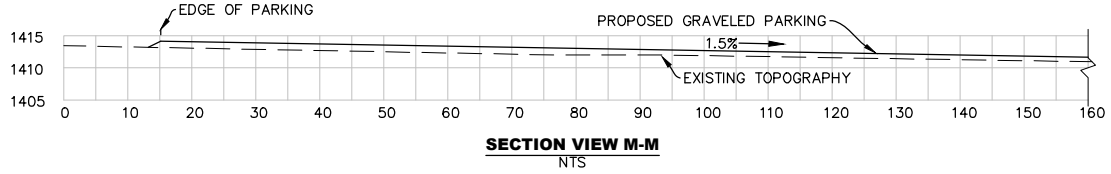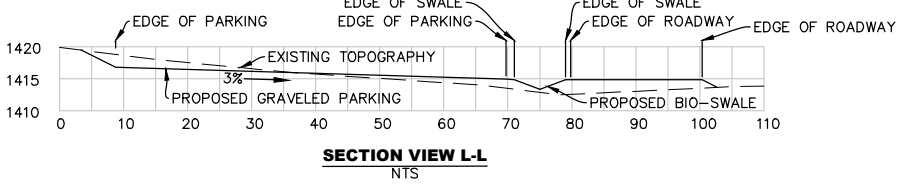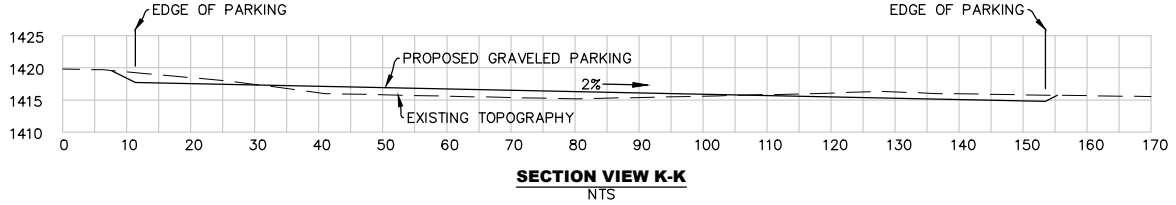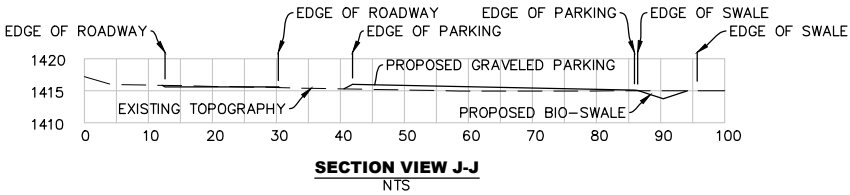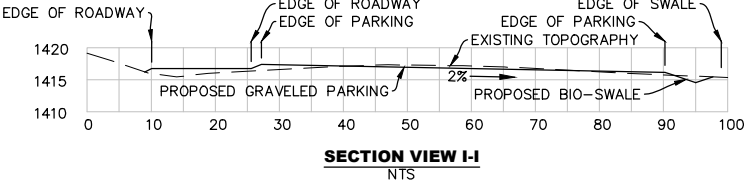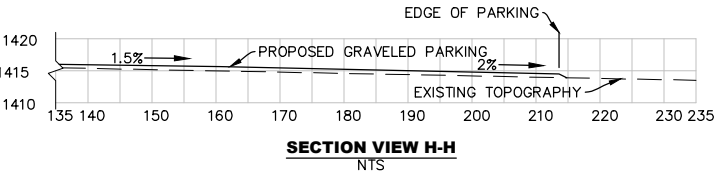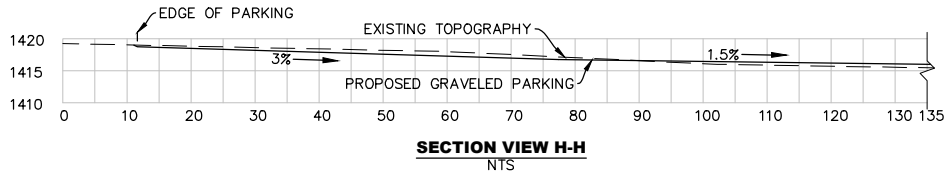

EARTHWORK QUANTITIES (AREA 4):

ESTIMATED ORGANIC MATERIAL	= 358 CU.YD.
ESTIMATED CUT	= 233 CU.YD.
ESTIMATED FILL	= 973 CU.YD.
ESTIMATED IMPORT FILL (AGGREGATE)	= 358 CU.YD.
TOTAL SURFACE AREA	= 23,931 SQ.FT.

Area 3, 2020 - 15-29 Draw Name: P:\Huttofia - Six Sigma Glamping Resort - 19-029\CAD\HUTTOPIA-UTILITY AND GRADING PLAN.dwg Updated By: Yousi Rana





NORTHPOINT
 CONSULTING GROUP, INC.
 1117 Samoa Blvd., Arcata, CA 95521

HUTTOPIA SIX SIGMA GLAMPING PROJECT
 13444 SPRUCE GROVE RD, LOWER LAKE, CA 95457
AREA 3 AND 4 GRADING PLAN

PROJ. MGR.: FOW
 DRAWN BY: TJS
 DATE: 07-29-19
 SCALE: AS SHOWN




SHEET
C3
 19-029

Area 5, 2020 - 15-29 Draw Name: P:\Huttoopia - Six Sigma Glamping Resort - 19-029\CAD\HUTTOPIA-UTILITY AND GRADING PLAN.dwg Updated By: Yord Rana

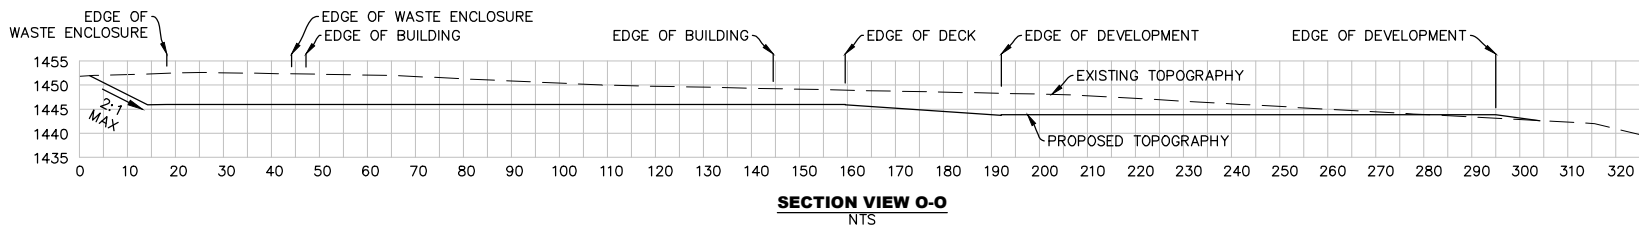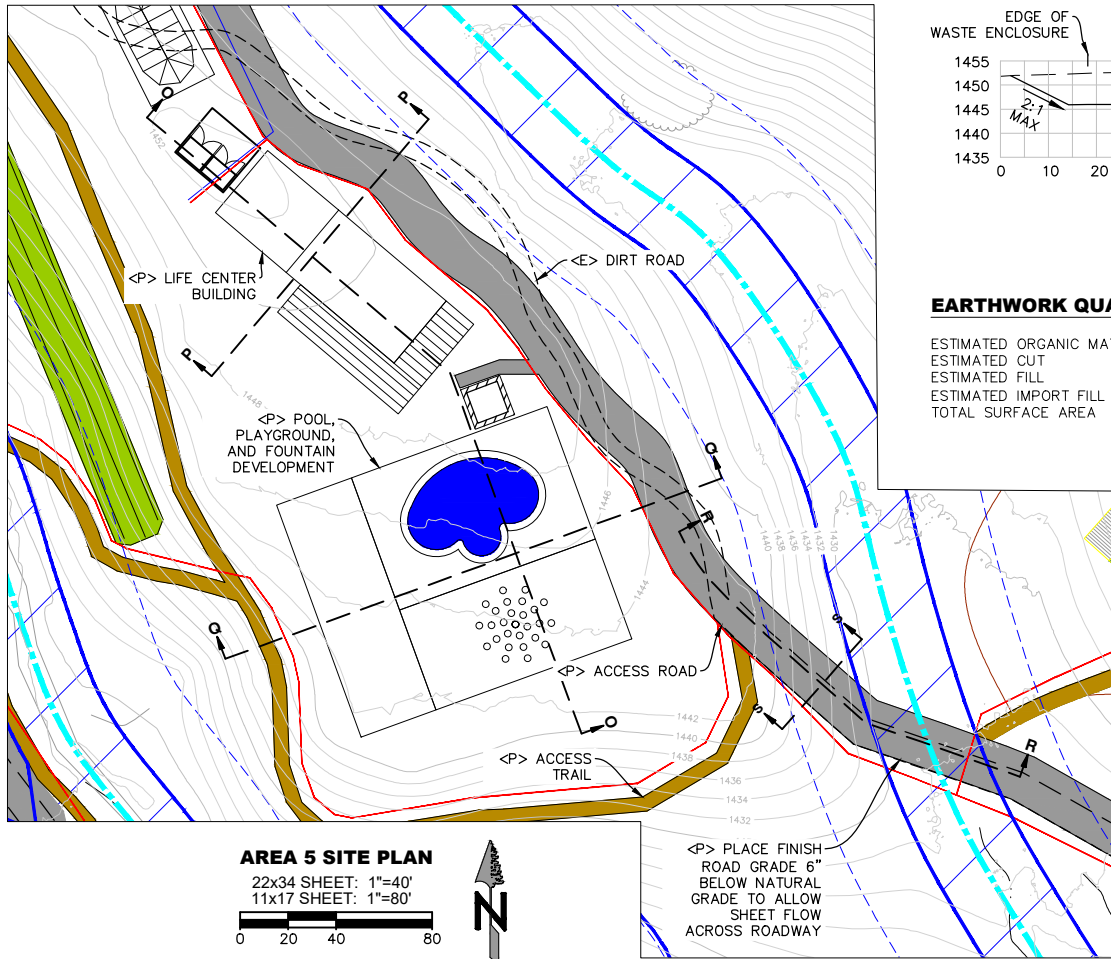






EARTHWORK QUANTITIES (AREA 5):

ESTIMATED ORGANIC MATERIAL = 394 CU.YD.
ESTIMATED CUT = 1,763 CU.YD.
ESTIMATED FILL = 128 CU.YD.
ESTIMATED IMPORT FILL (AGGREGATE) = 10 CU.YD.
TOTAL SURFACE AREA = 16,635 SQ.FT.

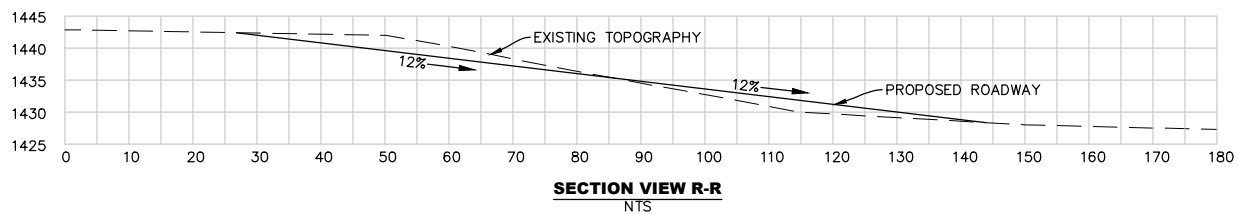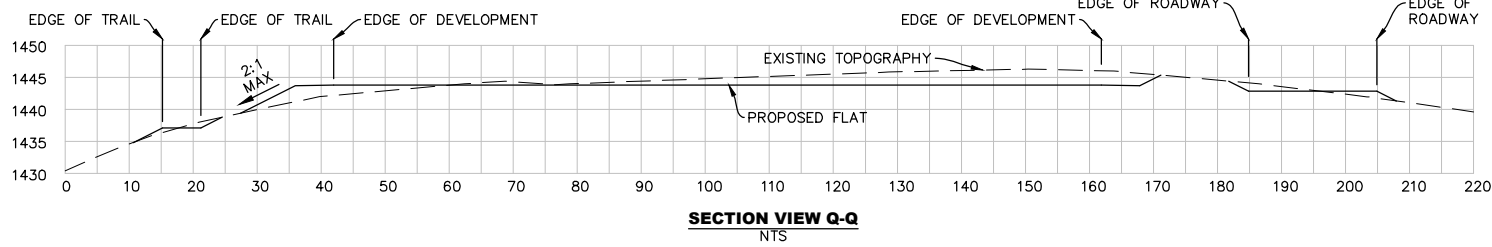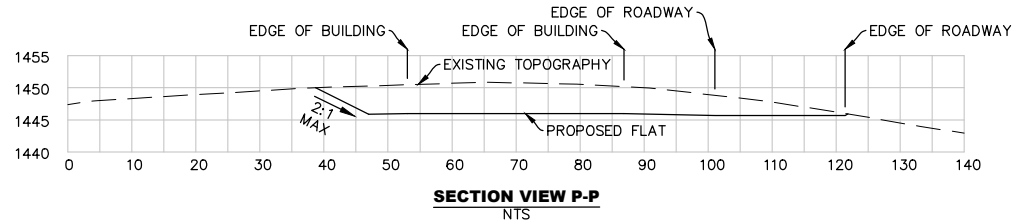

EARTHWORK QUANTITIES (AREA 6):

ESTIMATED ORGANIC MATERIAL = 222 CU.YD.
ESTIMATED CUT = 280 CU.YD.
ESTIMATED FILL = 877 CU.YD.
ESTIMATED IMPORT FILL (AGGREGATE) = 160 CU.YD.
TOTAL SURFACE AREA = 12,031 SQ.FT.

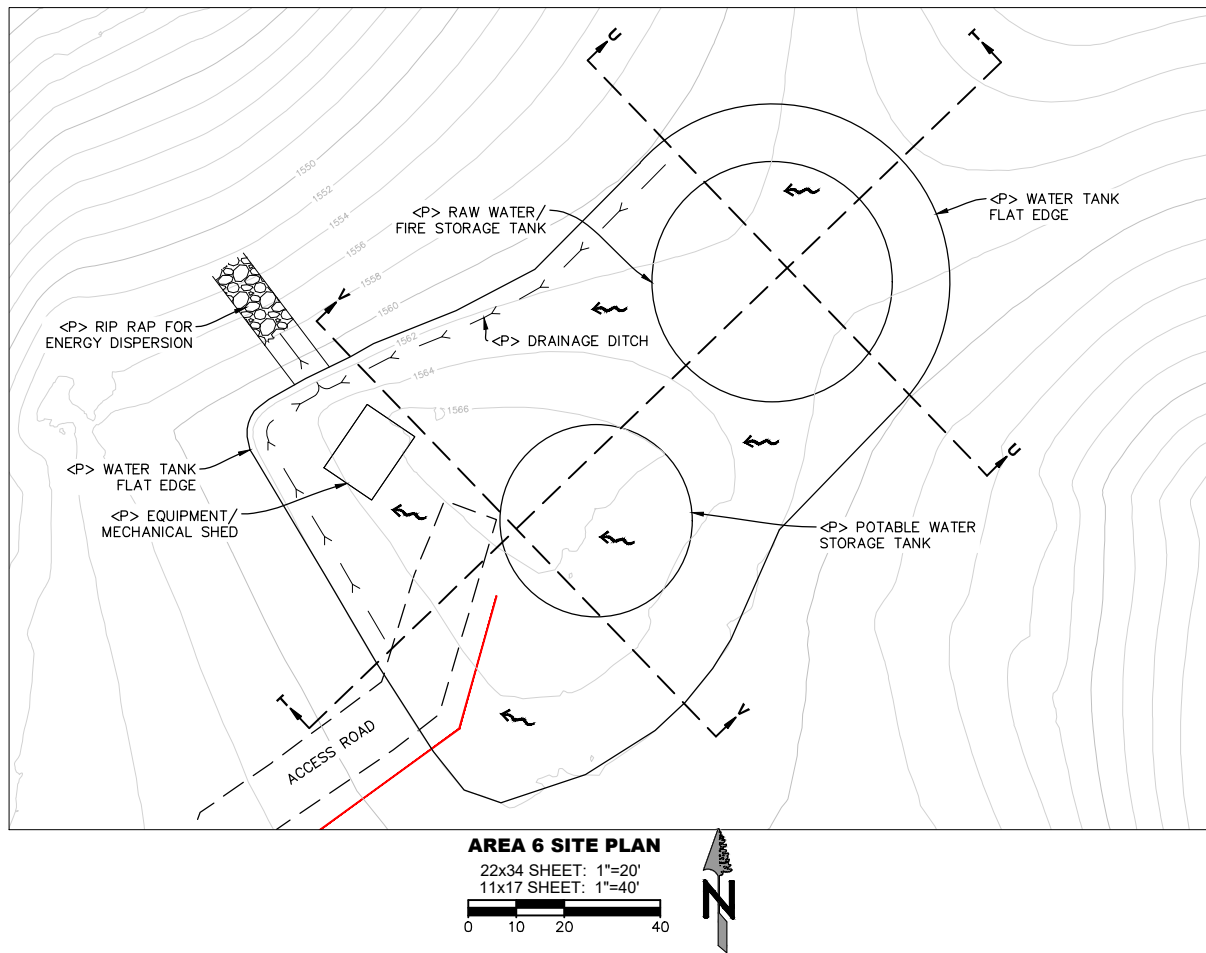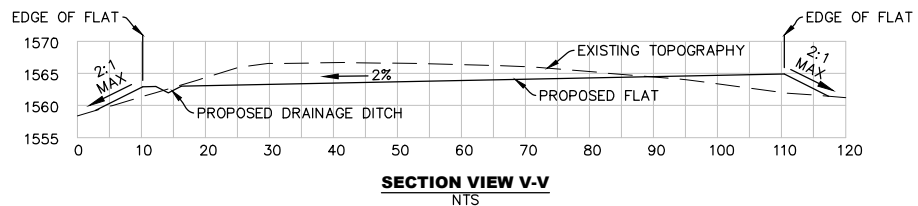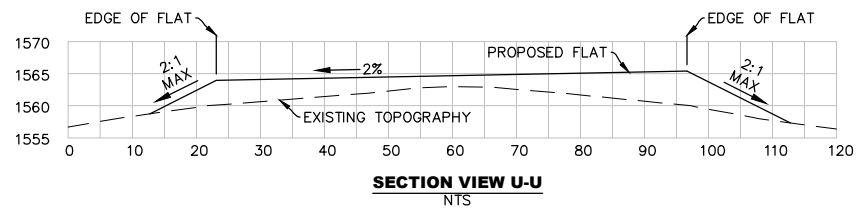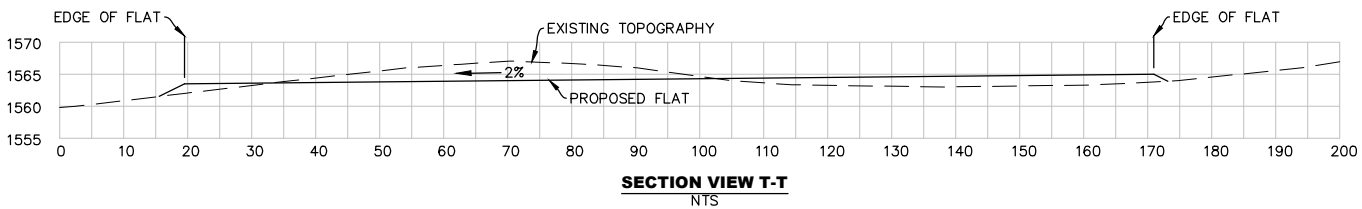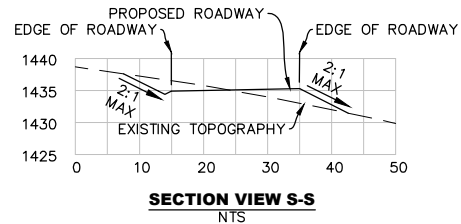


NORTHPOINT
CONSULTING GROUP, INC.
1117 Samoa Blvd., Arcata, CA 95521


HUTTOPIA SIX SIGMA GLAMPING PROJECT
13444 SPRUCE GROVE RD, LOWER LAKE, CA 95457
AREA 5 AND 6 GRADING PLAN

PROJ. MGR.: FOW
DRAWN BY: TJS
DATE: 07-29-19
SCALE: AS SHOWN

SHEET
C4
19-029

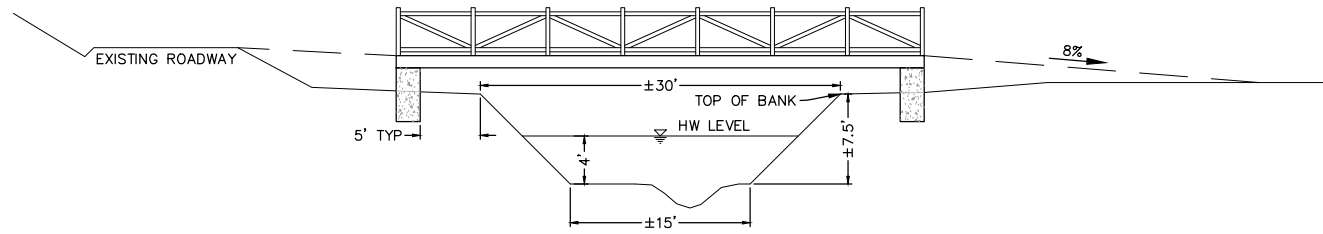


SECTION VIEW

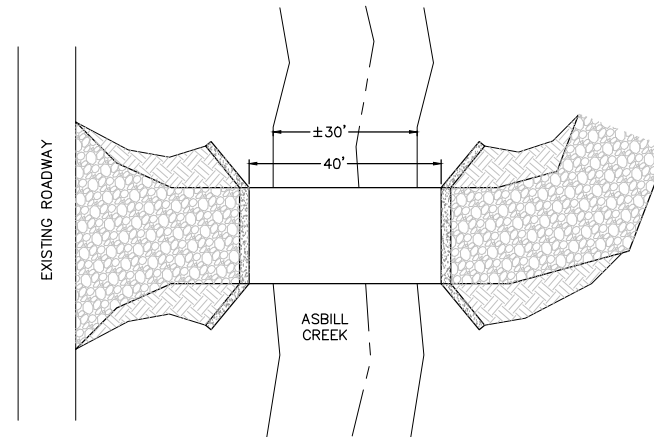


PLAN VIEW

ACCESS ROAD CROSSING

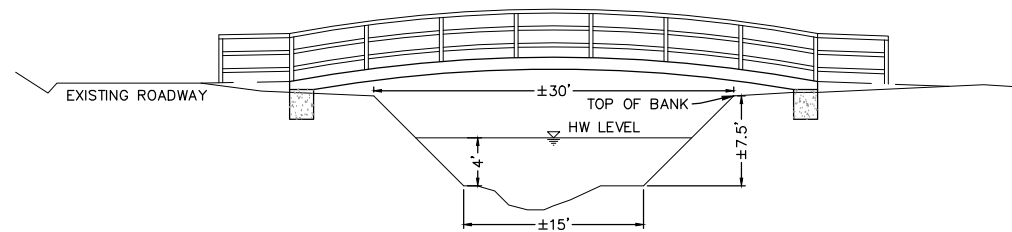


SECTION VIEW

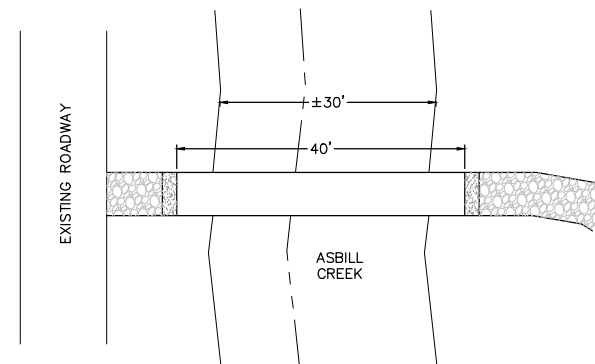


PLAN VIEW

PEDESTRIAN CROSSING #1
NTS

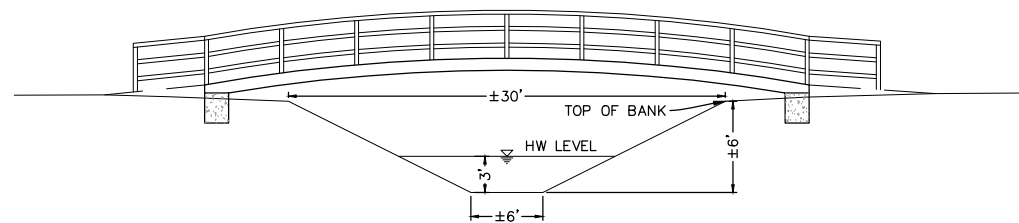

SECTION VIEW

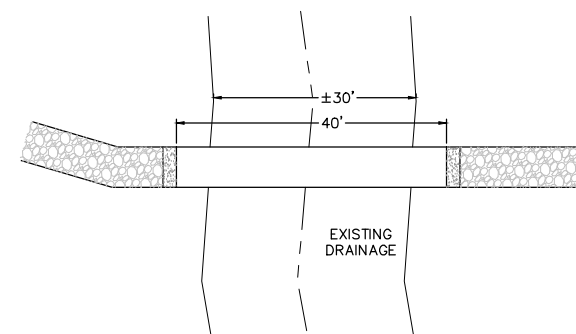

PLAN VIEW

PEDESTRIAN CROSSING #2
NTS




NORTHPOINT
CONSULTING GROUP, INC.
1117 Samoa Blvd., Arcata, CA 95521

HUTTOPIA SIX SIGMA GLAMPING PROJECT
13444 SPRUCE GROVE RD, LOWER LAKE, CA 95457
PROPOSED STREAM AND DRAINAGE CROSSINGS

PROJ. MGR.:	<u>POW</u>
DRAWN BY:	<u>TJS</u>
DATE:	<u>07-29-19</u>
SCALE:	<u>AS SHOWN</u>

SHEET
C5
19-029

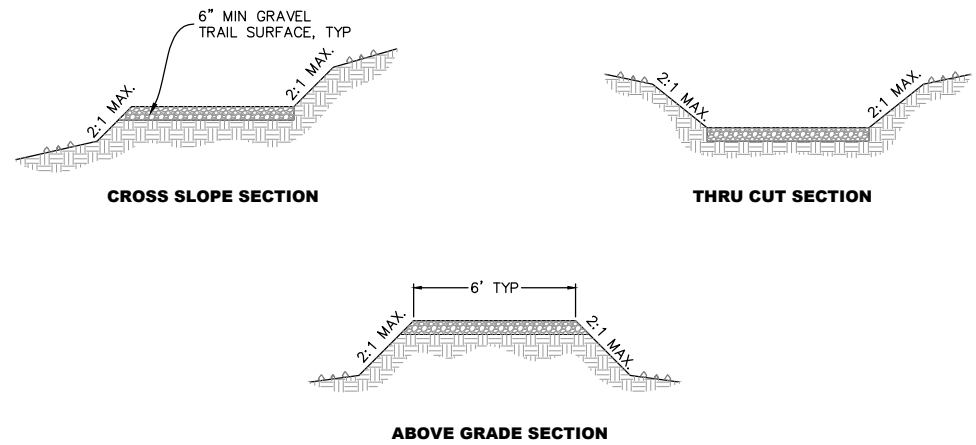


TYPICAL ACCESS ROAD DETAILS

SCALE: NTS

TYPICAL ACCESS TRAIL DETAIL

SCALE: NTS

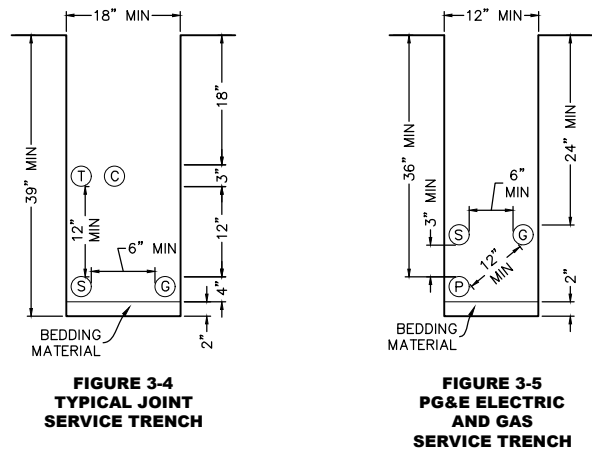

**FIGURE 3-4
TYPICAL JOINT
SERVICE TRENCH**

**FIGURE 3-5
PG&E ELECTRIC
AND GAS
SERVICE TRENCH**

PG&E ELECTRIC & GAS SERVICE REQUIREMENTS TABLE 2-1 MINIMUM SEPARATION AND CLEARANCE REQUIREMENTS FOR TRENCHES								
		G	DUCT T	DB T	C	S	P	SL
(IN INCHES)								
G	GAS	—	12	12	12	6	12	6
T	TELEPHONE (DUCT)	12	—	1	1	12	12	12
T	TELEPHONE (DIRECT BURY)	12	1	—	1	12	12	12
C	CATV	12	1	1	—	12	12	12
S	ELECTRIC SECONDARY	6	12	12	12	1.5	3	1.5
P	ELECTRIC PRIMARY	12	12	12	12	3	3	3
SL	STREETLIGHT	6	12	12	12	1.5	3	1.5
NE	FOREIGN ELECTRIC SOURCES, NON-PG&E	12	12	12	12	12	12	12

TYPICAL JOINT-SERVICE TRENCH NOTES:

1. TRENCH DEPTH VARIES DEPENDING ON THE OCCUPANT'S FACILITY ALLOTMENT.
2. SOIL COMPACTION MUST MEET PG&E'S, AND ANY APPLICABLE FEDERAL, STATE, COUNTY, AND LOCAL REGULATIONS.
3. A JOINT SERVICE TRENCH MUST MEET ALL SEPARATION AND CLEARANCE DIMENSIONS SHOWN IN TABLE 2-1, BELOW.



HUTTOPIA SIX SIGMA GLAMPING PROJECT

13444 SPRUCE GROVE RD, LOWER LAKE, CA 95457

SITE DETAILS AND NOTES

OBJ. MGR.:	POW
DRAWN BY:	TJS
DATE:	07-29-19
SCALE:	AS SHOWN

SHEET
C6
9-029

HUTTOPIA SIX SIGMA GLAMPING PROJECT


PRELIMINARY EXTERIOR LIGHTING PLAN

APN: 012-012-69

EXTERIOR LIGHTING FIXTURE SCHEDULE			
LIGHTING	MANUFACTURER NUMBER	WATT	REMARKS
TRAIL LIGHT	93706-31	100	SEE BOLLARD AND MOUNTING DETAILS ON SHEET L2
AREA LIGHT	91083-AL	80	SEE AREA LIGHT DETAILS ON SHEET L1 & L3
POOL LIGHT	TBD	TBD	SEE POOL LIGHT LOCATIONS ON SHEET L2

EXTERIOR LIGHTING NOTES:

1. ALL LIGHTING FIXTURES NOTED, OR EQUIVALENT, ARE TO BE INSTALLED PER SPECIFICATIONS BY THE MANUFACTURER.
2. ALL EXTERIOR LIGHTING SHALL BE HOODED, SHIELDED OR OPAQUE. NO UN-OBSTRUCTED BEAM OF LIGHT SHALL BE DIRECTED BEYOND ANY PROPERTY LINE.
3. VERIFY EXACT EQUIPMENT AND FIXTURES WITH OWNER PRIOR TO INSTALLATION.
4. ALL EXTERIOR LIGHTING WILL BE INSTALLED FOLLOWING HCD REQUIREMENTS.
5. ALL EXTERIOR LIGHTING WILL BE DIRECTED DOWNWARD AND NOT ONTO ADJACENT PROPERTIES.
6. EXTERIOR LIGHTING WILL COMPLY WITH RECOMMENDATIONS FROM DARKSKY.ORG.
7. REFER TO OPERATIONS MANUAL FOR OPERATING HOURS.

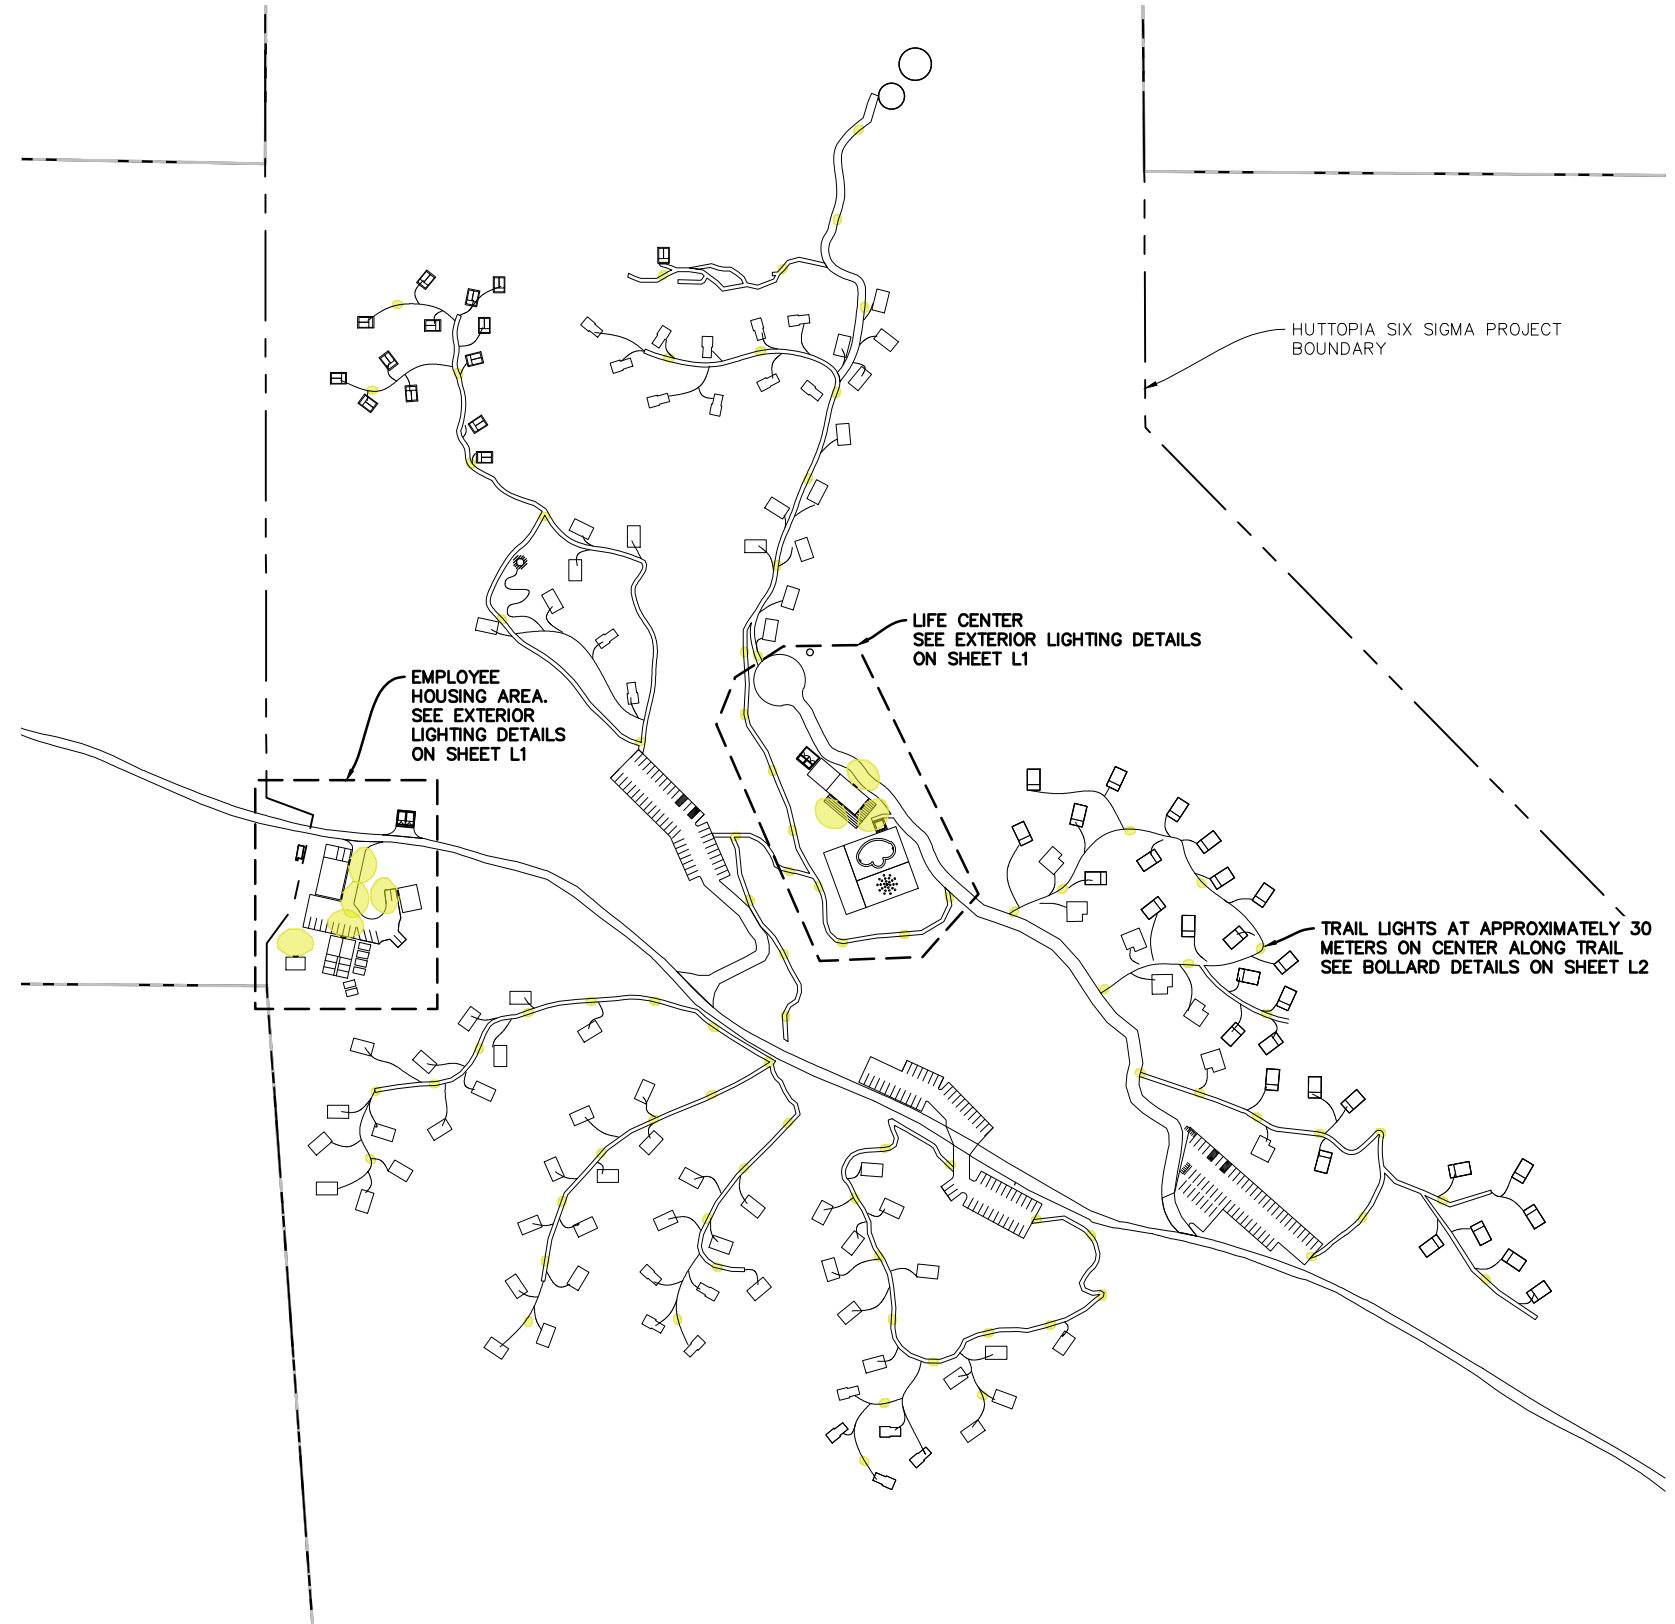

24x36 SHEET: 1"=150'
11x17 SHEET: 1"=300'



A horizontal graphic scale bar with alternating black and white segments. It is marked with the numbers 0, 75, 150, and 300, representing feet.

SHEET INDEX:

L0 - PRELIMINARY EXTERIOR LIGHTING PLAN
L1 - LIGHTING DETAIL 1
L2 - LIGHTING DETAIL 2
L3 - LIGHTING DETAIL 3

[illegible]

NORTHPOINT
CONSULTING GROUP, INC.
1117 Samoa Blvd., Arcata, CA 95521

HUTTOPIA SIX SIGMA GLAMPING PROJECT
13444 SPRUCE GROVE RD, LOWER LAKE, CA 95457
PRELIMINARY EXTERIOR LIGHTING PLAN


PROJ. MGR.: POW
DRAWN BY:
DATE: 07-29-19
SCALE: AS SHOWN

SHEET
L0

9-029

Diagram illustrating the lighting analysis details for a trail light bollard. The diagram shows a cross-section of the bollard with concentric zones representing different footcandle (FC) levels. The zones are labeled as 10 FOOTCANDLE (FC), 5 FC, and 1 FC. A typical path (TYP. PATH) is shown passing through the zones. The distance from the bollard to the 10 FC zone is marked as 11.6'. The diagram is labeled "NOT TO SCALE".

Diagram illustrating the layout of a pool area. The pool is an irregular shape with a double-line border. Two pool lights are indicated for installation below the water surface, each marked with a sun-like symbol and a line pointing to it from the text "POOL LIGHT TO BE INSTALLED BELOW WATER SURFACE". The pool is surrounded by a deck area, and there are yellow and grey shaded regions outside the pool area. A cluster of small circles is located at the bottom right of the pool area.

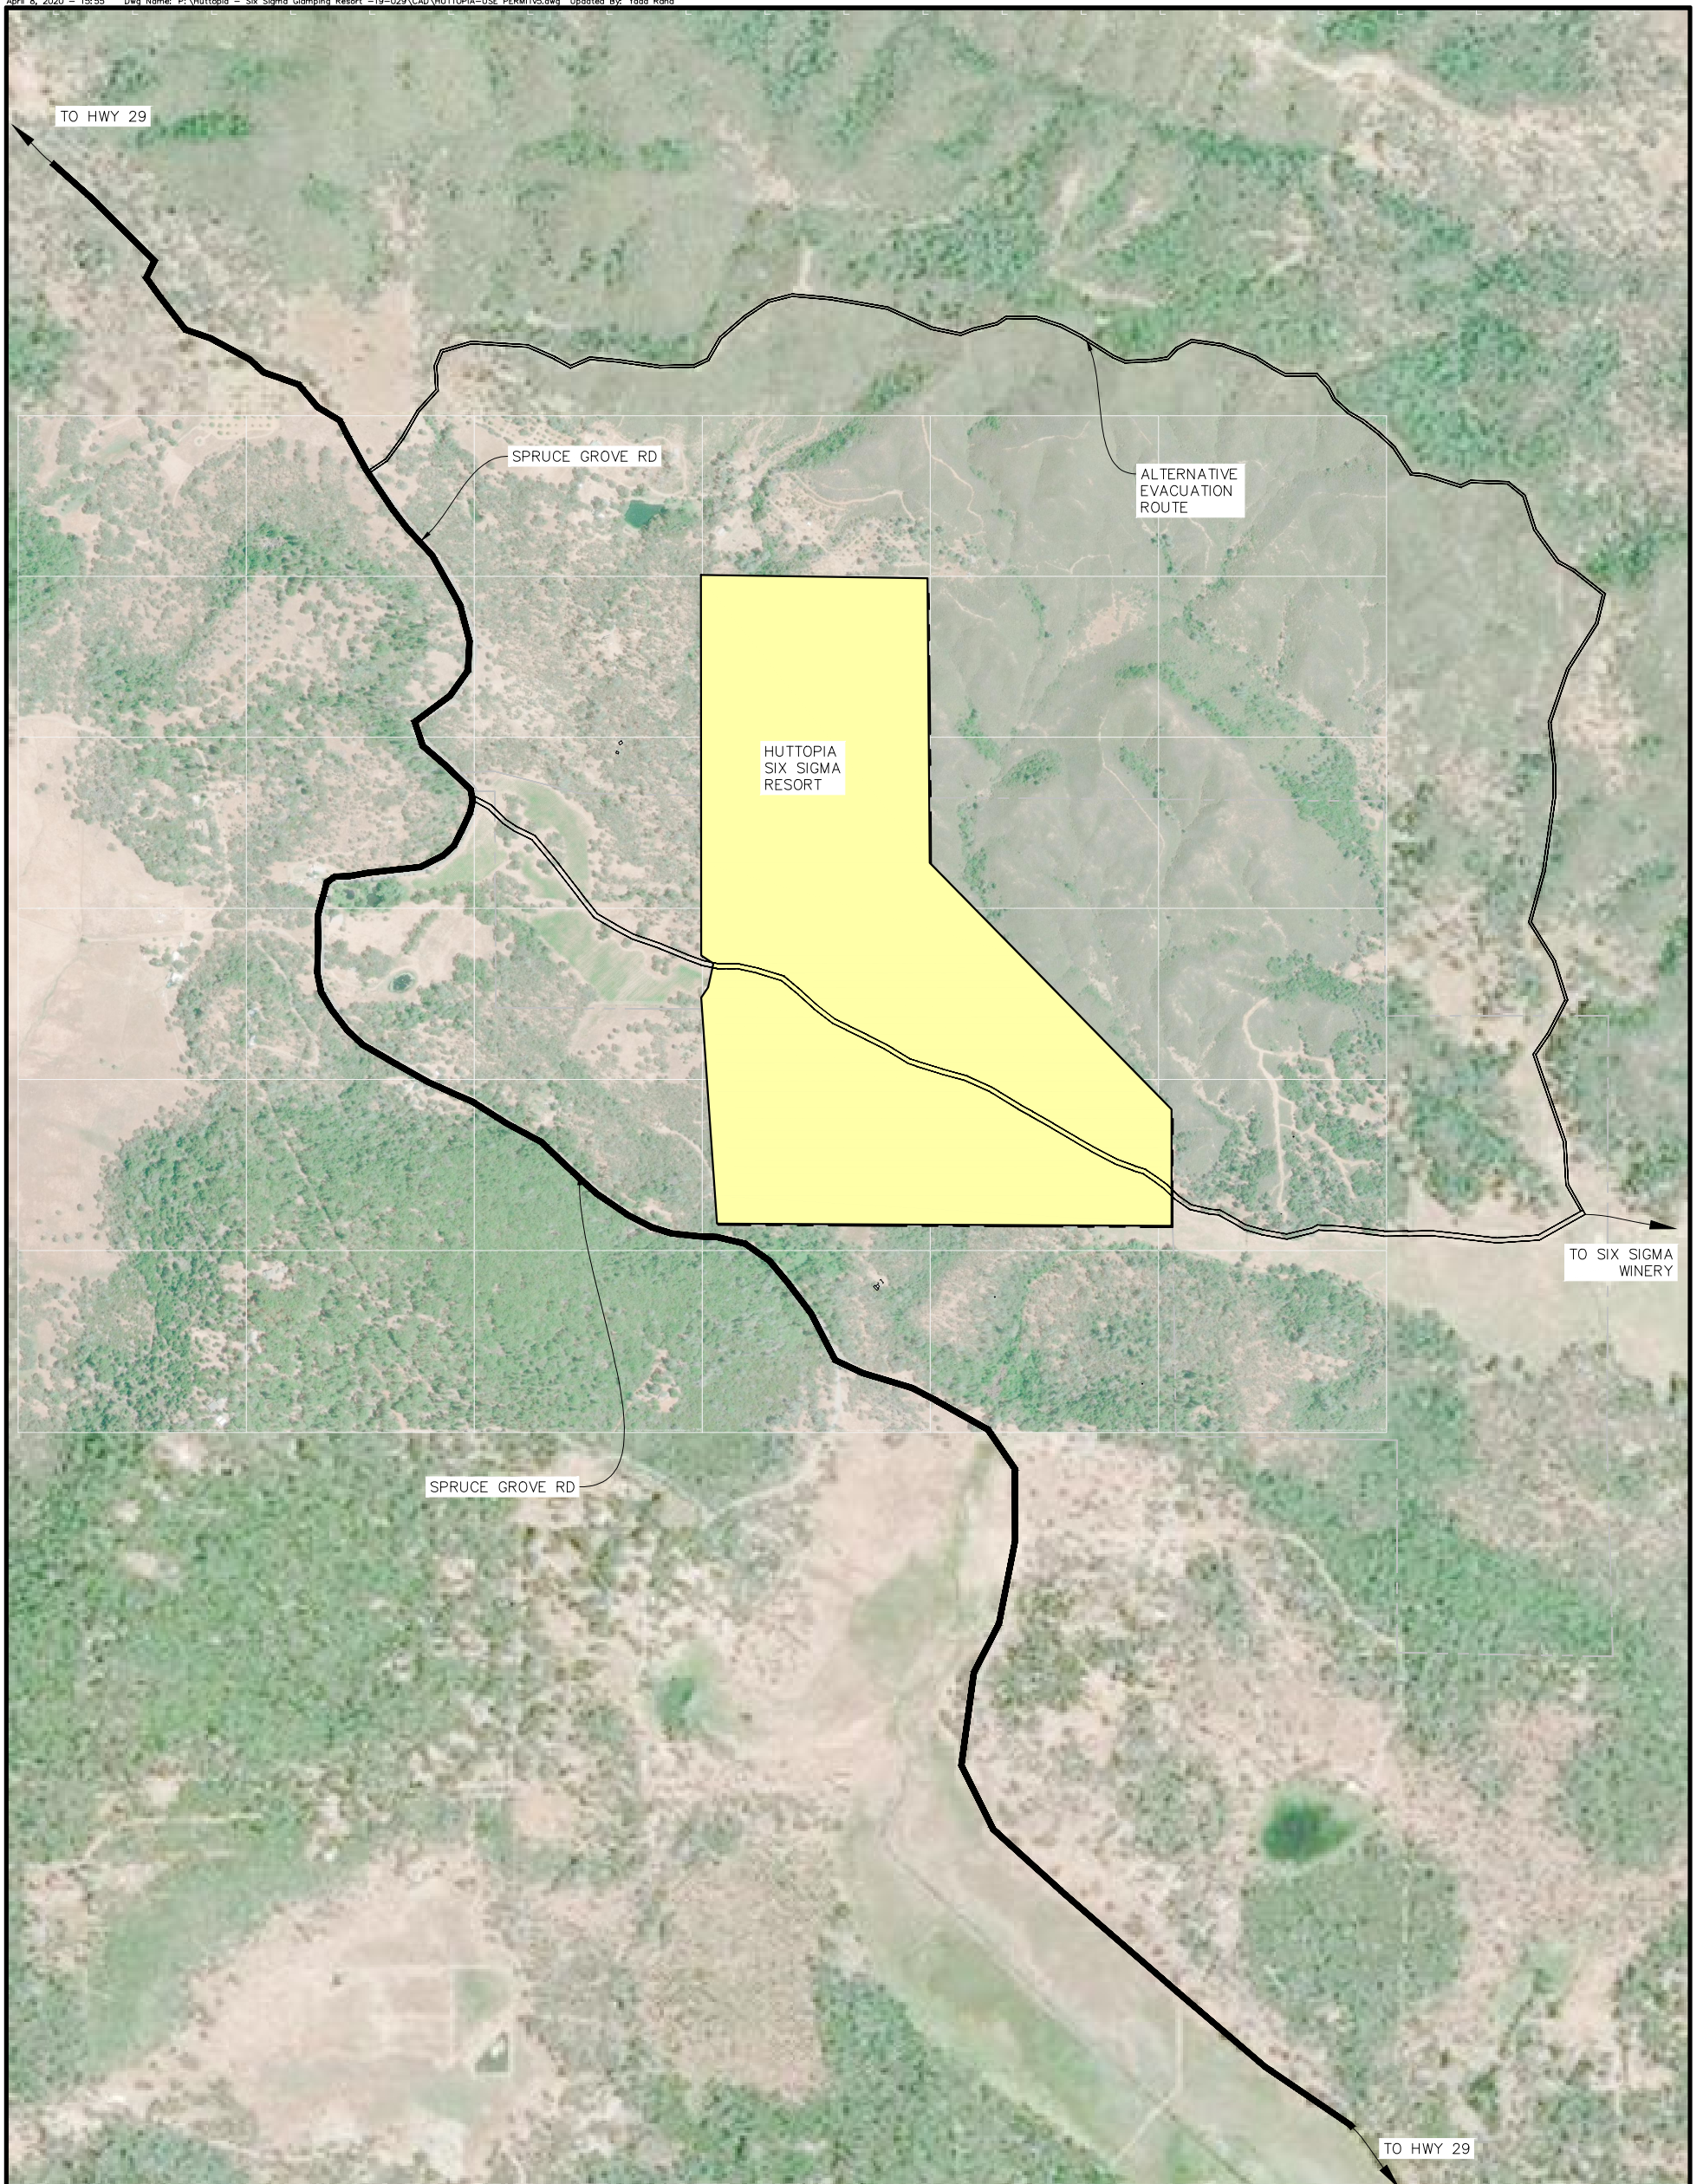

EXITING SITE PLAN

22x34 SHEET: 1"=250'
11x17 SHEET: 1"=500'



A horizontal graphic scale bar with a black and white alternating pattern. It is marked with the numbers 0, 75, 150, and 500, representing feet.



LEGEND

- SPRUCE GROVE ROAD
 SIX SIGMA ACCESS ROAD
 PRIVATE RANCH ROAD

SIX SIGMA GLAMPING PROJECT / APN: 012-012-069

13372 SPRUCE GROVE RD, LOWER LAKE, CA 95457

FIRE EVACUATION ROUTES



NORTHPOINT
CONSULTING GROUP, INC.
317 3rd Street, Ste. 15 Eureka, CA 95501

[illegible]