


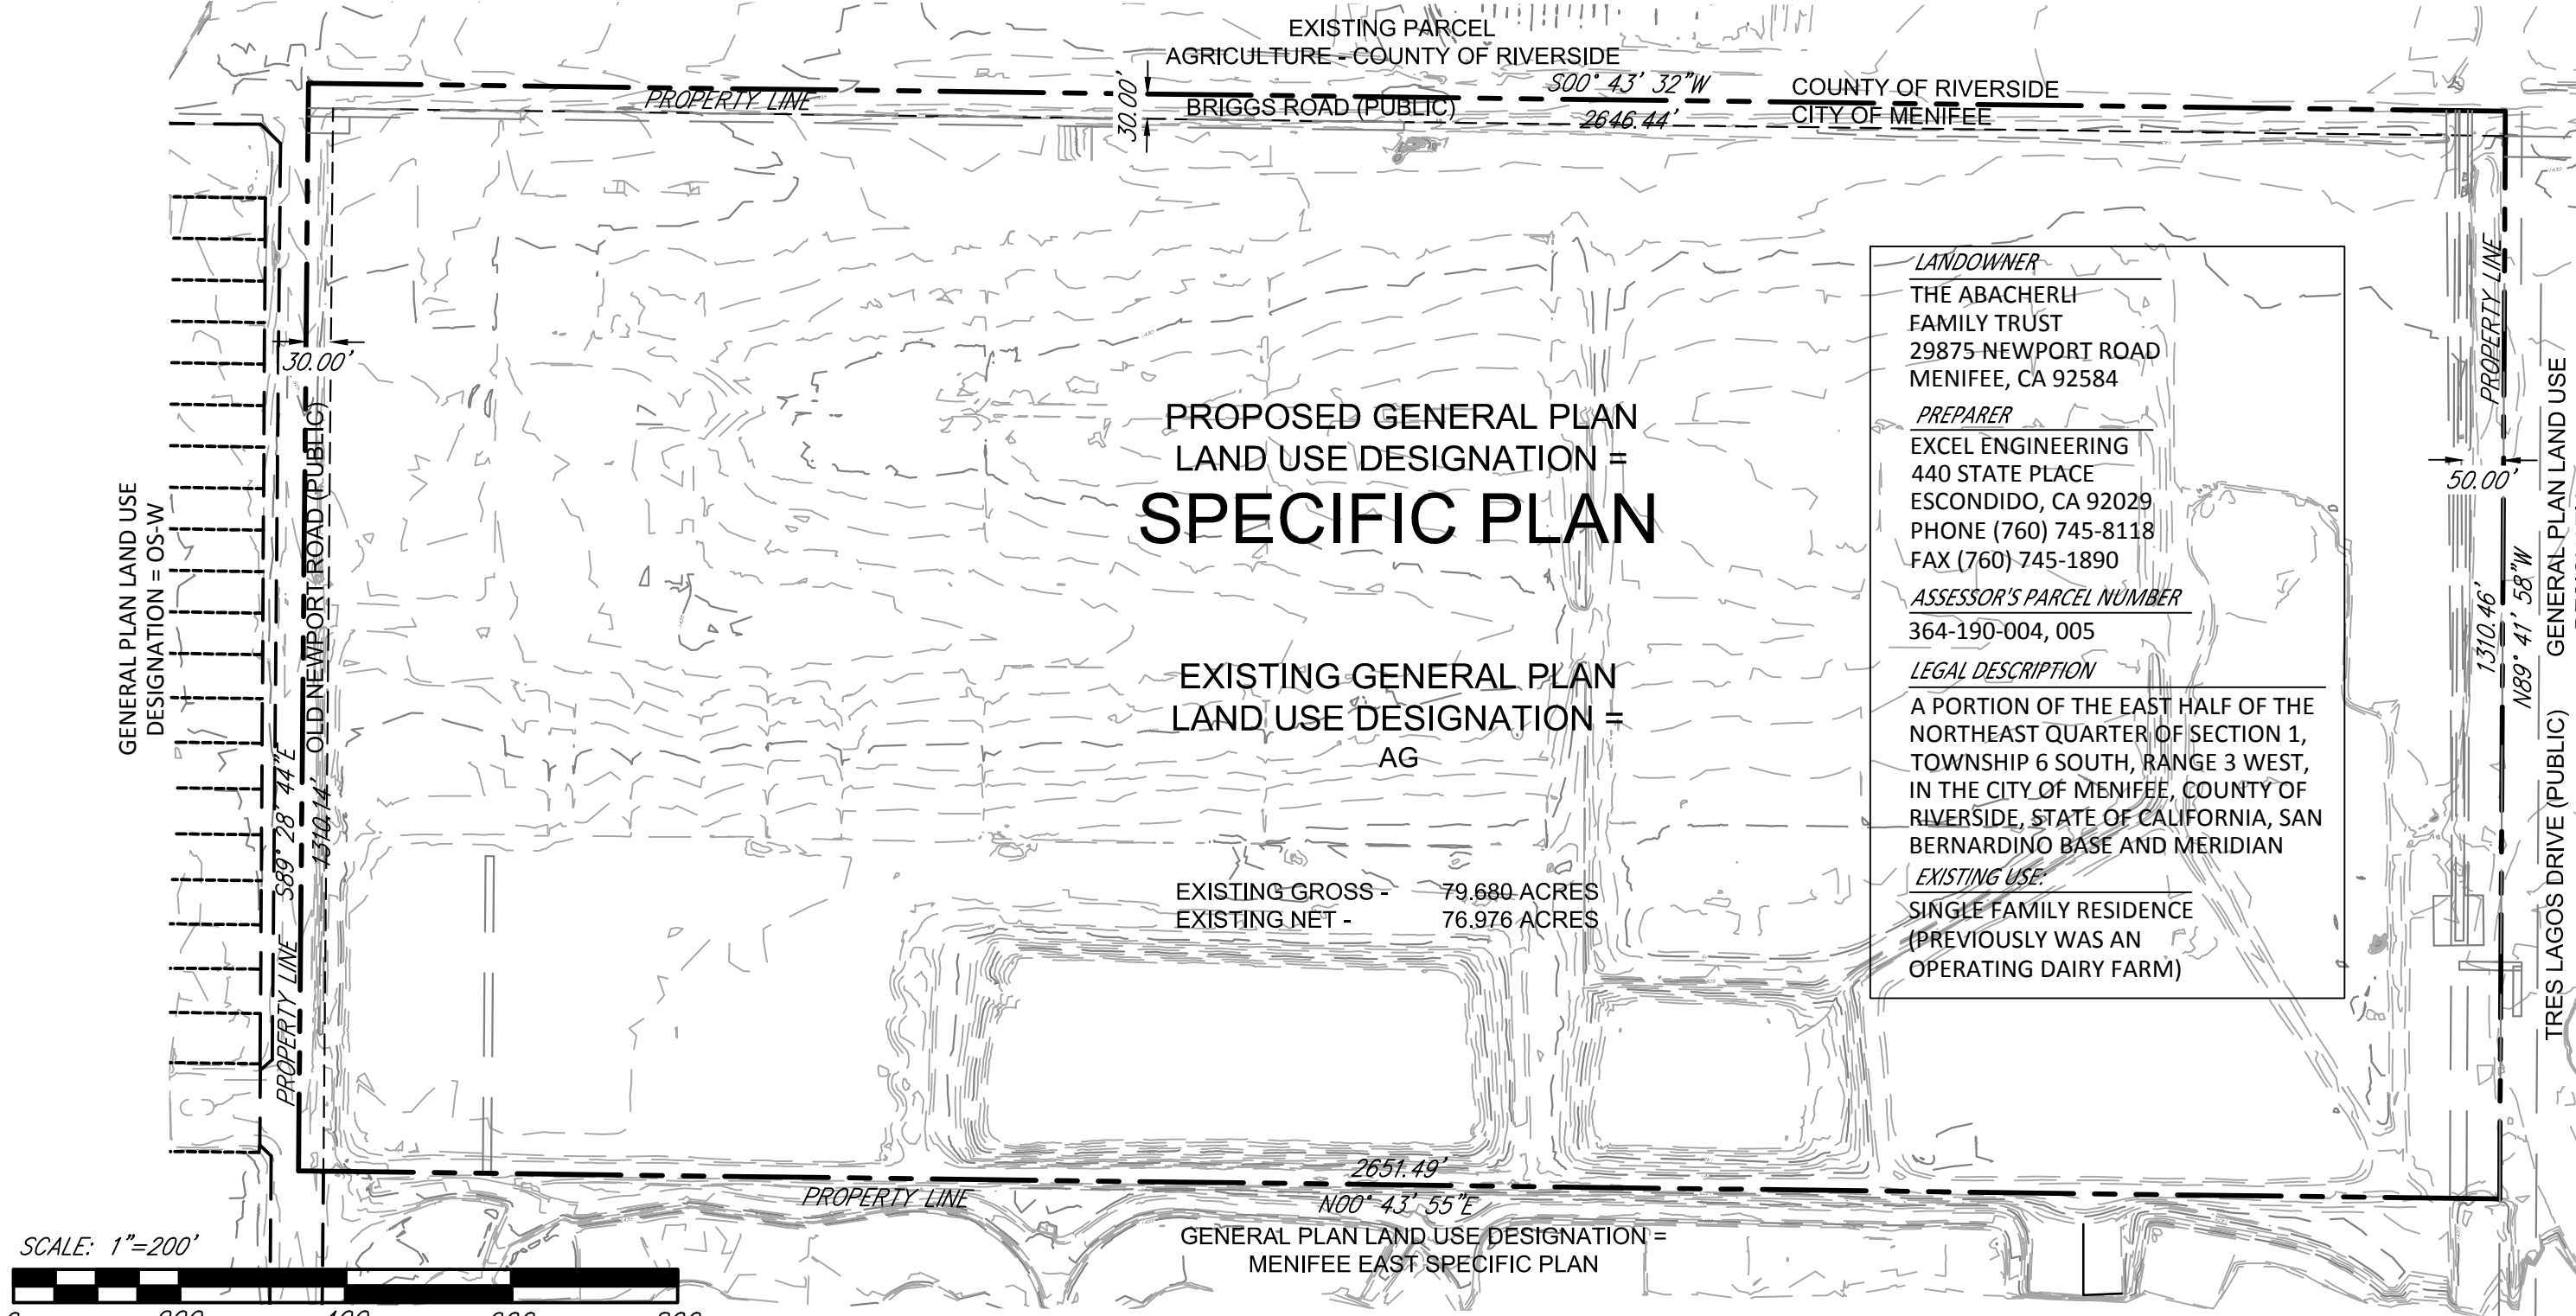



LANDOWNER
THE ABACHERLI
FAMILY TRUST
29875 NEWPORT ROAD
MENIFEE, CA 92584

PREPARER
EXCEL ENGINEERING
440 STATE PLACE
ESCONDIDO, CA 92029
PHONE (760) 745-8118
FAX (760) 745-1890

ASSESSOR'S PARCEL NUMBER
364-190-004, 005

LEGAL DESCRIPTION
A PORTION OF THE EAST HALF OF THE
NORTHEAST QUARTER OF SECTION 1,
TOWNSHIP 6 SOUTH, RANGE 3 WEST,
IN THE CITY OF MENIFEE, COUNTY OF
RIVERSIDE, STATE OF CALIFORNIA, SAN
BERNARDINO BASE AND MERIDIAN

EXISTING USE
SINGLE FAMILY RESIDENCE
(PREVIOUSLY WAS AN
OPERATING DAIRY FARM)

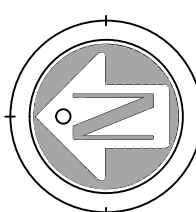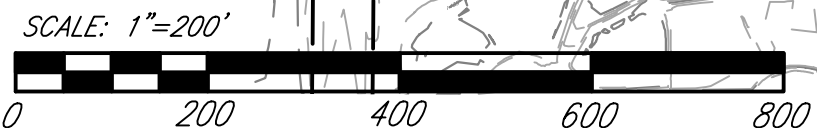

EXCEL
ENGINEERING
LAND PLANNING • ENGINEERING • SURVEYING
440 STATE PLACE, ESCONDIDO, CA 92029
PH (760) 745-8118 FX (760) 745-1890

LEGEND

PROPERTY BOUNDARY ————

EXISTING RIGHT OF WAY - - - - -

GENERAL PLAN AMENDMENT EXHIBIT
ROC □ PORT RANCH - MENIFEE □ CA

PROPOSED ZONING =
SPECIFIC PLAN

EXISTING ZONING =
A-2-10

EXISTING GROSS - 79.680 ACRES
EXISTING NET - 76.976 ACRES

EXISTING PARCELS
ZONING = SPECIFIC PLAN

LANDOWNER
THE ABACHERLI
FAMILY TRUST
29875 NEWPORT ROAD
MENIFEE, CA 92584

PREPARER
EXCEL ENGINEERING
440 STATE PLACE
ESCONDIDO, CA 92029
PHONE (760) 745-8118
FAX (760) 745-1890

ASSESSOR'S PARCEL NUMBER
364-190-004, 005



LEGAL DESCRIPTION
A PORTION OF THE EAST HALF OF THE
NORTHEAST QUARTER OF SECTION 1,
TOWNSHIP 6 SOUTH, RANGE 3 WEST,
IN THE CITY OF MENIFEE, COUNTY OF
RIVERSIDE, STATE OF CALIFORNIA, SAN
BERNARDINO BASE AND MERIDIAN

EXISTING USE:
SINGLE FAMILY RESIDENCE
(PREVIOUSLY WAS AN
OPERATING DAIRY FARM)

LEGEND

PROPERTY BOUNDARY ———
EXISTING RIGHT OF WAY - - - - -

CHANGE OF ZONE EXHIBIT
ROC □ PORT RANCH - MENIFEE □ CA

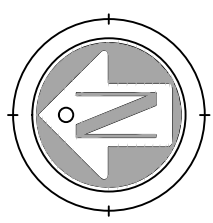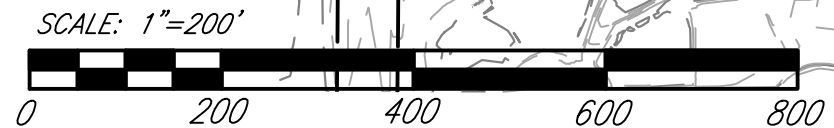

EXCEL
ENGINEERING
LAND PLANNING • ENGINEERING • SURVEYING
440 STATE PLACE, ESCONDIDO, CA 92029
PH (760) 745-8118 FX (760) 745-1890

EXISTING PARCELS
ZONING = 2.1-5R (R4)

PROPERTY LINE 589° 28' 44" E
1310.14' OLD NEWPORT ROAD (PUBLIC)

PROPERTY LINE

EXISTING PARCEL
AGRICULTURE - COUNTY OF RIVERSIDE
BRIGGS ROAD (PUBLIC)
S00° 43' 32" W 2646.44'
COUNTY OF RIVERSIDE
CITY OF MENIFEE

PROPERTY LINE
50.00'
1310.46'
N89° 41' 58" W

TRES LAGOS DRIVE (PUBLIC)
EXIST. PARCEL
ZONING = 2.1-5 (R-R)

THE ABACHERLI FAMILY TRUST
29875 NEWPORT ROAD
MENIFEE, CA 92584

THE ABACHERLI FAMILY TRUST
29875 NEWPORT ROAD
MENIFEE, CA 92584

EXCEL ENGINEERING
440 STATE PLACE
ESCONDIDO, CA 92029
PHONE (760) 745-8118
FAX (760) 745-1890

78.447 NET AREA
79.681 GROSS AREA

THIS SITE IS LOCATED IN ZONE A (NO BASE FLOOD ELEVATIONS DETERMINED) AS SHOWN ON THE FLOOD INSURANCE RATE MAP, COMMUNITY-PANEL NO. 060245 2070 H
MAP REVISED AUGUST 18, 2014

EXISTING: AG (AGRICULTURE)
PROPOSED: SP (SPECIFIC PLAN)

EXISTING: A-2-10
PROPOSED: SP

A PORTION OF THE EAST HALF OF THE NORTHEAST QUARTER OF SECTION 1,
TOWNSHIP 6 SOUTH, RANGE 3 WEST, IN THE CITY OF MENIFEE, COUNTY OF
RIVERSIDE, STATE OF CALIFORNIA, SAN BERNARDINO BASE AND MERIDIAN

364-190-004, 005

EXCEL ENGINEERING
440 STATE PLACE
ESCONDIDO, CA 92029
PHONE (760) 745-8118
FAX (760) 745-1890

MICHAEL D. LEVIN, P.L.S. NO. 6896

EXCEL ENGINEERING
440 STATE PLACE
ESCONDIDO, CA 92029
PHONE (760) 745-8118
FAX (760) 745-1890

Robert D. Dentino
ROBERT D. DENTINO, R.C.E. NO. 45629

I HEREBY CERTIFY THAT I AM THE RECORD OWNER OF THE PROPERTY SHOWN ON THIS TENTATIVE SUBDIVISION MAP AND THAT SAID MAP SHOWS MY ENTIRE CONTIGUOUS OWNERSHIP. I UNDERSTAND THAT THE PROPERTY IS CONSIDERED CONTIGUOUS EVEN IF IT IS SEPARATED BY ROADS, STREETS, UTILITY EASEMENTS OR RAILROAD RIGHTS OF WAY.

THE ABACHERLI FAMILY TRUST

BY:

ROD JONES

DATE _____

1. THIS TENTATIVE MAP INCLUDES ALL OF THE CONTINUOUS OWNERSHIP OF THE LANDOWNER.
2. PRELIMINARY EARTHWORK CALCULATIONS INDICATE TRACT 37131 WILL NOT BALANCE ON SITE. TRACT 37131 WILL GENERATE APPROXIMATELY 190,000 C.Y. RAW FILL.
3. THIS SITE IS NOT A LIQUIDATION ZONE.
4. THIS SITE IS NOT A SEISMICALLY ACTIVE STUDY ZONE.
5. GEOLOGIC HAZARDS WERE NOT ENCOUNTERED ON THIS SITE.
6. SEE HYDROLOGY REPORT FOR FLOOD INFORMATION.
7. ALL IMPROVEMENTS SHALL BE PER SCHEDULE "A," SUBDIVISION ORDINANCE NO. 460.

NORTH LINE OF SECTION 1 AS SHOWN ON TRACT MAP 30422-1, RECORDED
OCTOBER 23, 2006, IN BOOK 411 OF MAPS, PAGES 69-99 AS DOCUMENT
NO. 2006-0777728, 1E N89°28'44"W

COUNTY OF RIVERSIDE, BENCHMARK M-12-B, AN ALUMINUM DISC ON TOP OF CONCRETE POST, AT THE SE CORNER OF LEON RD. AND SIMPSON RD.
ELEV. = 1457.72

WATER/SEWER
EASTERN MUNICIPAL WATER DISTRICT
951-928-6177

PACIFIC BELL TELEPHONE
800-310-2355

TIME WARNER
855-892-4357

SOUTHERN CALIFORNIA EDISON
800-655-4555

SOUTHERN CALIFORNIA GAS COMPANY
800-427-2000

LETTERED LOT TABLE		
LOT	AREA (SF)	USE
LOT A	102987.91	PRIVATE ROAD AND PUBLIC UTILITY EASEMENT
LOT AA	64592.31	OPEN SPACE /LANDSCAPE AREA AND PUBLIC DRAINAGE EASEMENT
LOT B	97943.19	PRIVATE ROAD AND PUBLIC UTILITY
LOT BB	265500.09	PUBLIC ROAD DEDICATION
LOT C	25237.28	PRIVATE ROAD AND PUBLIC UTILITY
LOT D	22834.20	PRIVATE ROAD AND PUBLIC UTILITY
LOT E	60131.37	PRIVATE ROAD AND PUBLIC UTILITY
LOT F	4252.00	PRIVATE ACCESS AND PRIVATE UTILITY
LOT G	4559.44	PRIVATE ACCESS AND PRIVATE UTILITY
LOT H	4514.60	PRIVATE ACCESS AND PRIVATE UTILITY
LOT I	4511.76	PRIVATE ACCESS AND PRIVATE UTILITY
LOT J	4257.85	PRIVATE ACCESS AND PRIVATE UTILITY
LOT K	4257.85	PRIVATE ACCESS AND PRIVATE UTILITY
LOT L	4257.93	PRIVATE ACCESS AND PRIVATE UTILITY
LOT M	4257.85	PRIVATE ACCESS AND PRIVATE UTILITY
LOT N	4257.85	PRIVATE ACCESS AND PRIVATE UTILITY
LOT O	4562.16	PRIVATE ACCESS AND PRIVATE UTILITY
LOT P	4311.44	PRIVATE ACCESS AND PRIVATE UTILITY
LOT Q	4255.55	PRIVATE ACCESS AND PRIVATE UTILITY
LOT R	134061.91	PRIVATE ROAD AND PUBLIC UTILITY
LOT S	130523.19	PRIVATE ROAD AND PUBLIC UTILITY
LOT T	134019.96	OPEN SPACE/LANDSCAPE AREA AND PUBLIC DRAINAGE EASEMENT
LOT U	70458.14	OPEN SPACE/LANDSCAPE AREA AND PUBLIC DRAINAGE EASEMENT
LOT V	1947.31	ACCESS LOT
LOT W	132920.59	OPEN SPACE/COMMON USE AREA
LOT X	20236.06	OPEN SPACE/COMMON USE AREA
LOT Y	70491.54	OPEN SPACE/DRAINAGE LOT
LOT Z	357867.86	OPEN SPACE/ DRAINAGE LOT /LANDSCAPE AREA/ AND PUBLIC DRAINAGE EASEMENT



SCALE: 1"=200'


A horizontal graphic scale bar with alternating black and white segments. It is marked with the numbers 0, 200, 400, 600, and 800, representing feet. The total length of the bar is 800 feet.

SCALE: 1"=200'

[illegible]

LEGEND	EXISTING	PROPOSED
R.O.W.		
EASEMENT LINE		
LOT LINE		
ABUTTERS RIGHTS RELINQUISHED		
CURB & GUTTER		
CURB		
SIDEWALK		
HANDICAP ACCESS PATH		
P.C.C. SWALE		
A.C. PAVEMENT		
ENHANCED PAVEMENT		
SEWER LINE		
WATER LINE		
FIRE HYDRANT		
GAS LINE		
STORM DRAIN LINE		
STORM DRAIN CULVERT		
WATER QUALITY BASIN		
STREET LIGHT		



SHEET 1	C1	TITLE SHEET & NOTES	SHEET 8	TR1	NORTH MAP SHEET
SHEET 2	C2	DETAILS & SECTIONS	SHEET 9	TR2	NORTH CENTRAL MAP SHEET
SHEET 3	C3	DETAILS	SHEET 10	TR3	SOUTH CENTRAL MAP SHEET
SHEET 4	C4	NORTH GRADING PLAN	SHEET 11	TR4	SOUTH MAP SHEET
SHEET 5	C5	NORTH CENTRAL GRADING PLAN	SHEET 12	L1	TITLE SHEET LANDSCAPE
SHEET 6	C6	SOUTH CENTRAL GRADING PLAN	SHEET 13	L2	NORTH LANDSCAPE
SHEET 7	C7	SOUTH GRADING PLAN	SHEET 14	L3	NORTH CENTRAL LANDSCAPE

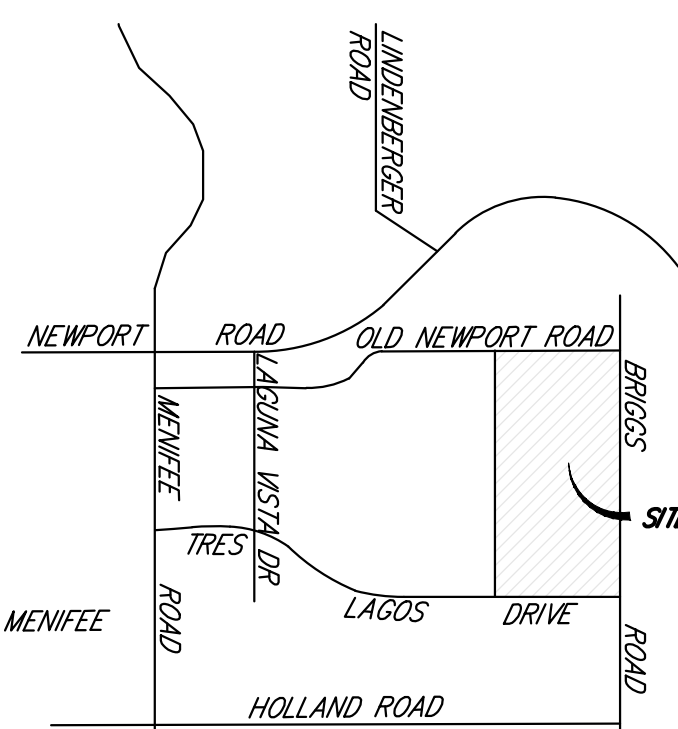

CUT-	177,500
FILL-	412,350
IMPORT-	234,850

EXISTING EASEMENTS AS NOTED AND NUMBERED IN PRELIMINARY TITLE
REPORT ORDER NO. 12206013-993-SD2, DATED 9/5/2017 (APNS 364-190-004,005)

- (2) AN EASEMENT FOR PIPELINE PURPOSES, RECORDED AUGUST 20, 1958 PER BOOK 2320, PAGE 458 OF -NOT PLOTTABLE
- (3) AN EASEMENT FOR UTILITY PURPOSES, RECORDED SEPTEMBER 26, 1978 AS INSTRUMENT NUMBER 78-203652 OF O.R.
- (4) AN EASEMENT FOR PUBLIC UTILITY PURPOSES, RECORDED AUGUST 10, 1979 AS INSTRUMENT NUMBER 169507 OF O.R.
- (5) AN EASEMENT FOR WATER WELL PURPOSES, RECORDED OCTOBER 07, 1980 AS INSTRUMENT NUMBER 80-183606 OF O.R.
- (6) AN EASEMENT FOR PUBLIC UTILITIES, RECORDED MAY 22, 1981 AS INSTRUMENT NUMBER 81-94452 OF O.R.
- (7) AN EASEMENT FOR WATER AND INCIDENTAL PURPOSES, RECORDED MARCH 11, 1988 AS INSTRUMENT NUMBER 88-064642 OF O.R.
- (10) AN EASEMENT FOR PIPELINE PURPOSES, RECORDED SEPTEMBER 17, 2001 AS INSTRUMENT NUMBER 2001-0449760 OF O.R.

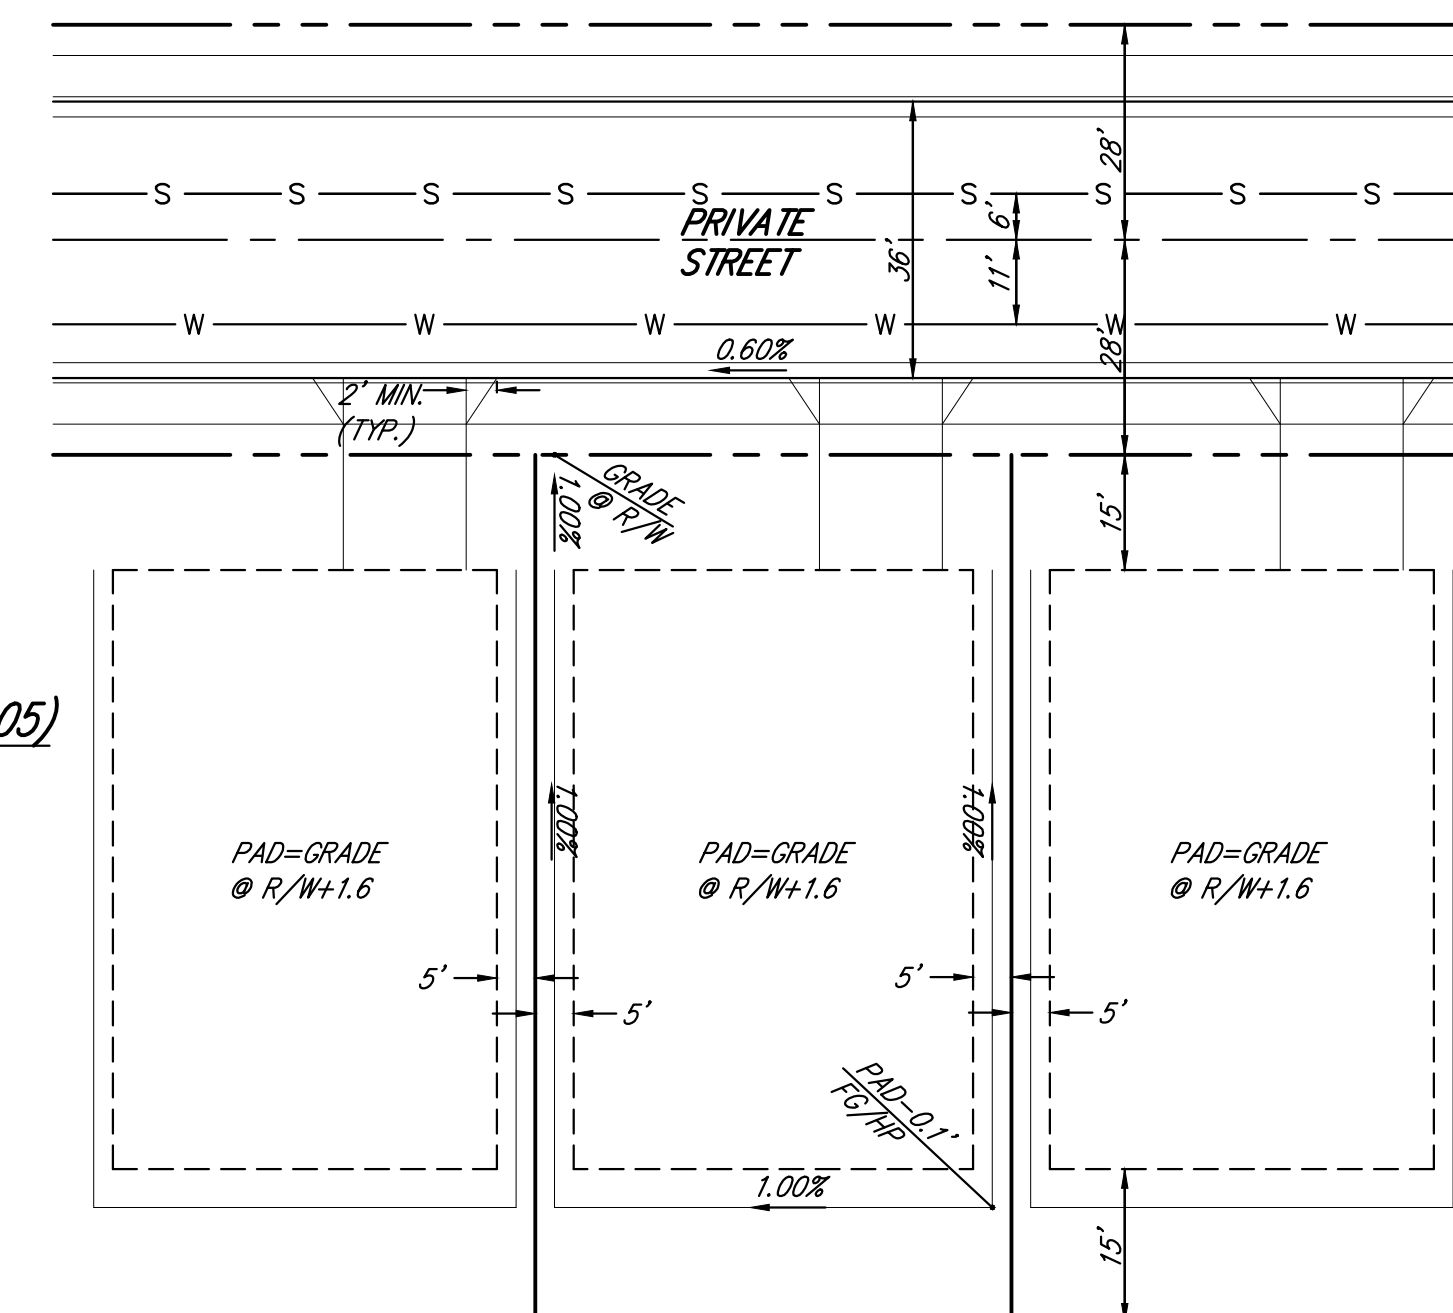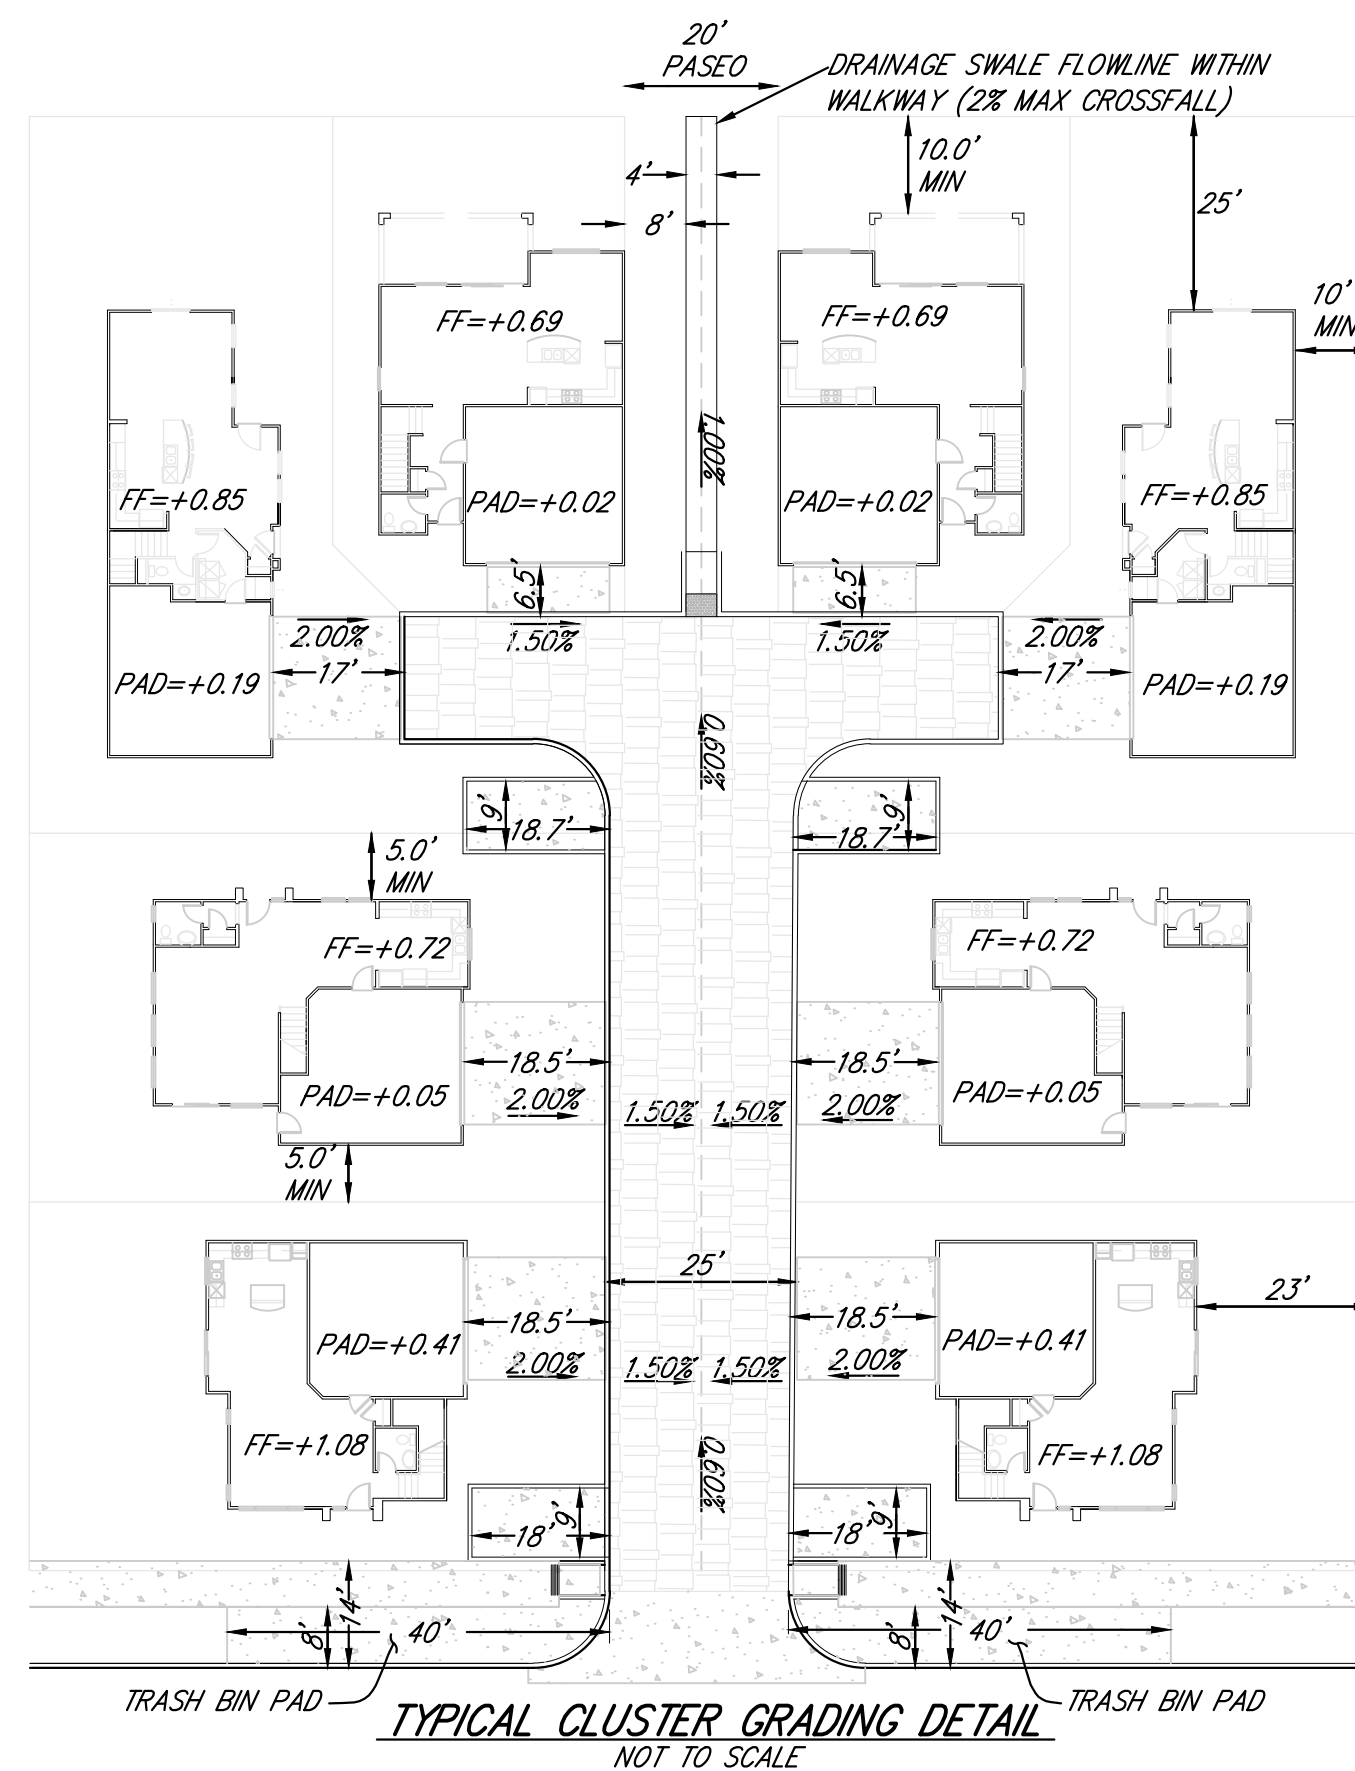

TYPICAL LOT GRADING DETAIL
NOT TO SCALE

EXCEL
ENGINEERING
LAND PLANNING • ENGINEERING • SURVEYING
440 STATE PLACE, ESCONDIDO, CA 92025
PH (760)745-8118 FX (760)745-1850

TENTATIVE TRACT MAP
ROCKPORT RANCH
TITLE SHEET & NOTES

FOR:





W.O.








DATE _____

06/17/2019

06/17/2019

06/17/2019

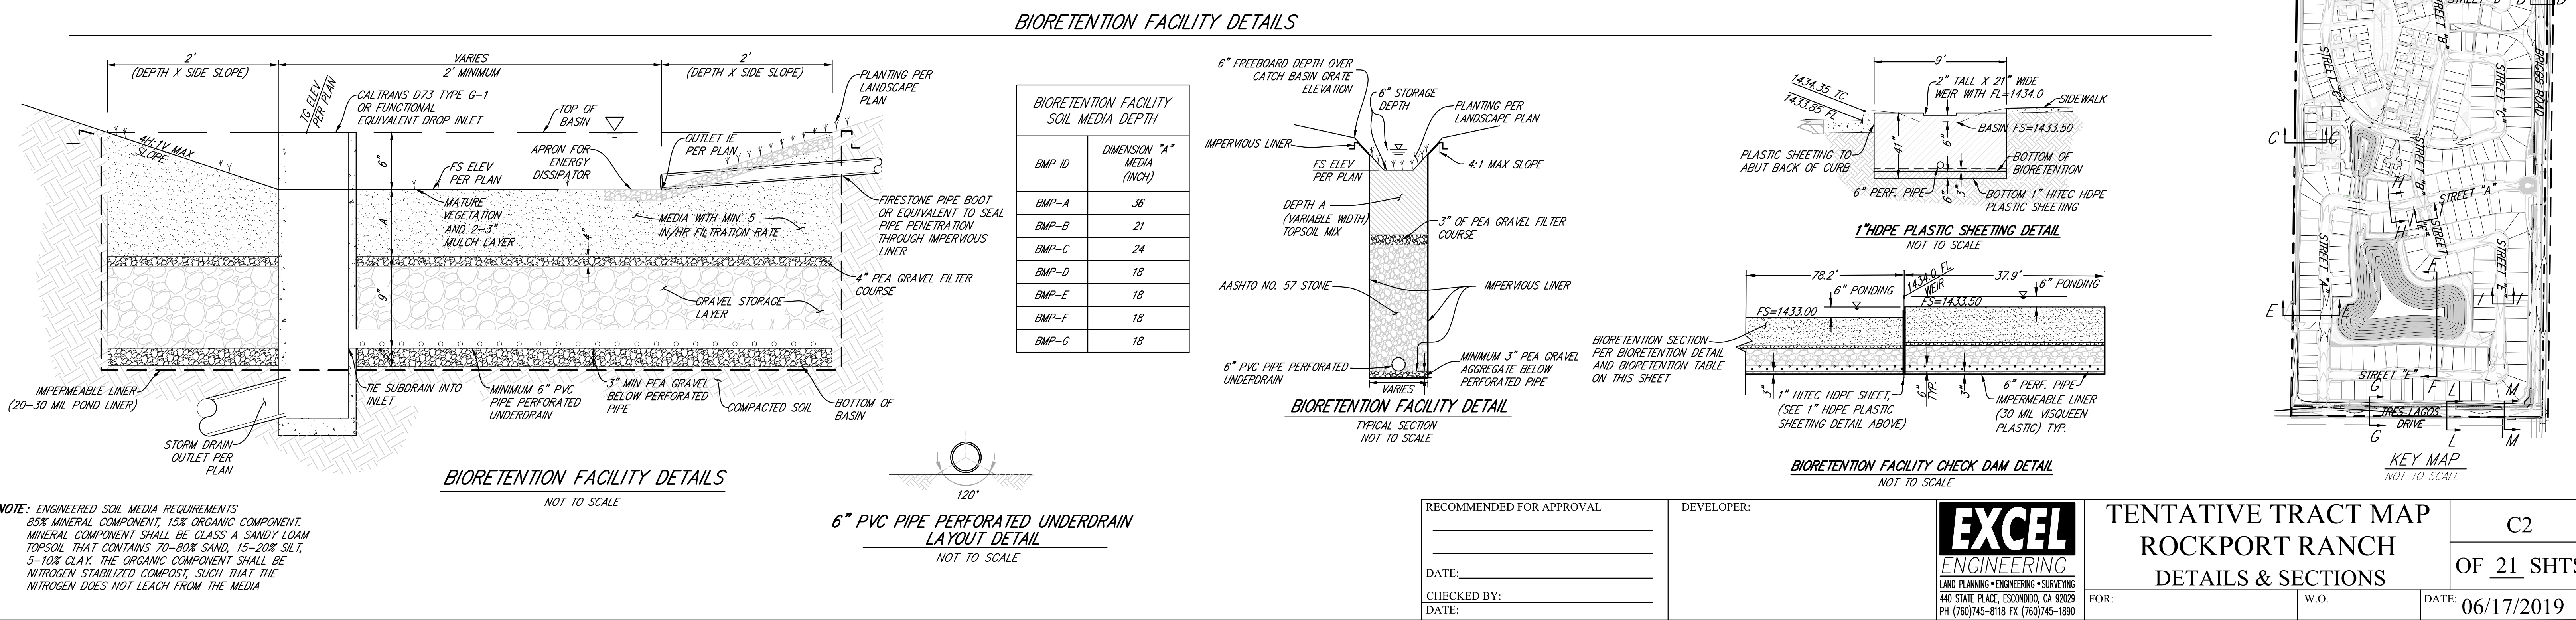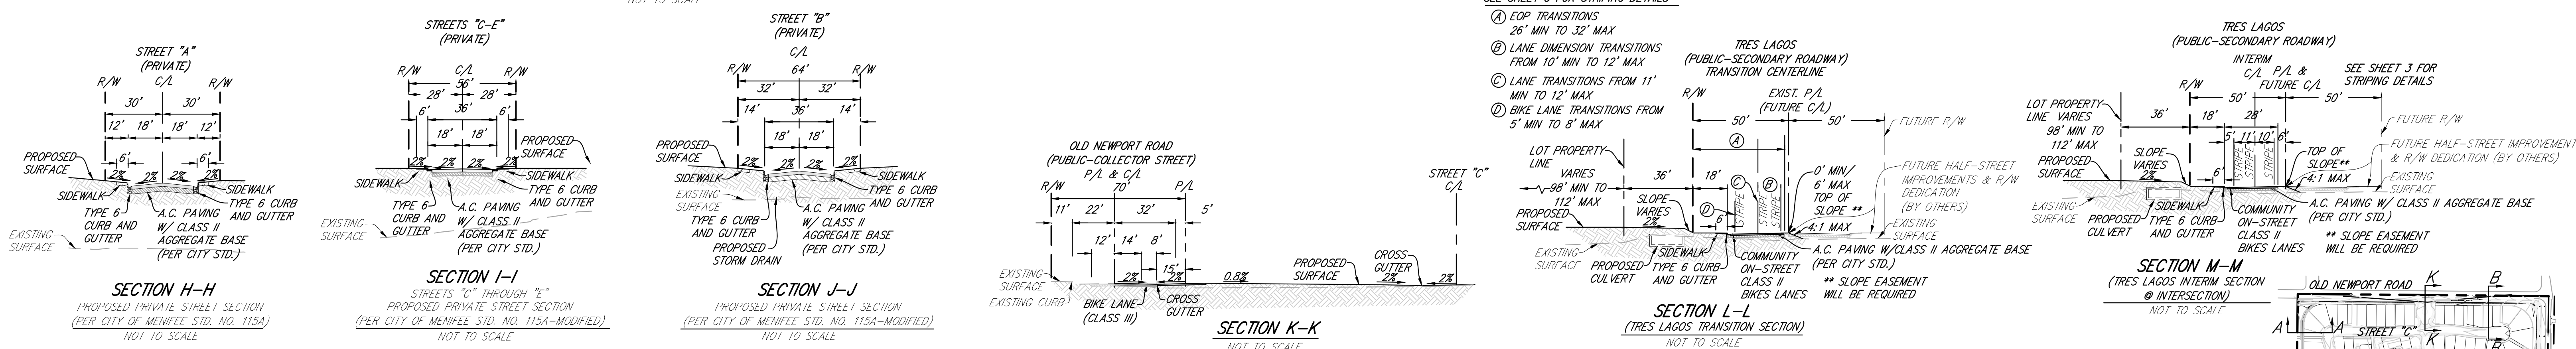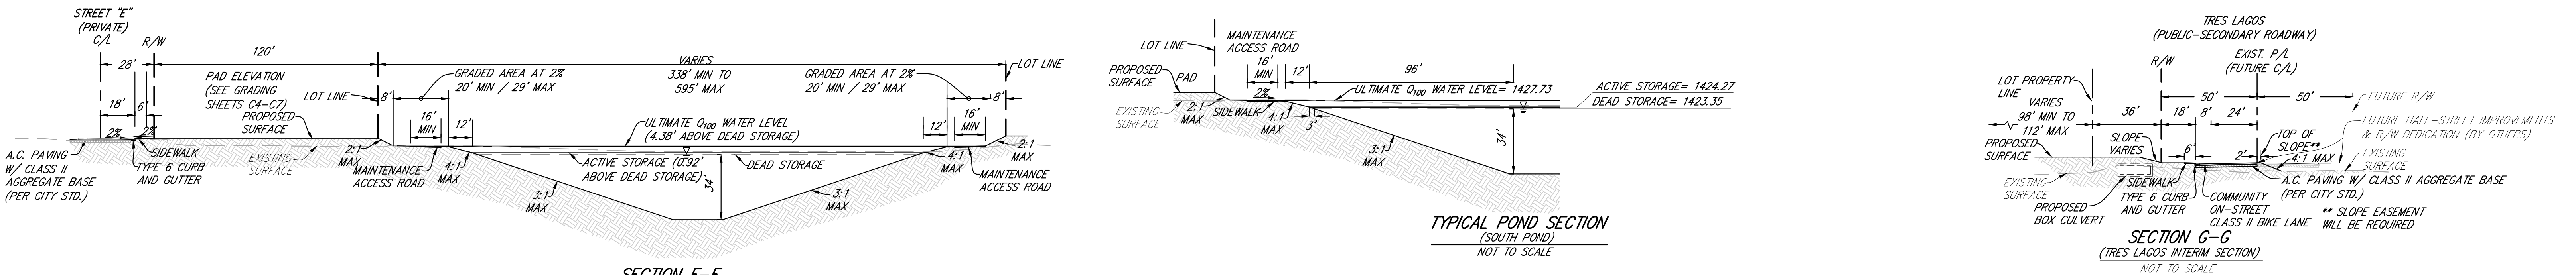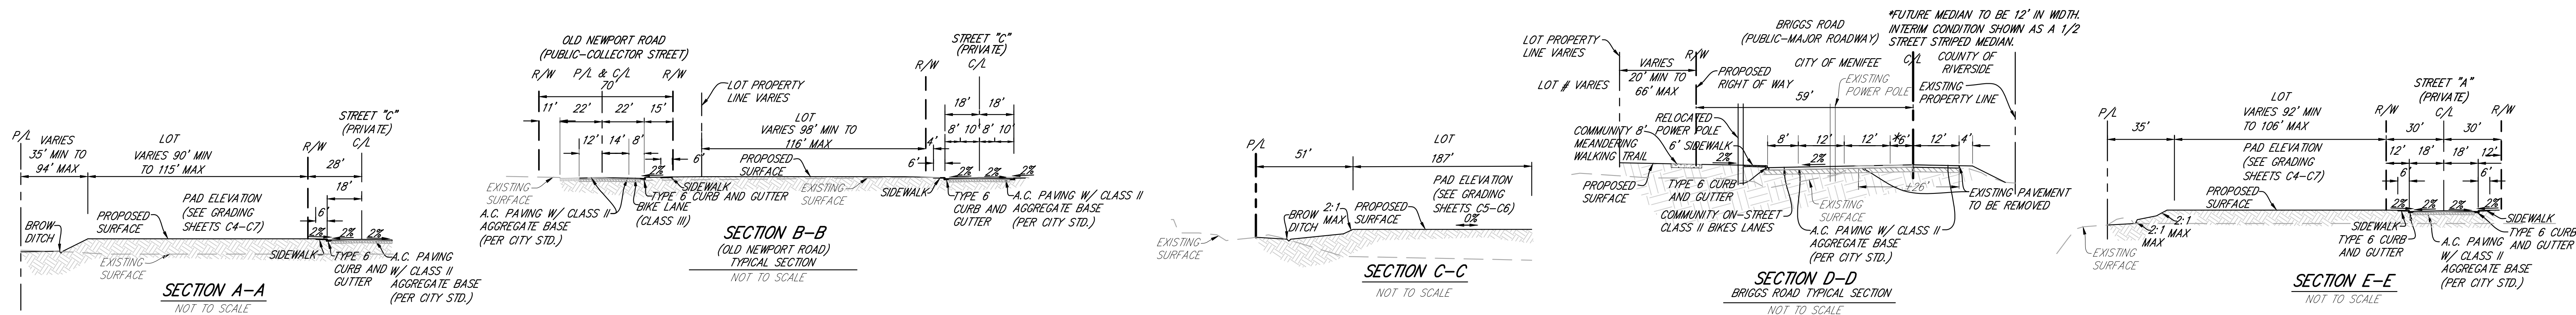

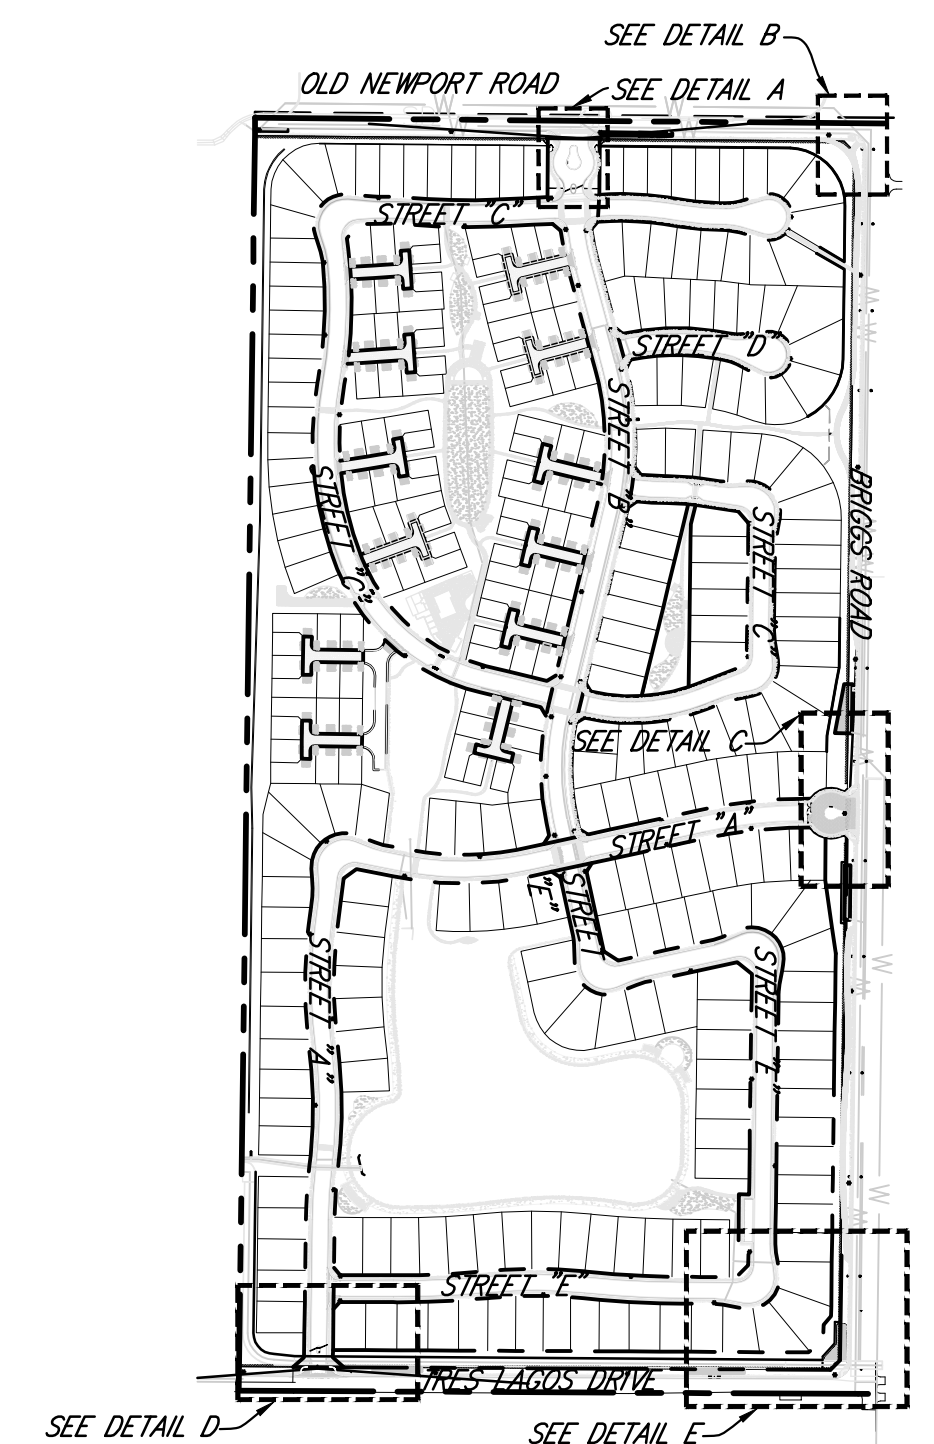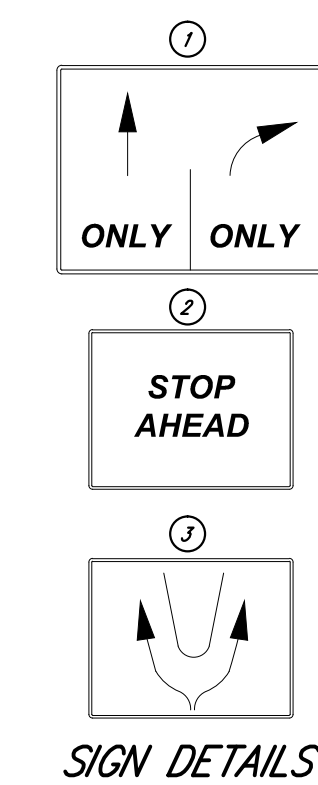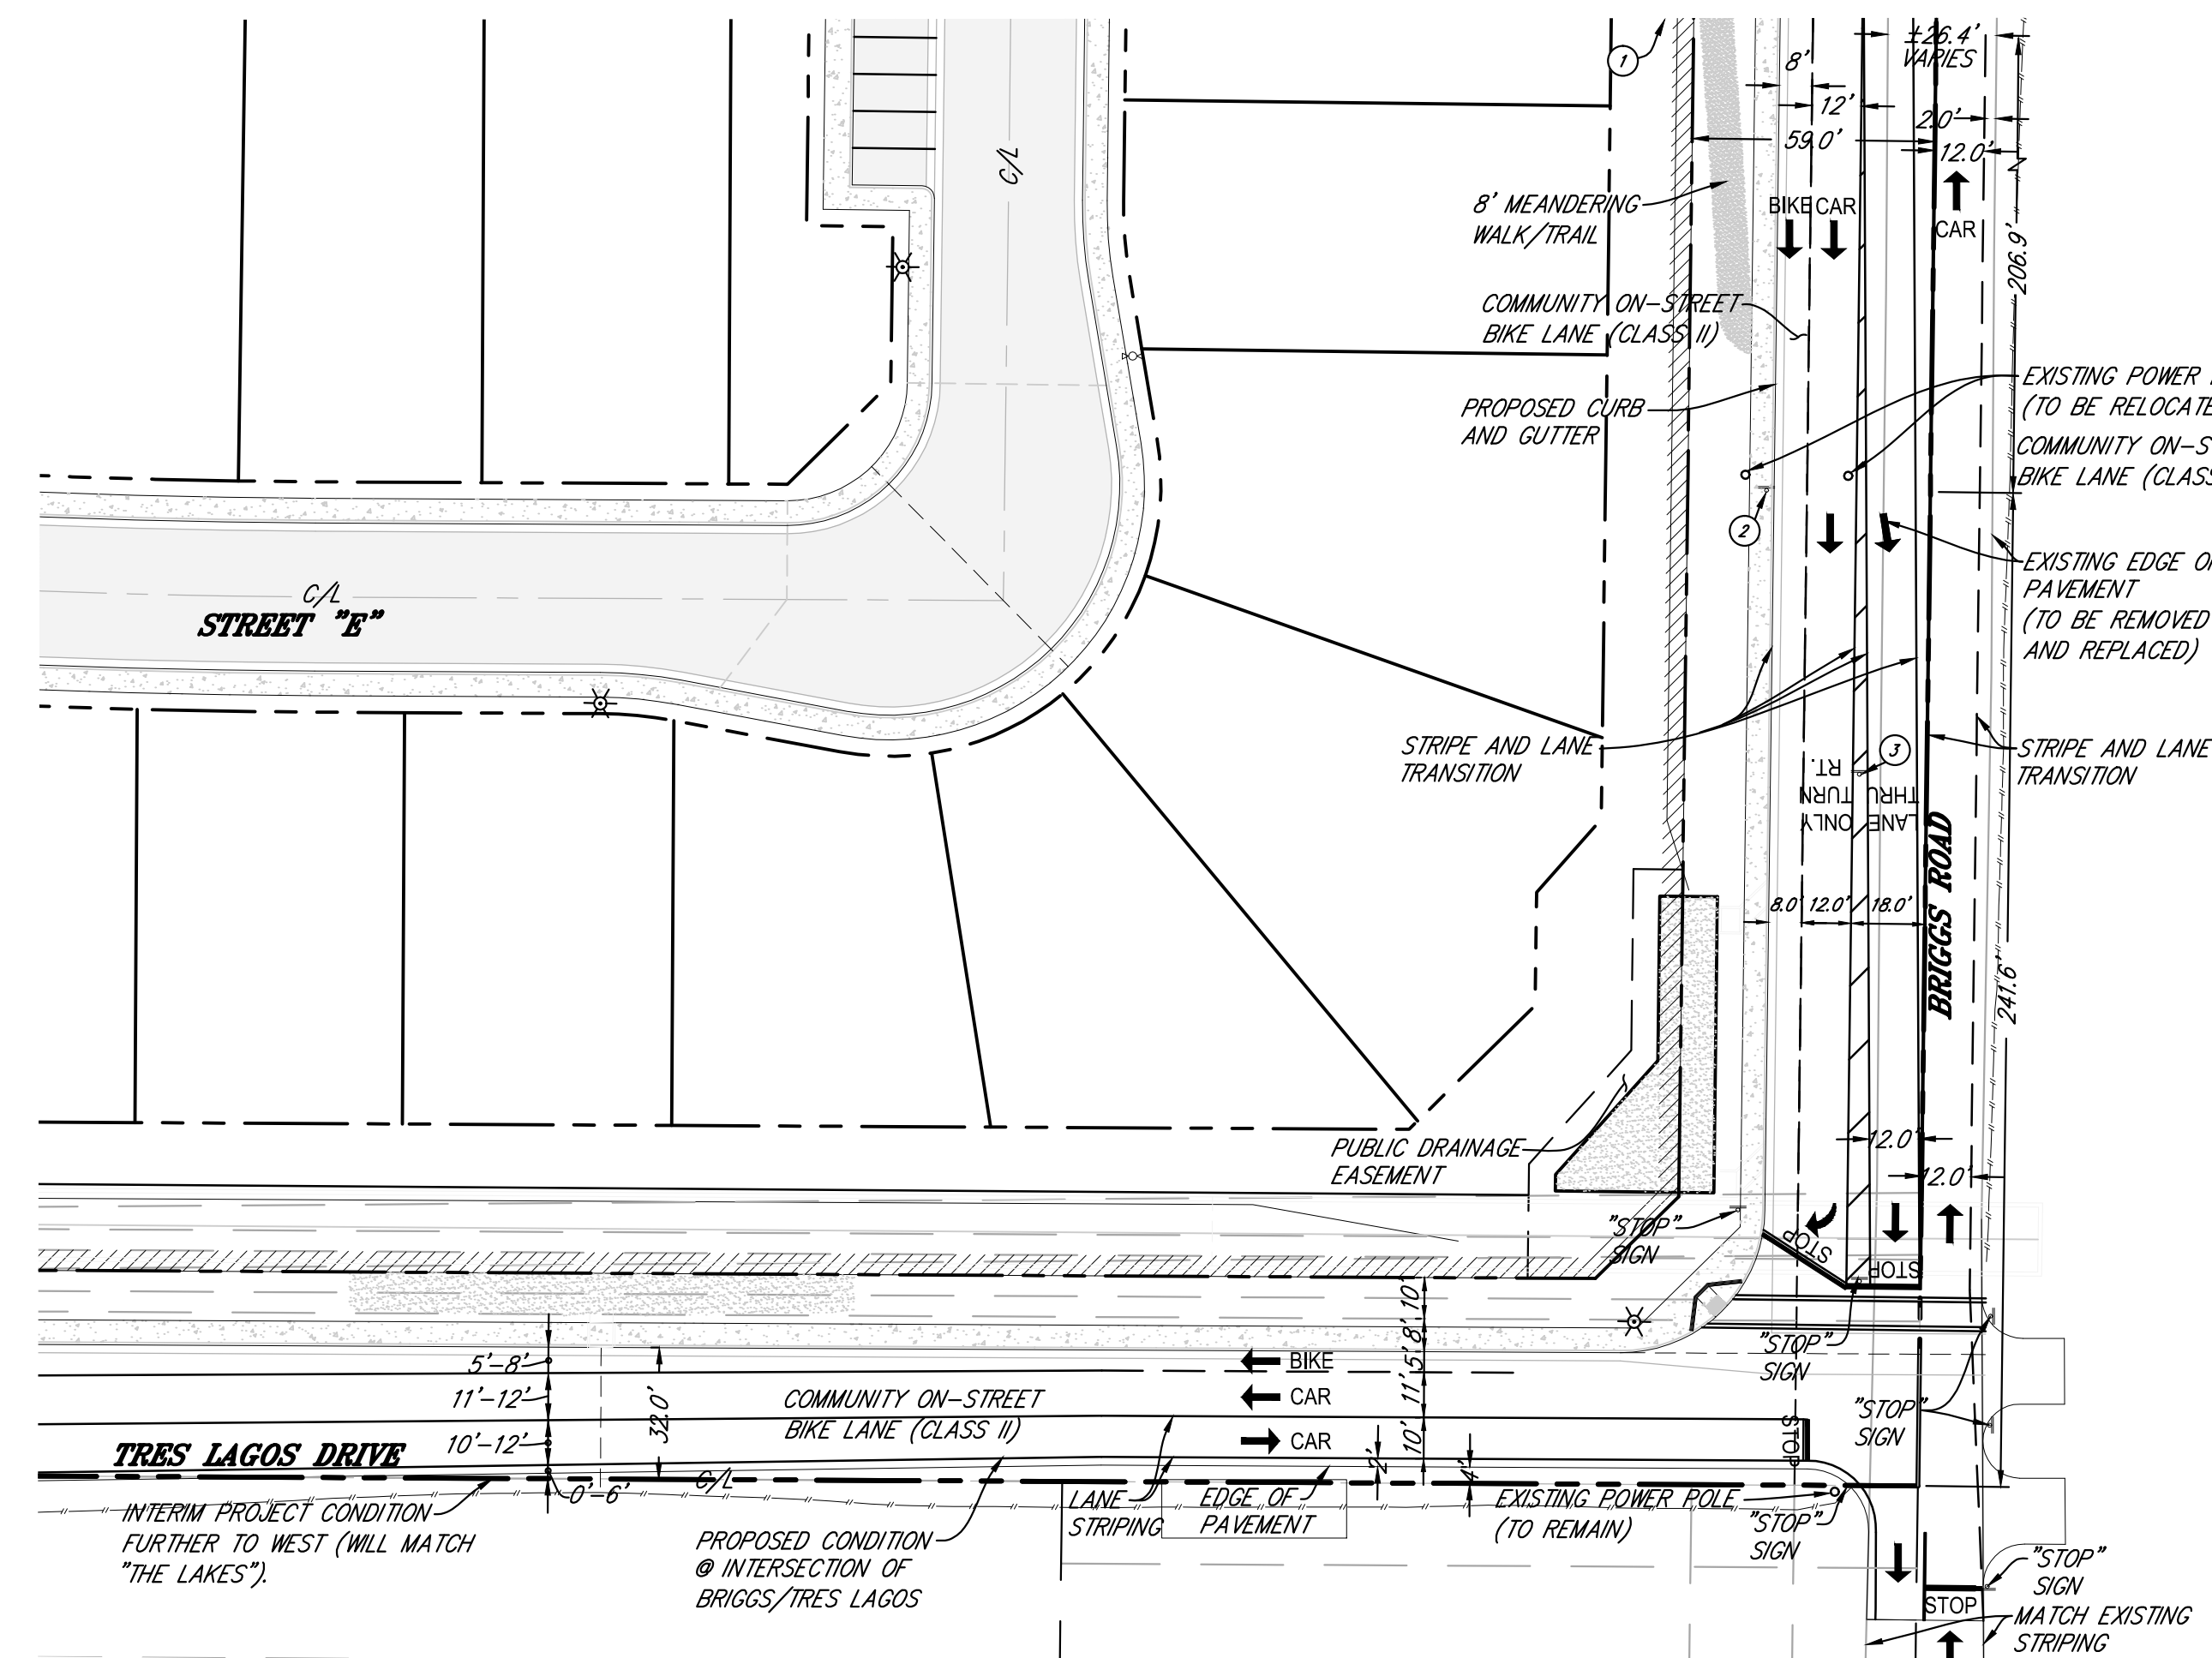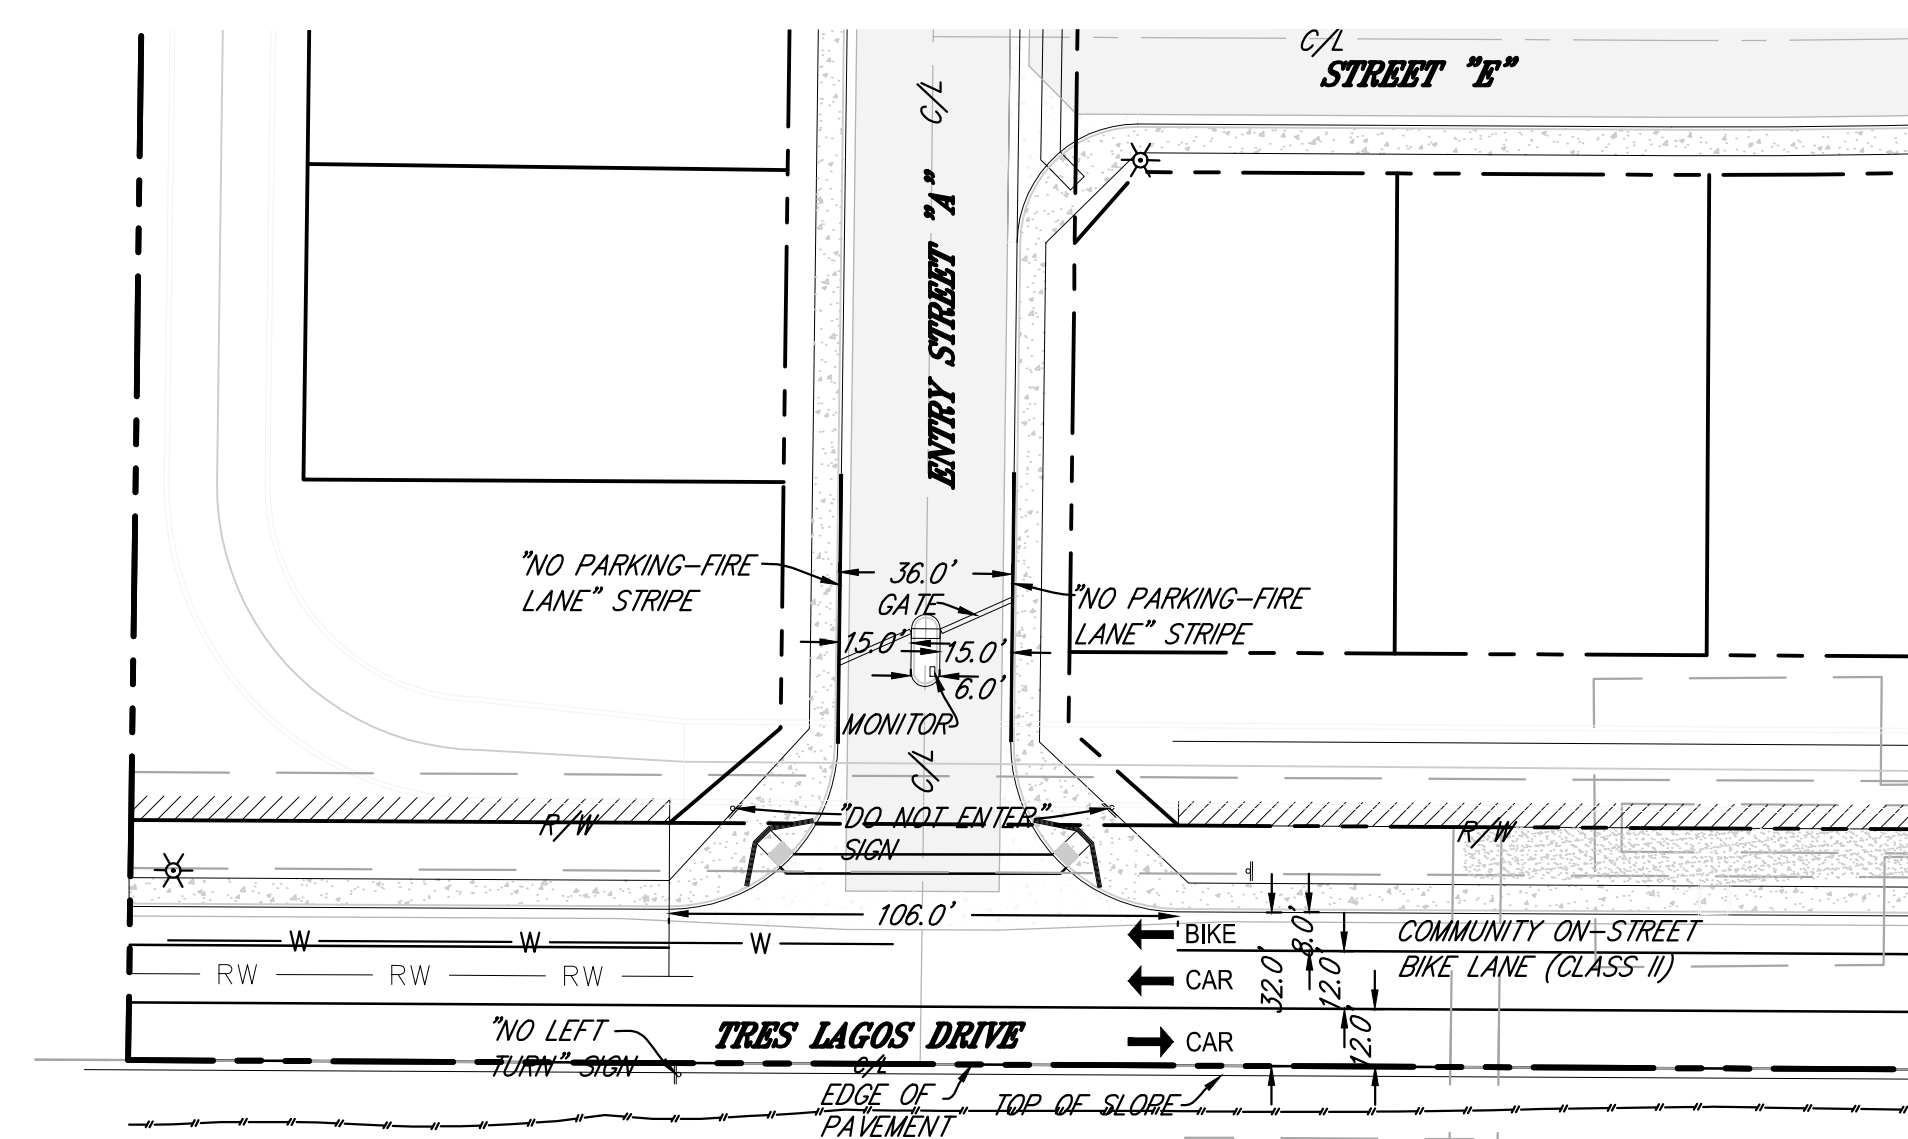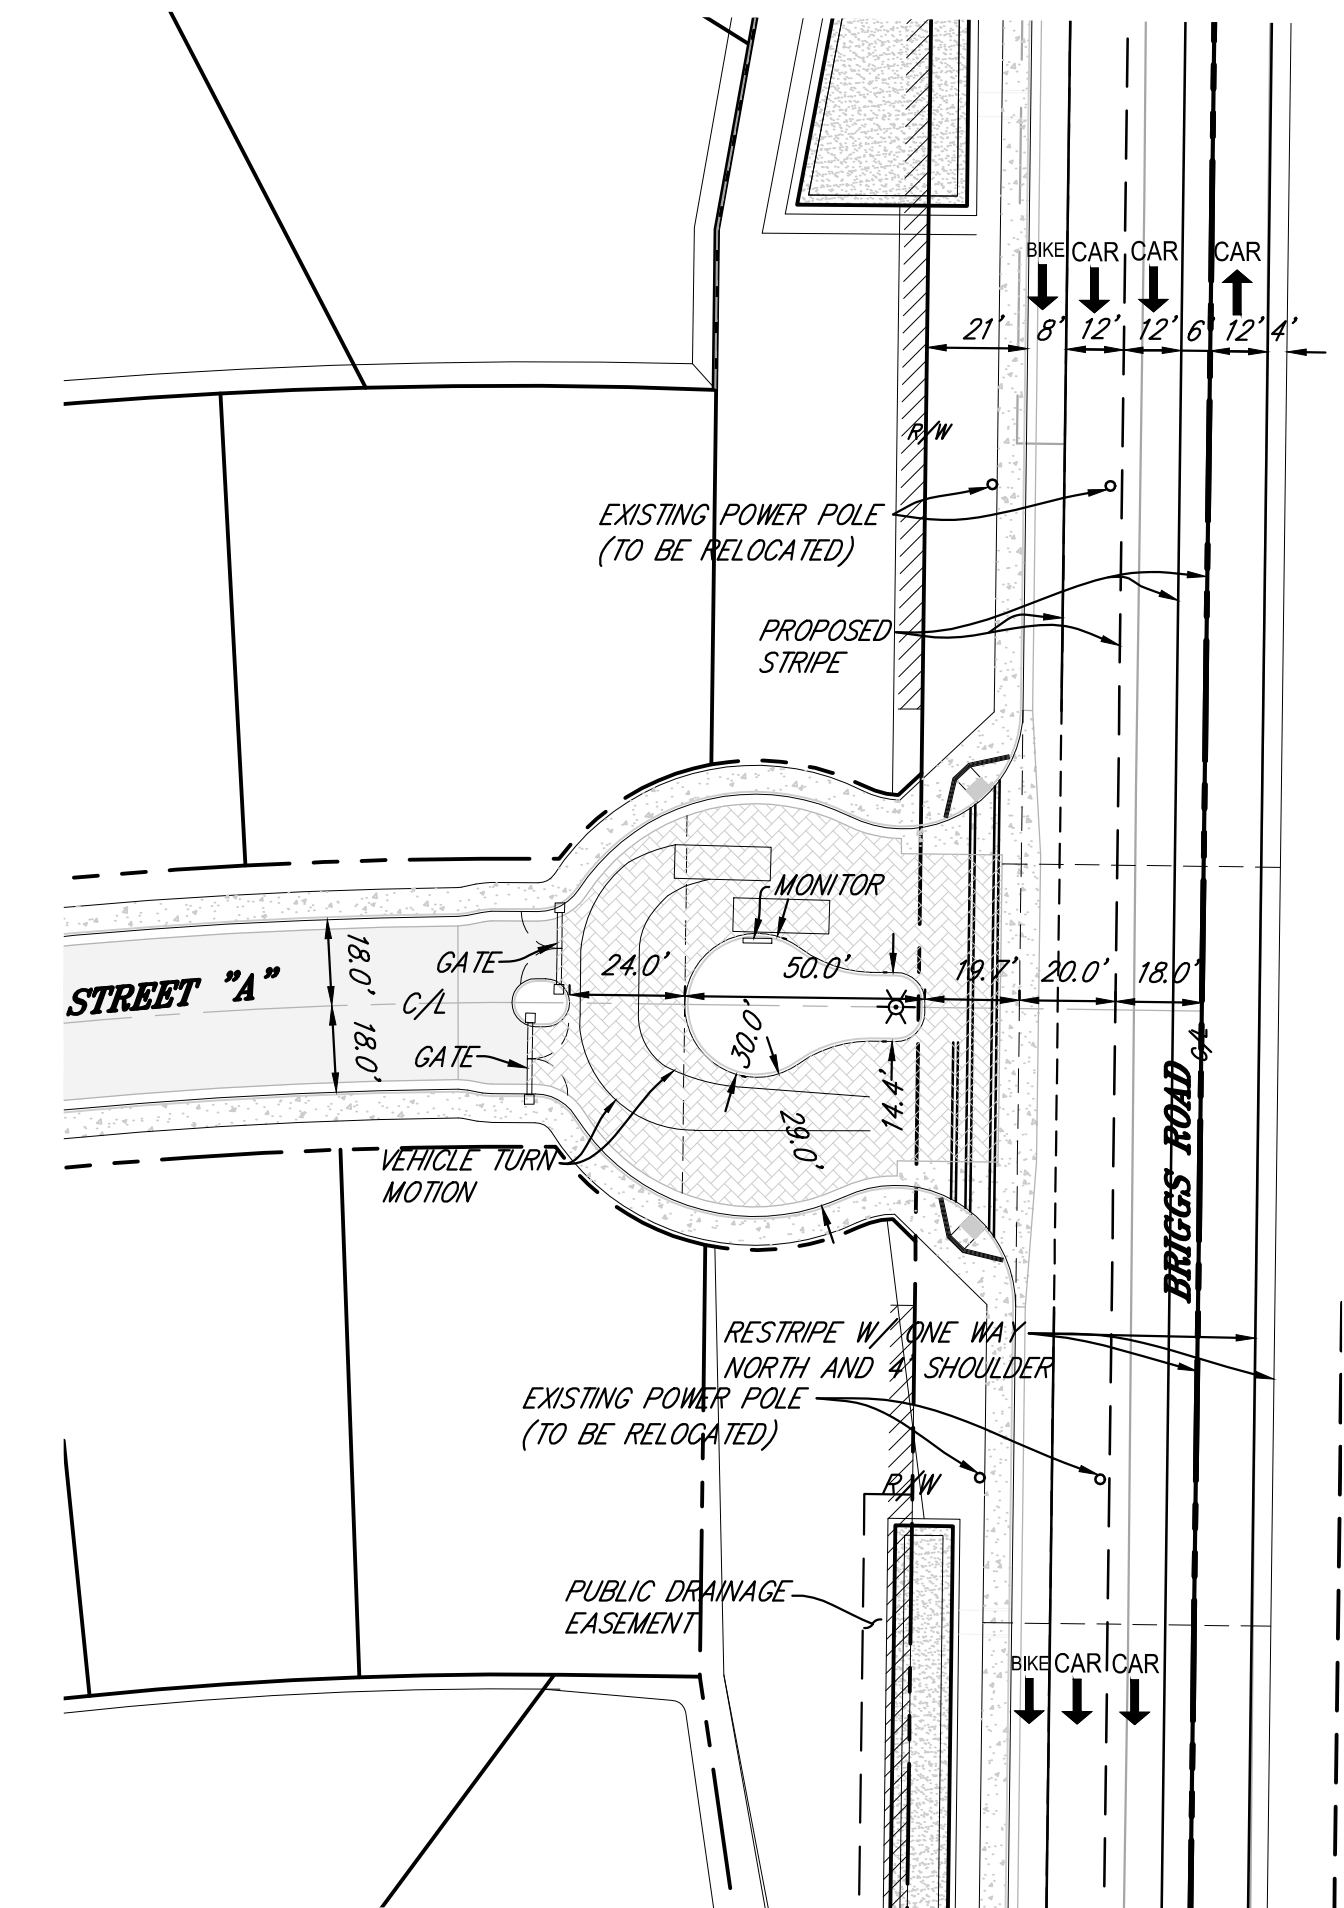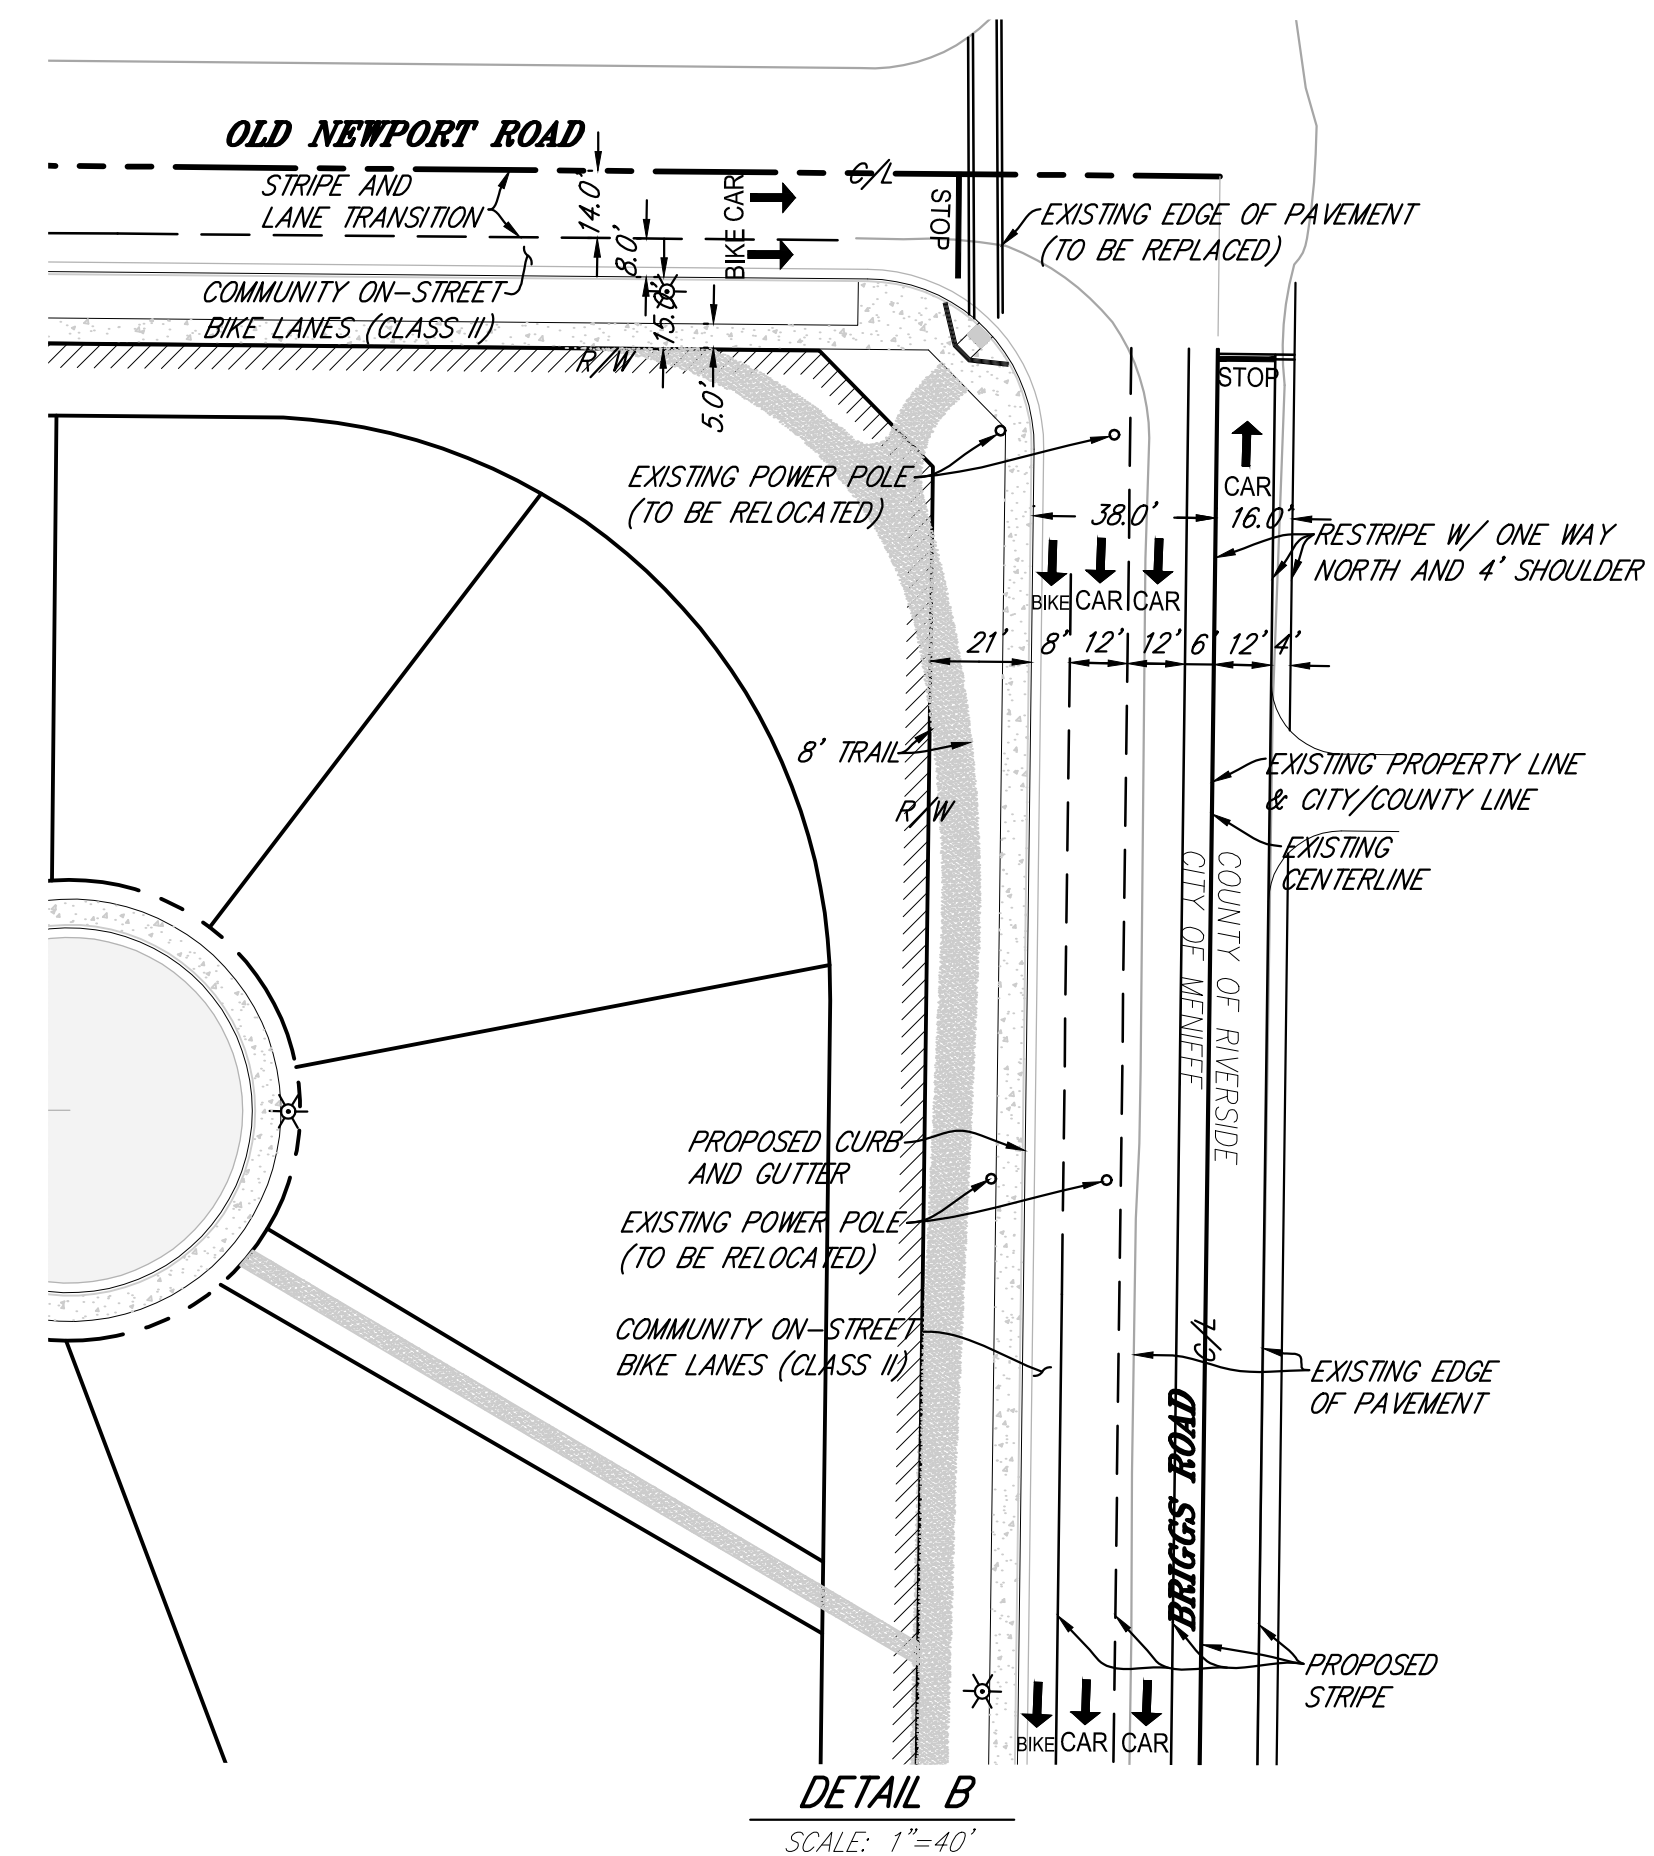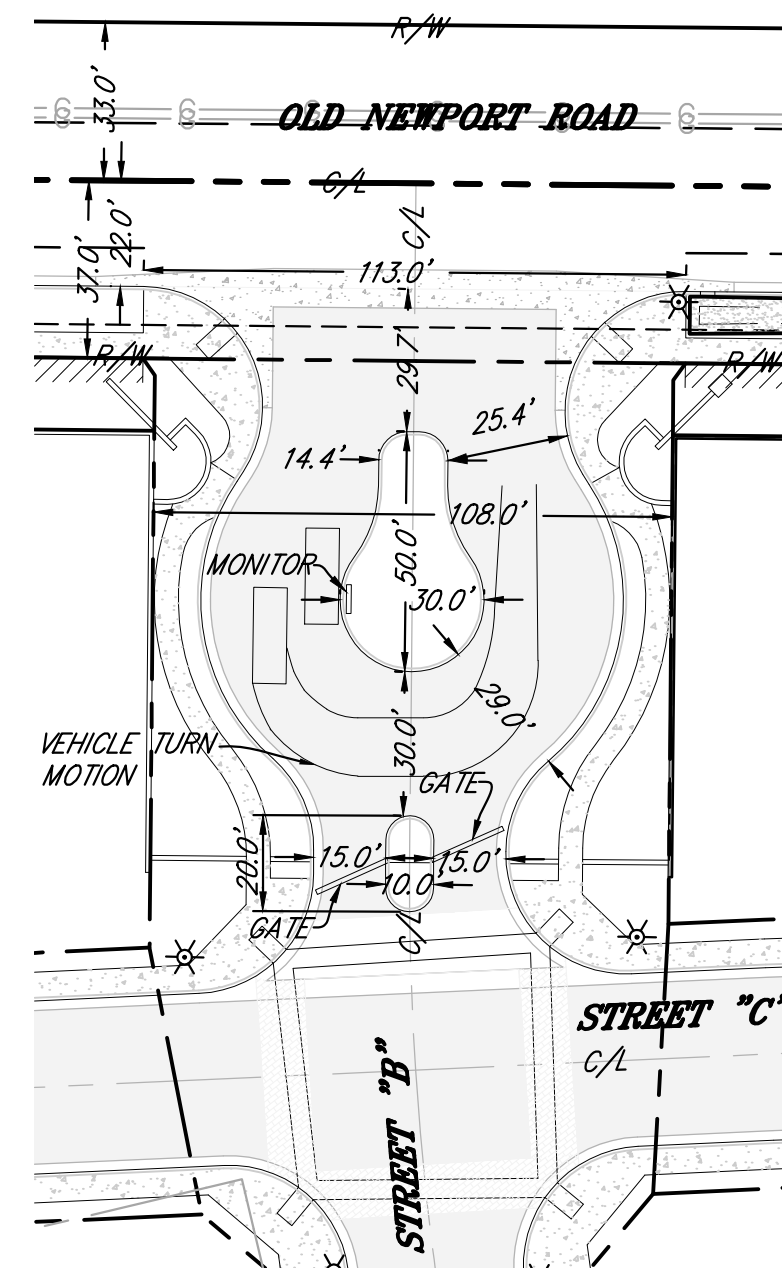

RECOMMENDED FOR APPROVAL

DATE: _____

CHECKED BY: _____

DATE: _____


DEVELOPER:	
------------	--



TENTATIVE TRACT MAP ROCKPORT RANCH DETAILS

C3
OF 21 SHTS



FOR:	W.O.	DATE: 06/17/2019
------	------	------------------

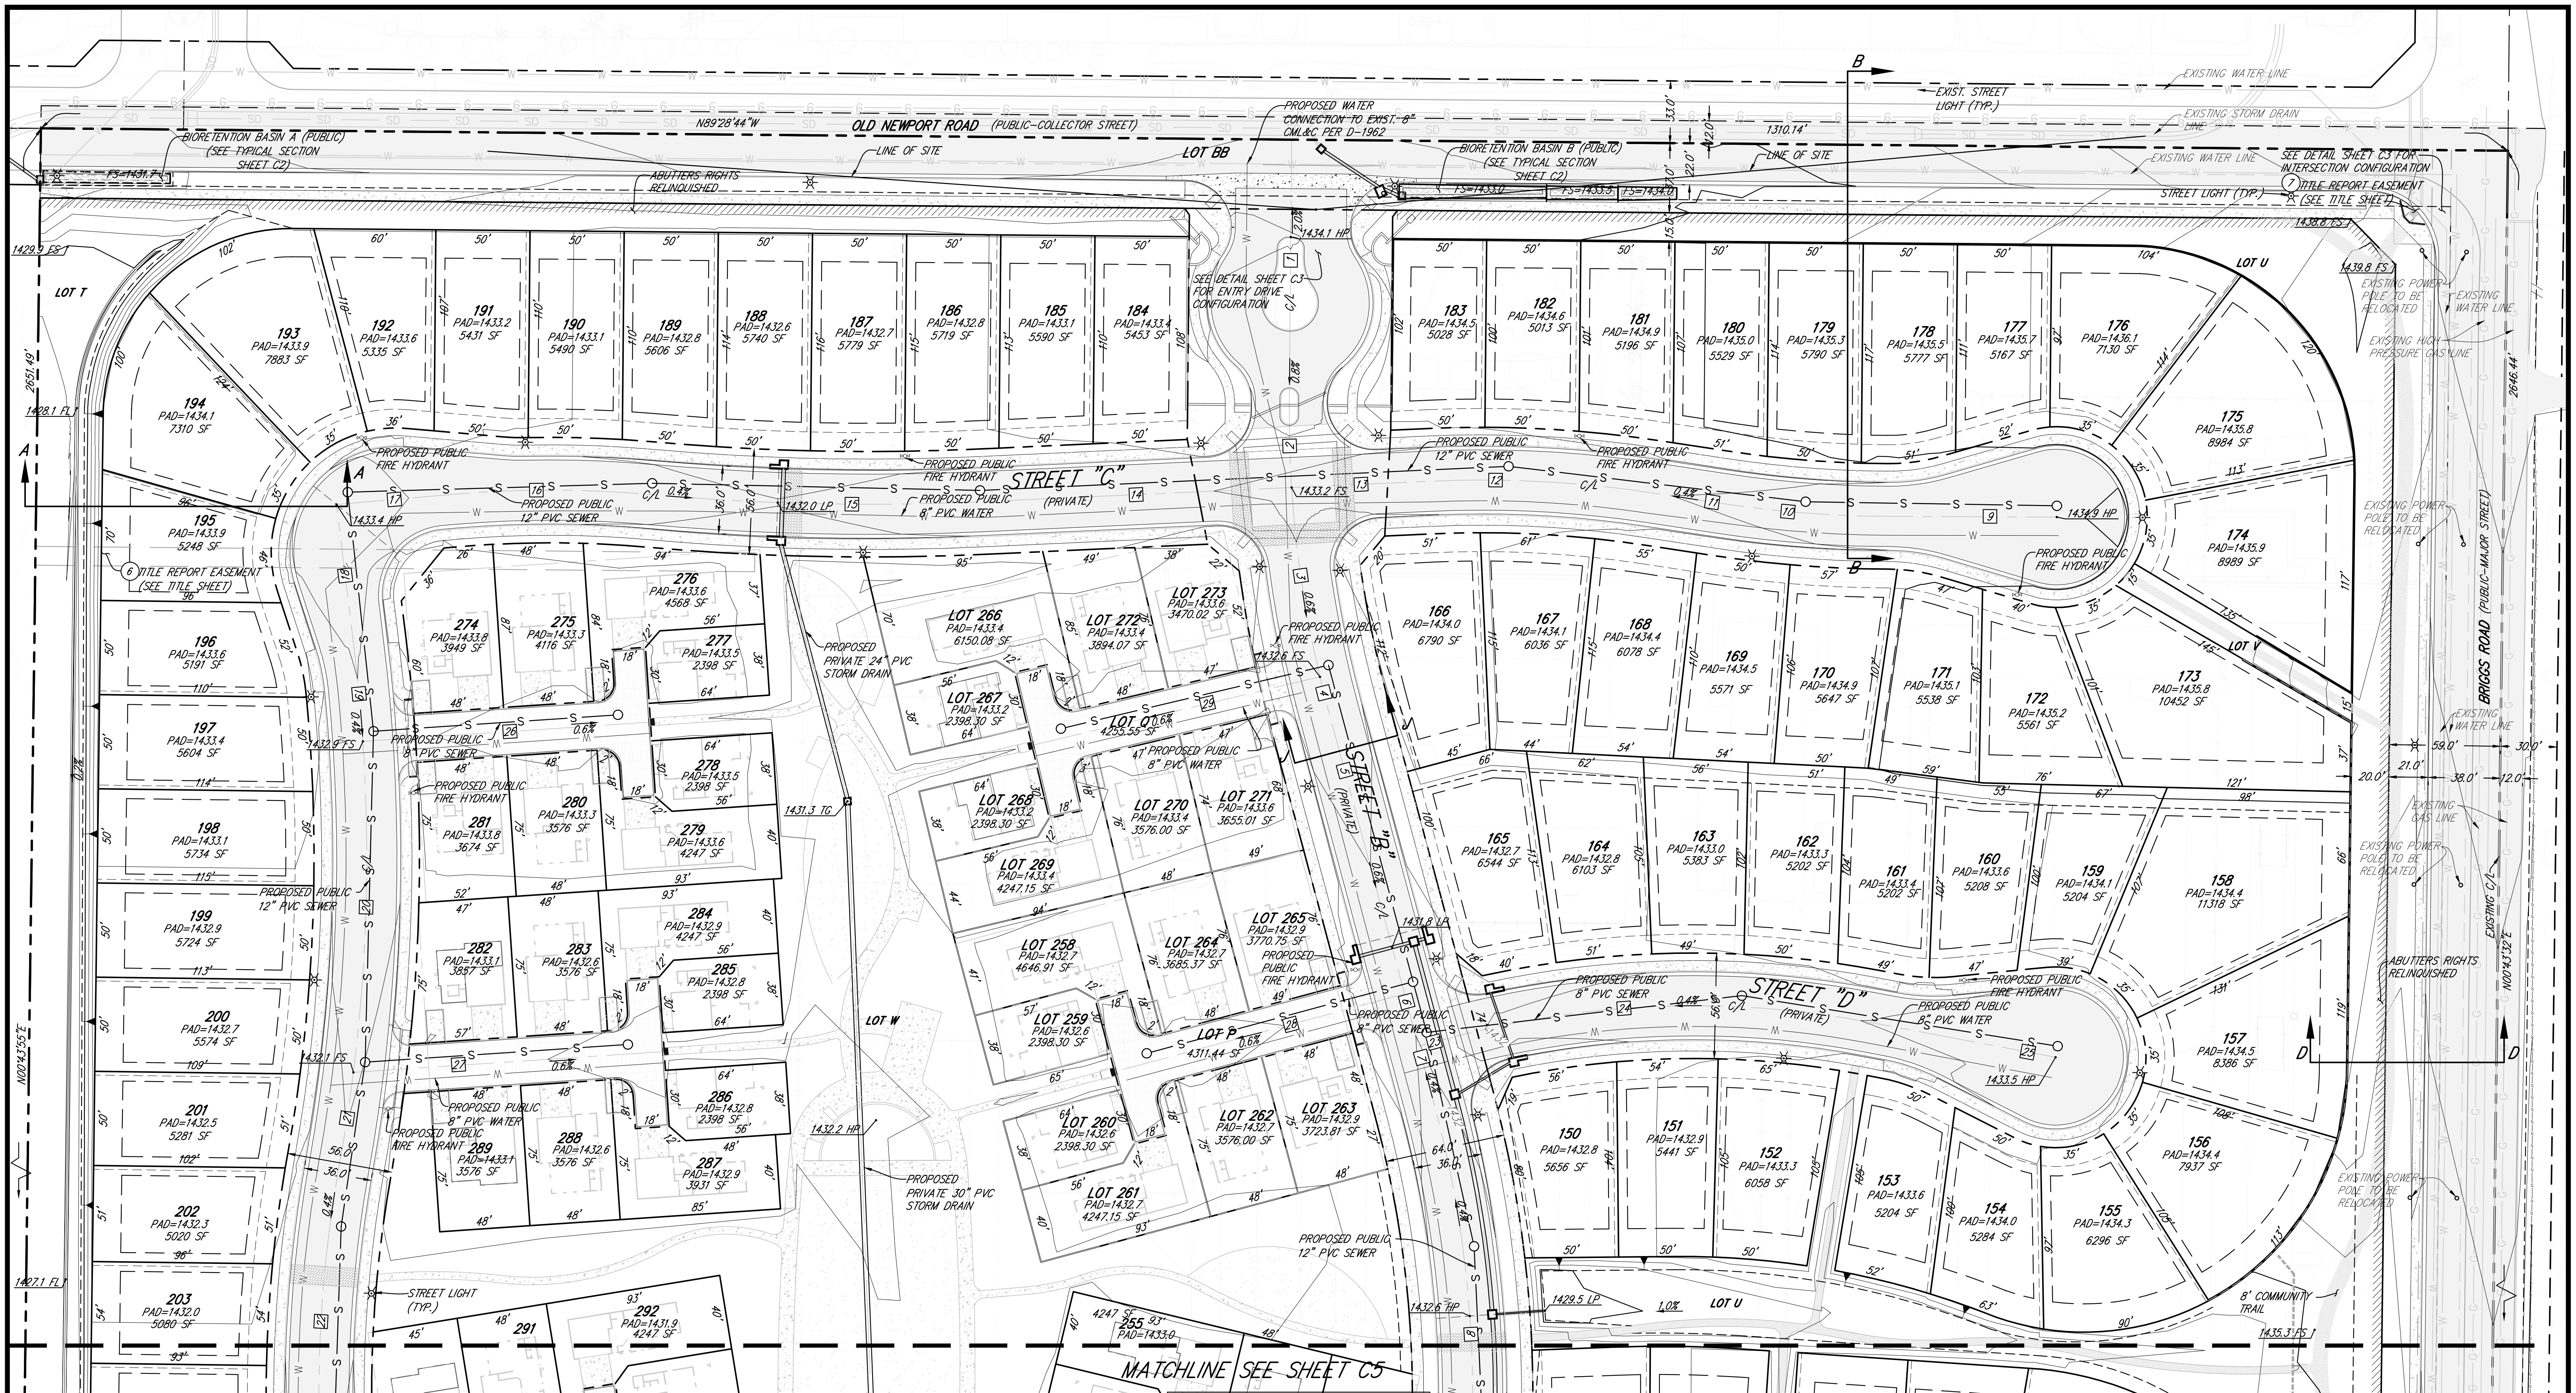

PUBLIC UTILITIES NOTE:
A BLANKET EASEMENT FOR PUBLIC UTILITIES ACCESS AND MAINTENANCE TO ENWD WILL BE PROVIDED ALL LOTS THAT FORM THE PRIVATE STREETS AND DRIVEWAYS THAT ENCOMPASS PUBLIC WATERLINES, PUBLIC SEWER LINES, AND APPURTENANCES.

NOTE: SEE TITLE SHEET FOR EASEMENT INFORMATION

811
Know what's below.
Call before you dig.
OR
1-800-227-2600

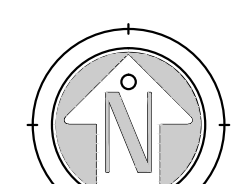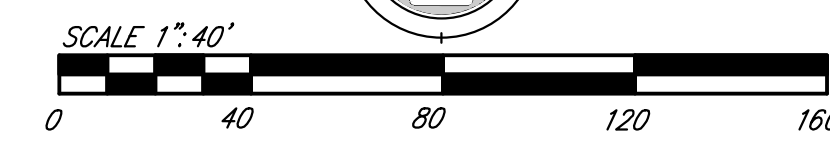

BMP NAME	TYPE	PUBLIC/PRIVATE	RESPONSIBLE PARTY	FUNDED BY
BMP-A	BIORETENTION	PUBLIC	CITY OF MENEFEE	COMMUNITY FACILITIES DISTRICT
BMP-B	BIORETENTION	PUBLIC	CITY OF MENEFEE	COMMUNITY FACILITIES DISTRICT

CENTERLINE DATA			
NO	DELTA/BRG	RADIUS	LENGTH
1	N00°31'16"E	--	140.55'
2	A=04°12'16"	602.00'	44.18'
3	A=09°41'05"	602.00'	101.76'
4	A=01°39'43"	602.00'	17.46'
5	N15°01'48"W	--	156.74'

* PORTION SHOWN			
NO	DELTA/BRG	RADIUS	LENGTH
6	N15°01'48"W	--	28.83'
7	N15°01'48"W	--	31.72'
8	A=28°41'16"	598.00'	130.04'
9	N89°45'33"W	--	90.00'
10	A=08°23'31"	600.00'	87.88'
11	N81°22'02"W	--	38.09'

* PORTION SHOWN			
NO	DELTA/BRG	RADIUS	LENGTH
12	A=11°14'43"	600.00'	117.76'
13	N87°23'15"E	--	73.84'
14	N87°23'15"E	--	165.34'
15	A=07°43'00"	1300.00'	175.08'
16	A=10°06'04"	600.00'	105.78'
17	N85°00'10"E	--	61.71'

* PORTION SHOWN			
NO	DELTA/BRG	RADIUS	LENGTH
18	N06°59'50"W	--	75.92'
19	A=03°09'16"	920.00'	50.65'
20	A=10°57'56"	920.00'	176.07'
21	A=03°04'38"	920.00'	49.41'
22	A=32°06'04"	690.00'	96.82'
23	N74°58'12"E	--	17.04'

* PORTION SHOWN			
NO	DELTA/BRG	RADIUS	LENGTH
24	A=25°41'15"	500.00'	224.17'
25	N79°20'34"W	--	101.40'
26	N86°09'26"E	--	152.58'
27	N86°09'26"E	--	164.90'
28	N74°58'12"E	--	154.88'
29	N76°58'02"E	--	155.58'

DATE	BY	MARK	REVISIONS	APPVD	DATE
	ENGINEER				COUNTY
DESIGNED BY:			DRAWN BY:		CHECKED BY:


RECOMMENDED FOR APPROVAL

DATE: _____

CHECKED BY: _____

DATE: _____


DEVELOPER:

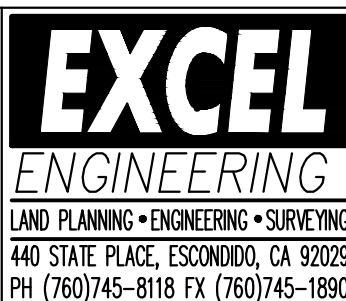

TENTATIVE TRACT MAP
ROCKPORT RANCH
NORTH GRADING PLAN

FOR: _____ W.O. _____ DATE: 06/17/2019

C4
OF 21 SHTS

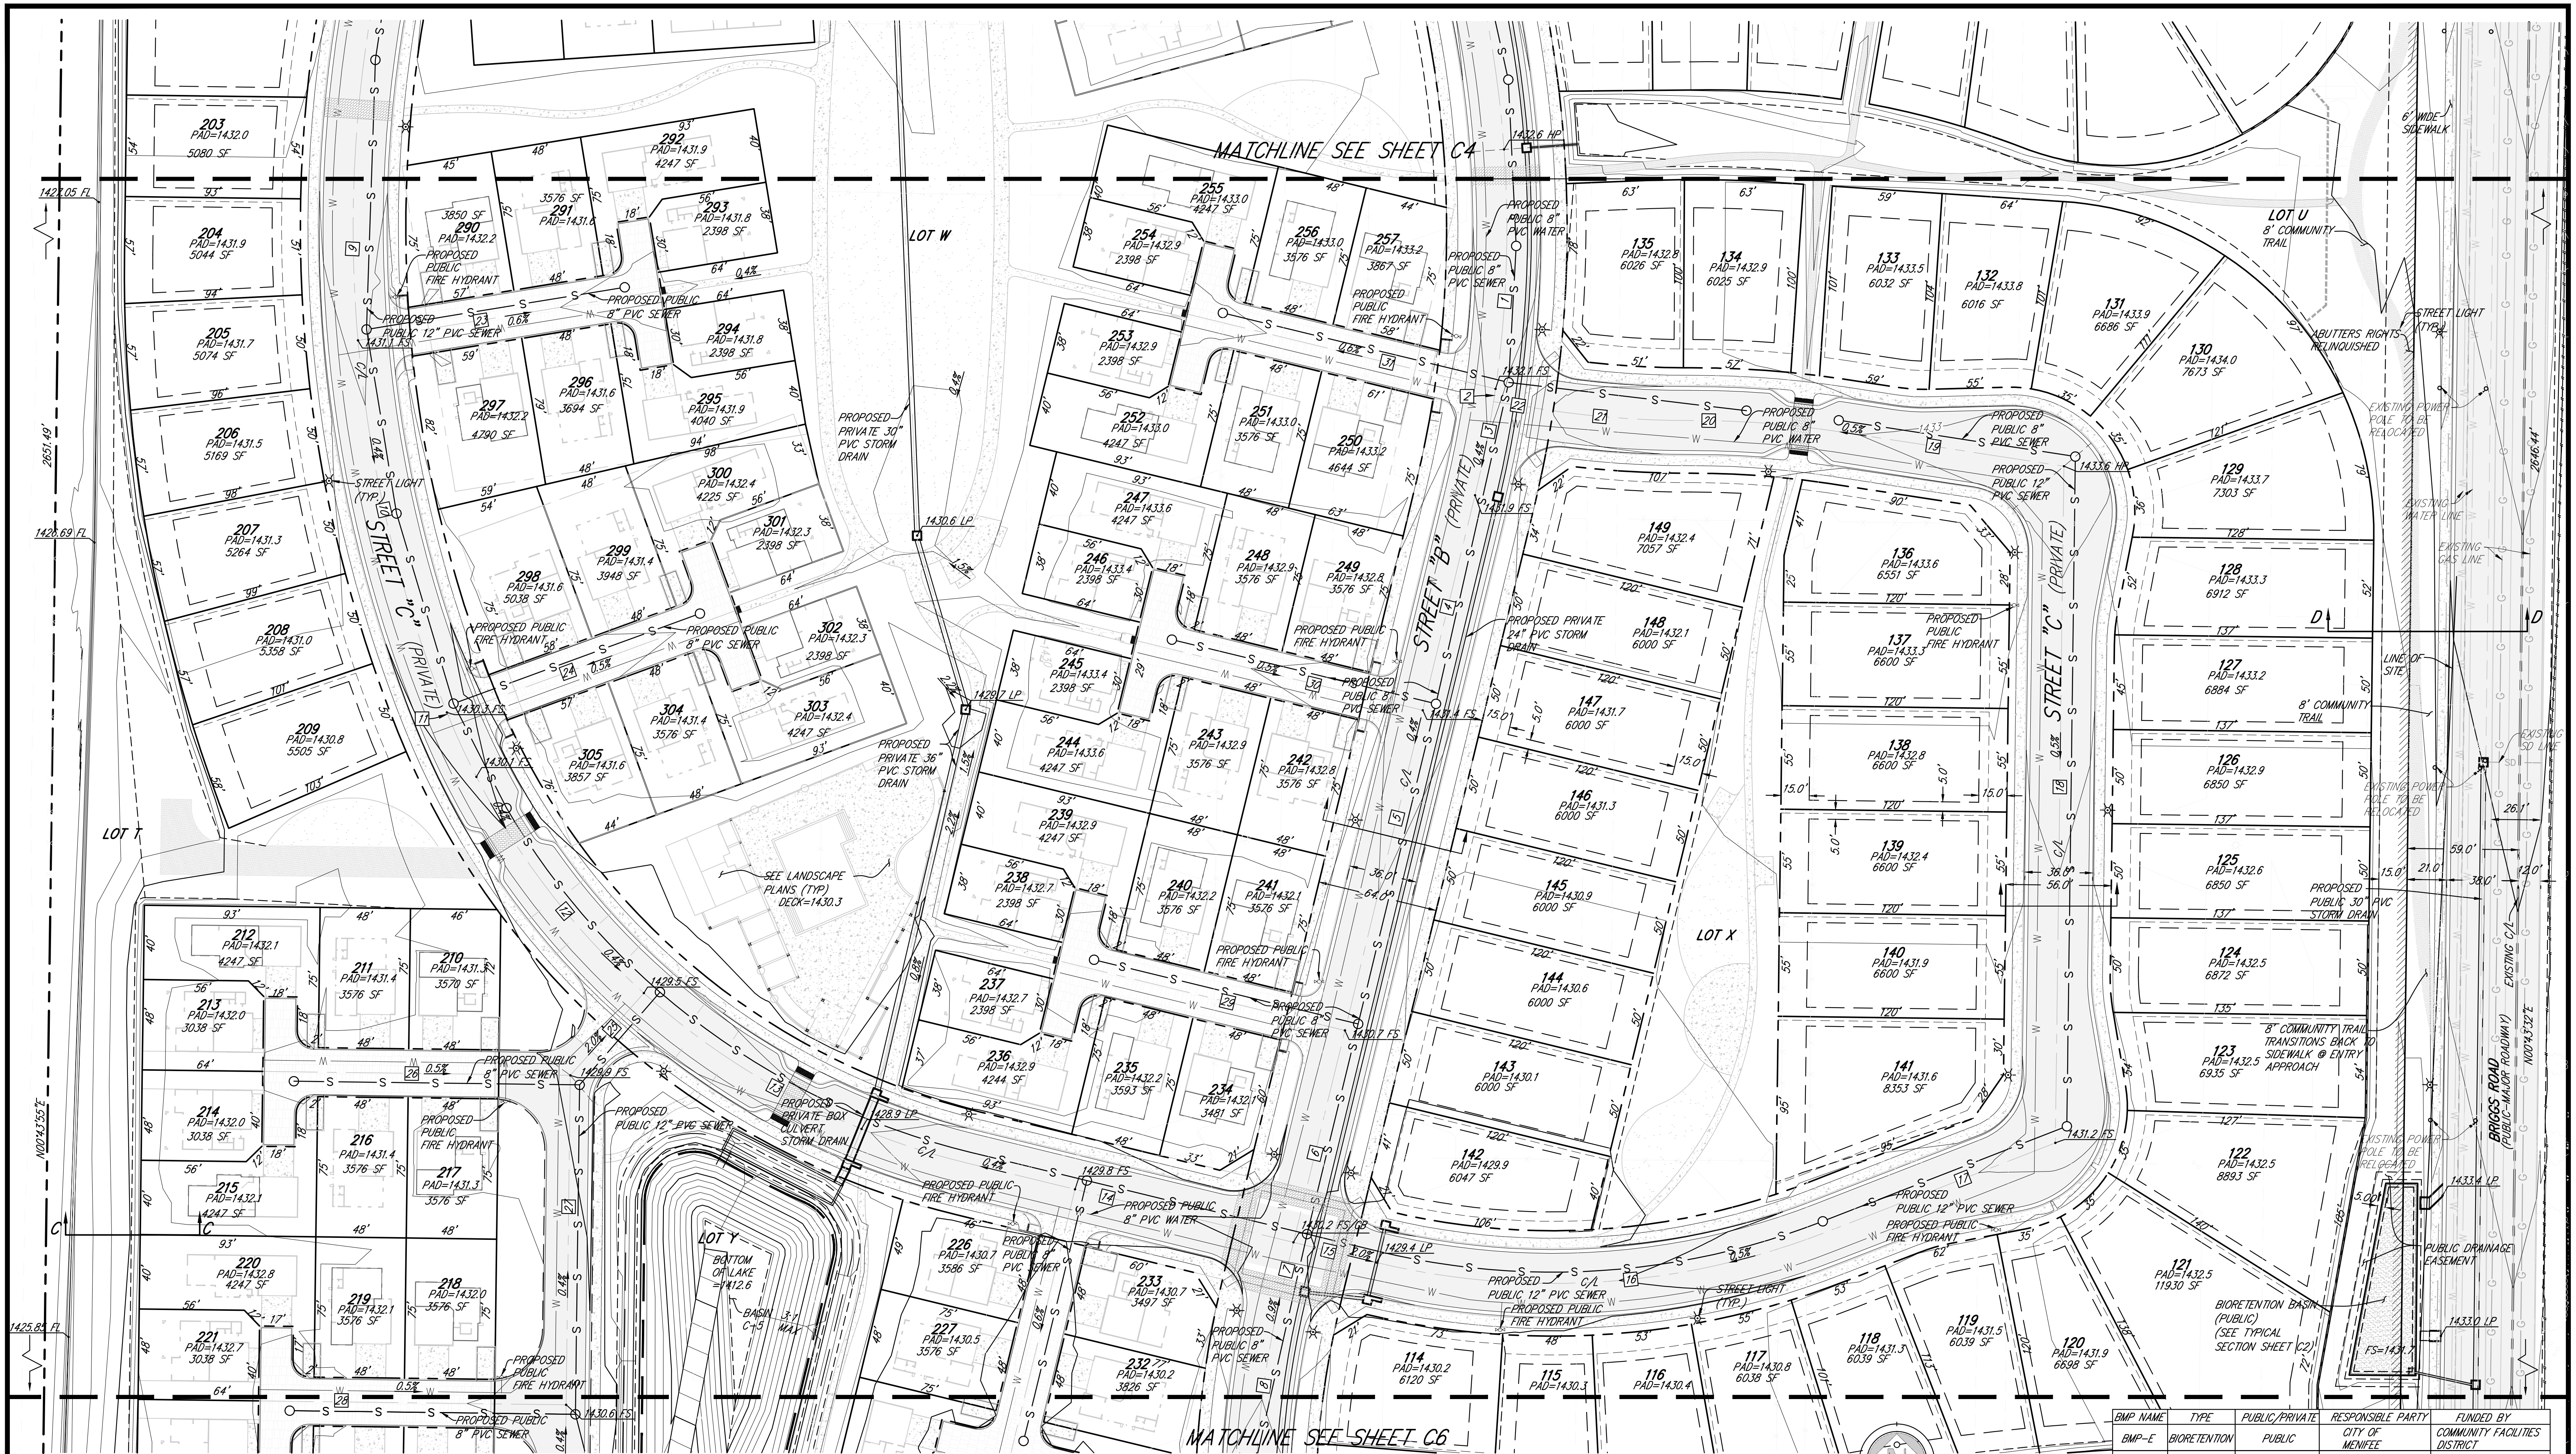

CENTERLINE DATA

NO	DELTA/BRG	RADIUS	LENGTH
1	Δ=23°10'26"	598.00'	118.68'
2	Δ=00°39'24"	598.00'	6.85'
3	Δ=04°51'26"	598.00'	50.70'
4	N13°39'28"E	--	117.54'
5	N13°39'28"E	--	175.00'
6	N13°39'28"E	--	115.86'
7	N13°39'28"E	--	26.05'

* PORTION SHOWN

CENTERLINE DATA

NO	DELTA/BRG	RADIUS	LENGTH
8	Δ=25°55'56"	502.00'	57.79'
9	Δ=15°10'05"	690.00'	85.84'
10	Δ=16°55'59"	690.00'	203.92'
11	Δ=00°15'38"	400.00'	1.82'
12	Δ=26°03'22"	400.00'	181.91'
13	Δ=28°07'28"	400.00'	196.35'
14	N76°20'32"W	--	177.91'
15	N76°20'32"W	--	44.51'

* PORTION SHOWN

CENTERLINE DATA

NO	DELTA/BRG	RADIUS	LENGTH
16	Δ=34°55'56"	400.00'	243.87'
17	N68°43'32"E	--	130.66'
18	N00°43'32"E	--	359.44'
19	N81°16'28"W	--	121.87'
20	Δ=08°54'41"	500.00'	77.77'
21	Δ=08°59'11"	500.00'	78.42'
22	N81°11'58"W	--	27.10'
23	N80°43'49"E	--	162.83'
24	N69°55'34"E	--	162.68'

CENTERLINE DATA

NO	DELTA/BRG	RADIUS	LENGTH
25	N41°46'56"E	--	58.61'
26	N89°16'05"W	--	163.33'
27	N00°43'55"E	--	170.86'
28	N89°16'05"W	--	163.33'
29	N76°20'32"W	--	154.83'
30	N76°20'32"W	--	156.83'
31	N76°20'32"W	--	168.74'

RECOMMENDED FOR APPROVAL

DATE: _____

CHECKED BY: _____

DATE: _____

DESIGNED BY: _____

DRAWN BY: _____

CHECKED BY: _____

APPROVED DATE: _____

COUNTY: _____

DEVELOPER:

DATE: _____

CHECKED BY: _____

DATE: _____

SCALE 1"=40'

0 40 80 120 160

EXCEL ENGINEERING

LAND PLANNING • ENGINEERING • SURVEYING

440 STATE PLACE, ESCONDIDO, CA 92029

PH: (760) 445-8118 FX: (760) 445-1890

TENTATIVE TRACT MAP

ROCKPORT RANCH

NORTH CENTRAL GRADING PLAN

OF 21 SHTS

C5

FOR: _____

W.O. _____

DATE: 06/17/2019

BMP NAME

BMP-E

BMP-H

TYPE

BIORETENTION

BIORETENTION

PUBLIC/PRIVATE

PUBLIC

PRIVATE

RESPONSIBLE PARTY

CITY OF MENIFEE

FUTURE HOA


FUNDED BY

COMMUNITY FACILITIES DISTRICT

FUTURE HOA

PUBLIC UTILITIES NOTE:

A BLANKET EASEMENT FOR PUBLIC UTILITIES ACCESS AND MAINTENANCE TO EMWD WILL BE PROVIDED ALL LOTS THAT FORM THE PRIVATE STREETS AND DRIVEWAYS THAT ENCOMPASS PUBLIC WATERLINES, PUBLIC SEWER LINES, AND APPURTENANCES.

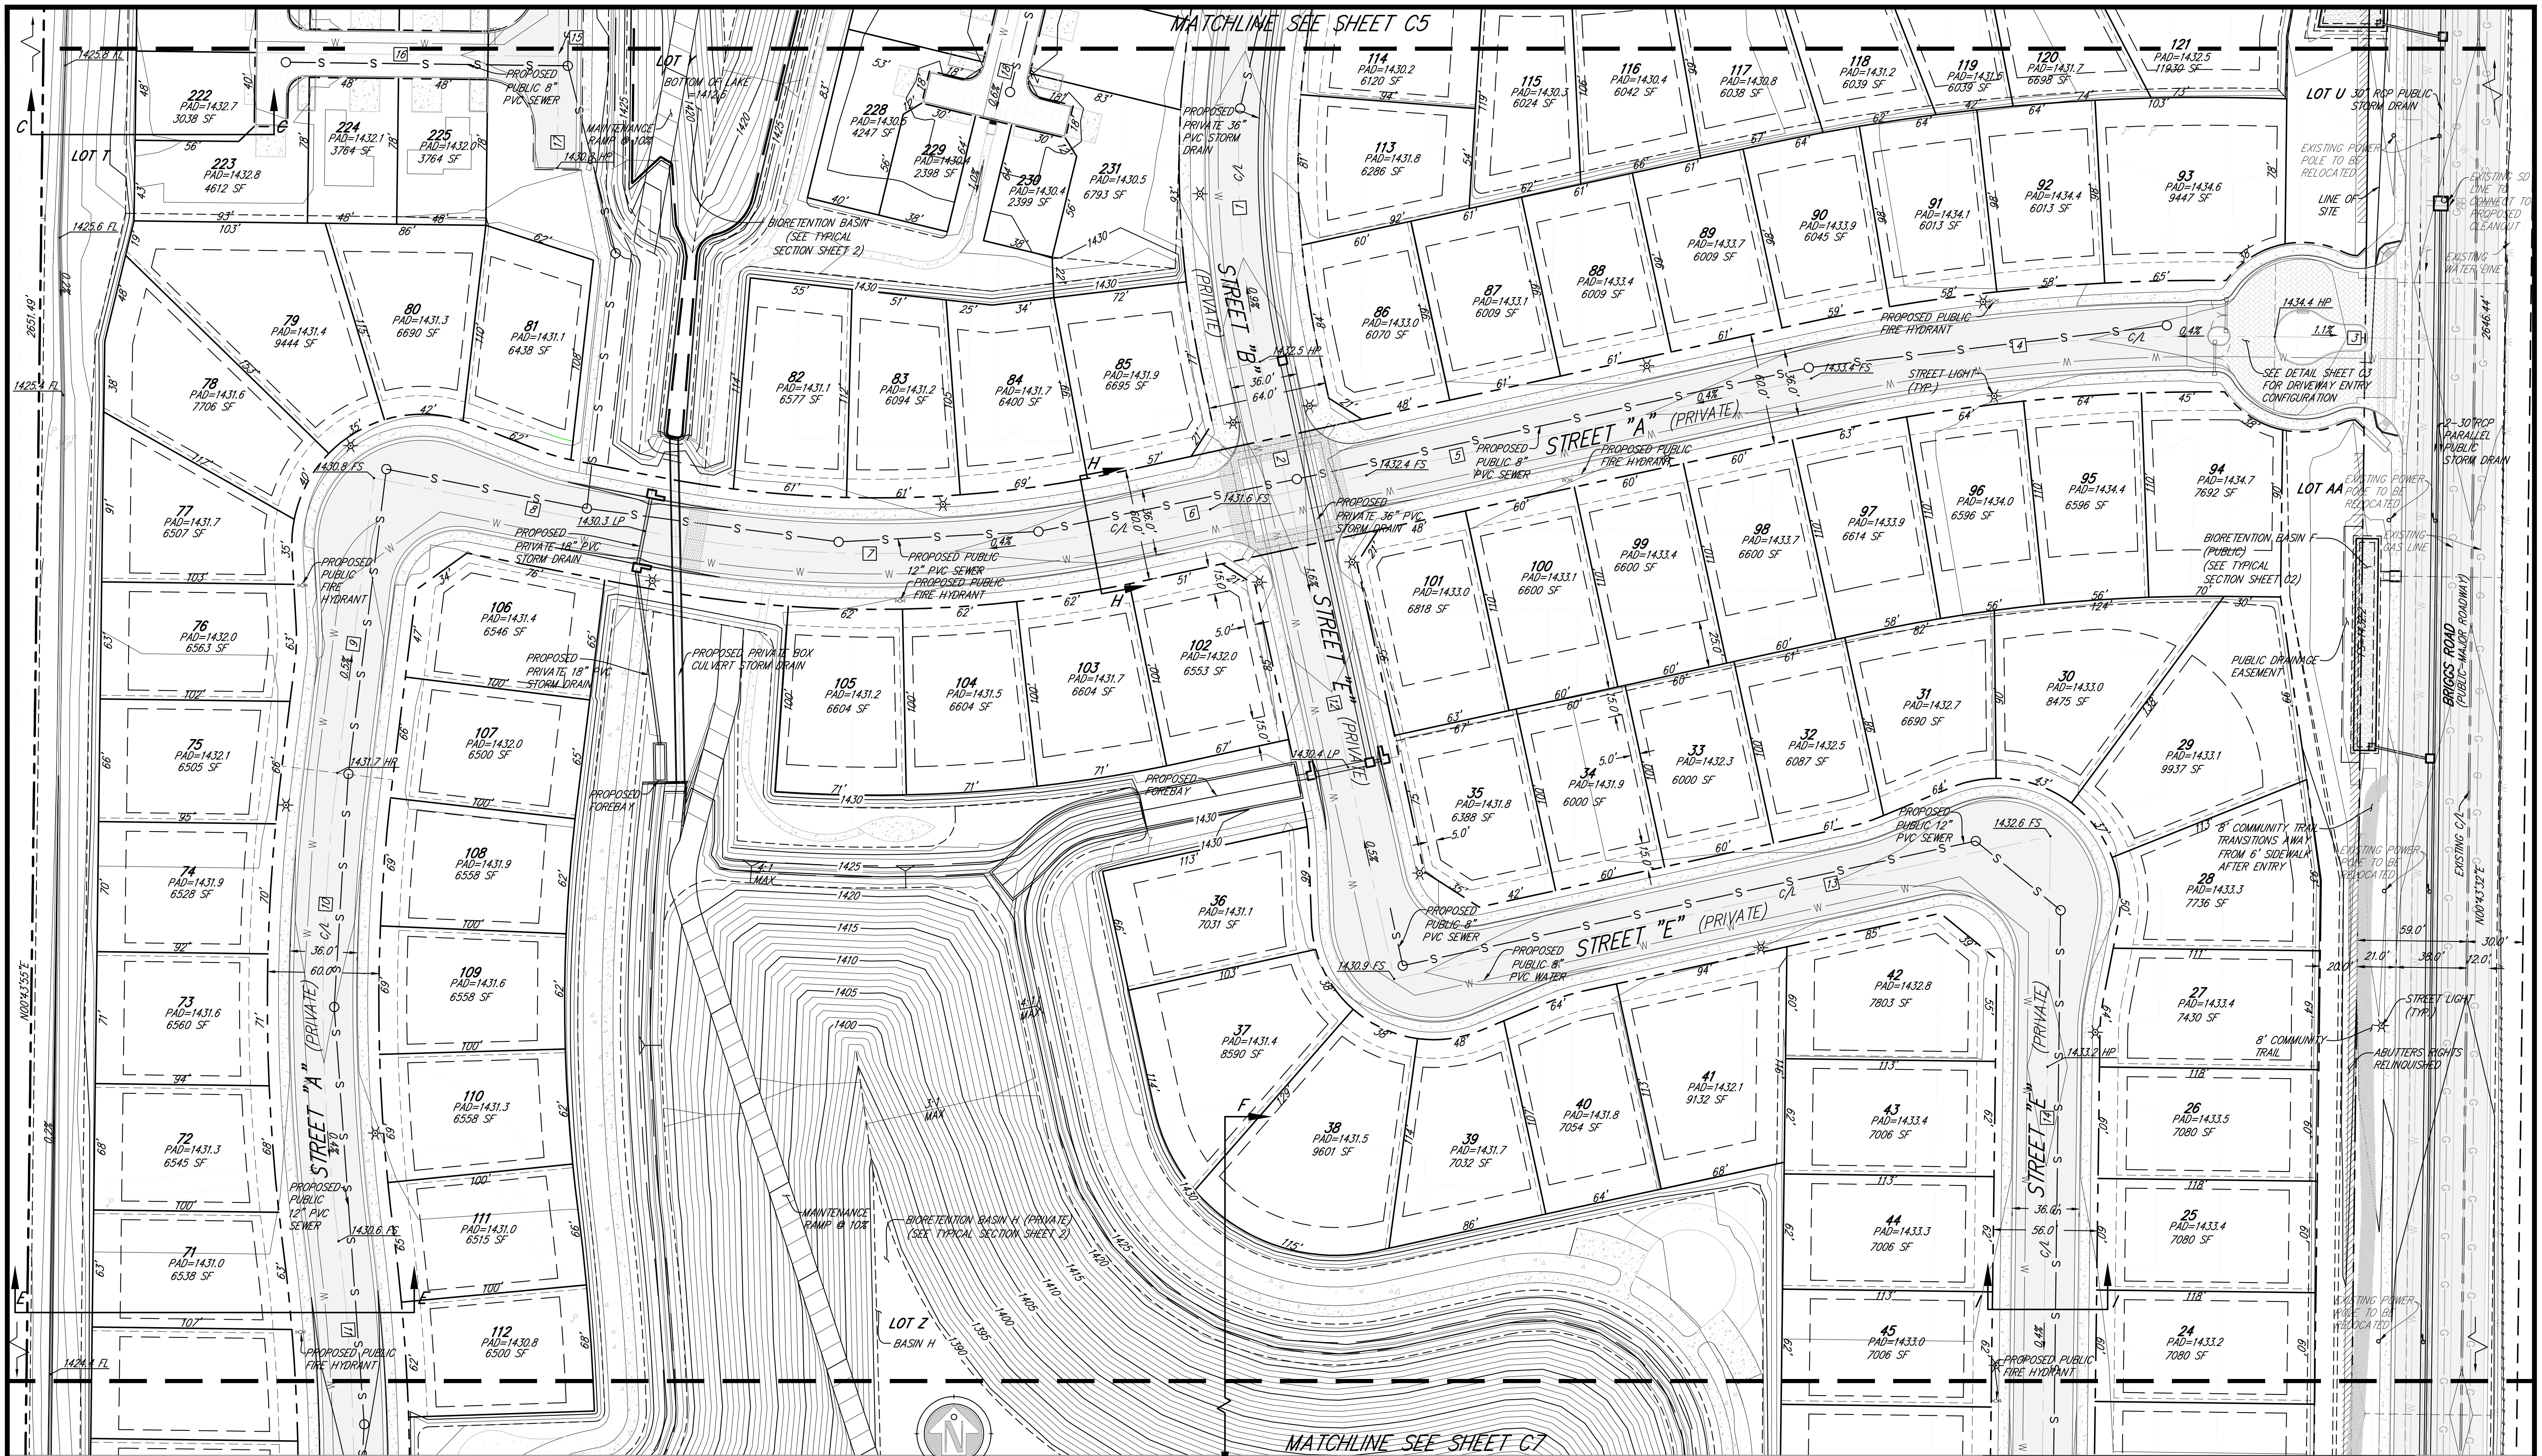

CENTERLINE DATA

NO	DELTA/BRG	RADIUS	LENGTH
1	Δ=25°55'56"	502.00'	169.42'
2	N12°16'28"W	--	71.93'
3	N89°16'28"W	--	111.87'
4	Δ=13°00'00"	1000.00'	226.89'
5	N77°43'32"E	--	287.96'
6	N77°43'32"E	--	85.27'

* PORTION SHOWN

NO	DELTA/BRG	RADIUS	LENGTH
7	Δ=23°21'58"	650.00'	265.08'
8	N78°54'30"W	--	148.25'
9	N07°05'30"E	--	159.91'
10	Δ=14°28'47"	1000.00'	252.72'
11	Δ=14°23'54"	1000.00'	75.54'
12	N12°16'28"W	--	268.00'
13	N77°43'32"E	--	361.37'

* PORTION SHOWN

NO	DELTA/BRG	RADIUS	LENGTH
14	*N00°43'32"E	--	293.24'
15	*N00°43'55"E	--	4.14'
16	N89°16'05"W	--	163.33'
17	N00°43'55"E	--	60.00'
18	*N13°39'28"E	--	39.31'

* PORTION SHOWN

PUBLIC UTILITIES NOTE:
A BLANKET EASEMENT FOR PUBLIC UTILITIES ACCESS AND MAINTENANCE TO EMWD WILL BE PROVIDED ALL LOTS THAT FORM THE PUBLIC STREETS AND DRIVEWAYS THAT ENCOMPASS PUBLIC WATERLINES, PUBLIC SEWER LINES, AND APPURTENANCES.

RECOMMENDED FOR APPROVAL
DATE: _____
CHECKED BY: _____
DATE: _____


DEVELOPER:
DATE: _____
CHECKED BY: _____
DATE: _____

EXCEL ENGINEERING
LAND PLANNING • ENGINEERING • SURVEYING
440 STATE PLACE, ESCONDIDO, CA 92029
PH (760)745-8118 FX (760)745-1880

TENTATIVE TRACT MAP
ROCKPORT RANCH
SOUTH CENTRAL GRADING PLAN


C6
OF 21 SHTS

DATE: 06/17/2019

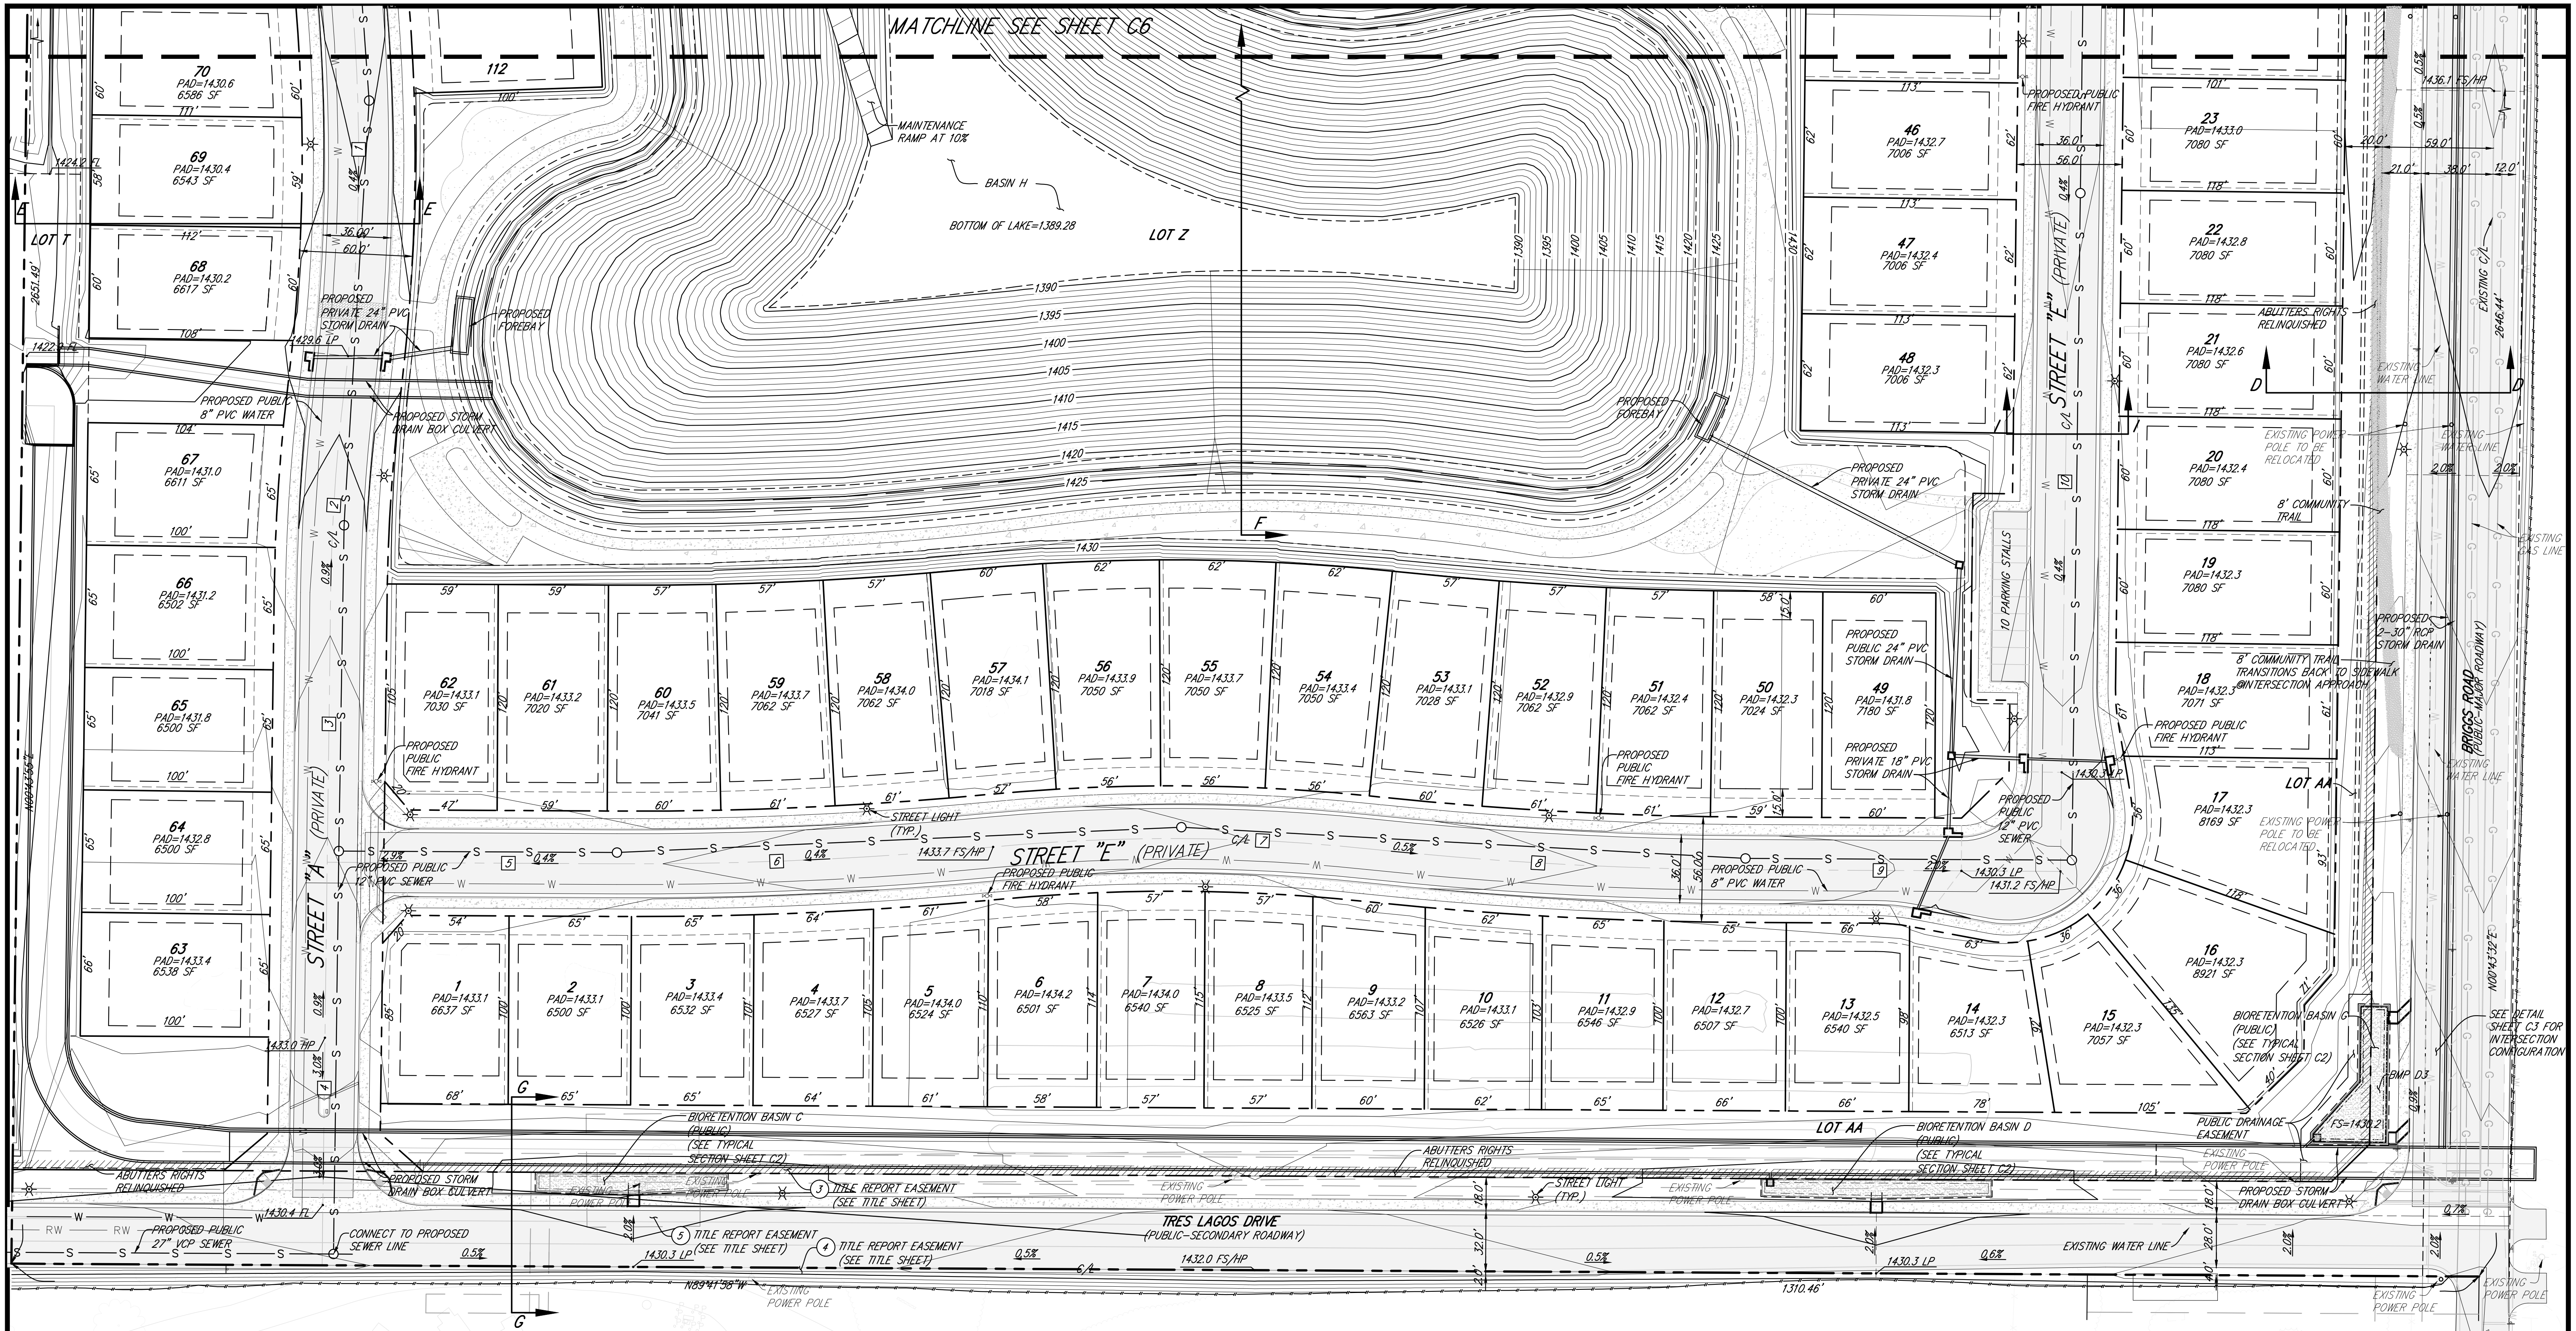

CENTERLINE DATA			
NO	DELTA/BRG	RADIUS	LENGTH
1	*Δ=142°3'54"	1000.00'	175.76'
2	Δ=06°16'42"	1000.00'	109.58'
3	N00°43'55"E	--	143.16'
4	N00°43'55"E	--	214.04'
5	N89°41'58"W	--	153.85'
6	Δ=05°43'55"	2000.00'	200.08'
7	Δ=11°27'50"	1000.00'	200.08'
8	Δ=05°43'55"	2000.00'	200.08'
9	N89°41'58"W	--	167.33'
10	*N00°43'32"E	--	432.71'

* PORTION SHOWN

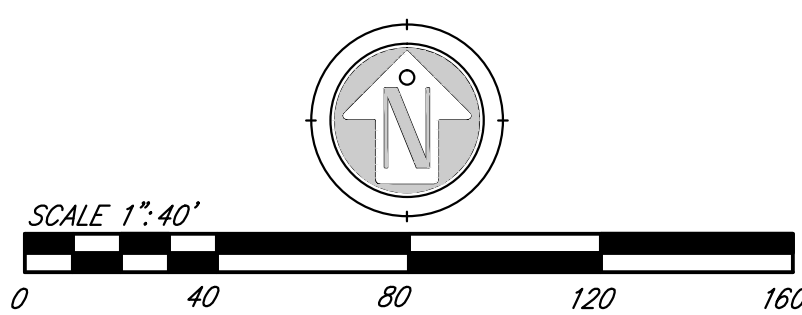

PUBLIC UTILITIES NOTE:


A BLANKET EASEMENT FOR PUBLIC UTILITIES ACCESS AND MAINTENANCE TO EMMD WILL BE PROVIDED ALL LOTS THAT FORM THE PRIVATE STREETS AND DRIVEWAYS THAT ENCOMPASS PUBLIC WATERLINES, PUBLIC SEWER LINES, AND APPURTENANCES.

BMP NAME	TYPE	PUBLIC/PRIVATE	RESPONSIBLE PARTY	FUNDED BY
BMP-C	BIORETENTION	PUBLIC	CITY OF MENEFEE	COMMUNITY FACILITIES DISTRICT
BMP-D	BIORETENTION	PUBLIC	CITY OF MENEFEE	COMMUNITY FACILITIES DISTRICT
BMP-G	BIORETENTION	PUBLIC	CITY OF MENEFEE	COMMUNITY FACILITIES DISTRICT
BMP-H	BIORETENTION	PRIVATE	FUTURE HOA	FUTURE HOA

DATE	BY	MARK	REVISIONS	APP'D	DATE
DESIGNED BY:	ENGINEER		DRAWN BY:	COUNTY	CHECKED BY:

RECOMMENDED FOR APPROVAL	
DATE:	
CHECKED BY:	
DATE:	


DEVELOPER:

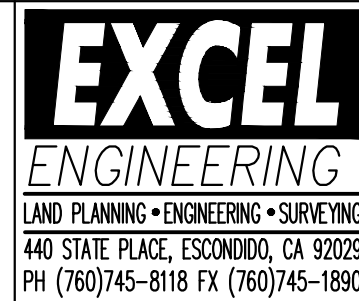

**TENTATIVE TRACT MAP
ROCKPORT RANCH
SOUTH GRADING PLAN**

C7
OF 21 SHTS

FOR: W.O. DATE: 06/17/2019

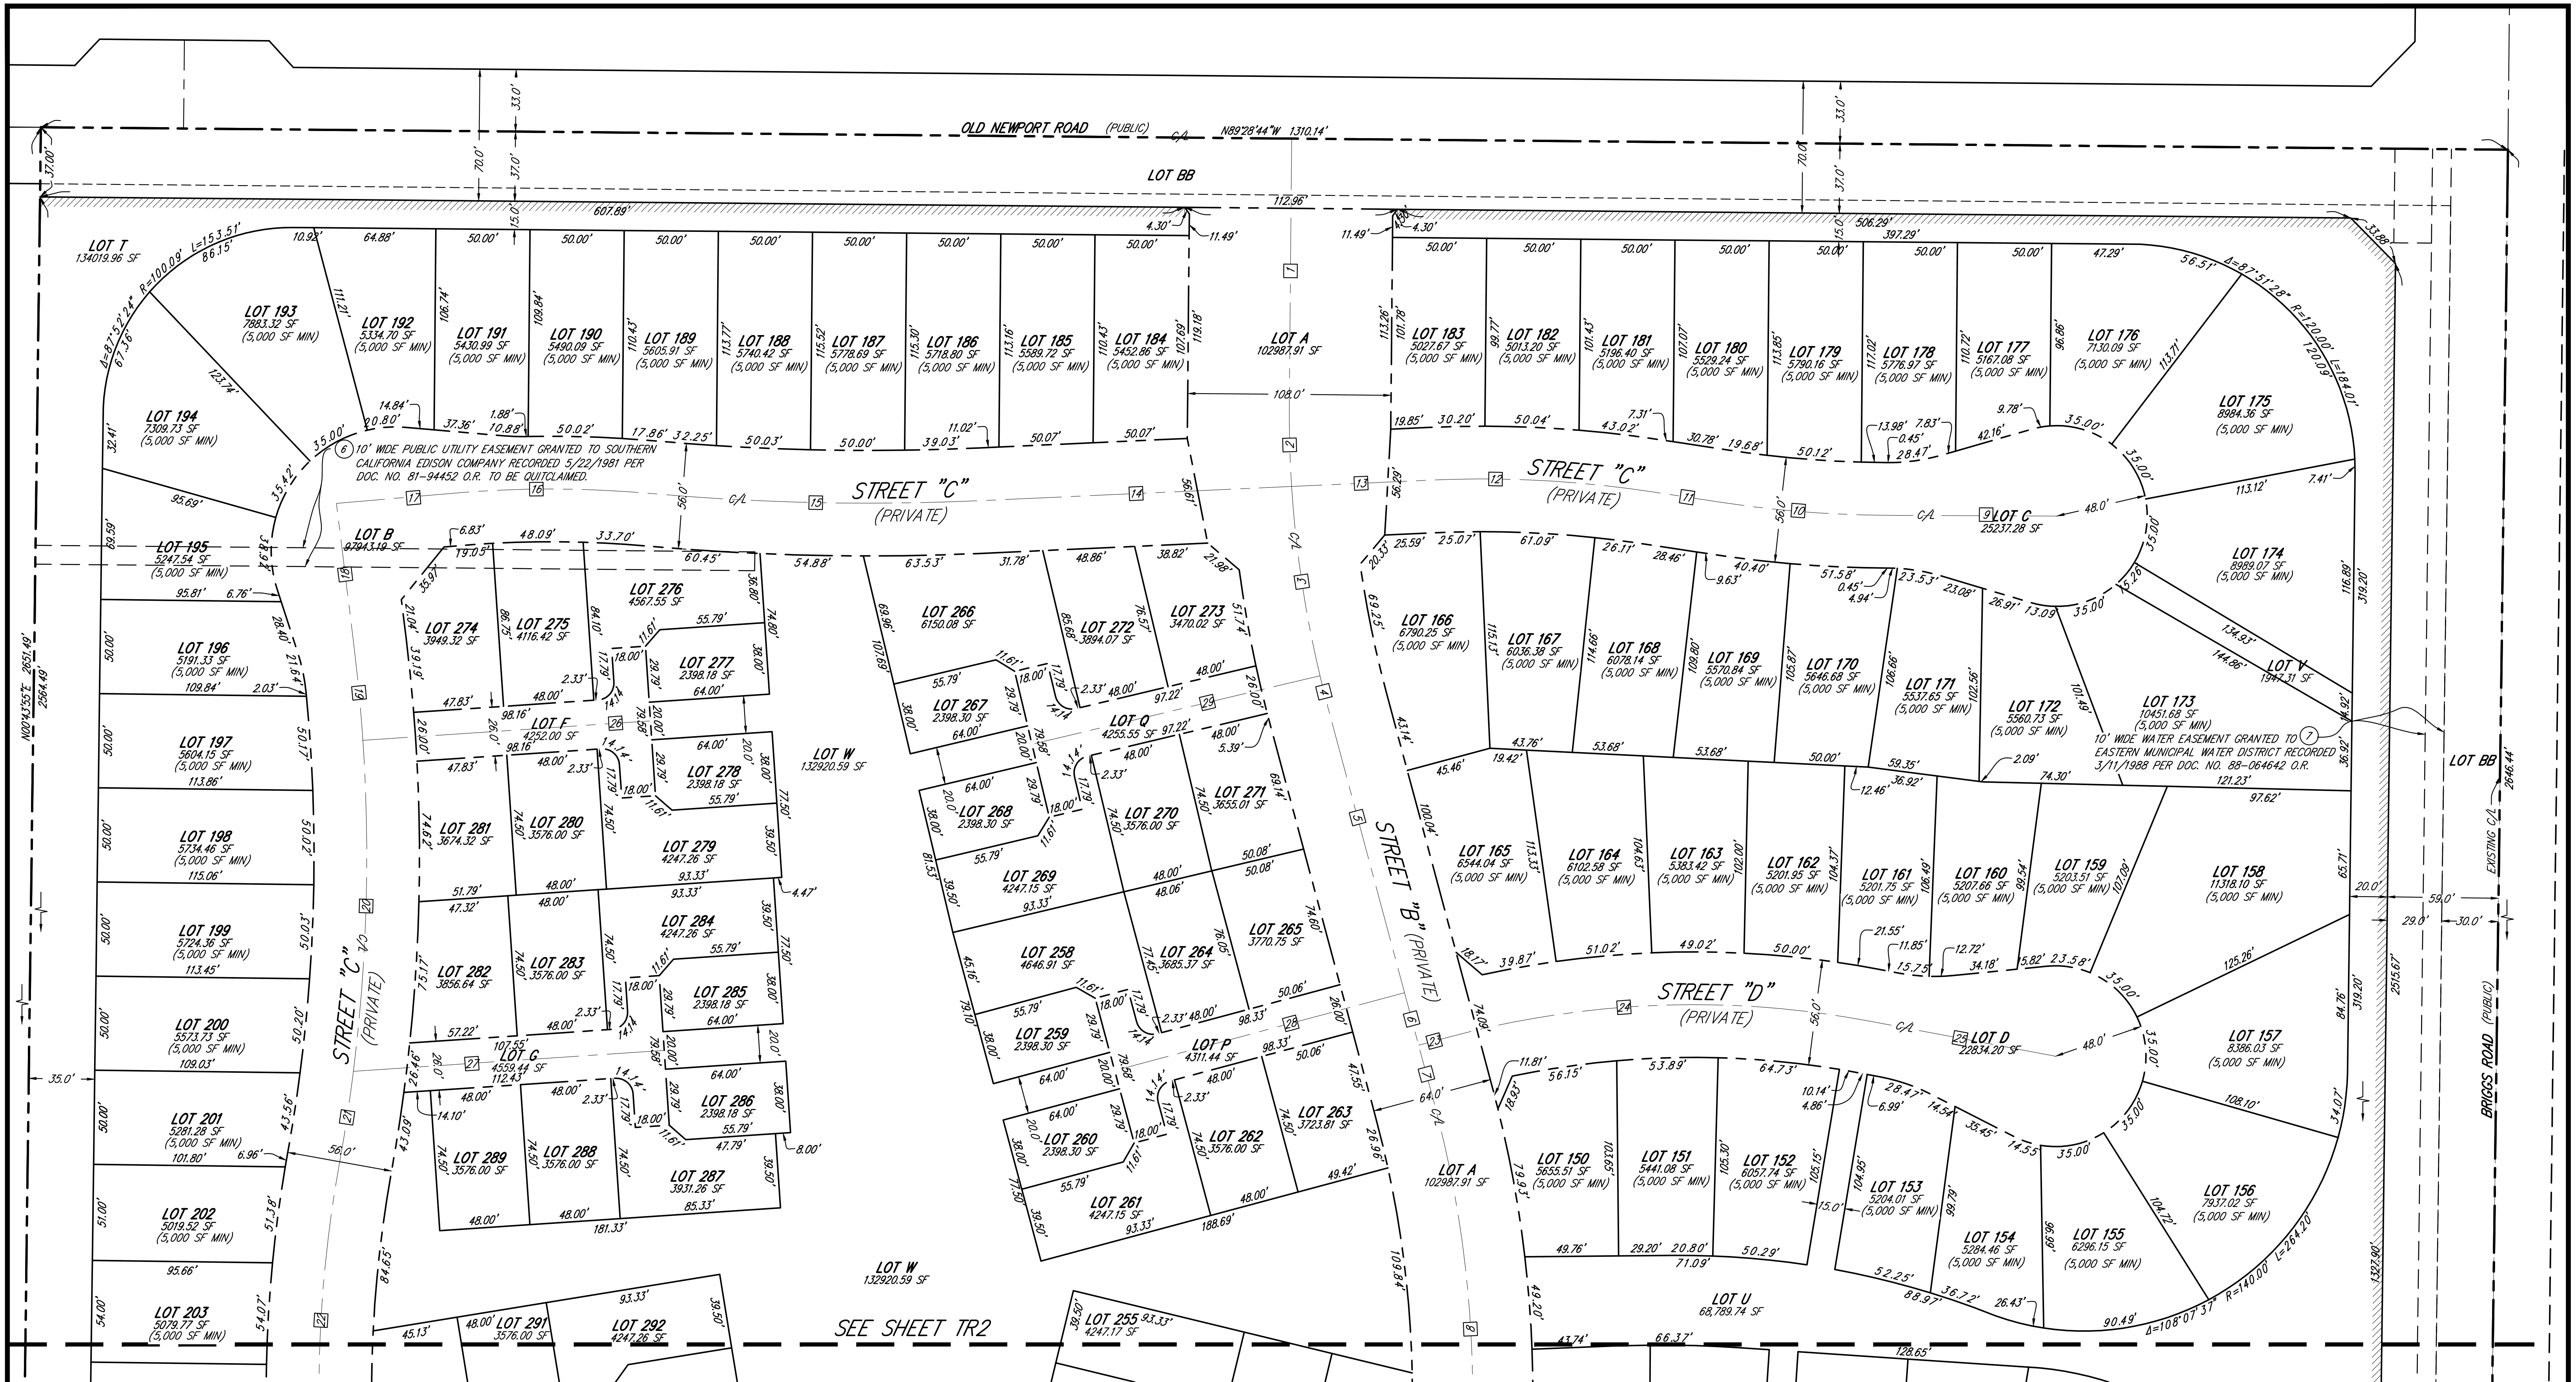

BASIS OF BEARINGS

NORTH LINE OF SECTION 1 AS SHOWN ON TRACT MAP 30422-1, RECORDED OCTOBER 23, 2006, IN BOOK 411 OF MAPS, PAGES 69-99 AS DOCUMENT NO. 2006-0777728. IE N89°28'44"W

PUBLIC UTILITIES NOTE:

A BLANKET EASEMENT FOR PUBLIC UTILITIES ACCESS AND MAINTENANCE TO EMWD WILL BE PROVIDED ALL LOTS THAT FORM THE PRIVATE STREETS AND DRIVEWAYS THAT ENCOMPASS PUBLIC WATERLINES, PUBLIC SEWER LINES, AND APPURTENANCES.


CENTERLINE DATA			
NO	DELTA/BRG	RADIUS	LENGTH
1	N00°31'16"E	--	140.55'
2	A=04°12'16"	602.00'	44.18'
3	A=09°41'05"	602.00'	101.76'
4	A=01°39'43"	602.00'	17.46'
5	N15°01'48"W	--	158.74'

* PORTION SHOWN			
NO	DELTA/BRG	RADIUS	LENGTH
6	N15°01'48"W	--	28.83'
7	N15°01'48"W	--	31.72'
8	A=28°41'16"	598.00'	130.04'
9	N89°45'33"W	--	90.00'
10	A=08°23'31"	600.00'	87.88'
11	N81°22'02"W	--	38.09'

* PORTION SHOWN			
NO	DELTA/BRG	RADIUS	LENGTH
12	A=11°4'43"	600.00'	117.76'
13	N87°23'15"E	--	73.84'
14	N87°23'15"E	--	165.34'
15	A=07°43'00"	1300.00'	175.08'
16	A=10°06'04"	600.00'	105.78'
17	N85°00'10"E	--	61.71'

* PORTION SHOWN			
NO	DELTA/BRG	RADIUS	LENGTH
18	N06°59'50"W	--	75.92'
19	A=03°09'16"	920.00'	50.65'
20	A=10°57'56"	920.00'	176.07'
21	A=03°04'39"	920.00'	49.41'
22	A=32°06'04"	690.00'	96.82'
23	N74°58'12"E	--	17.04'

* PORTION SHOWN			
NO	DELTA/BRG	RADIUS	LENGTH
24	A=25°41'15"	500.00'	224.17'
25	N79°20'34"W	--	101.40'
26	N86°09'26"E	--	152.58'
27	N86°09'26"E	--	164.90'
28	N74°58'12"E	--	154.88'
29	N76°38'02"E	--	155.58'

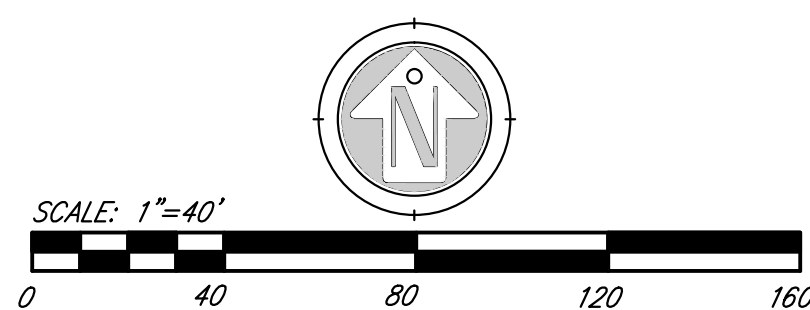

DATE	BY	MARK	REVISIONS	APP'D	DATE
DESIGNED BY:	ENGINEER		DRAWN BY:	CHECKED BY:	COUNTY

RECOMMENDED FOR APPROVAL	
DATE:	
CHECKED BY:	
DATE:	


DEVELOPER:	



TENTATIVE TRACT MAP ROCKPORT RANCH NORTH QUARTER MAP SHEET

TR1
OF 21 SHTS

FOR:	W.O.	DATE: 06/17/2019
------	------	------------------

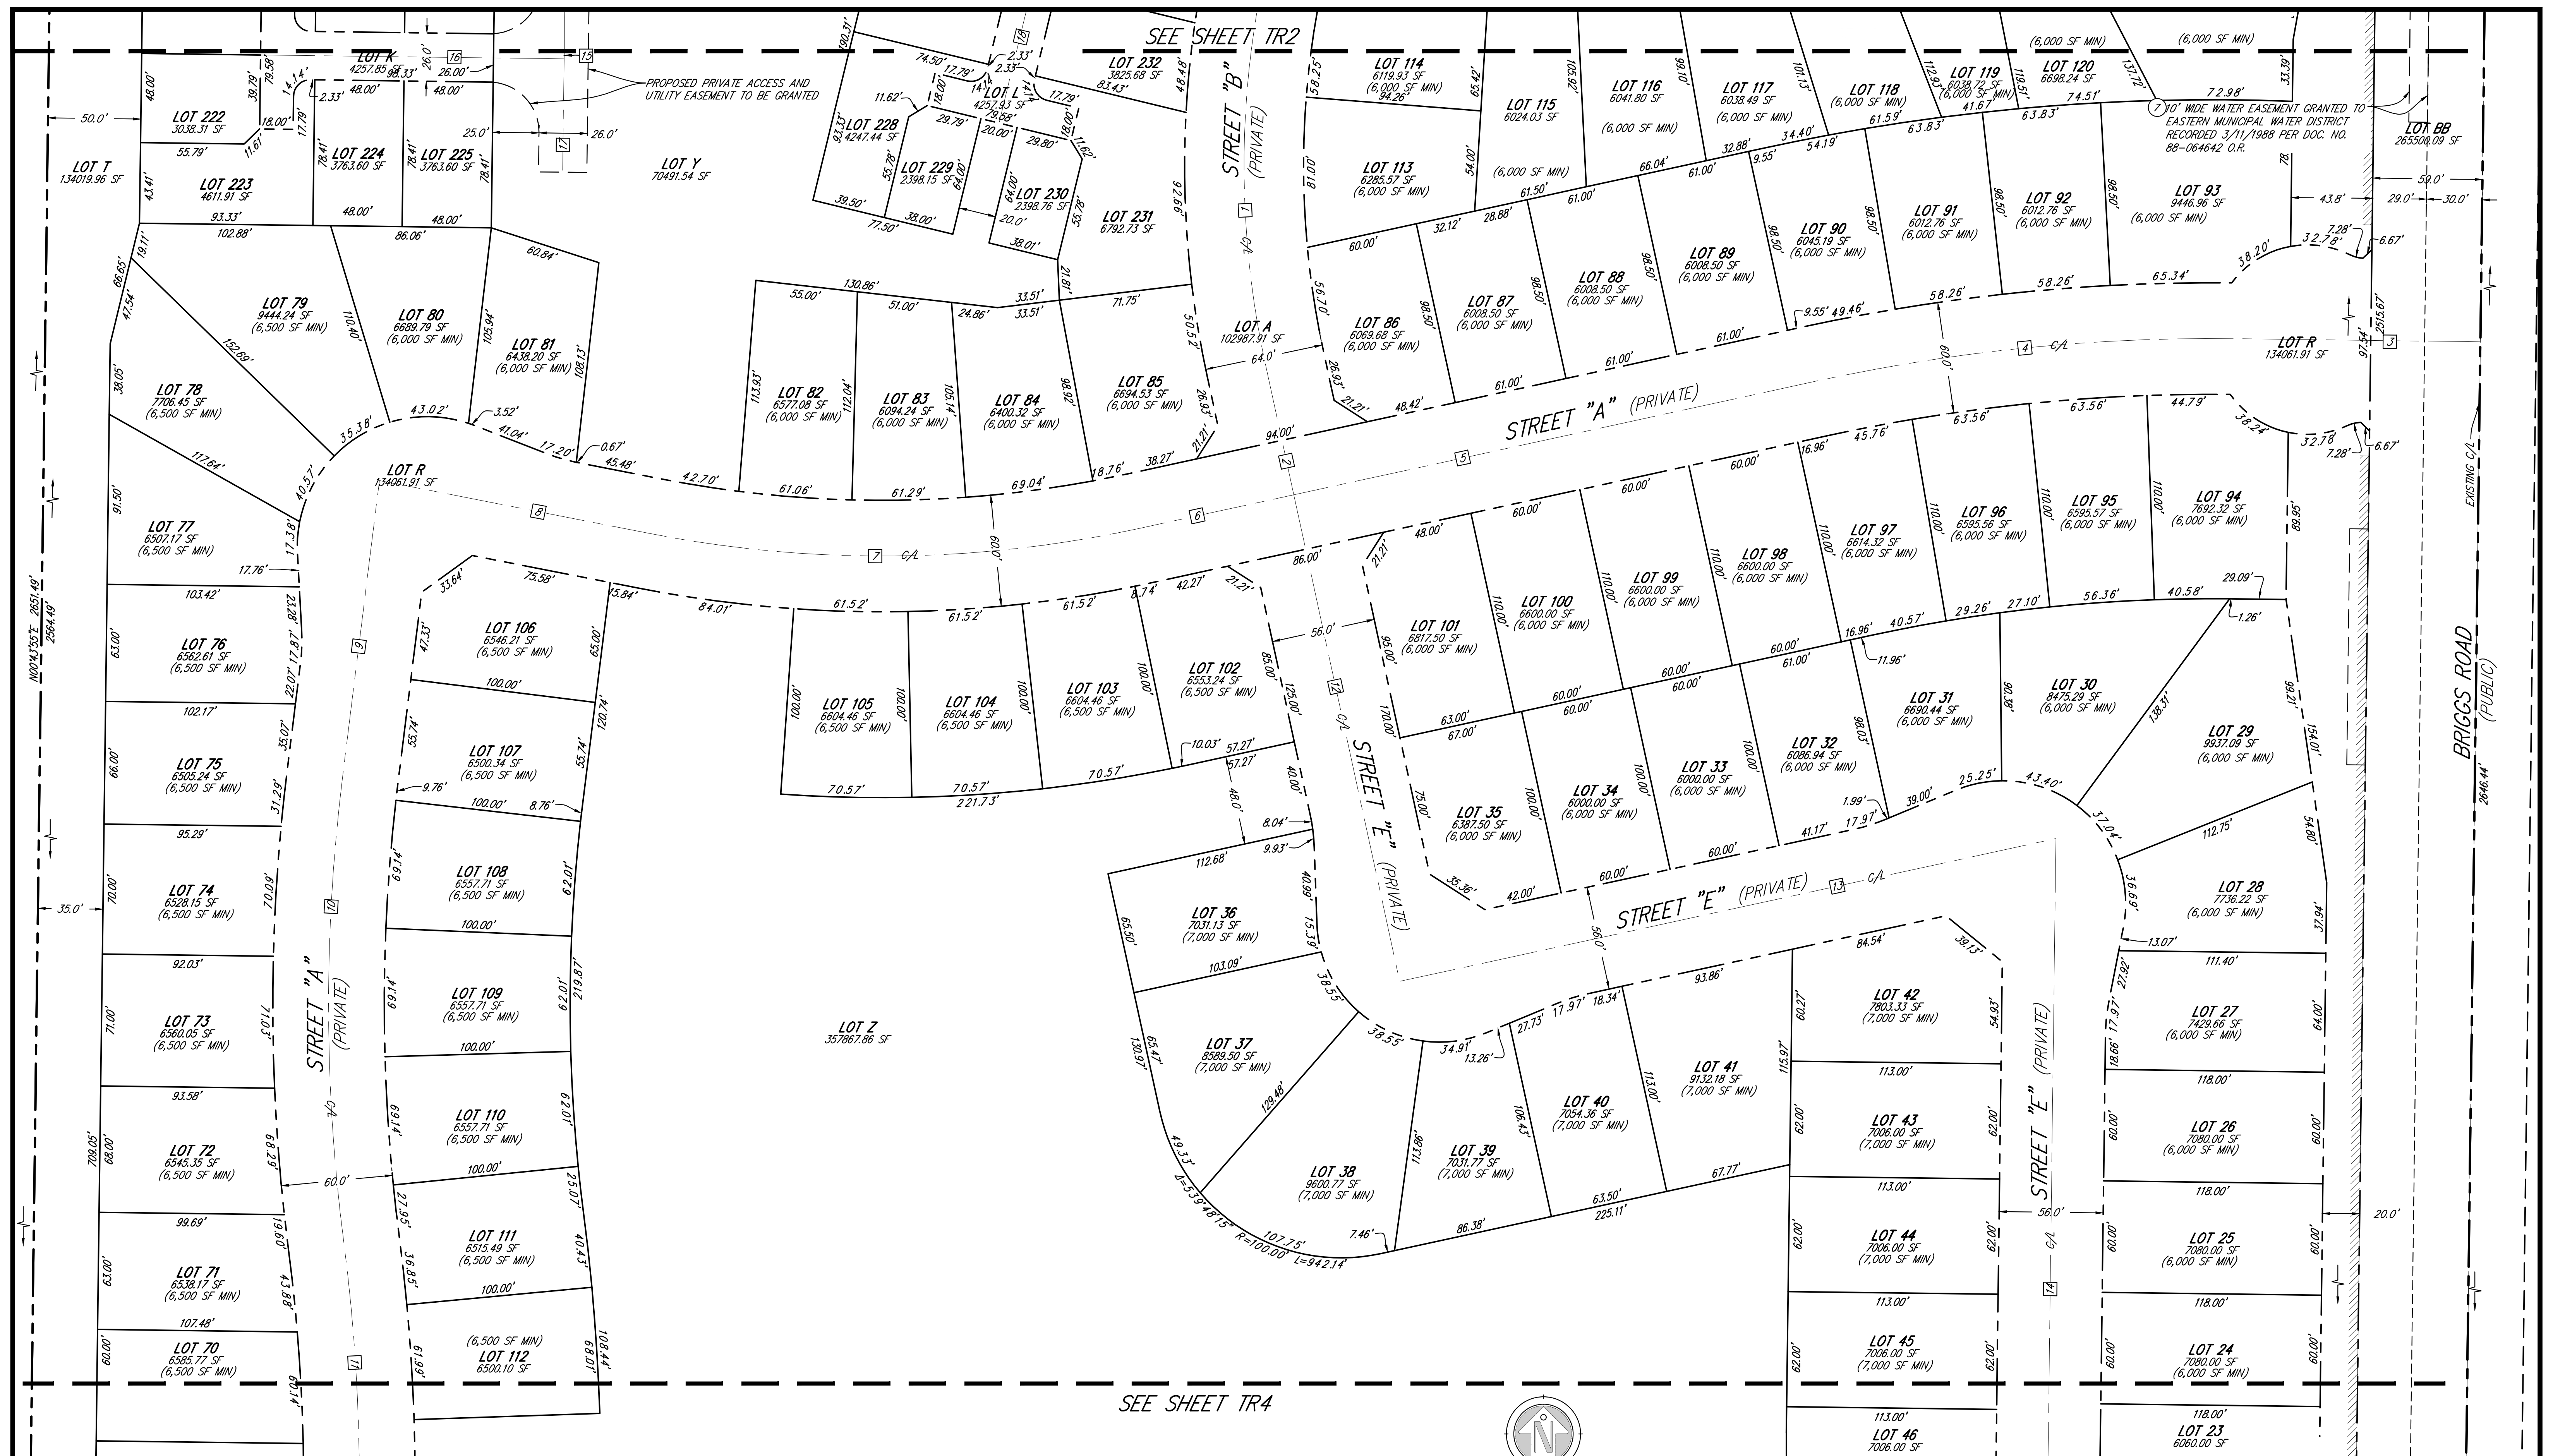

CENTERLINE DATA			
NO	DELTA/BRG	RADIUS	LENGTH
1	* $\Delta=25^{\circ}55'56''$	502.00'	169.42'
2	N121°16'28"W	--	71.93'
3	N89°16'28"W	--	111.87'
4	$\Delta=13^{\circ}00'00''$	1000.00'	226.89'
5	N77°43'32"E	--	287.96'
6	N77°43'32"E	--	85.27'

* PORTION SHOWN

NO	DELTA/BRG	RADIUS	LENGTH
7	$\Delta=2321^{\circ}58''$	650.00'	265.08'
8	$N78^{\circ}54'30''W$	--	148.25'
9	$N07^{\circ}05'30''E$	--	159.91'
10	$\Delta=14^{\circ}28'47''$	1000.00'	252.72'
11	$\phi=14^{\circ}23'54''$	1000.00'	75.54'
12	$N12^{\circ}16'28''W$	--	268.00'
13	$N77^{\circ}43'32''E$	--	361.37'


* PORTION SHOWN

NO	DELTA/BRG	RADIUS	LENGTH
14	*N00°43'32"E	--	293.24'
15	*N00°43'55"E	--	4.14'
16	N89°76'05"W	--	163.33'
17	N00°43'55"E	--	60.00'
18	*N13°39'28"E	--	39.31'

* PORTION SHOWN

BASIS OF BEARINGS

NORTH LINE OF SECTION 1 AS SHOWN ON TRACT MAP 30422-1, RECORDED
OCTOBER 23, 1966, IN BOOK 411 OF MAPS, PAGES 69-99 AS DOCUMENT
NO. 2006-0777728. IE N89°28'44"W

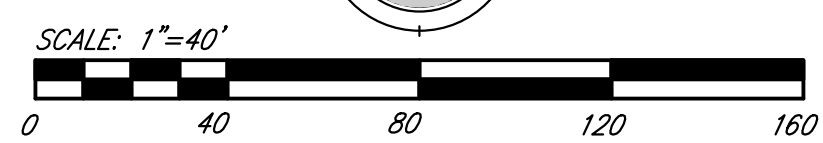[illegible]

PUBLIC UTILITIES NOTE:


PUBLIC UTILITIES NOTE:
A BLANKET EASEMENT FOR PUBLIC UTILITIES ACCESS AND MAINTENANCE TO EMWD WILL BE PROVIDED ALL LOTS THAT FORM THE PRIVATE STREETS AND DRIVEWAYS THAT ENCOMPASS PUBLIC WATERLINES, PUBLIC SEWER LINES, AND APPURTENANCES.



TENTATIVE TRACT MAP
ROCKPORT RANCH
SOUTH CENTRAL MAP SHEET


FOR:	W.O.	DATE: 06/17/2019
------	------	------------------

TR3
DF 21 SHTS

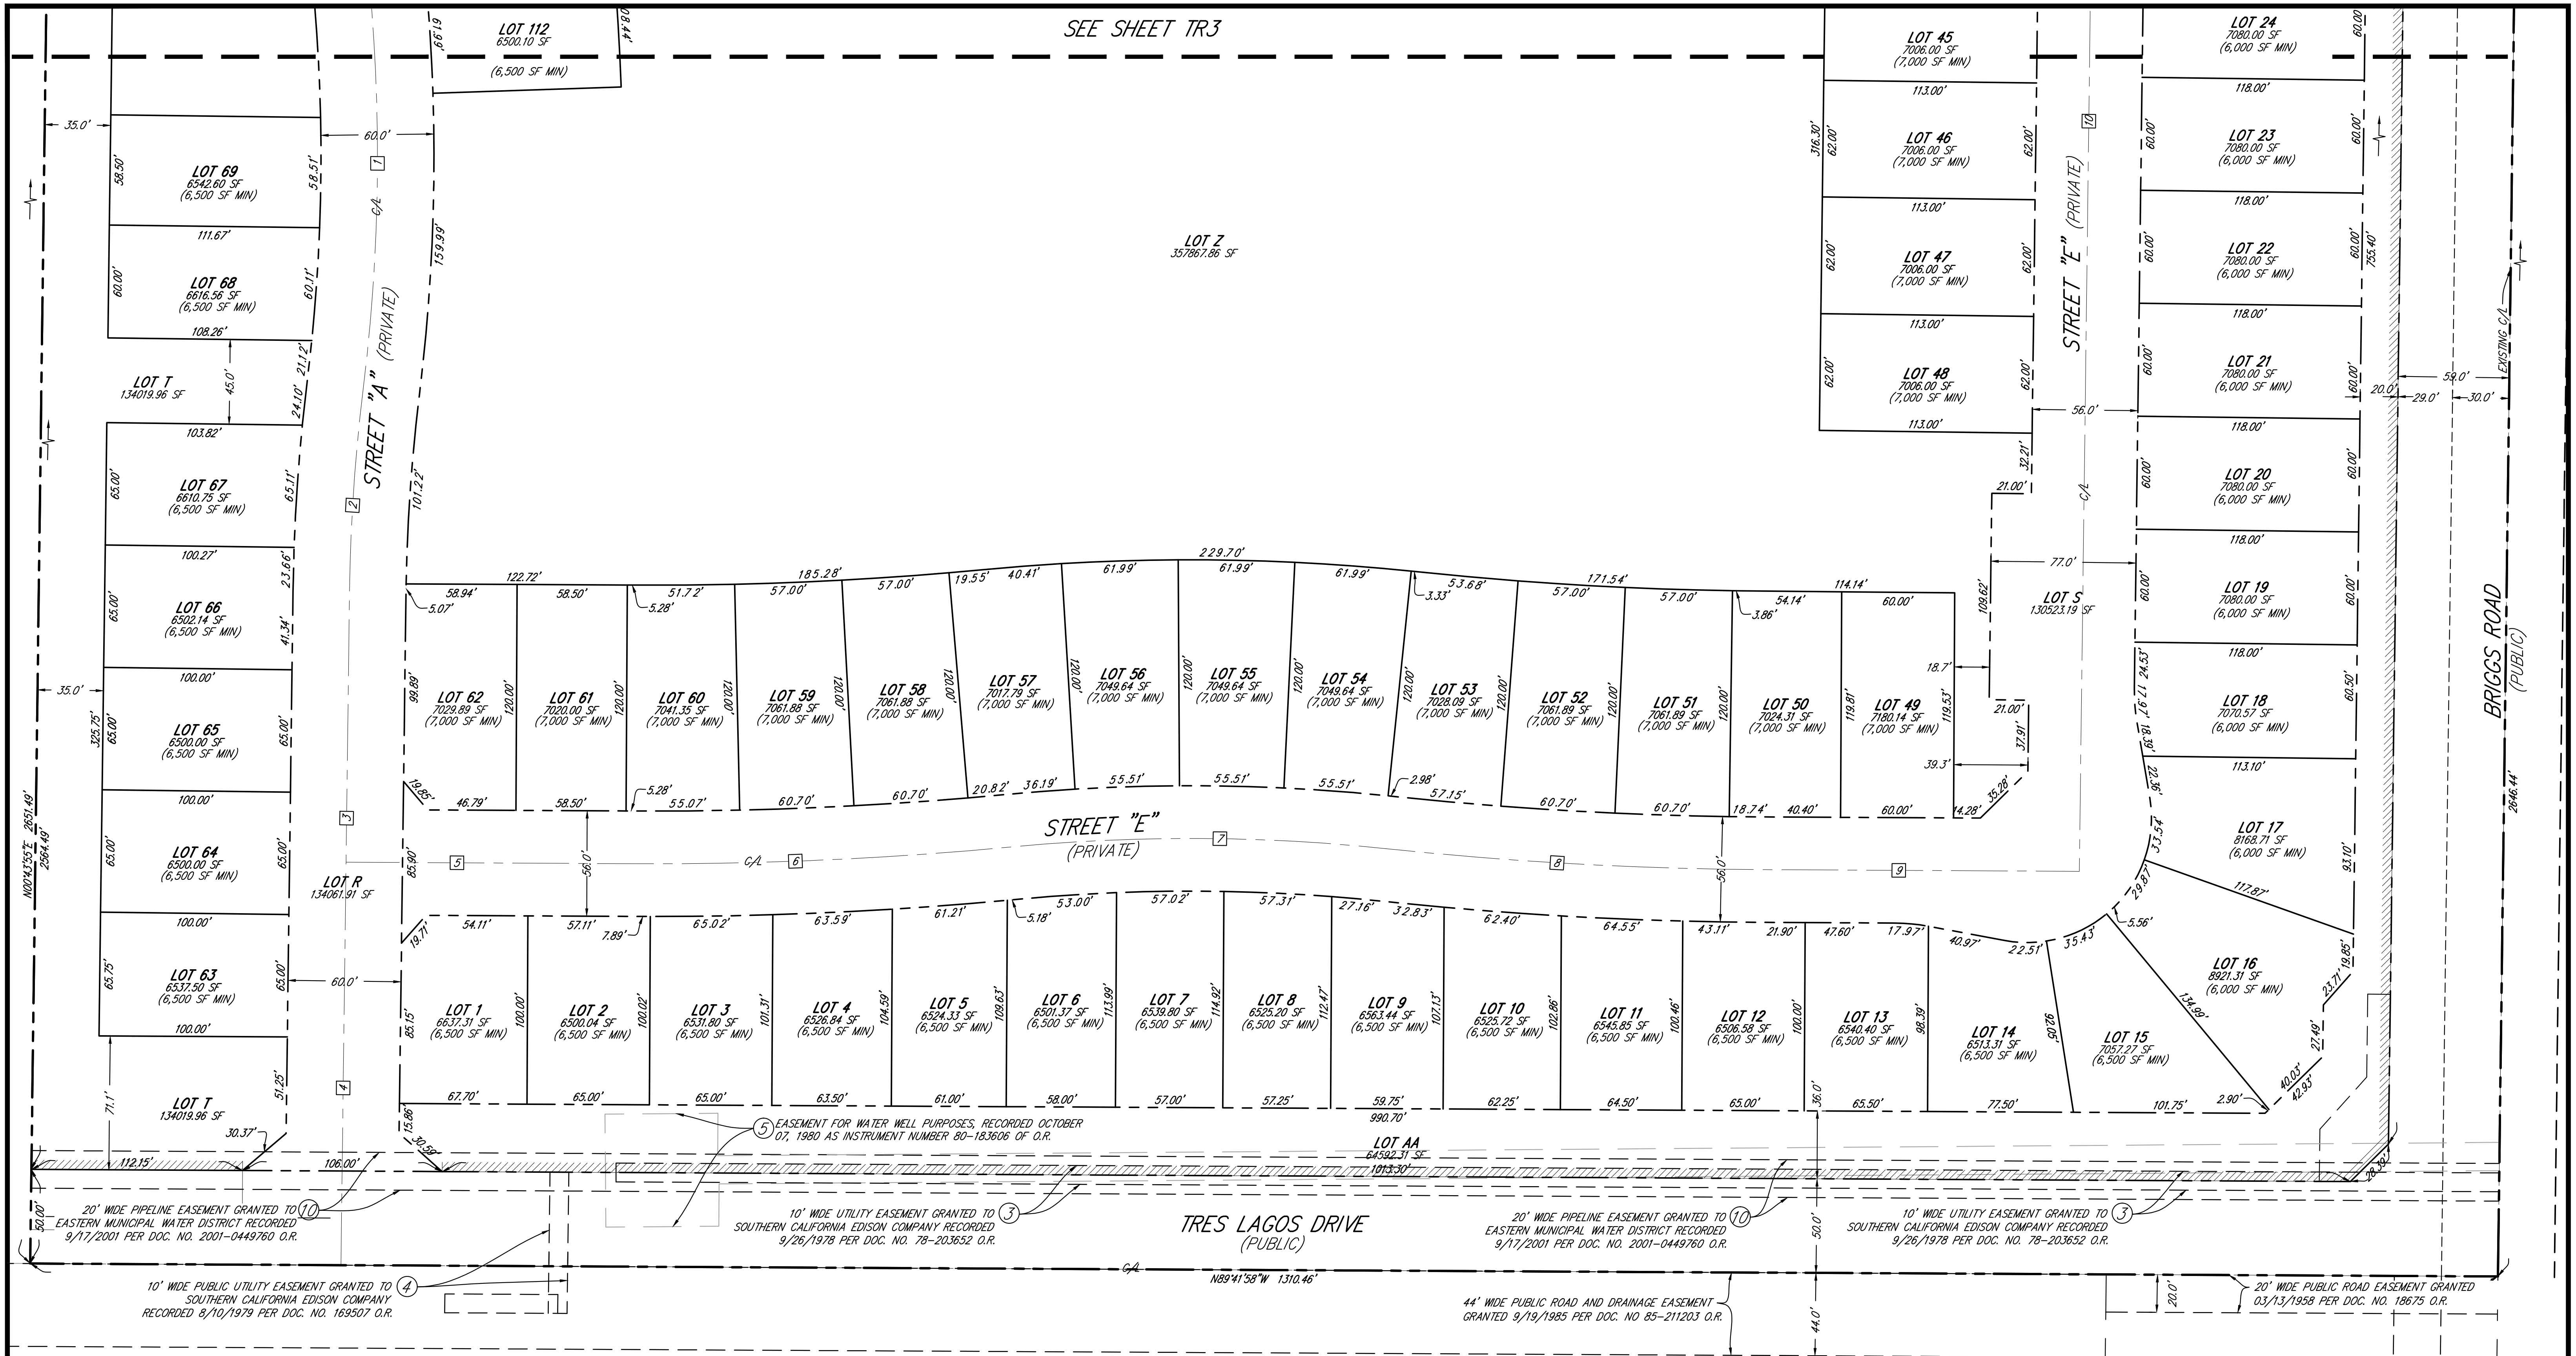

CENTERLINE DATA			
NO	DELTA/BRG	RADIUS	LENGTH
1	*A=142°3'54"	1000.00'	175.76'
2	A=06°16'42"	1000.00'	109.58'
3	N00°43'55"E	--	143.16'
4	N00°43'55"E	--	214.04'
5	N89°41'58"W	--	153.85'
6	A=05°43'55"	2000.00'	200.08'
7	A=11°27'50"	1000.00'	200.08'
8	A=05°43'55"	2000.00'	200.08'
9	N89°41'58"W	--	167.33'
10	*N00°43'32"E	--	432.71'

* PORTION SHOWN

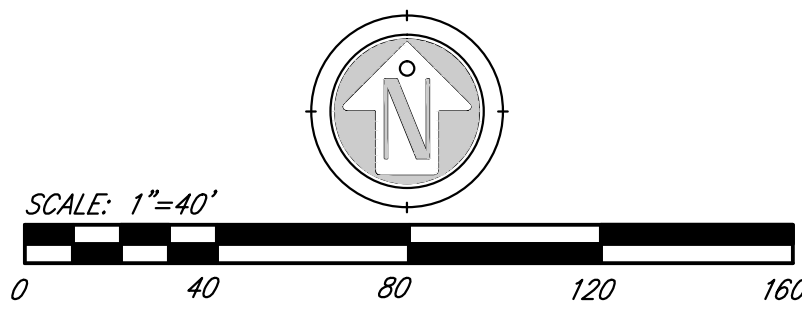

BASIS OF BEARINGS

NORTH LINE OF SECTION 1 AS SHOWN ON TRACT MAP 30422-1, RECORDED OCTOBER 23, 2006, IN BOOK 411 OF MAPS, PAGES 69-99 AS DOCUMENT NO. 2006-0777728. IE N89°28'44"W

DATE	BY	MARK	REVISIONS	APP'D	DATE
DESIGNED BY:	ENGINEER		DRAWN BY:	CHECKED BY:	COUNTY

PUBLIC UTILITIES NOTE:

A BLANKET EASEMENT FOR PUBLIC UTILITIES ACCESS AND MAINTENANCE TO EXIST WILL BE PROVIDED ALL LOTS THAT FORM THE PRIVATE STREETS AND DRIVEWAYS THAT ENCOMPASS PUBLIC WATERLINES, PUBLIC SEWER LINES, AND APPURTENANCES.

RECOMMENDED FOR APPROVAL
DATE:
CHECKED BY:
DATE:



DEVELOPER:




TENTATIVE TRACT MAP
ROCKPORT RANCH
SOUTH MAP SHEET

TR4
OF 21 SHTS

FOR: W.O. DATE: 06/17/2019

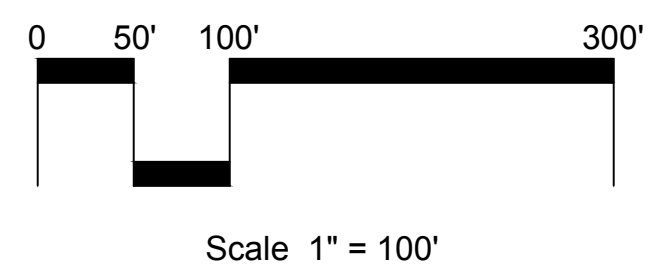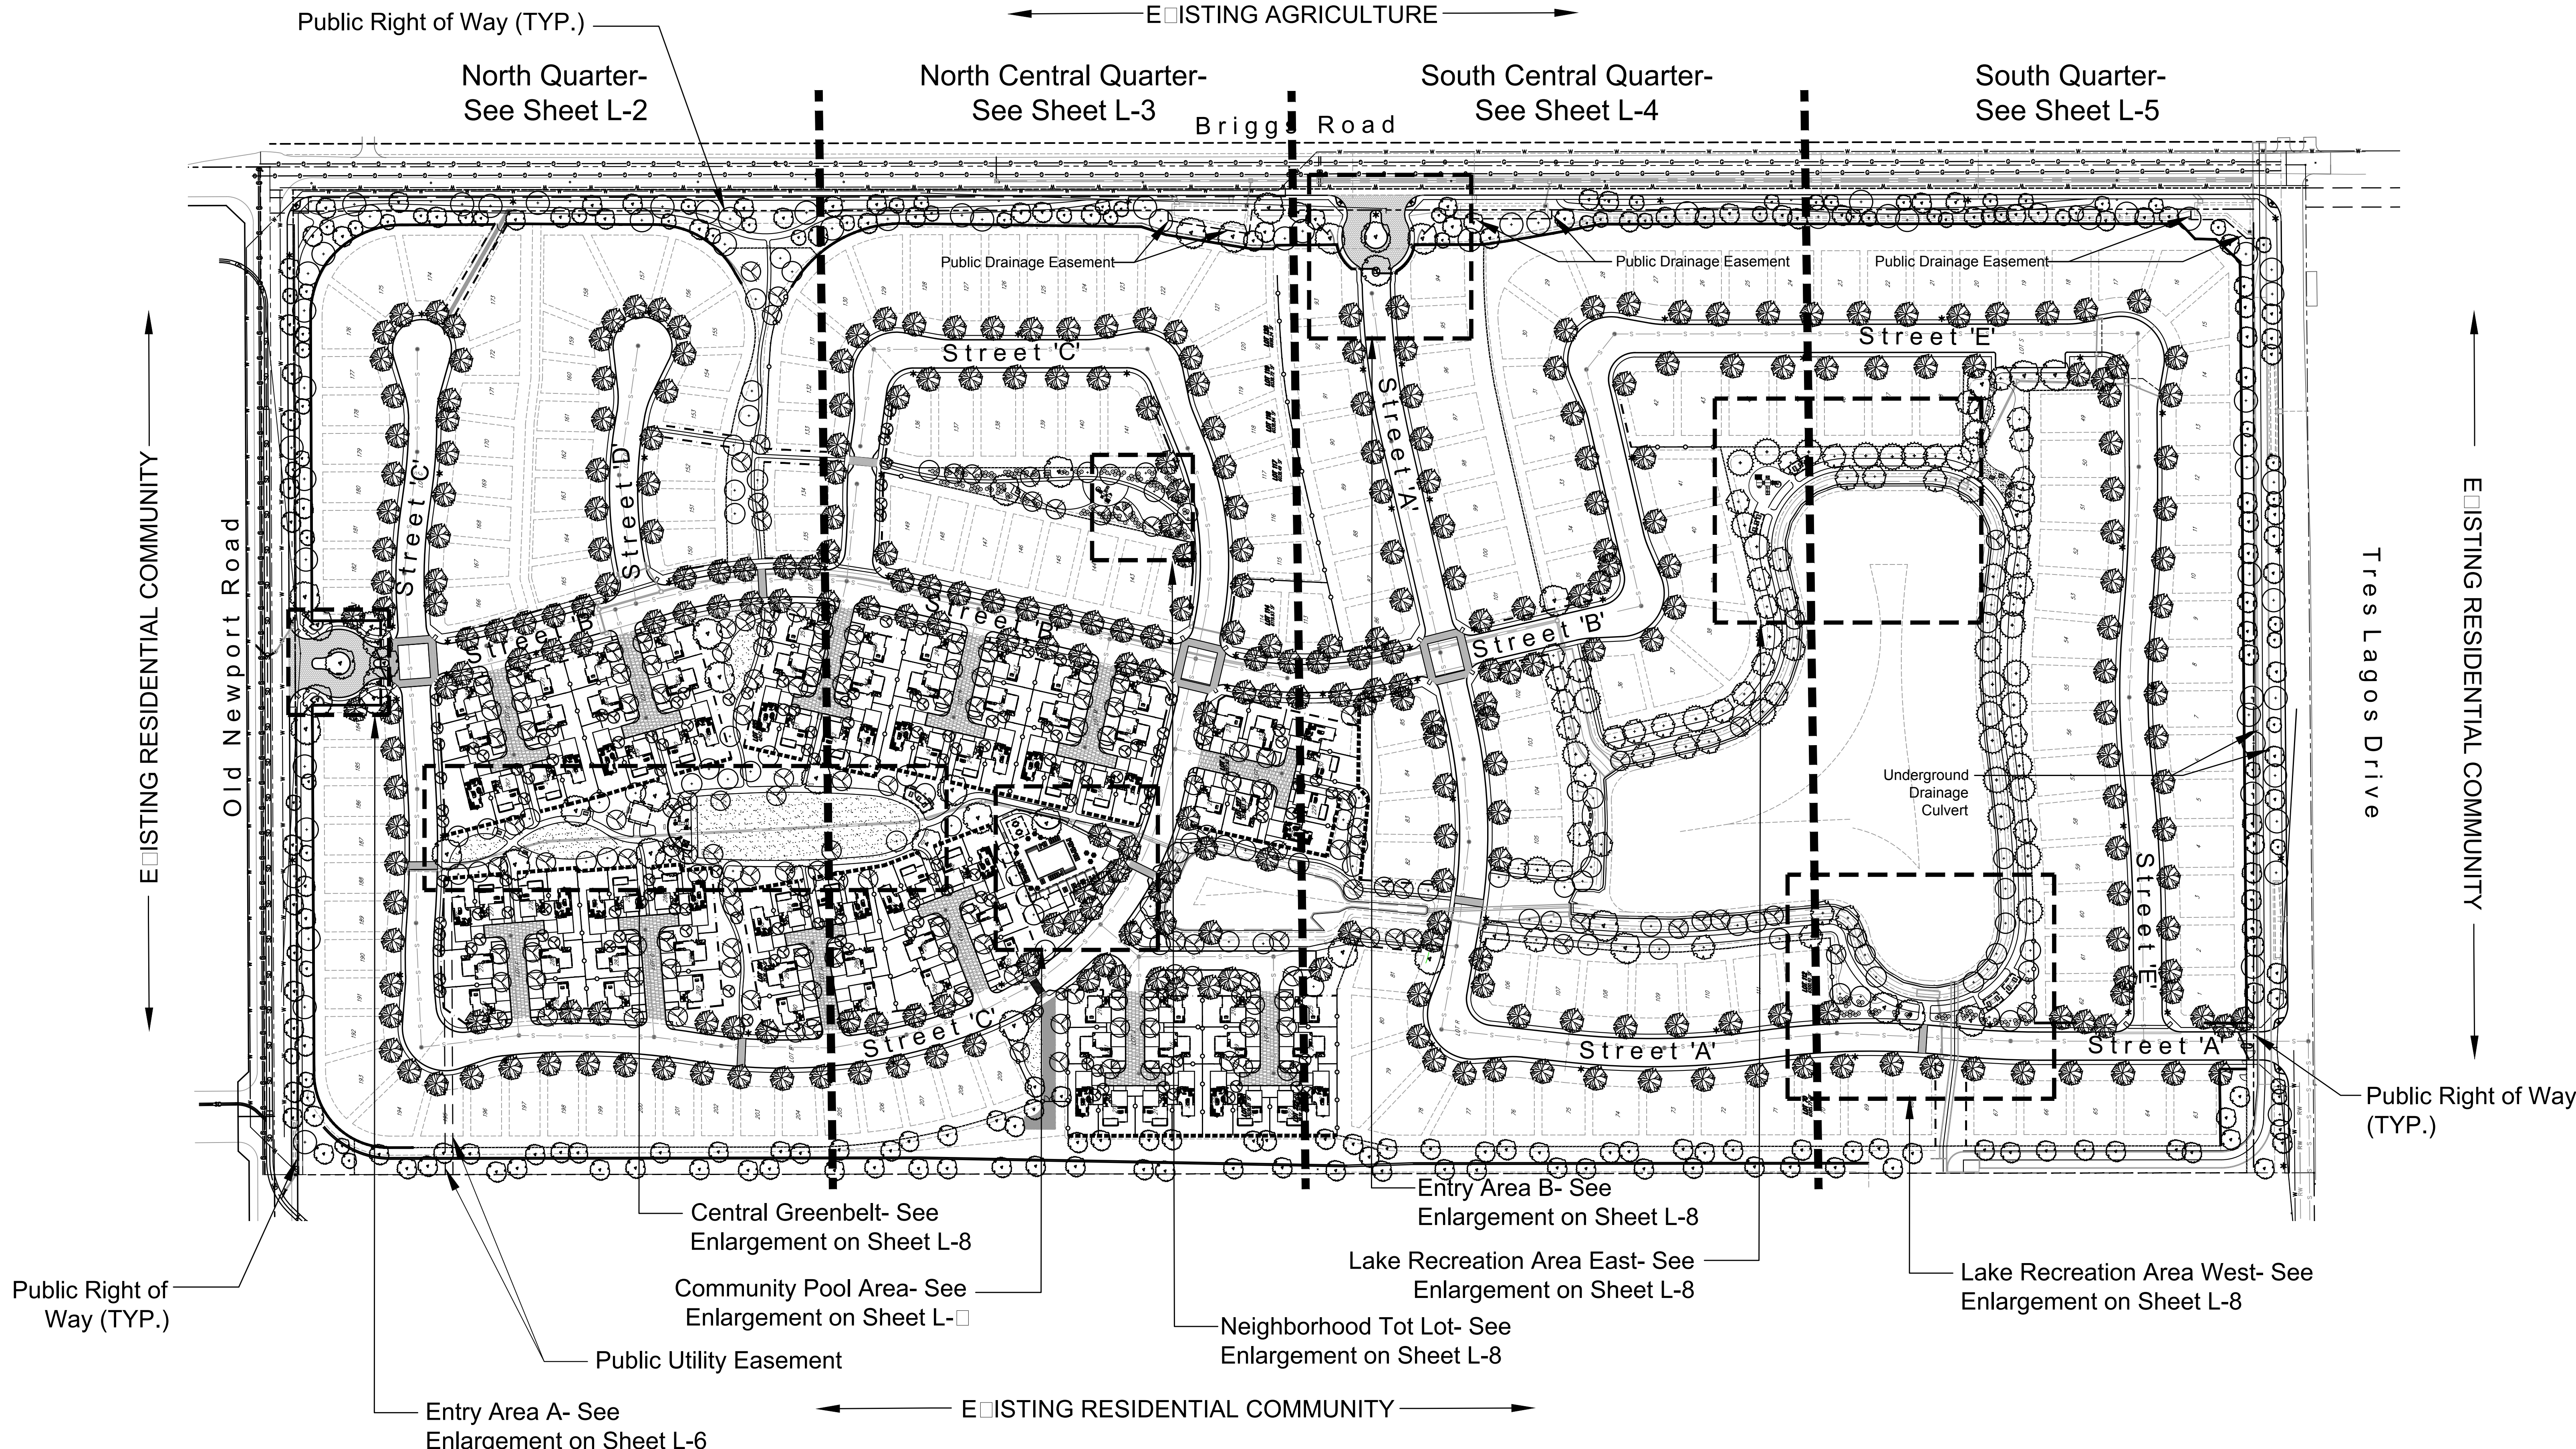


RECOMMENDED FOR APPROVAL	DEVELOPER:	HOWARD ASSOCIATES landscape architecture 2442 second avenue san diego ca 92101 619 718 9660	TENTATIVE TRACT MAP ROCKPORT RANCH LANDSCAPE CONCEPT PLAN	L-1
DATE:				OF 21 SHTS
CHECKED BY:				
DATE:				DATE: 5/31/2019
FOR:		W.O.		

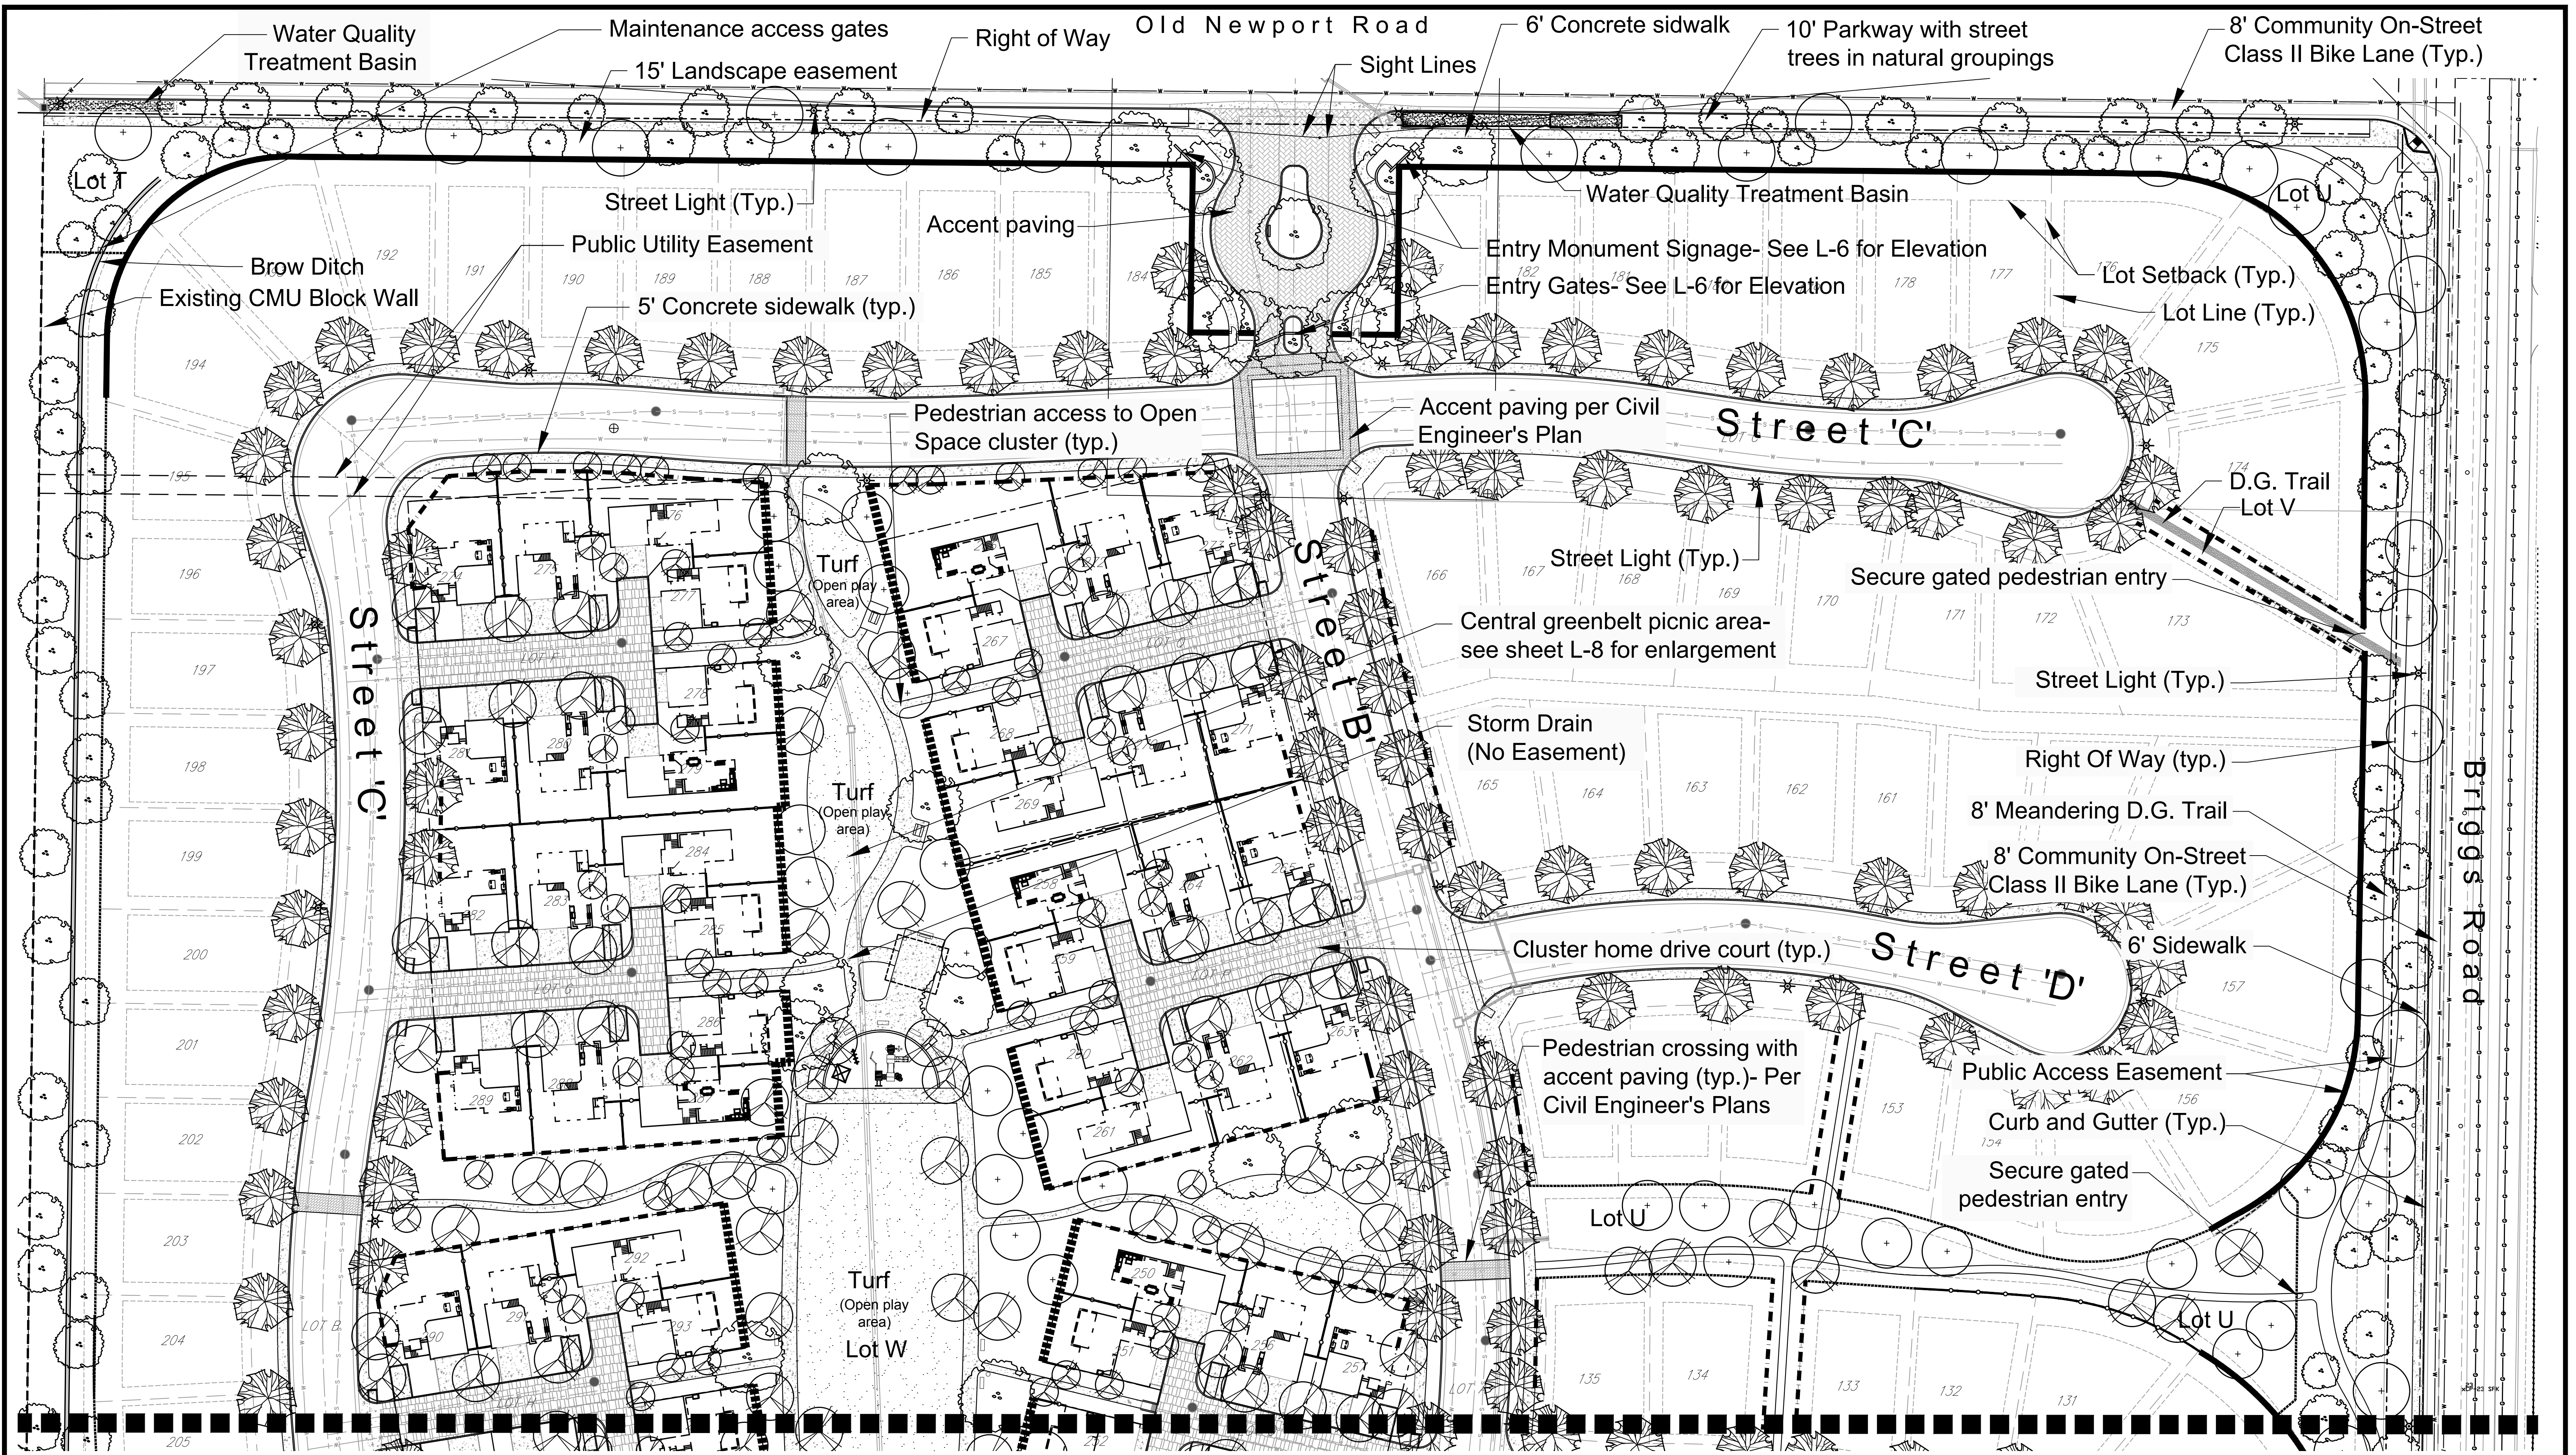

Fence and Wall Legend

- Existing Wall to remain- 6" CMU Block Wall
- 6" Perimeter Wall
- 6" Theme Wall
- 4" Vinyl Fence with 2' View Panel
- 6" Vinyl Fence
- 6" Tubular Steel View Fence

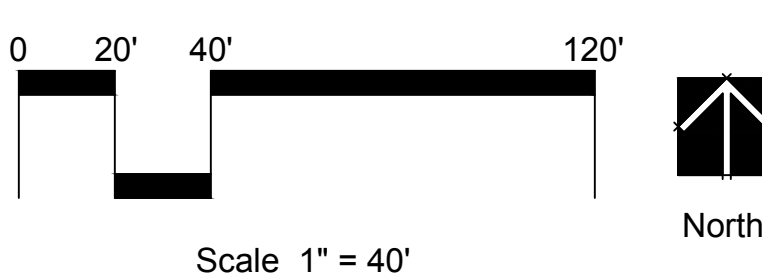

MATCHLINE - SEE SHEET L-3

NOTE: RETURN WALLS AND WALLS VISIBLE FROM THE STREET OF PUBLIC VIEW SHALL NOT BE VINYL

RECOMMENDED FOR APPROVAL

DATE:


CHECKED BY:

DATE:

DEVELOPER:


HOWARD ASSOCIATES
landscape architecture
2442 second avenue
san diego ca 92101 619 718 9660

Landscape Site Plan- North Quarter	
TENTATIVE TRACT MAP ROCKPORT RANCH LANDSCAPE CONCEPT PLAN	
FOR:	W.O.
DATE:	5/31/2019
L-2 OF 21 SHTS	

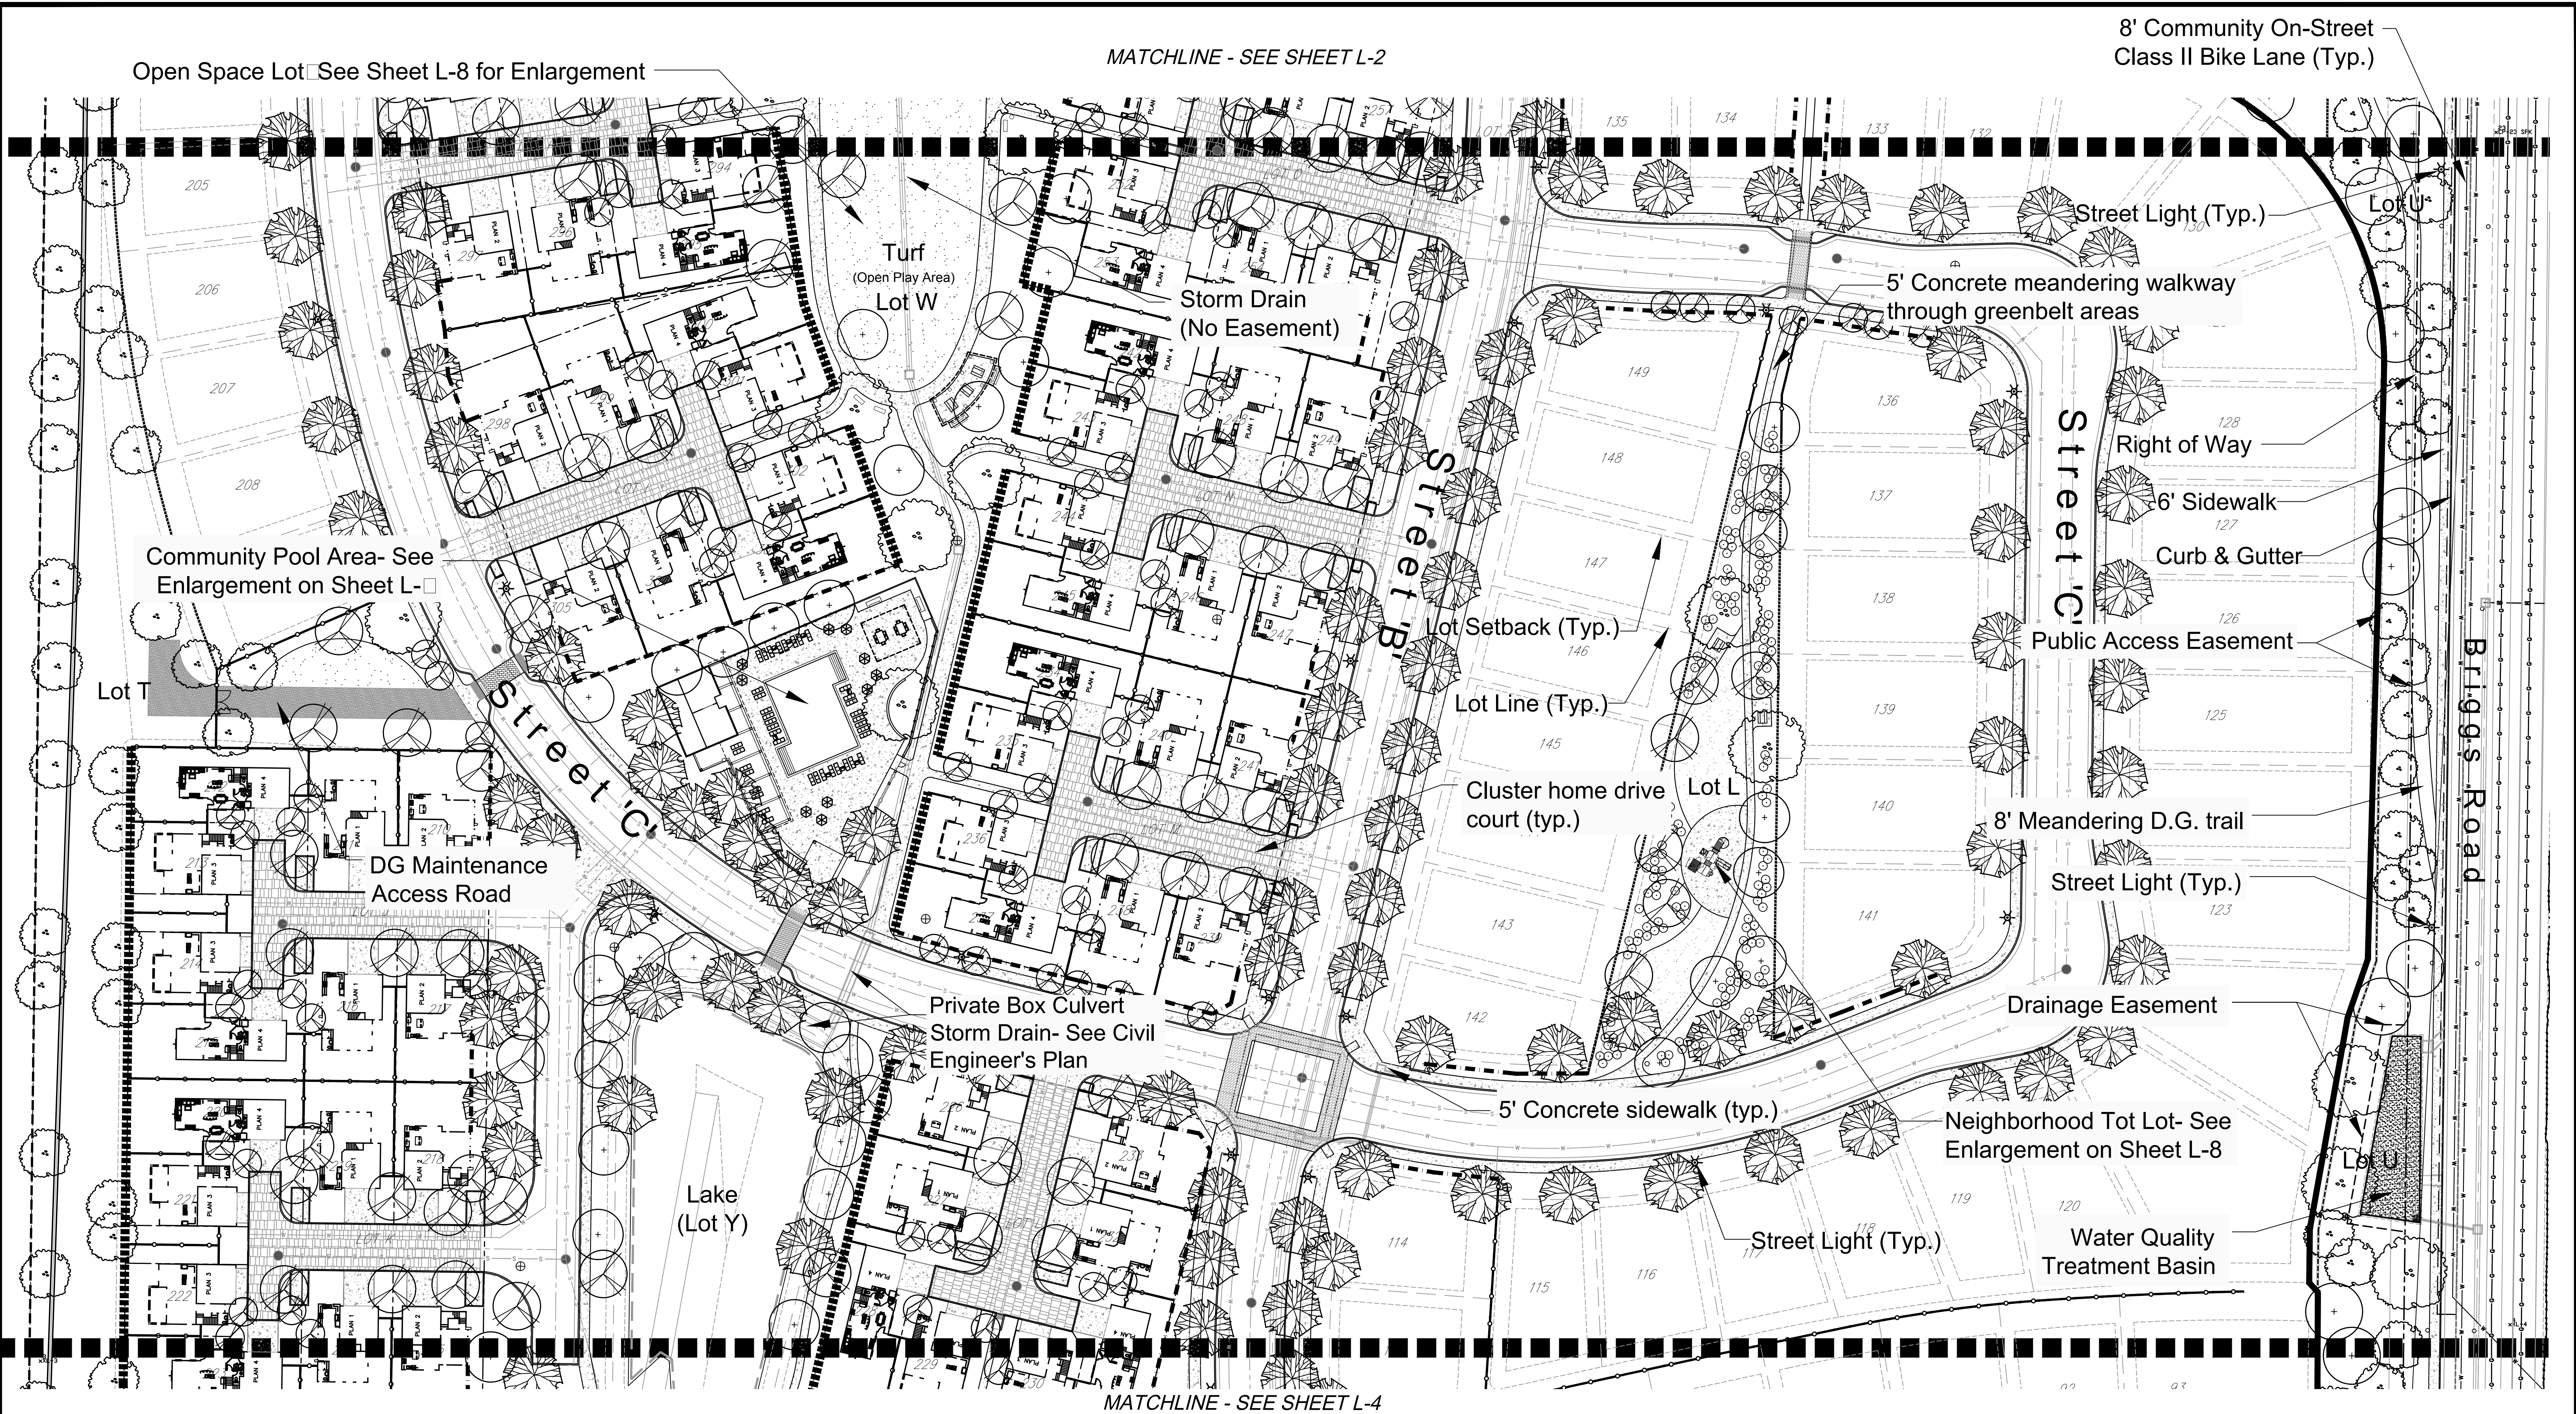

Fence and Wall Legend

	Existing Wall to remain- 6' CMU Block Wall
	6' Perimeter Wall
	6' Theme Wall
	4' Vinyl Fence with 2' View Panel
	6' Vinyl Fence
	6' Tubular Steel View Fence

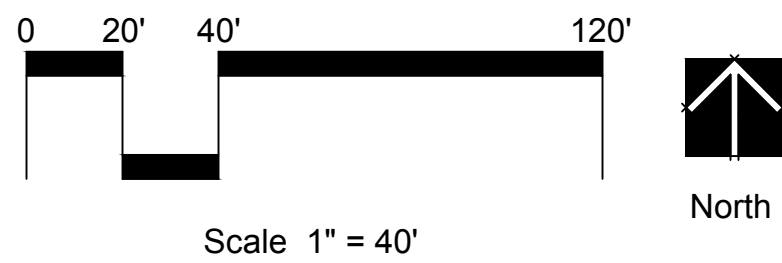

NOTE: RETURN WALLS AND WALLS VISIBLE FROM THE STREET OF PUBLIC VIEW SHALL NOT BE VINYL

RECOMMENDED FOR APPROVAL

DATE: _____

CHECKED BY: _____


DATE: _____

DEVELOPER:

HOWARD ASSOCIATES
 landscape architecture
 2442 second avenue
 san diego ca 92101 619 718 9660


Landscape Site Plan- North Central Quarter		L-3
TENTATIVE TRACT MAP ROCKPORT RANCH LANDSCAPE CONCEPT PLAN		OF 21 SHTS
FOR: _____	W.O. _____	DATE: 5/31/2019

MATCHLINE - SEE SHEET L-3

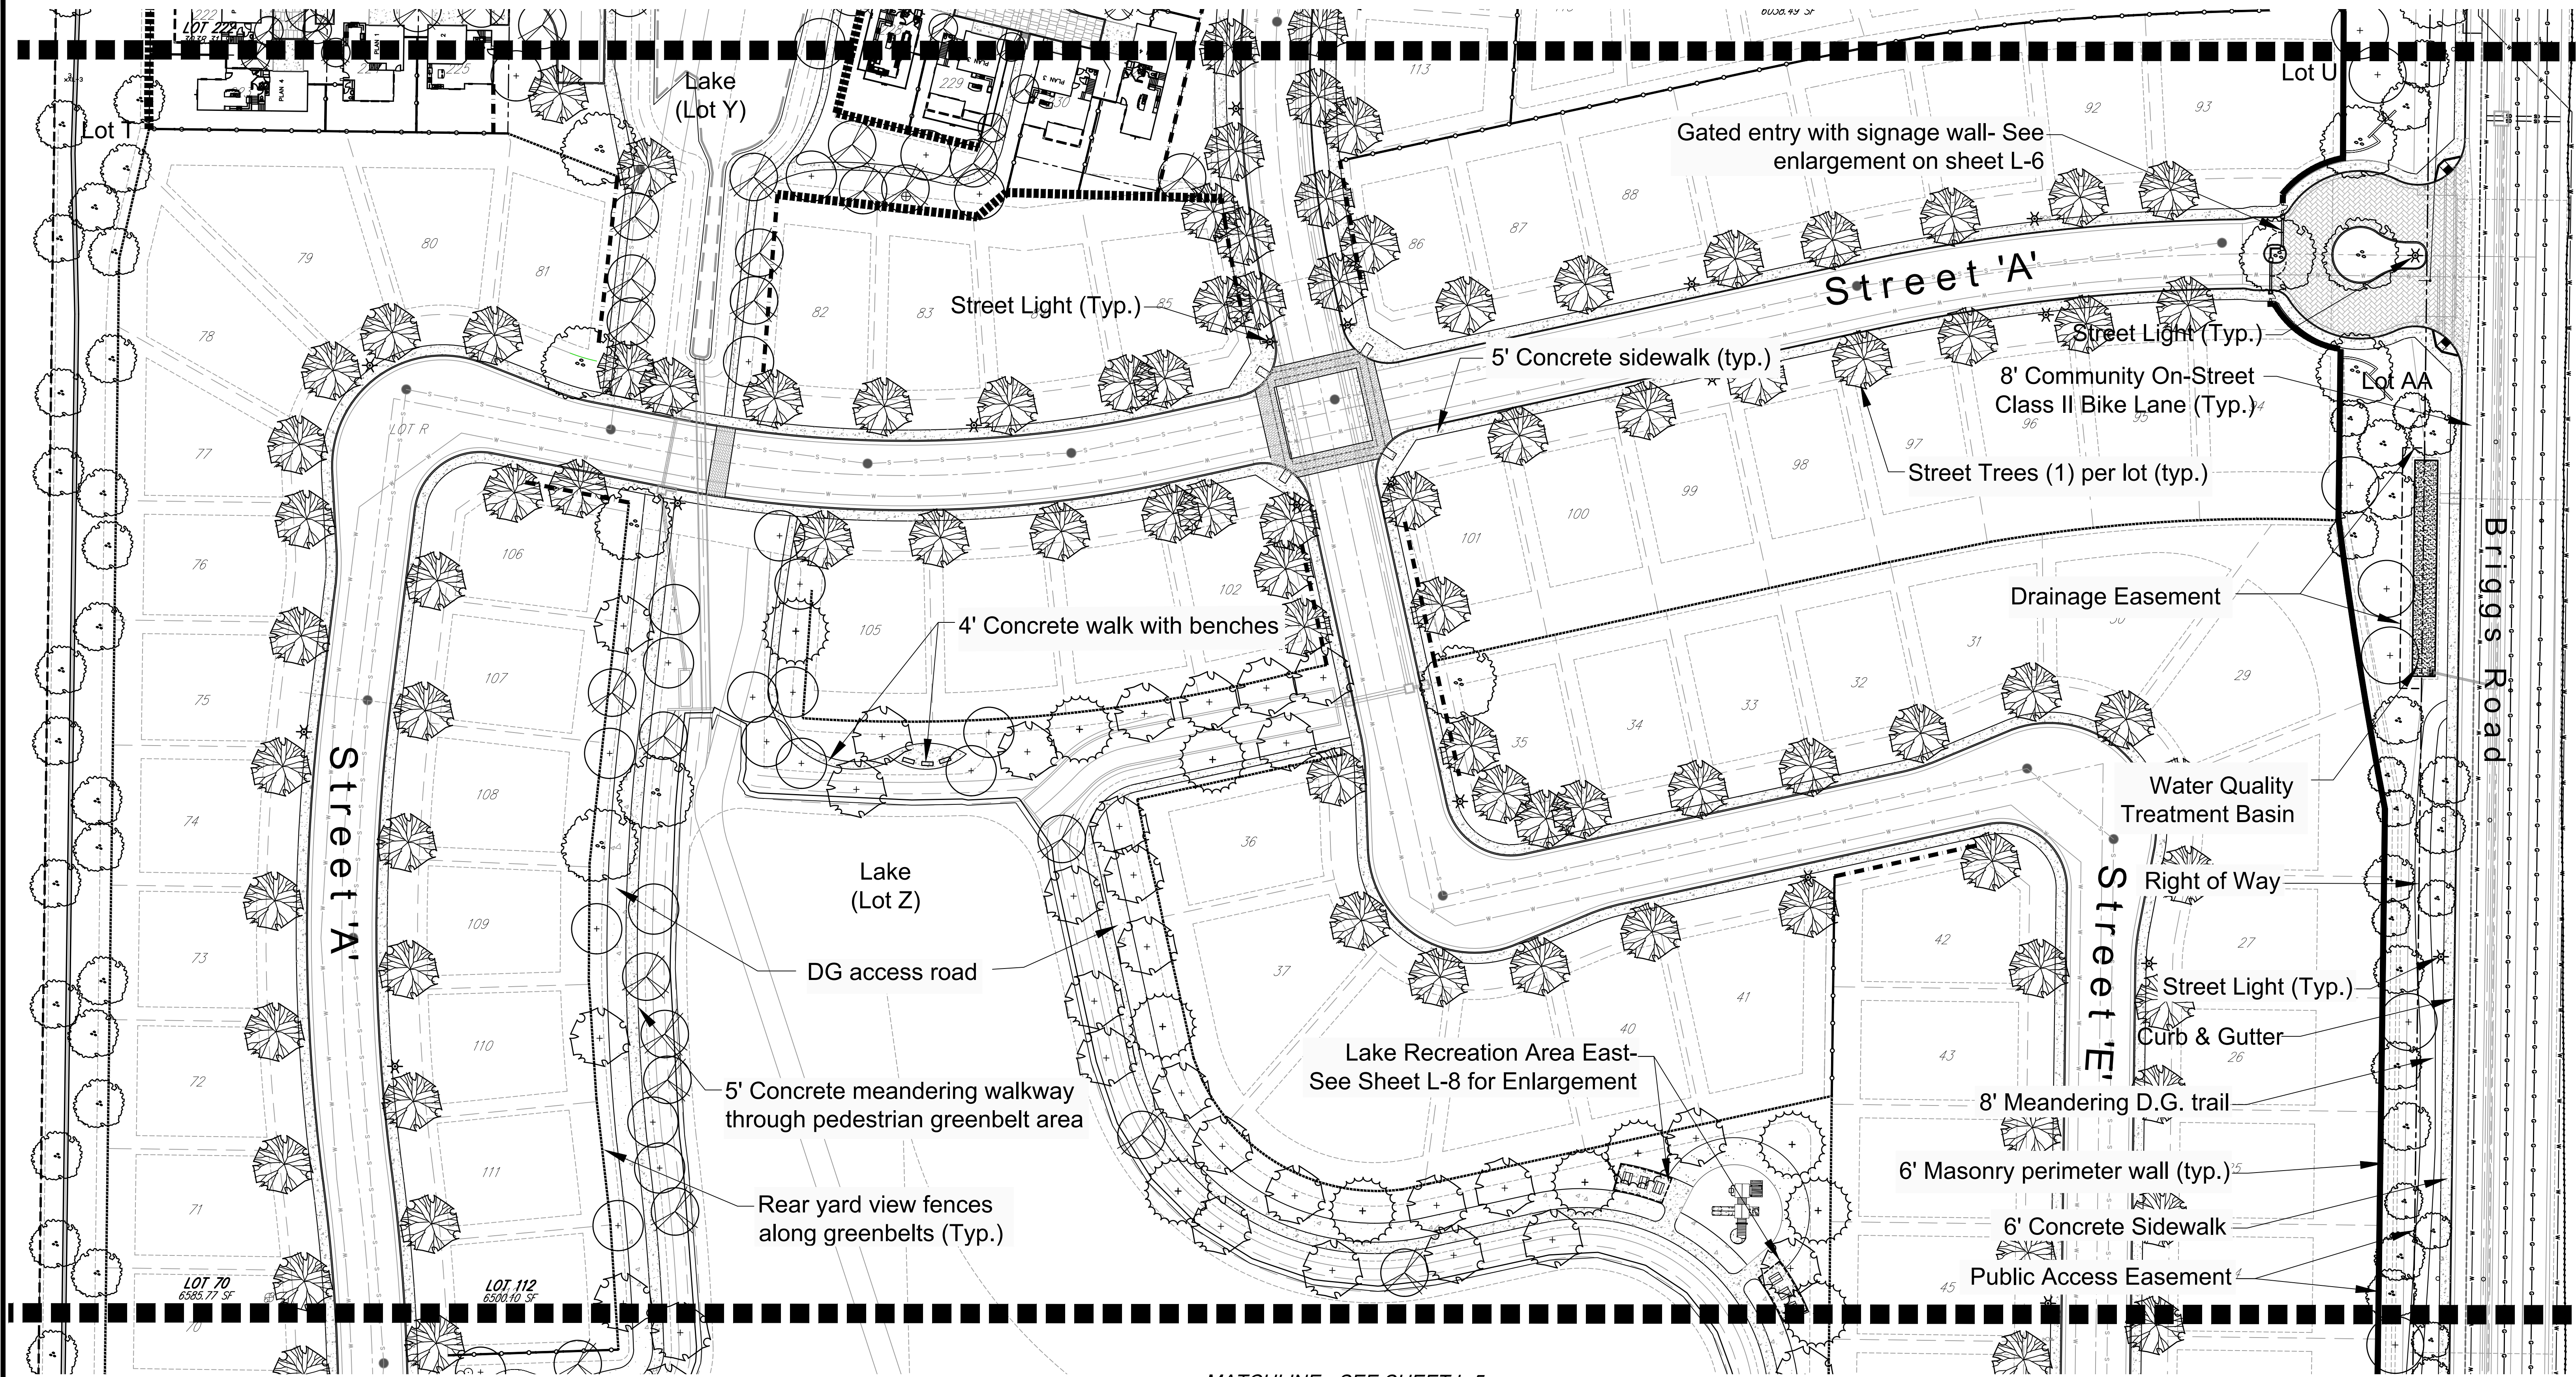

MATCHLINE - SEE SHEET L-5

Fence and Wall Legend	
	Existing Wall to remain- 6' CMU Block Wall
	6' Perimeter Wall
	6' Theme Wall
	4' Vinyl Fence with 2' View Panel
	6' Vinyl Fence
	6' Tubular Steel View Fence

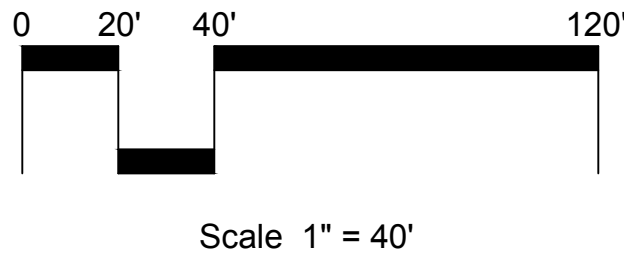

RECOMMENDED FOR APPROVAL	DEVELOPER:
DATE:	
CHECKED BY:	
DATE:	

NOTE: RETURN WALLS AND WALLS VISIBLE FROM THE STREET OF PUBLIC VIEW SHALL NOT BE VINYL

HOWARD
ASSOCIATES
landscape architecture
2442 second avenue
san diego ca 92101 619 718 9660


Landscape Site Plan-
South Central Quarter

TENTATIVE TRACT MAP
ROCKPORT RANCH
LANDSCAPE CONCEPT PLAN


L-4
OF 21 SHTS

FOR:	W.O.	DATE: 5/31/2019
------	------	-----------------

MATCHLINE - SEE SHEET L-4

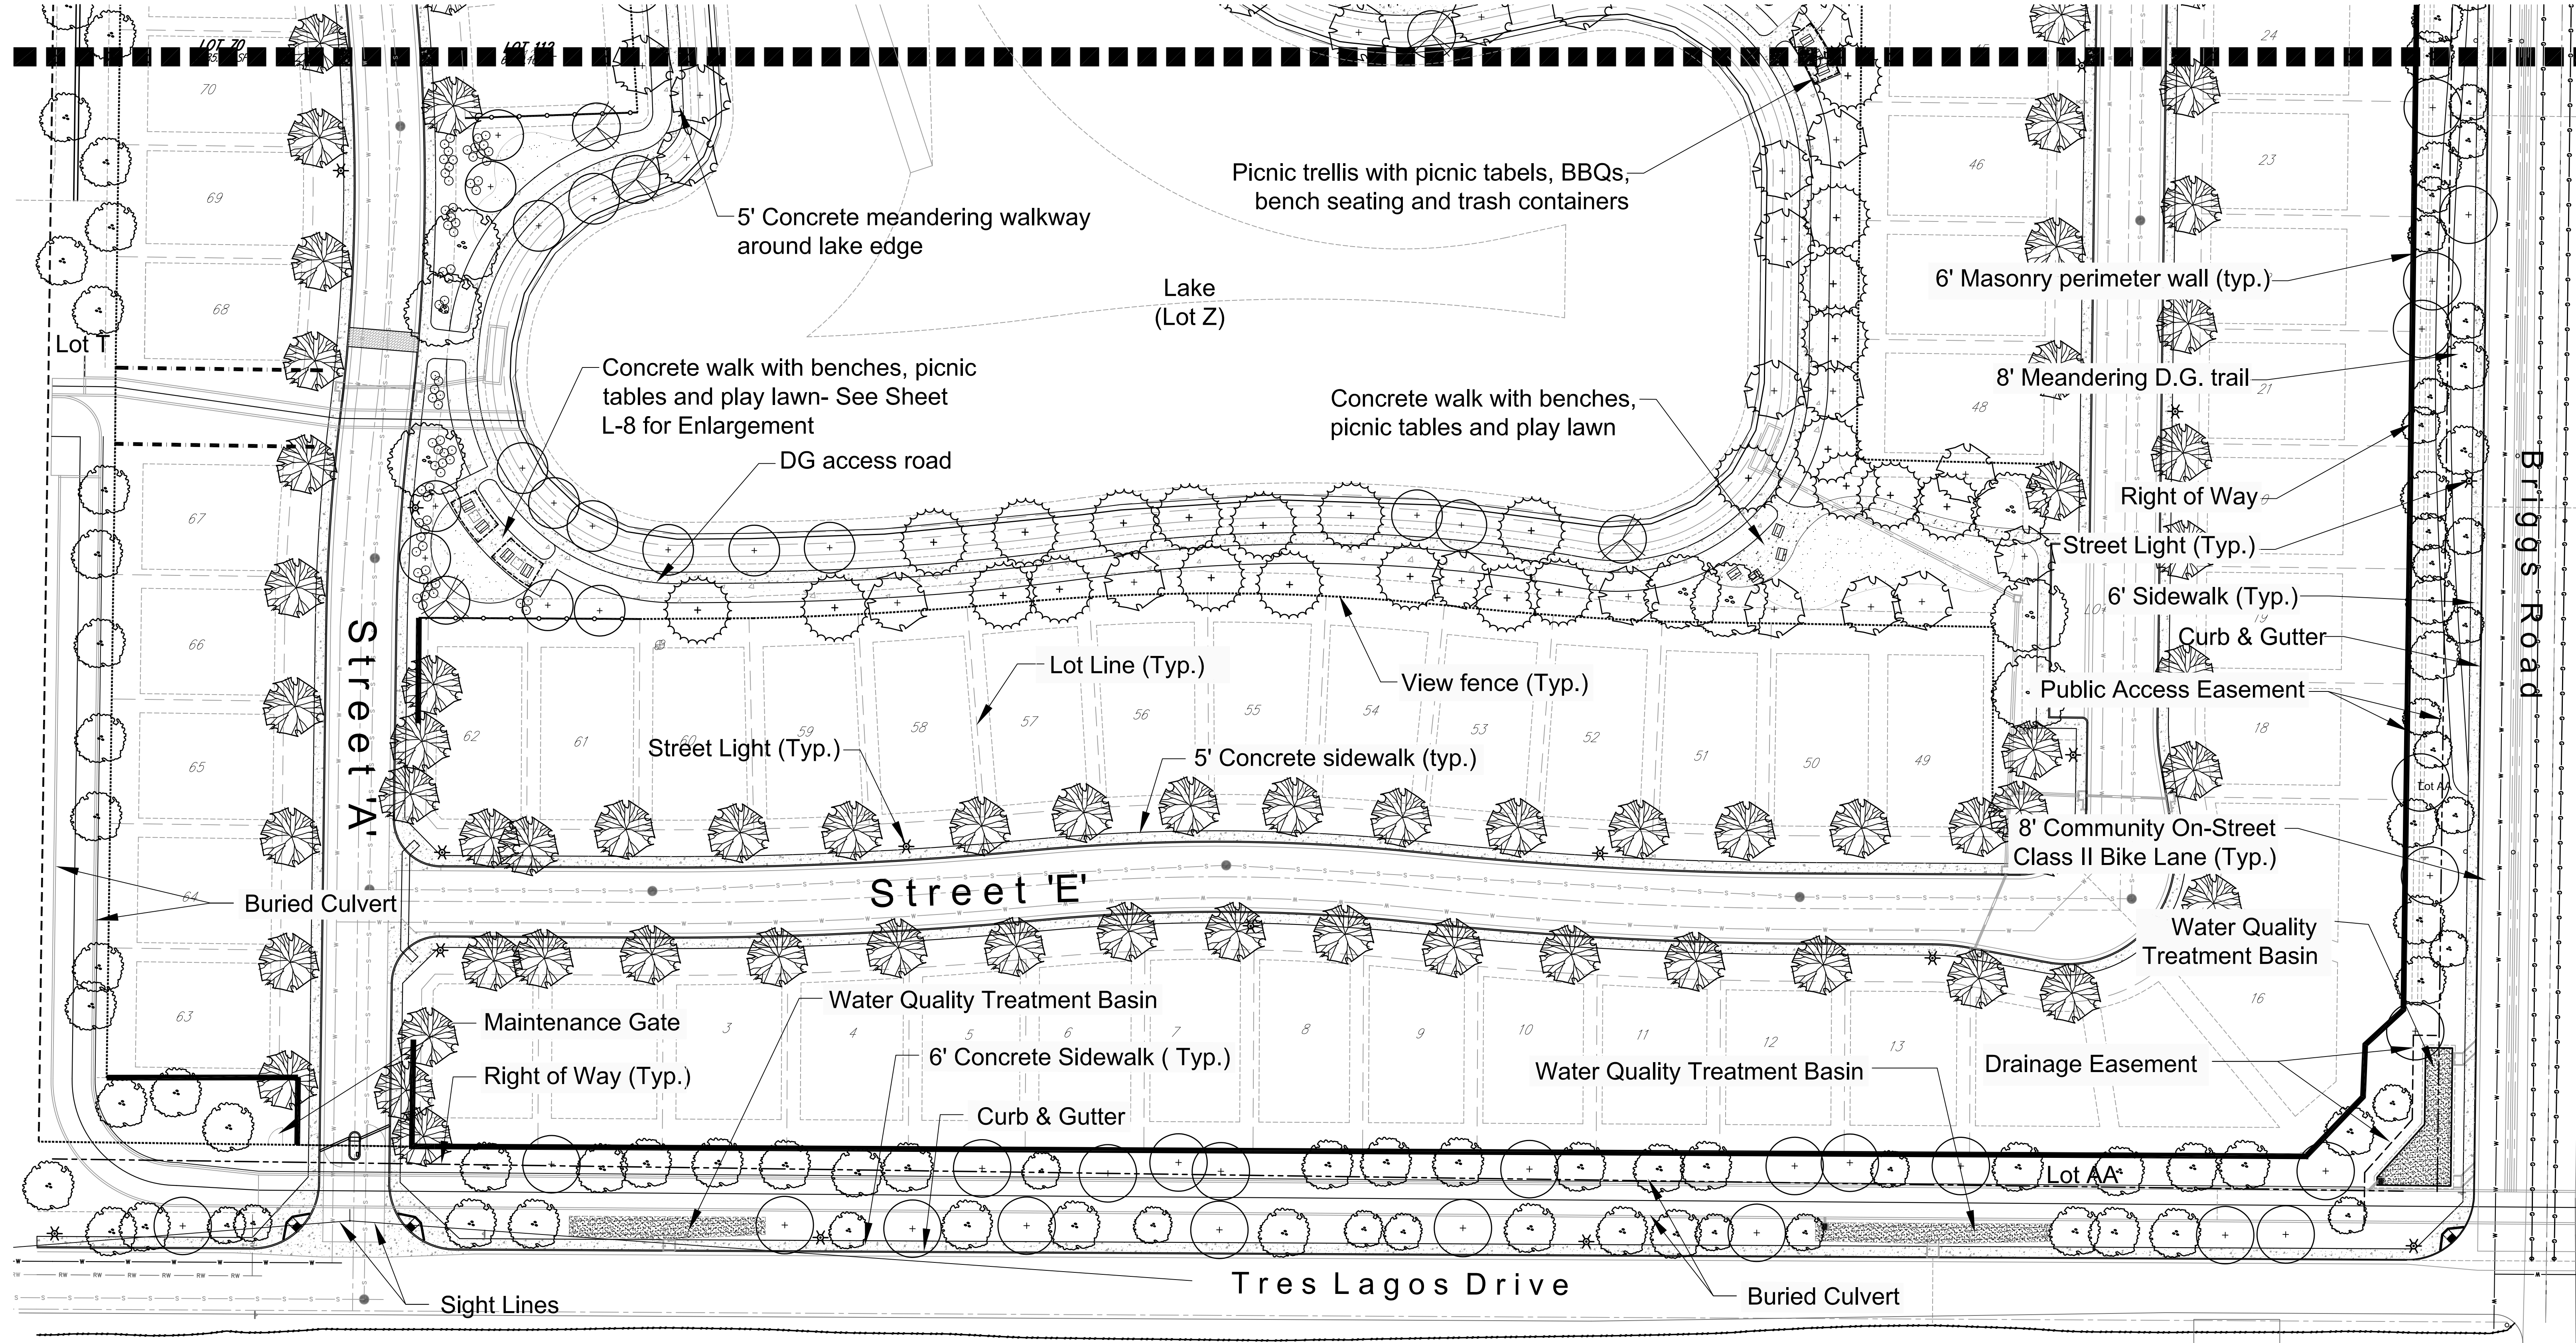

Fence and Wall Legend	
---	Existing Wall to remain- 6' CMU Block Wall
=====	6' Perimeter Wall
- - - - -	6' Theme Wall
	4' Vinyl Fence with 2' View Panel
-----	6' Vinyl Fence
.....	6' Tubular Steel View Fence

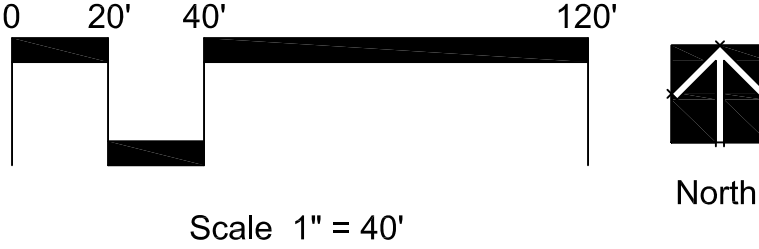

RECOMMENDED FOR APPROVAL

DATE: _____
CHECKED BY: _____
DATE: _____

DEVELOPER:

NOTE: RETURN WALLS AND WALLS VISIBLE FROM THE STREET OF PUBLIC VIEW SHALL NOT BE VINYL

HOWARD ria 2681
ASSOCIATES
landscape architecture
2442 second avenue
san diego ca 92101 619 718 9660


Landscape Site Plan-
South Quarter

TENTATIVE TRACT MAP
ROCKPORT RANCH
LANDSCAPE CONCEPT PLAN

L-5


OF 21 SHTS

FOR: _____	W.O. _____	DATE: 5/31/2019
------------	------------	-----------------

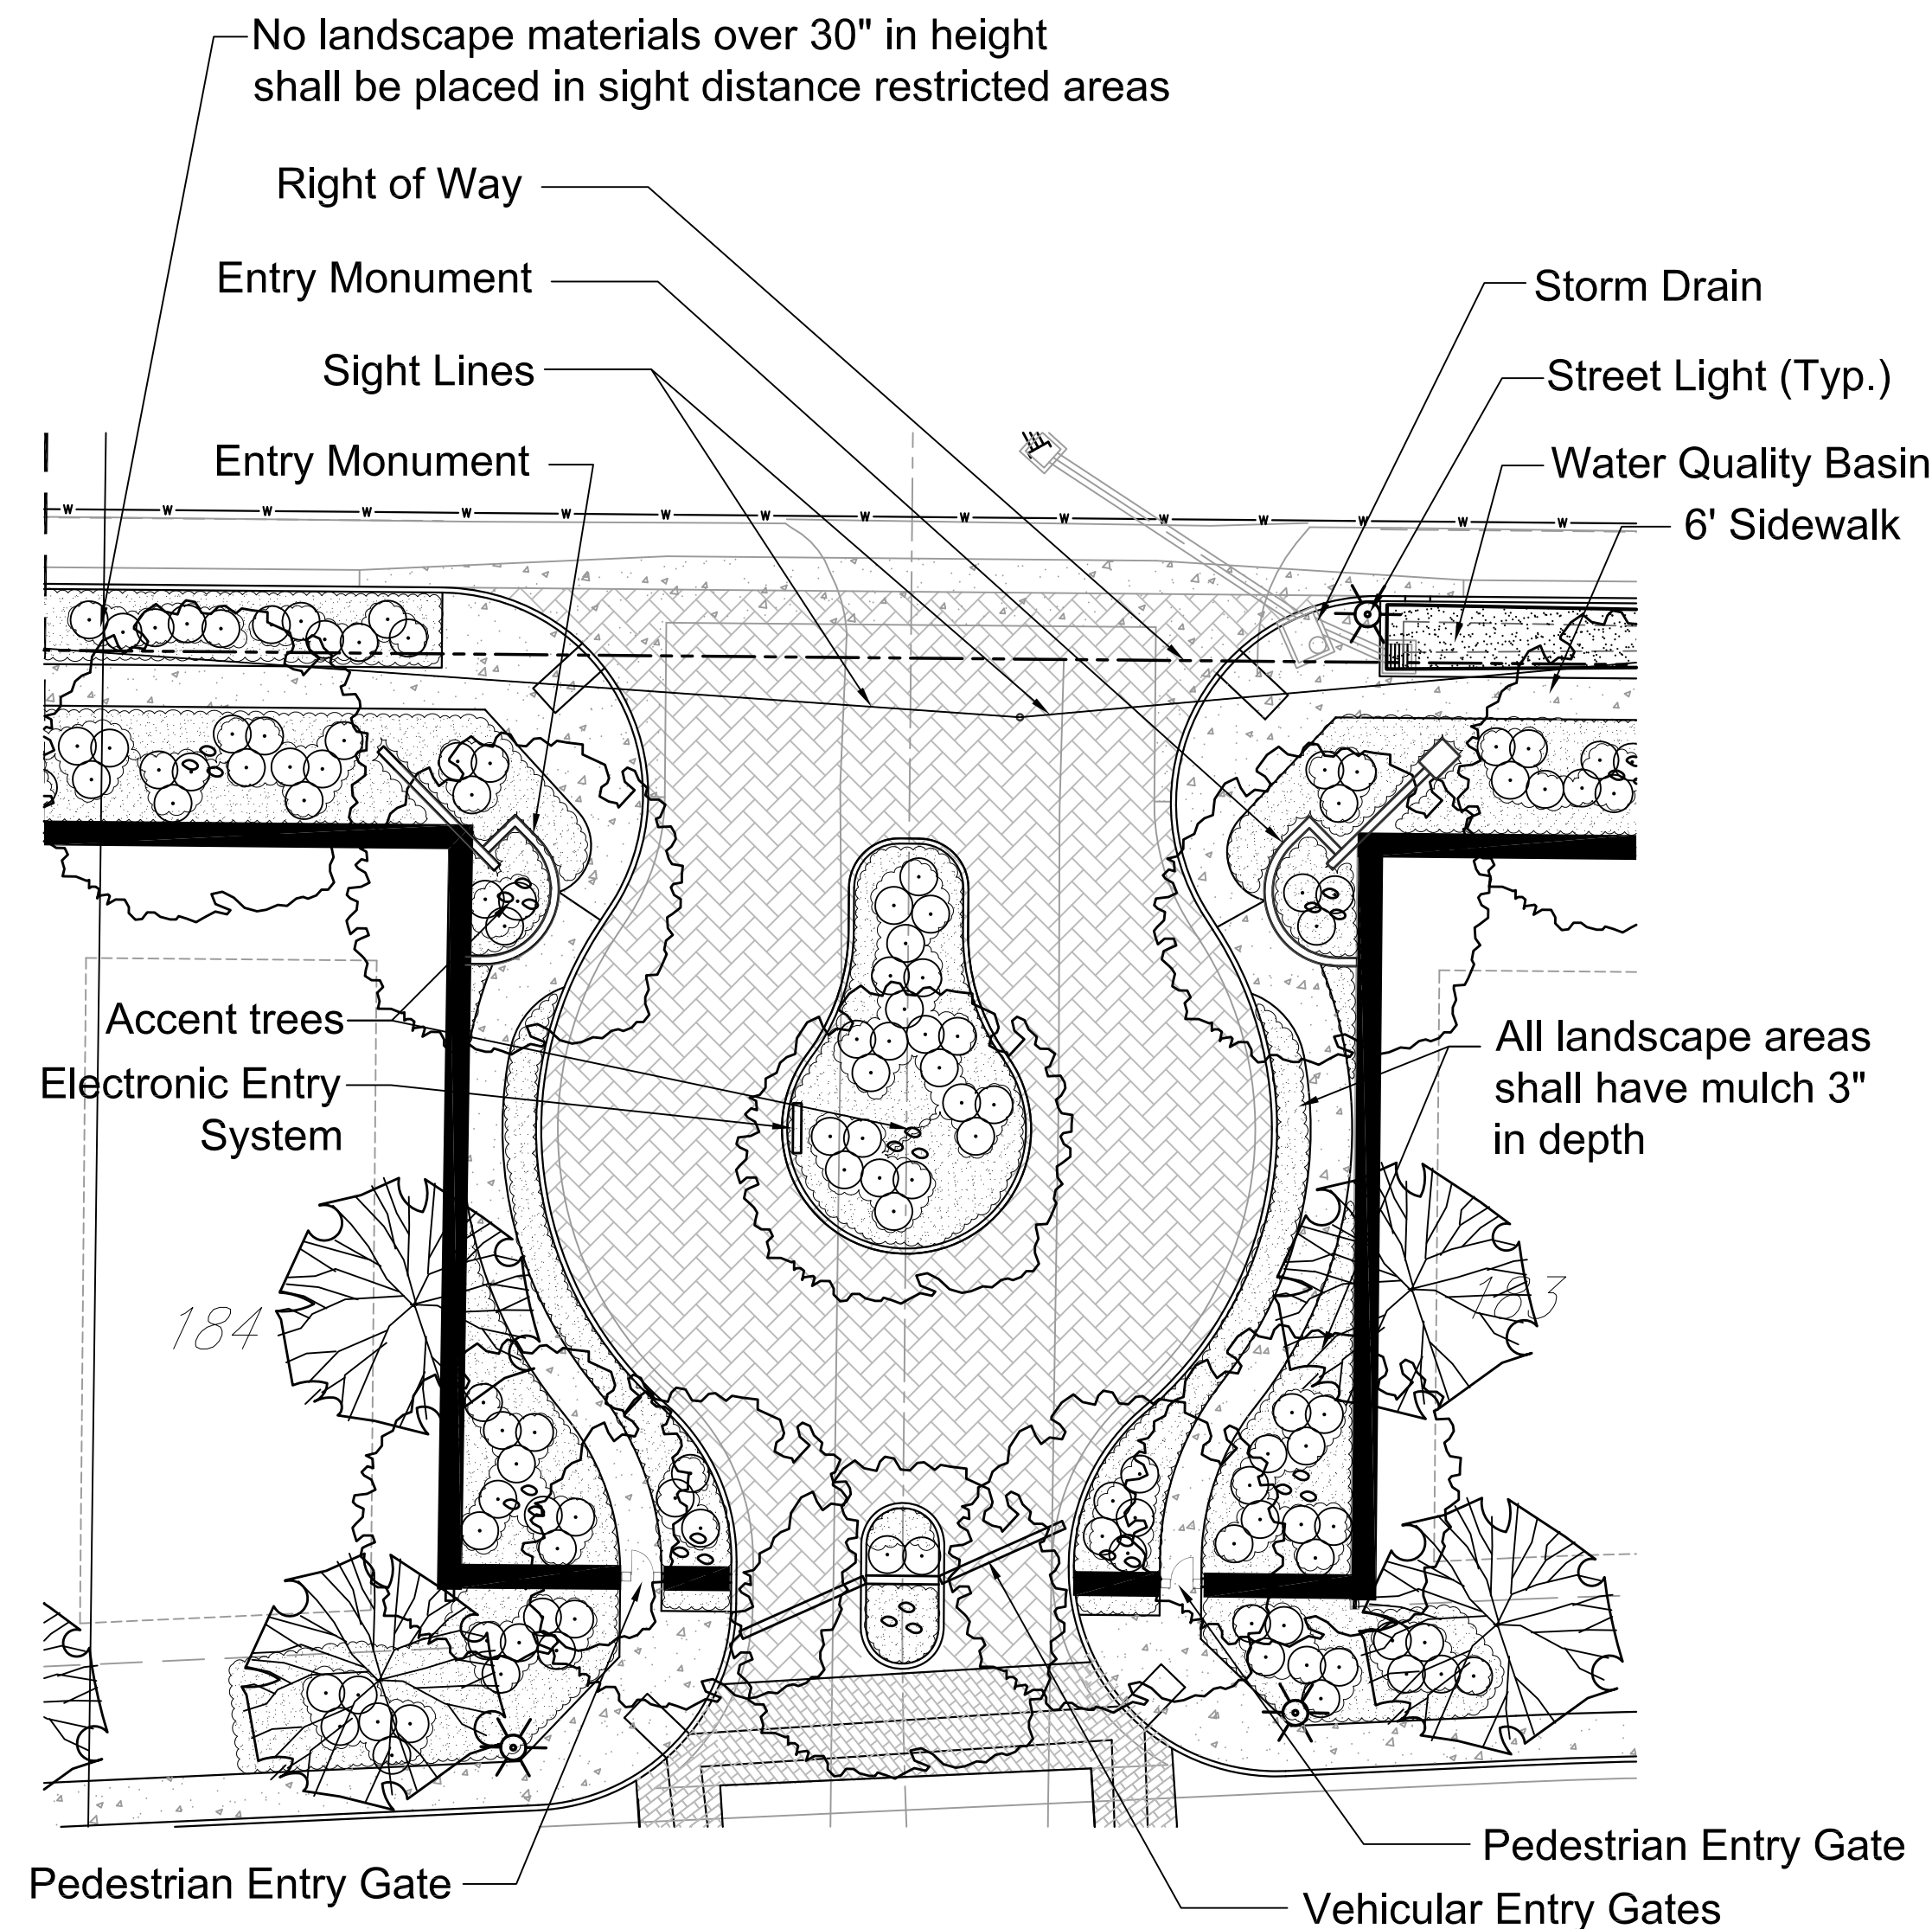


Entry at Old Newport Road

Scale 1" = 20'

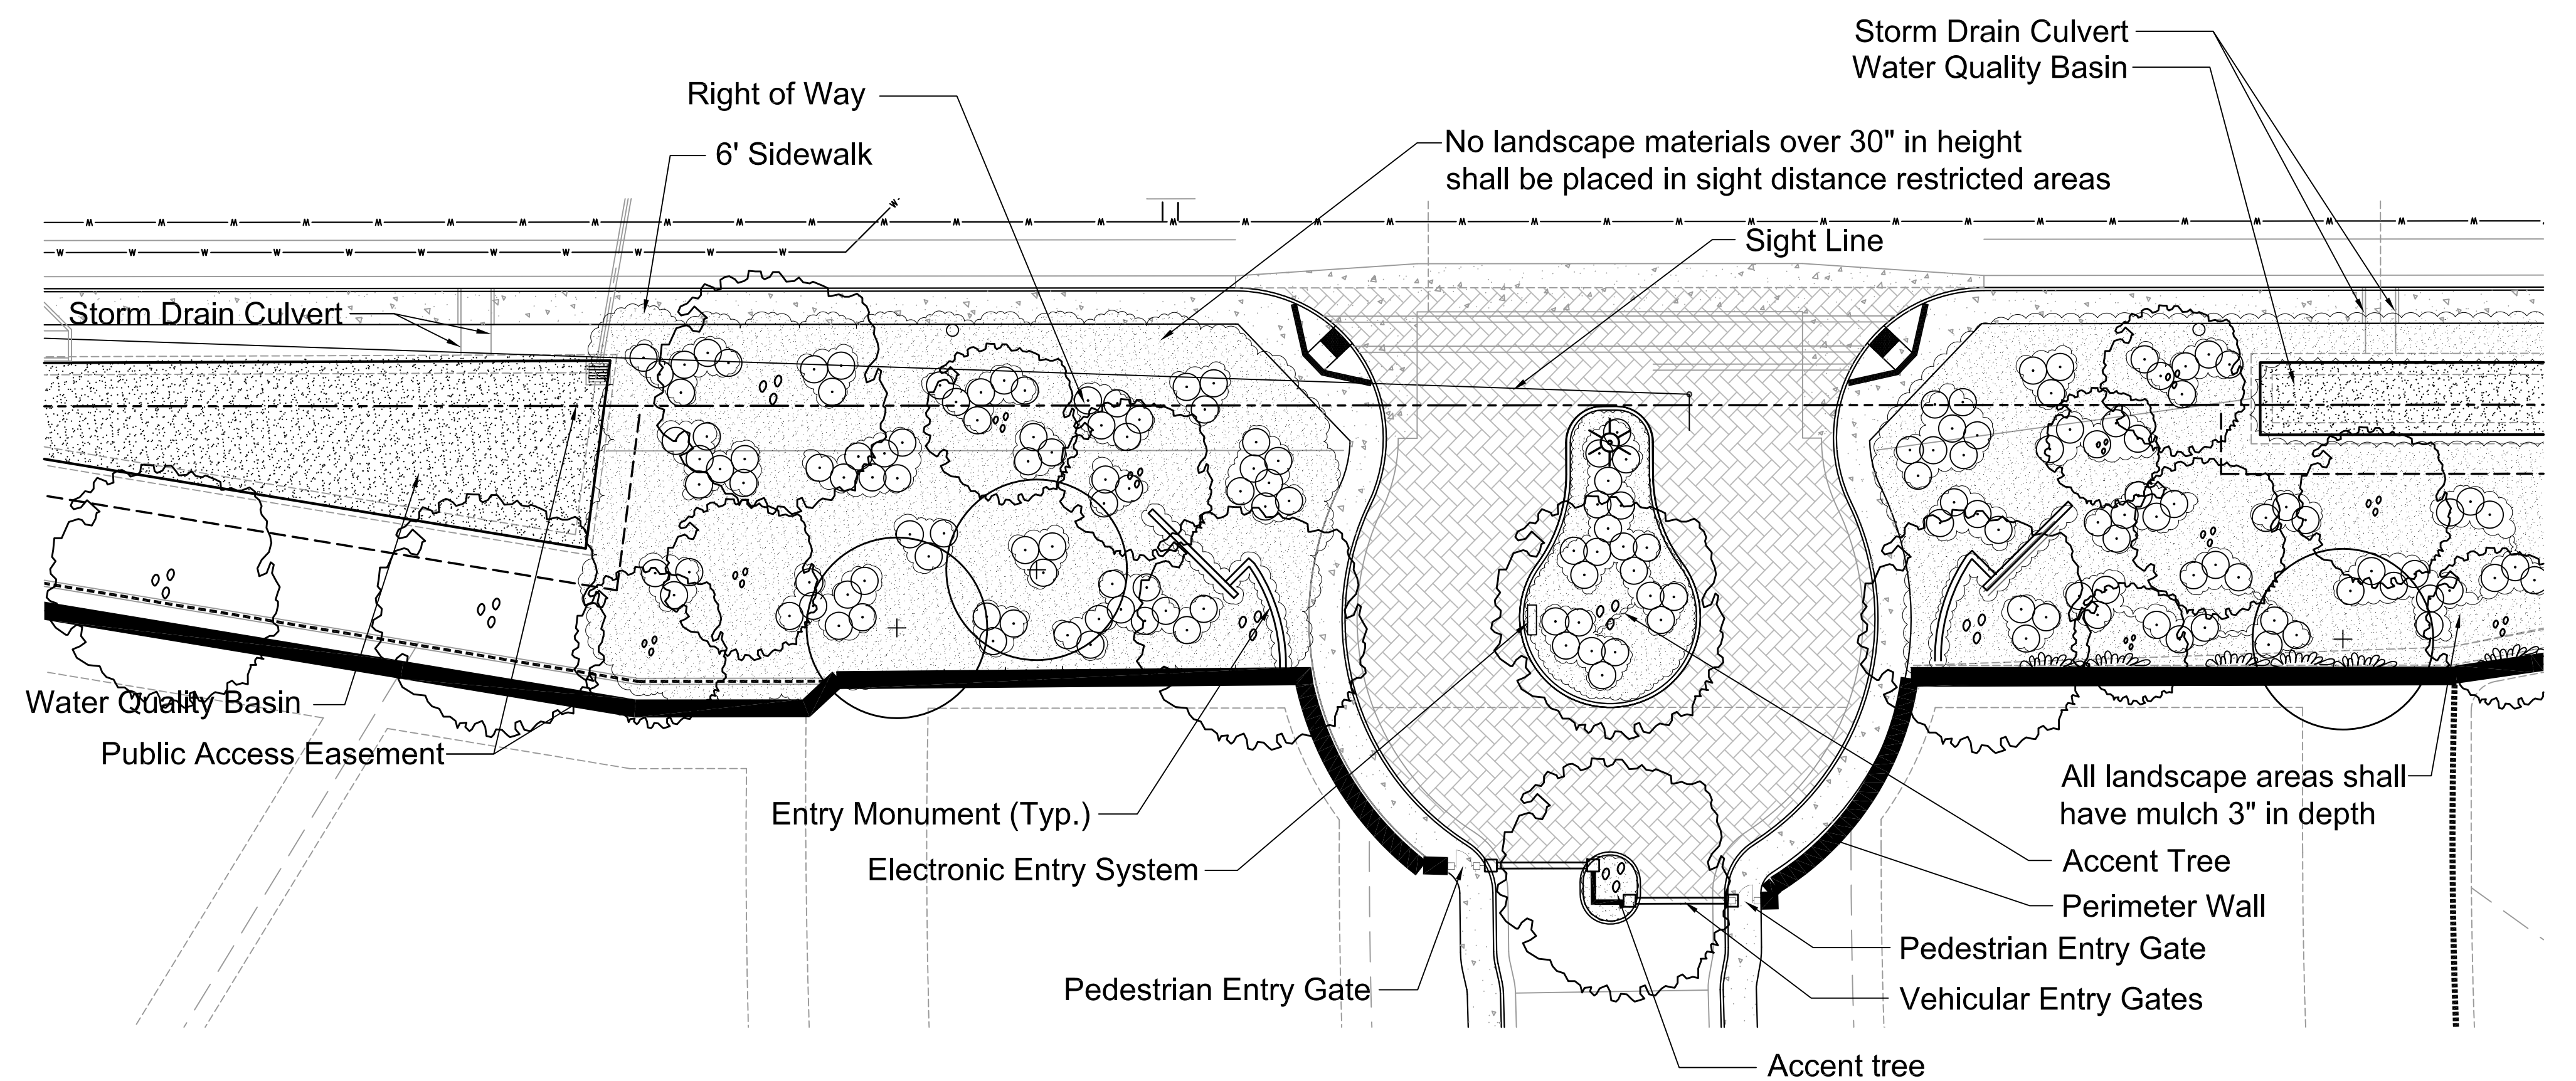


Entry at Briggs Road

Scale 1" = 20'

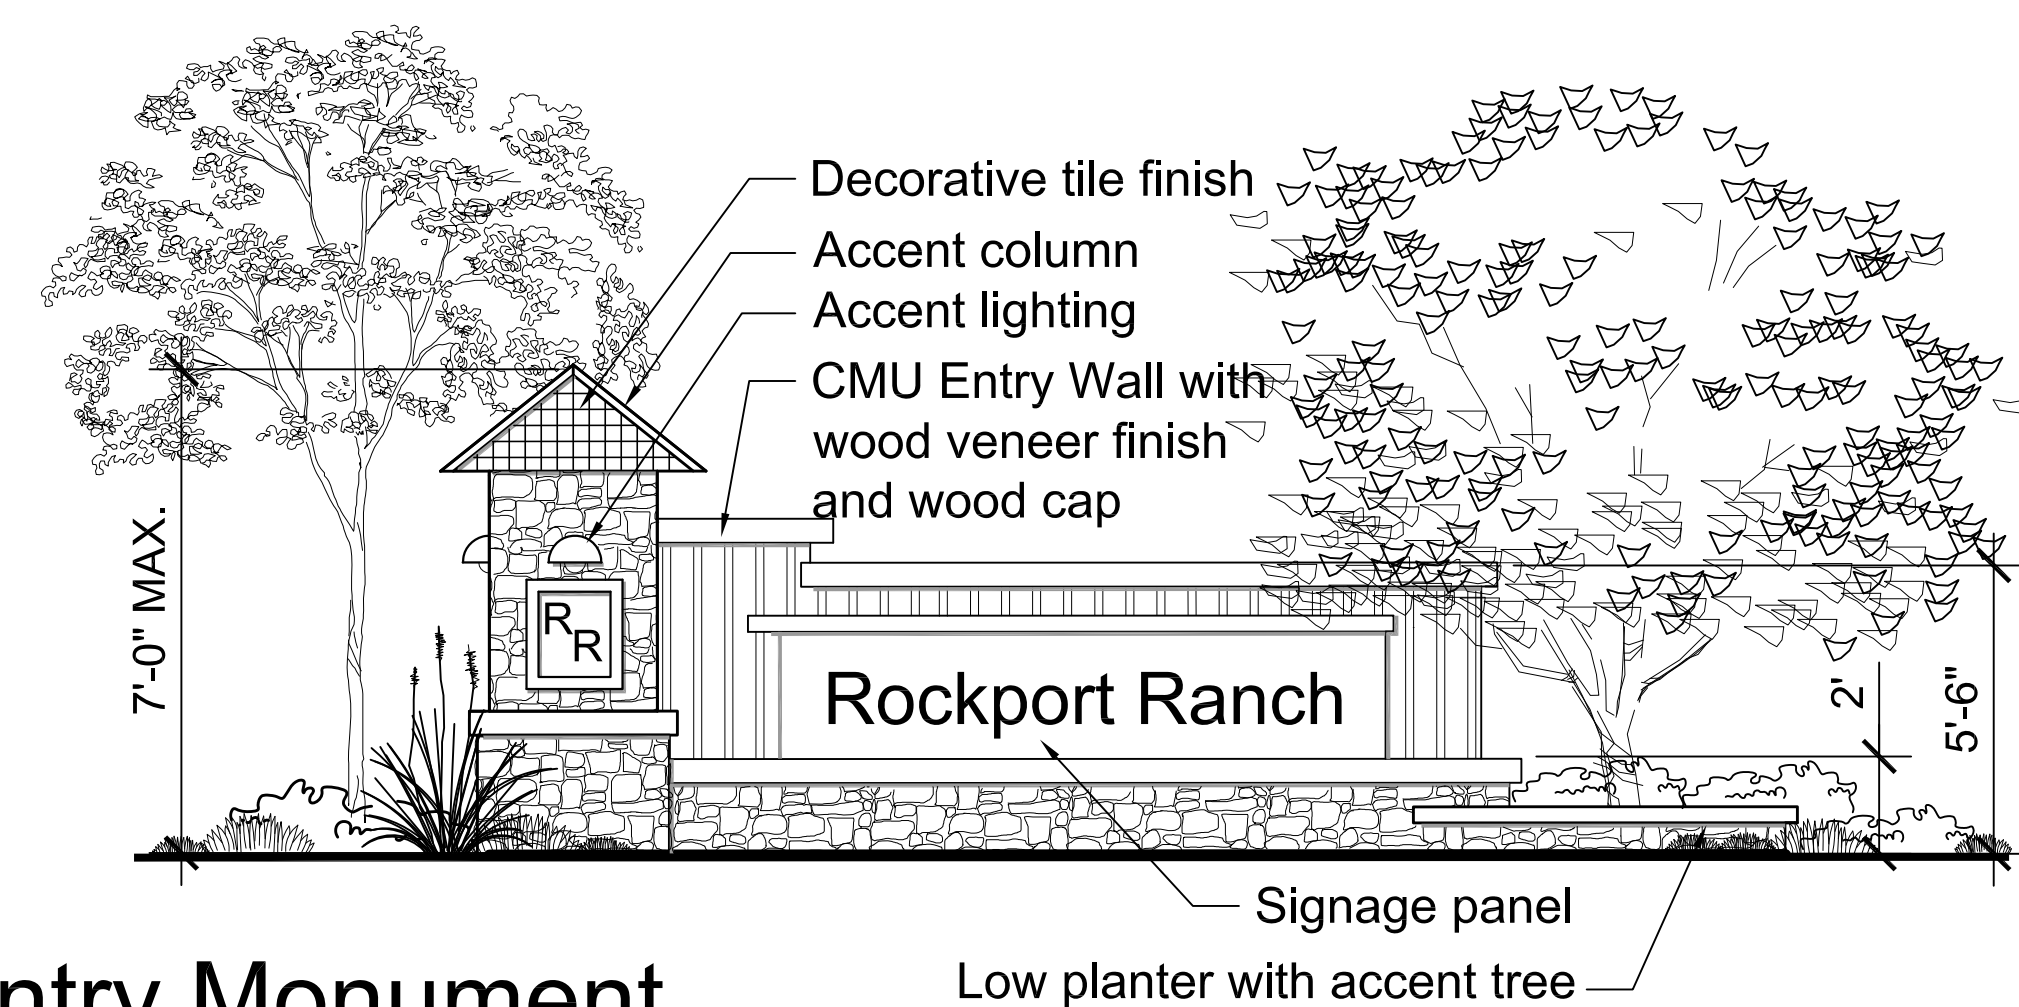

Entry Monument

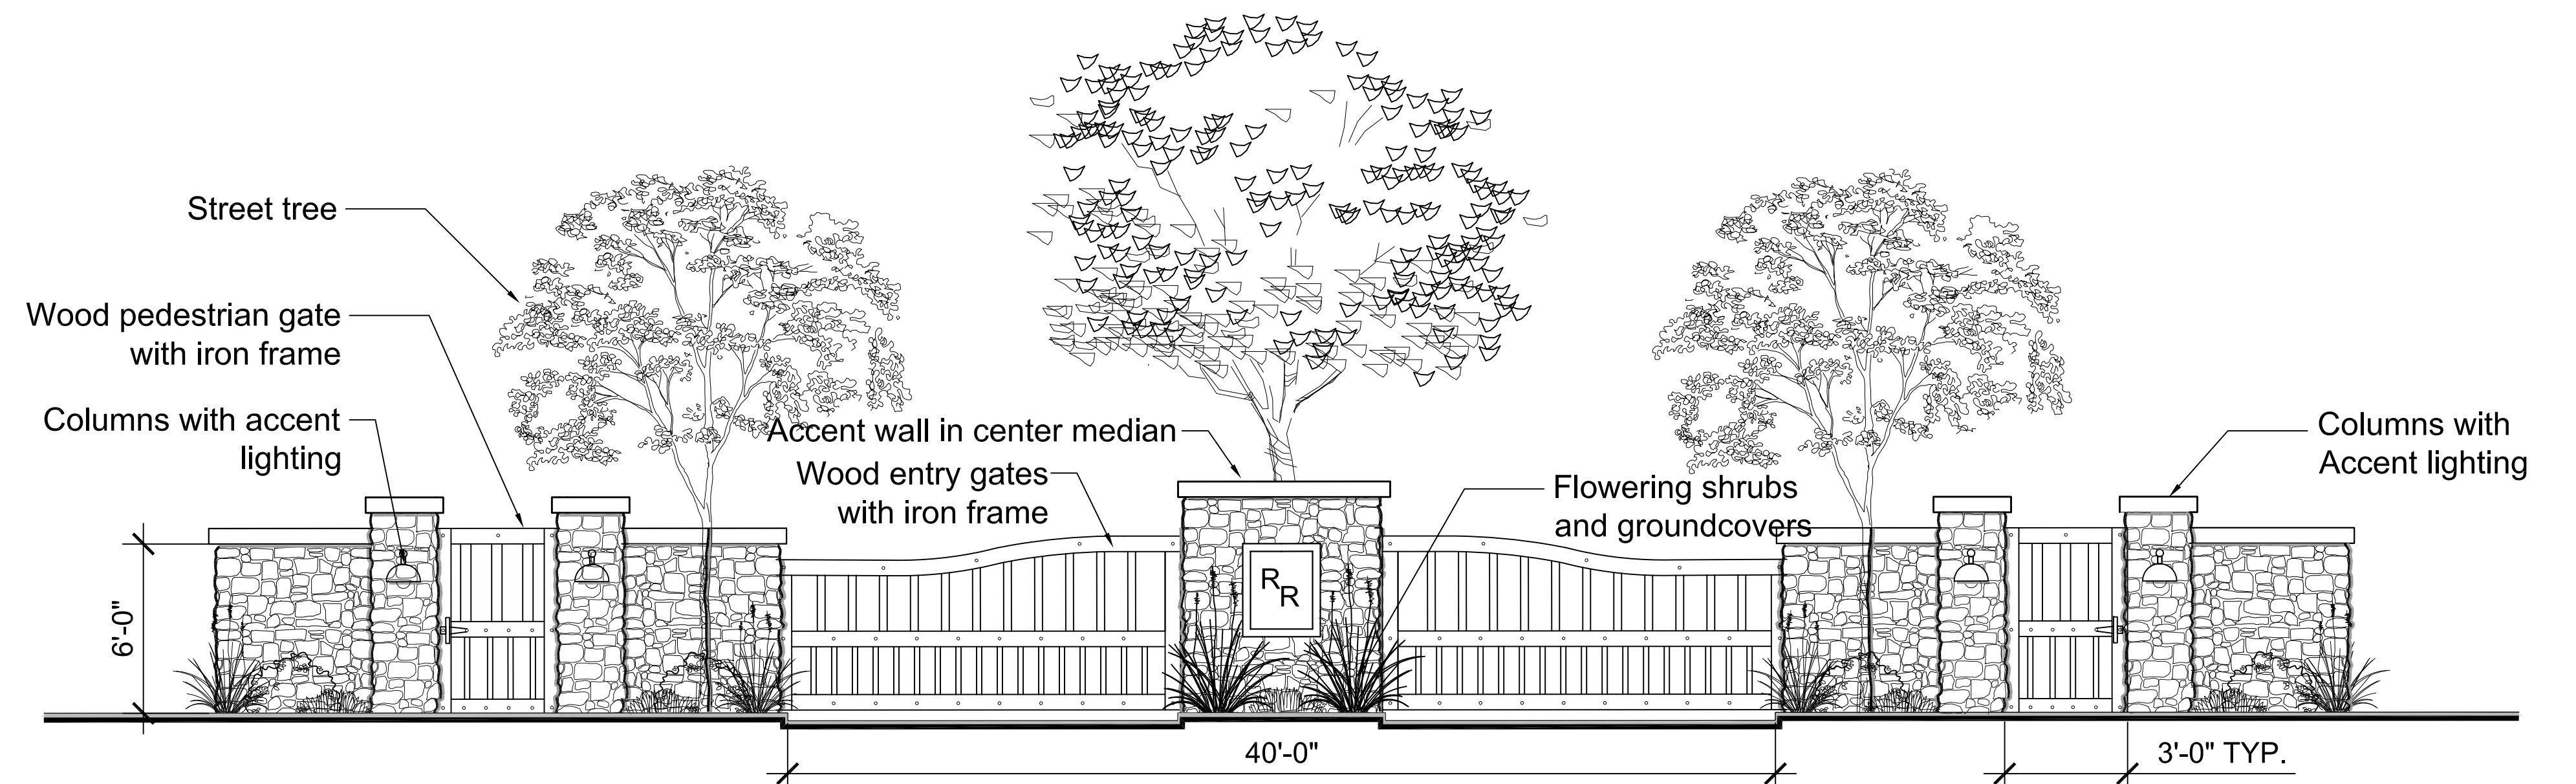

Entry Gates at Old Newport Road

Note: No plant material taller than 30" will be located within intersection corner sight easement areas or CalTrans sight line easements.

A separate permit will be required for monument/entry signage and walls

RECOMMENDED FOR APPROVAL

DATE: _____
CHECKED BY: _____
DATE: _____

DEVELOPER: _____

HOWARD ASSOCIATES
ria 2681
landscape architecture
2442 second avenue
san diego ca 92101 619 718 9660

Entry Concepts

TENTATIVE TRACT MAP
ROCKPORT RANCH
LANDSCAPE CONCEPT PLAN

L-6

OF 21 SHTS

FOR: _____

W.O. _____

DATE: 5/31/2019

Plant Legend

OLD NEWPORT ROAD AND BRIGGS ROAD ENTRIES

Large Accent Trees- 36" box size
Ulmus parviflora 'True Green'- Evergreen Elm (L)

Theme Trees- 24" box size
Chitalpa tashkentensis- Chitalpa (L)

Accent and Massing Shrubs- 5 gallon size
Anigozanthos species- Kangaroo Paw (L)
Arbutus unedo 'Compacta'- Dwarf Strawberry Tree (L)
Callistemon v. 'Slim'- Columnar Bottlebrush (M)
Euryops pectinatus-Yellow Daisy Bush (M)
Hardenbergia 'Maema'- Dwarf Lilac Vine (M)
Leucophyllum f. 'Green Cloud'- Texas Ranger (L)
Pittosporum 'Golfball'- Golfball Kohuhu (M)
Raphiolepis 'Ballerina'- Indian Hawthorn (M)

OLD NEWPORT ROAD

Parkway Street Tree- 24" Box Size
Platanus x platanus 'Columbia'- London Plane Tree (M)

Theme Trees- 15 Gallon Minimum Size
Geijera parviflora- Australian Willow- (M)

Massing and Screening Shrubs- 1 gallon- 5 gallon sizes
Arbutus unedo- Strawberry Tree (L)
Leucophyllum f. 'Green Cloud'- Texas Ranger (L)
Salvia 'Allen Chickering'- Sage (L)
Tecoma stans- Yellow Bells (L)

Parkway and Easement Shrubs and Groundcover- Flats 1 gallon size

Acacia 'Cousin Itt'- Acacia (L)
Agave Desmettiana- Smooth Agave (L)
Aloe species- Aloe (L)
Convolvulus cneorum- Bush Morning Glory (L)
Dalea capitata 'Sierra Gold'- Lemon Dalea (L)
Muhlenbergia capillaris- Pink Muhly (L)]
Rosmarinus species- Rosemary (L)
Tagetes lemmonii- Mexican marigold (L)
Verbena lilacina- Verbena (L)

BRIGGS ROAD

Parkway Street Tree- 24" box size
Quercus virginiana- Virginia Oak (M)

Theme Trees- 15 gallon minimum size
Chilopsis linearis- Desert Willow (L)

Median Trees- 24" box size
Cercis occidentalis- Western Redbud (L)
Lagerstroemia 'Tuskegee'- Crape Myrtle (L)

Massing and Screening Shrubs- 1 gallon- 5 gallon sizes
Arbutus unedo- Strawberry Tree (L)
Leucophyllum f. 'Green Cloud'- Texas Ranger (L)
Salvia 'Allen Chickering'- Sage (L)
Tecoma stans- Yellow Bells (L)

Parkway and Easement Shrubs and Groundcover- Flats 1 gallon size
Dalea capitata 'Sierra Gold'- Lemon Dalea (L)
Verbena lilacina- Verbena (L)

TRES LAGOS DRIVE

Parkway Street Tree- 24" box size
Rhus lancea- African Sumac (L)

Theme Trees- 15 gallon minimum size
Cercis occidentalis- Western Redbud (L)
Gleditsia triacanthos 'Shademaster'- Honeylocust (L)
Pinus halepensis- Aleppo Pine (L)

Massing and Screening Shrubs- 1 gallon- 5 gallon sizes
Arbutus unedo- Strawberry Tree (L)
Leucophyllum f. 'Green Cloud'- Texas Ranges (L)
Salvia 'Allen Chickering'- Sage (L)
Tecoma stans- Yellow Bells (L)

Parkway and Easement Shrubs and Groundcover- Flats 1 gallon size

Dalea capitata 'Sierra Gold'- Lemon Dalea (L)
Verbena lilacina- Verbena (L)

INTERIOR STREES A & B

Parkway Street Trees- 24" box size
Arbutus 'Marina'- Strawberry Tree(M)
Koelreuteria bipinnata- Chinese Flame Tree (m)
Quercus ilex- Holly Oak (L)

Parkways Low Shrubs and Groundcover- Flats 1 gallon size
Bulbine frutescens- Bulbine (L)
Dalea capitata 'Sierra Gold'- Lemon Dalea (L)
Verbena lilacina- Verbena (L)
Rosmarinus species- Rosemary (L)
Senecio mandraliscae- Chalk Sticks (L)

Screening Shrubs at Walls- 5 gallon size
Leucophyllum f. 'Green Cloud'- Texas Ranger (L)
Myrtus communis- Myrtle (L)
Tecoma stans- Yellow Bells (L)

INTERIOR STREETS- C,D,E

Street Trees- 24" box size
Koelreuteria paniculata- Goldenrain Tree (L)
Podocarpus gracillior- Fern Pine (M)
Quercus ilex- Holly Oak (L)

COURTYARD HOME COMMON AREAS

Shade Trees- 24" box size
Arbutus 'marina'- Strawberry Tree (M)
Gleditsia triacanthos 'Shademaster'- Honeylocust (L)
Koelreuteria bipinnata- Chinese Flame Tree (M)

Small Accent Trees- 24" box size
Lagerstroemia hybrids- Crape Myrtle (M)
Olea wilsonii- Fruitless Olive (L)

Shrubs- 1 gallon - 5 gallon sizes
Agave 'Blue Glow'- Agave (L)
Anigozanthos species- Kangaroo Paw (L)
Arbutus u. 'Compacta'- Dwarf Strawberry Tree (L)
Callistemon 'Better John'- Dwarf Bottlebrush (L)
Correa 'Dusky Bells'- Australian Fuschia (L)
Echium select- Pride of Madera (L)
Grevillea 'Scarlet Sprite'- Scarlet Sprite Grevillea (L)
Hyptis emoryi- Desert Lavender (L)
Lavandula stoechas- Lavender (L)
Myrtus c. 'Compacta'- Dwarf Myrtle (L)Phlomis fruticosa- Jerusalem Sage (L)
Pyracantha sp.- Firethorn (L)
Rosmarinus species- Rosemary (L)
Salvia 'Hot Lips'- Sage (L)
Westringia sp.- Coast Rosemary(L)
Xylosma congestum 'Compacta'- Compact Shiny Xylosm (L)

Groundcover and Grasses- Flats 1 gallon
Aloe species- Aloe (L)
Dianella revoluta- Flax Lily (L)
Muhlenbergia capillaris- Pink Muhly (L)
Senecio mandraliscae- Chalk Sticks (L)
Santolina chamaecyparissus- Lavender Cotton (L)

RECREATION AND OPEN SPACE AREAS- Central Green Belt', Community Pool Area, Neighborhood Tot Lot

Large Accent Trees- 24"-36" box size minimum
Cercidium 'Desert Museum'- Desert Museum Palo Verde
Phoenix dactylifera- Desert Date Palm (L)
Quercus agrifolia- Coast Live Oak (L)
Syagrus romanzoffianum- Queen Palm (L)

Theme Trees- 15 gallon size minimum
Acacia smallii- Sweet Acacia (L)
Cercis occidentalis- Western Redbud (L)
Dalbergia sissoo- Indian Rosewood (L)
Gleditsia triacanthos 'Shademaster'- Honeylocust (L)

Shrubs- 1 gallon - 5 gallon size
Aloe aoborescens- Tree Aloe (L)
Fremontodendron 'Dara's Gold'- Flannel Bush (L)
Hesperaloe parviflora- Red Yucca (L)
Justicia spicigera- Mexican Honeysuckle (L)
Kniphofia uvaria- Red Hot Poker (L)
Rosa californica- California Rose (L)
Salvia apiana- White Sage (L)
Senna artemesioides- Feathery Cassia (L)
Tagetes lemonii- Mexican Marigold (L)
Verbena lilacina- Verbena (L)
Westringia sp.- Coast Rosemary(L)
Xylosma congestum 'Compacta'- Compact Shiny Xylosm (L)

Groundcover- Flats 1 gallon sizes
Acacia 'Desert Carpet'- Acacia (L)
Bulbine frutescens- Bulbina (L)

Turf- Dwarf Marathon Sod

LAKE EDGE

Theme Trees- 15 gallon minimum size
Schinus molle- Peruvian Pepper (L)
Washingtonia filibusta- Desert Fan Palm (L)
Massing Shurbs and Grasses- 1 gallon minimum size
Cassia nemophila- Desert Cassia (L)
Muhlenbergia capillaris- Pink Muhly (L)
Salvia 'Allen Chickering'- Sage (L)

BIO-RETENTION BASINS

Groundcover and Low Shrubs- Flats 1 gallon size
Achillea millefolium- Yarrow (L)
Carex pansa- California Sedge (M)
Juncus patens- California Rush (L)
Leymus 'Canyon Prince'- Wild Rye (L)
Muhlenbergia rigens- Deer Grass (M)

Rockport Ranch- Amenities List

Community Pool Area		
	Entry and Shade Trellis's	
	Pool	
	Pool Equipment Building with Restrooms	
	Picnic Tables	
	Gas BBQs with Counter top	
	Trash receptacles	
	Low accent wall	
	Lounge Chairs	
	Umbrella Tables	
Lake Recreation Area- East		
	Tot lot Play structure and fall safe surfacing	
	Picnic Patio with Shade Trellis	
	Picnic Tables	
	BBQs	
	Trash Receptacles	
	Concrete Pedestrian Pathway	
	Turf Play area	
	Pet Waste Station	
Lake Recreation Area- West		
	Turf Play Area	
	Picnic Tables	
	Shade Trellis	
	Concrete Pedestrian Pathway	
	Trash Receptacles	
	Pet Waste Station	
Neighborhood Tot Lot		
	Tot lot Play structure and fall safe surfacing	
	Picnic Tables	
	Trash Receptacle	
	Turf Play Area	
	Pet Waste Station	
Central Greenbelt		
	Tot lot Play structure and fall safe surfacing	
	Turf Play Area	
	BBQs	
	Benches	
	Concrete walkway	
	Trash Receptacles	
	Bike Rack	
	Pet Waste Station	

Notes:

- Proposed landscape treatment shall provide effective screening to utility structures, trash enclosures, backflow preventers, double check detector assemblies (fire dept.) etc.
- Accent trees at enhanced planting locations may be 26" box size, or larger, as determined by the City during review of the landscape working drawing submittal.
- Reference compliance with City of Menifee, Landscape Water Use Efficiency Requirements, Ordinance. No. 2009-61; Park Design, Landscaping, and Tree Preservation, Ord. 2015-1674; and State of California AB 1881, the Water Conservation in Landscaping Act (December 2015)
- All Landscape areas shall have mulch 3" in depth.

LANDSCAPE MAINTENANCE AND SEPARATION NOTE—LCP:

The Landscape Concept Plan indicates landscape improvements for both on site and off site (public rights-of-way, parks, etc.) areas. The Property Owner shall maintain off site areas until such time as the off site landscape areas are annexed into a Special District (CFD or L&LMD) and accepted by the City for maintenance purposes. The Property Owner acknowledges that separate water meters for irrigation use are required to be installed by the Owner prior to the City's acceptance of the off site areas for maintenance by the Special District. In addition, Property Owner acknowledges that costs for annexation into the Special District, and installation of the irrigation water meters, shall be borne by the Property Owner.


Landscape improvements in off site areas/public rights-of-way shall be separated from privately-maintained on site landscape areas with a City-standard, continuous concrete mow curb (6" x 8") along the property line (on site).

IRRIGATION SYSTEM DESIGN STATEMENT

A permanent automatic irrigation system shall be designed and installed to irrigate all planting areas. The irrigation controller(s) shall be equipped from the manufacturer with weather/evapotranspiration (ET) sensing capabilities to automatically adjust watering schedules and amounts. The design of the irrigation system shall emphasize water conservation and provide efficient and uniform distribution of irrigation water. If the site is planned to utilize recycled water in the landscape, then the irrigation system shall be designed in accordance with State of California and Eastern Municipal Water District (EMWD) rules and regulations for recycled water use.

Drip and/or bubbler irrigation, or other low-volume, low-pressure micro-irrigation system as approved by the City of Menifee and EMWD, shall be installed in planter areas to provide water directly to the root zone of plants. The irrigation system may utilize efficient rotator nozzles in large planting areas, subject to the approval of EMWD and the City. The automatic irrigation system shall be designed in accordance with the City of Menifee Ordinance No. 2009-61, "Landscape Water Use Efficiency Requirements," and Landscape Standards.

For sites utilizing potable water for landscape irrigation, a reduced pressure backflow preventer shall be installed after the water meter to protect the potable water supply in accordance with State of California, City of Menifee, and EMWD standards and requirements.

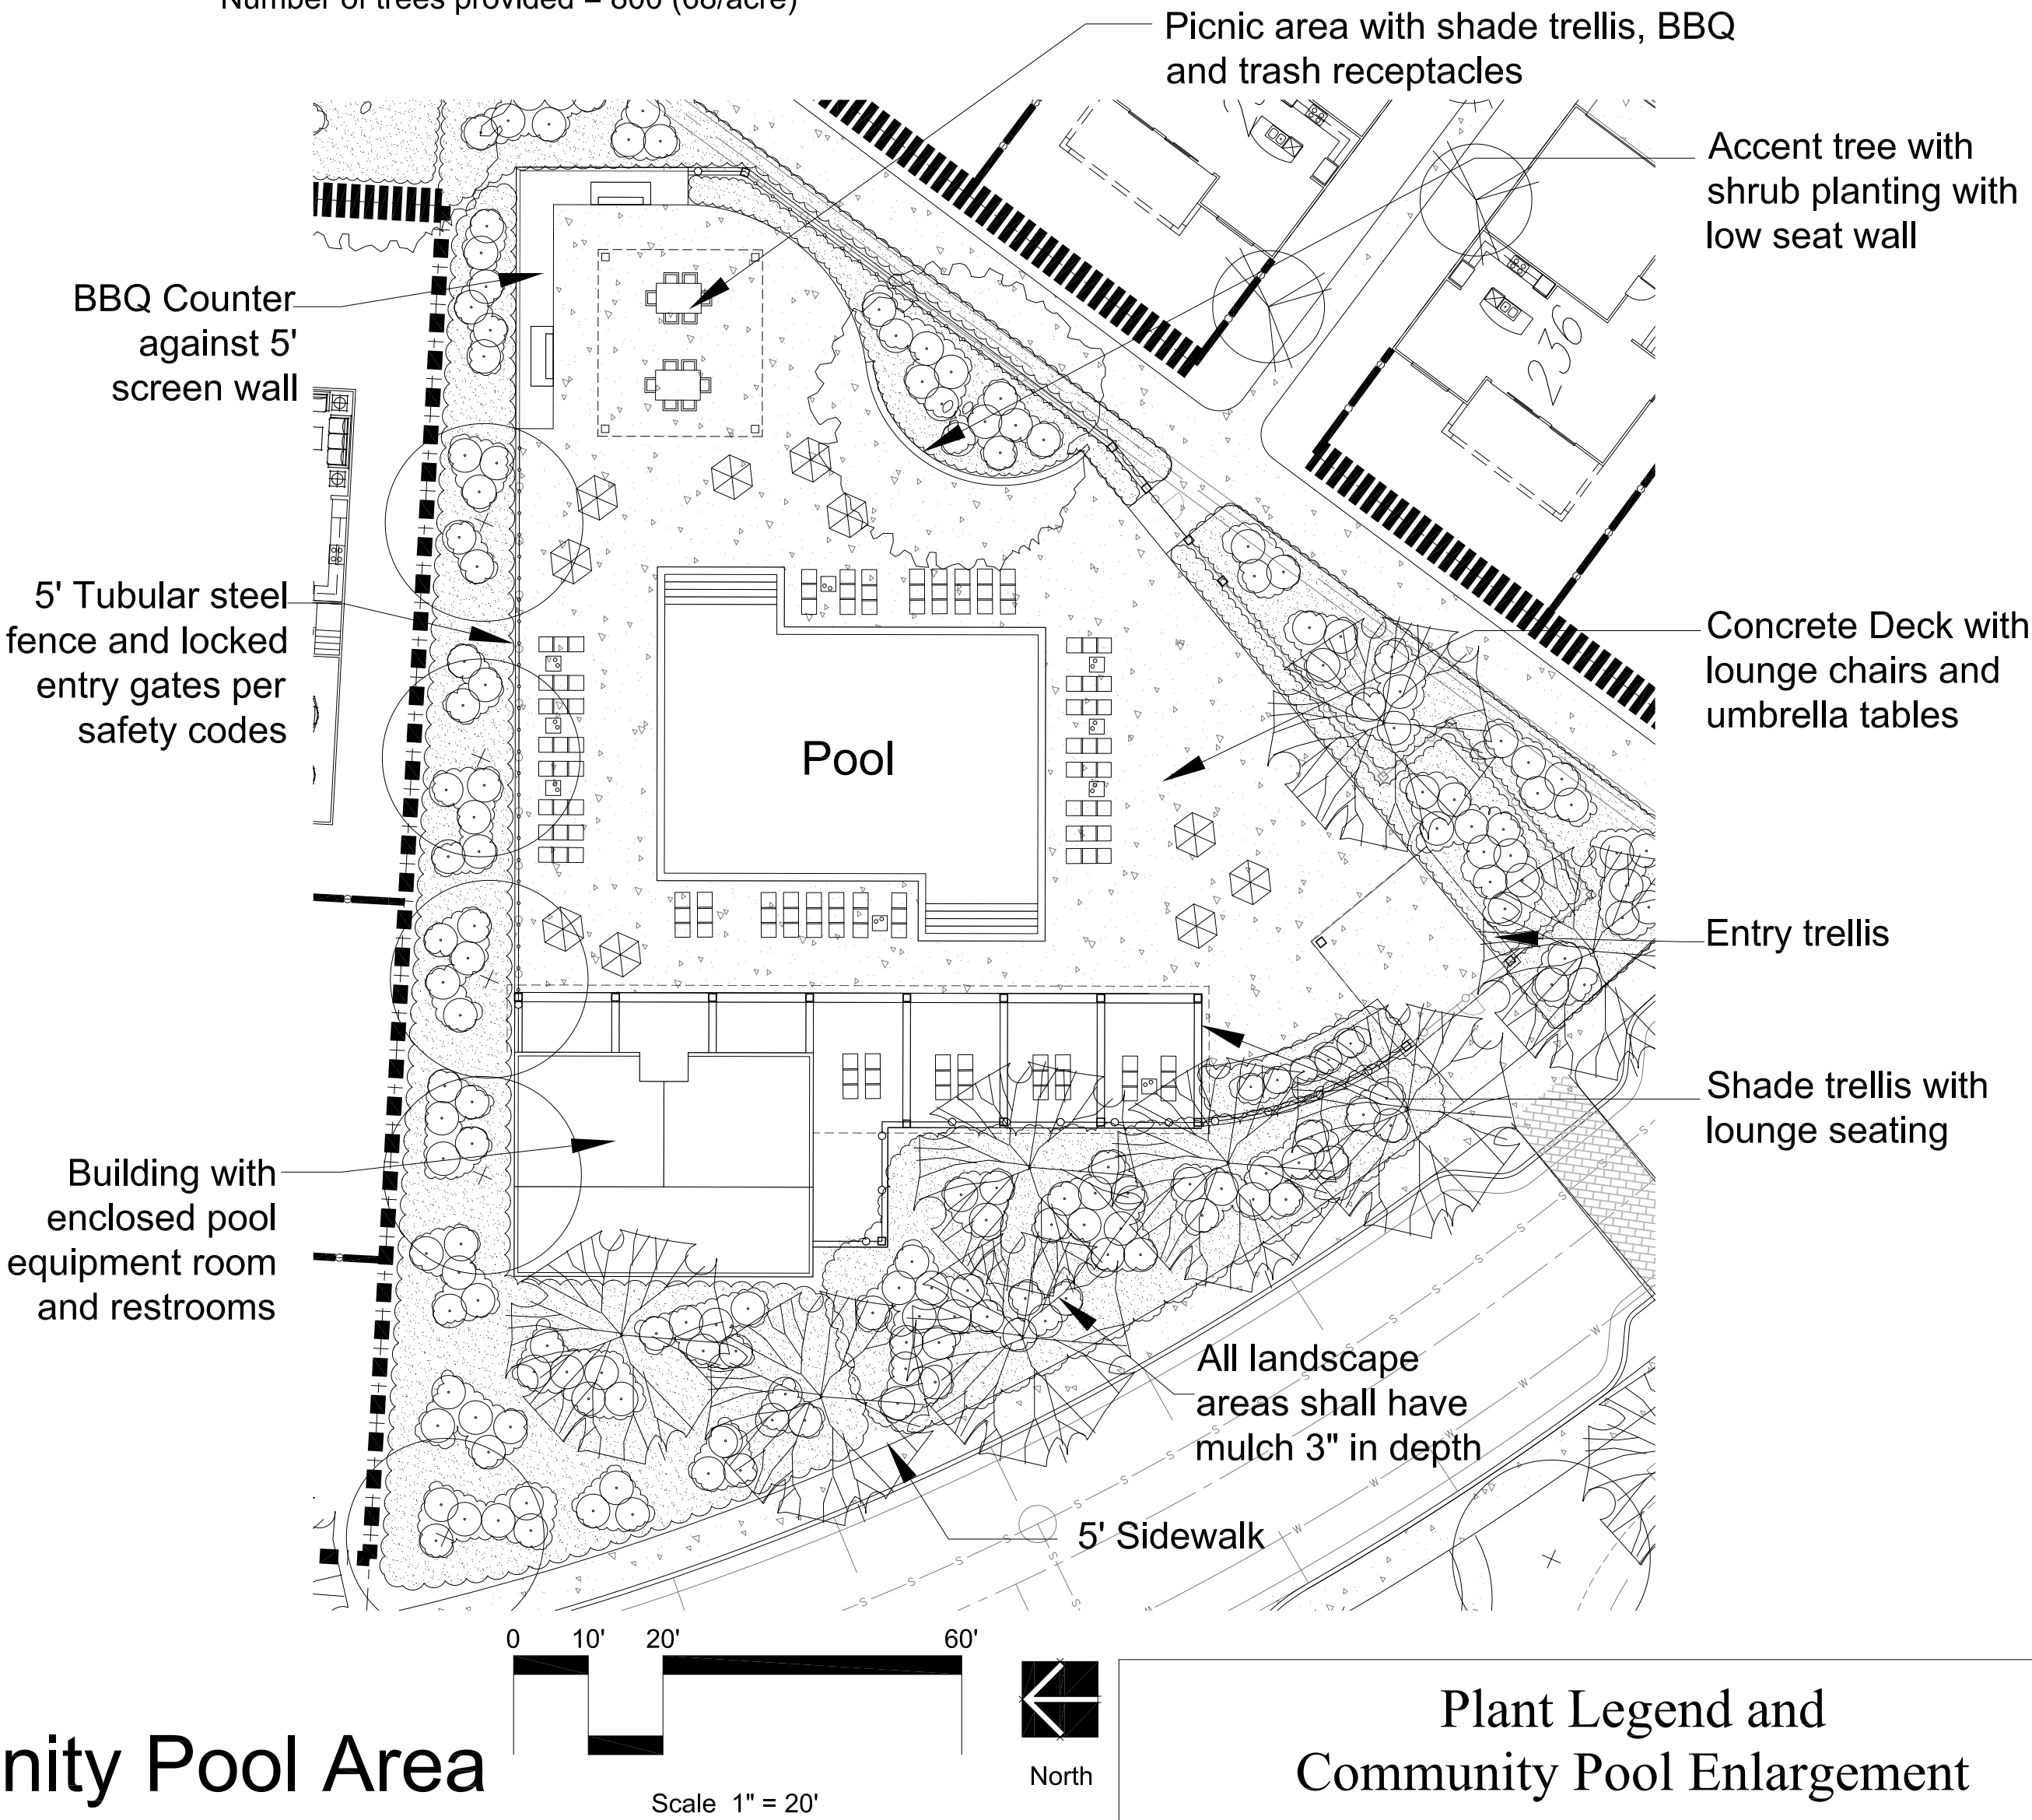

Community Pool Area

Note: No plant material taller than 30" will be located within intersection corner sight easement areas or CalTrans sight line easements.

RECOMMENDED FOR APPROVAL

DATE: _____
CHECKED BY: _____
DATE: _____

DEVELOPER:


HOWARD ASSOCIATES
landscape architecture
2442 second avenue
san diego ca 92101 619 718 9660

Plant Legend and Community Pool Enlargement


TENTATIVE TRACT MAP
ROCKPORT RANCH
LANDSCAPE CONCEPT PLAN

L-7
OF 21 SHTS


FOR: _____ W.O. _____ DATE: 5/31/2019

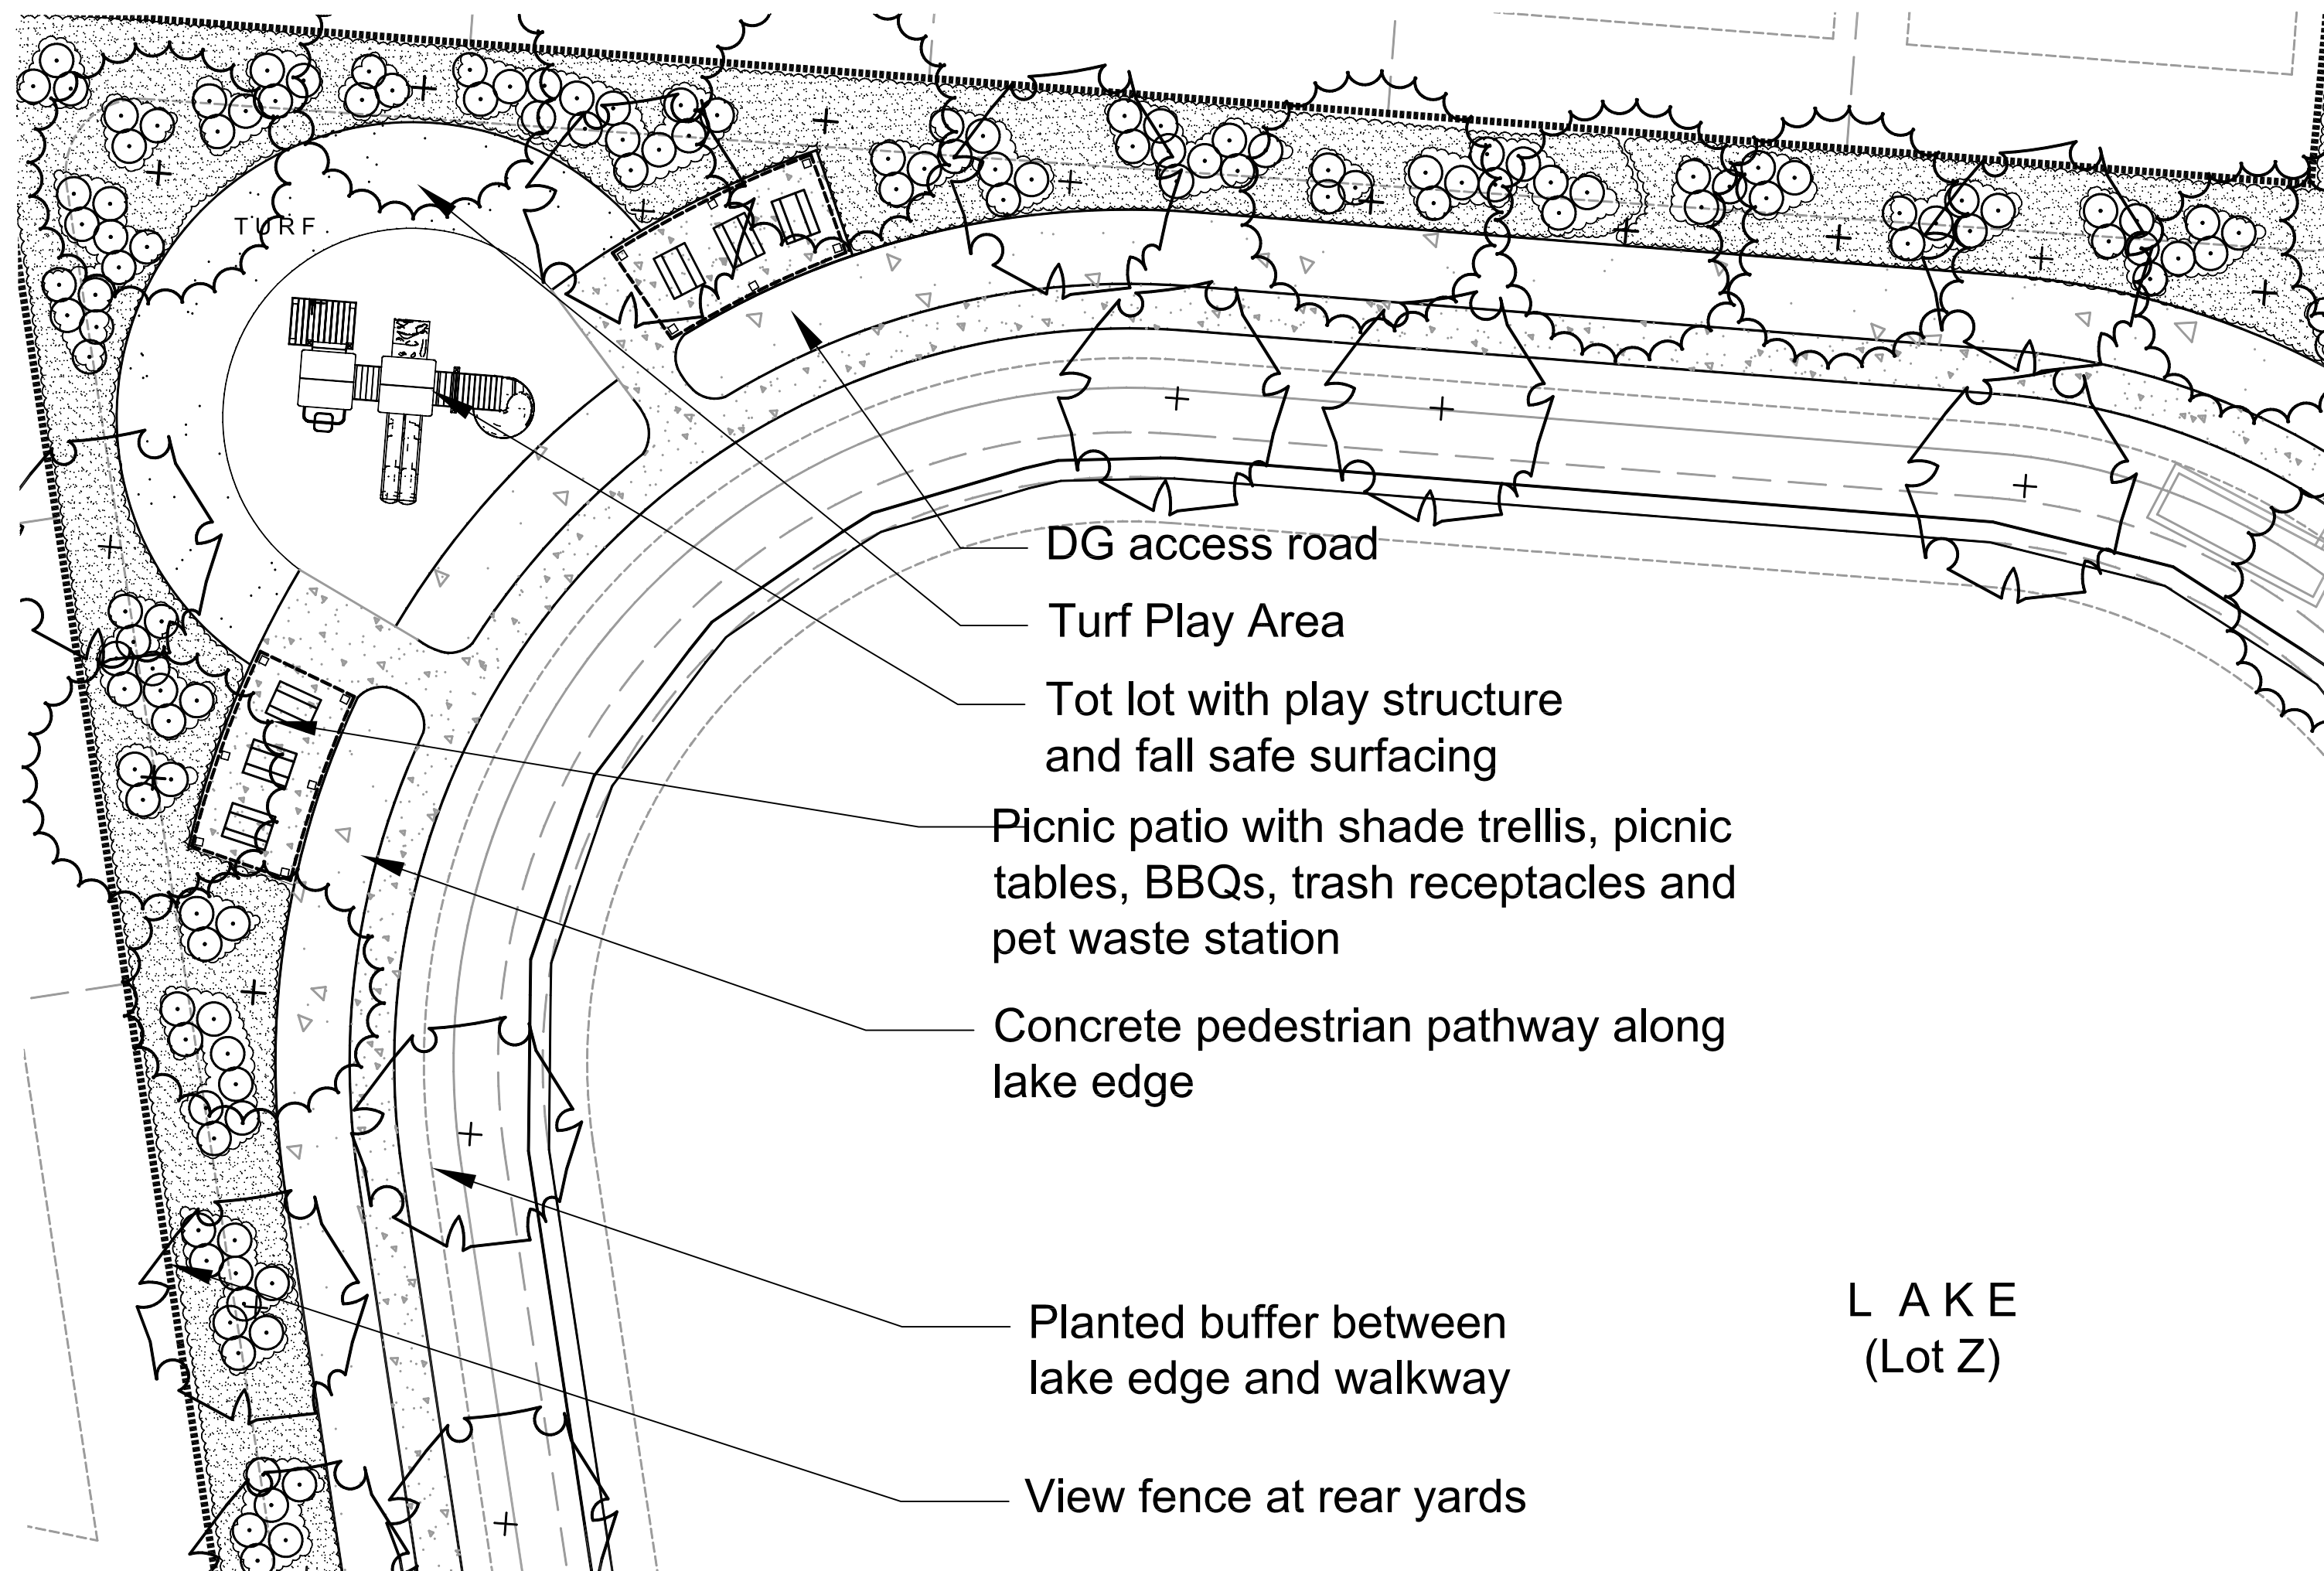


Lake Recreation Area- East

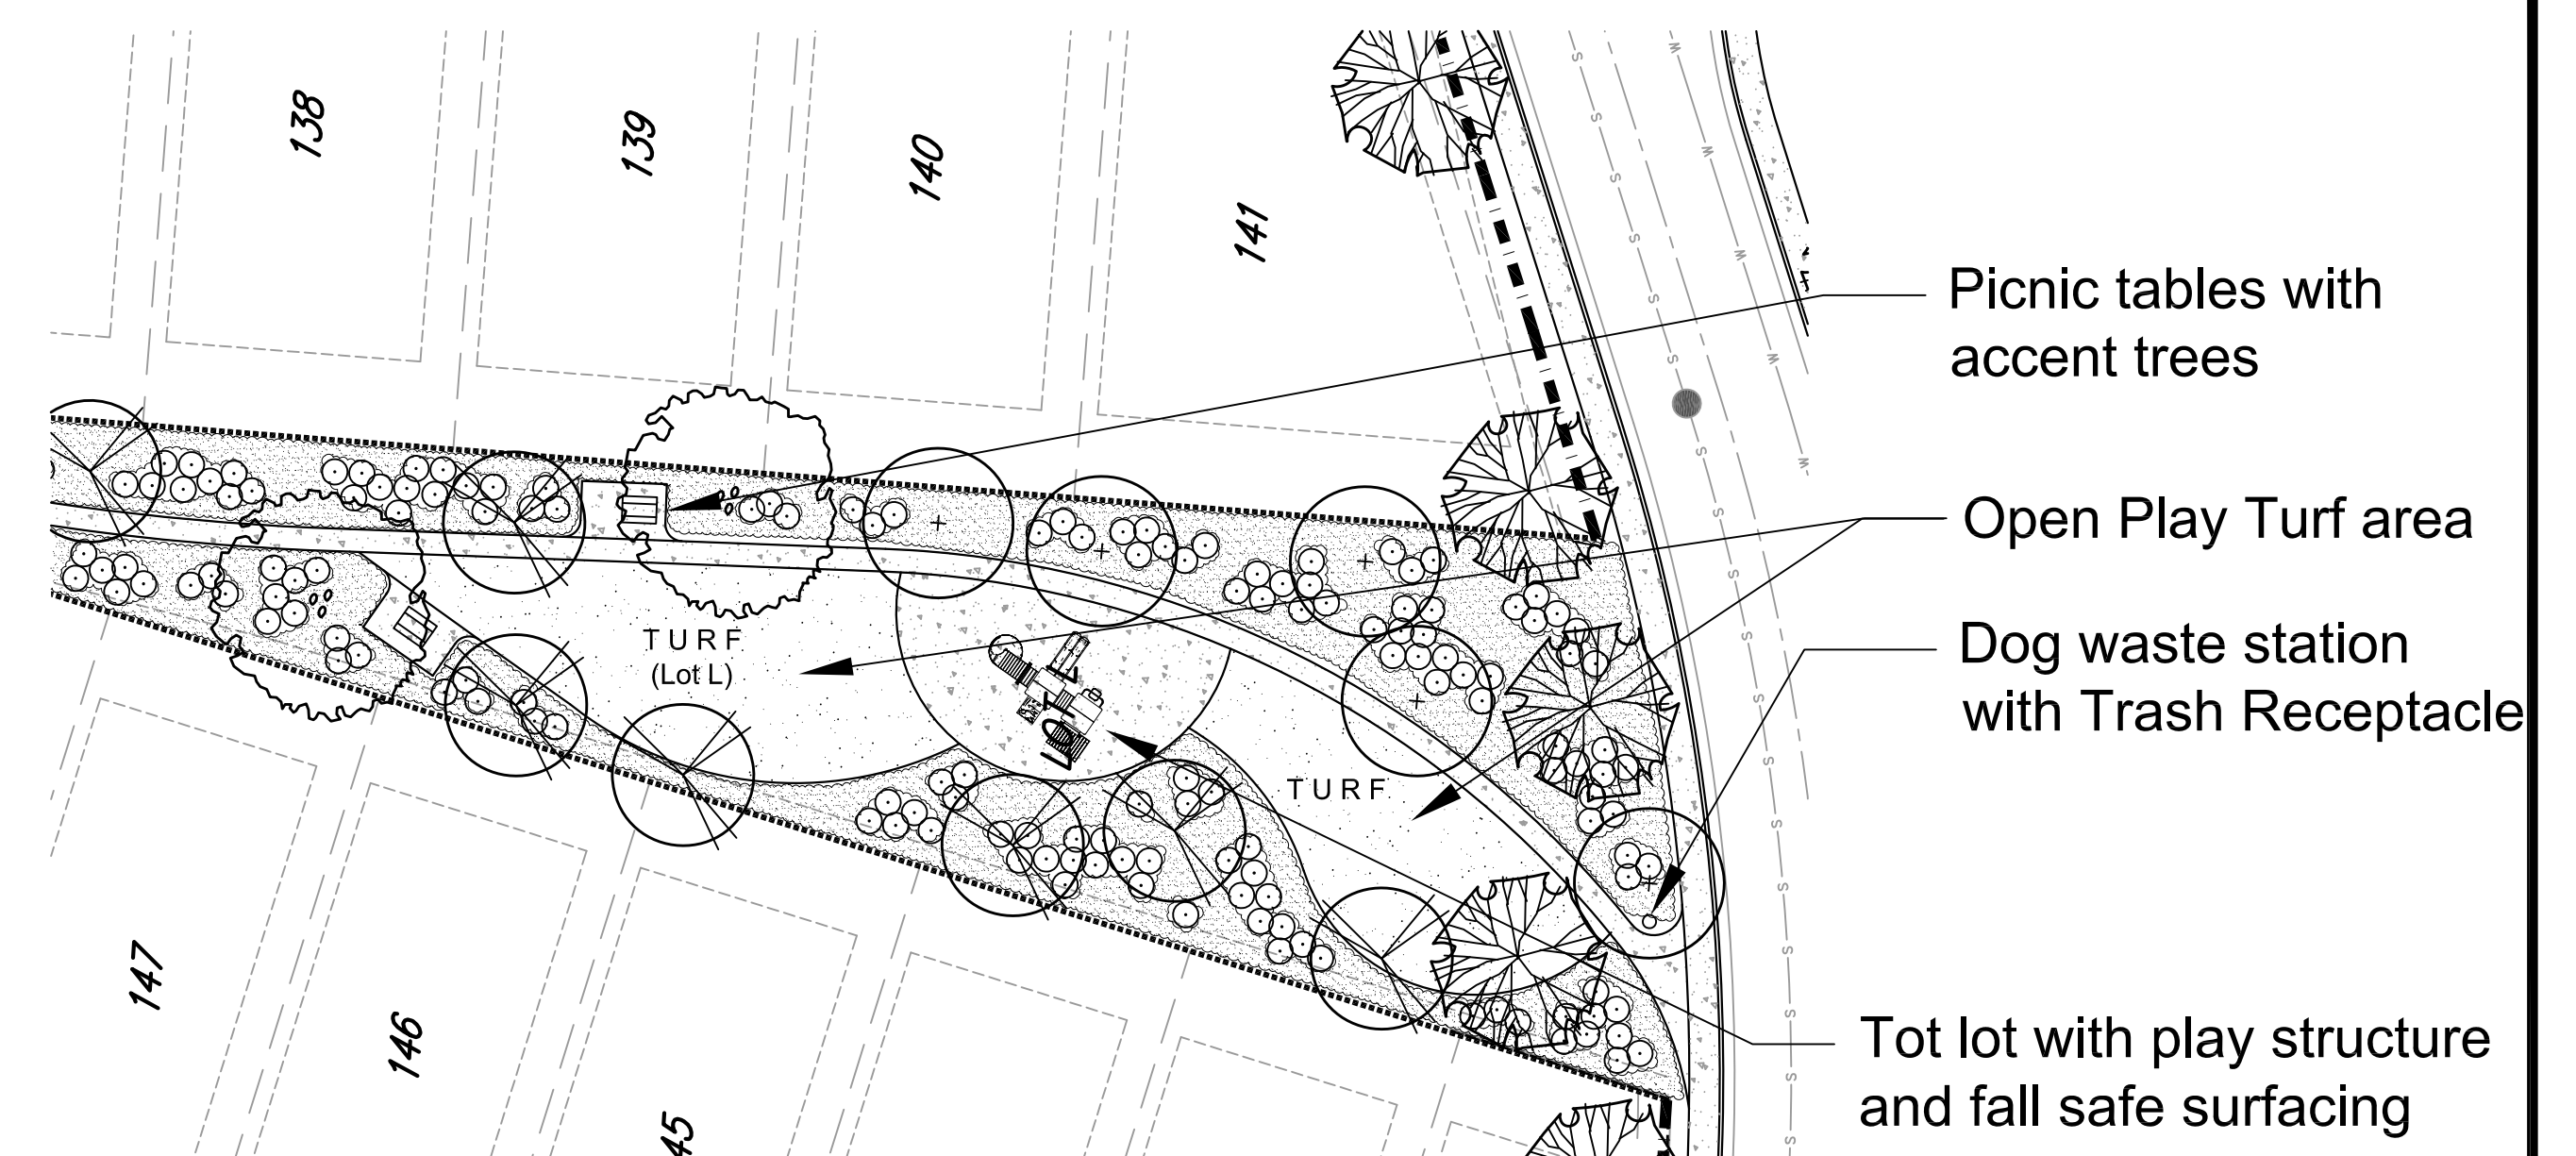

Neighborhood Tot Lot

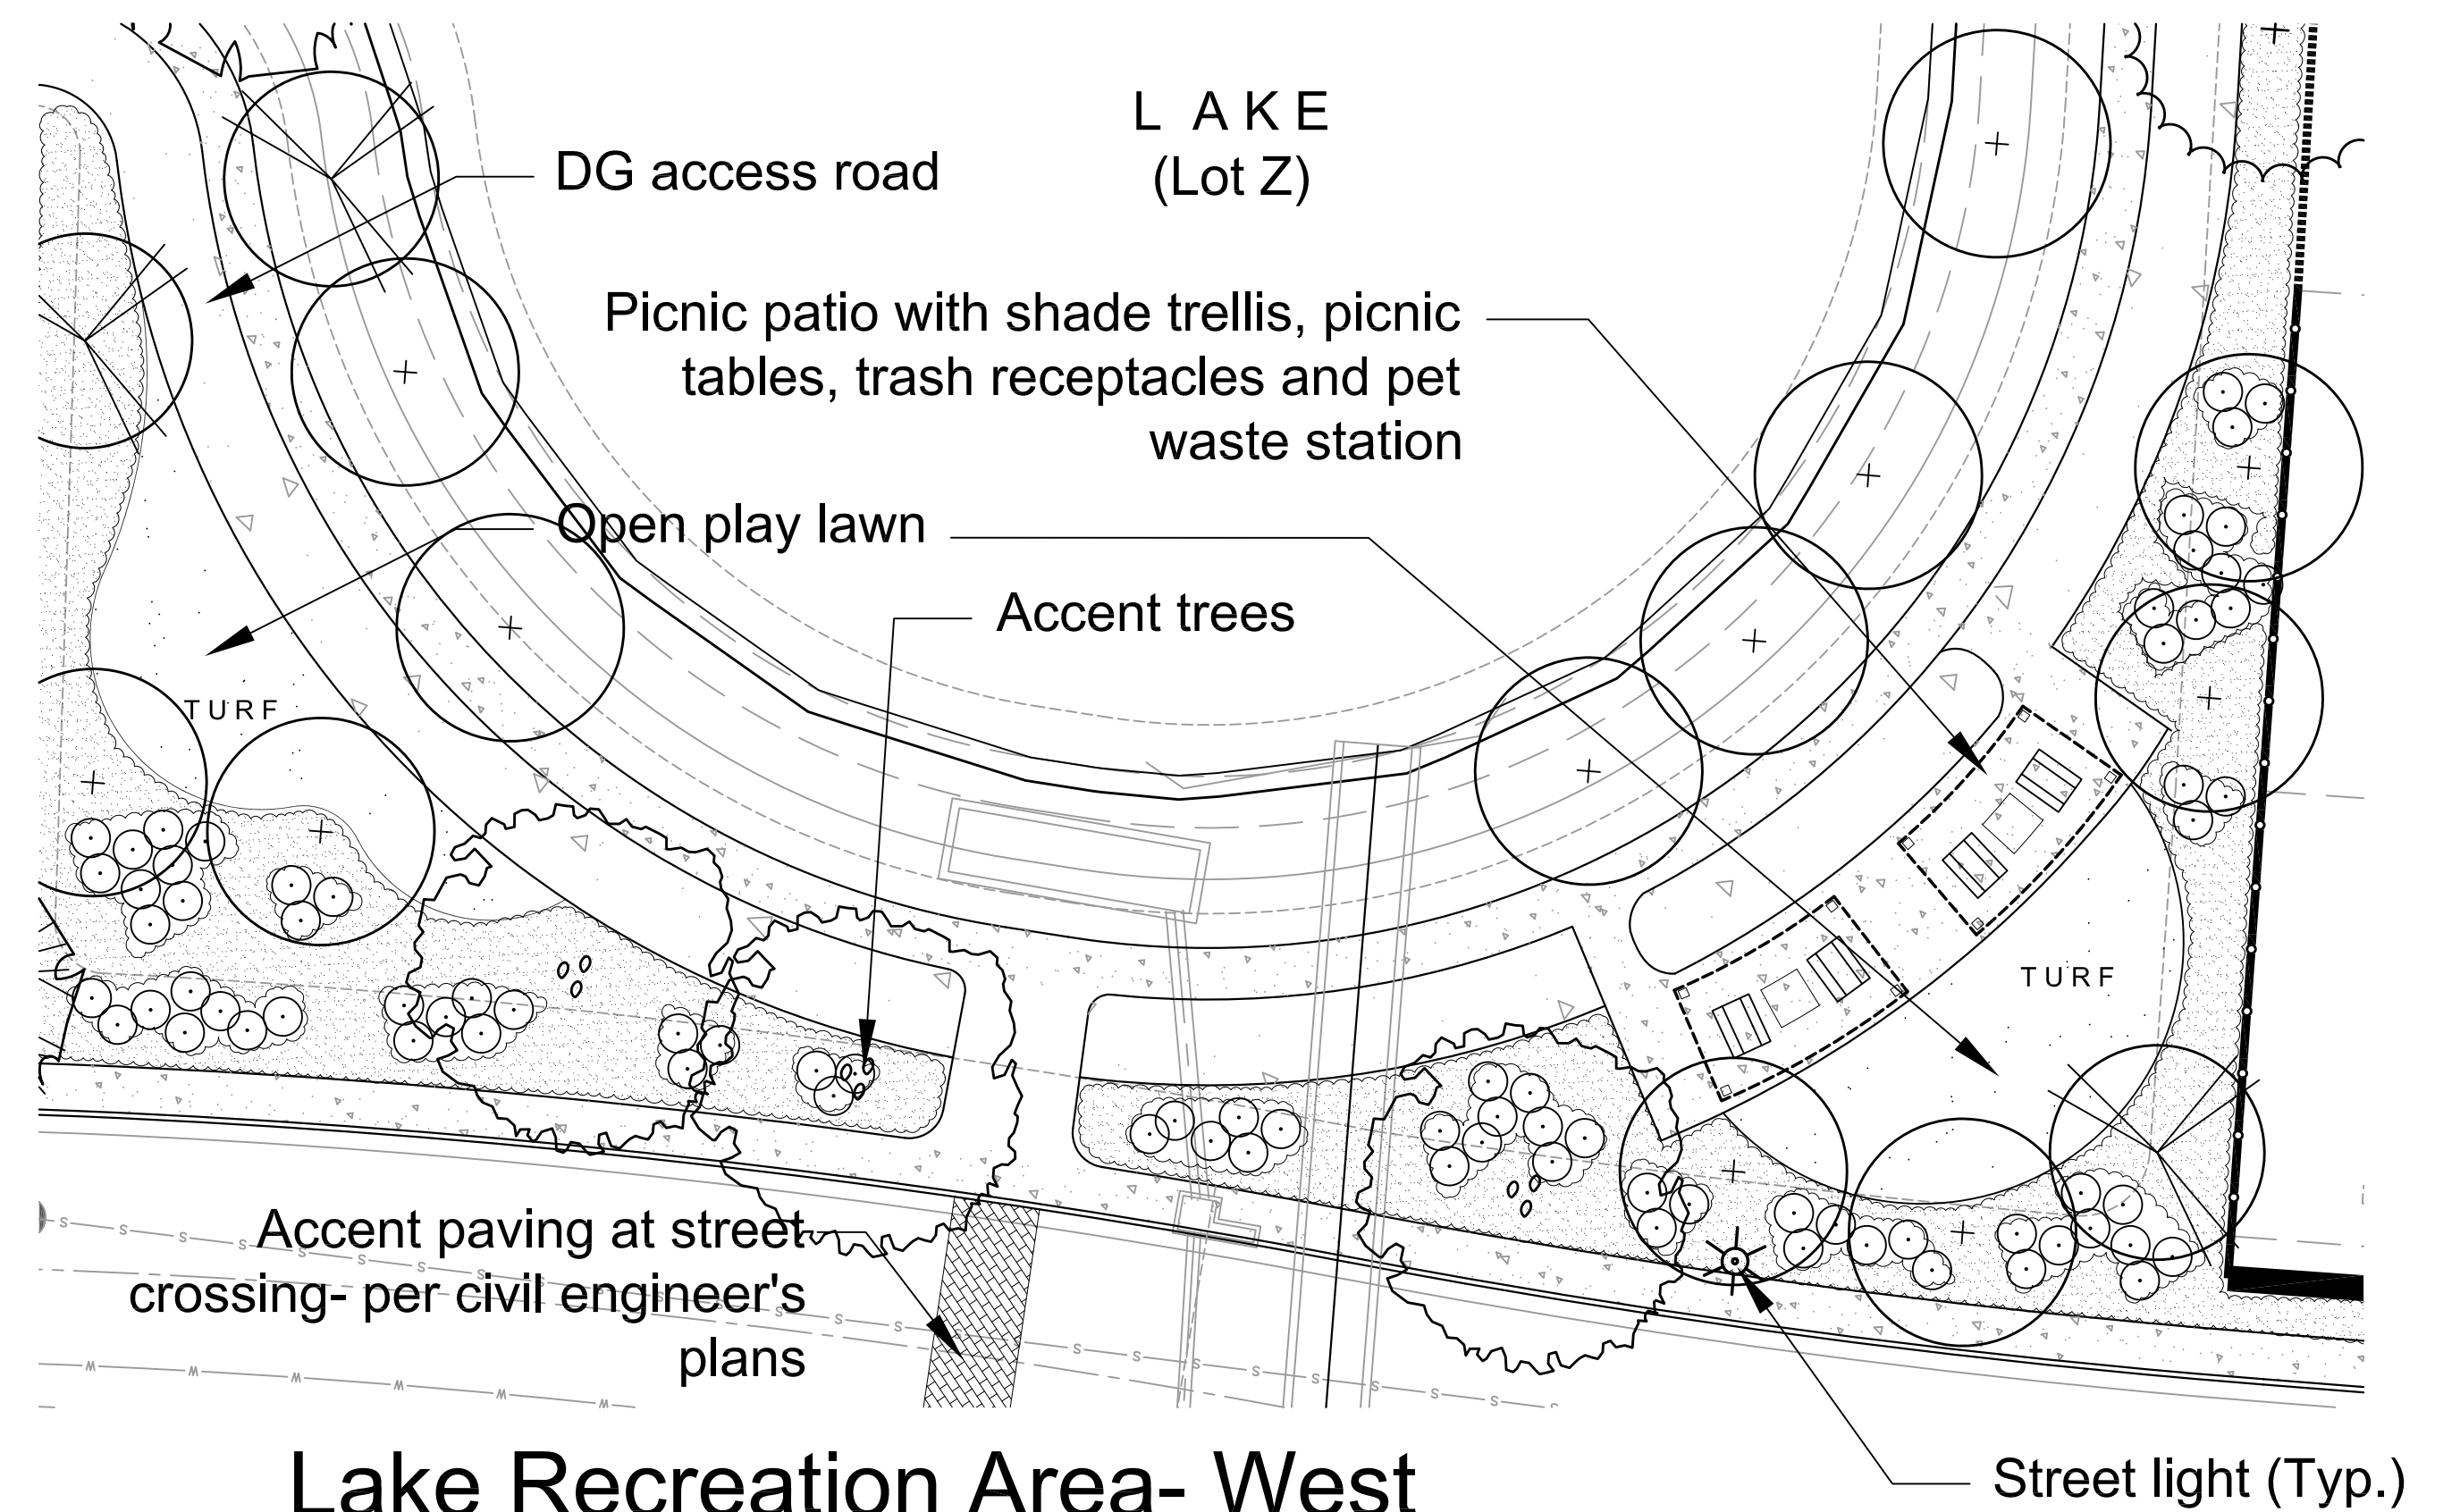


Lake Recreation Area- West

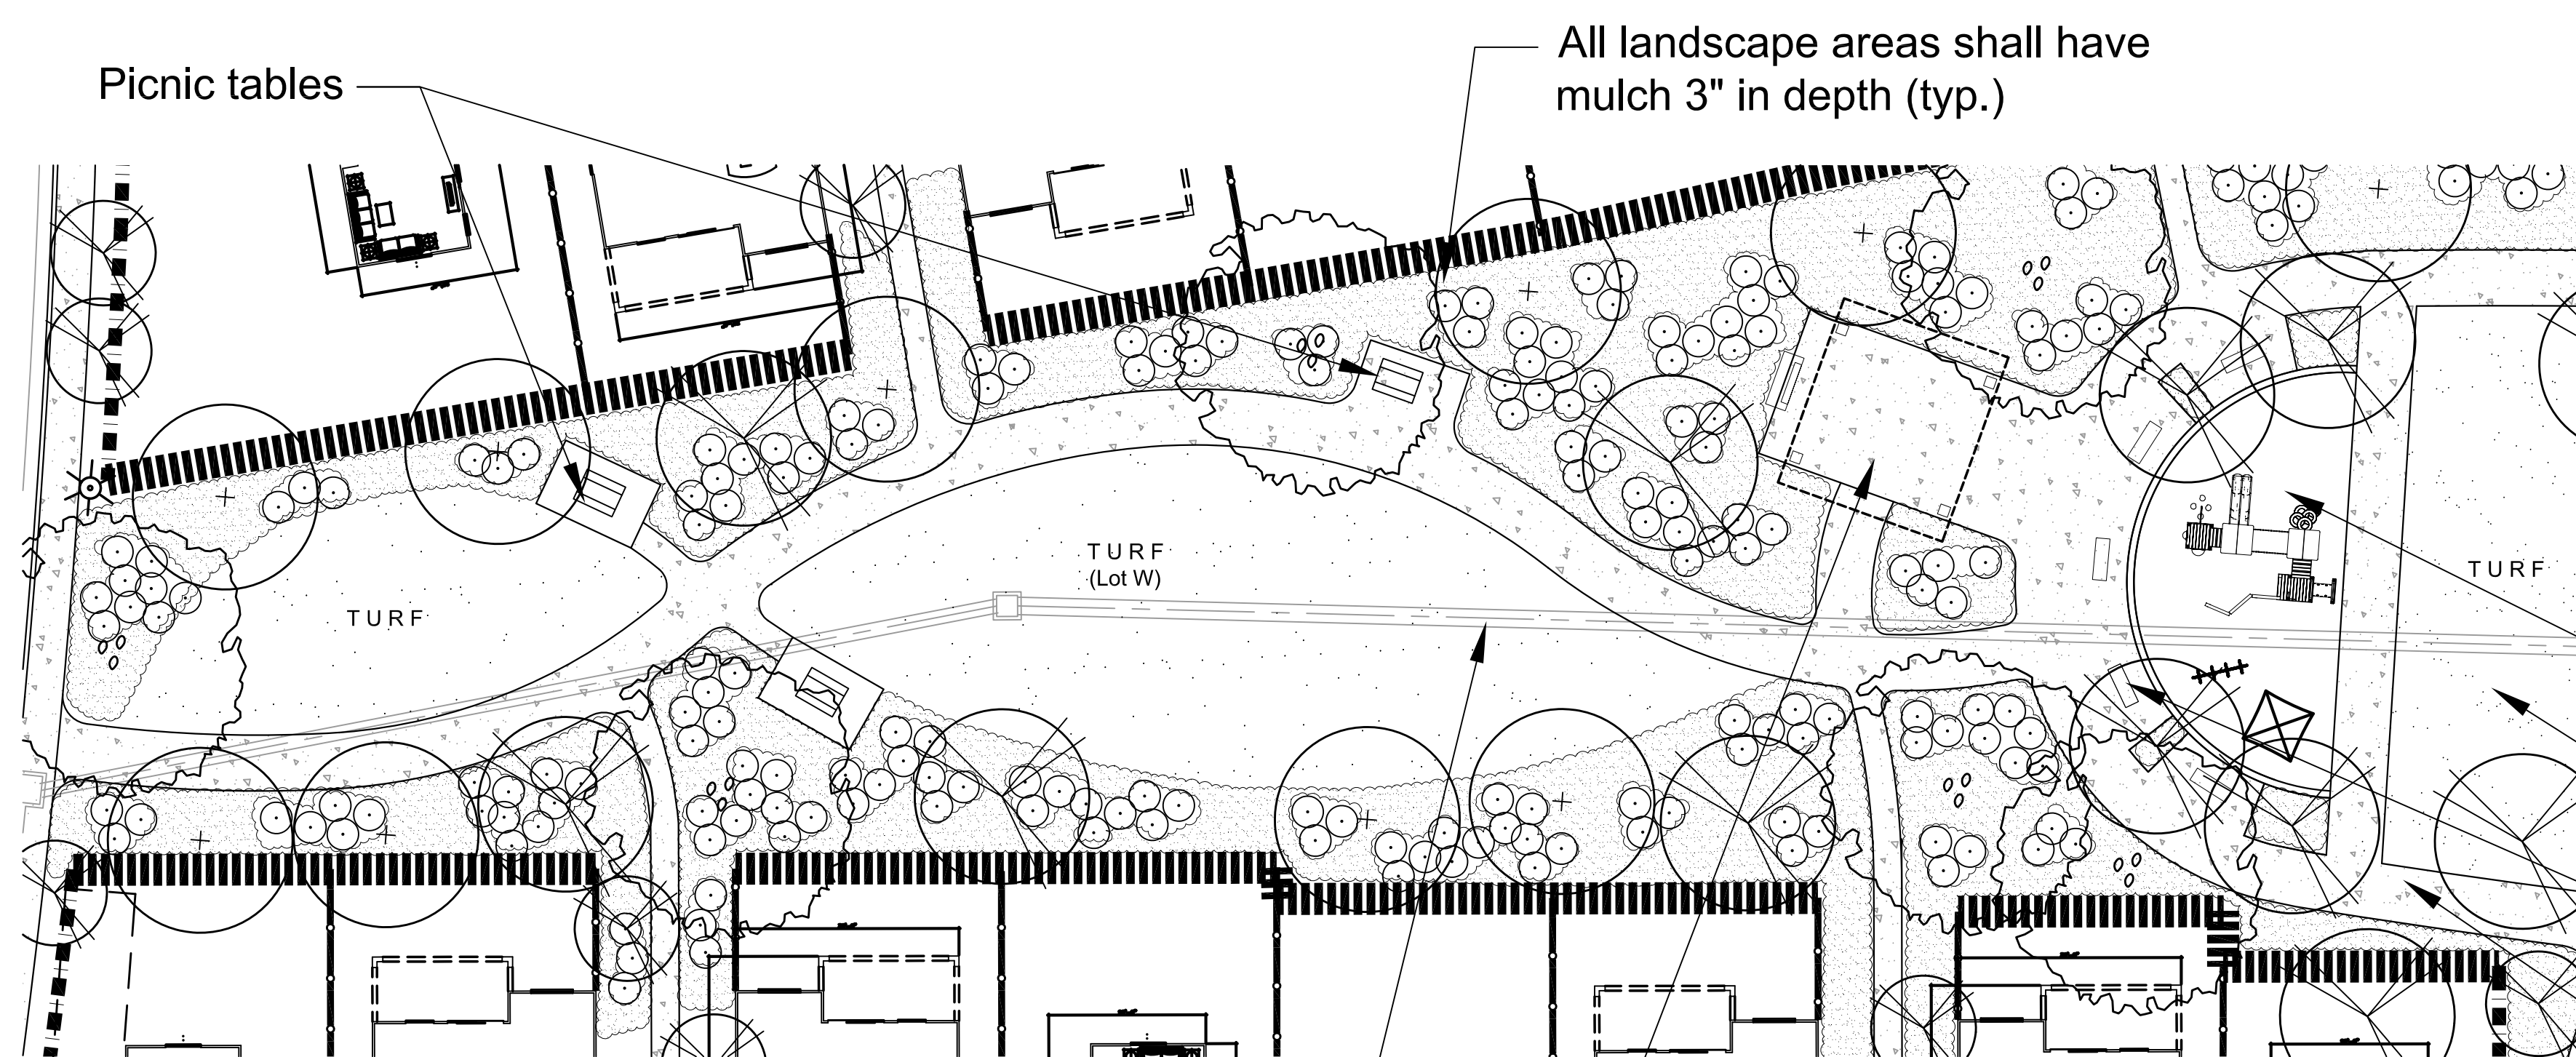

Central Greenbelt

Picnic patio with shade trellis, picnic tables, BBQs, trash receptacles and pet waste station

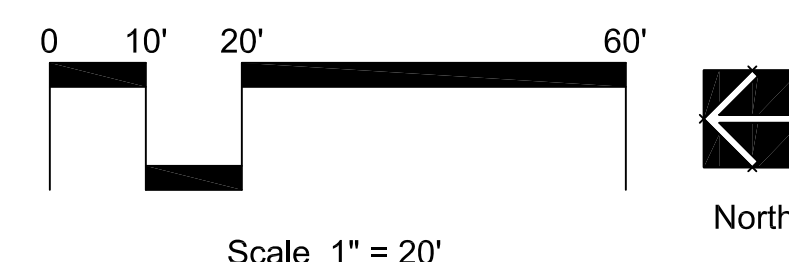

RECOMMENDED FOR APPROVAL

DATE: _____
CHECKED BY: _____
DATE: _____

DEVELOPER: _____

HOWARD ASSOCIATES
r/a 2681
landscape architecture
2442 second avenue
san diego ca 92101 619 718 9660


Recreation Area Enlargements

**TENTATIVE TRACT MAP
ROCKPORT RANCH**
LANDSCAPE CONCEPT PLAN


L-8

OF 21 SHTS

FOR: _____ W.O. _____ DATE: 5/31/2019

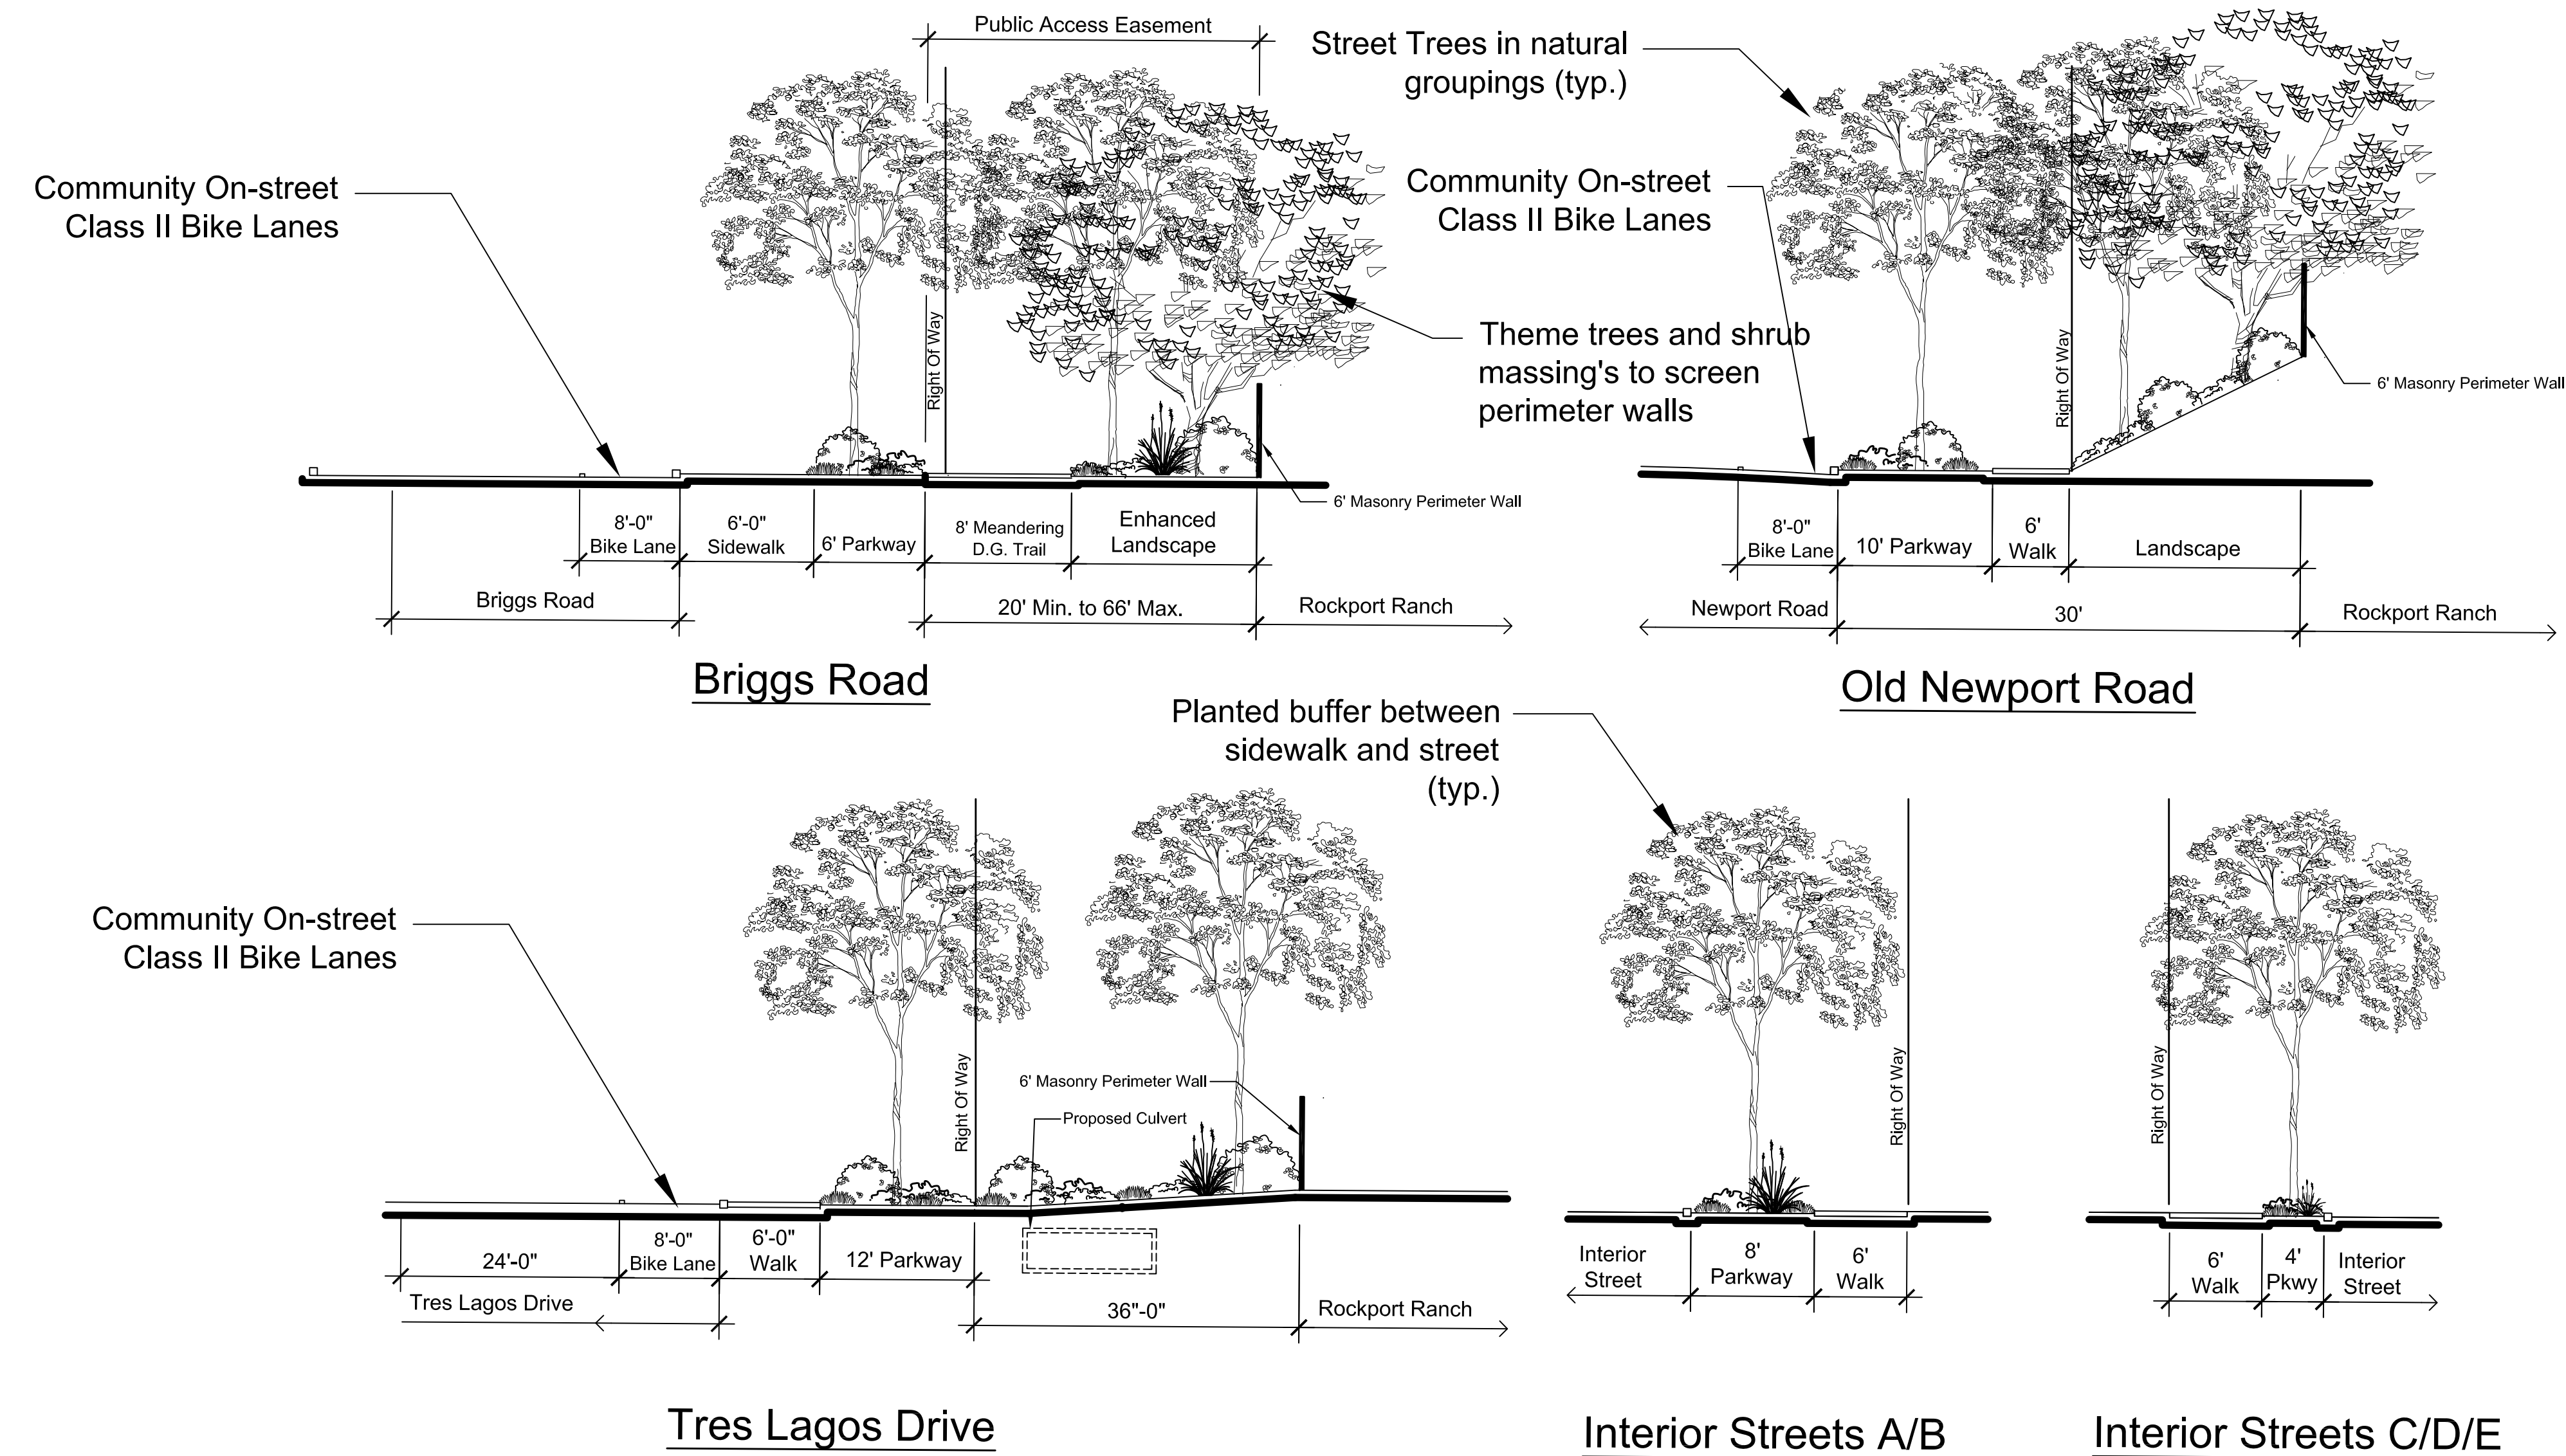

Street Sections

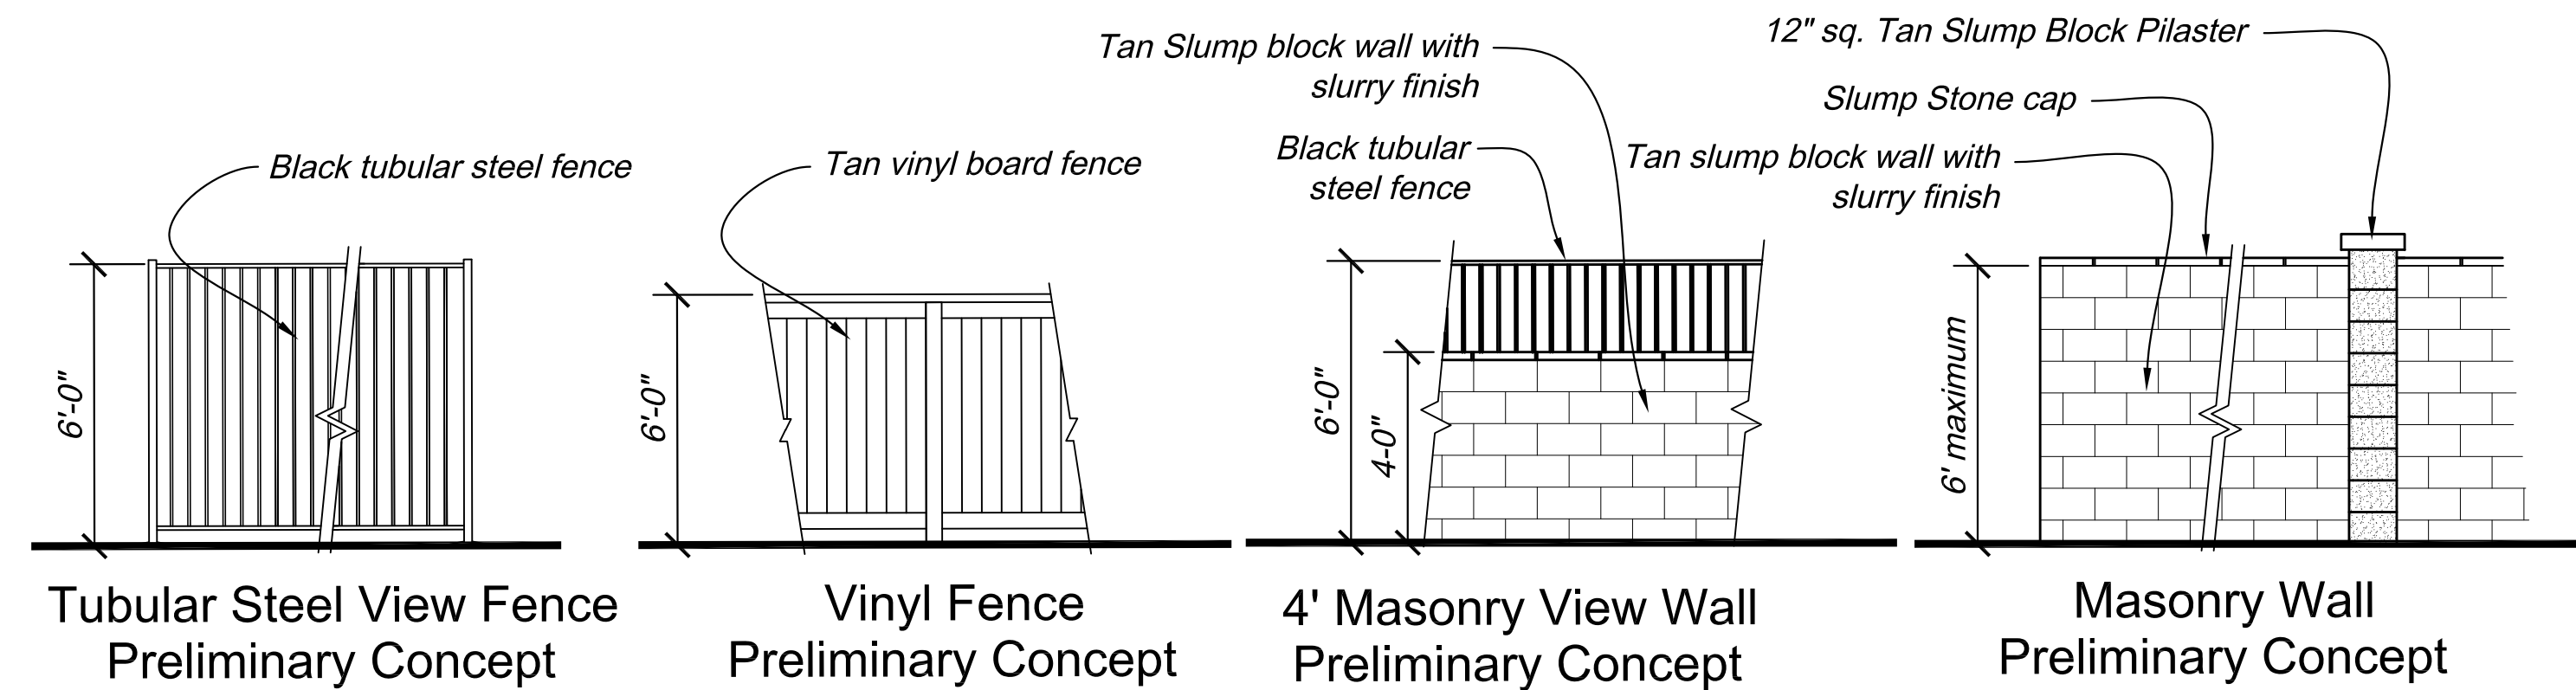

Wall and Fences Concepts

Improvements shall be maintained by the HOA or private homeowners

RECOMMENDED FOR APPROVAL

DATE:

CHECKED BY:

DATE:

DEVELOPER:

HOWARD ASSOCIATES

2442 second avenue

san diego ca 92101 619 718 9660

Street Sections and Wall & Fence Options

TENTATIVE TRACT MAP
ROCKPORT RANCH
LANDSCAPE CONCEPT PLAN

L-9
OF 21 SHTS

FOR: W.O. DATE: 5/31/2019

