
Appendix D


Septic System Design

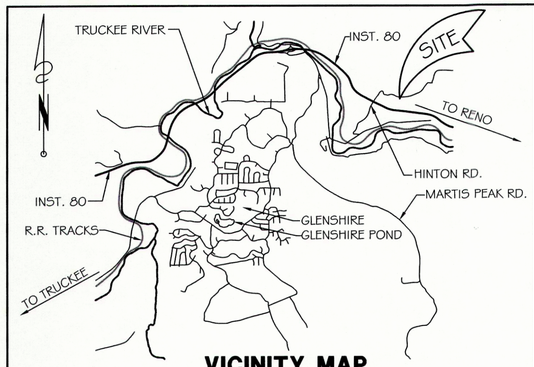

VICINITY MAP


TOPOGRAPHIC MAP PROVIDED BY
TEICHERT AGGREGATES
GIS DEPARTMENT

TEICHERT

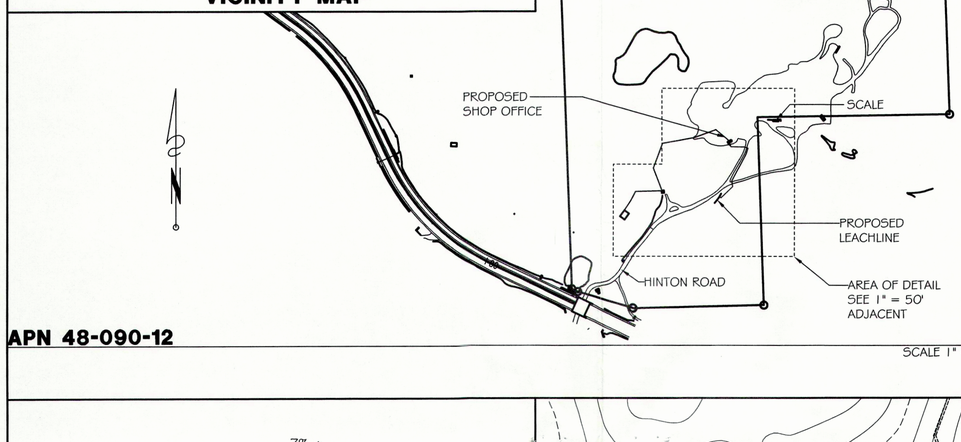


APN 48-090-12

SCALE 1" = 500'

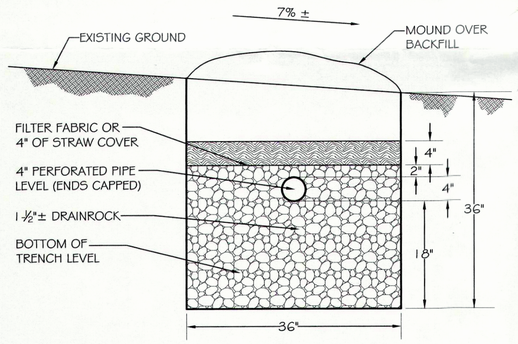


DEEP TRENCH DETAIL

SCALE 1" = 1'

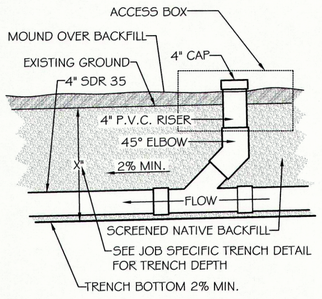

CLEANOUT DETAIL

SCALE 1" = 1'

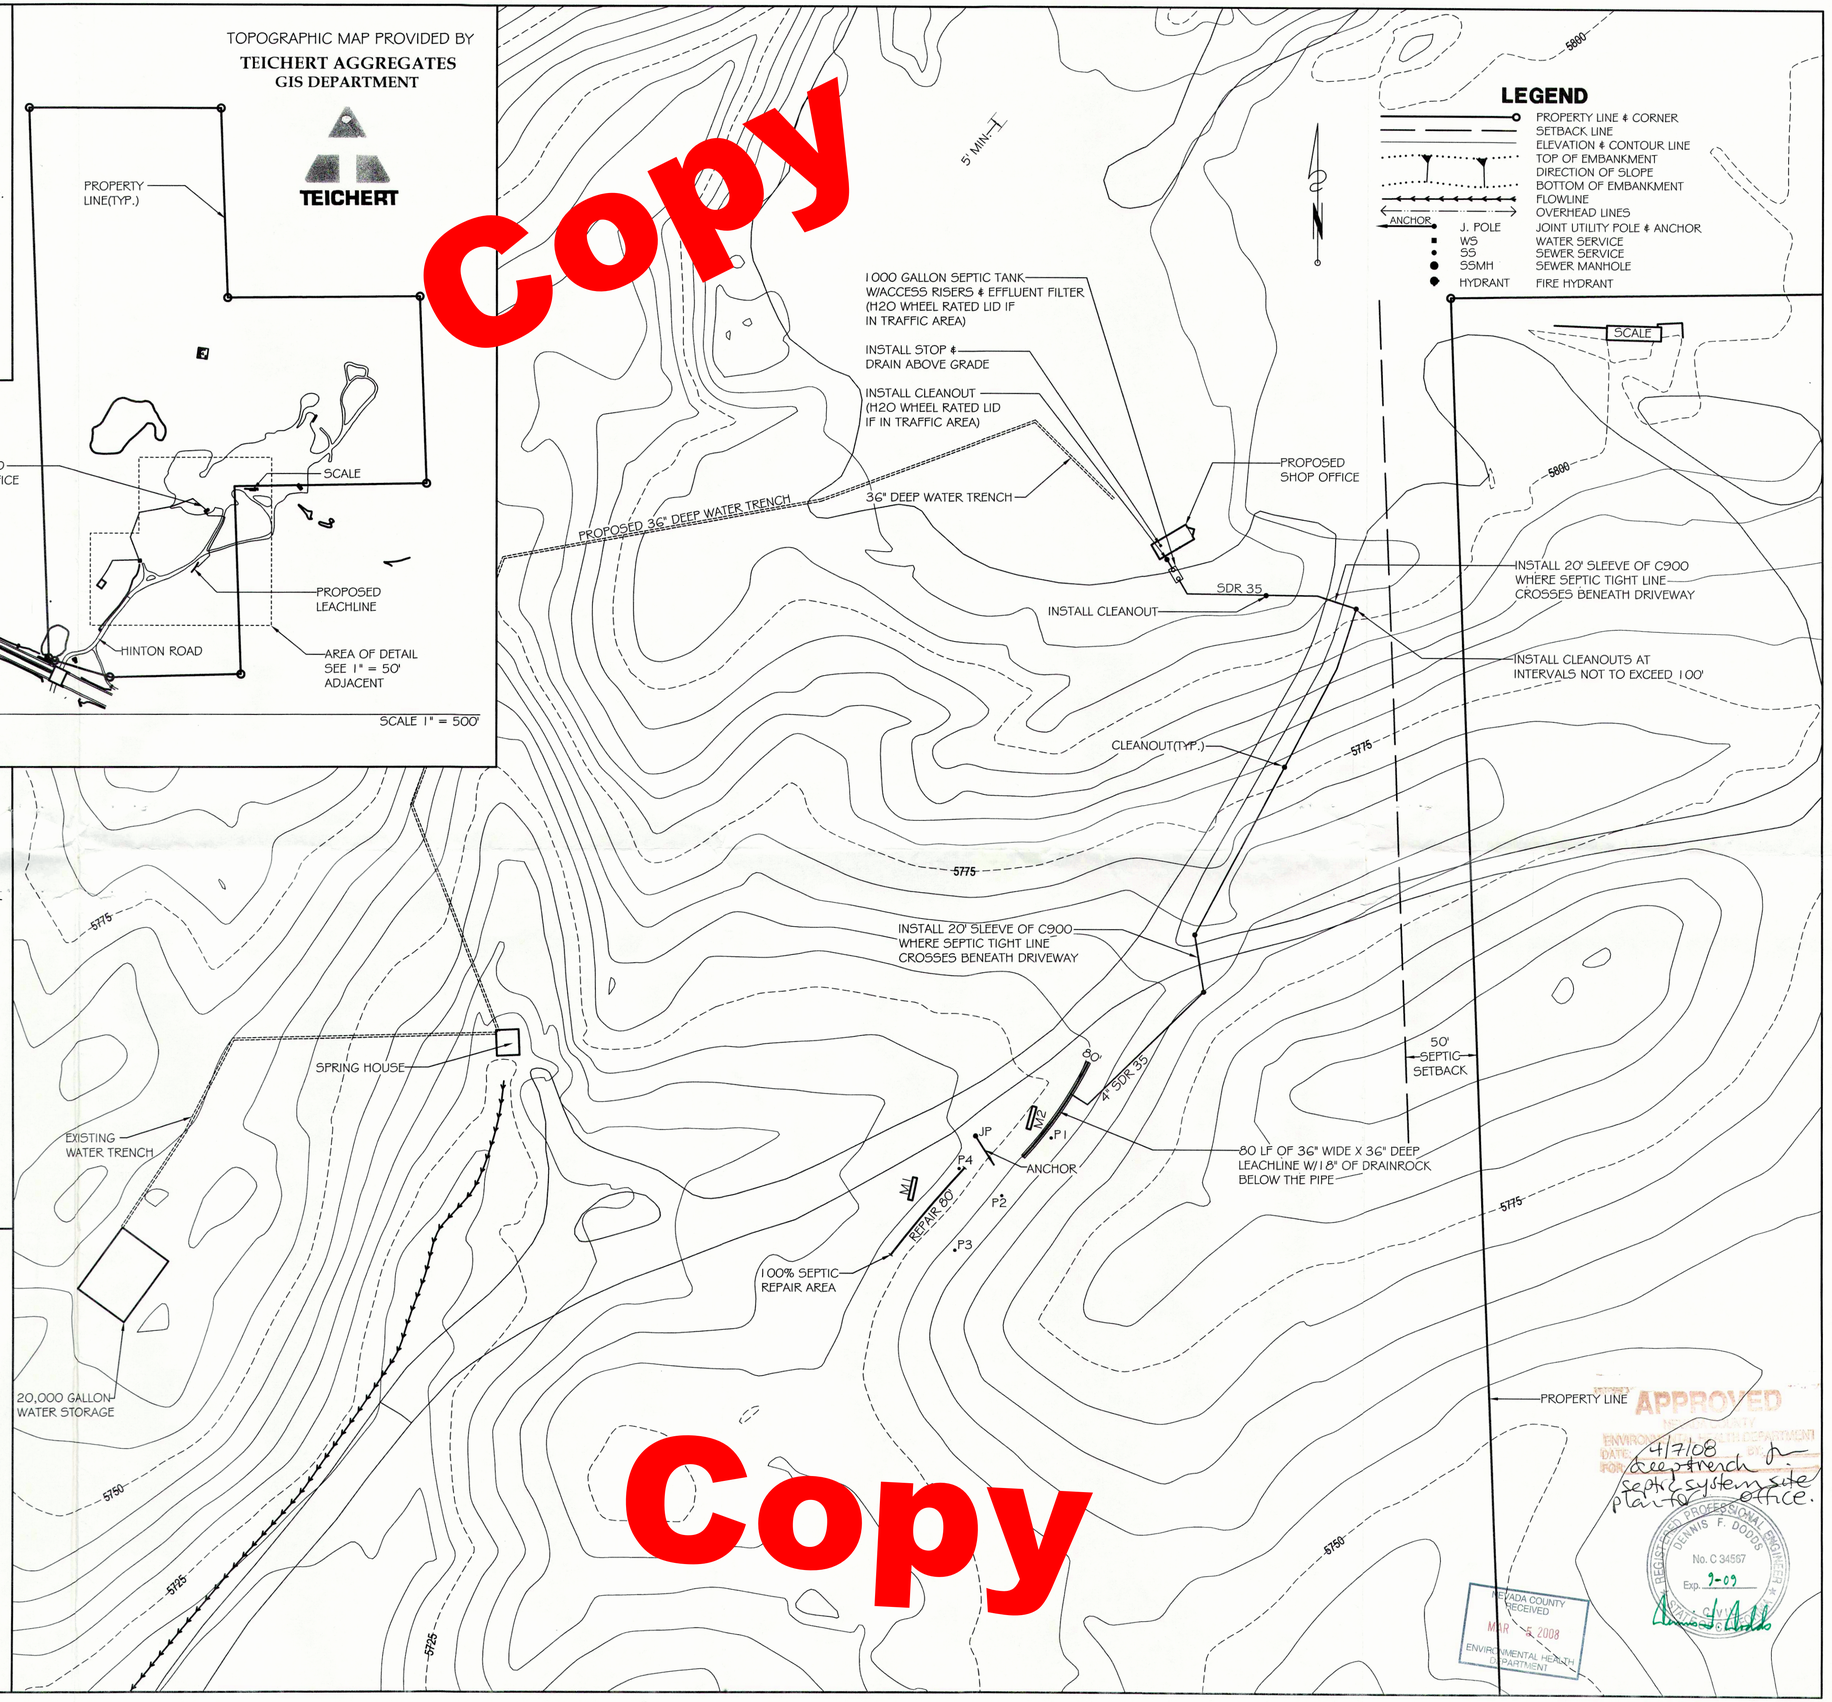

LEGEND

- PROPERTY LINE & CORNER
- SETBACK LINE
- ELEVATION & CONTOUR LINE
- TOP OF EMBANKMENT
- DIRECTION OF SLOPE
- BOTTOM OF EMBANKMENT
- FLOWLINE
- OVERHEAD LINES
- ANCHOR — J. POLE — JOINT UTILITY POLE & ANCHOR
- WS — WATER SERVICE
- SS — SEWER SERVICE
- SSMH — SEWER MANHOLE
- HYDRANT — FIRE HYDRANT

Copy
Copy

APPROVED
NEVADA COUNTY
ENVIRONMENTAL HEALTH DEPARTMENT
DATE: 4/7/08
FOR: deep trench & septic system site plan for office.

NEVADA COUNTY RECEIVED
MAR - 5 2008
ENVIRONMENTAL HEALTH DEPARTMENT

REGISTERED PROFESSIONAL ENGINEER
DENNIS F. DODDS
No. C 34557
Exp. 9-09
STATE OF NEVADA

REVISIONS	BY

DENNIS DODDS & ASSOCIATES, INC.
CIVIL ENGINEERING DESIGN CONSULTATION
10049 MARTIS VALLEY ROAD, SUITE D
TRUCKEE, CA 96161, 530-582-1389

SEPTIC DESIGN FOR
TEICHERT AGGREGATES
BOCA QUARRY - WOODLAND SHOP OFFICE
11674 HINTON ROAD
16TT14 **APN 48-090-12**

DATE: 03/04/08
SCALE: 1" = 50'
DRAWN: LRG
JOB: 08013 TEICHERT
SHEET: 1
OF: 1 SHEETS