$FILE$
$PLTDRVS$
$PENTBLS$
$TIME$
$DATE$
$USER$

REV	DATE	BY	SUB	APP	DESCRIPTION

DESIGNED BY
DRAWN BY
CHECKED BY
IN CHARGE
DATE MAY/2017

15% DRAFT SUBMITTAL FOR INTERNAL USE ONLY

NOT FOR CONSTRUCTION

prointec 12 Burgos Ave. 11th Floor Madrid, SP 28036

HNTB 1111 Broadway 9th Floor Oakland, CA 94607

CALIFORNIA HIGH-SPEED RAIL AUTHORITY

CALIFORNIA HIGH-SPEED TRAIN PROJECT
SAN FRANCISCO TO SAN JOSE

SAN JOSE. ALTERNATIVE A
CONSTRUCTION PHASES
PLAN
INITIAL PHASE

CONTRACT NO.
DRAWING NO.
SCALE 1"= 200'
SHEET NO. 1 OF 4

CURRENT TRACK
PROVISIONAL TRACK
BUILT IN PREVIOUS PHASES
UNDER CONST + CIRCULATION T.
TRACK REMOVAL
UNDER CONSTRUCTION
CIRCULATION TRACK
OVERHEAD BRIDGE
TUNNEL
MAJOR UNDERPASS
GRADE CROSSING
CREEK UNDERPASS
CURRENT ROW
TCE
ROW

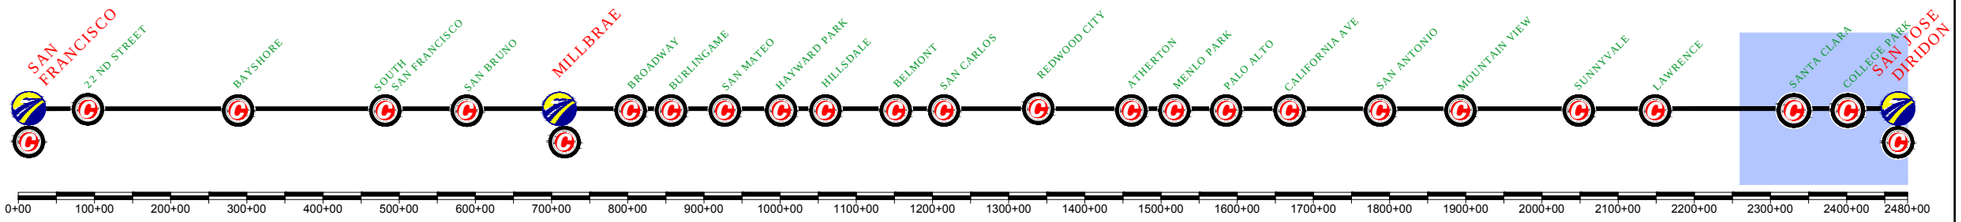

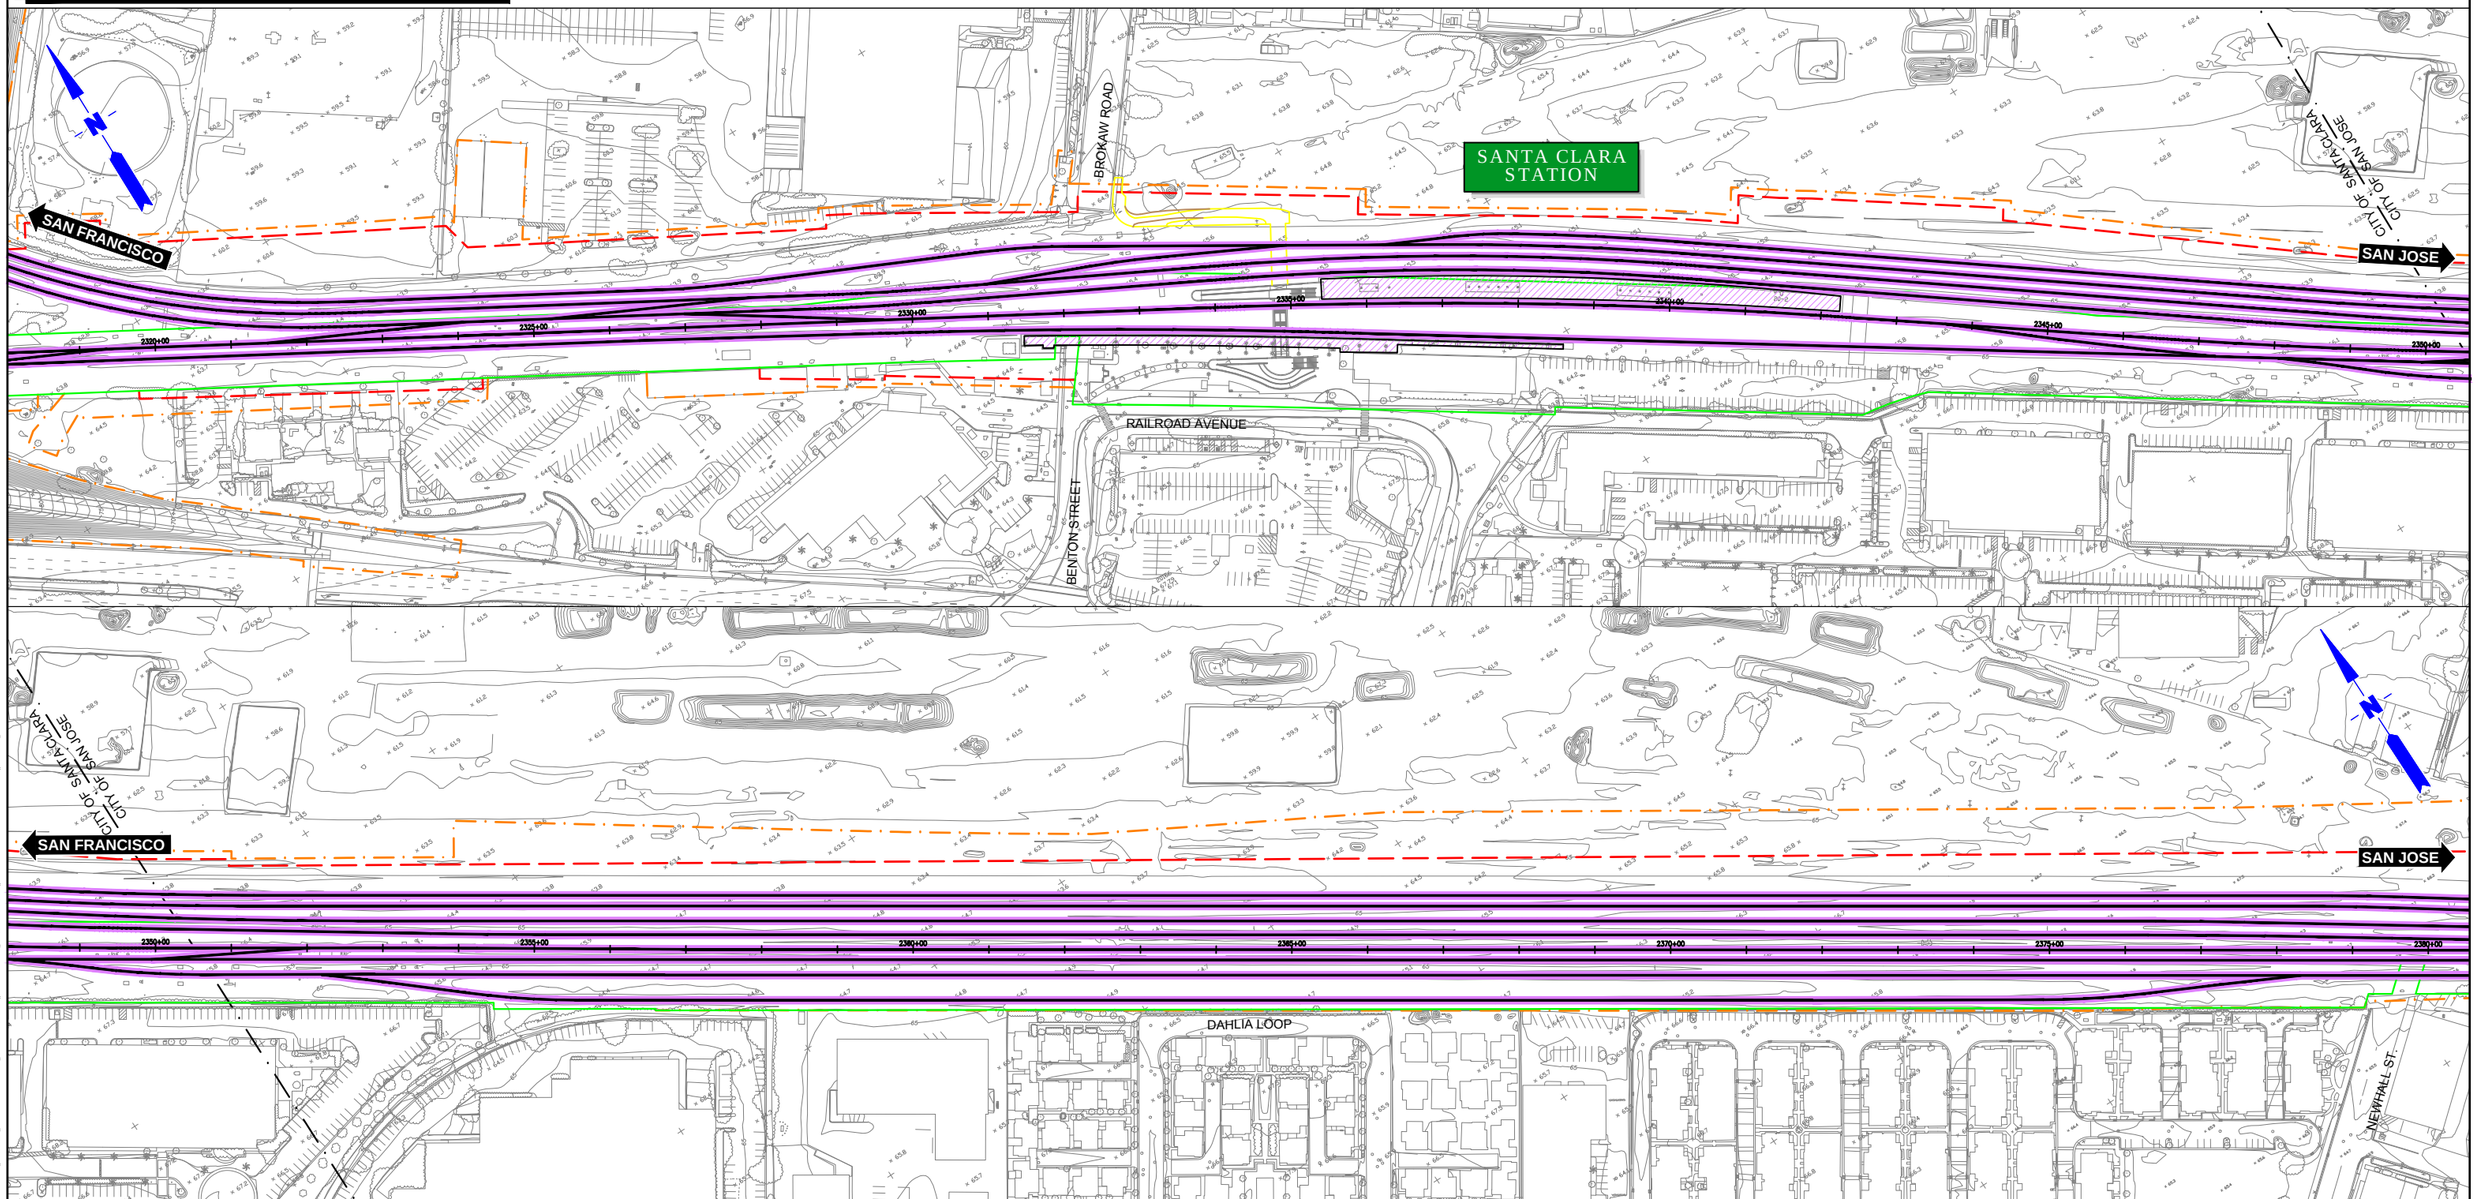

$FILE$
$PLTDRVS$
$PENTBLS$
$TIME$
$DATE$
$USER$

REV	DATE	BY	SUB	APP	DESCRIPTION

DESIGNED BY
DRAWN BY
CHECKED BY
IN CHARGE
DATE MAY/2017

15% DRAFT SUBMITTAL FOR INTERNAL USE ONLY

NOT FOR CONSTRUCTION

prointec 12 Burgos Ave. 11th Floor Madrid, SP 28036
HNTB 1111 Broadway 9th Floor Oakland, CA 94607

CALIFORNIA HIGH-SPEED RAIL AUTHORITY

CALIFORNIA HIGH-SPEED TRAIN PROJECT
SAN FRANCISCO TO SAN JOSE

SAN JOSE. ALTERNATIVE A
CONSTRUCTION PHASES
PLAN
INITIAL PHASE

CONTRACT NO.
DRAWING NO.
SCALE 1"= 200'
SHEET NO. 2 OF 4

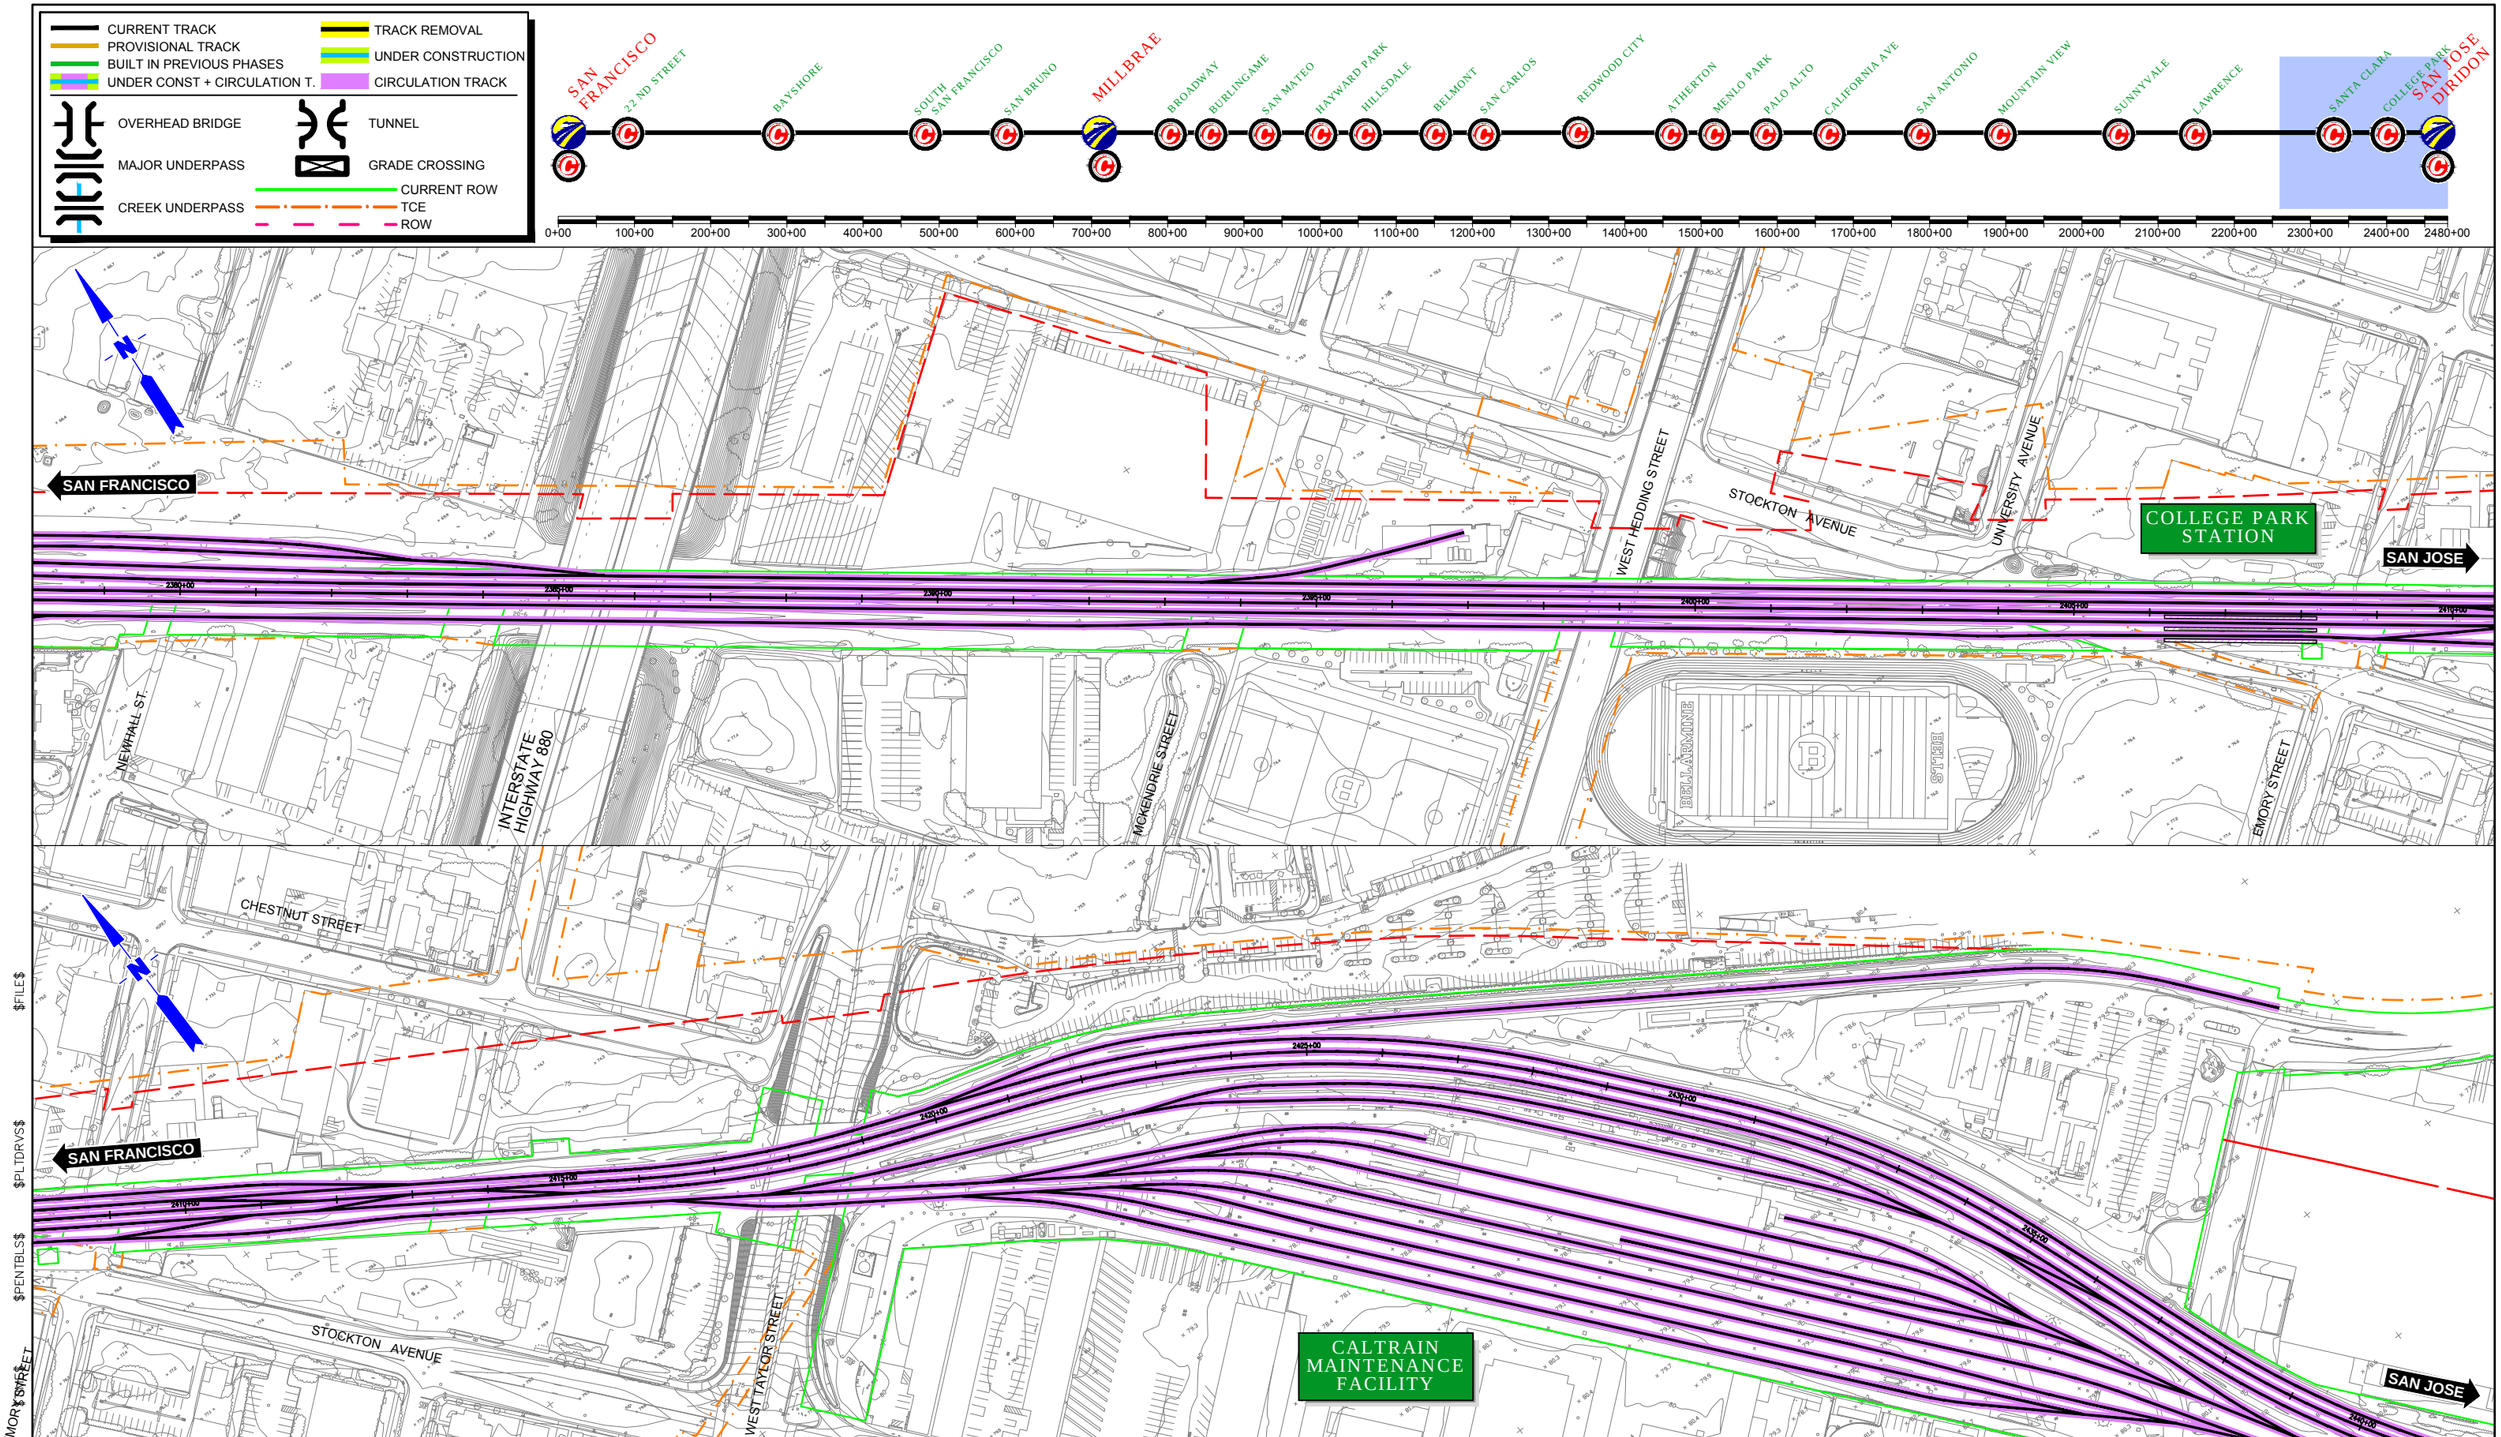

REV	DATE	BY	SUB	APP	DESCRIPTION

DESIGNED BY
DRAWN BY
CHECKED BY
IN CHARGE
DATE MAY/2017

15% DRAFT SUBMITTAL FOR INTERNAL USE ONLY

NOT FOR CONSTRUCTION

prointec 12 Burgos Ave. 11th Floor Madrid, SP 28036
HNTB 1111 Broadway 9th Floor Oakland, CA 94607

CALIFORNIA HIGH-SPEED RAIL AUTHORITY

CALIFORNIA HIGH-SPEED TRAIN PROJECT
SAN FRANCISCO TO SAN JOSE

SAN JOSE. ALTERNATIVE A
CONSTRUCTION PHASES
PLAN
INITIAL PHASE

CONTRACT NO.
DRAWING NO.
SCALE 1"= 200'
SHEET NO. 3 OF 4

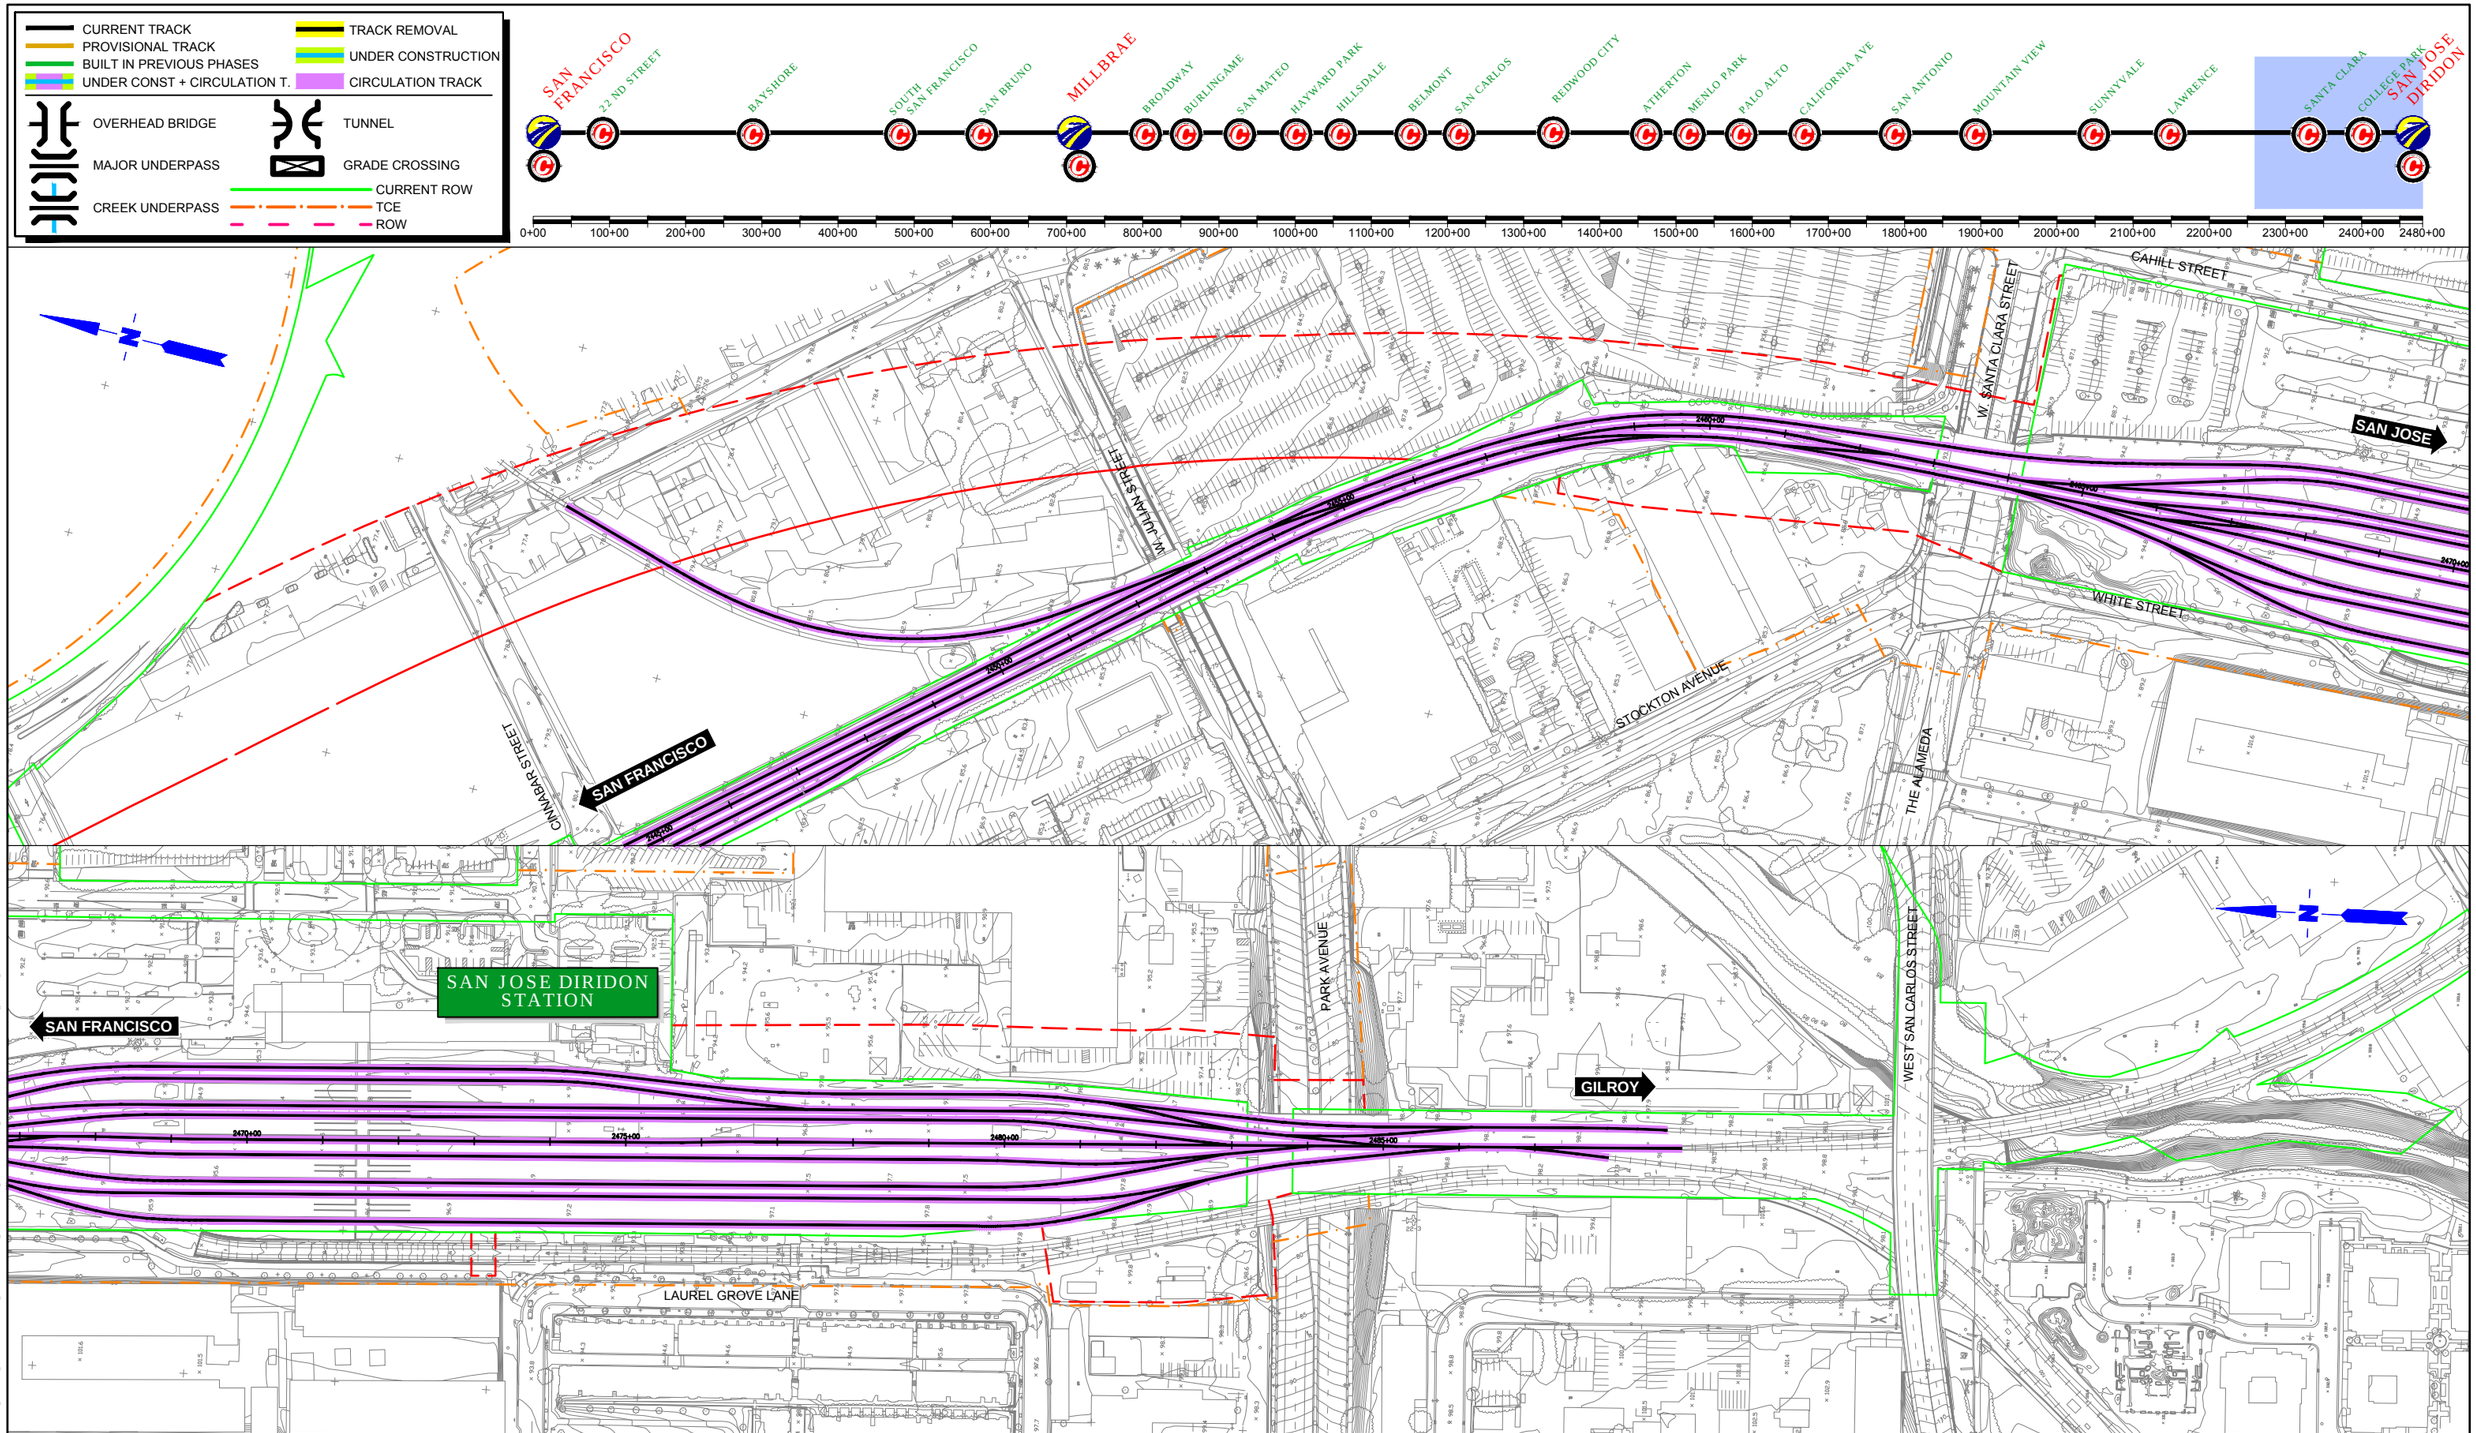

$FILE$
$PLTDRVS$
$PENTBLS$
$TIME$
$DATE$
$USER$

REV	DATE	BY	SUB	APP	DESCRIPTION

DESIGNED BY
DRAWN BY
CHECKED BY
IN CHARGE
DATE MAY/2017

15% DRAFT SUBMITTAL FOR INTERNAL USE ONLY

NOT FOR CONSTRUCTION

prointec 12 Burgos Ave. 11th Floor Madrid, SP 28036

HNTB 1111 Broadway 9th Floor Oakland, CA 94607

CALIFORNIA HIGH-SPEED RAIL AUTHORITY

CALIFORNIA HIGH-SPEED TRAIN PROJECT
SAN FRANCISCO TO SAN JOSE

SAN JOSE. ALTERNATIVE A
CONSTRUCTION PHASES
PLAN
INITIAL PHASE

CONTRACT NO.
DRAWING NO.
SCALE 1"= 200'
SHEET NO. 4 OF 4

REV	DATE	BY	SUB	APP	DESCRIPTION

DESIGNED BY
DRAWN BY
CHECKED BY
IN CHARGE
DATE MAY/2017

15% DRAFT SUBMITTAL FOR INTERNAL USE ONLY

NOT FOR CONSTRUCTION

prointec 12 Burgos Ave. 11th Floor Madrid, SP 28036
HNTB 1111 Broadway 9th Floor Oakland, CA 94607

CALIFORNIA HIGH-SPEED RAIL AUTHORITY

CALIFORNIA HIGH-SPEED TRAIN PROJECT
SAN FRANCISCO TO SAN JOSE

SAN JOSE. ALTERNATIVE A
CONSTRUCTION PHASES
PLAN
PHASE 1

CONTRACT NO.
DRAWING NO.
SCALE 1"= 200'
SHEET NO. 1 OF 4

$FILE$
$PLTDRVS$
$PENTBL$
$TIME$
$DATE$
$USER$

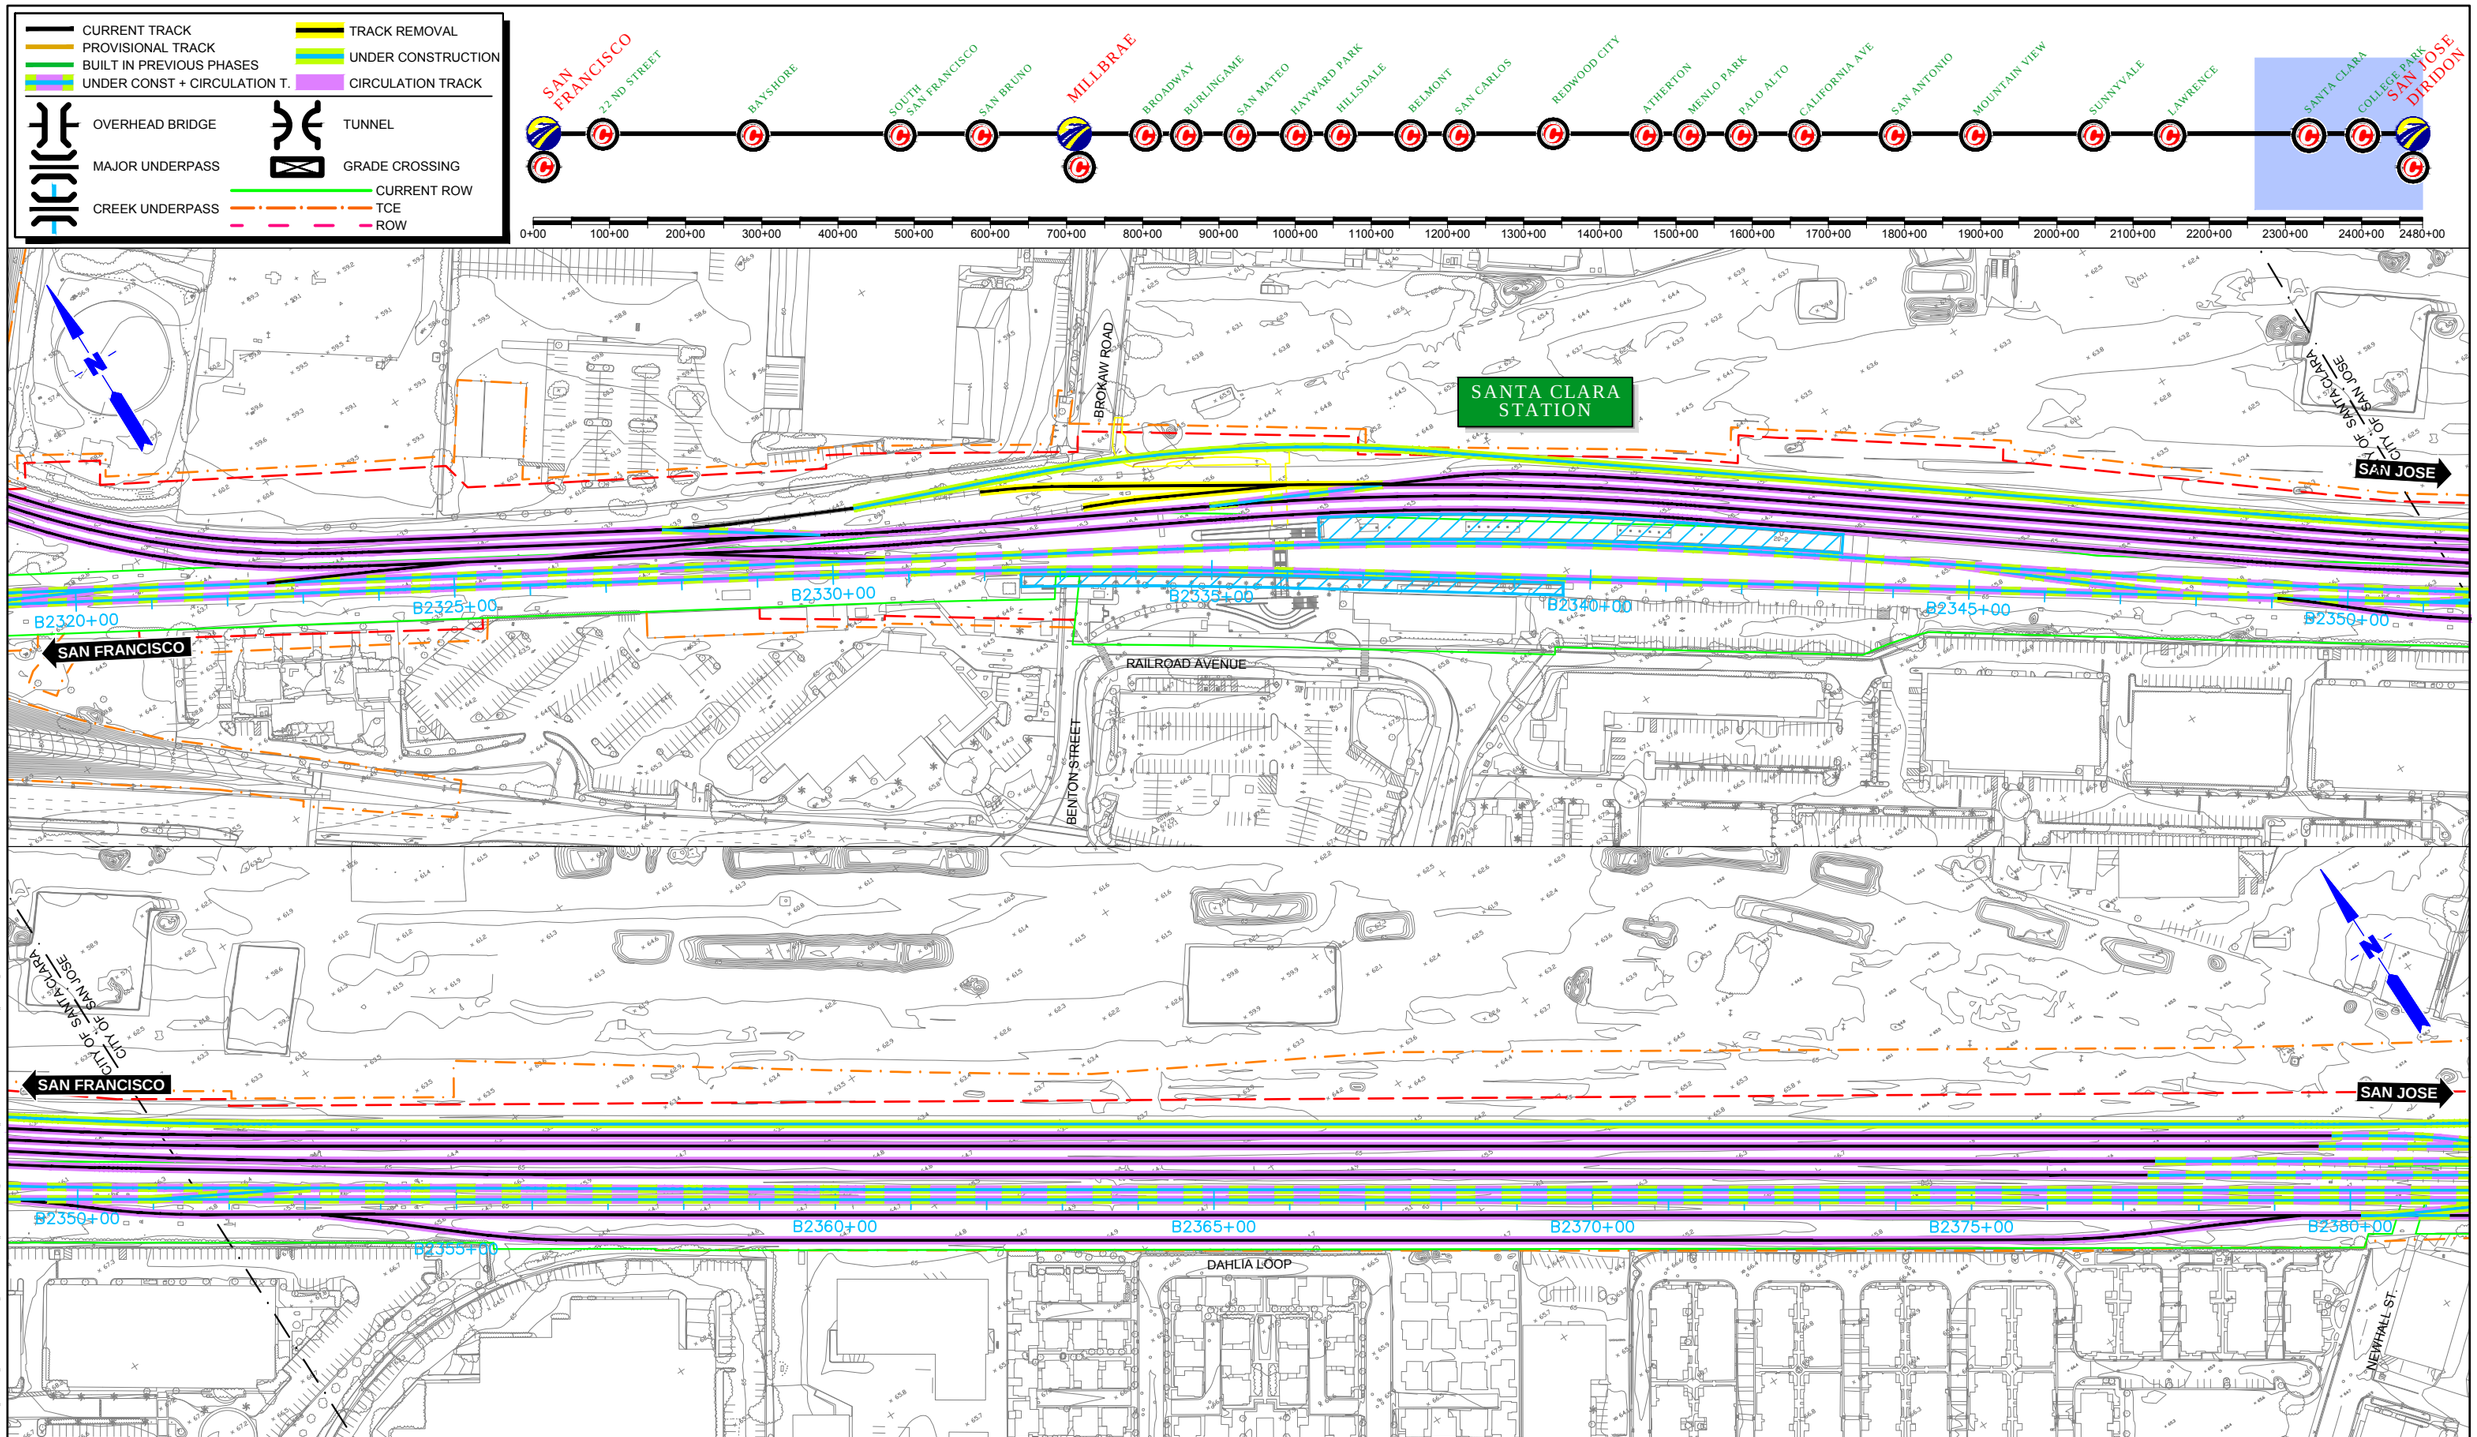

REV	DATE	BY	SUB	APP	DESCRIPTION

DESIGNED BY
DRAWN BY
CHECKED BY
IN CHARGE
DATE MAY/2017

15% DRAFT SUBMITTAL FOR INTERNAL USE ONLY

NOT FOR CONSTRUCTION

prointec 12 Burgos Ave. 11th Floor Madrid, SP 28036

HNTB 1111 Broadway 9th Floor Oakland, CA 94607

CALIFORNIA HIGH-SPEED RAIL AUTHORITY

CALIFORNIA HIGH-SPEED TRAIN PROJECT
SAN FRANCISCO TO SAN JOSE
SAN JOSE. ALTERNATIVE A
CONSTRUCTION PHASES
PLAN
PHASE 1

CONTRACT NO.
DRAWING NO.
SCALE 1"= 200'
SHEET NO. 2 OF 4

$FILE$
$PLTDRVS$
$PENTBLS$
$TIME$
$DATE$
$USER$

CURRENT TRACK
PROVISIONAL TRACK
BUILT IN PREVIOUS PHASES
UNDER CONST + CIRCULATION T.
TRACK REMOVAL
UNDER CONSTRUCTION
CIRCULATION TRACK
OVERHEAD BRIDGE
TUNNEL
MAJOR UNDERPASS
GRADE CROSSING
CREEK UNDERPASS
CURRENT ROW
TCE
ROW

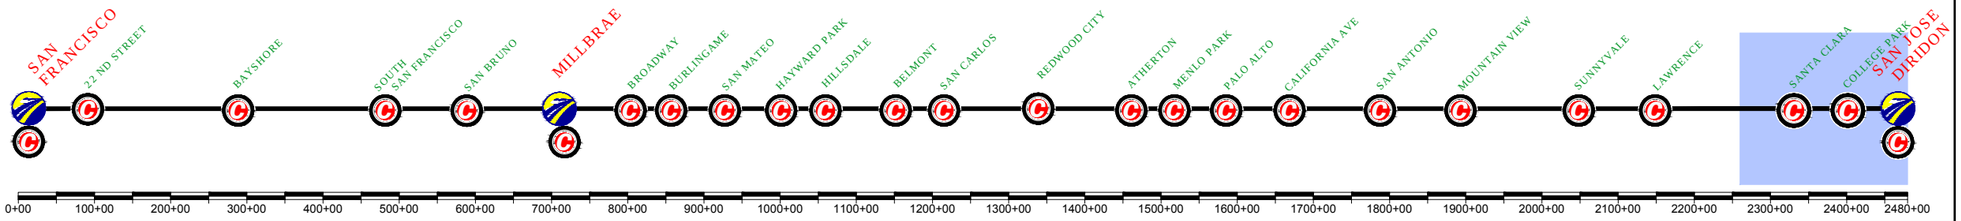

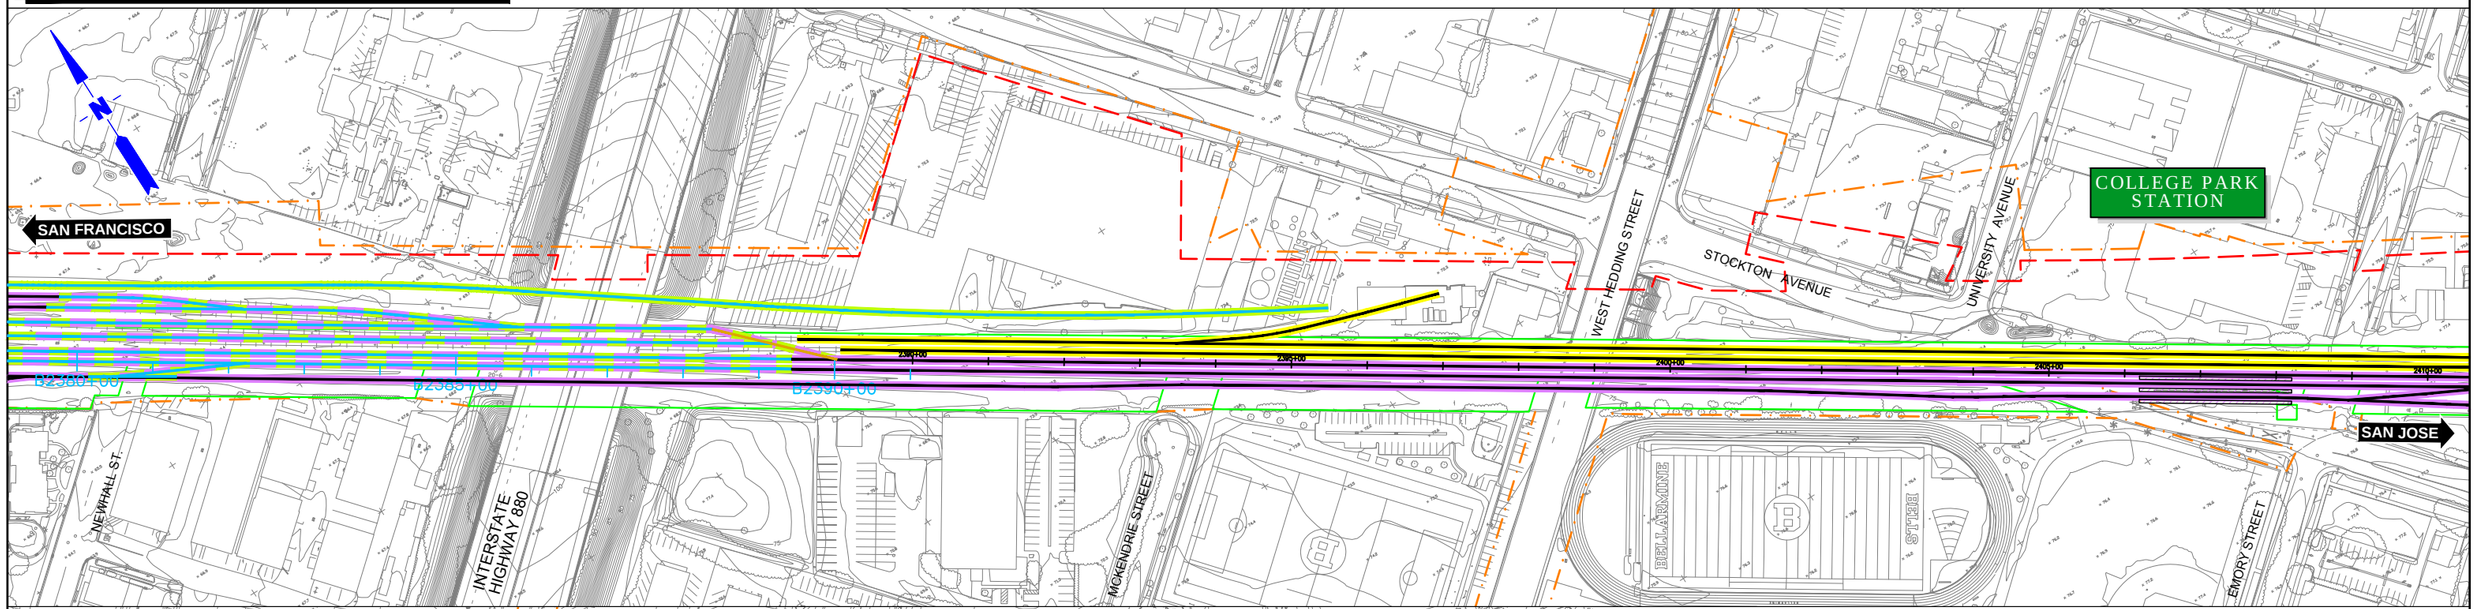

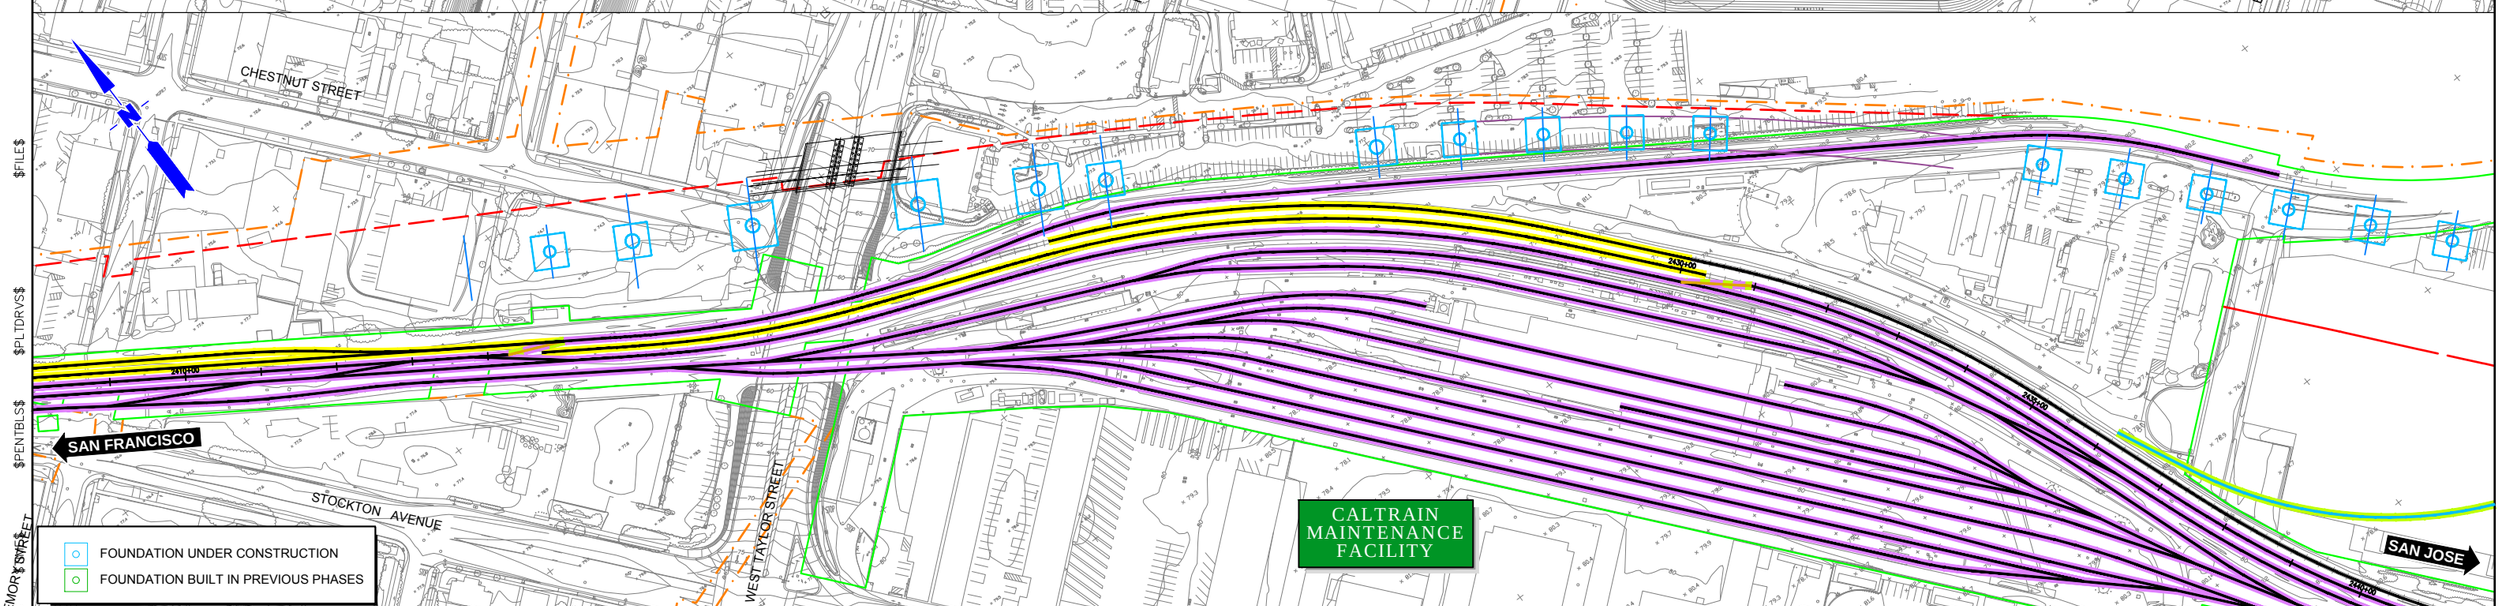

$FILE$
$PLTDRVS$
$PENTBLS$
$DATE$
$USER$

REV	DATE	BY	SUB	APP	DESCRIPTION

DESIGNED BY
DRAWN BY
CHECKED BY
IN CHARGE
DATE MAY/2017

15% DRAFT SUBMITTAL FOR INTERNAL USE ONLY

NOT FOR CONSTRUCTION

prointec 12 Burgos Ave. 11th Floor Madrid, SP 28036
HNTB 1111 Broadway 9th Floor Oakland, CA 94607

CALIFORNIA HIGH-SPEED RAIL AUTHORITY

CALIFORNIA HIGH-SPEED TRAIN PROJECT
SAN FRANCISCO TO SAN JOSE

SAN JOSE. ALTERNATIVE A
CONSTRUCTION PHASES
PLAN
PHASE 1

CONTRACT NO.
DRAWING NO.
SCALE 1"= 200'
SHEET NO. 3 OF 4

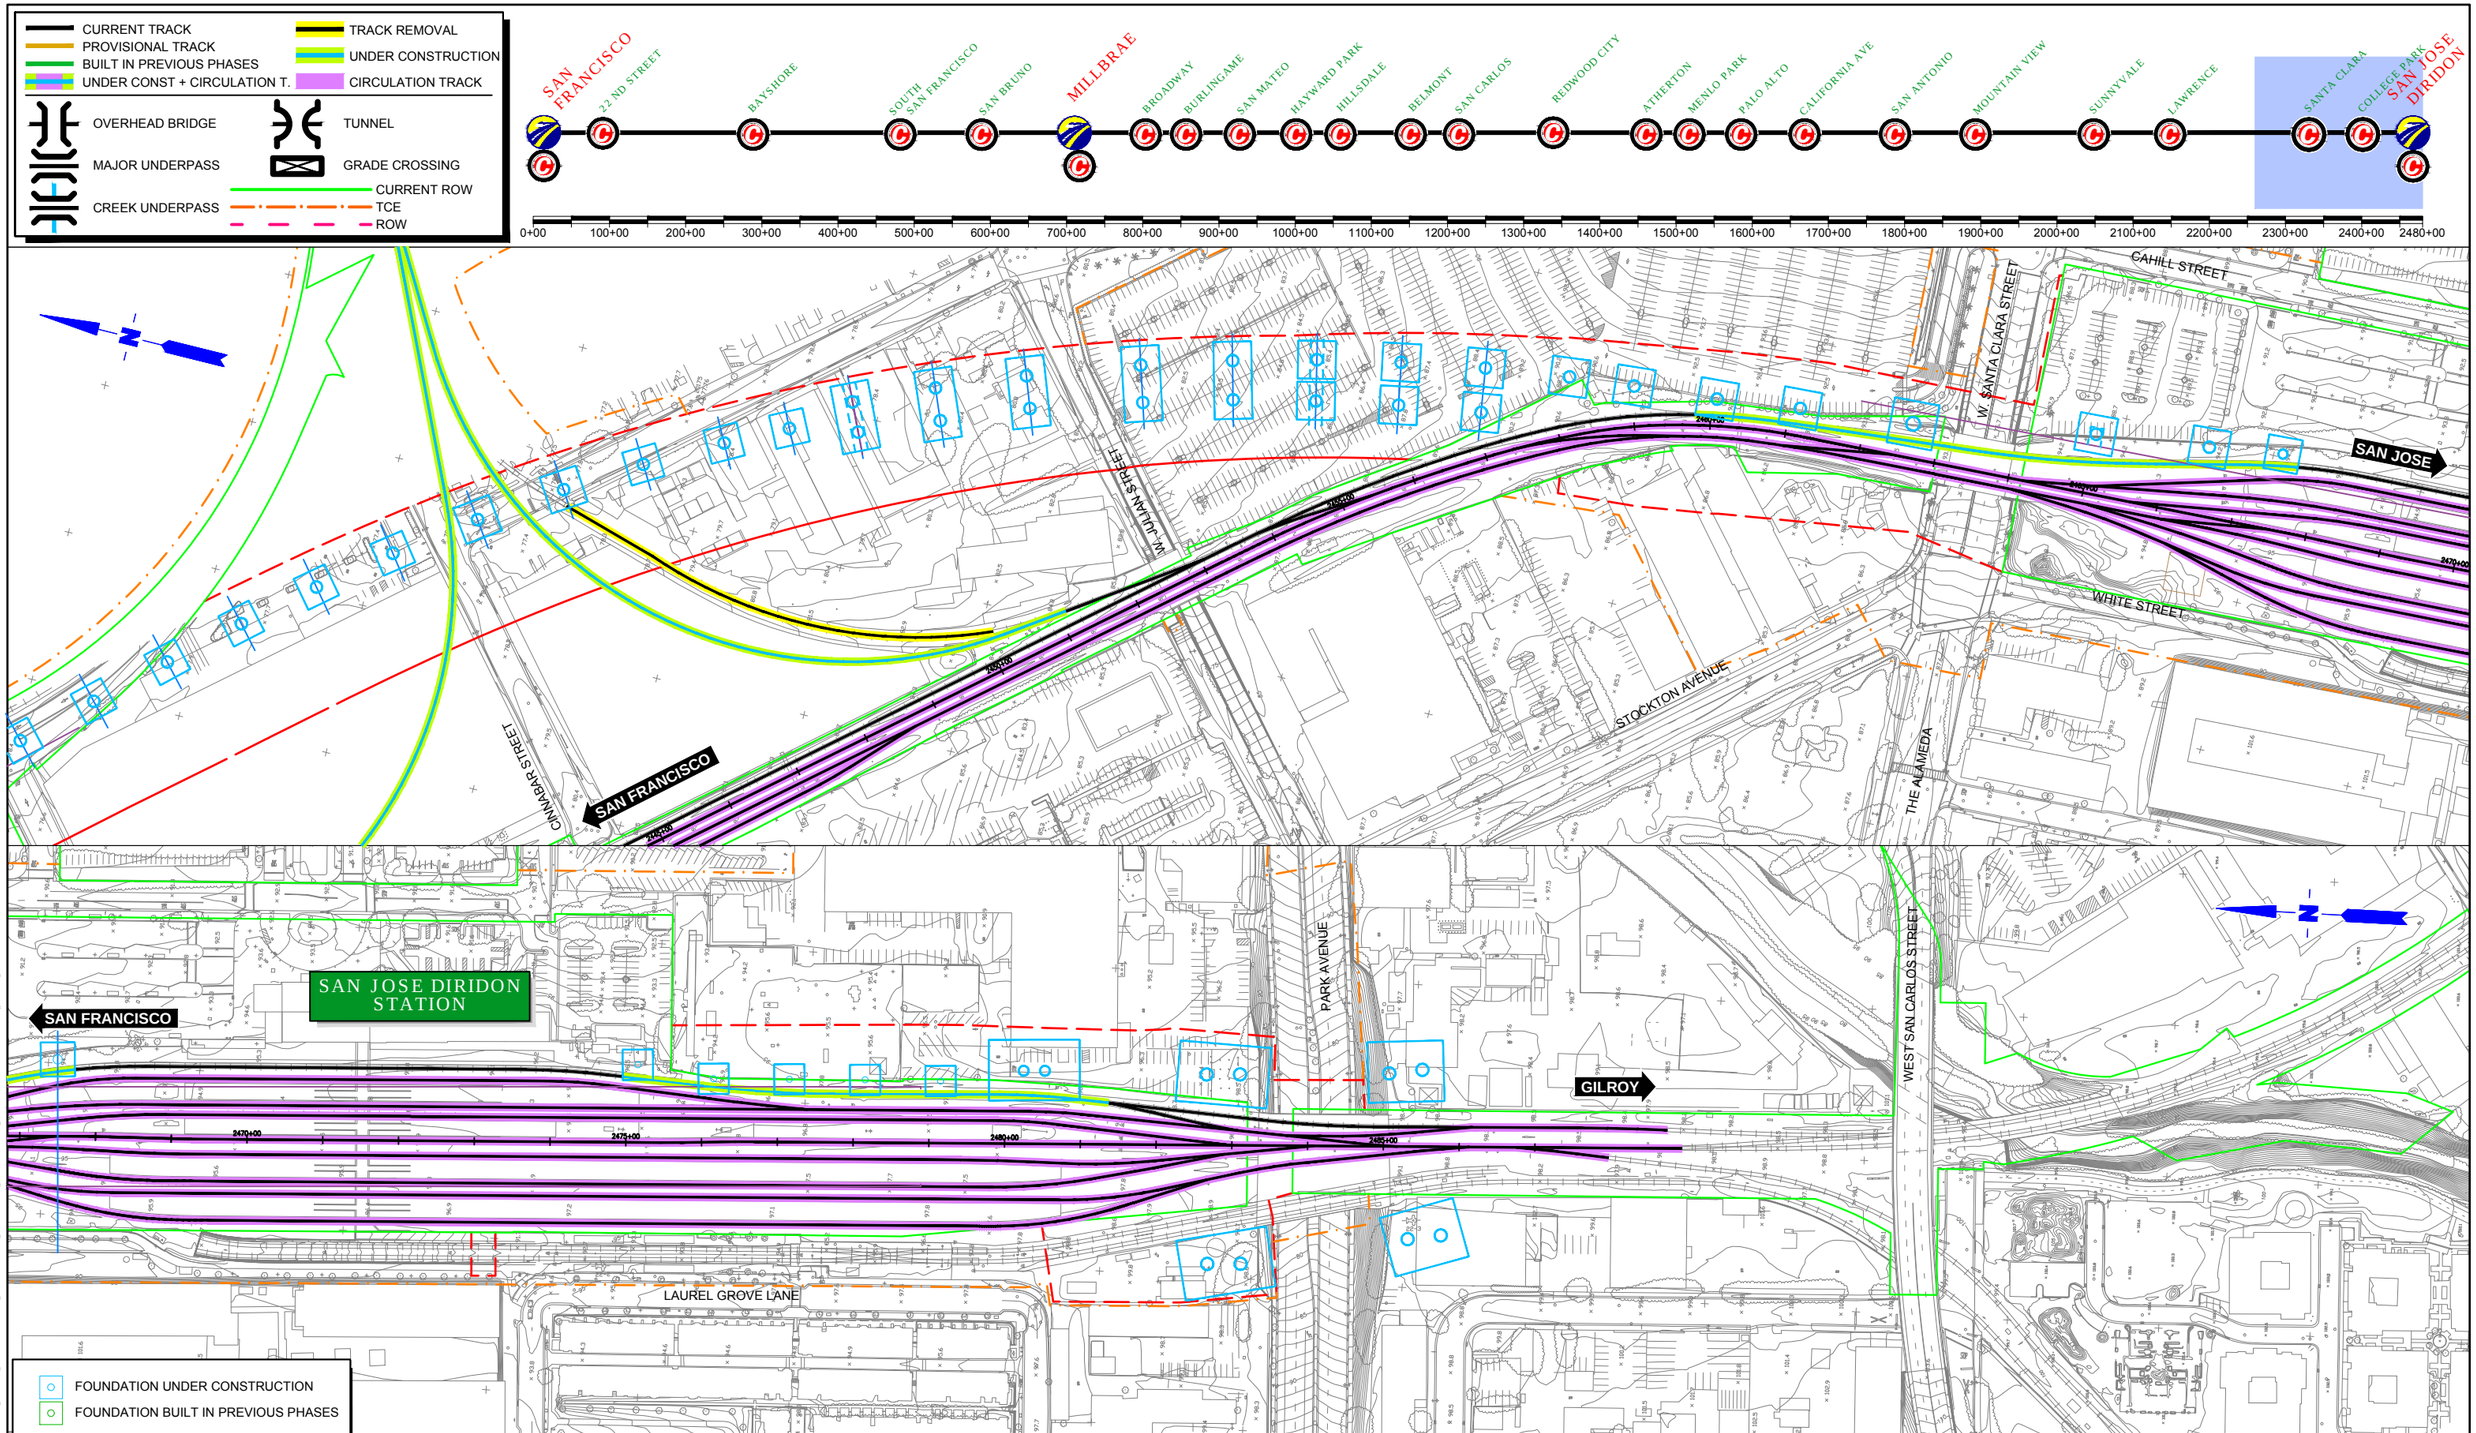

$FILE$
$PLTDRVS$
$PENTBLS$
$TIME$
$DATE$
$USER$

REV	DATE	BY	SUB	APP	DESCRIPTION

DESIGNED BY
DRAWN BY
CHECKED BY
IN CHARGE
DATE MAY/2017

15% DRAFT SUBMITTAL FOR INTERNAL USE ONLY

NOT FOR CONSTRUCTION

prointec 12 Burgos Ave. 11th Floor Madrid, SP 28036

HNTB 1111 Broadway 9th Floor Oakland, CA 94607

CALIFORNIA HIGH-SPEED RAIL AUTHORITY

CALIFORNIA HIGH-SPEED TRAIN PROJECT
SAN FRANCISCO TO SAN JOSE

SAN JOSE. ALTERNATIVE A
CONSTRUCTION PHASES
PLAN
PHASE 1

CONTRACT NO.
DRAWING NO.
SCALE 1"= 200'
SHEET NO. 4 OF 4

$FILE$
$PLTDRVS$
$PENTBL$
$TIME$
$DATE$
$USER$

REV	DATE	BY	SUB	APP	DESCRIPTION

DESIGNED BY
DRAWN BY
CHECKED BY
IN CHARGE
DATE MAY/2017

15% DRAFT SUBMITTAL FOR INTERNAL USE ONLY

NOT FOR CONSTRUCTION

prointec 12 Burgos Ave. 11th Floor Madrid, SP 28036

HNTB 1111 Broadway 9th Floor Oakland, CA 94607

CALIFORNIA HIGH-SPEED RAIL AUTHORITY

CALIFORNIA HIGH-SPEED TRAIN PROJECT
SAN FRANCISCO TO SAN JOSE
SAN JOSE. ALTERNATIVE A
CONSTRUCTION PHASES
PLAN
PHASE 2

CONTRACT NO.
DRAWING NO.
SCALE 1"= 200'
SHEET NO. 1 OF 4

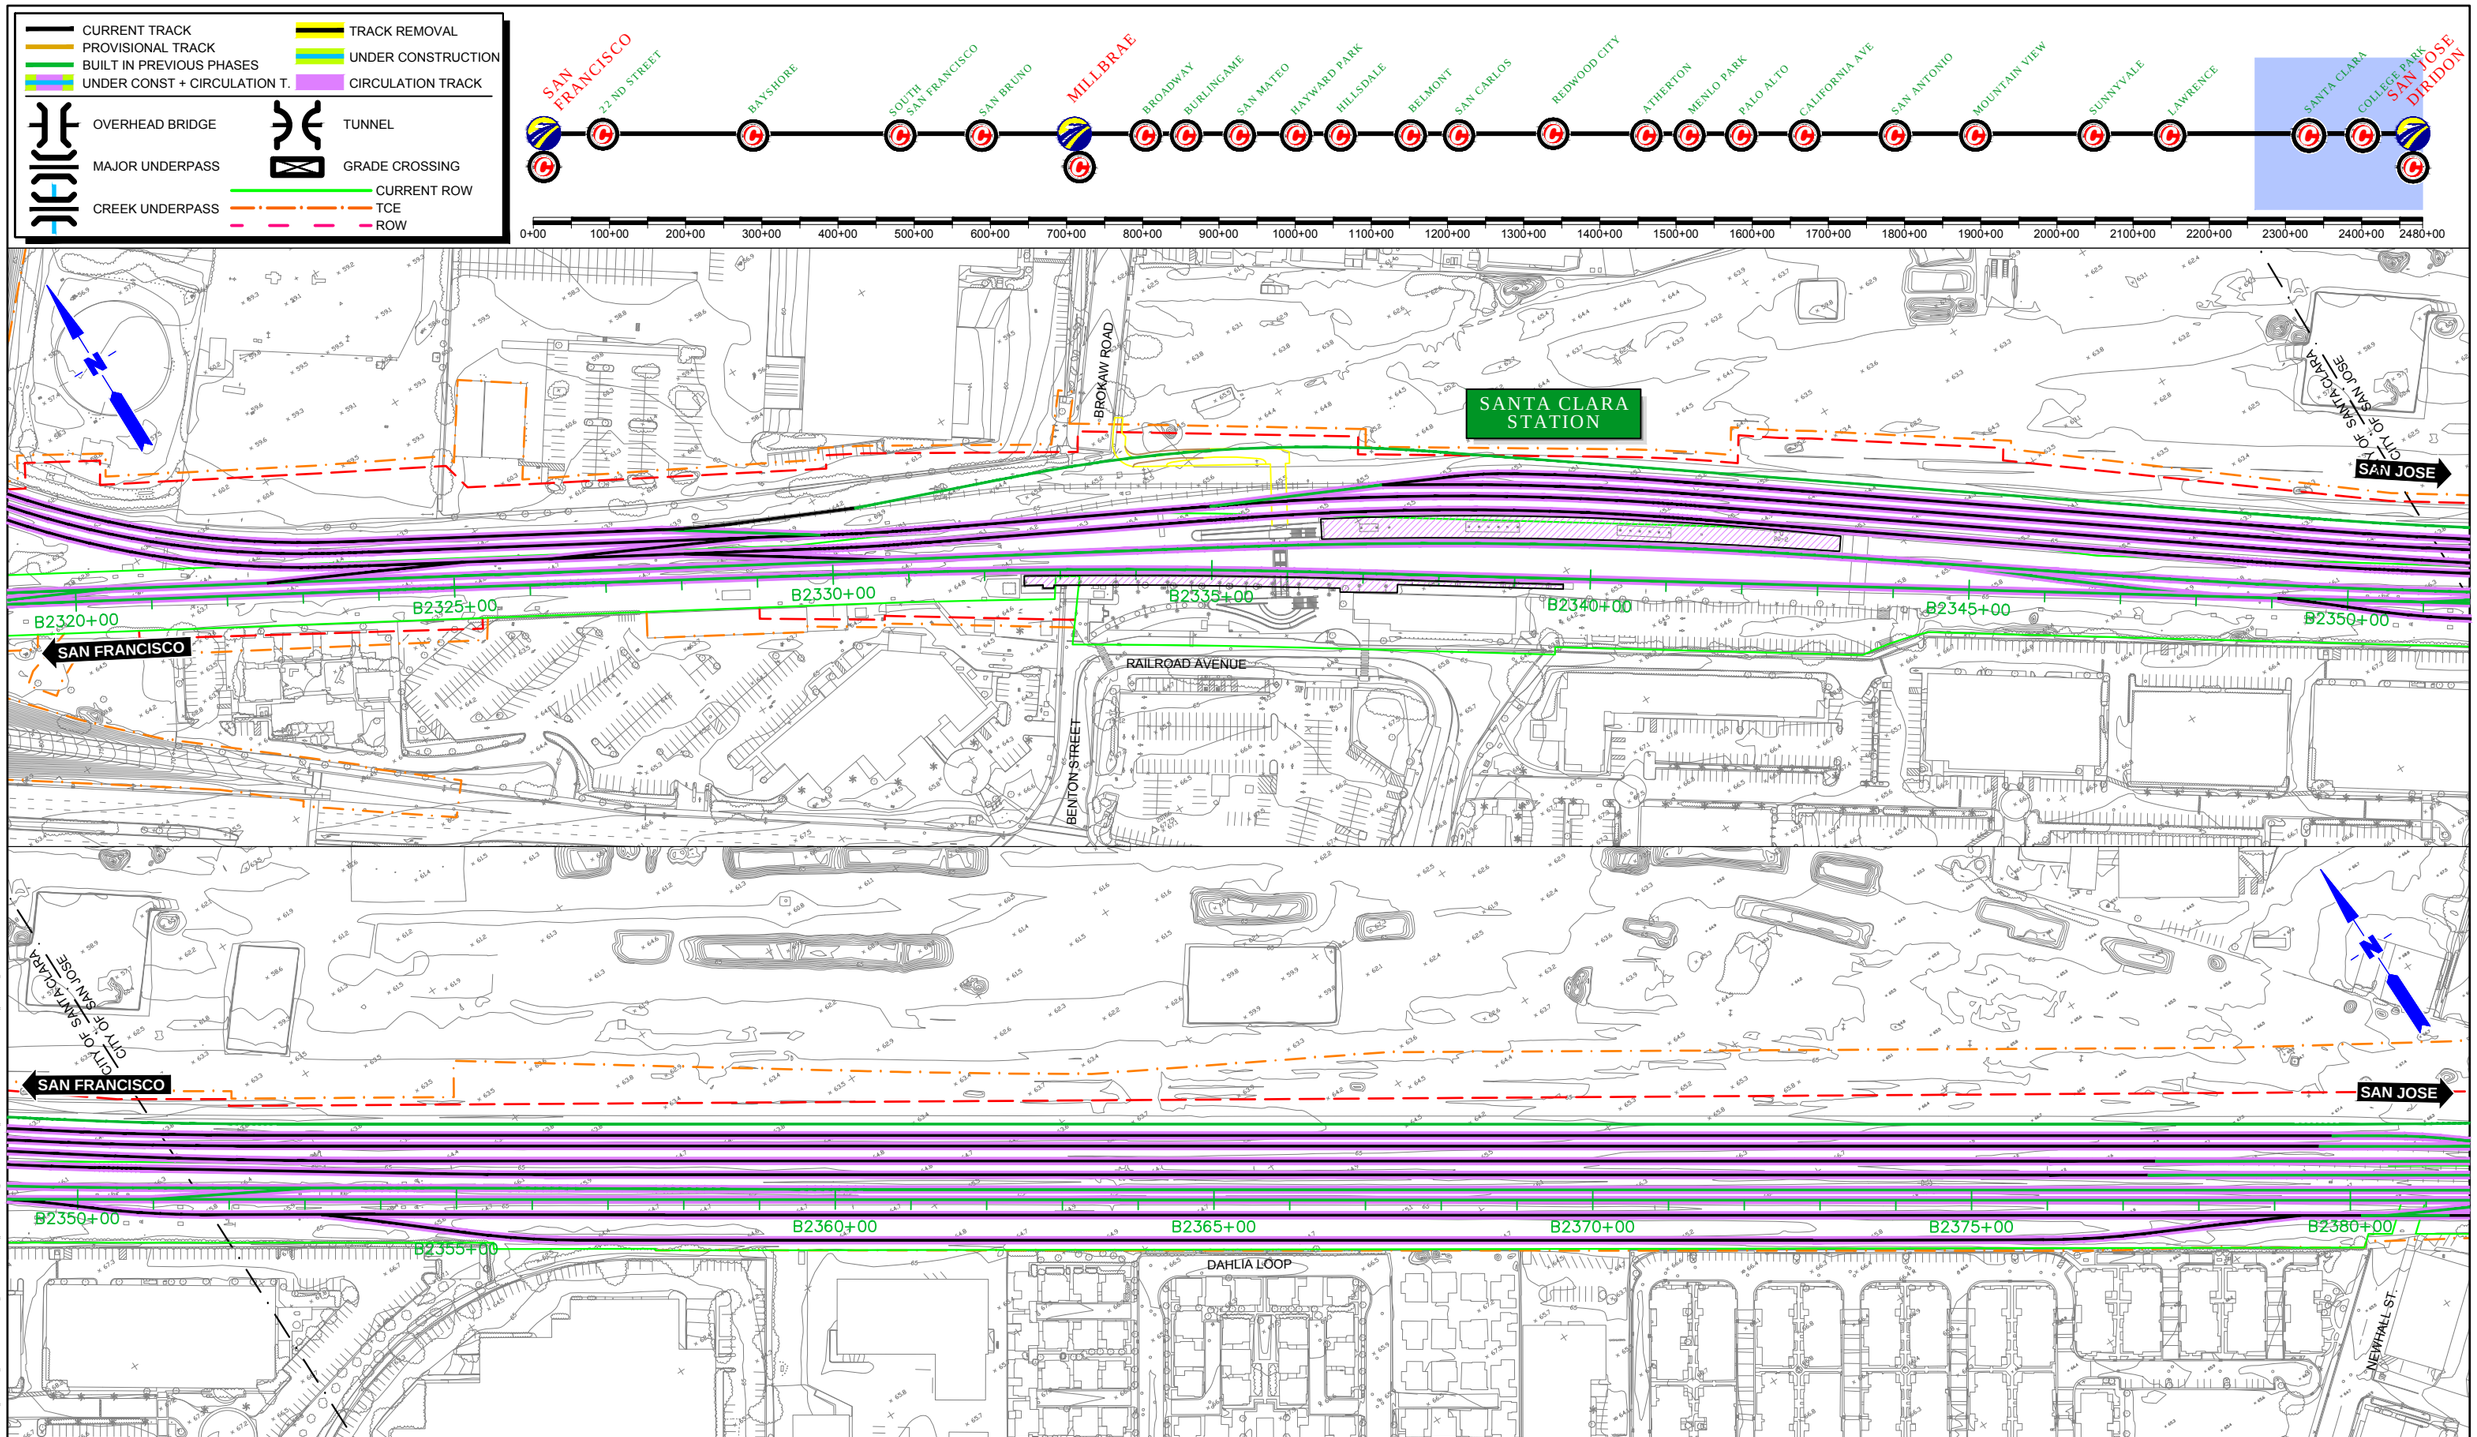

REV	DATE	BY	SUB	APP	DESCRIPTION

DESIGNED BY
DRAWN BY
CHECKED BY
IN CHARGE
DATE MAY/2017

15% DRAFT SUBMITTAL FOR INTERNAL USE ONLY

NOT FOR CONSTRUCTION

prointec 12 Burgos Ave. 11th Floor Madrid, SP 28036
HNTB 1111 Broadway 9th Floor Oakland, CA 94607

CALIFORNIA HIGH-SPEED RAIL AUTHORITY

CALIFORNIA HIGH-SPEED TRAIN PROJECT
SAN FRANCISCO TO SAN JOSE

SAN JOSE. ALTERNATIVE A
CONSTRUCTION PHASES
PLAN
PHASE 2

CONTRACT NO.
DRAWING NO.
SCALE 1"= 200'
SHEET NO. 2 OF 4

$FILE$
$PLTDRVS$
$PENTBLS$
$TIME$
$DATE$
$USER$

CURRENT TRACK
PROVISIONAL TRACK
BUILT IN PREVIOUS PHASES
UNDER CONST + CIRCULATION T.
TRACK REMOVAL
UNDER CONSTRUCTION
CIRCULATION TRACK
OVERHEAD BRIDGE
TUNNEL
MAJOR UNDERPASS
GRADE CROSSING
CREEK UNDERPASS
CURRENT ROW
TCE
ROW

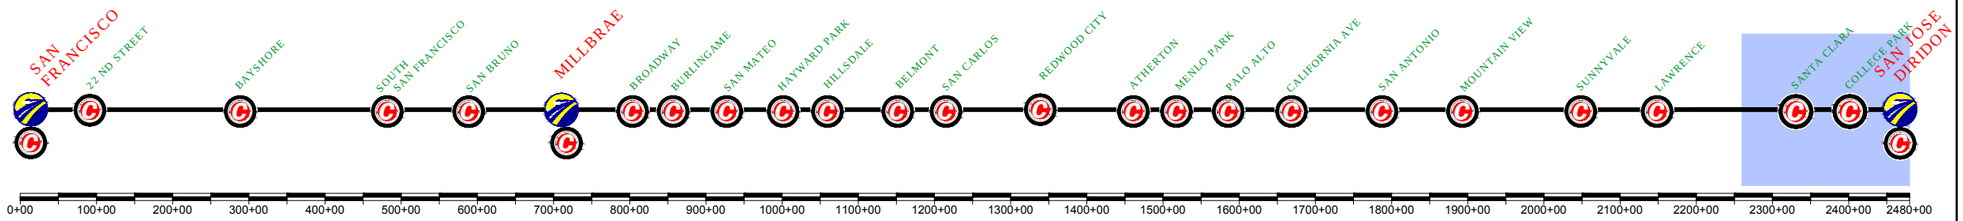

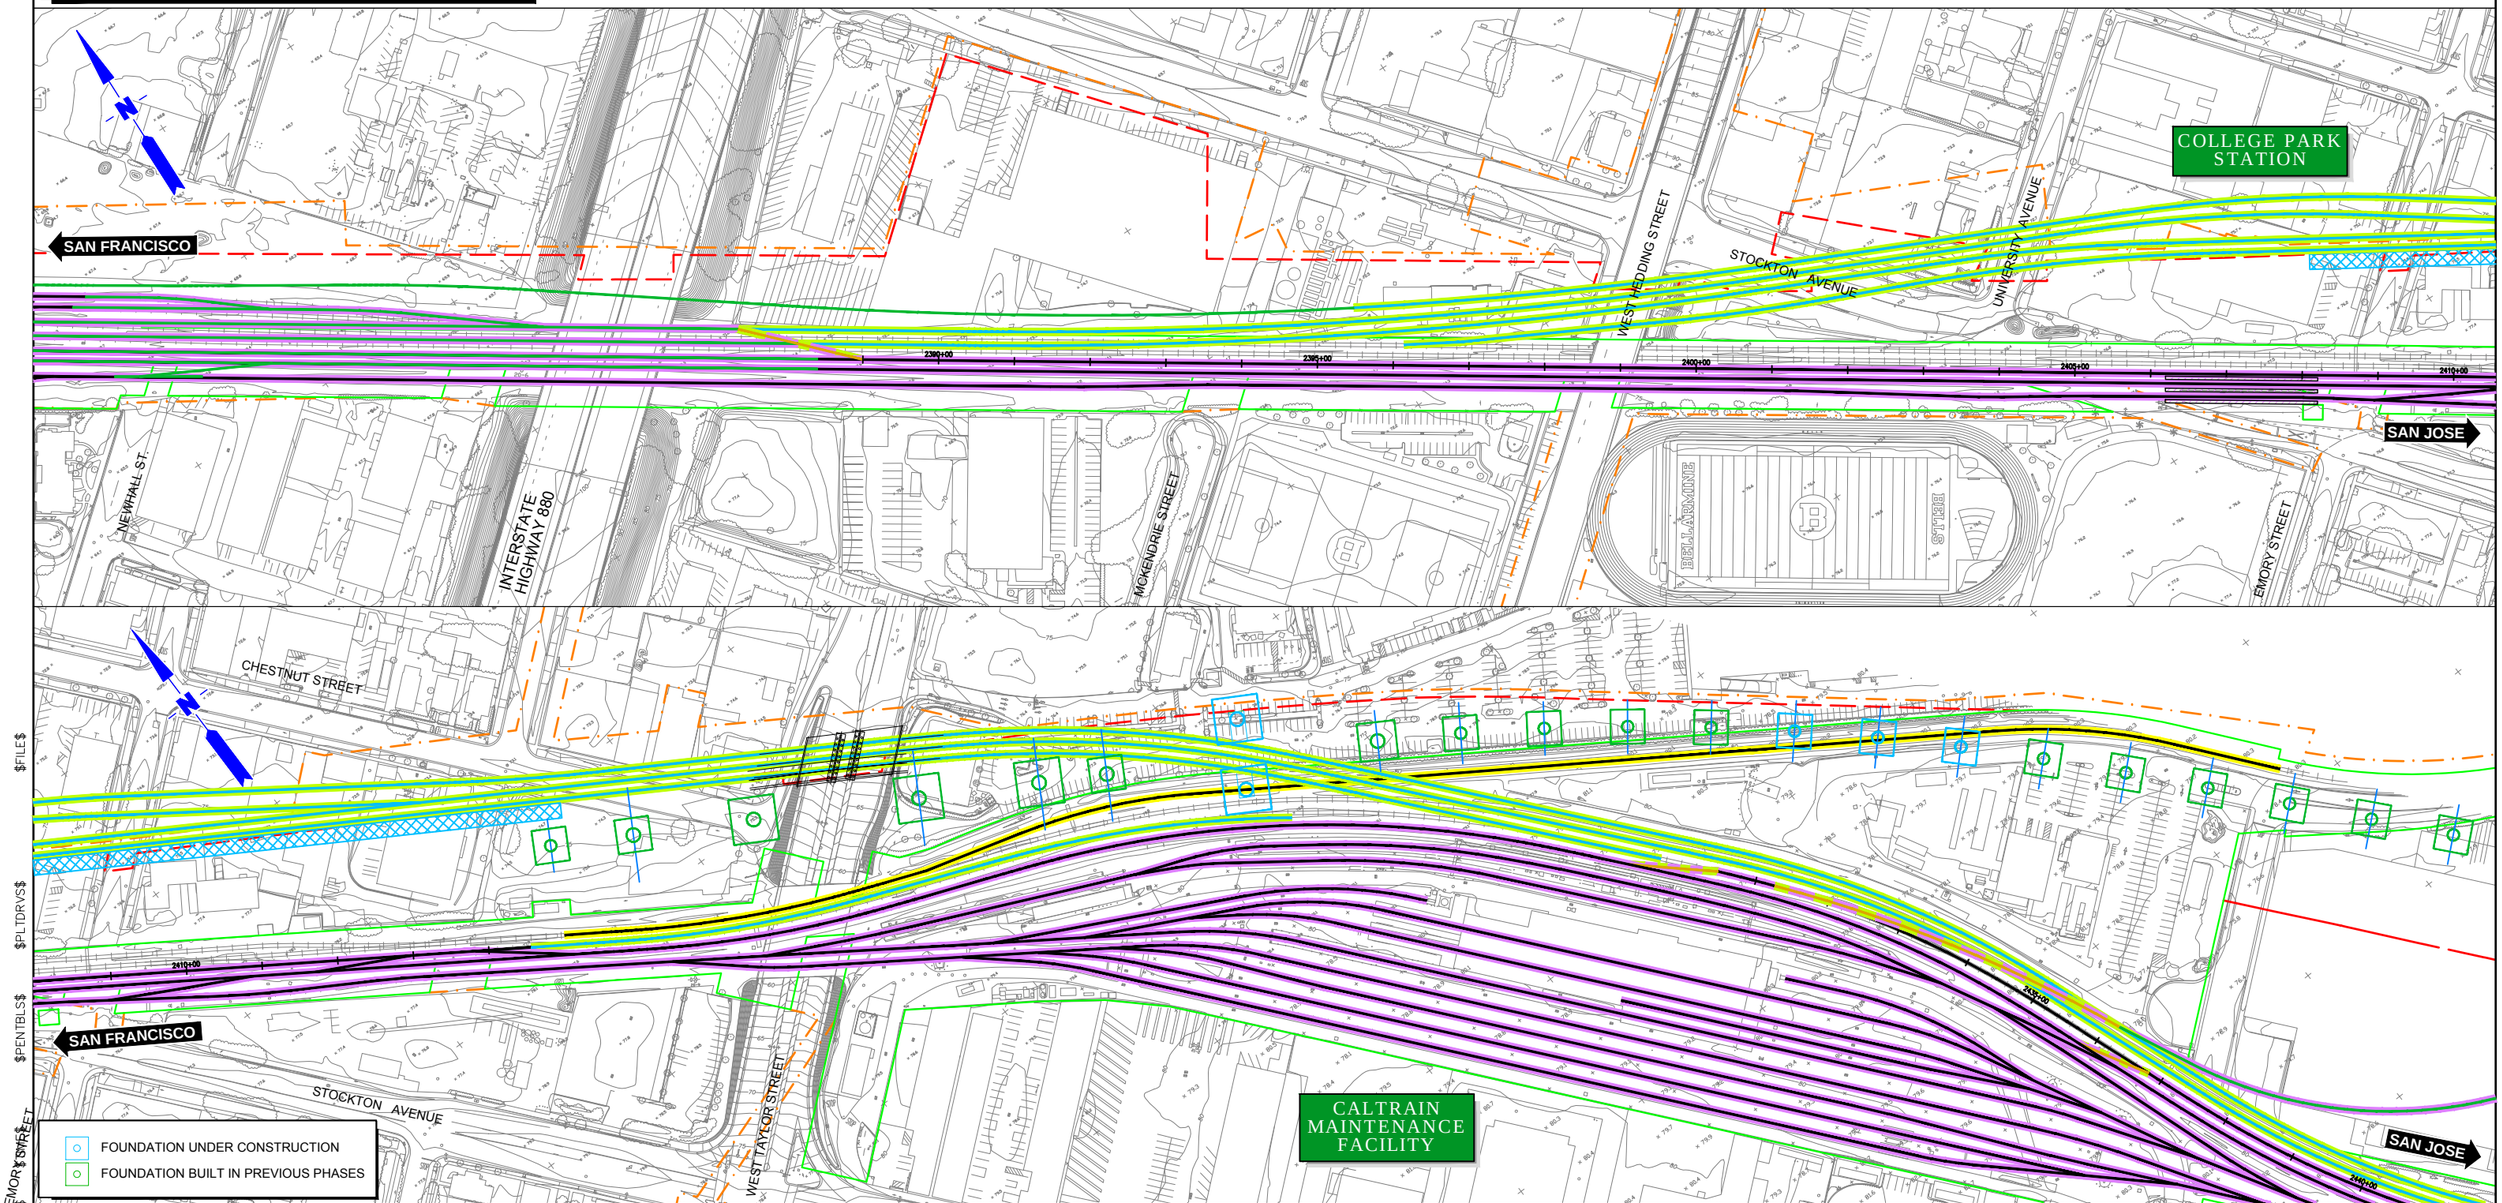

$FILE$
$PLTDRVS$
$PENTBLS$
$DATE$
$USER$

REV	DATE	BY	SUB	APP	DESCRIPTION

DESIGNED BY
DRAWN BY
CHECKED BY
IN CHARGE
DATE MAY/2017

15% DRAFT SUBMITTAL FOR INTERNAL USE ONLY

NOT FOR CONSTRUCTION

prointec 12 Burgos Ave. 11th Floor Madrid, SP 28036
HNTB 1111 Broadway 9th Floor Oakland, CA 94607

CALIFORNIA HIGH-SPEED RAIL AUTHORITY

CALIFORNIA HIGH-SPEED TRAIN PROJECT
SAN FRANCISCO TO SAN JOSE

SAN JOSE. ALTERNATIVE A
CONSTRUCTION PHASES
PLAN
PHASE 2

CONTRACT NO.
DRAWING NO.
SCALE 1"= 200'
SHEET NO. 3 OF 4

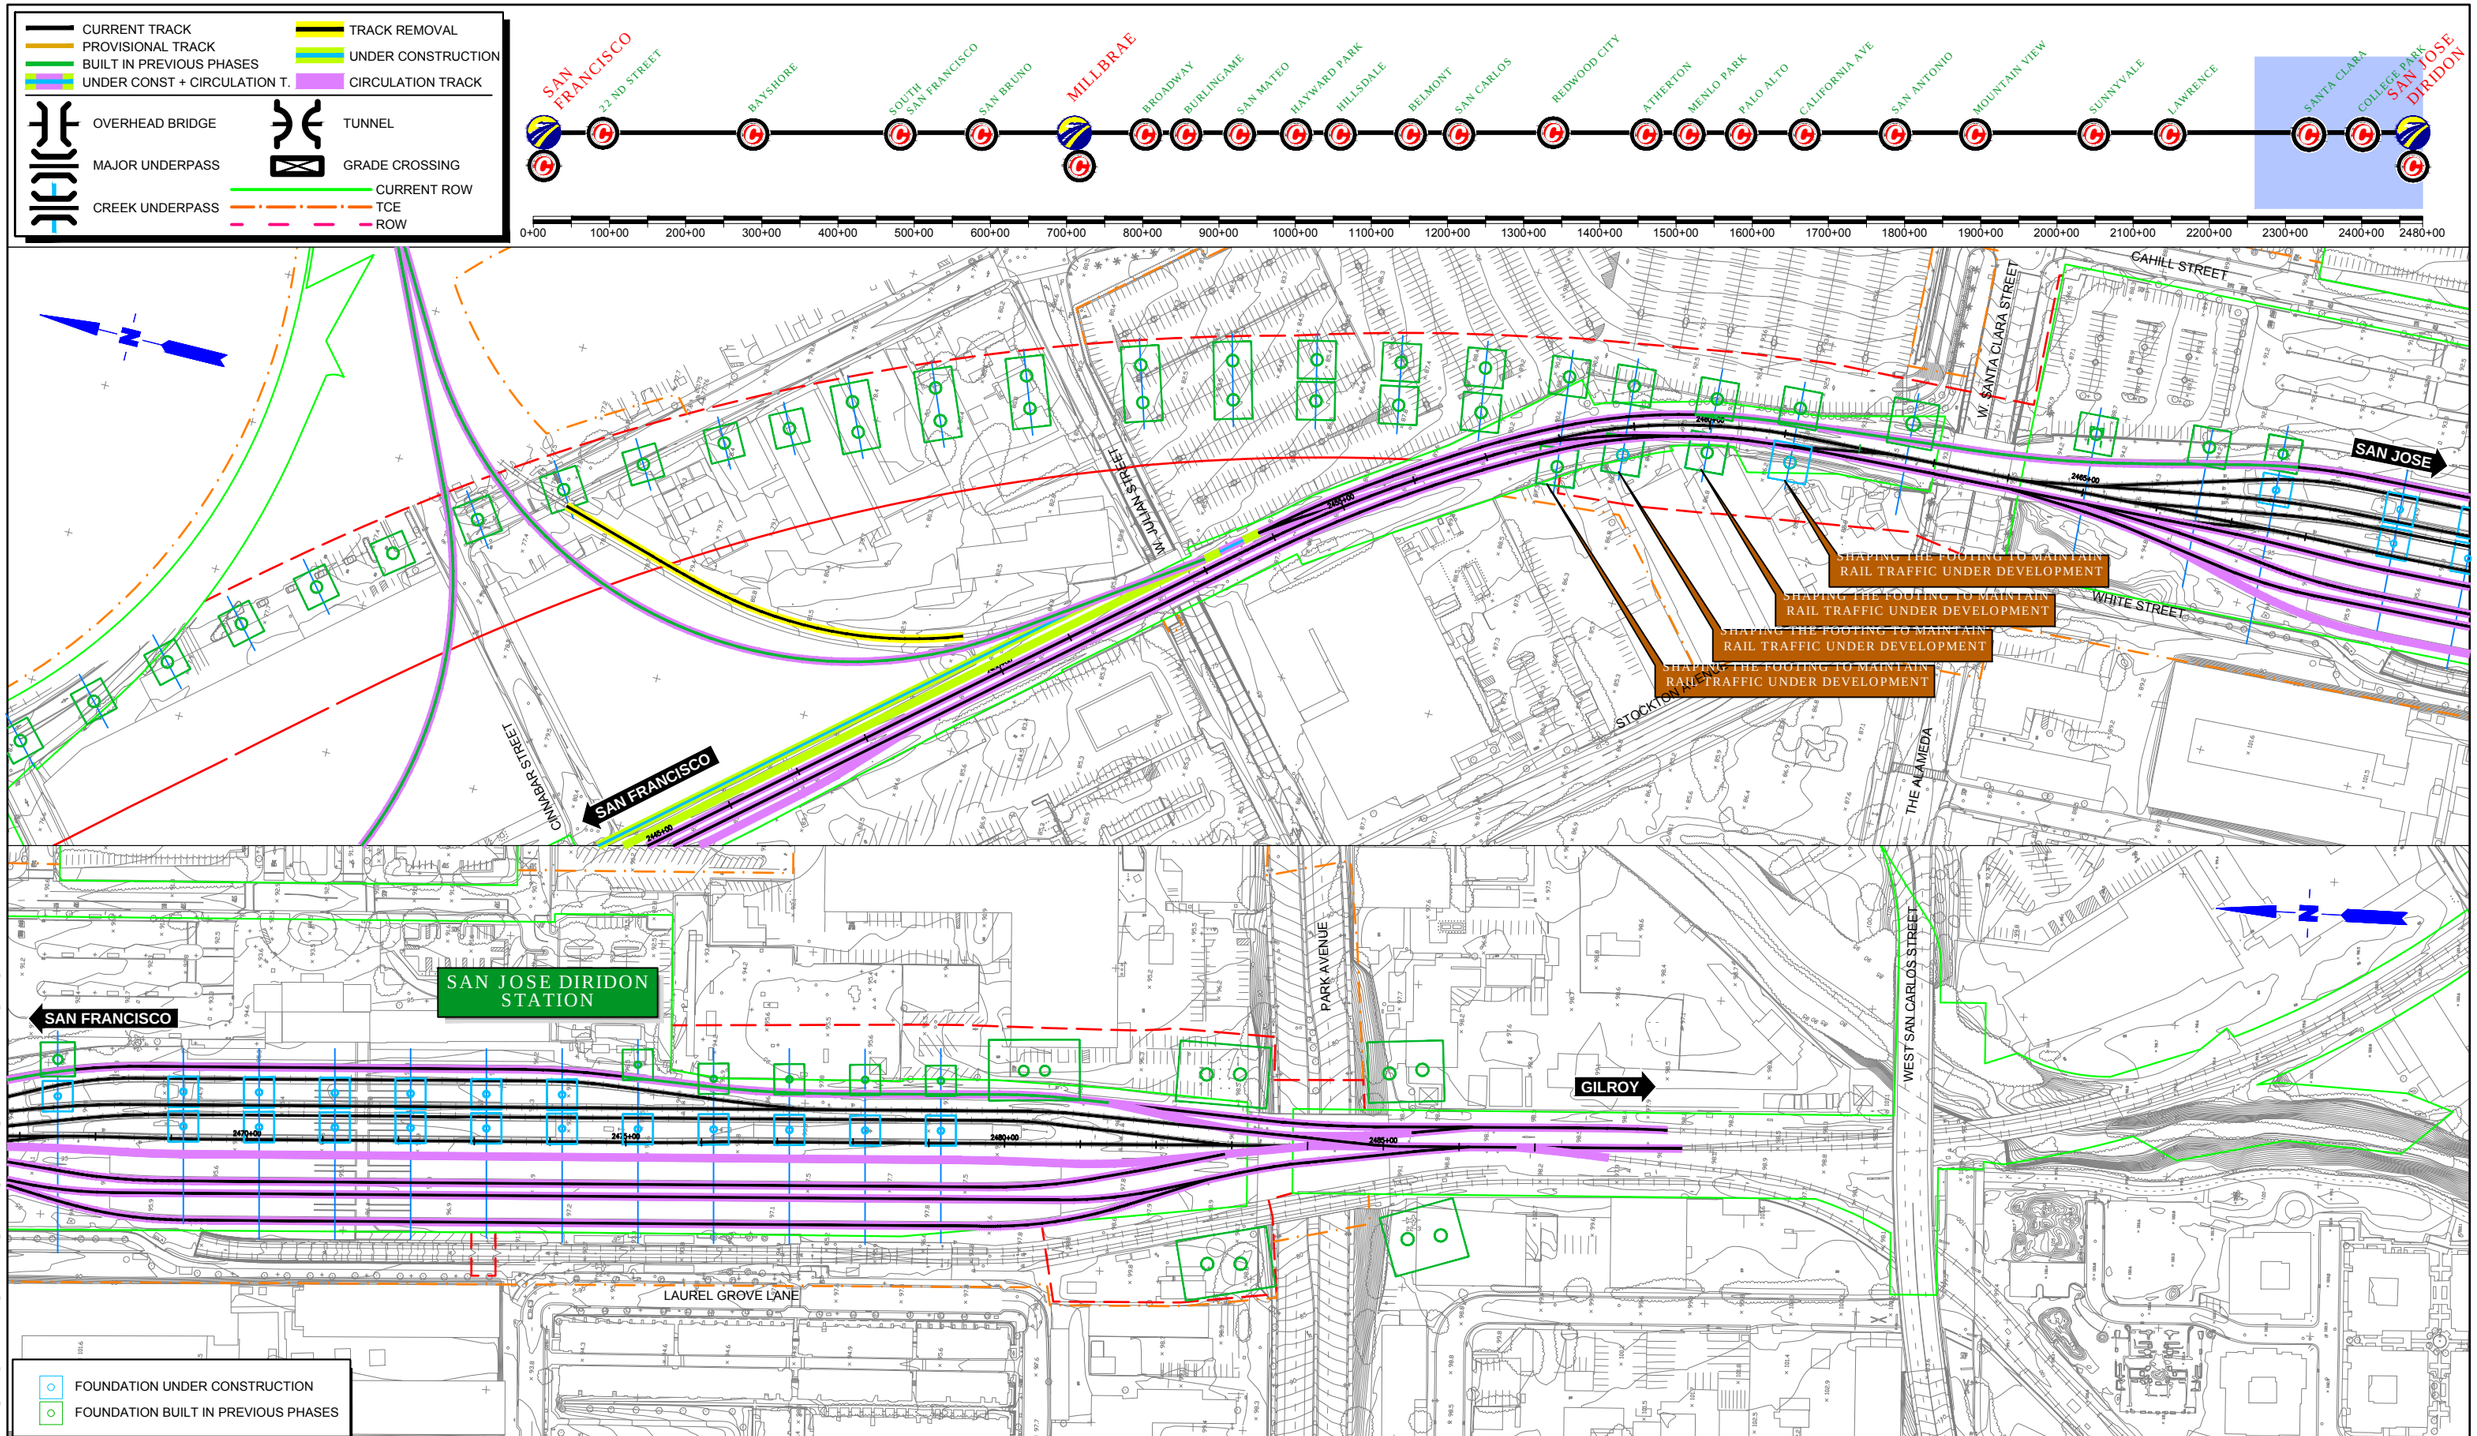

REV	DATE	BY	SUB	APP	DESCRIPTION

DESIGNED BY
DRAWN BY
CHECKED BY
IN CHARGE
DATE MAY/2017

15% DRAFT SUBMITTAL FOR INTERNAL USE ONLY

NOT FOR CONSTRUCTION

prointec 12 Burgos Ave. 11th Floor Madrid, SP 28036

HNTB 1111 Broadway 9th Floor Oakland, CA 94607

CALIFORNIA HIGH-SPEED RAIL AUTHORITY

CALIFORNIA HIGH-SPEED TRAIN PROJECT
SAN FRANCISCO TO SAN JOSE

SAN JOSE. ALTERNATIVE A
CONSTRUCTION PHASES
PLAN
PHASE 2

CONTRACT NO.
DRAWING NO.
SCALE 1"= 200'
SHEET NO. 4 OF 4

$FILE$
$PLTDRVS$
$PENTBL$
$TIME$
$DATE$
$USER$

$FILE$
$PLTDRVS$
$PENTBL$
$TIME$
$DATE$
$USER$

REV	DATE	BY	SUB	APP	DESCRIPTION

DESIGNED BY
DRAWN BY
CHECKED BY
IN CHARGE
DATE MAY/2017

15% DRAFT SUBMITTAL FOR INTERNAL USE ONLY

NOT FOR CONSTRUCTION

prointec 12 Burgos Ave. 11th Floor Madrid, SP 28036

HNTB 1111 Broadway 9th Floor Oakland, CA 94607

CALIFORNIA HIGH-SPEED RAIL AUTHORITY

CALIFORNIA HIGH-SPEED TRAIN PROJECT
SAN FRANCISCO TO SAN JOSE

SAN JOSE. ALTERNATIVE A
CONSTRUCTION PHASES
PLAN
PHASE 3

CONTRACT NO.
DRAWING NO.
SCALE 1"= 200'
SHEET NO. 1 OF 4

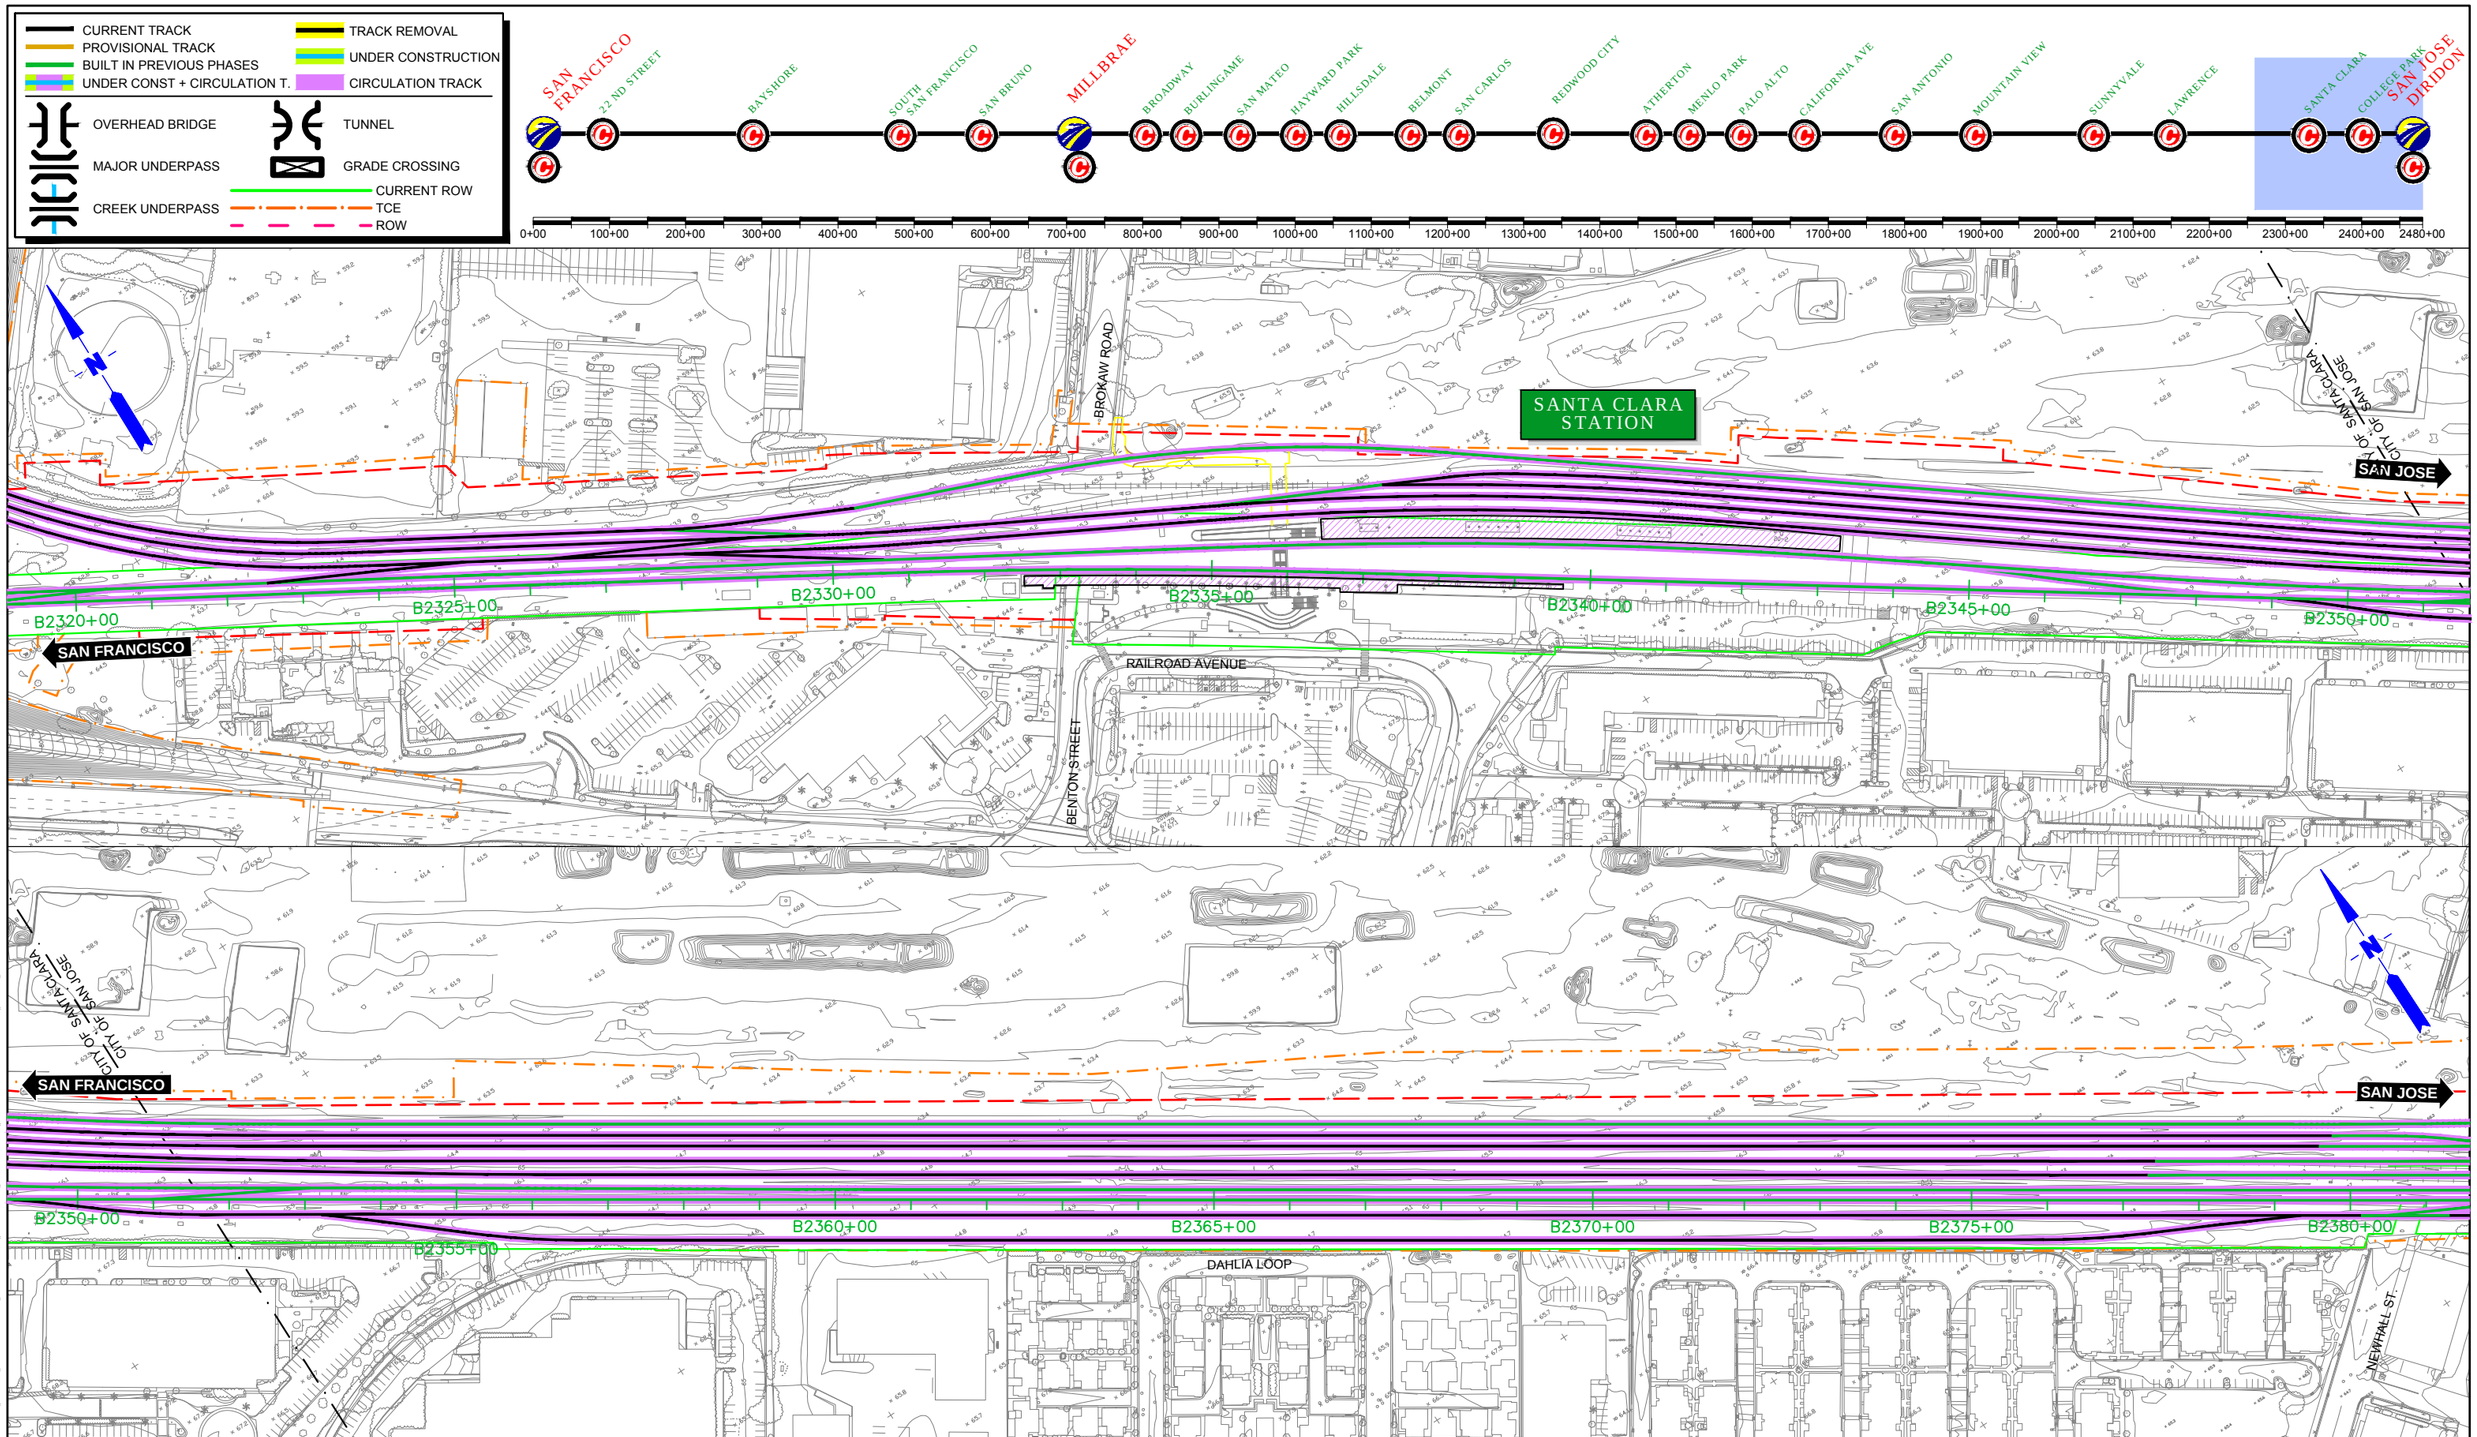

REV	DATE	BY	SUB	APP	DESCRIPTION

DESIGNED BY
DRAWN BY
CHECKED BY
IN CHARGE
DATE MAY/2017

15% DRAFT SUBMITTAL FOR INTERNAL USE ONLY

NOT FOR CONSTRUCTION

prointec 12 Burgos Ave. 11th Floor Madrid, SP 28036

HNTB 1111 Broadway 9th Floor Oakland, CA 94607

CALIFORNIA HIGH-SPEED RAIL AUTHORITY

CALIFORNIA HIGH-SPEED TRAIN PROJECT
SAN FRANCISCO TO SAN JOSE
SAN JOSE. ALTERNATIVE A
CONSTRUCTION PHASES
PLAN
PHASE 3

CONTRACT NO.
DRAWING NO.
SCALE 1"= 200'
SHEET NO. 2 OF 4

CURRENT TRACK
PROVISIONAL TRACK
BUILT IN PREVIOUS PHASES
UNDER CONST + CIRCULATION T.
TRACK REMOVAL
UNDER CONSTRUCTION
CIRCULATION TRACK
OVERHEAD BRIDGE
TUNNEL
MAJOR UNDERPASS
GRADE CROSSING
CREEK UNDERPASS
CURRENT ROW
TCE
ROW

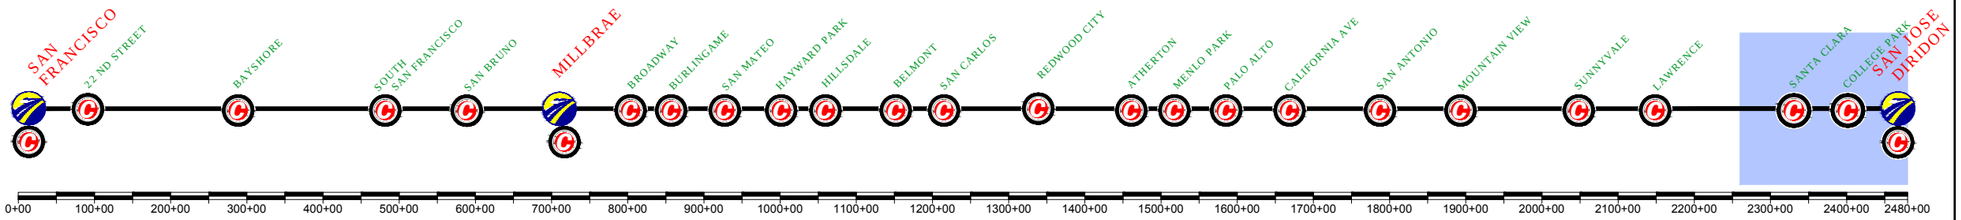

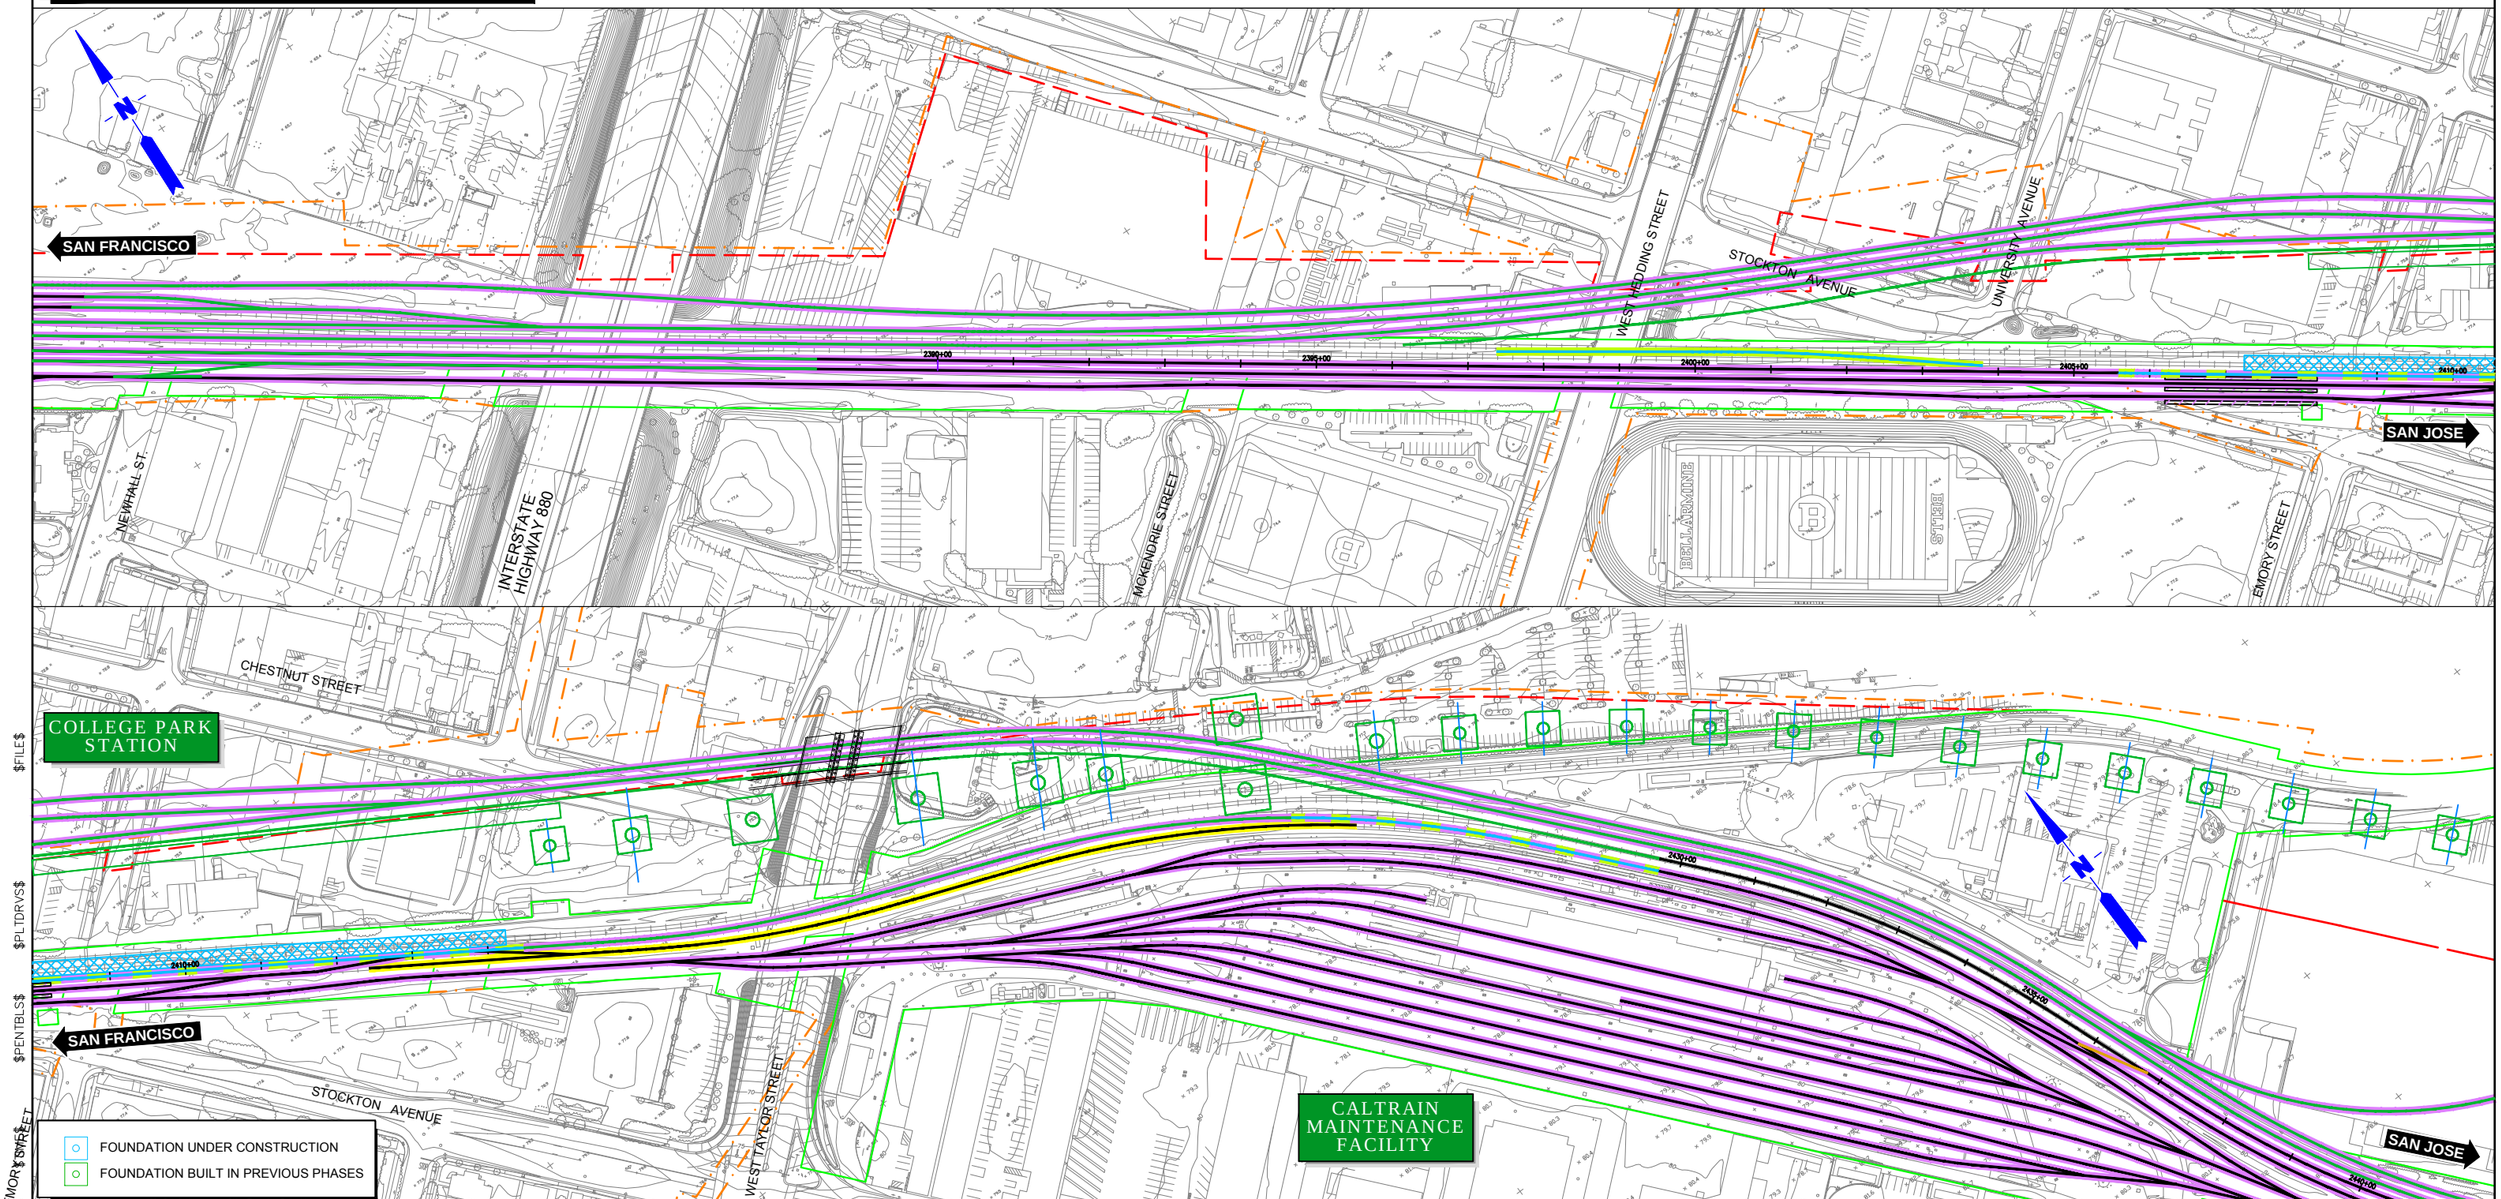

$FILE$
$PLTDRVS$
$PENTBLS$
$DATE$
$USER$

REV	DATE	BY	SUB	APP	DESCRIPTION

DESIGNED BY
DRAWN BY
CHECKED BY
IN CHARGE
DATE MAY/2017

15% DRAFT SUBMITTAL FOR INTERNAL USE ONLY

NOT FOR CONSTRUCTION

prointec 12 Burgos Ave. 11th Floor Madrid, SP 28036
HNTB 1111 Broadway 9th Floor Oakland, CA 94607
CALIFORNIA HIGH-SPEED RAIL AUTHORITY

CALIFORNIA HIGH-SPEED TRAIN PROJECT
SAN FRANCISCO TO SAN JOSE

SAN JOSE. ALTERNATIVE A
CONSTRUCTION PHASES
PLAN
PHASE 3

CONTRACT NO.
DRAWING NO.
SCALE 1"= 200'
SHEET NO. 3 OF 4

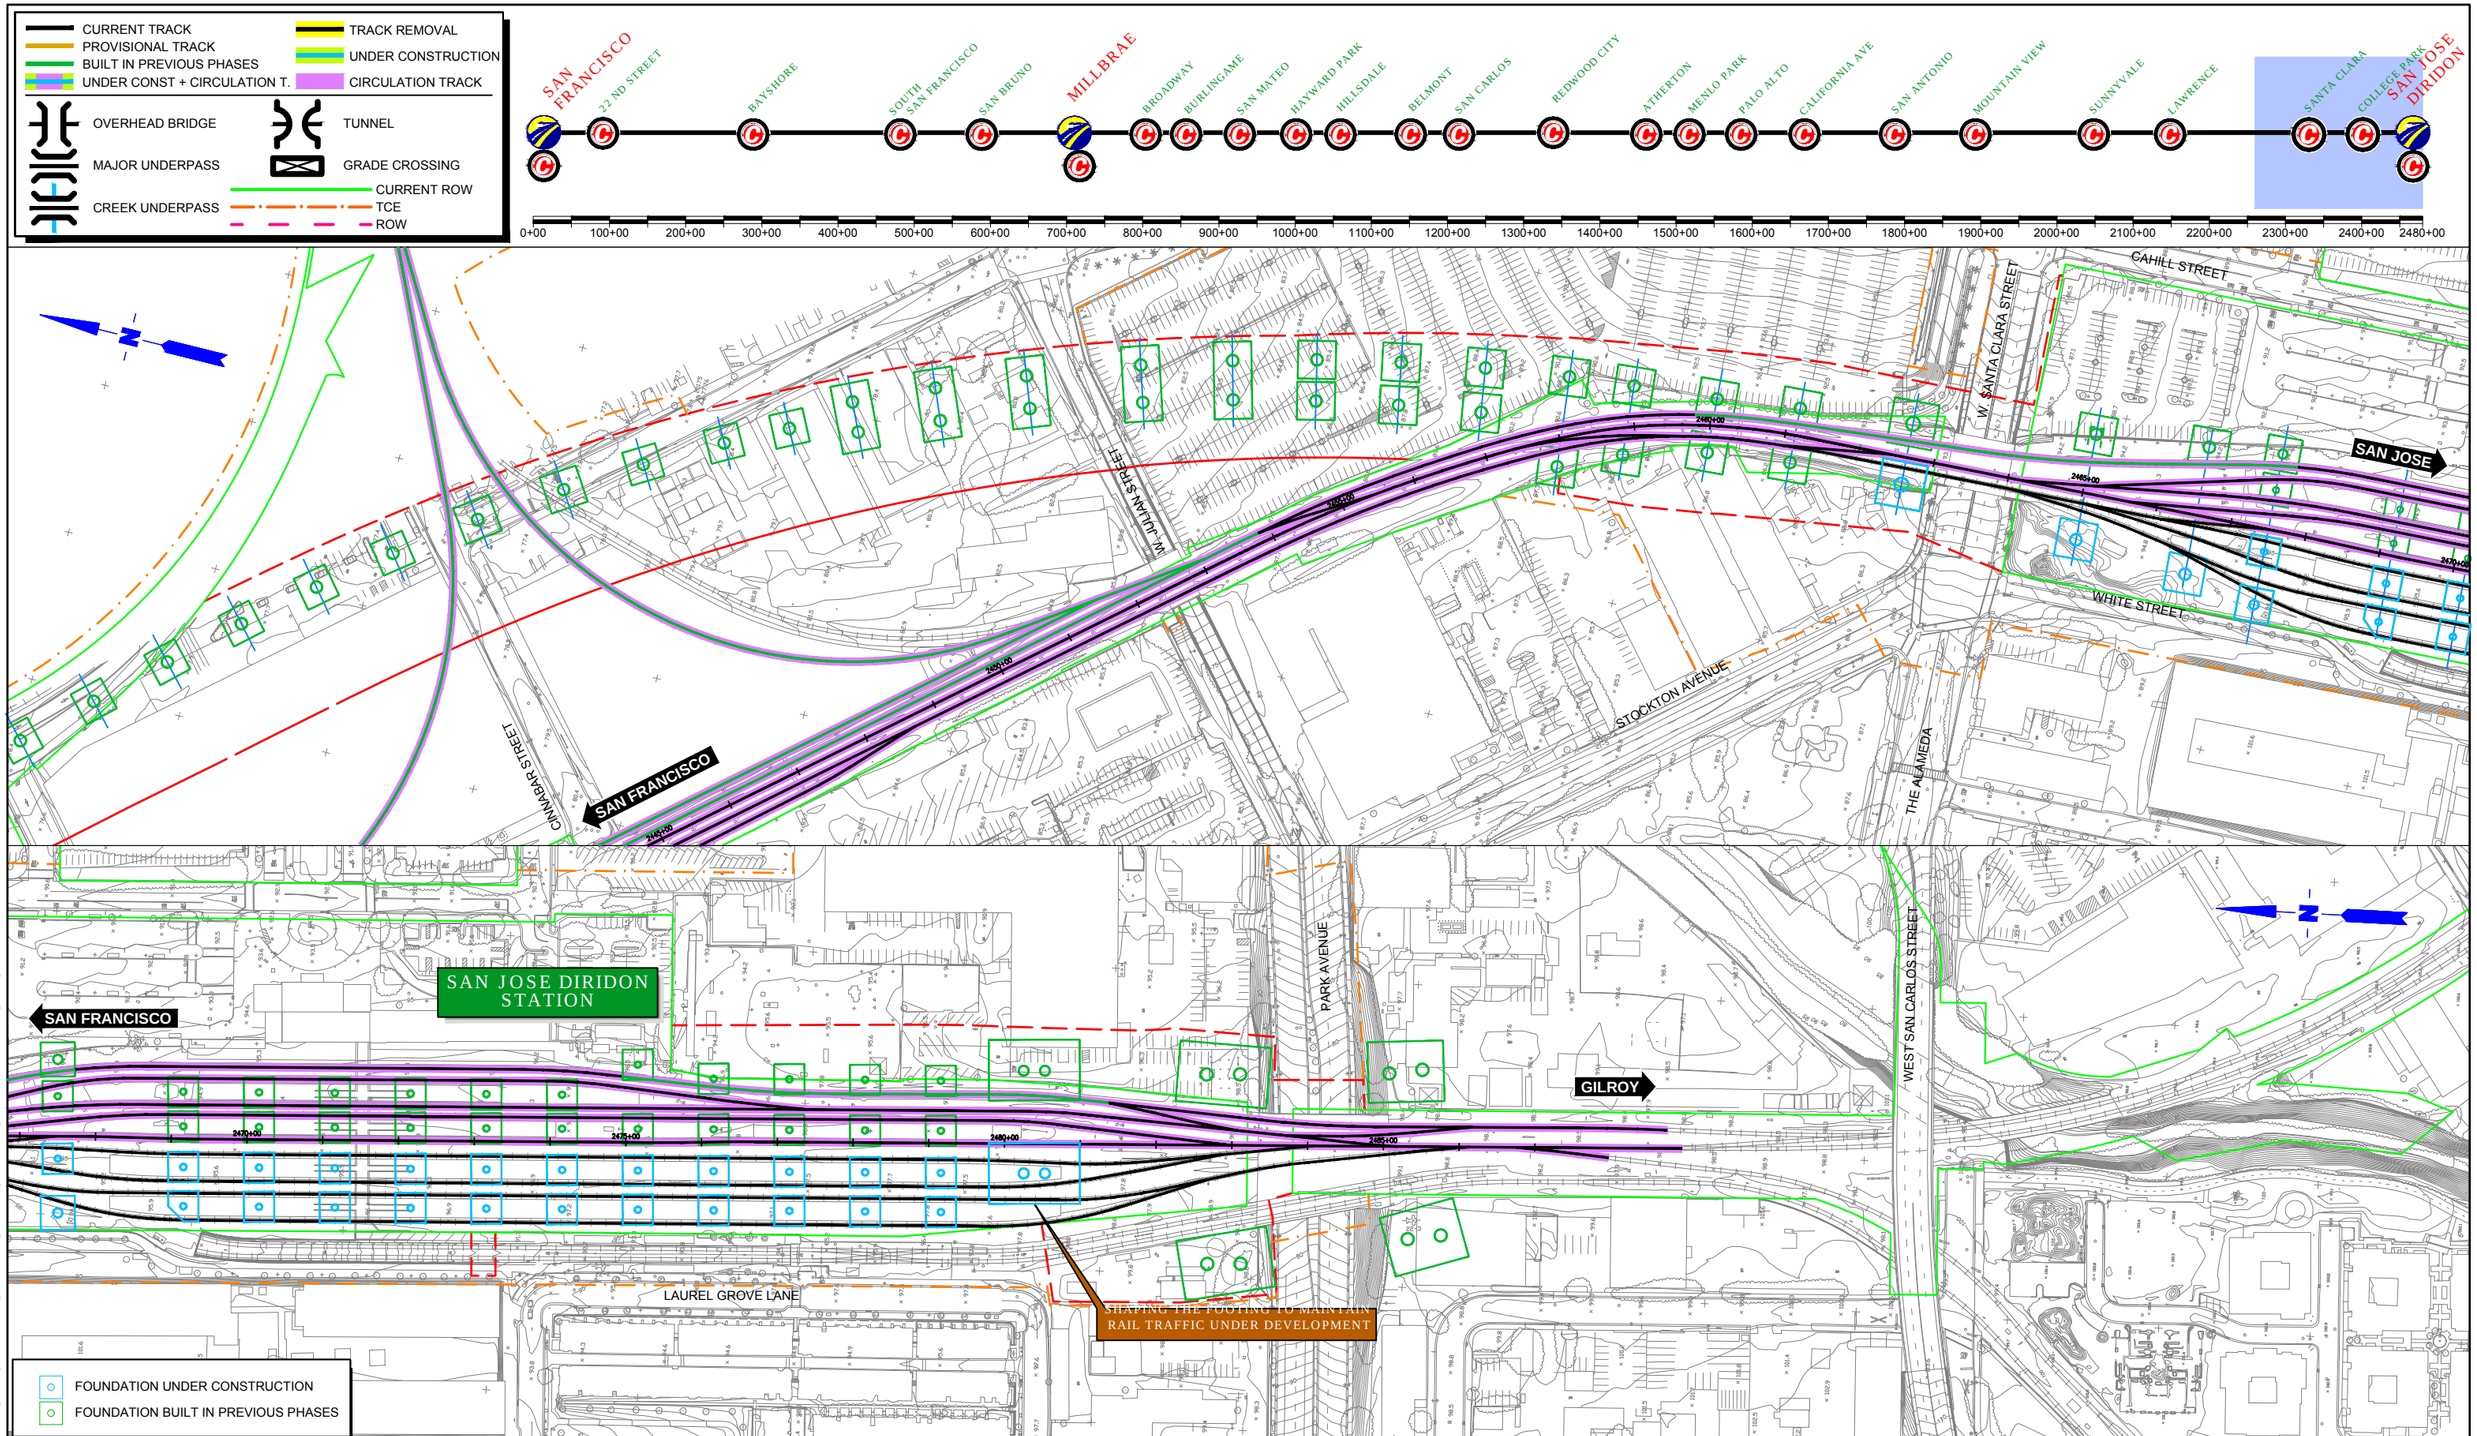

REV	DATE	BY	SUB	APP	DESCRIPTION

DESIGNED BY
DRAWN BY
CHECKED BY
IN CHARGE
DATE MAY/2017

15% DRAFT SUBMITTAL FOR INTERNAL USE ONLY

NOT FOR CONSTRUCTION

prointec 12 Burgos Ave. 11th Floor Madrid, SP 28036

HNTB 1111 Broadway 9th Floor Oakland, CA 94607

CALIFORNIA HIGH-SPEED RAIL AUTHORITY

CALIFORNIA HIGH-SPEED TRAIN PROJECT
SAN FRANCISCO TO SAN JOSE
SAN JOSE. ALTERNATIVE A
CONSTRUCTION PHASES
PLAN
PHASE 3

CONTRACT NO.
DRAWING NO.
SCALE 1"= 200'
SHEET NO. 4 OF 4

$FILE$ $PLTDRVS$ $PENTBL$ $TIME$ $DATE$ $USER$

$FILE$
$PLTDRVS$
$PENTBL$
$TIME$
$DATE$
$USER$

REV	DATE	BY	SUB	APP	DESCRIPTION

DESIGNED BY
DRAWN BY
CHECKED BY
IN CHARGE
DATE MAY/2017

15% DRAFT SUBMITTAL FOR INTERNAL USE ONLY

NOT FOR CONSTRUCTION

prointec 12 Burgos Ave. 11th Floor Madrid, SP 28036

HNTB 1111 Broadway 9th Floor Oakland, CA 94607

CALIFORNIA HIGH-SPEED RAIL AUTHORITY

CALIFORNIA HIGH-SPEED TRAIN PROJECT
SAN FRANCISCO TO SAN JOSE

SAN JOSE. ALTERNATIVE A
CONSTRUCTION PHASES
PLAN
PHASE 4

CONTRACT NO.
DRAWING NO.
SCALE 1"= 200'
SHEET NO. 1 OF 4

CURRENT TRACK
PROVISIONAL TRACK
BUILT IN PREVIOUS PHASES
UNDER CONST + CIRCULATION T.
TRACK REMOVAL
UNDER CONSTRUCTION
CIRCULATION TRACK
OVERHEAD BRIDGE
TUNNEL
MAJOR UNDERPASS
GRADE CROSSING
CREEK UNDERPASS
CURRENT ROW
TCE
ROW

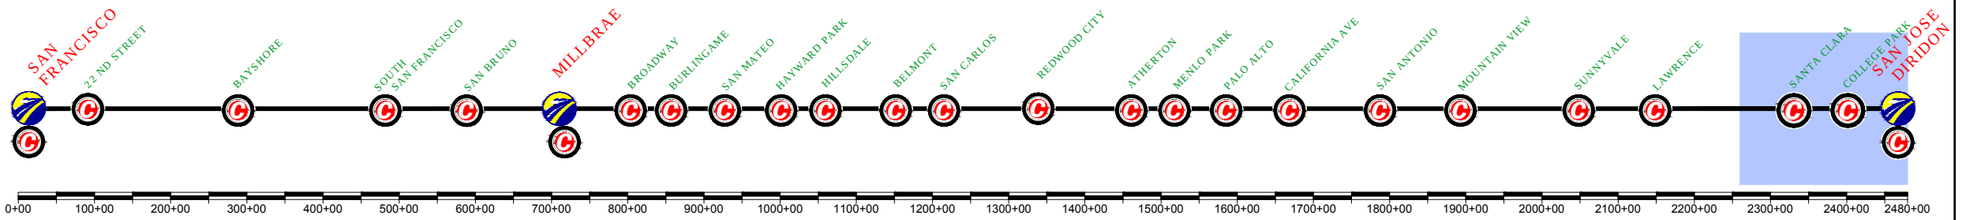

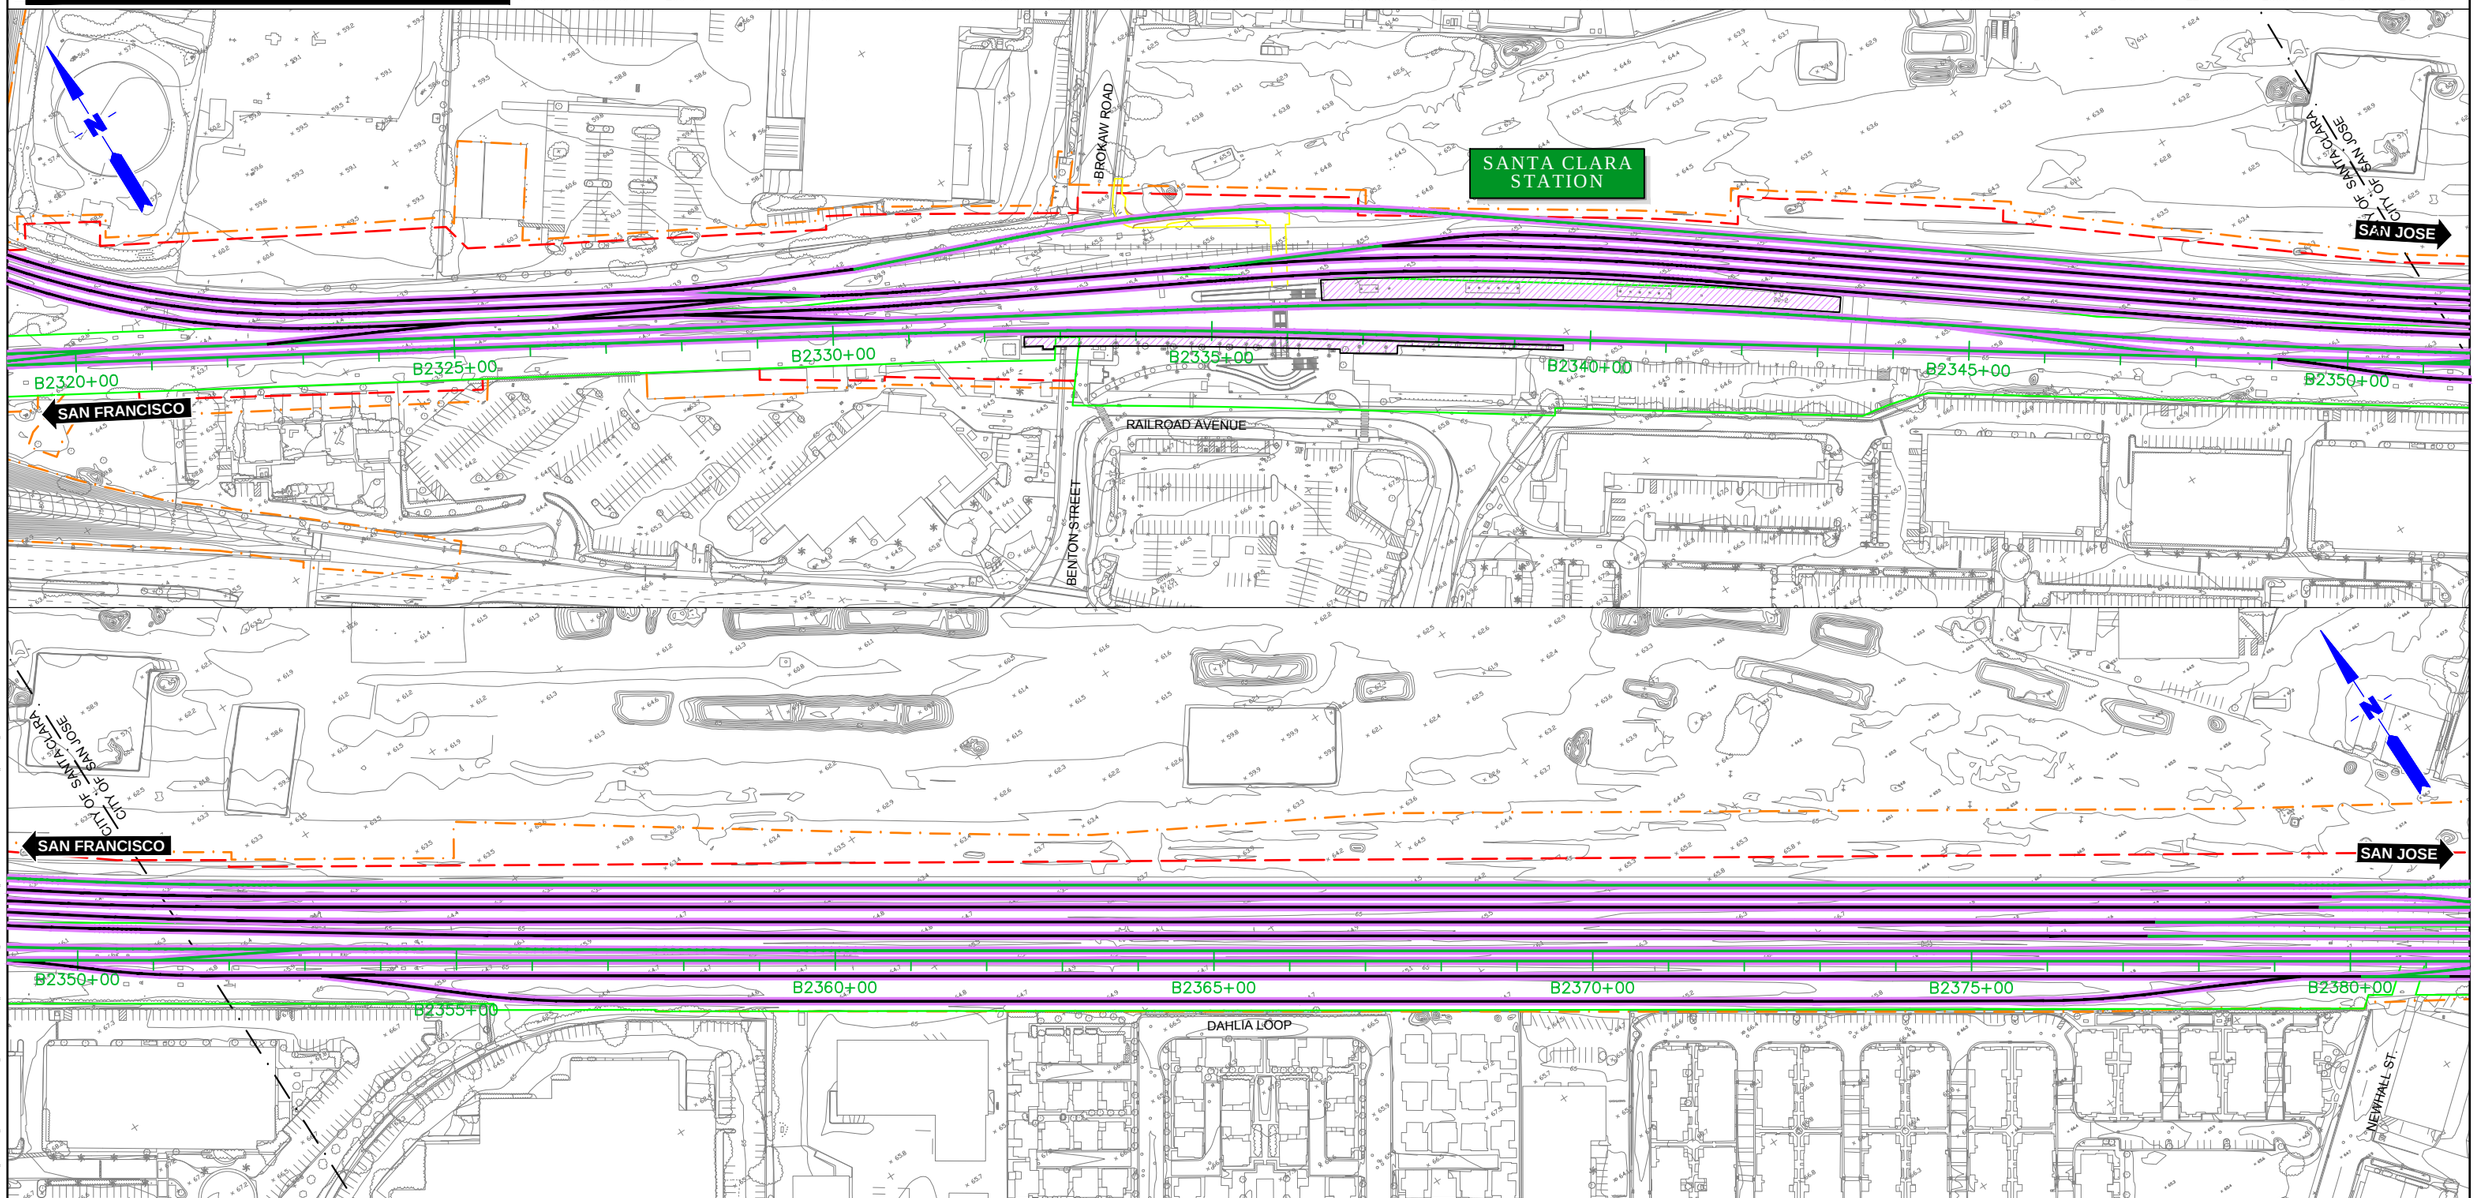

$FILE$
$PLTDRVS$
$PENTBLS$
$TIME$
$DATE$
$USER$

REV	DATE	BY	SUB	APP	DESCRIPTION

DESIGNED BY
DRAWN BY
CHECKED BY
IN CHARGE
DATE MAY/2017

15% DRAFT SUBMITTAL FOR INTERNAL USE ONLY

NOT FOR CONSTRUCTION

prointec 12 Burgos Ave. 11th Floor Madrid, SP 28036
HNTB 1111 Broadway 9th Floor Oakland, CA 94607

CALIFORNIA HIGH-SPEED RAIL AUTHORITY

CALIFORNIA HIGH-SPEED TRAIN PROJECT
SAN FRANCISCO TO SAN JOSE

SAN JOSE. ALTERNATIVE A
CONSTRUCTION PHASES
PLAN
PHASE 4

CONTRACT NO.
DRAWING NO.
SCALE 1"= 200'
SHEET NO. 2 OF 4

CURRENT TRACK
PROVISIONAL TRACK
BUILT IN PREVIOUS PHASES
UNDER CONST + CIRCULATION T.
TRACK REMOVAL
UNDER CONSTRUCTION
CIRCULATION TRACK
OVERHEAD BRIDGE
TUNNEL
MAJOR UNDERPASS
GRADE CROSSING
CREEK UNDERPASS
CURRENT ROW
TCE
ROW

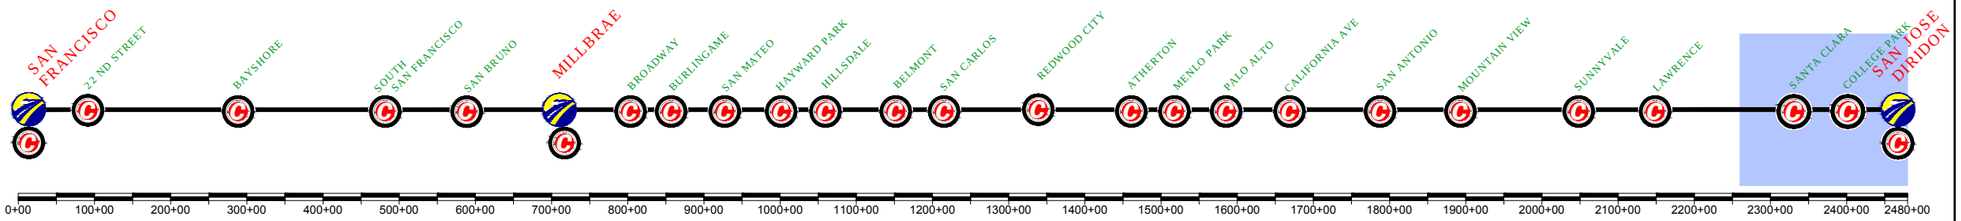

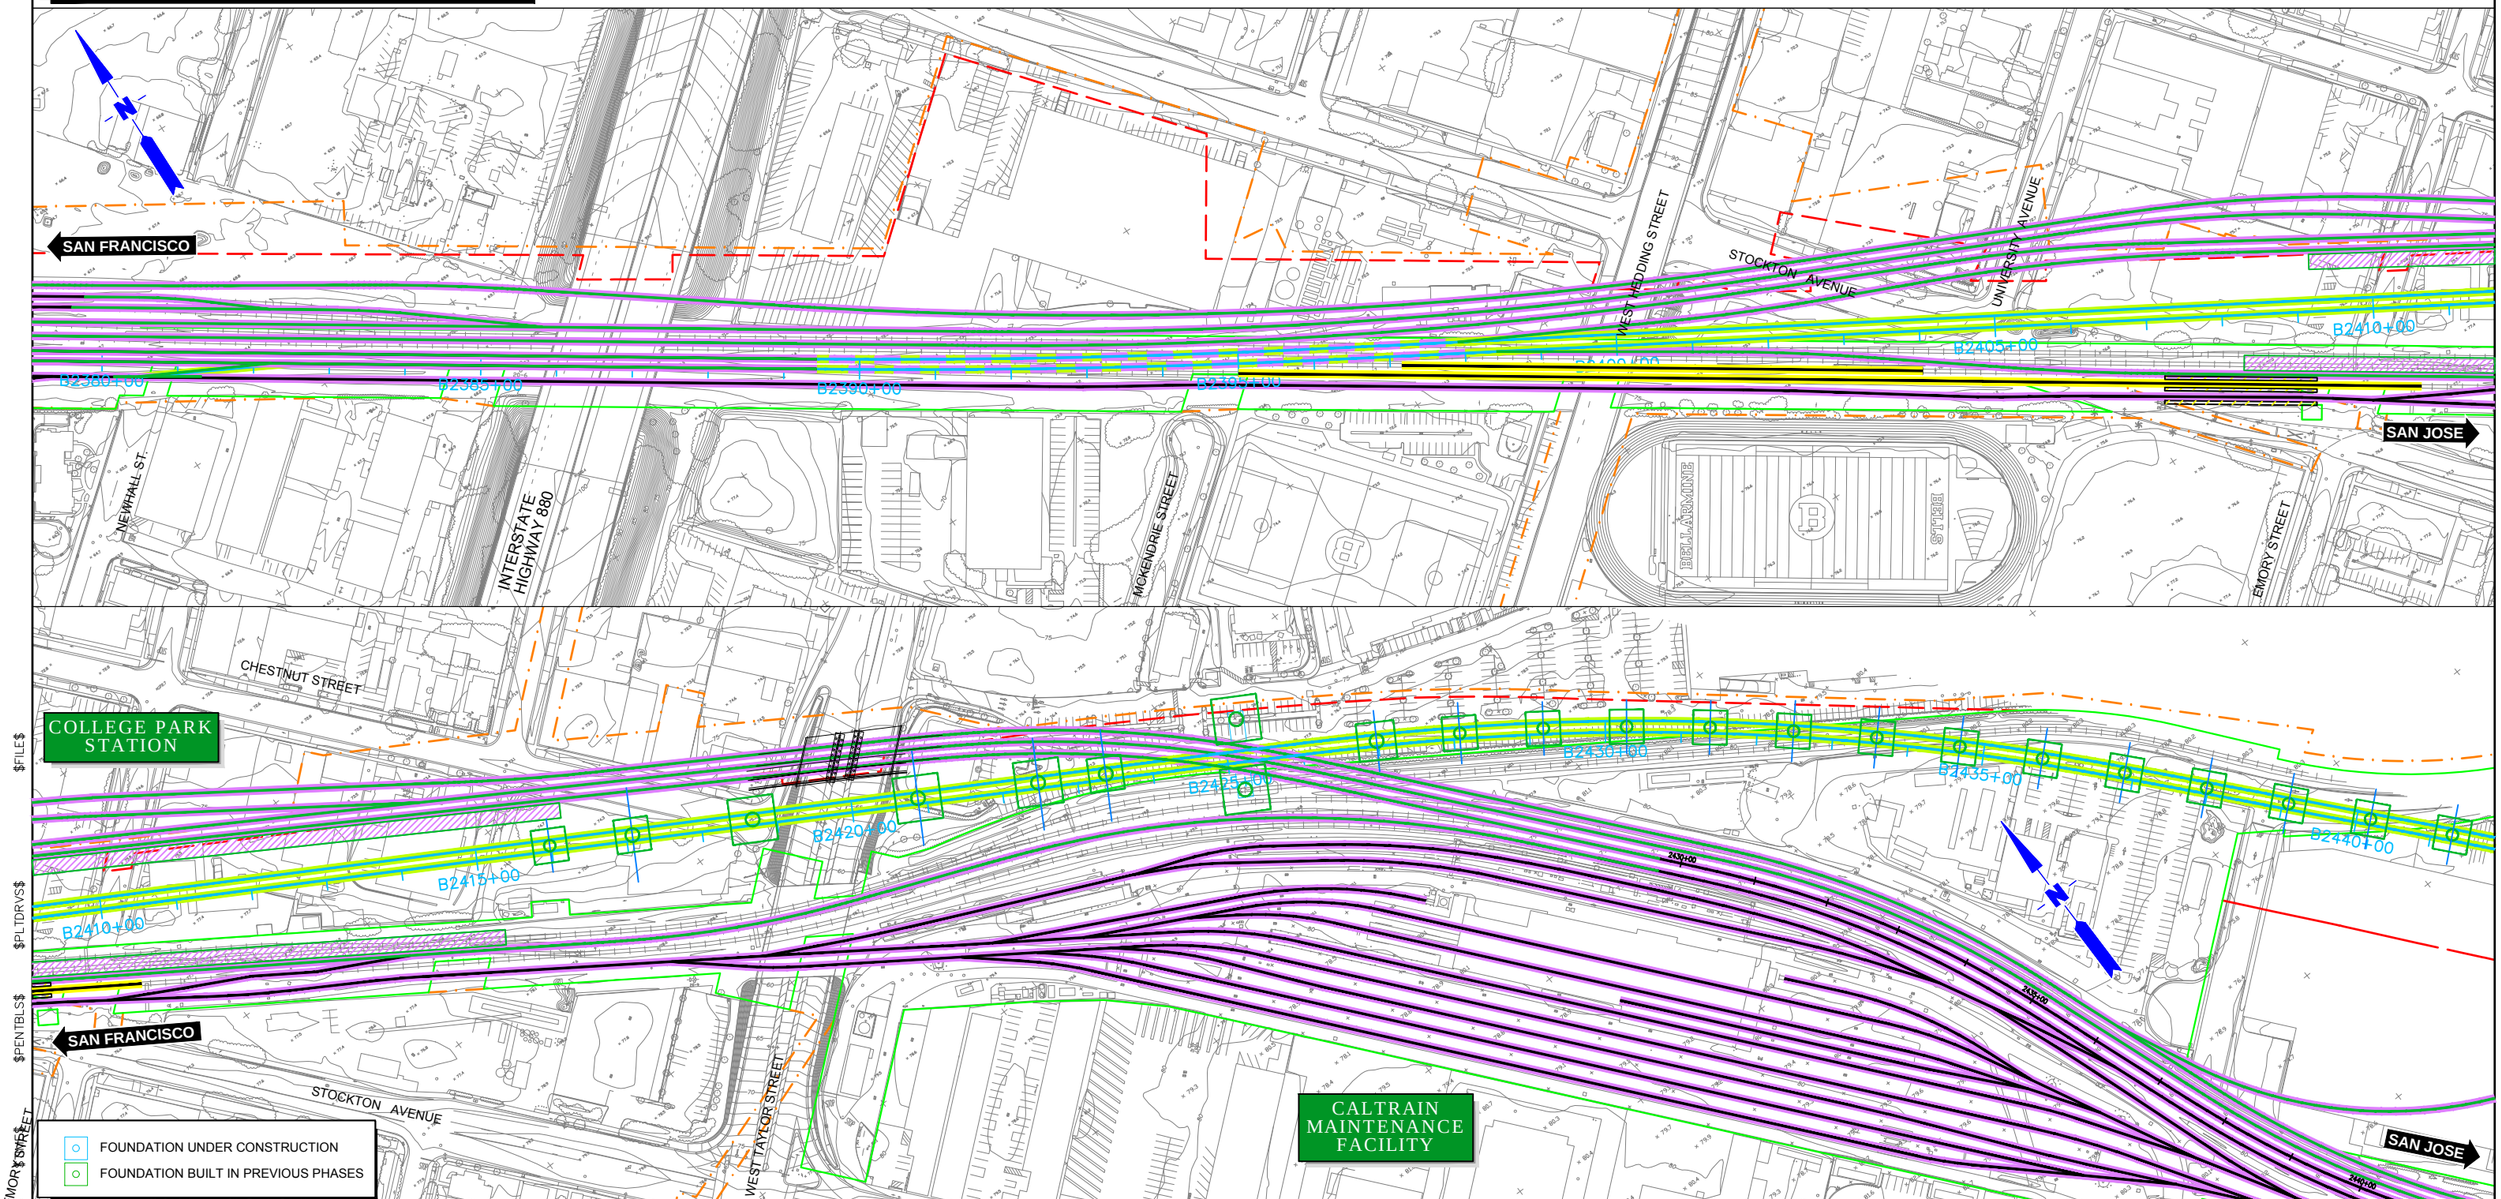

$FILE$
$PLTDRVS$
$PENTBLS$
$DATE$
$USER$

REV	DATE	BY	SUB	APP	DESCRIPTION

DESIGNED BY
DRAWN BY
CHECKED BY
IN CHARGE
DATE MAY/2017

15% DRAFT SUBMITTAL FOR INTERNAL USE ONLY

NOT FOR CONSTRUCTION

prointec 12 Burgos Ave. 11th Floor Madrid, SP 28036
HNTB 1111 Broadway 9th Floor Oakland, CA 94607

CALIFORNIA HIGH-SPEED RAIL AUTHORITY

CALIFORNIA HIGH-SPEED TRAIN PROJECT
SAN FRANCISCO TO SAN JOSE

SAN JOSE. ALTERNATIVE A
CONSTRUCTION PHASES
PLAN
PHASE 4

CONTRACT NO.
DRAWING NO.
SCALE 1"= 200'
SHEET NO. 3 OF 4

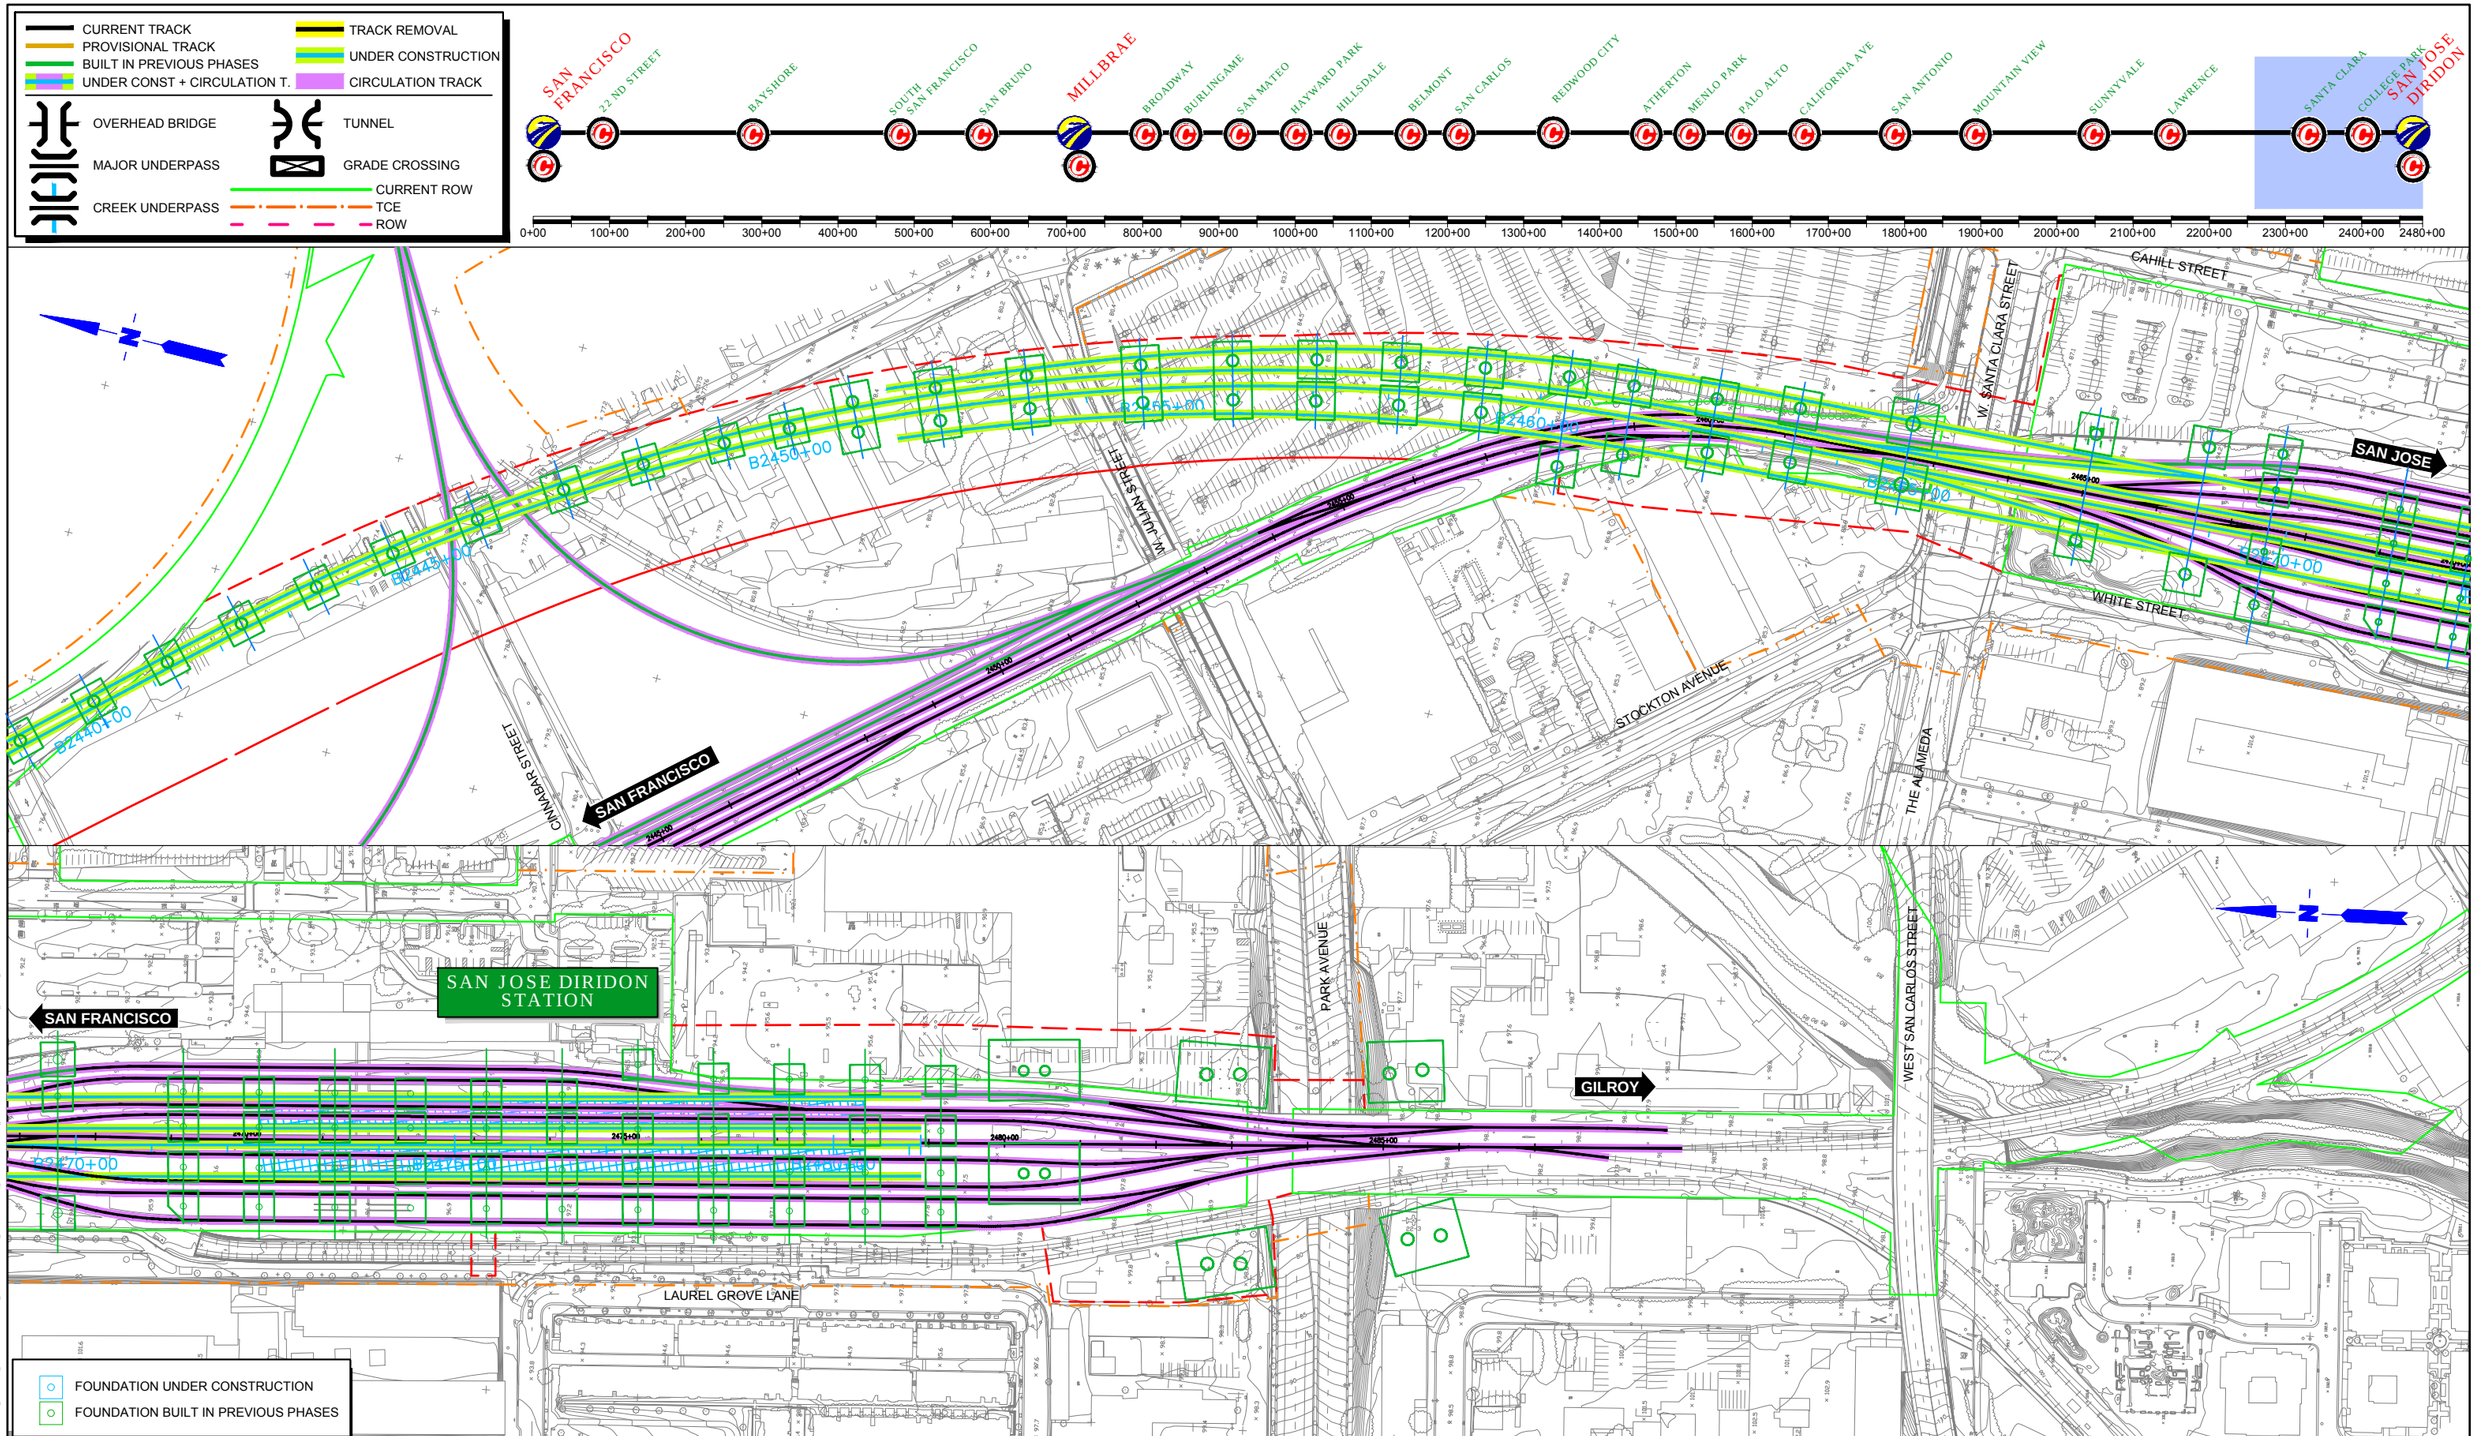

REV	DATE	BY	SUB	APP	DESCRIPTION

DESIGNED BY
DRAWN BY
CHECKED BY
IN CHARGE
DATE MAY/2017

15% DRAFT SUBMITTAL FOR INTERNAL USE ONLY

NOT FOR CONSTRUCTION

prointec 12 Burgos Ave. 11th Floor Madrid, SP 28036

HNTB 1111 Broadway 9th Floor Oakland, CA 94607

CALIFORNIA HIGH-SPEED RAIL AUTHORITY

CALIFORNIA HIGH-SPEED TRAIN PROJECT
SAN FRANCISCO TO SAN JOSE
SAN JOSE. ALTERNATIVE A
CONSTRUCTION PHASES
PLAN
PHASE 4

CONTRACT NO.
DRAWING NO.
SCALE 1"= 200'
SHEET NO. 4 OF 4

$FILE$ $PLTDRVS$ $PENTBL$ $TIME$ $DATE$ $USER$

REV	DATE	BY	SUB	APP	DESCRIPTION

DESIGNED BY
DRAWN BY
CHECKED BY
IN CHARGE
DATE MAY/2017

15% DRAFT SUBMITTAL FOR INTERNAL USE ONLY

NOT FOR CONSTRUCTION

prointec 12 Burgos Ave. 11th Floor Madrid, SP 28036

HNTB 1111 Broadway 9th Floor Oakland, CA 94607

CALIFORNIA HIGH-SPEED RAIL AUTHORITY

CALIFORNIA HIGH-SPEED TRAIN PROJECT
SAN FRANCISCO TO SAN JOSE

SAN JOSE. ALTERNATIVE A
CONSTRUCTION PHASES
PLAN
FINAL PHASE

CONTRACT NO.
DRAWING NO.
SCALE 1"= 200'
SHEET NO. 1 OF 4

$FILE$
$PLTDRVS$
$PENTBL$
$TIME$
$DATE$
$USER$

CURRENT TRACK
PROVISIONAL TRACK
BUILT IN PREVIOUS PHASES
UNDER CONST + CIRCULATION T.
TRACK REMOVAL
UNDER CONSTRUCTION
CIRCULATION TRACK
OVERHEAD BRIDGE
TUNNEL
MAJOR UNDERPASS
GRADE CROSSING
CREEK UNDERPASS
CURRENT ROW
TCE
ROW

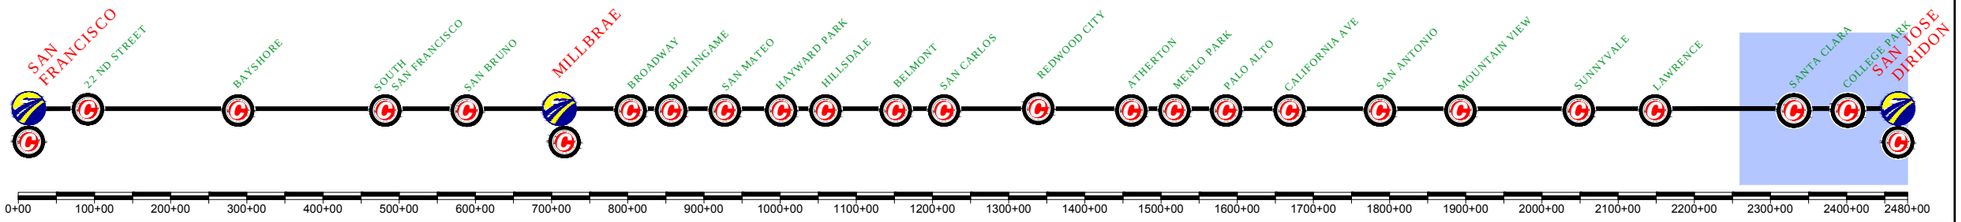

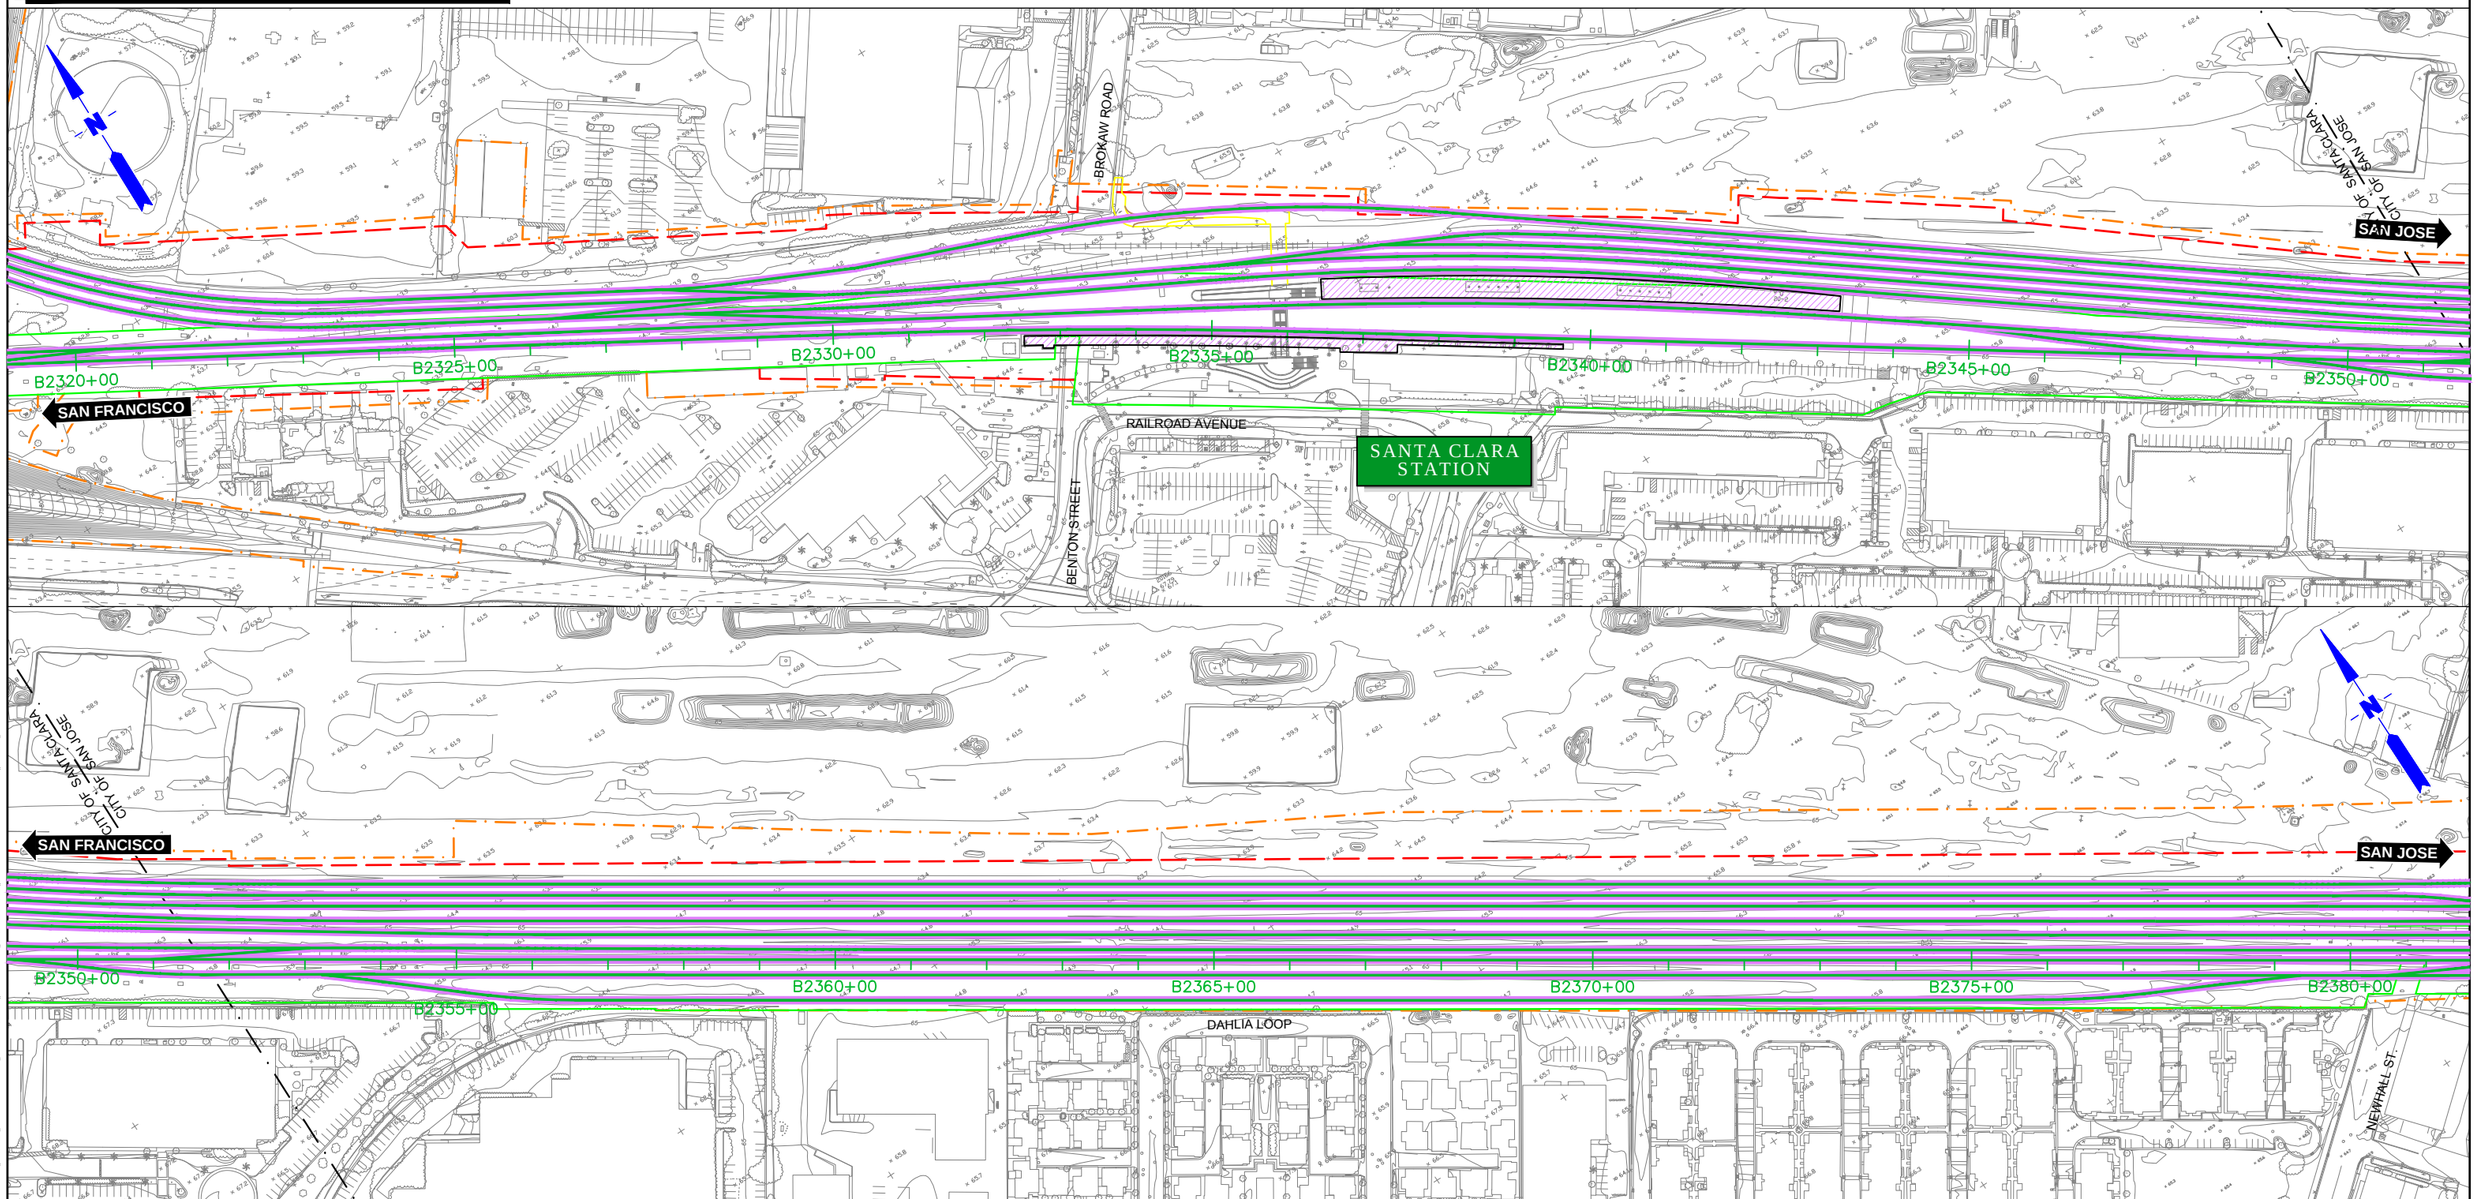

$FILE$
$PLTDRVS$
$PENTBLS$
$TIME$
$DATE$
$USER$

REV	DATE	BY	SUB	APP	DESCRIPTION

DESIGNED BY
DRAWN BY
CHECKED BY
IN CHARGE
DATE MAY/2017

15% DRAFT SUBMITTAL FOR INTERNAL USE ONLY

NOT FOR CONSTRUCTION

prointec 12 Burgos Ave. 11th Floor Madrid, SP 28036
HNTB 1111 Broadway 9th Floor Oakland, CA 94607

CALIFORNIA HIGH-SPEED RAIL AUTHORITY

CALIFORNIA HIGH-SPEED TRAIN PROJECT
SAN FRANCISCO TO SAN JOSE

SAN JOSE. ALTERNATIVE A
CONSTRUCTION PHASES
PLAN
FINAL PHASE

CONTRACT NO.
DRAWING NO.
SCALE 1"= 200'
SHEET NO. 2 OF 4

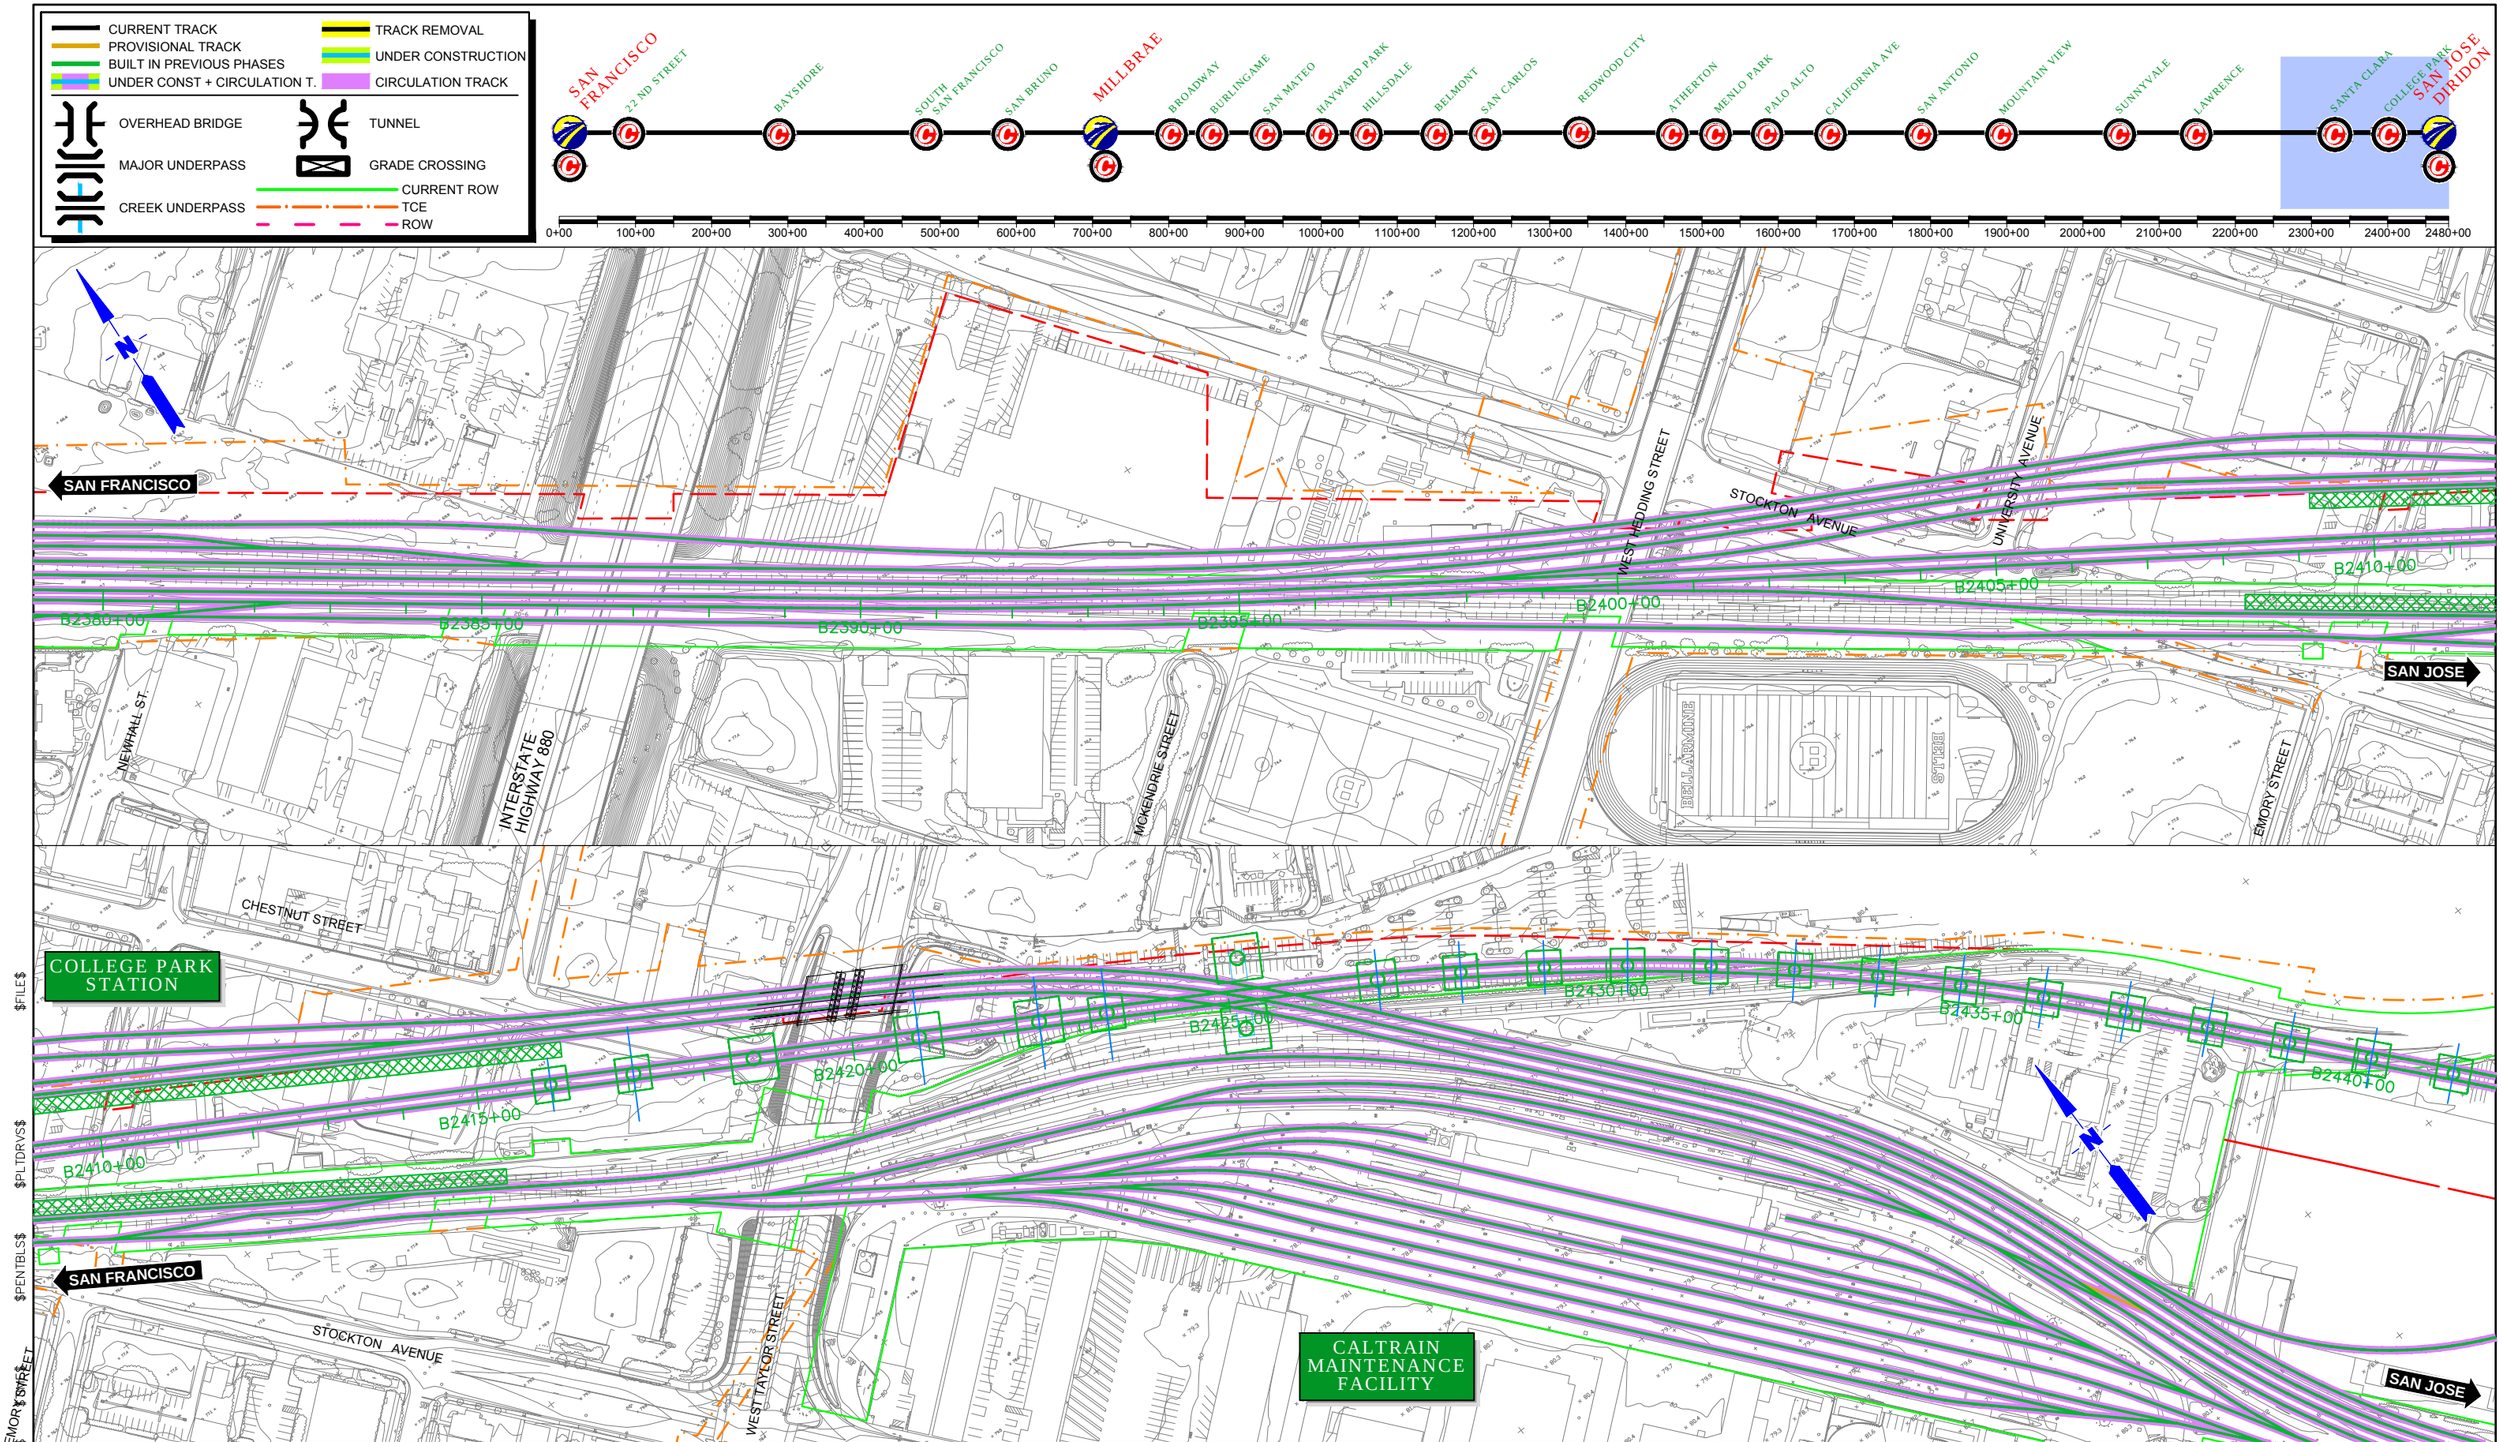

REV	DATE	BY	SUB	APP	DESCRIPTION

DESIGNED BY
DRAWN BY
CHECKED BY
IN CHARGE
DATE MAY/2017

15% DRAFT SUBMITTAL FOR INTERNAL USE ONLY

NOT FOR CONSTRUCTION

prointec 12 Burgos Ave. 11th Floor Madrid, SP 28036

HNTB 1111 Broadway 9th Floor Oakland, CA 94607

CALIFORNIA HIGH-SPEED RAIL AUTHORITY

CALIFORNIA HIGH-SPEED TRAIN PROJECT
SAN FRANCISCO TO SAN JOSE
SAN JOSE. ALTERNATIVE A
CONSTRUCTION PHASES
PLAN
FINAL PHASE

CONTRACT NO.
DRAWING NO.
SCALE 1"= 200'
SHEET NO. 3 OF 4

$FILE$
$PLTDRVS$
$PENTBLS$
$DATE$
$USER$

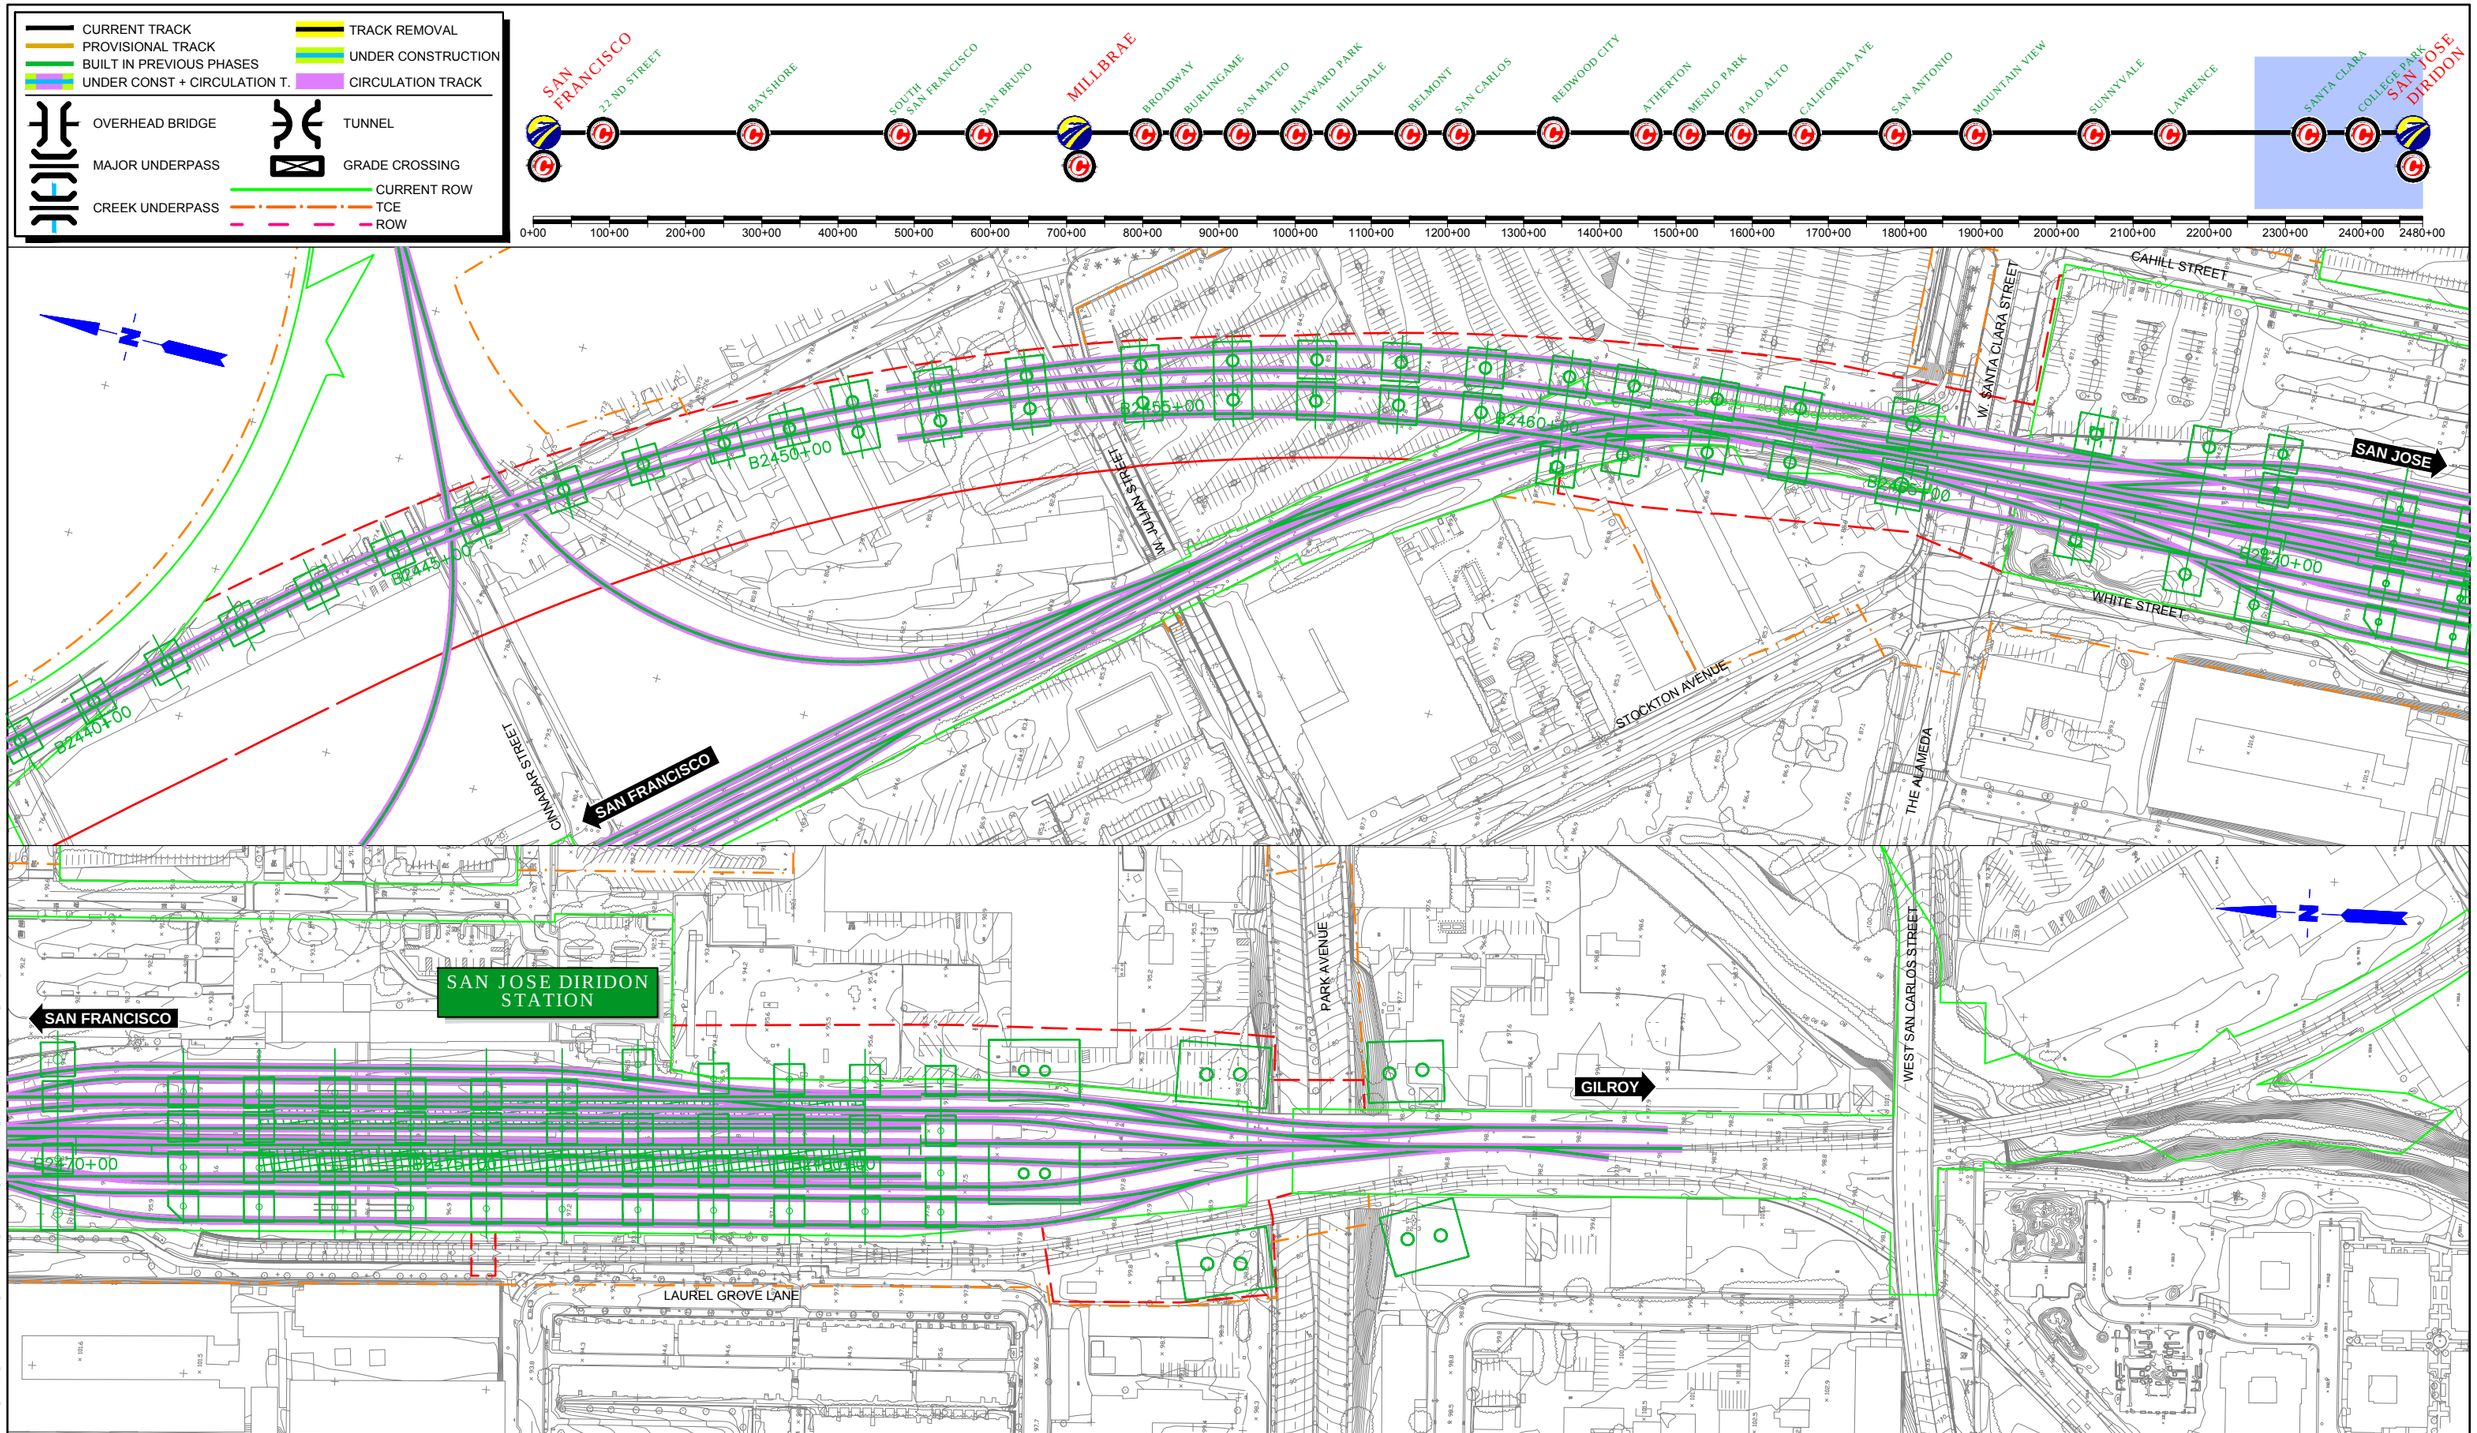

REV	DATE	BY	SUB	APP	DESCRIPTION

DESIGNED BY
DRAWN BY
CHECKED BY
IN CHARGE
DATE MAY/2017

15% DRAFT SUBMITTAL FOR INTERNAL USE ONLY

NOT FOR CONSTRUCTION

prointec 12 Burgos Ave. 11th Floor Madrid, SP 28036

HNTB 1111 Broadway 9th Floor Oakland, CA 94607

CALIFORNIA HIGH-SPEED RAIL AUTHORITY

CALIFORNIA HIGH-SPEED TRAIN PROJECT
SAN FRANCISCO TO SAN JOSE
SAN JOSE. ALTERNATIVE A
CONSTRUCTION PHASES
PLAN
FINAL PHASE

CONTRACT NO.
DRAWING NO.
SCALE 1"= 200'
SHEET NO. 4 OF 4

$FILE$ $PLTDRVS$ $PENTBL$ $TIME$ $DATE$ $USER$

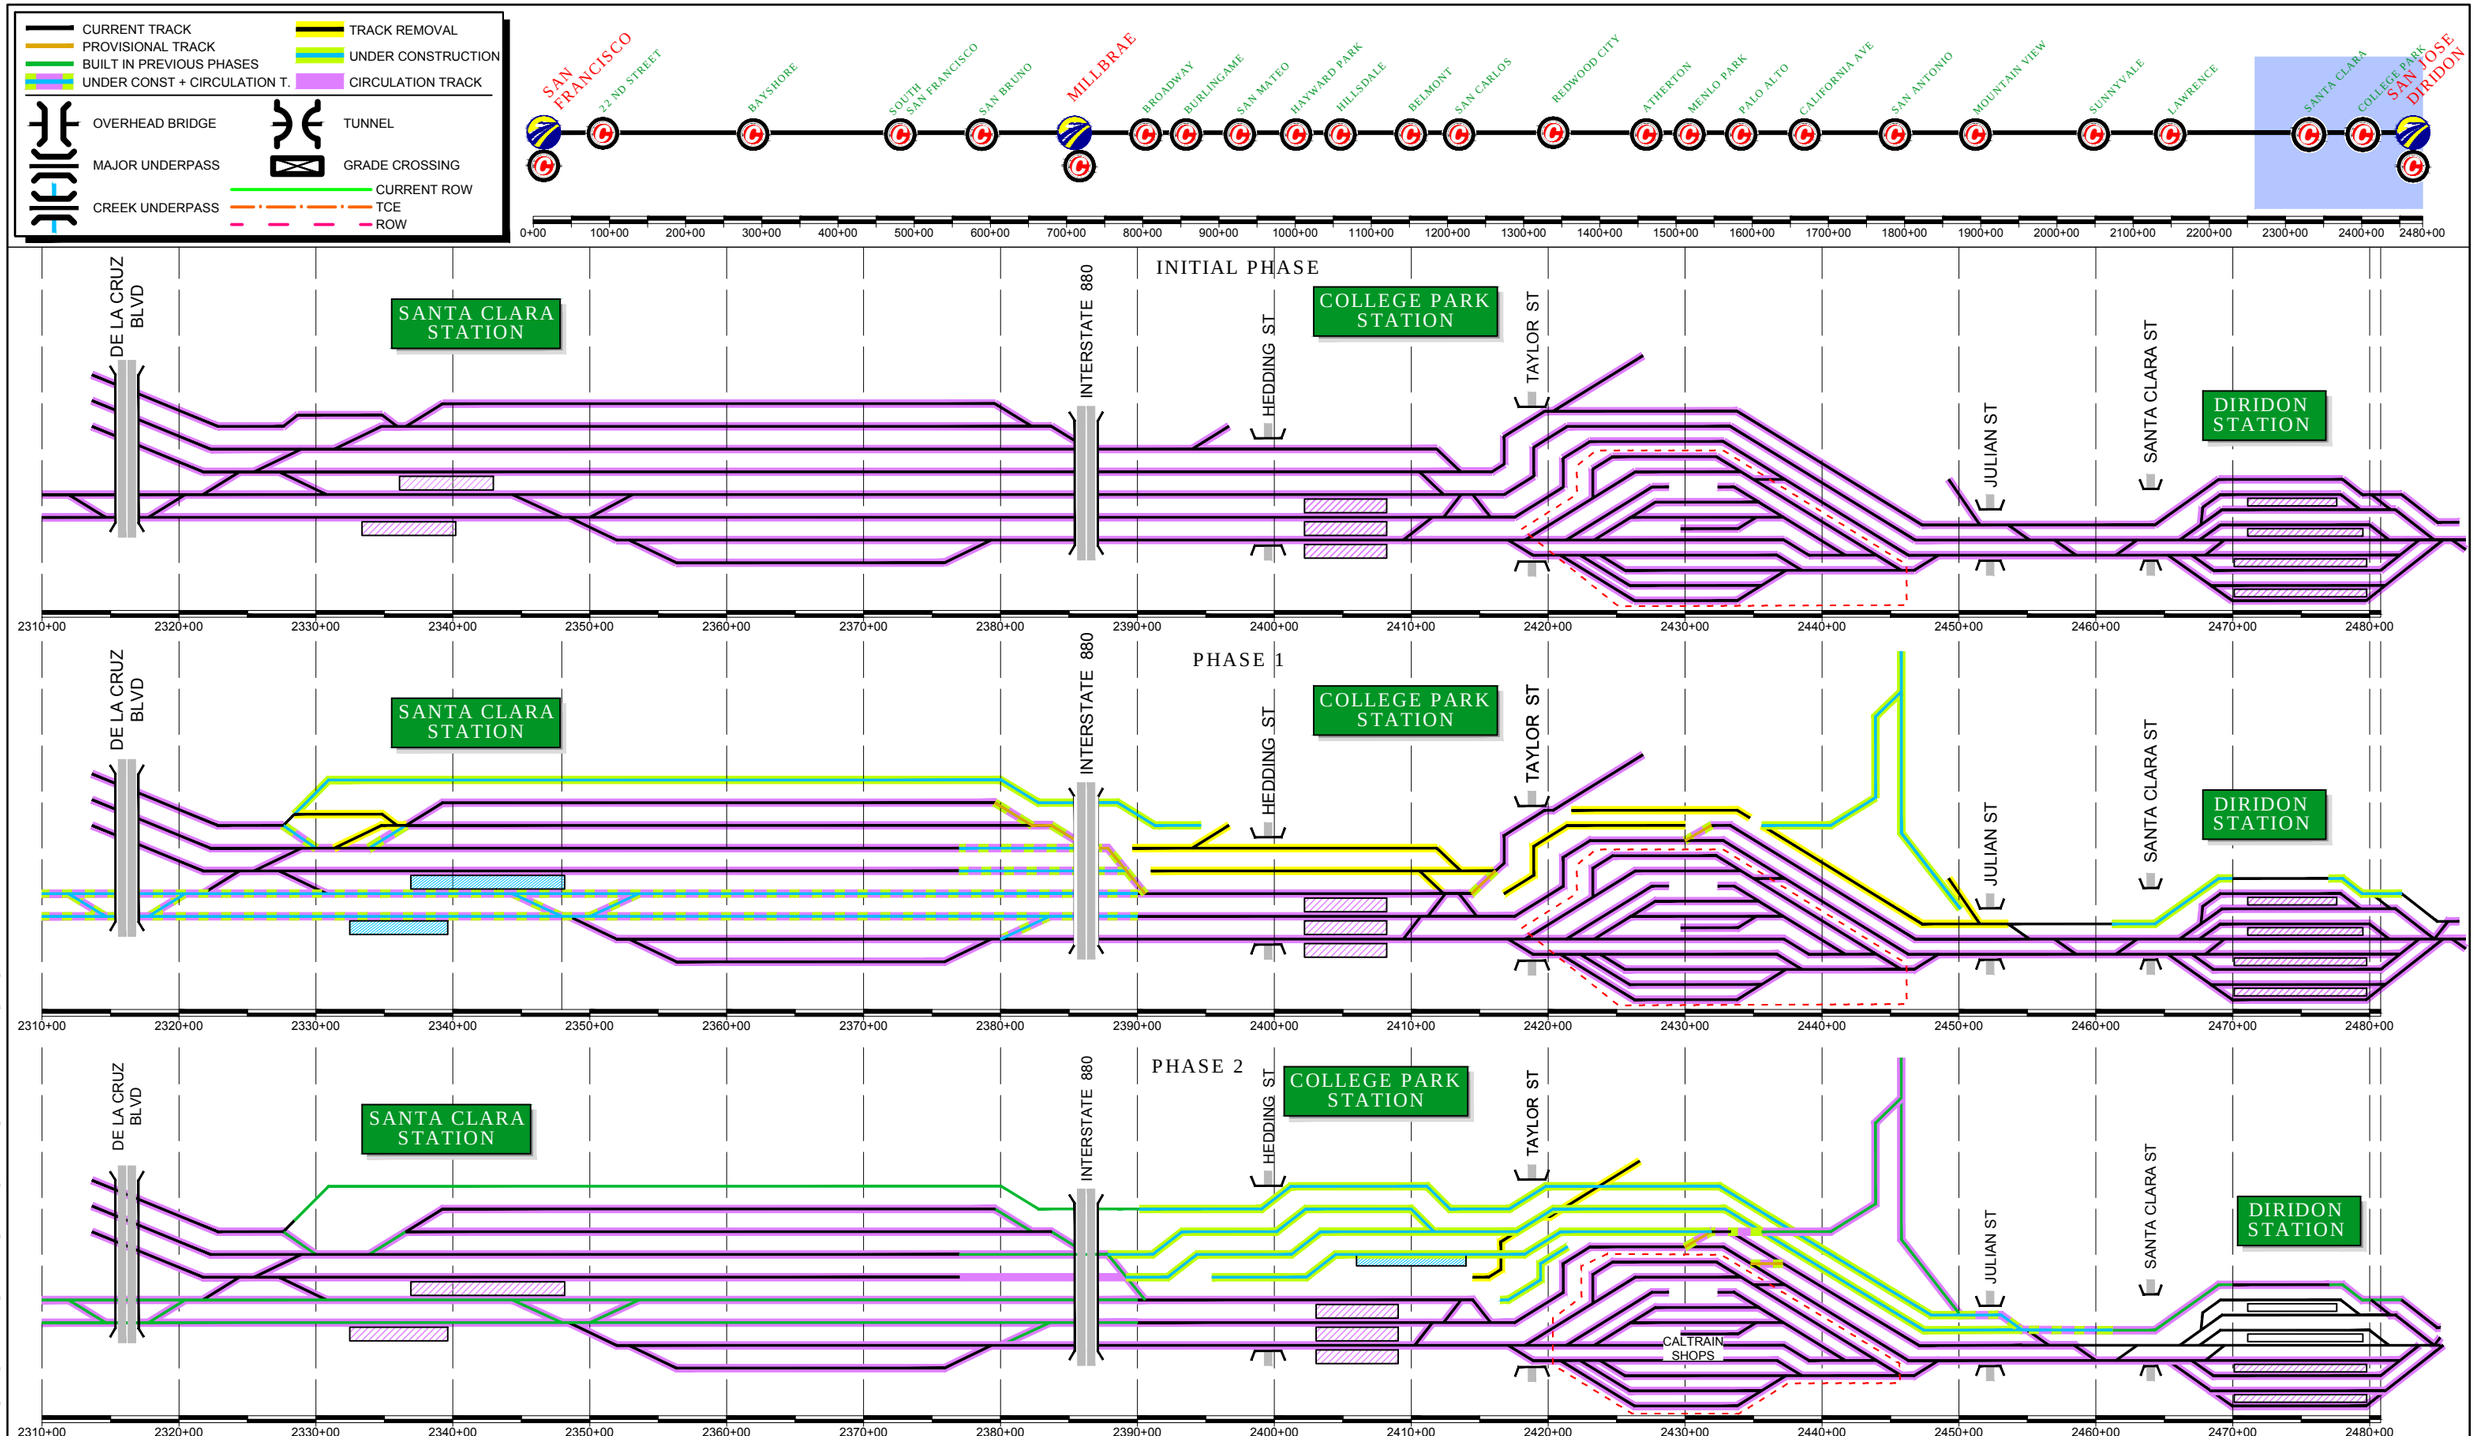

REV	DATE	BY	SUB	APP	DESCRIPTION

DESIGNED BY
DRAWN BY
CHECKED BY
IN CHARGE
DATE MAY/2017

15% DRAFT SUBMITTAL FOR INTERNAL USE ONLY

NOT FOR CONSTRUCTION

prointec 12 Burgos Ave. 11th Floor Madrid, SP 28036

HNTB 1111 Broadway 9th Floor Oakland, CA 94607

CALIFORNIA HIGH-SPEED RAIL AUTHORITY

CALIFORNIA HIGH-SPEED TRAIN PROJECT
SAN FRANCISCO TO SAN JOSE
SAN JOSE. ALTERNATIVE A
CONSTRUCTION PHASES
SCHEME

CONTRACT NO.
DRAWING NO.
SCALE NOT TO SCALE
SHEET NO. 1 OF 2

$FILE$
$PLTDRV$
$PENTBL$
$TIME$
$DATE$
$USER$

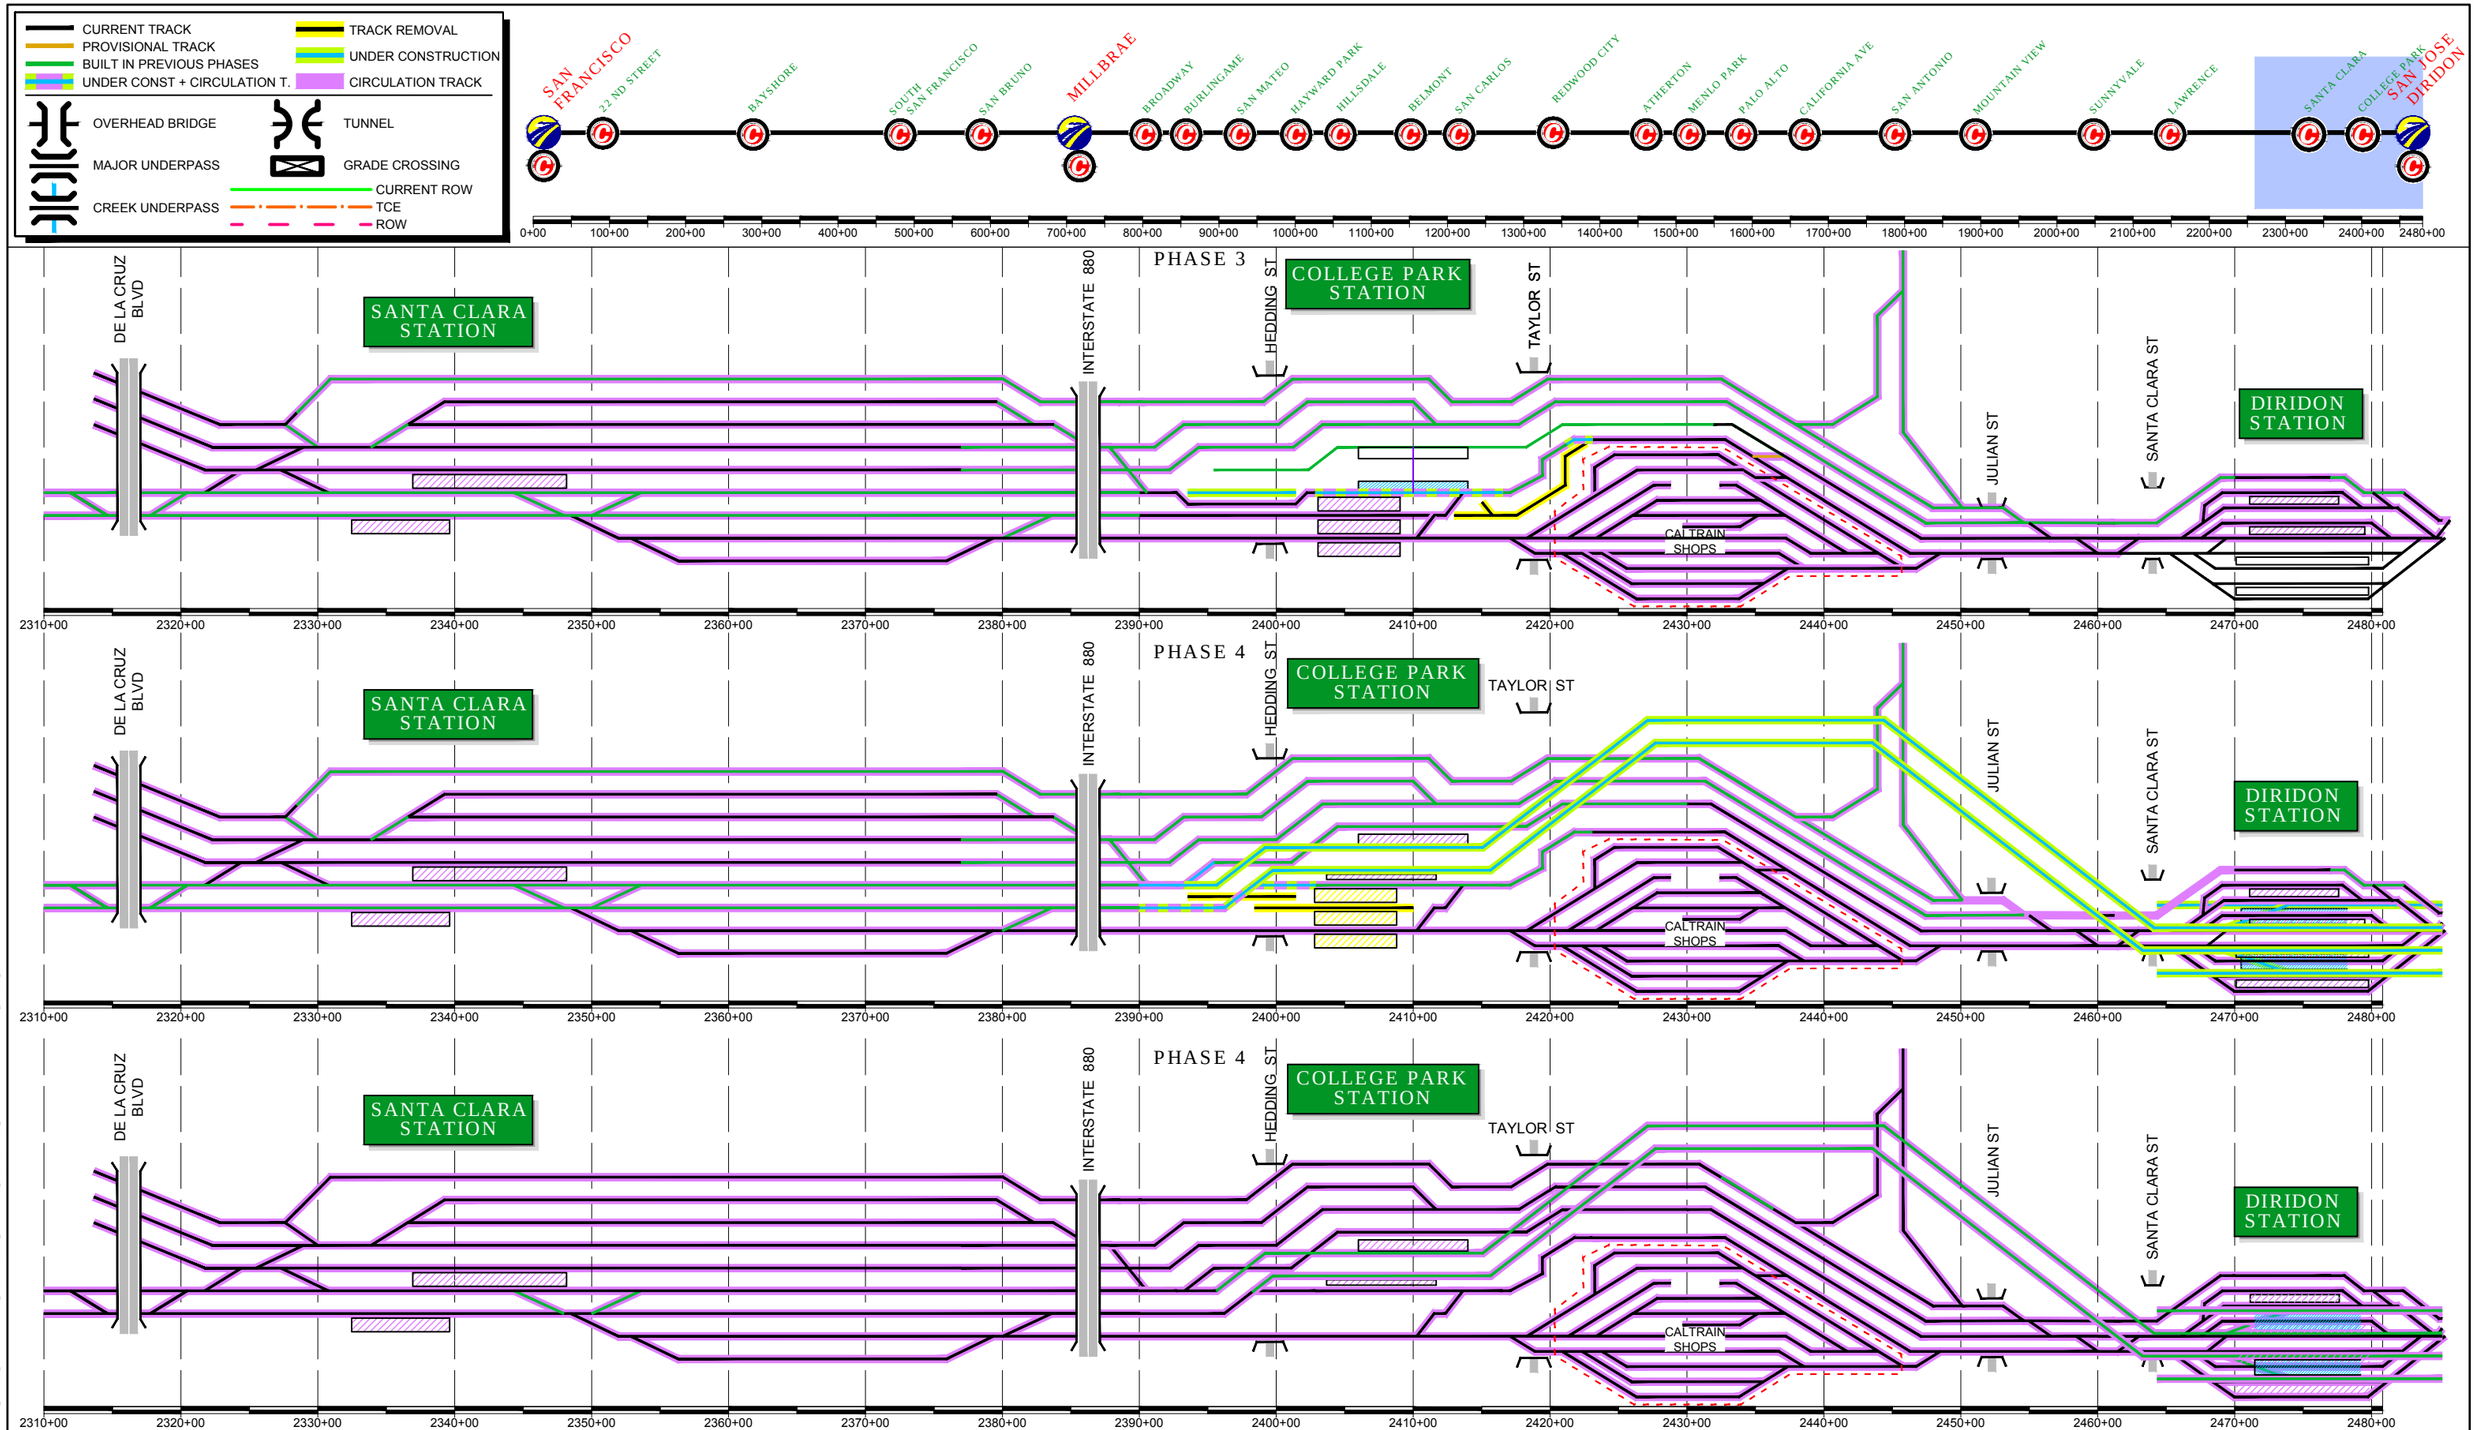

$FILE$
$PLTDRVS$
$PENTBLS$
$TIME$
$DATE$
$USER$

REV	DATE	BY	SUB	APP	DESCRIPTION

DESIGNED BY
DRAWN BY
CHECKED BY
IN CHARGE
DATE MAY/2017

15% DRAFT SUBMITTAL FOR INTERNAL USE ONLY

NOT FOR CONSTRUCTION

prointec 12 Burgos Ave. 11th Floor Madrid, SP 28036

HNTB 1111 Broadway 9th Floor Oakland, CA 94607

CALIFORNIA HIGH-SPEED RAIL AUTHORITY

CALIFORNIA HIGH-SPEED TRAIN PROJECT
SAN FRANCISCO TO SAN JOSE
SAN JOSE. ALTERNATIVE A
CONSTRUCTION PHASES
SCHEME

CONTRACT NO.
DRAWING NO.
SCALE NOT TO SCALE
SHEET NO. 2 OF 2

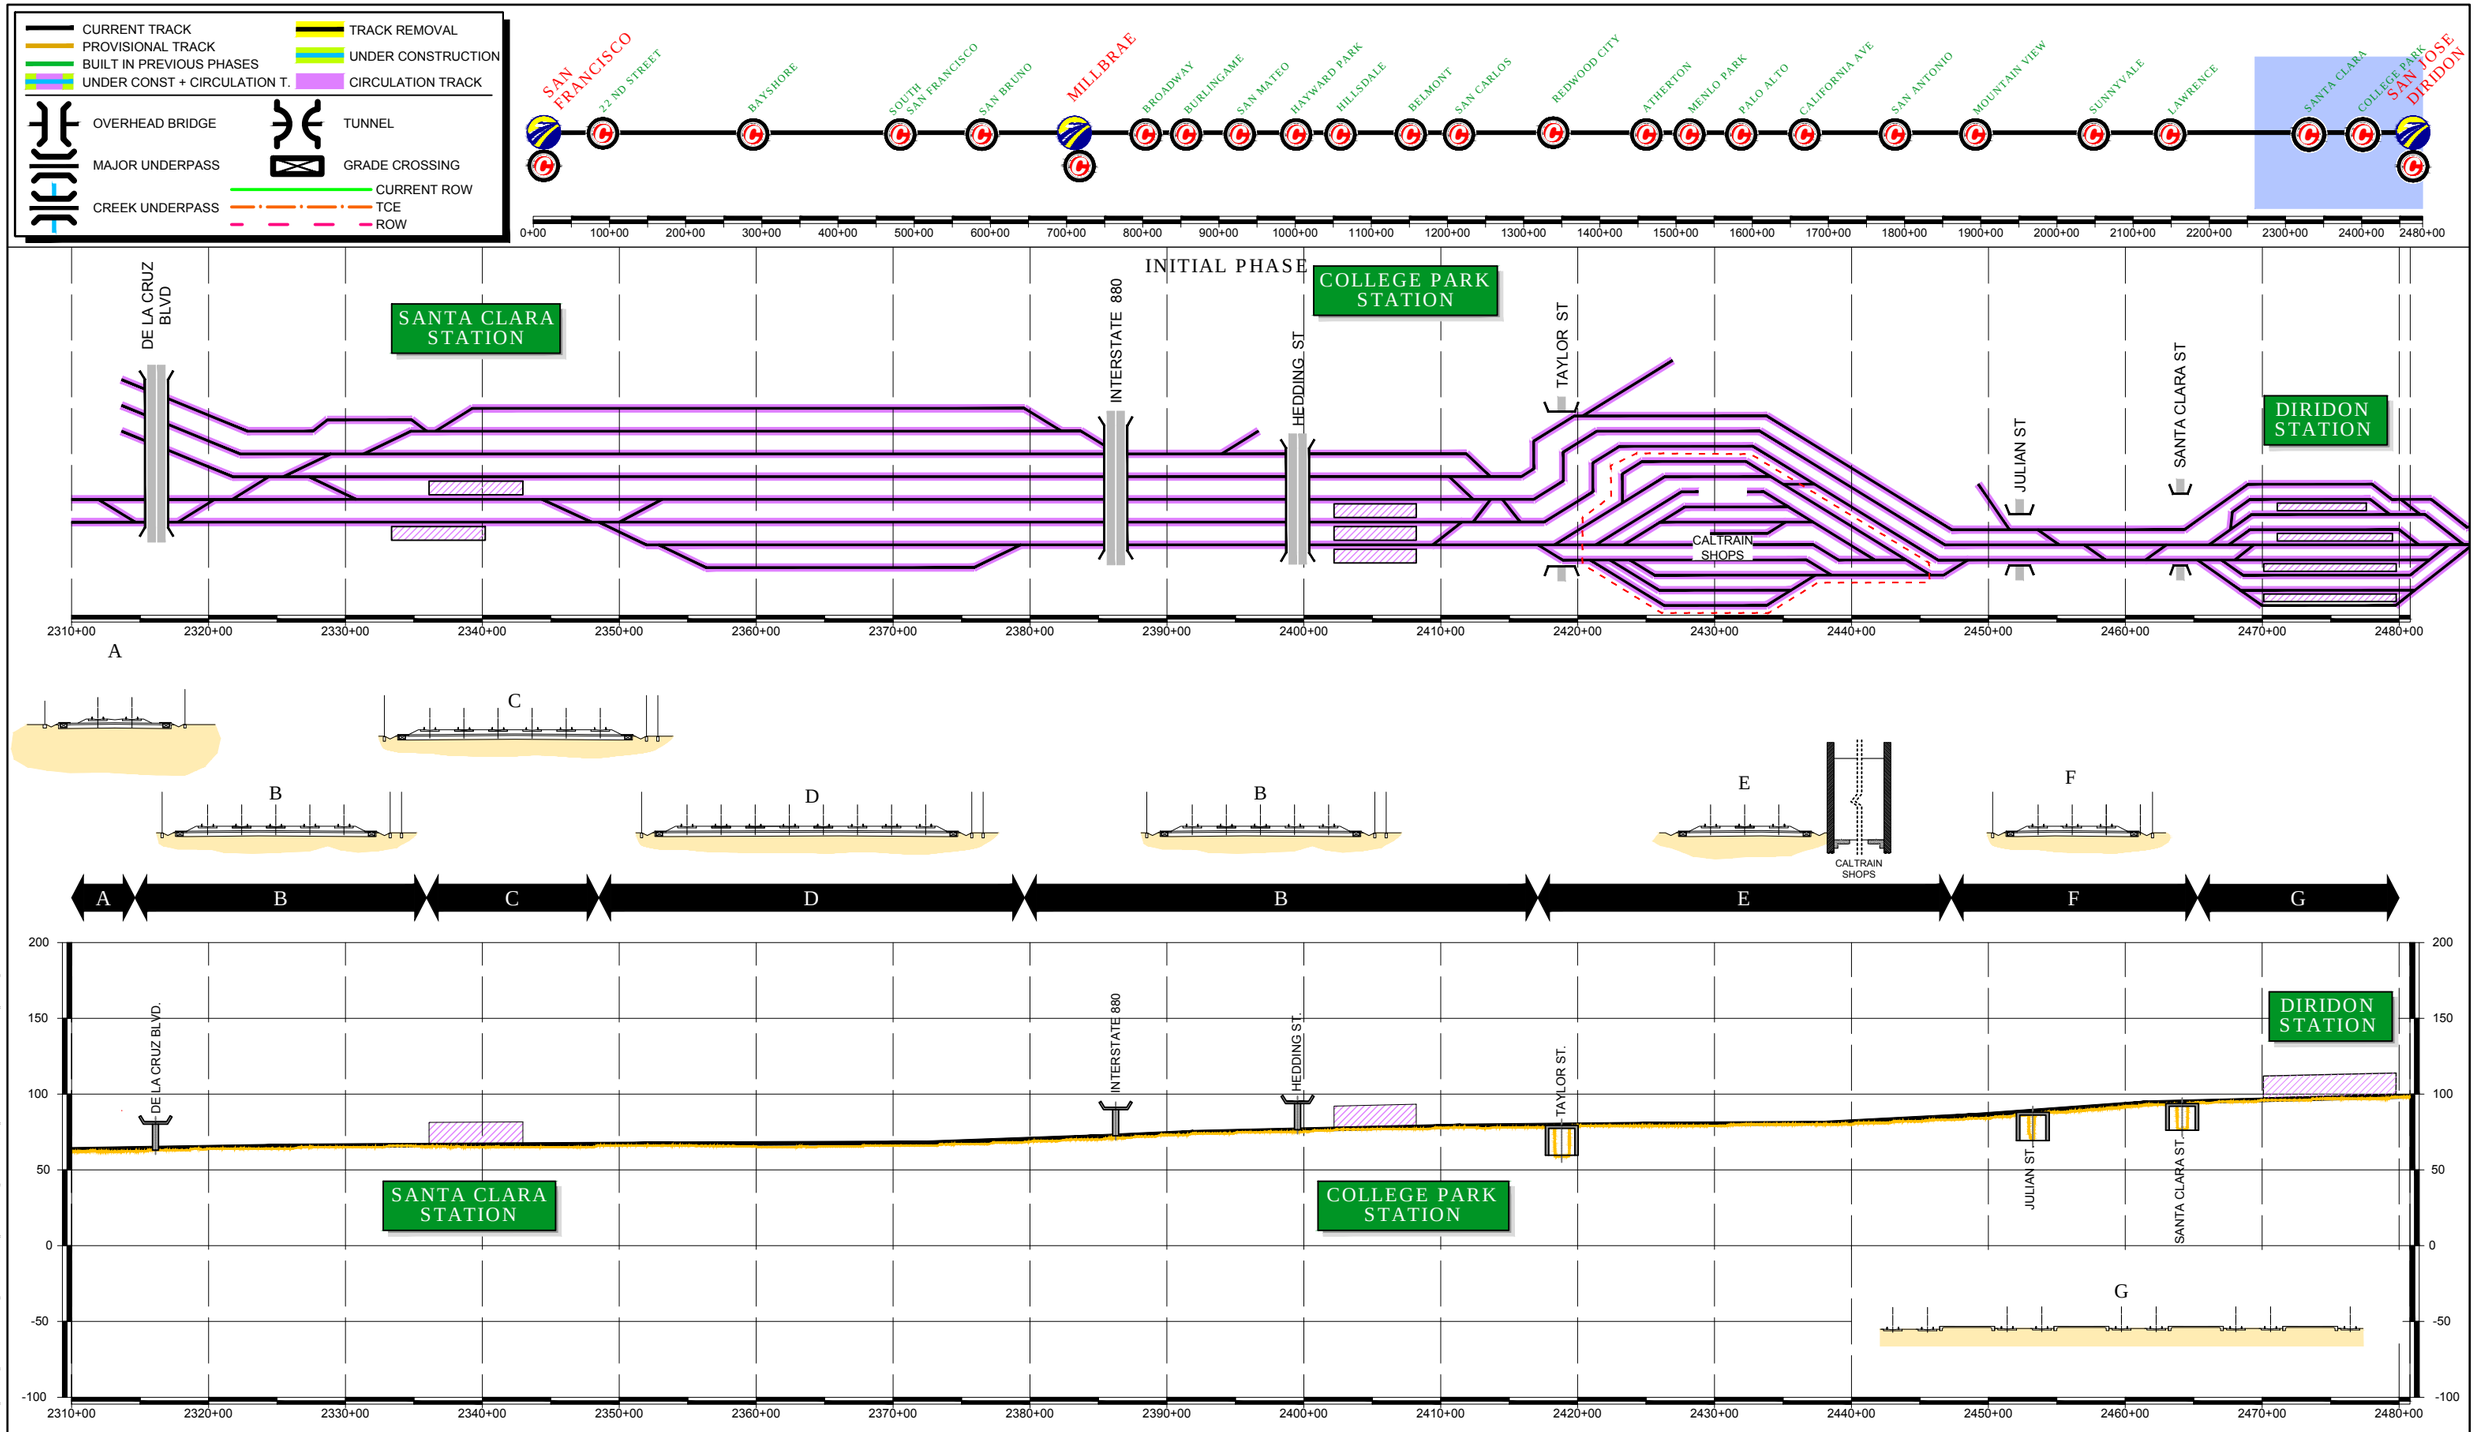

REV	DATE	BY	SUB	APP	DESCRIPTION

DESIGNED BY
DRAWN BY
CHECKED BY
IN CHARGE
DATE MAY/2017

15% DRAFT
SUBMITTAL
FOR INTERNAL
USE ONLY

NOT FOR
CONSTRUCTION

prointec 12 Burgos Ave. 11th Floor Madrid, SP 28036
HNTB 1111 Broadway 9th Floor Oakland, CA 94607

CALIFORNIA HIGH-SPEED RAIL AUTHORITY

CALIFORNIA HIGH-SPEED TRAIN PROJECT
SAN FRANCISCO TO SAN JOSE
SAN JOSE. ALTERNATIVE A
CONSTRUCTION PHASES
PLAN AND PROFILE SCHEME
INITIAL PHASE

CONTRACT NO.
DRAWING NO.
SCALE NOT TO SCALE
SHEET NO. 1 OF 6

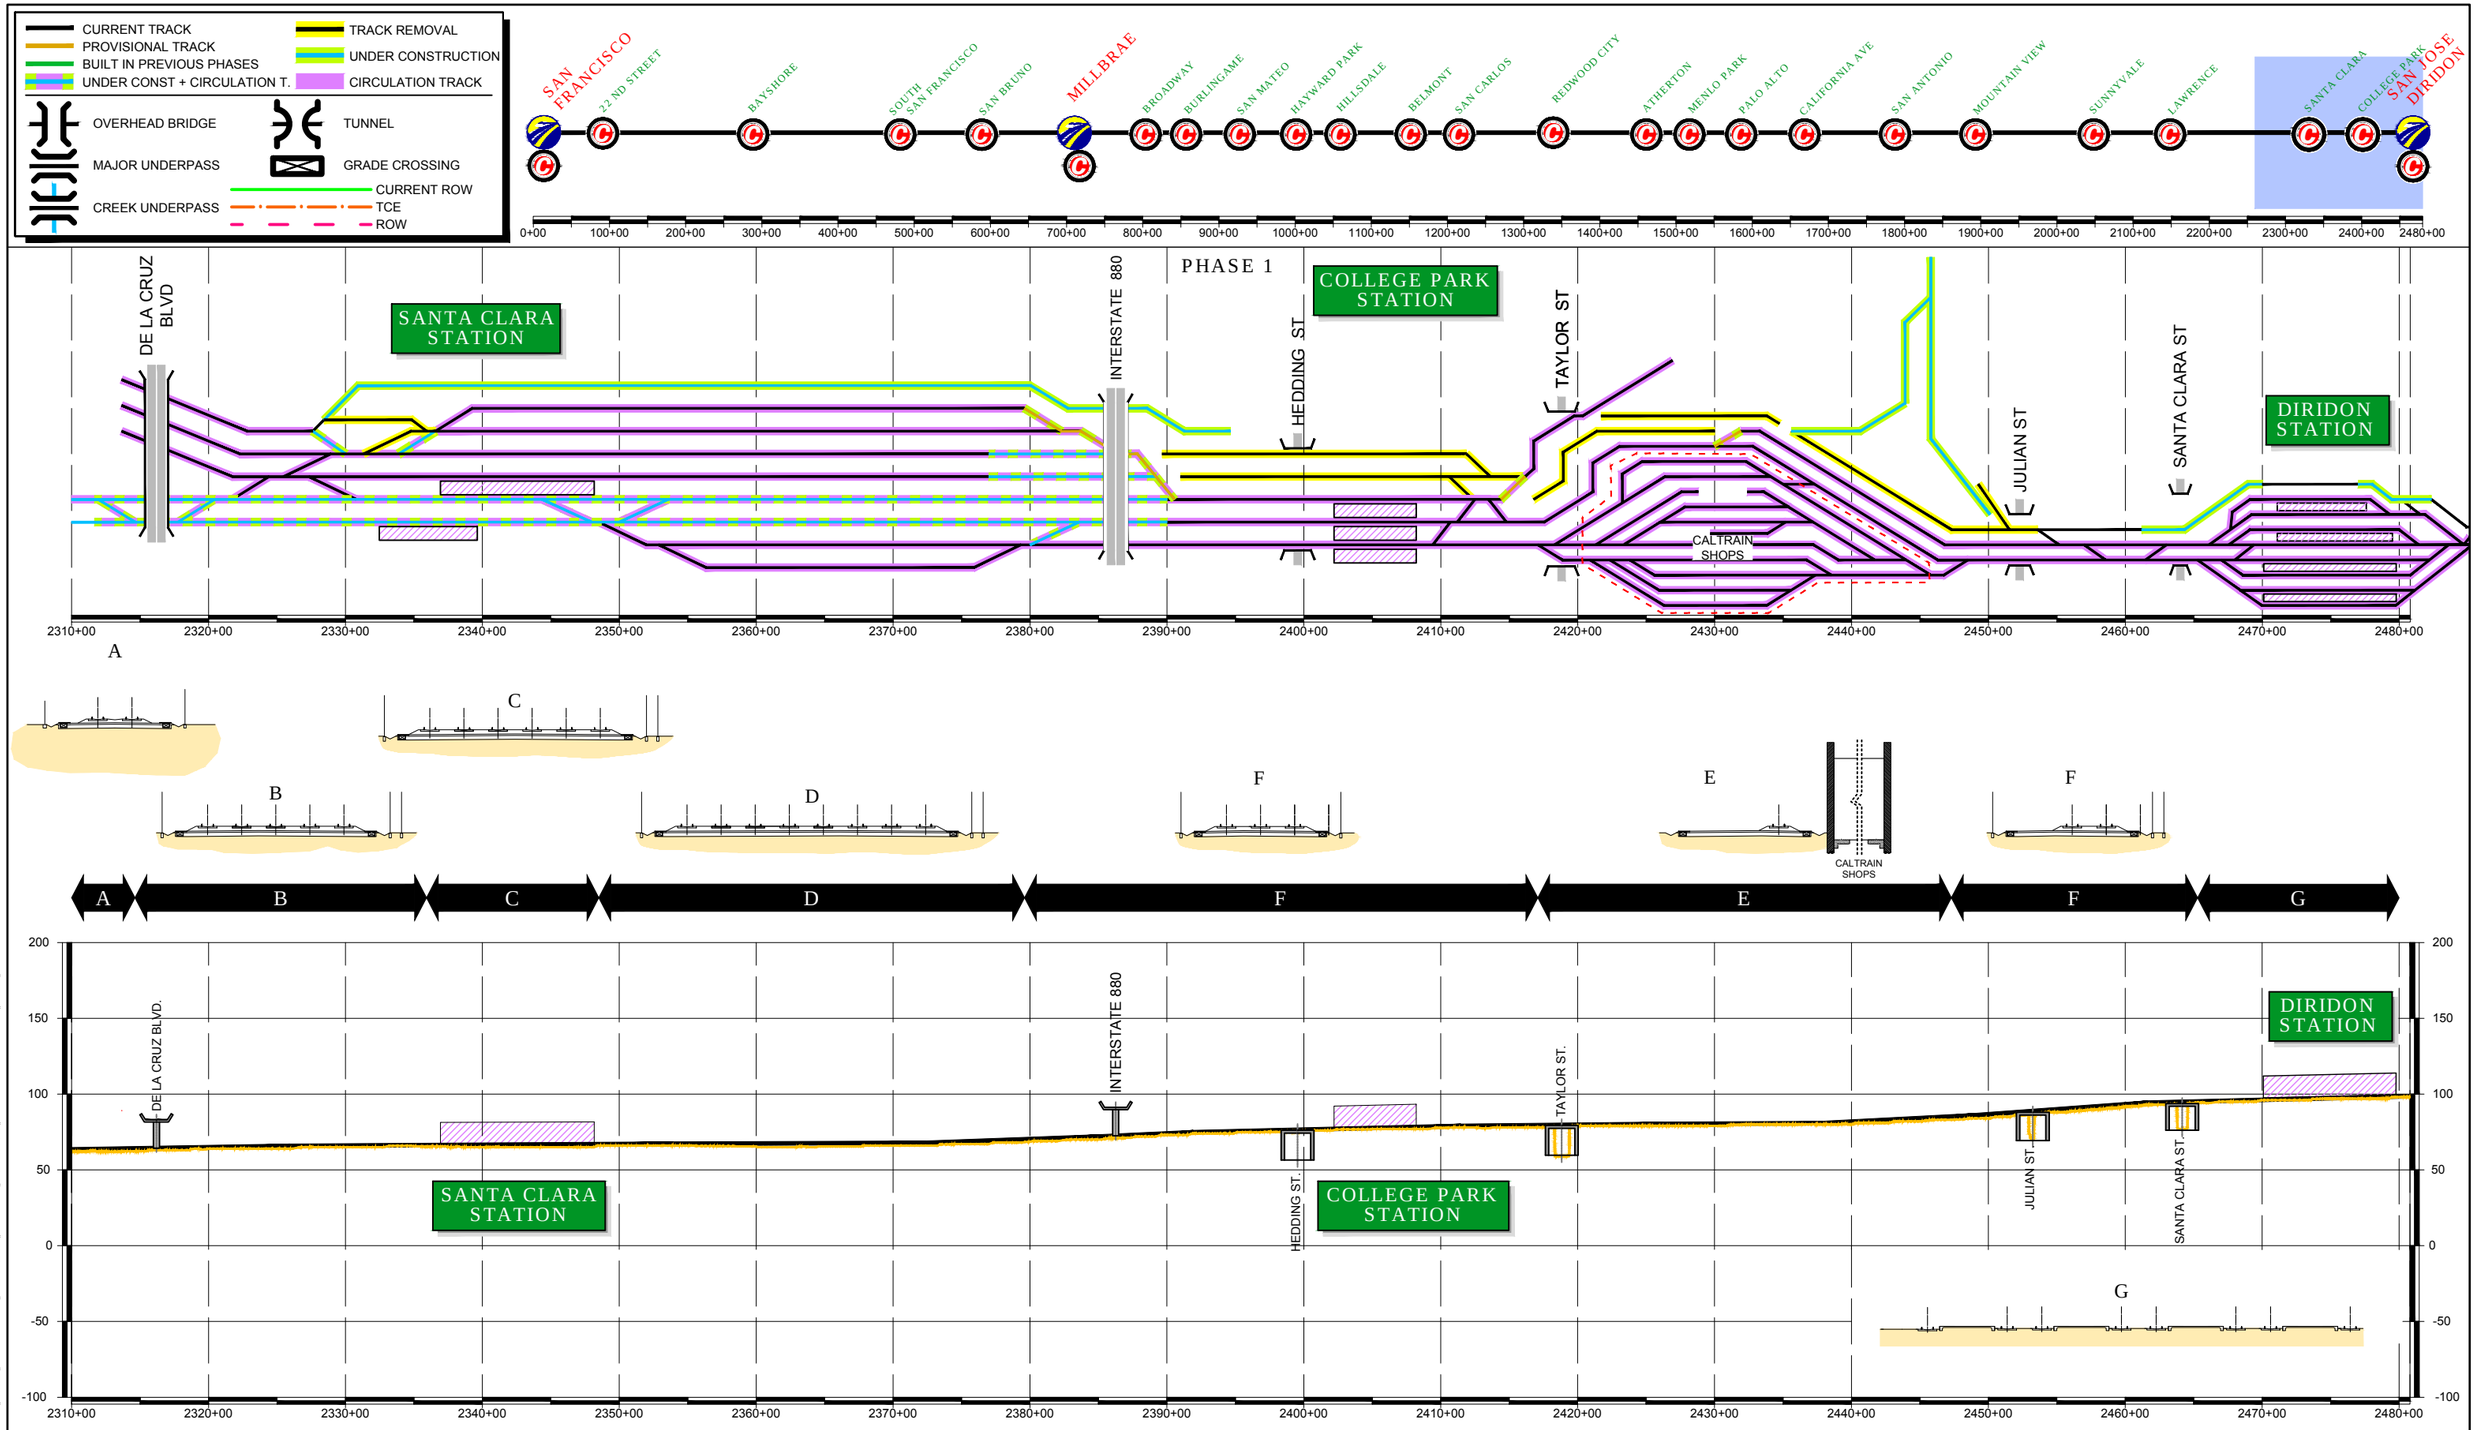

REV	DATE	BY	SUB	APP	DESCRIPTION

DESIGNED BY
DRAWN BY
CHECKED BY
IN CHARGE
DATE MAY/2017

15% DRAFT SUBMITTAL FOR INTERNAL USE ONLY

NOT FOR CONSTRUCTION

prointec 12 Burgos Ave. 11th Floor Madrid, SP 28036

HNTB 1111 Broadway 9th Floor Oakland, CA 94607

CALIFORNIA HIGH-SPEED RAIL AUTHORITY

CALIFORNIA HIGH-SPEED TRAIN PROJECT
SAN FRANCISCO TO SAN JOSE
SAN JOSE. ALTERNATIVE A
CONSTRUCTION PHASES
PLAN AND PROFILE SCHEME
PHASE 1

CONTRACT NO.
DRAWING NO.
SCALE NOT TO SCALE
SHEET NO. 2 OF 6

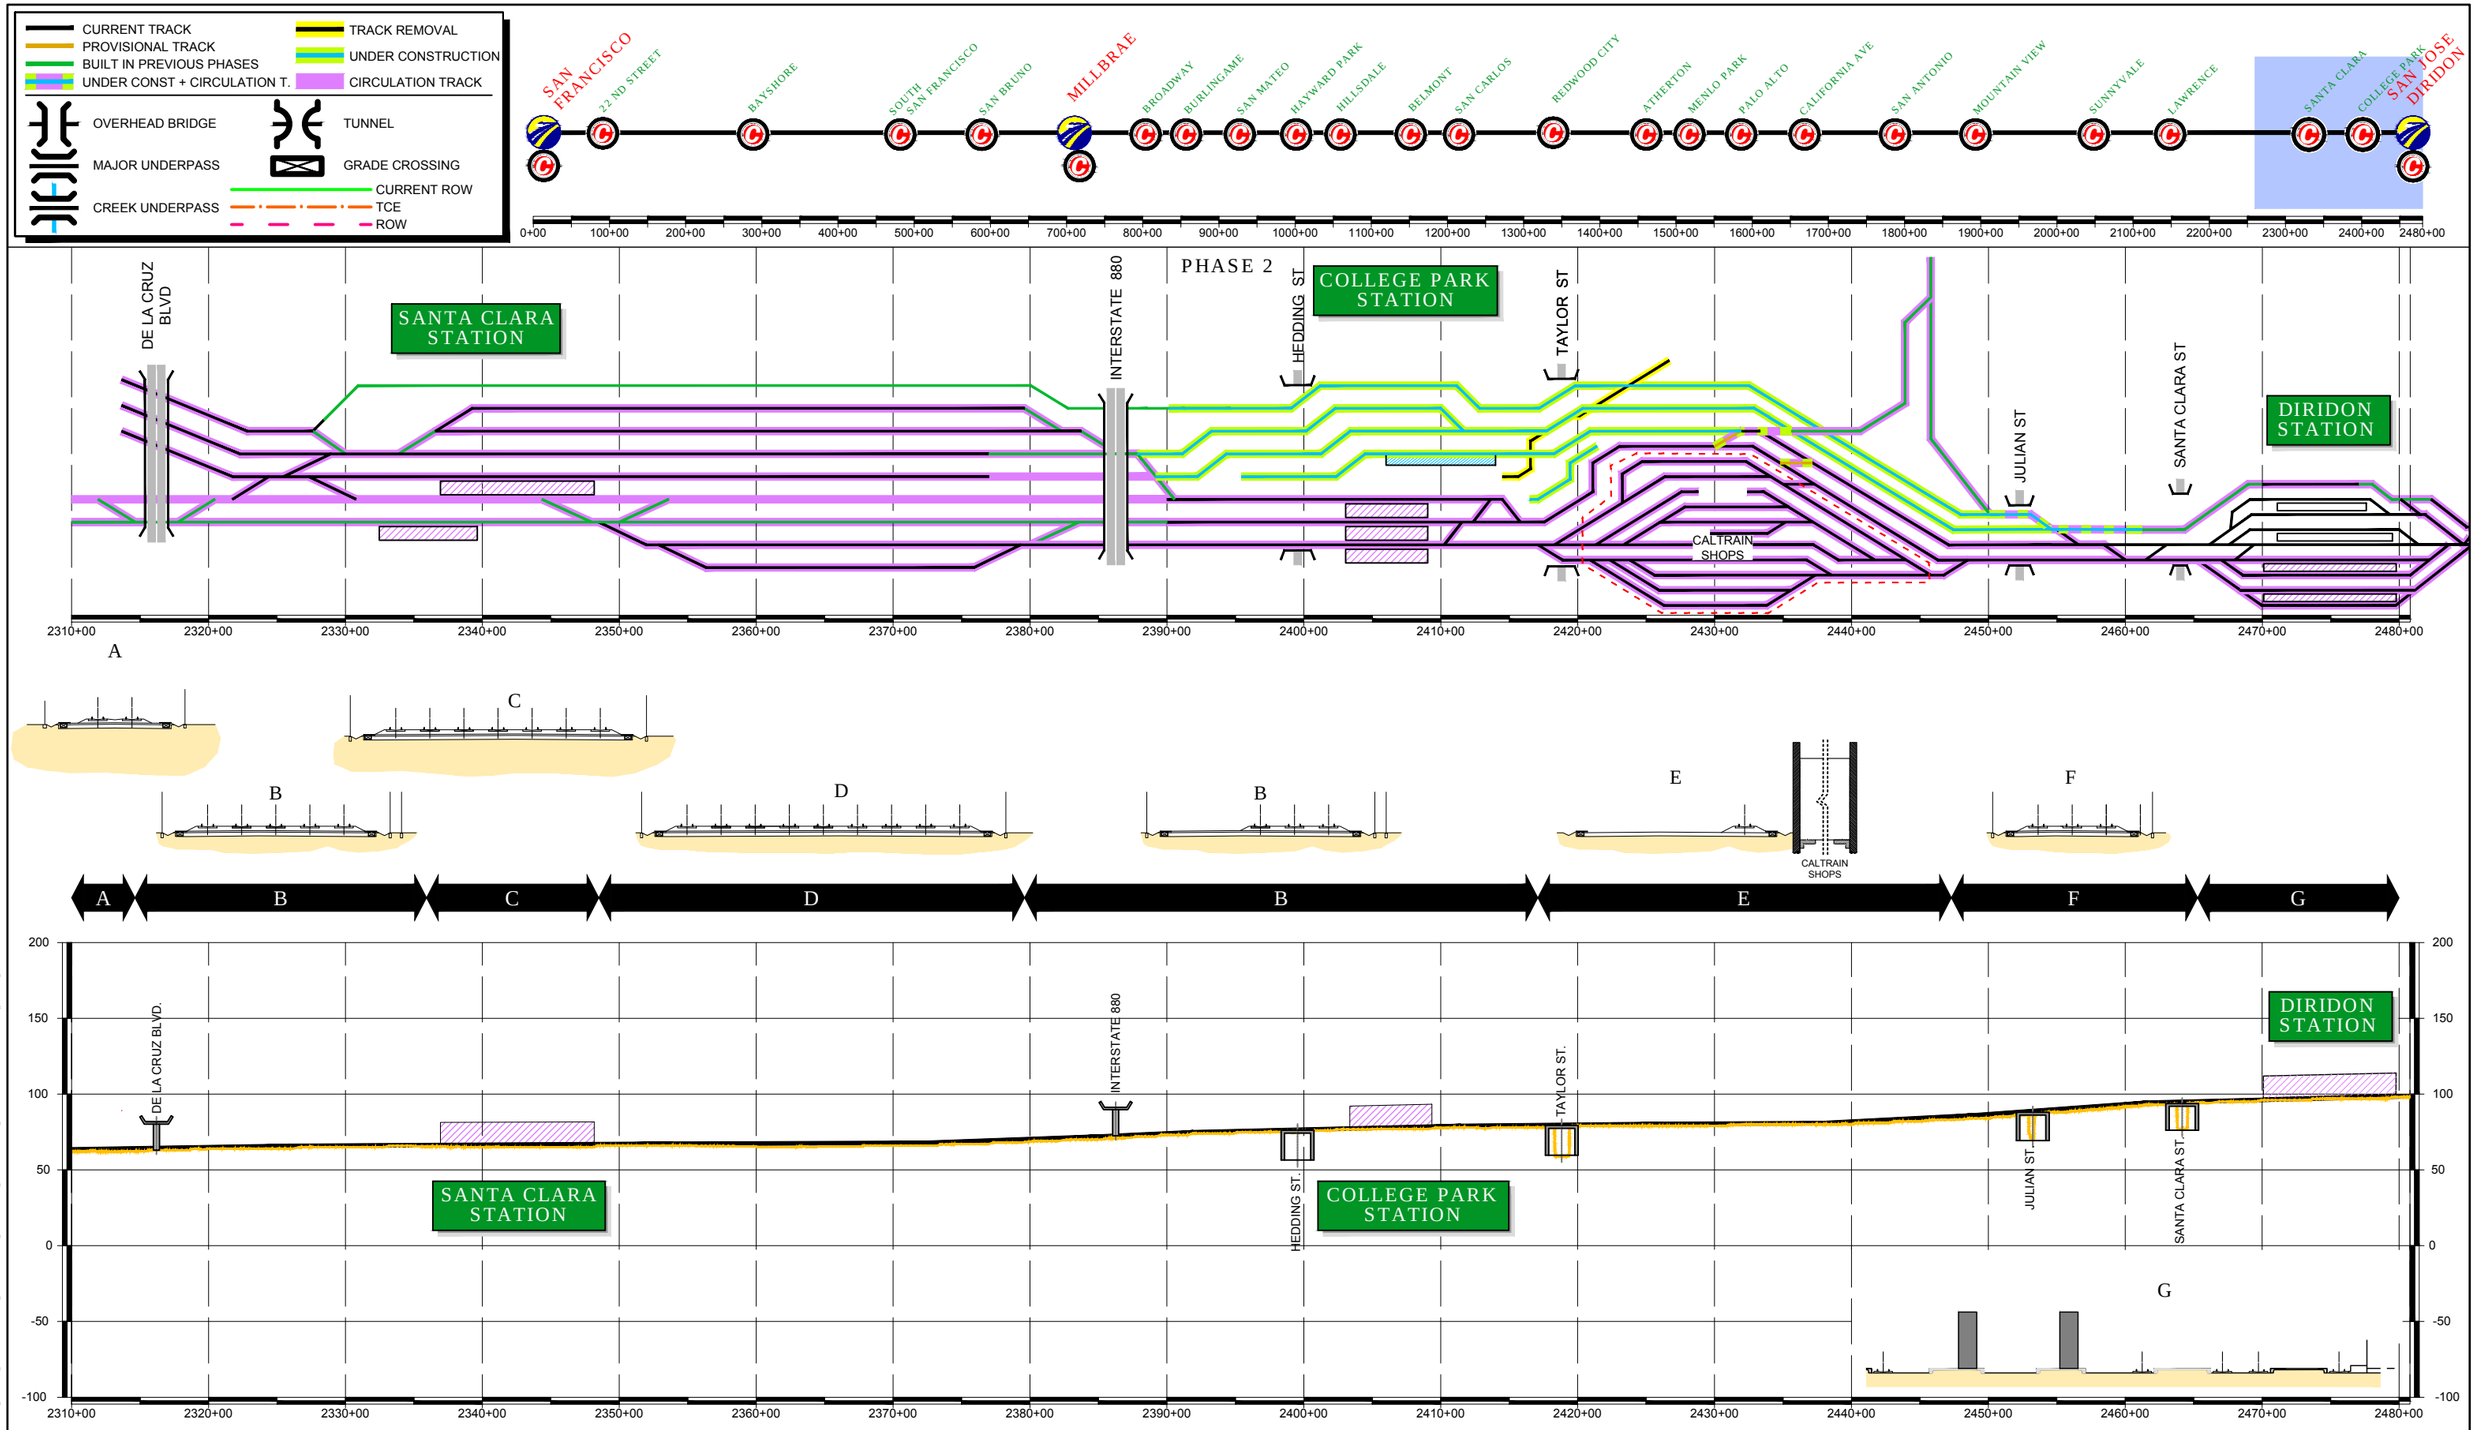

REV	DATE	BY	SUB	APP	DESCRIPTION

DESIGNED BY
DRAWN BY
CHECKED BY
IN CHARGE
DATE MAY/2017

15% DRAFT SUBMITTAL FOR INTERNAL USE ONLY

NOT FOR CONSTRUCTION

prointec 12 Burgos Ave. 11th Floor Madrid, SP 28036

HNTB 1111 Broadway 9th Floor Oakland, CA 94607

CALIFORNIA HIGH-SPEED RAIL AUTHORITY

CALIFORNIA HIGH-SPEED TRAIN PROJECT
SAN FRANCISCO TO SAN JOSE
SAN JOSE. ALTERNATIVE A
CONSTRUCTION PHASES
PLAN AND PROFILE SCHEME
PHASE 2

CONTRACT NO.
DRAWING NO.
SCALE NOT TO SCALE
SHEET NO. 3 OF 6

$FILE$ $PLTDRVS$ $PENTBLS$ $TIME$ $DATE$ $USER$

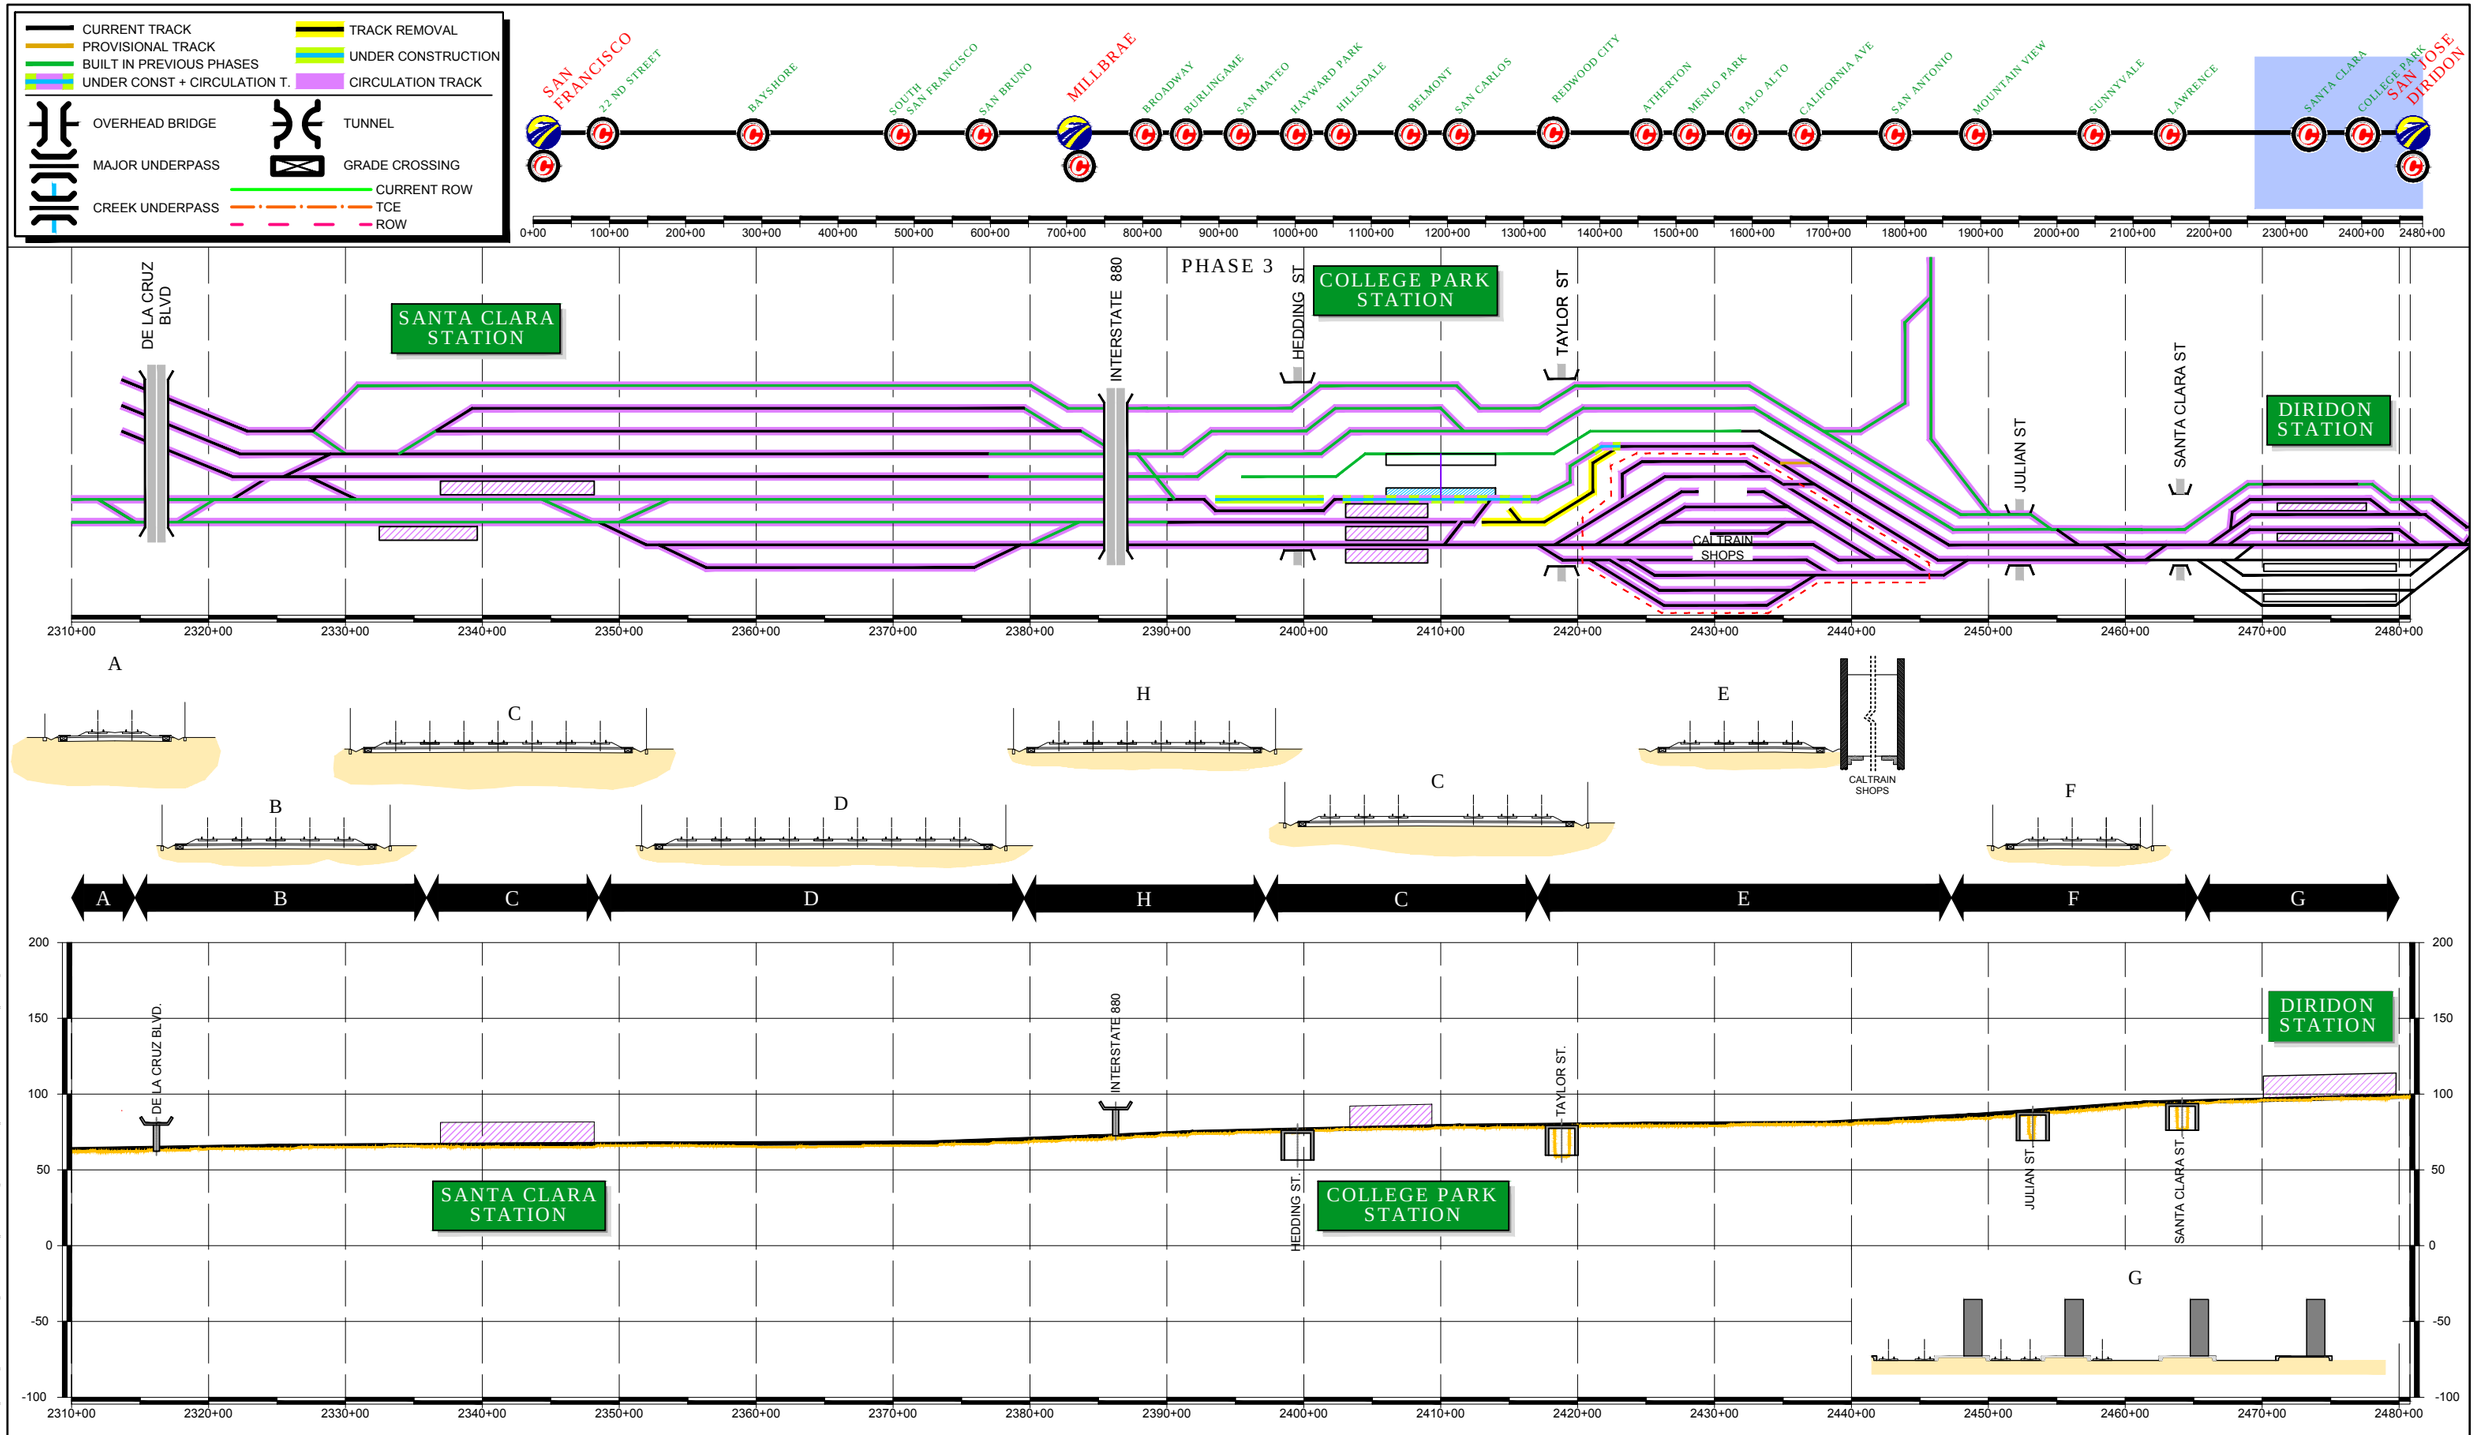

REV	DATE	BY	SUB	APP	DESCRIPTION

DESIGNED BY
DRAWN BY
CHECKED BY
IN CHARGE
DATE MAY/2017

15% DRAFT SUBMITTAL FOR INTERNAL USE ONLY

NOT FOR CONSTRUCTION

prointec 12 Burgos Ave. 11th Floor Madrid, SP 28036

HNTB 1111 Broadway 9th Floor Oakland, CA 94607

CALIFORNIA HIGH-SPEED RAIL AUTHORITY

CALIFORNIA HIGH-SPEED TRAIN PROJECT
SAN FRANCISCO TO SAN JOSE
SAN JOSE. ALTERNATIVE A
CONSTRUCTION PHASES
PLAN AND PROFILE SCHEME
PHASE 3

CONTRACT NO.
DRAWING NO.
SCALE NOT TO SCALE
SHEET NO. 4 OF 6

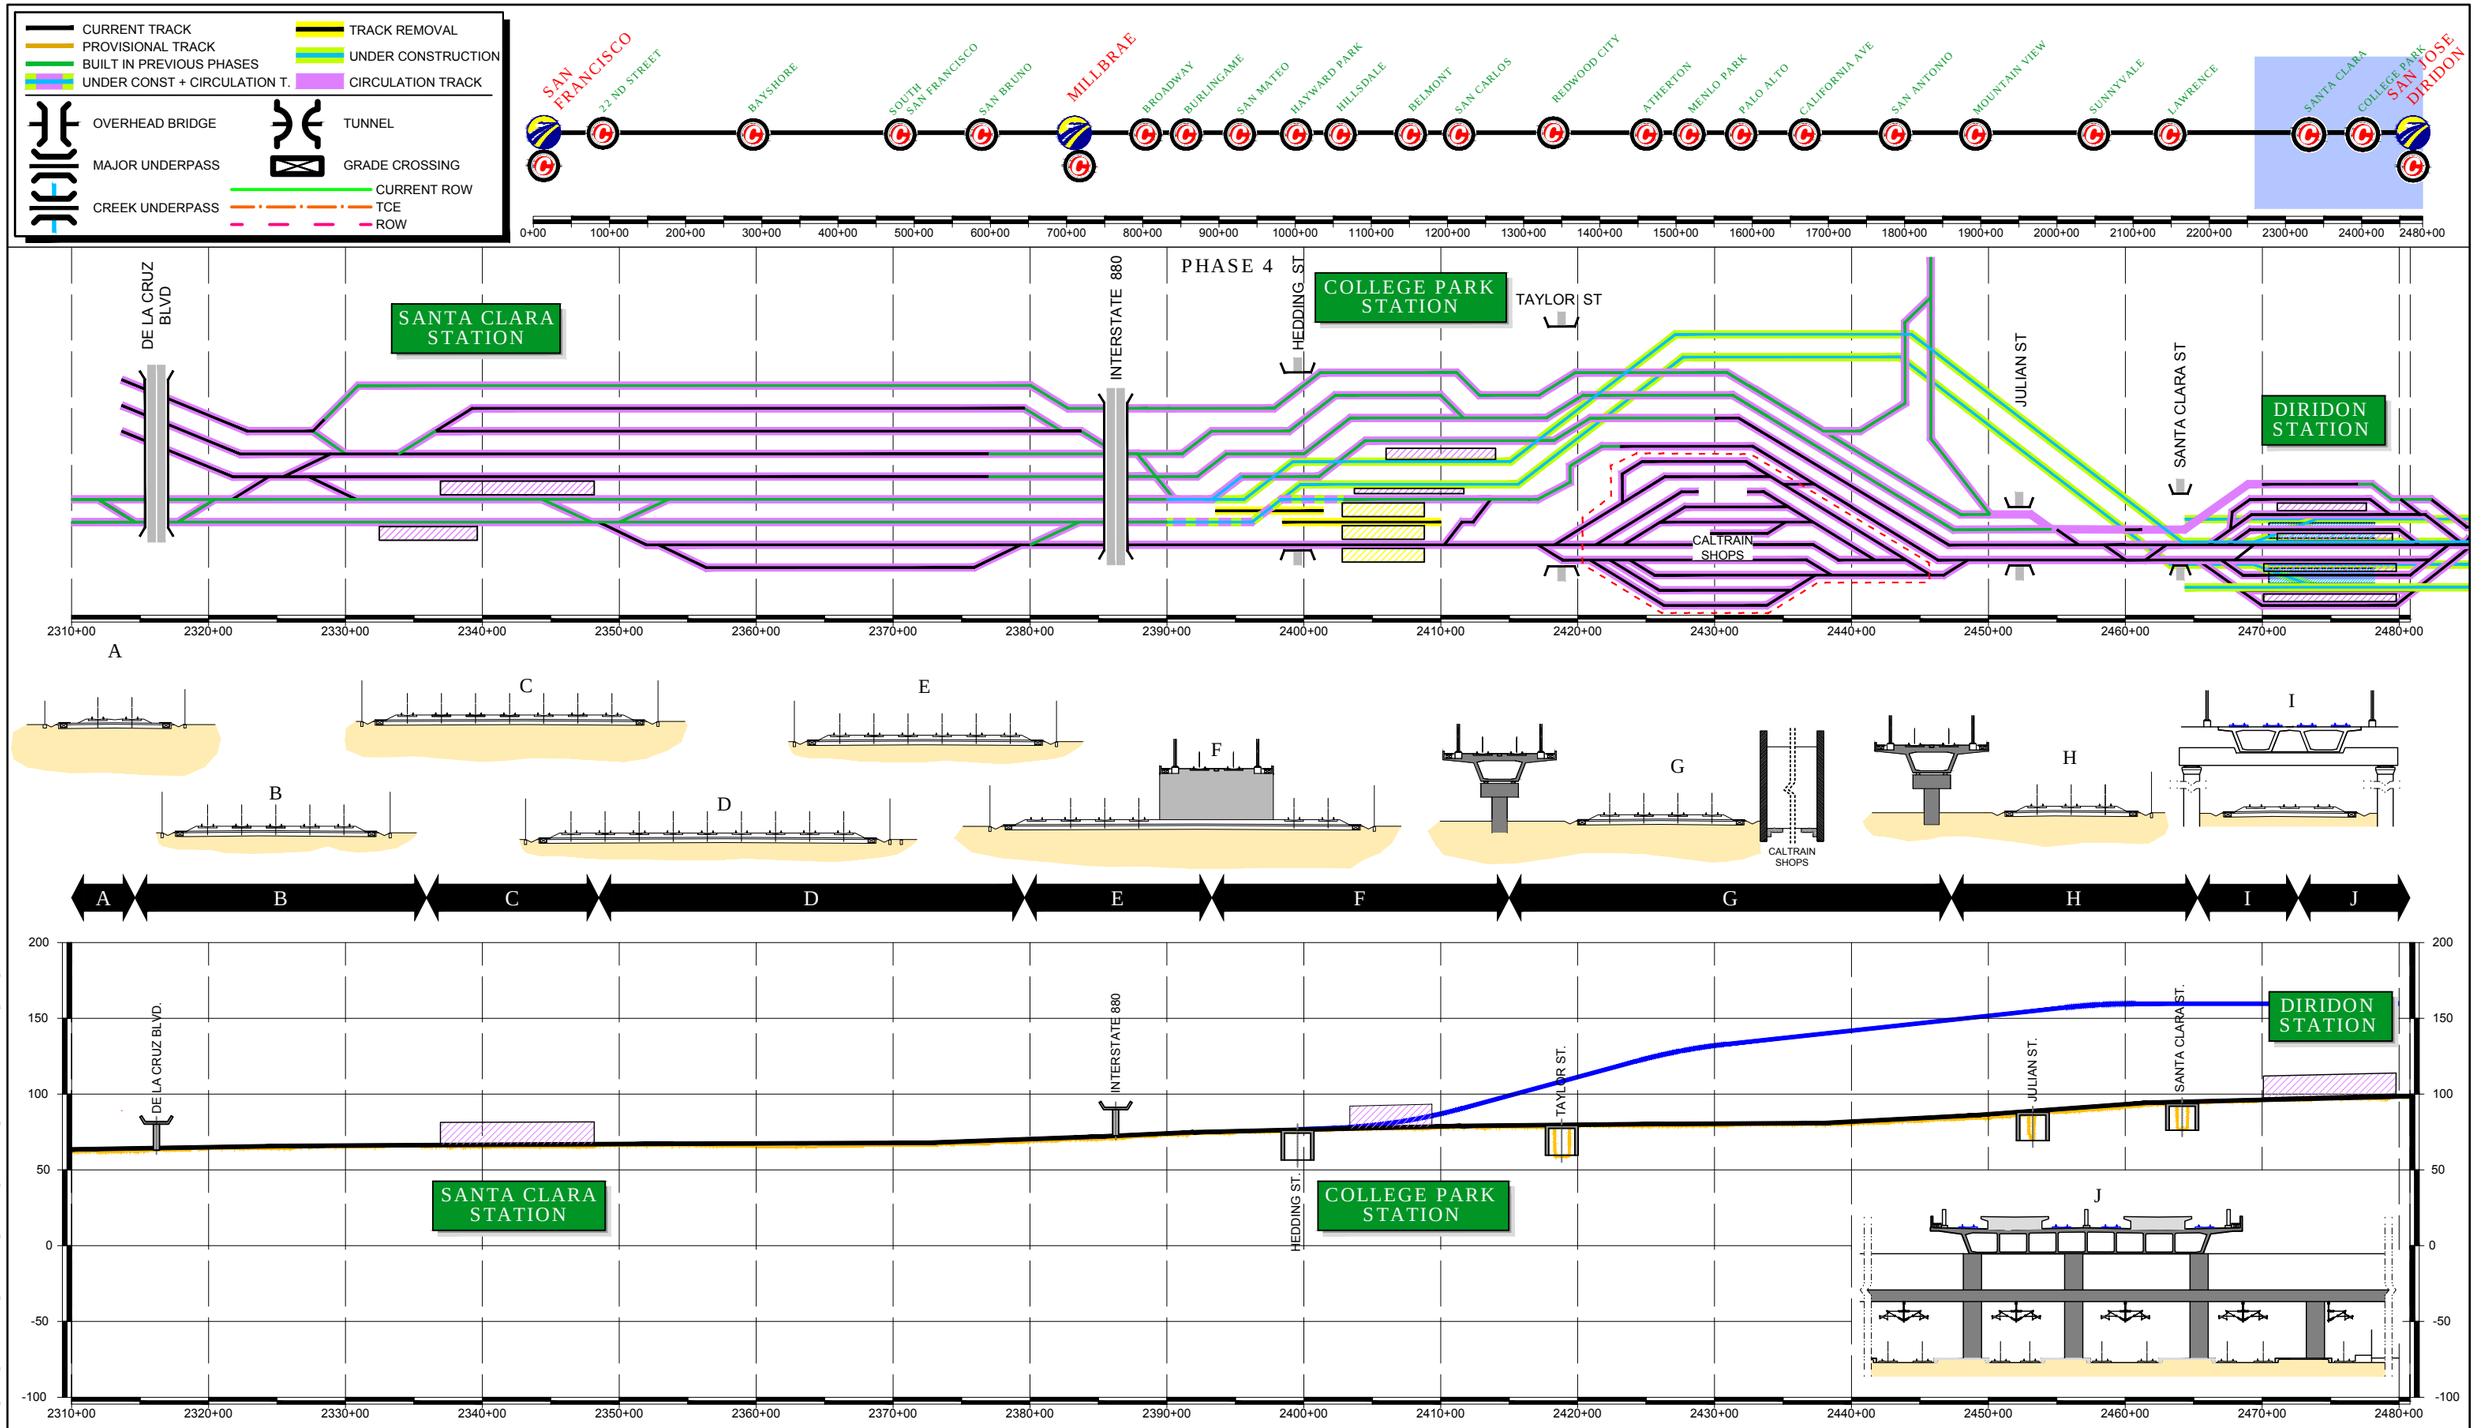

REV	DATE	BY	SUB	APP	DESCRIPTION

DESIGNED BY
DRAWN BY
CHECKED BY
IN CHARGE
DATE MAY/2017

15% DRAFT SUBMITTAL FOR INTERNAL USE ONLY

NOT FOR CONSTRUCTION

prointec 12 Burgos Ave. 11th Floor Madrid, SP 28036

HNTB 1111 Broadway 9th Floor Oakland, CA 94607

CALIFORNIA HIGH-SPEED RAIL AUTHORITY

CALIFORNIA HIGH-SPEED TRAIN PROJECT
SAN FRANCISCO TO SAN JOSE
SAN JOSE. ALTERNATIVE A
CONSTRUCTION PHASES
PLAN AND PROFILE SCHEME
PHASE 4

CONTRACT NO.
DRAWING NO.
SCALE NOT TO SCALE
SHEET NO. 5 OF 6

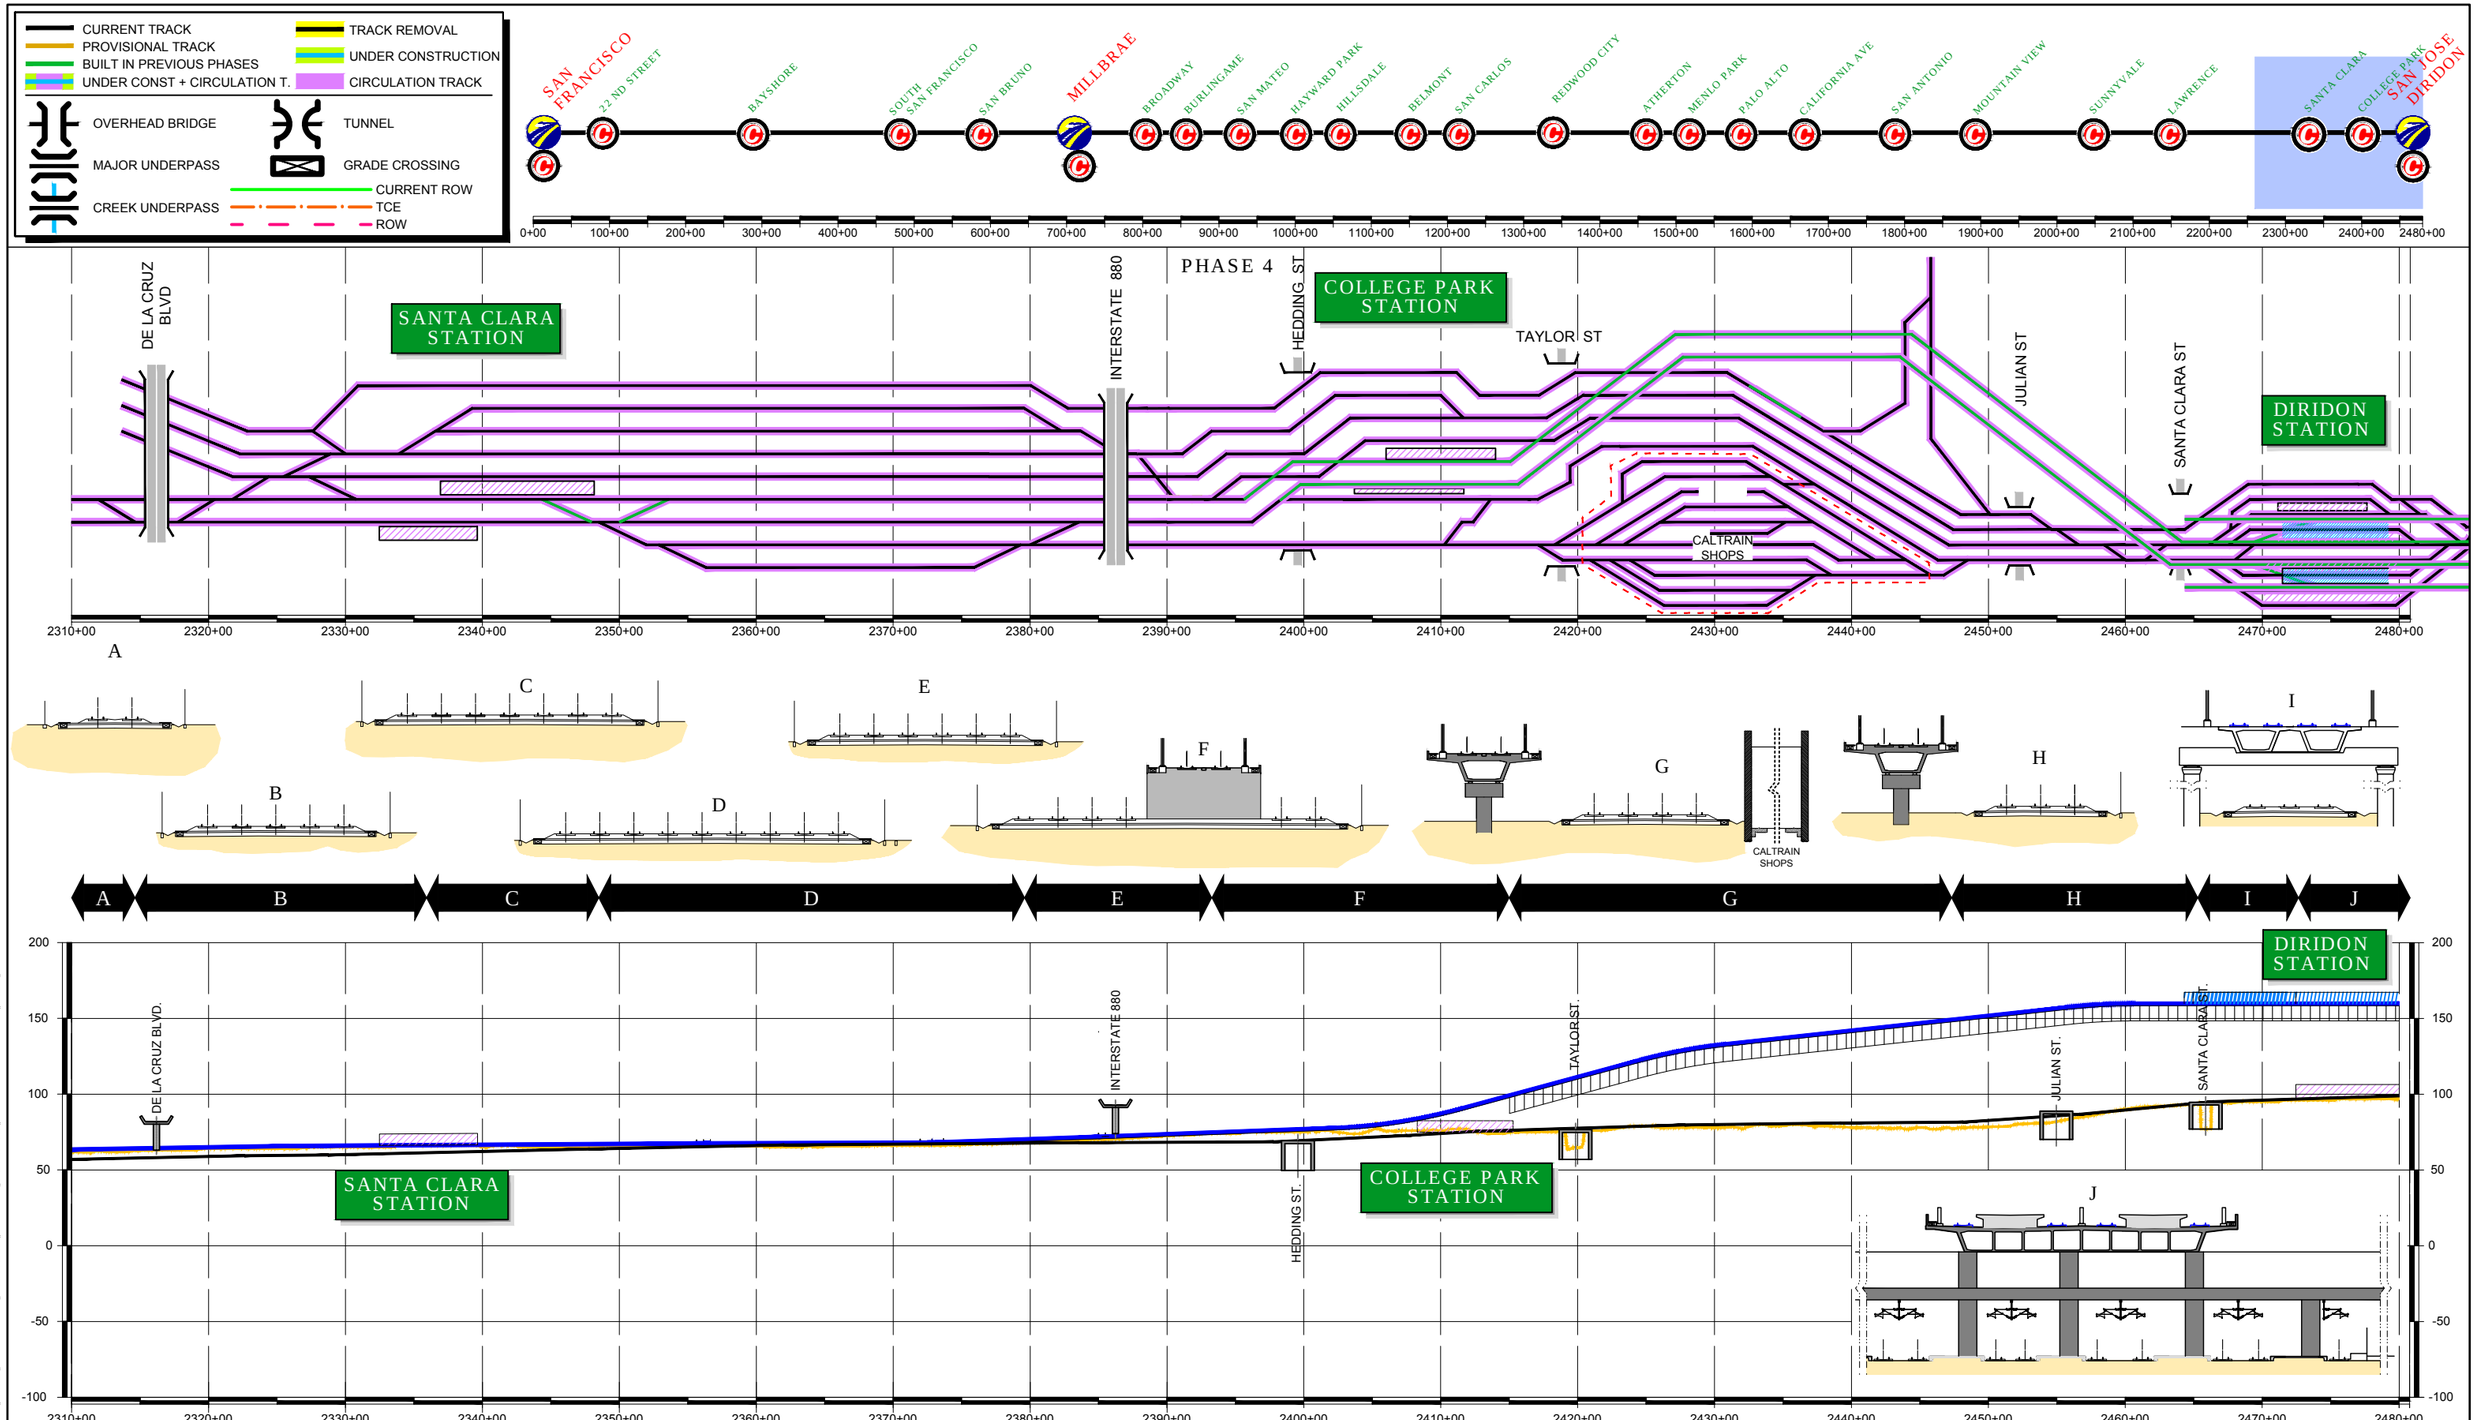

REV	DATE	BY	SUB	APP	DESCRIPTION

DESIGNED BY
DRAWN BY
CHECKED BY
IN CHARGE
DATE MAY/2017

15% DRAFT SUBMITTAL FOR INTERNAL USE ONLY

NOT FOR CONSTRUCTION

prointec 12 Burgos Ave. 11th Floor Madrid, SP 28036

HNTB 1111 Broadway 9th Floor Oakland, CA 94607

CALIFORNIA HIGH-SPEED RAIL AUTHORITY

CALIFORNIA HIGH-SPEED TRAIN PROJECT
SAN FRANCISCO TO SAN JOSE
SAN JOSE. ALTERNATIVE A
CONSTRUCTION PHASES
PLAN AND PROFILE SCHEME
FINAL PHASE

CONTRACT NO.
DRAWING NO.
SCALE NOT TO SCALE
SHEET NO. 6 OF 6

$FILE$ $PLTDRVS$ $PENTBLS$ $TIME$ $DATE$ $USER$