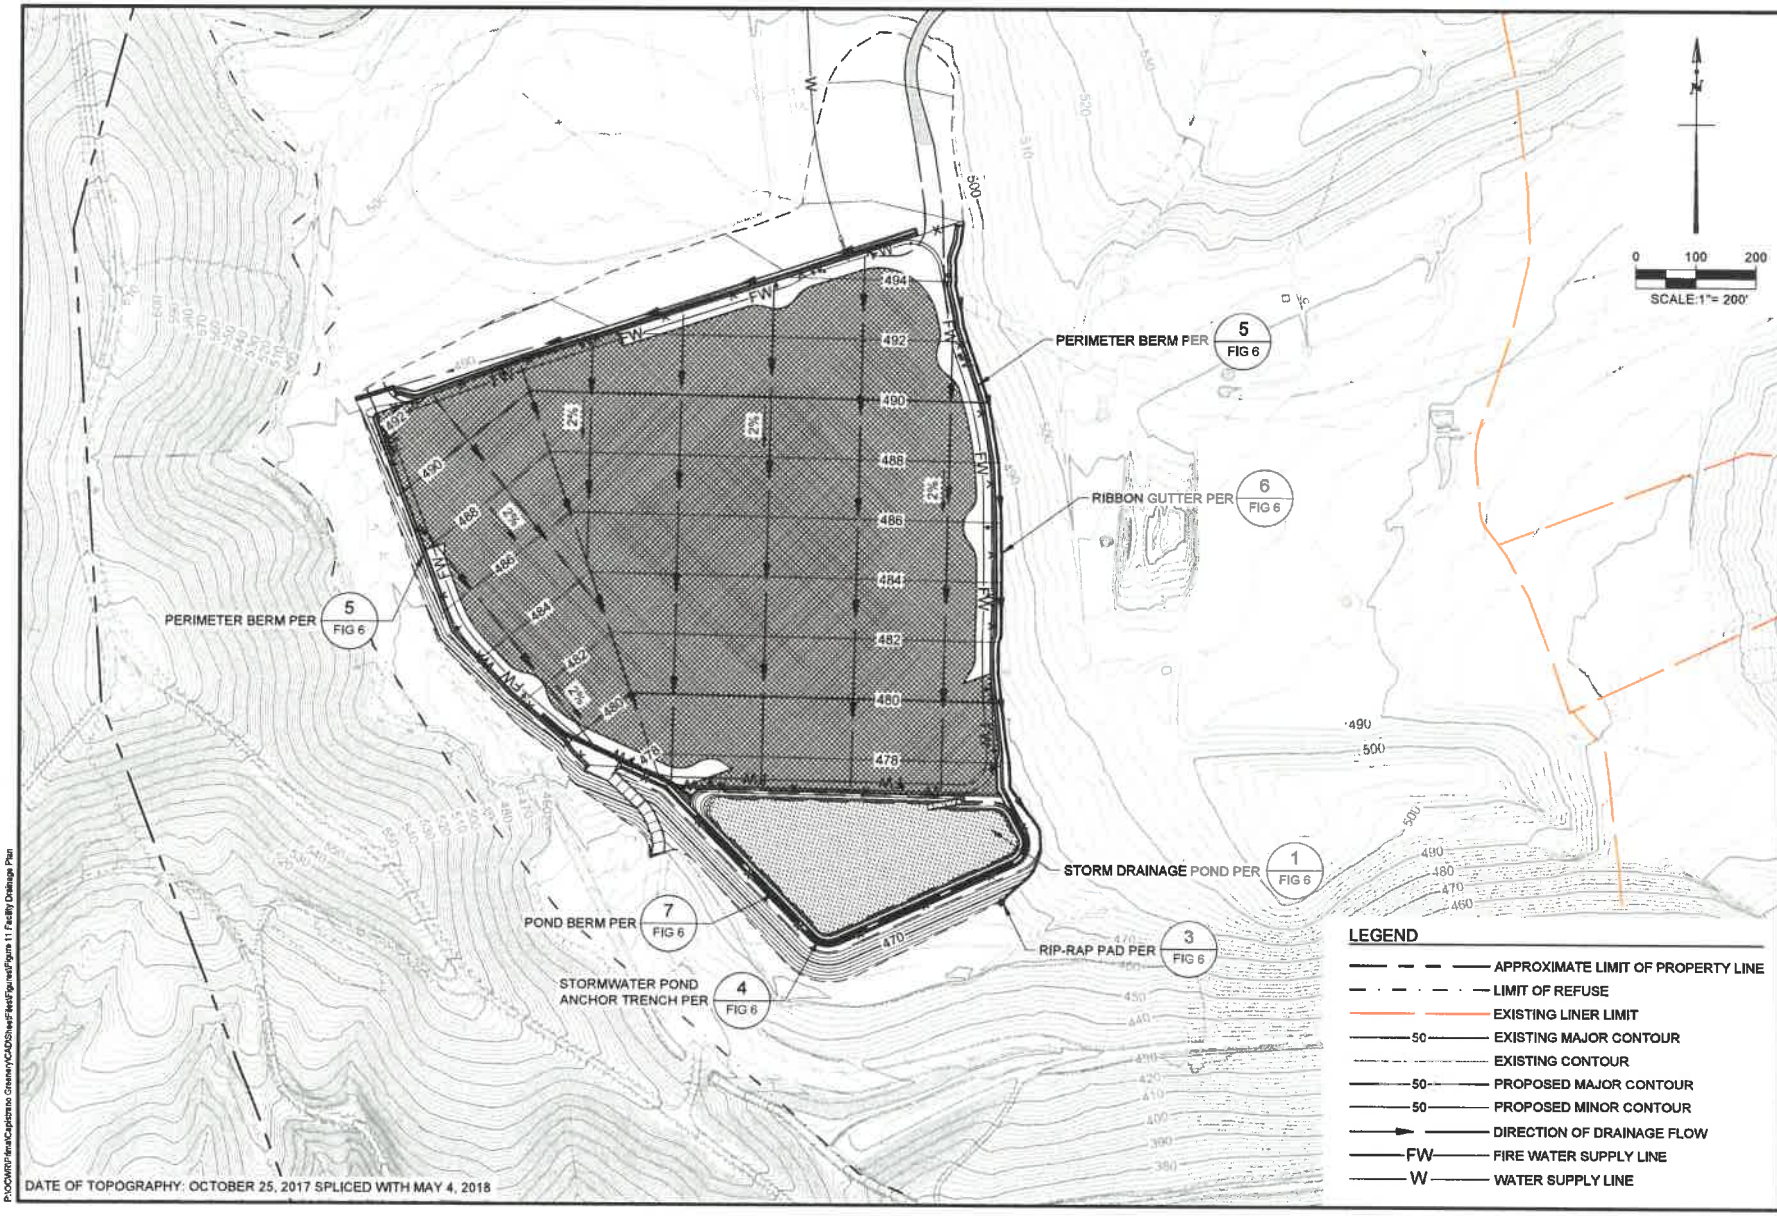


P:\OCWR\Pima\Capistrano Greenery\CAD\Sheet\Figures\Figure 11 Facility Drainage Plan

TETRA TECH BAS
21700 Copley Drive, Suite 200,
Diamond Bar, CA 91765
TEL 909.860.7777 FAX 909.860.8017

OC WASTE & RECYCLING

| | | | |
|---|---|---|---|
| DESIGNED BY: | V.H.Y. | DATE: | 06-2019 |
| DRAWN BY: | R.C.W. | PROJ. NO.: | 2018-0180 |
| CHECKED BY: | J.M.H. | | |
| APPROVED BY: | G.E.S. | | |

CAPISTRANO GREENERY

# FACILITY DRAINAGE PLAN

FIGURE 4