



Woodside Ave Road Improvements

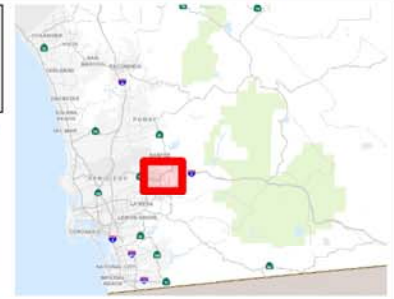

Legend

-  Freeways
-  Highways
-  Toll Highway

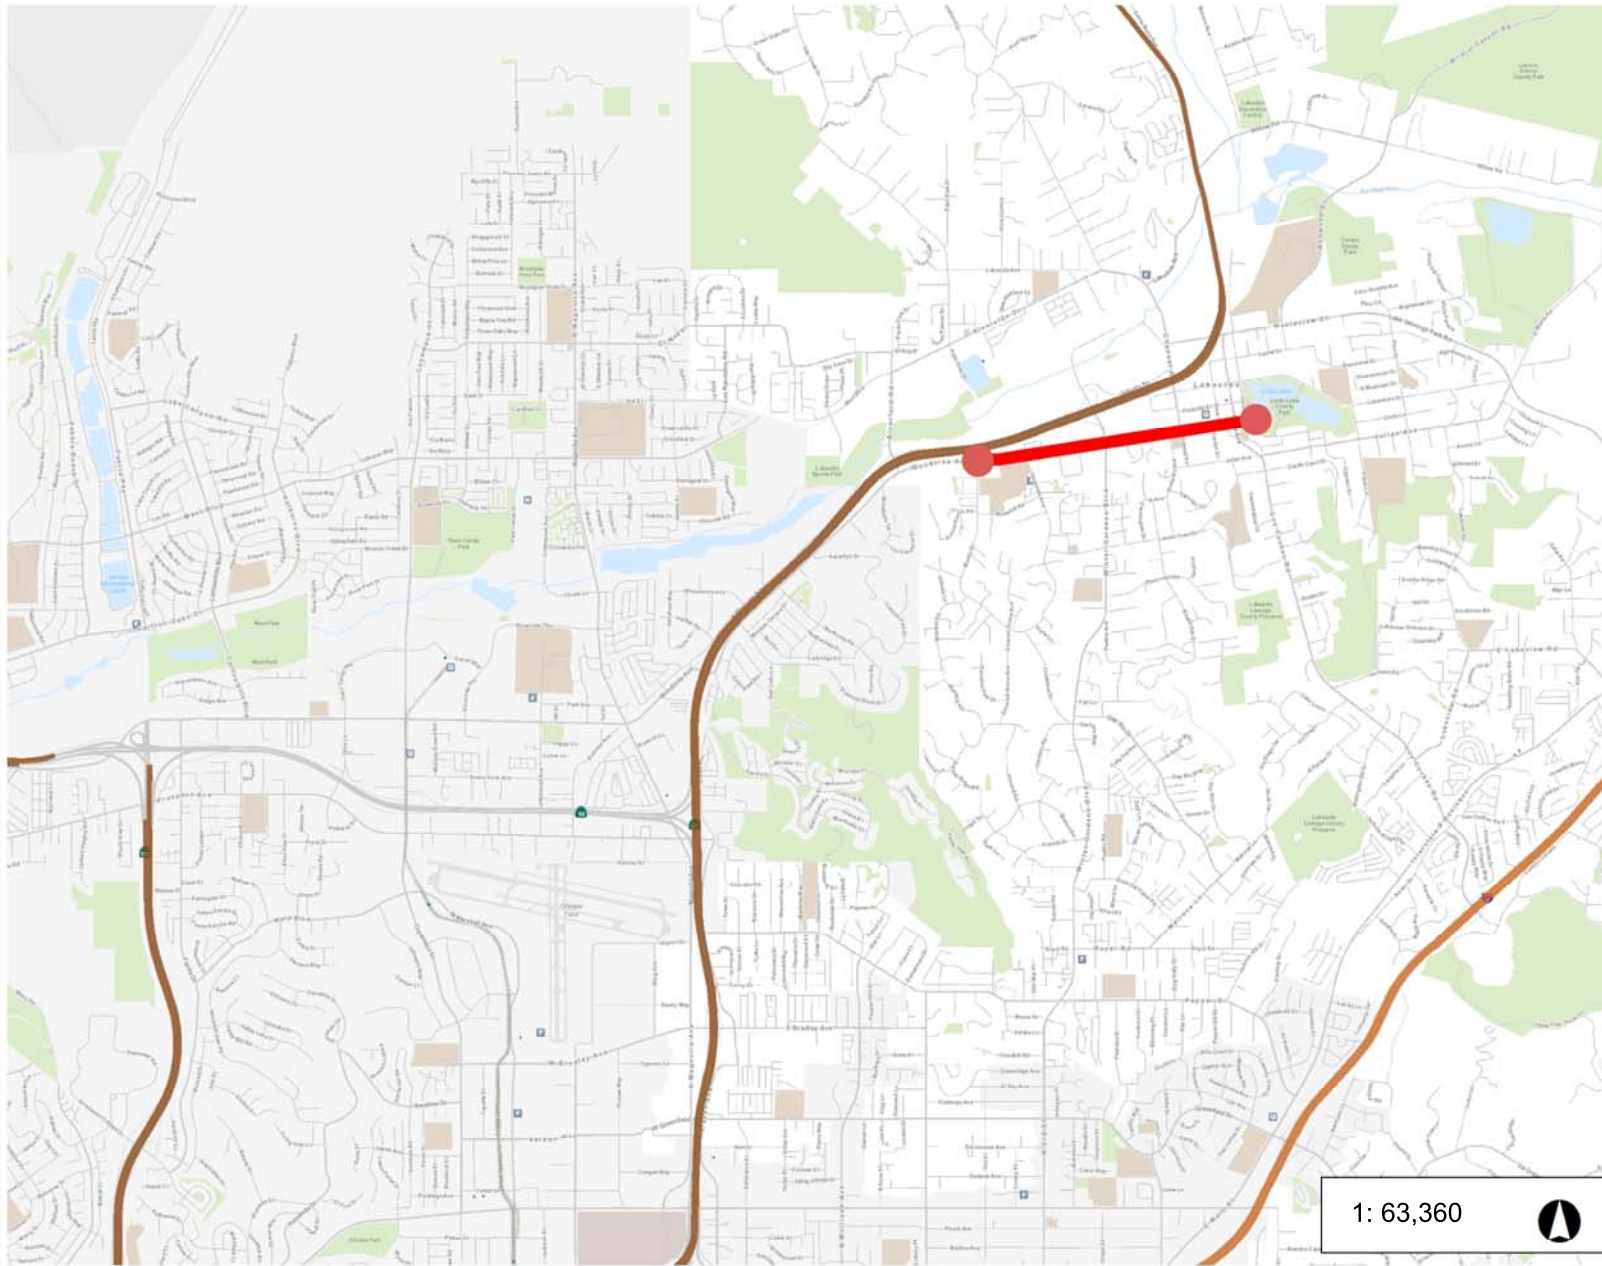

1: 63,360



2.0 0 1.00 2.0 Miles

WGS_1984_Web_Mercator_Auxiliary_Sphere
Department of Public Works

This map is a user generated static output from an Internet mapping site and is for reference only. Data layers that appear on this map may or may not be accurate, current, or otherwise reliable.

THIS MAP IS NOT TO BE USED FOR NAVIGATION

Notes

-1 0 1 2 3 4 5 6 7 8 9 10

FOR REDUCED PLANS
ORIGINAL SCALE IS IN INCHES

REGISTERED PROFESSIONAL ENGINEER

EDGAR A. CAMERINO

No. 58844

Exp. _____

CIVIL


STATE OF CALIFORNIA

PLANS	BY	DATE
DESIGNED	O. LINCOLN / H. REBELLO	09/20/21
CHECKED	S. GALVAN / K. NGUYEN	09/27/21


RICK ENGINEERING COMPANY
5620 FRIARS ROAD
SAN DIEGO, CA 92110
619-291-0707

REGISTERED CIVIL ENGINEER

DATE

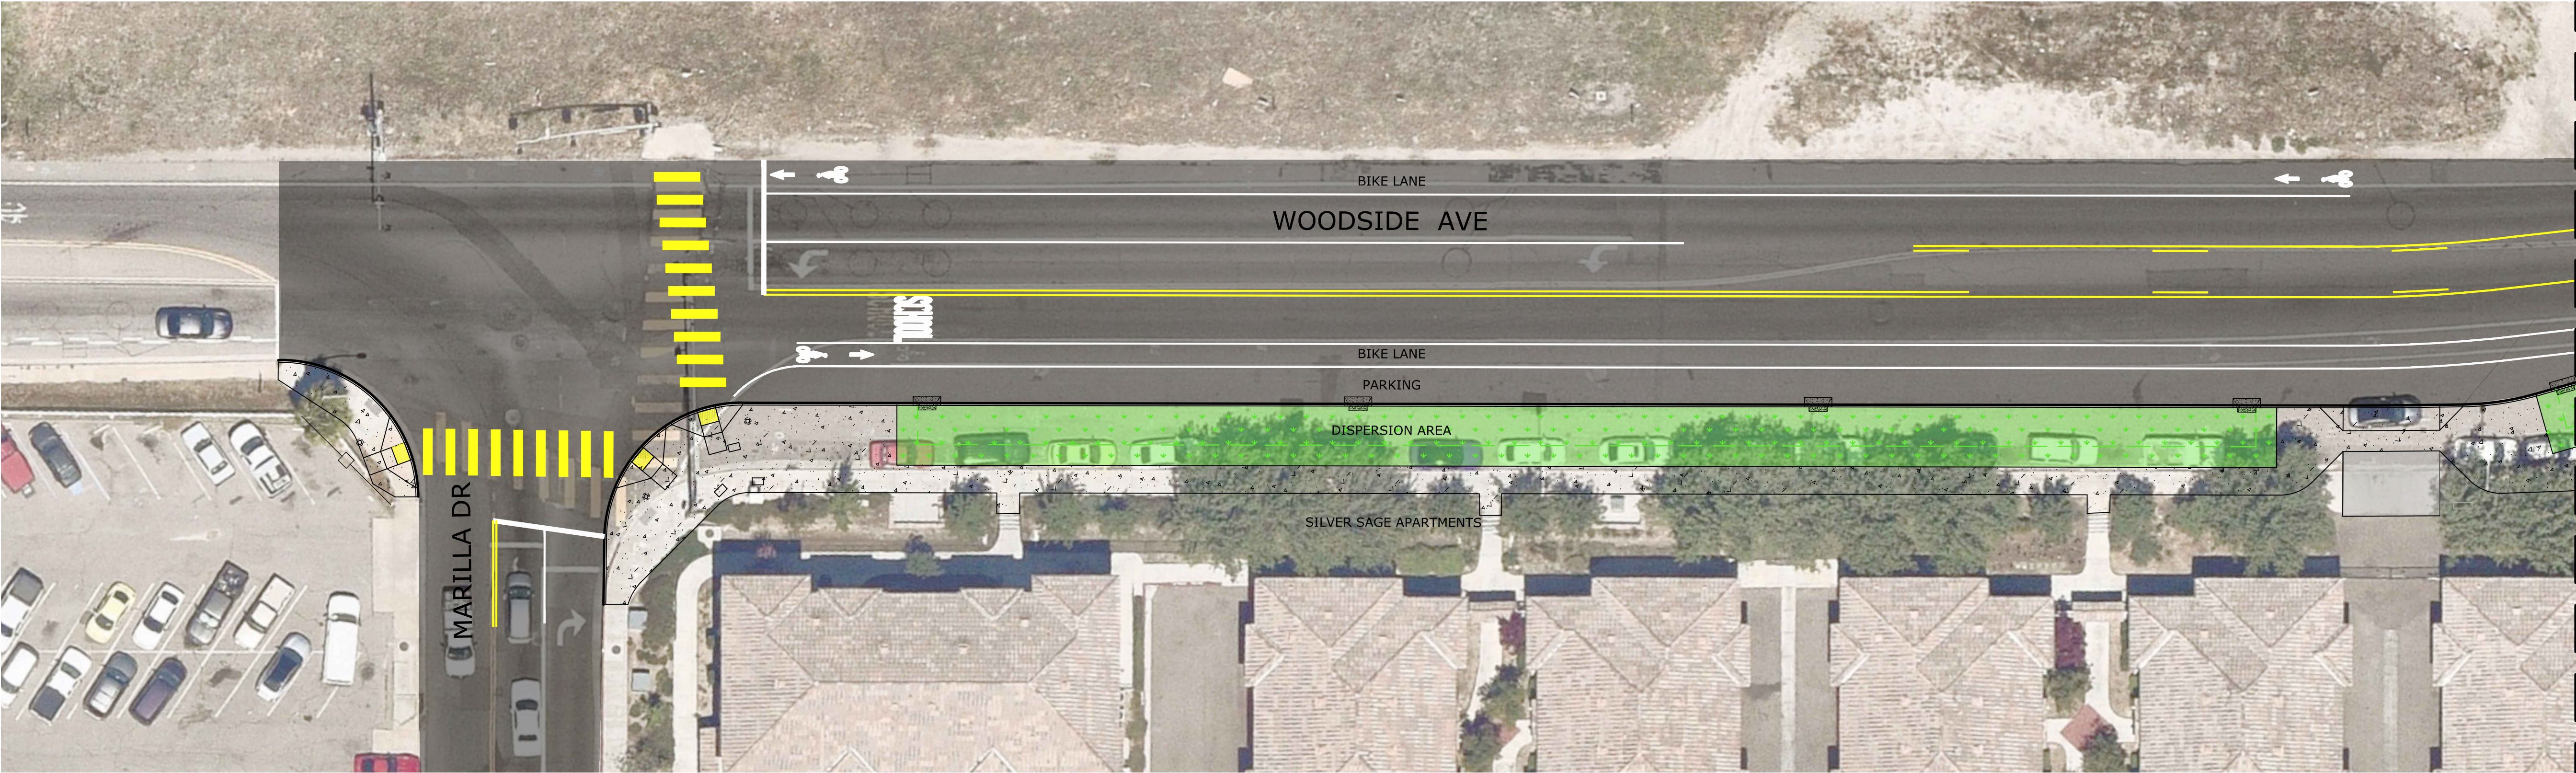

MATCH LINE
CONTINUE BELOW

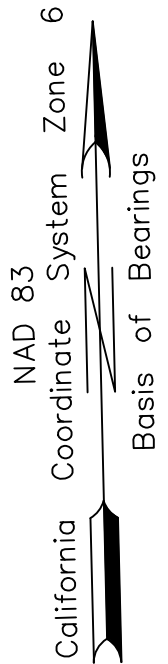


PLAN: WOODSIDE AVE
SCALE: 1" = 20'



MATCH LINE
CONTINUE ABOVE

MATCH LINE
SEE NEXT SHEET

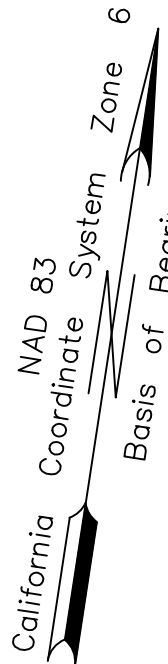

PLAN: WOODSIDE AVE
SCALE: 1" = 20'

COUNTY OF SAN DIEGO
DEPARTMENT OF PUBLIC WORKS
5500 OVERLAND AVENUE, SAN DIEGO, CA 92123-1295



RICK
ENGINEERING COMPANY
San Diego

5620 FRIARS ROAD
SAN DIEGO, CA 92110
619.291.0707
(FAX) 619.291.4165
rickengineering.com
Riverside - Orange - San Luis Obispo - Denver - Sacramento - Phoenix - Tucson

REVISIONS	BY	APPROVED	DATE

COORDINATE INDEX	
250	1785
CONST. COMPL.	
FIELD REVISIONS	

WOODSIDE AVENUE
SIDEWALK IMPROVEMENT PROJECT
COMMUNITY OUTREACH EXHIBIT

SCALE: HOR. 1"=20' VERT. _____
W.A. 1021018 R.S. 1224
SP _____
SHEET 1 OF 6 SHEETS

© 2021 Rick Engineering Company. All rights reserved. This drawing is the property of Rick Engineering Company and is not to be reproduced or used in any manner without the written consent of Rick Engineering Company.


-1 0 1 2 3 4 5 6 7 8 9 10

FOR REDUCED PLANS
ORIGINAL SCALE IS IN INCHES



PLANS	BY	DATE
DESIGNED	O. LINCOLN / H. REBELLO	09/20/21
CHECKED	S. GALVAN / K. NGUYEN	09/27/21
RICK ENGINEERING COMPANY 5620 FRIARS ROAD SAN DIEGO, CA 92110 619-291-0707		
REGISTERED CIVIL ENGINEER		DATE

SEE PREVIOUS SHEET
MATCH LINE

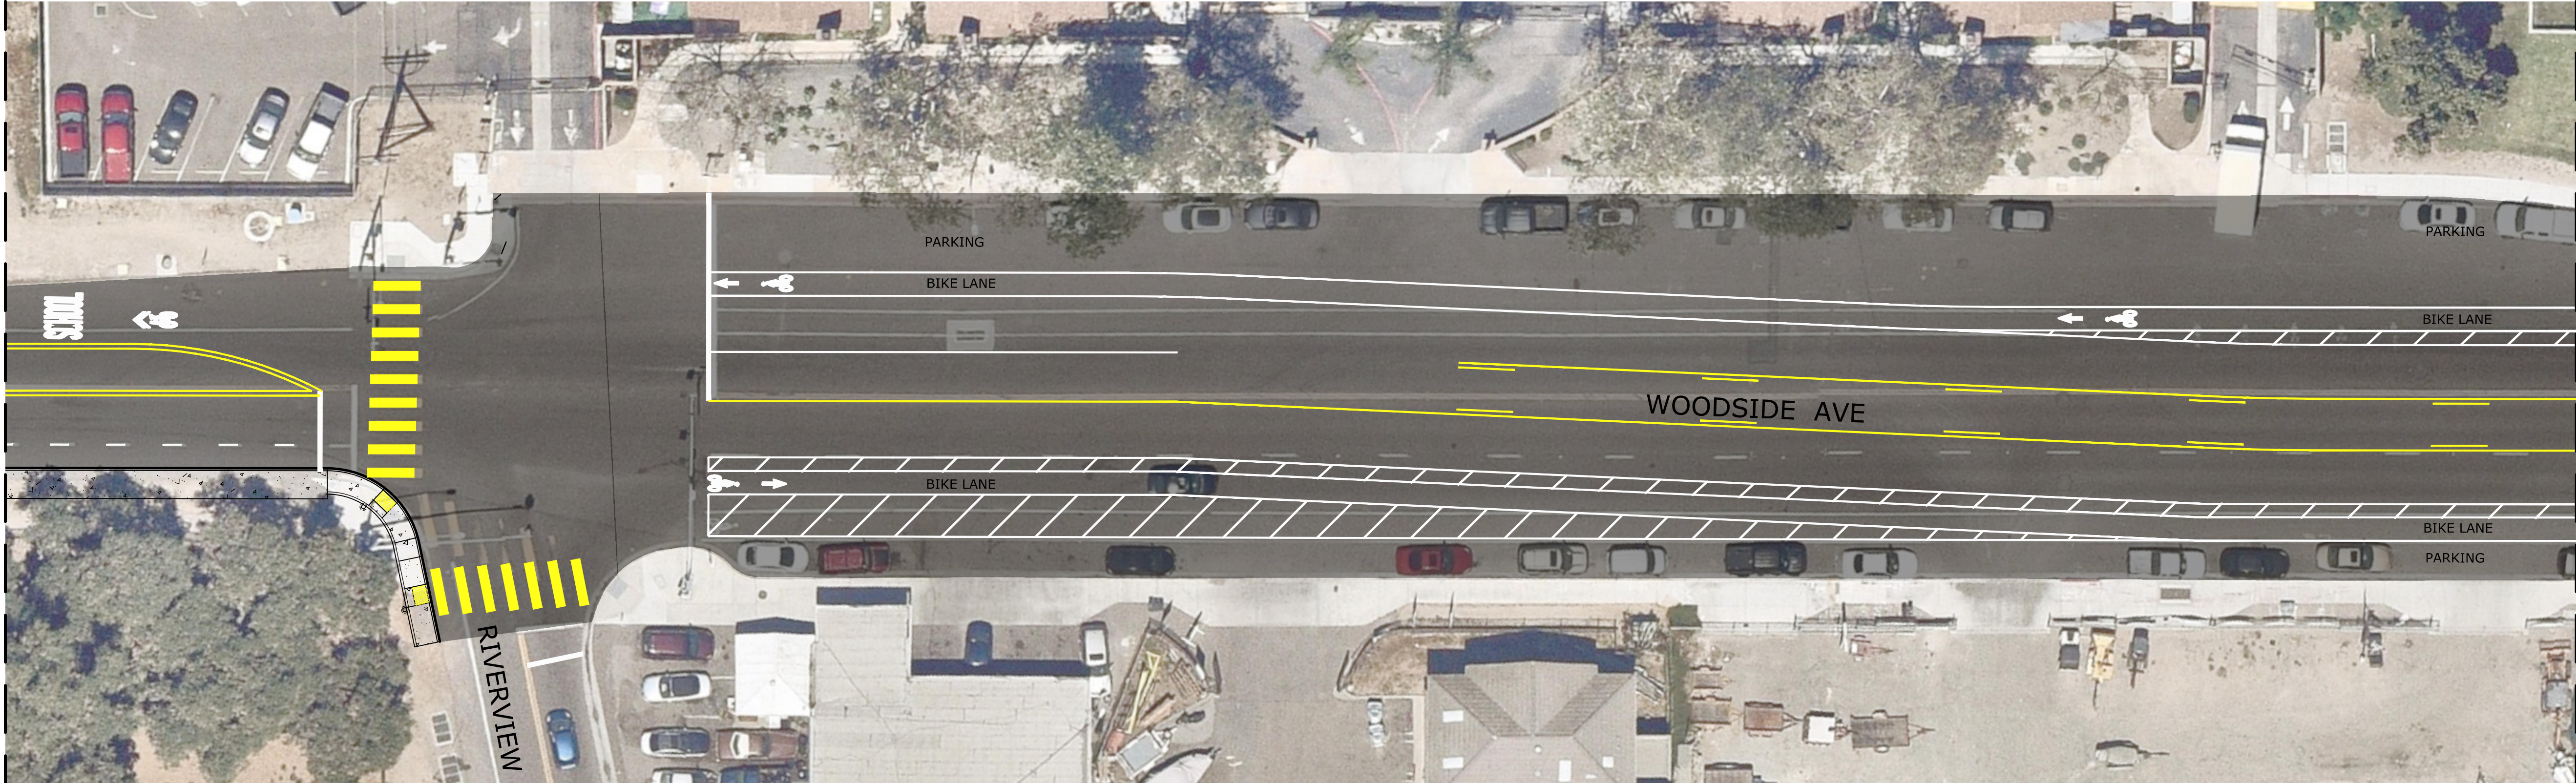

MATCH LINE
SEE BELOW


PLAN: WOODSIDE AVE
SCALE: 1" = 20'

MATCH LINE
SEE ABOVE



MATCH LINE
SEE NEXT SHEET

PLAN: WOODSIDE AVE
SCALE: 1" = 20'

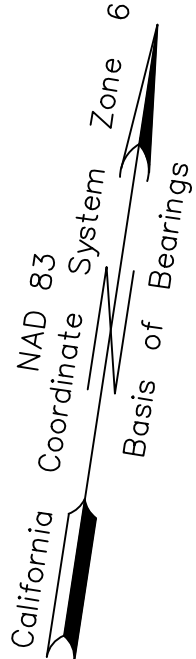

COUNTY OF SAN DIEGO
DEPARTMENT OF PUBLIC WORKS
5500 OVERLAND AVENUE, SAN DIEGO, CA 92123-1295



RICK
ENGINEERING COMPANY
San Diego

5620 FRIARS ROAD
SAN DIEGO, CA 92110
619.291.0707
(FAX) 619.291.4165
rickengineering.com
Riverside - Orange - San Luis Obispo - Denver - Sacramento - Phoenix - Tucson

REVISIONS	BY	APPROVED	DATE

COORDINATE INDEX	
250	N. 1785 E.
CONST. COMPL.	
FIELD REVISIONS	

WOODSIDE AVENUE
SIDEWALK IMPROVEMENT PROJECT
COMMUNITY OUTREACH EXHIBIT

SCALE: HOR. 1"=20' VERT. 1"=20'
W.A. 1021018 R.S. 1224
SP
SHEET 2 OF 6 SHEETS

-1 0 1 2 3 4 5 6 7 8 9 10

FOR REDUCED PLANS
ORIGINAL SCALE IS IN INCHES

PLANS

DESIGNED

CHECKED

BY

O. LINCOLN / H. REBELLO

S. GALVAN / K. NGUYEN

DATE

09/20/21

09/27/21

REGISTERED CIVIL ENGINEER

DATE

PROFESSIONAL ENGINEER

EDGAR A. CAMERINO

No. 58844

Exp.

CIVIL

STATE OF CALIFORNIA

RICK ENGINEERING COMPANY

5620 FRIARS ROAD

SAN DIEGO, CA 92110


619-291-0707

MATCH LINE
SEE PREVIOUS SHEET




PLAN: WOODSIDE AVE
1" = 20'

MATCH LINE
SEE ABOVE

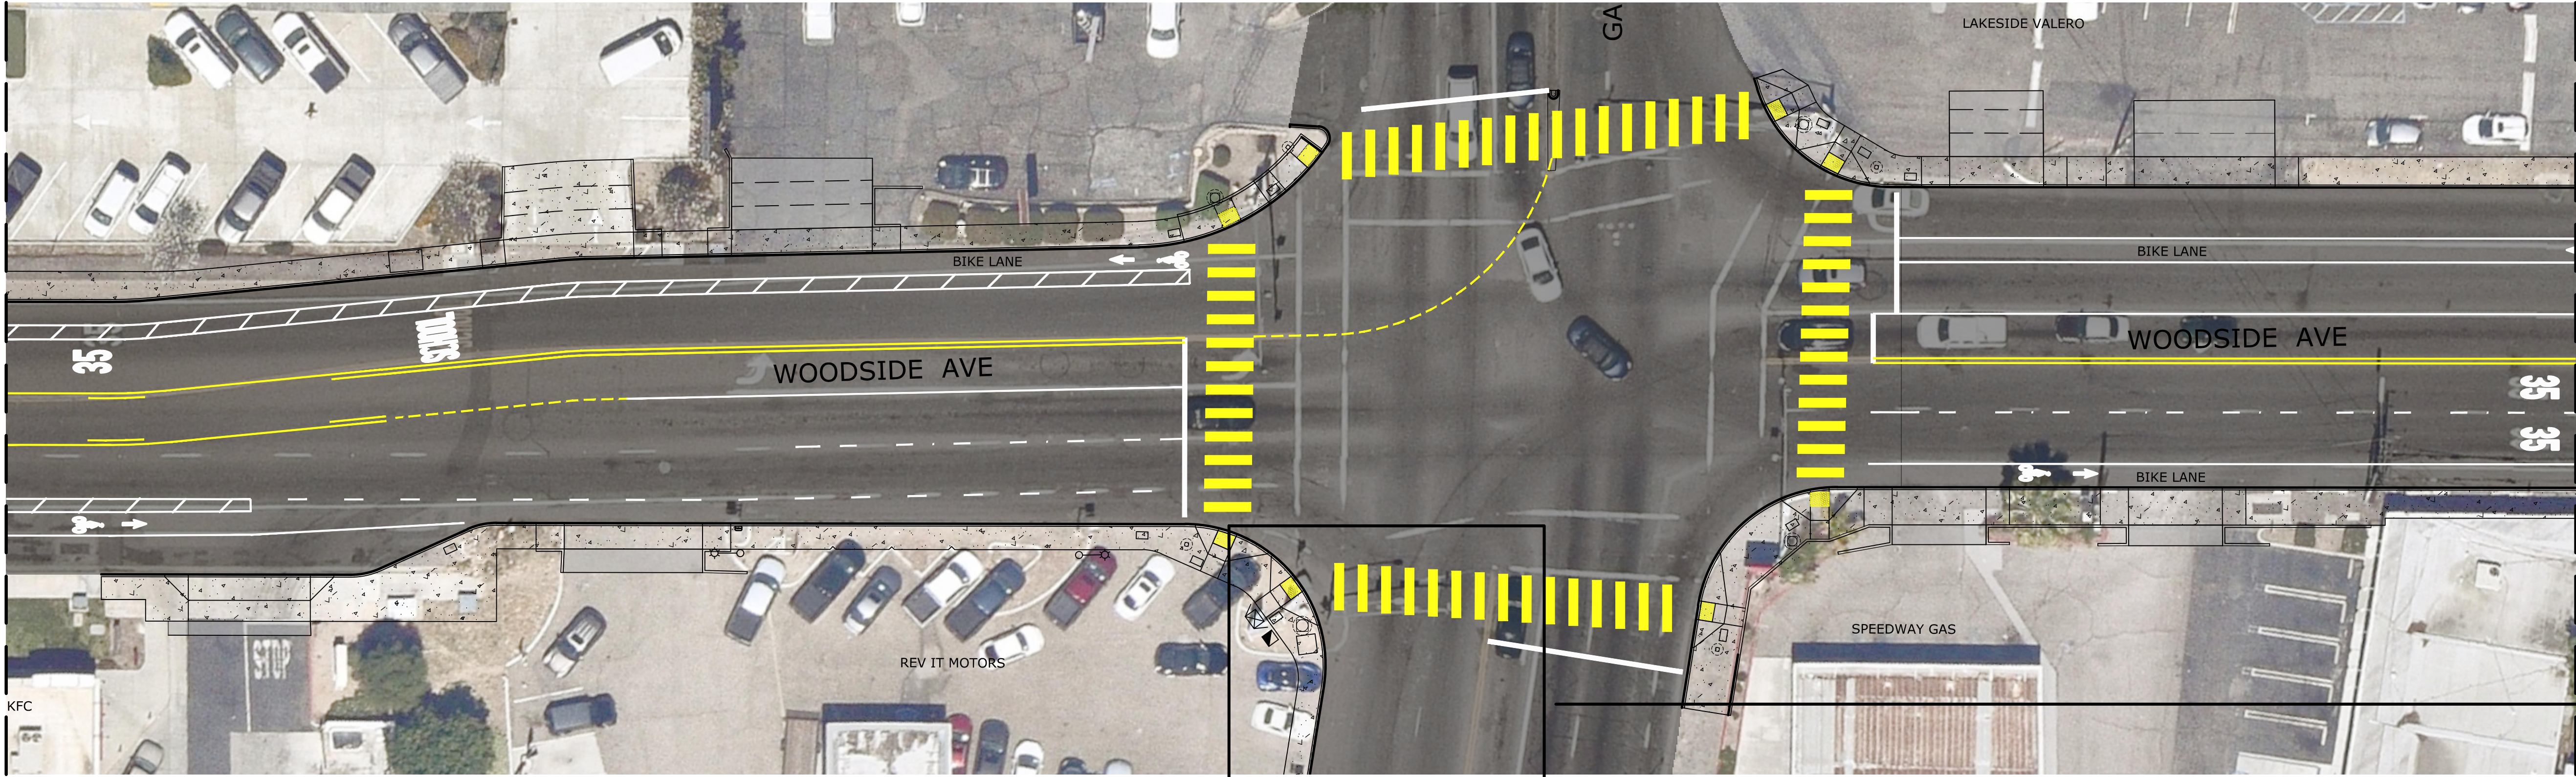

PLAN: WOODSIDE AVE
1" = 20'

MATCH LINE
SEE BELOW

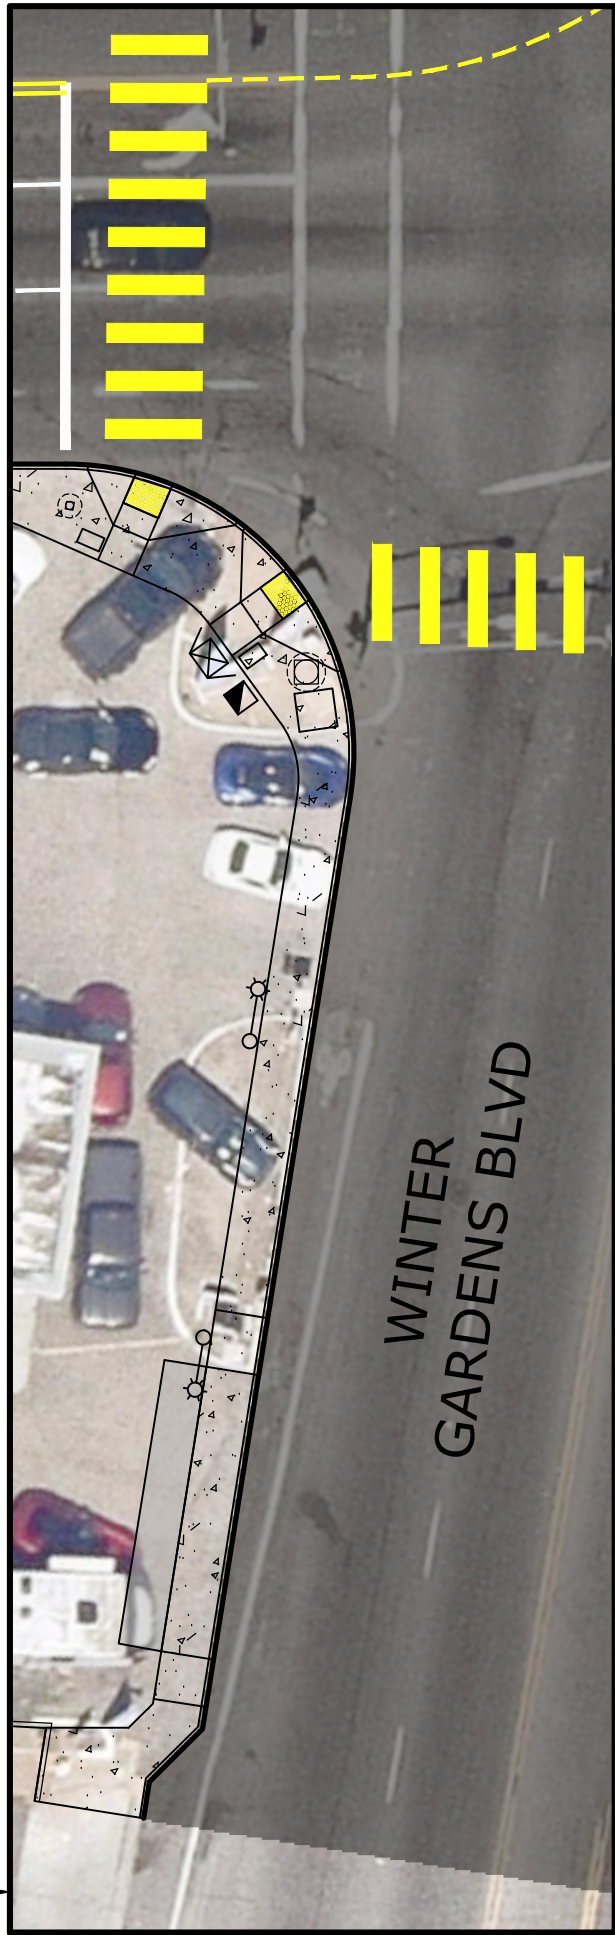

MATCH LINE
SEE NEXT SHEET

California NAD 83
Coordinate System Zone 6
Basis of Bearings

COUNTY OF SAN DIEGO
DEPARTMENT OF PUBLIC WORKS
5500 OVERLAND AVENUE, SAN DIEGO, CA 92123-1295



RICK
ENGINEERING COMPANY
San Diego
5620 FRIARS ROAD
SAN DIEGO, CA 92110
619.291.0707
(FAX) 619.291.4165
rickengineering.com
Riverside - Orange - San Luis Obispo - Denver - Sacramento - Phoenix - Tucson

REVISIONS	BY	APPROVED	DATE

COORDINATE INDEX	
250 N.	1785 E.
CONST. COMPL.	
FIELD REVISIONS	

WOODSIDE AVENUE
SIDEWALK IMPROVEMENT PROJECT
COMMUNITY OUTREACH EXHIBIT

SCALE: HOR. 1"=20'	VERT. 1"=10'
W.A. 1021018	R.S. 1224
SP	
SHEET 3 OF 6 SHEETS	

-1 0 1 2 3 4 5 6 7 8 9 10

FOR REDUCED PLANS
ORIGINAL SCALE IS IN INCHES




PLANS	BY	DATE
DESIGNED	O. LINCOLN / H. REBELLO	09/20/21
CHECKED	S. GALVAN / K. NGUYEN	09/27/21
RICK ENGINEERING COMPANY 5620 FRIARS ROAD SAN DIEGO, CA 92110 619-291-0707		
REGISTERED CIVIL ENGINEER		DATE

SEE PREVIOUS SHEET
MATCH LINE

MATCH LINE
SEE BELOW

MATCH LINE
SEE ABOVE

MATCH LINE
SEE NEXT SHEET

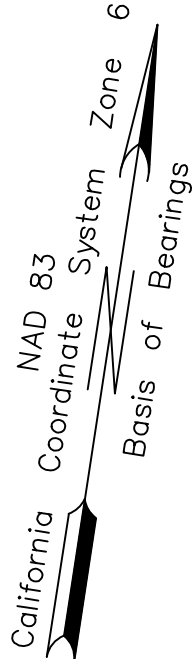

COUNTY OF SAN DIEGO
DEPARTMENT OF PUBLIC WORKS
5500 OVERLAND AVENUE, SAN DIEGO, CA 92123-1295



RICK
ENGINEERING COMPANY
San Diego

5620 FRIARS ROAD
SAN DIEGO, CA 92110
619.291.0707
(FAX) 619.291.4165
rickengineering.com
Riverside - Orange - San Luis Obispo - Denver - Sacramento - Phoenix - Tucson

REVISIONS	BY	APPROVED	DATE

COORDINATE INDEX	
250	N. 1785 E.
CONST. COMPL.	
FIELD REVISIONS	

WOODSIDE AVENUE
SIDEWALK IMPROVEMENT PROJECT
COMMUNITY OUTREACH EXHIBIT

SCALE: HOR. 1"=20' VERT. _____
W.A. 1021018 R.S. 1224
SP _____
SHEET 4 OF 6 SHEETS

© 2021 Rick Engineering Company, Inc. All rights reserved. No part of this publication may be reproduced without prior written permission from Rick Engineering Company, Inc. Printed on 100% recycled paper.

-1 0 1 2 3 4 5 6 7 8 9 10

FOR REDUCED PLANS
ORIGINAL SCALE IS IN INCHES

REGISTERED PROFESSIONAL ENGINEER

EDGAR A. CAMERINO

No. 58844

Exp. _____

CIVIL

STATE OF CALIFORNIA

PLANS

DESIGNED BY O. LINCOLN / H. REBELLO

CHECKED S. GALVAN / K. NGUYEN

DATE 09/20/21

09/27/21

RICK ENGINEERING COMPANY

5620 FRIARS ROAD


SAN DIEGO, CA 92110

619-291-0707

REGISTERED CIVIL ENGINEER


DATE _____

SEE PREVIOUS SHEET
MATCH LINE

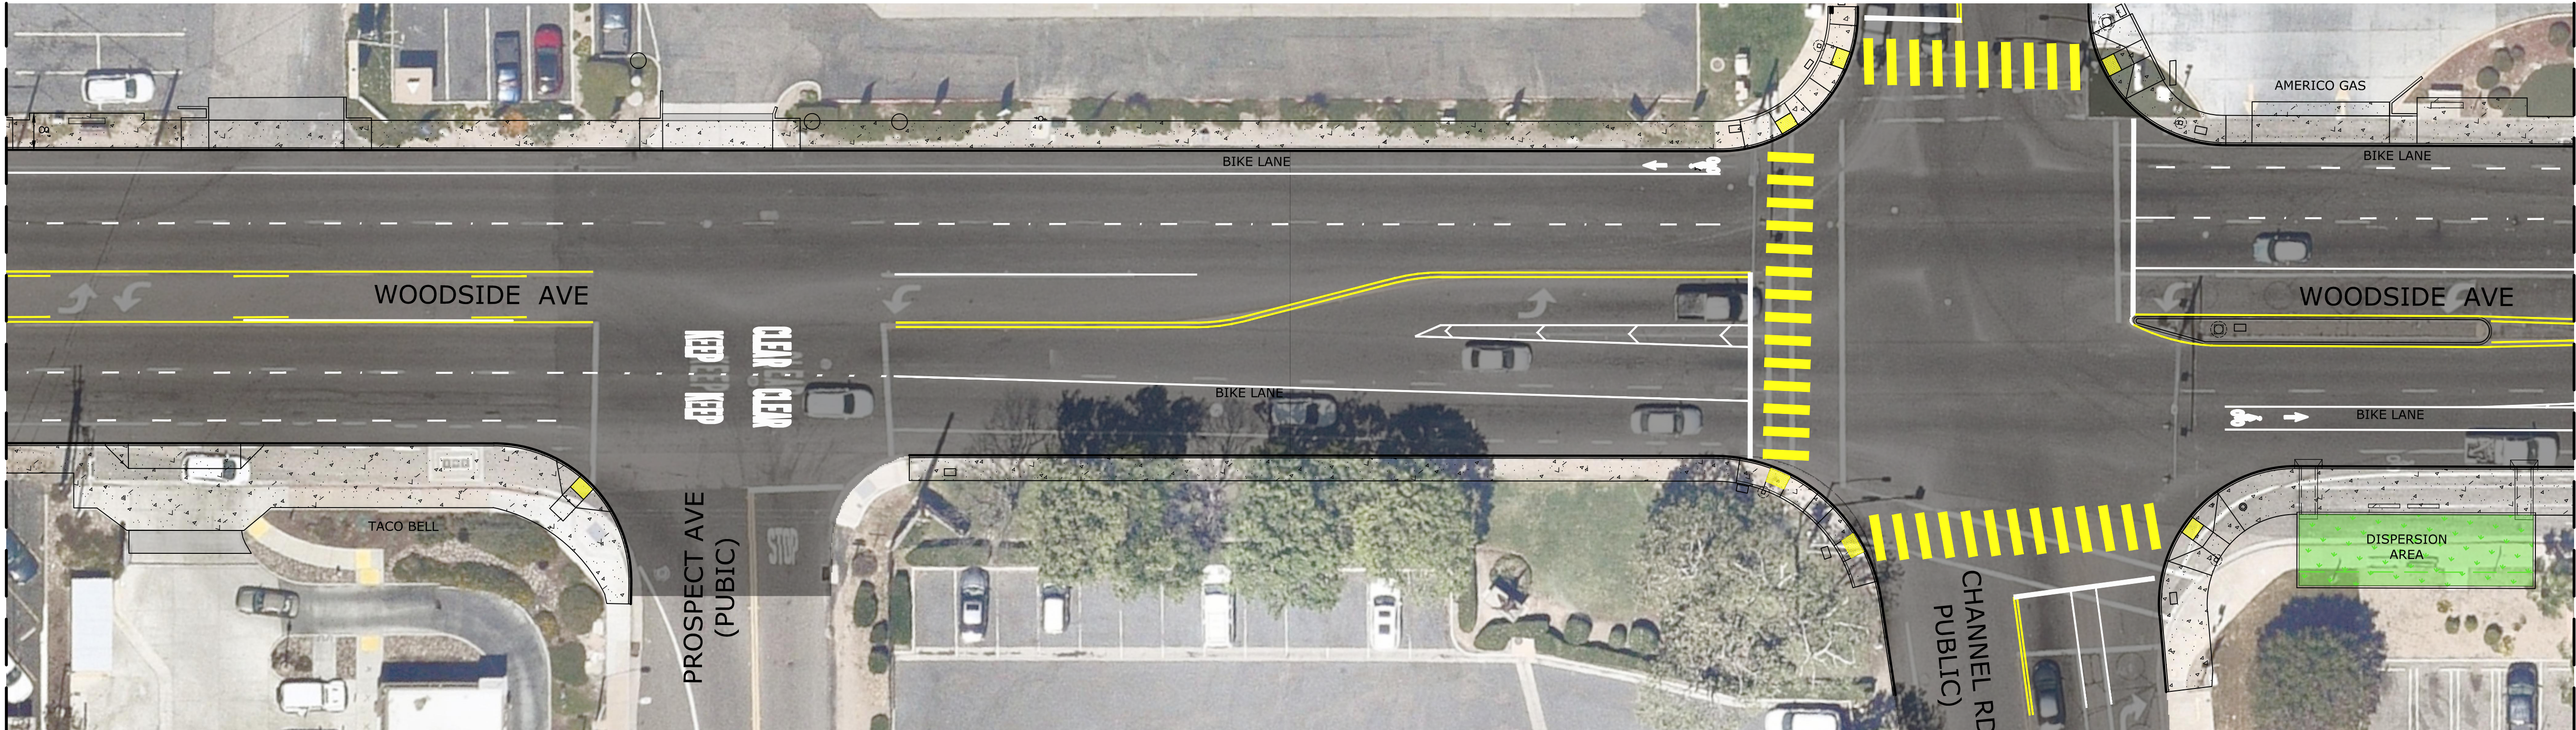

PLAN: WOODSIDE AVE
SCALE: 1" = 20'

MATCH LINE
SEE ABOVE

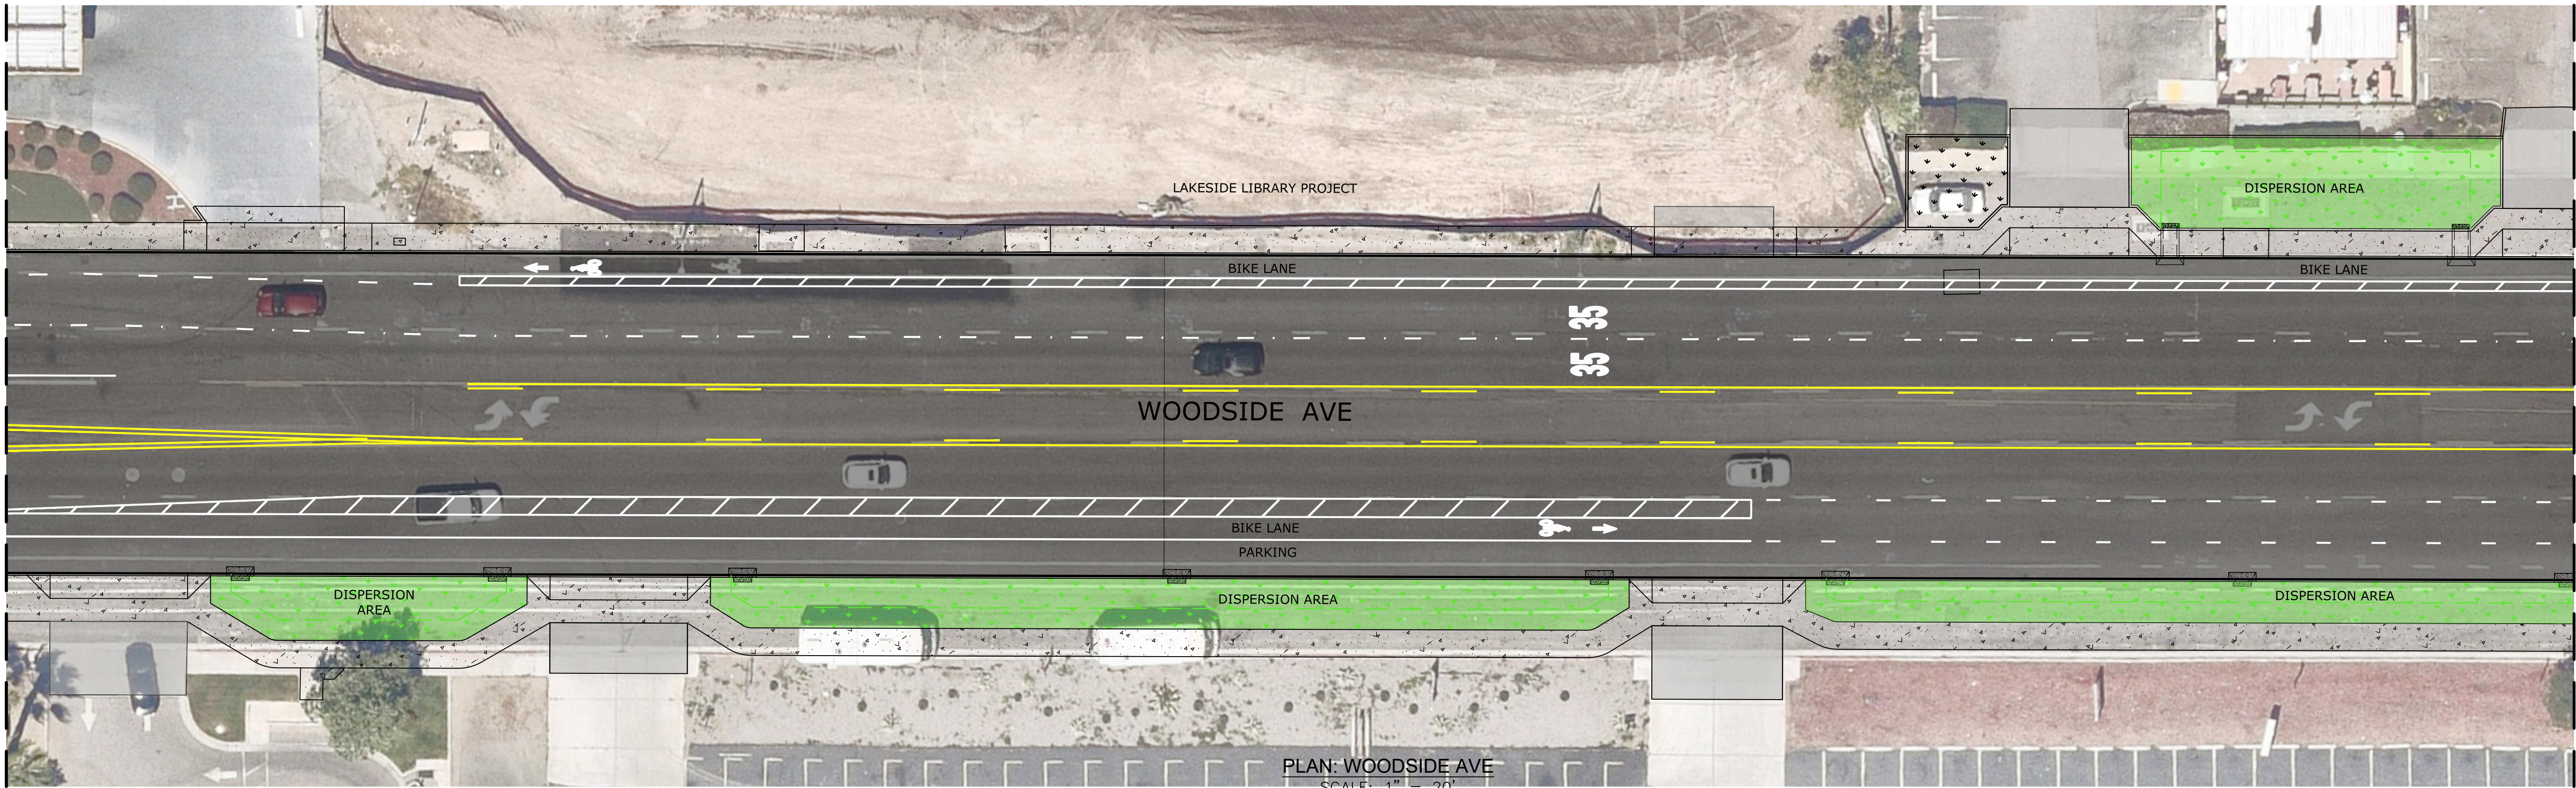

PLAN: WOODSIDE AVE
SCALE: 1" = 20'

MATCH LINE
SEE NEXT SHEET

NAD 83
California
Coordinate System
Zone 6
Basis of Bearings

COUNTY OF SAN DIEGO
DEPARTMENT OF PUBLIC WORKS
5500 OVERLAND AVENUE, SAN DIEGO, CA 92123-1295



RICK
ENGINEERING COMPANY
San Diego

5620 FRIARS ROAD
SAN DIEGO, CA 92110
619.291.0707
(FAX) 619.291.4165
rickengineering.com
Riverside - Orange - San Luis Obispo - Denver - Sacramento - Phoenix - Tucson

REVISIONS	BY	APPROVED	DATE

COORDINATE INDEX	
250 N.	1785 E.
CONST. COMPL.	
FIELD REVISIONS	

WOODSIDE AVENUE
SIDEWALK IMPROVEMENT PROJECT
COMMUNITY OUTREACH EXHIBIT

SCALE: HOR. 1"=20' VERT. _____
W.A. 1021018 R.S. 1224
SP _____
SHEET 5 OF 6 SHEETS

© 2021 Rick Engineering Company. All rights reserved. This drawing is the property of Rick Engineering Company and is not to be reproduced or used in any manner without the written consent of Rick Engineering Company. The information contained herein is for informational purposes only and does not constitute an offer of any financial product or service. The information contained herein is not to be used for any purpose other than the specific project identified in the title block. The information contained herein is not to be used for any purpose other than the specific project identified in the title block.

-1 0 1 2 3 4 5 6 7 8 9 10

FOR REDUCED PLANS
ORIGINAL SCALE IS IN INCHES

REGISTERED PROFESSIONAL ENGINEER

EDGAR A. CAMERINO

No. 58844

Exp. _____

CIVIL

STATE OF CALIFORNIA

PLANS

DESIGNED BY O. LINCOLN / H. REBELLO

CHECKED S. GALVAN / K. NGUYEN

DATE 09/20/21

09/27/21

RICK ENGINEERING COMPANY

5620 FRIARS ROAD


SAN DIEGO, CA 92110

619-291-0707

REGISTERED CIVIL ENGINEER


DATE _____

SEE PREVIOUS SHEET
MATCH LINE

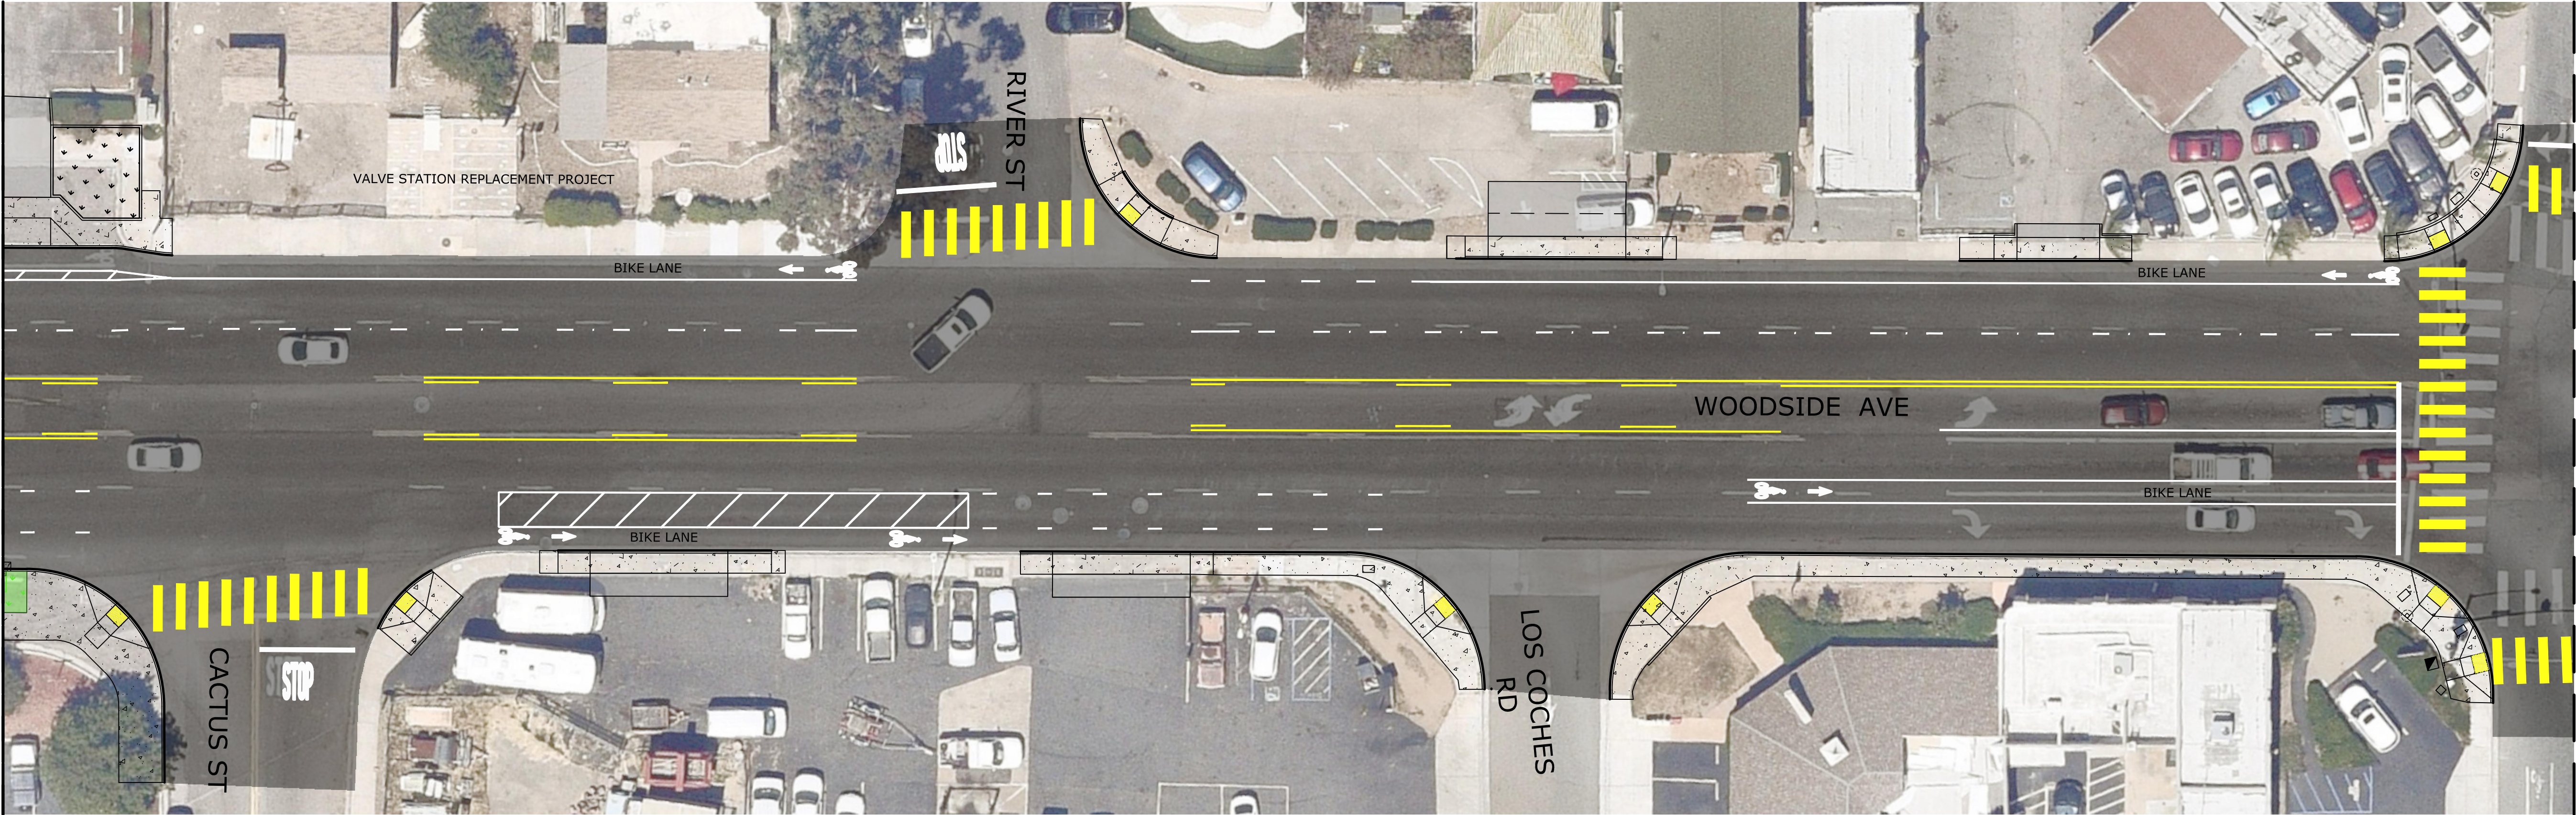

PLAN: WOODSIDE AVE
SCALE: 1" = 20'

MATCH LINE
SEE ABOVE

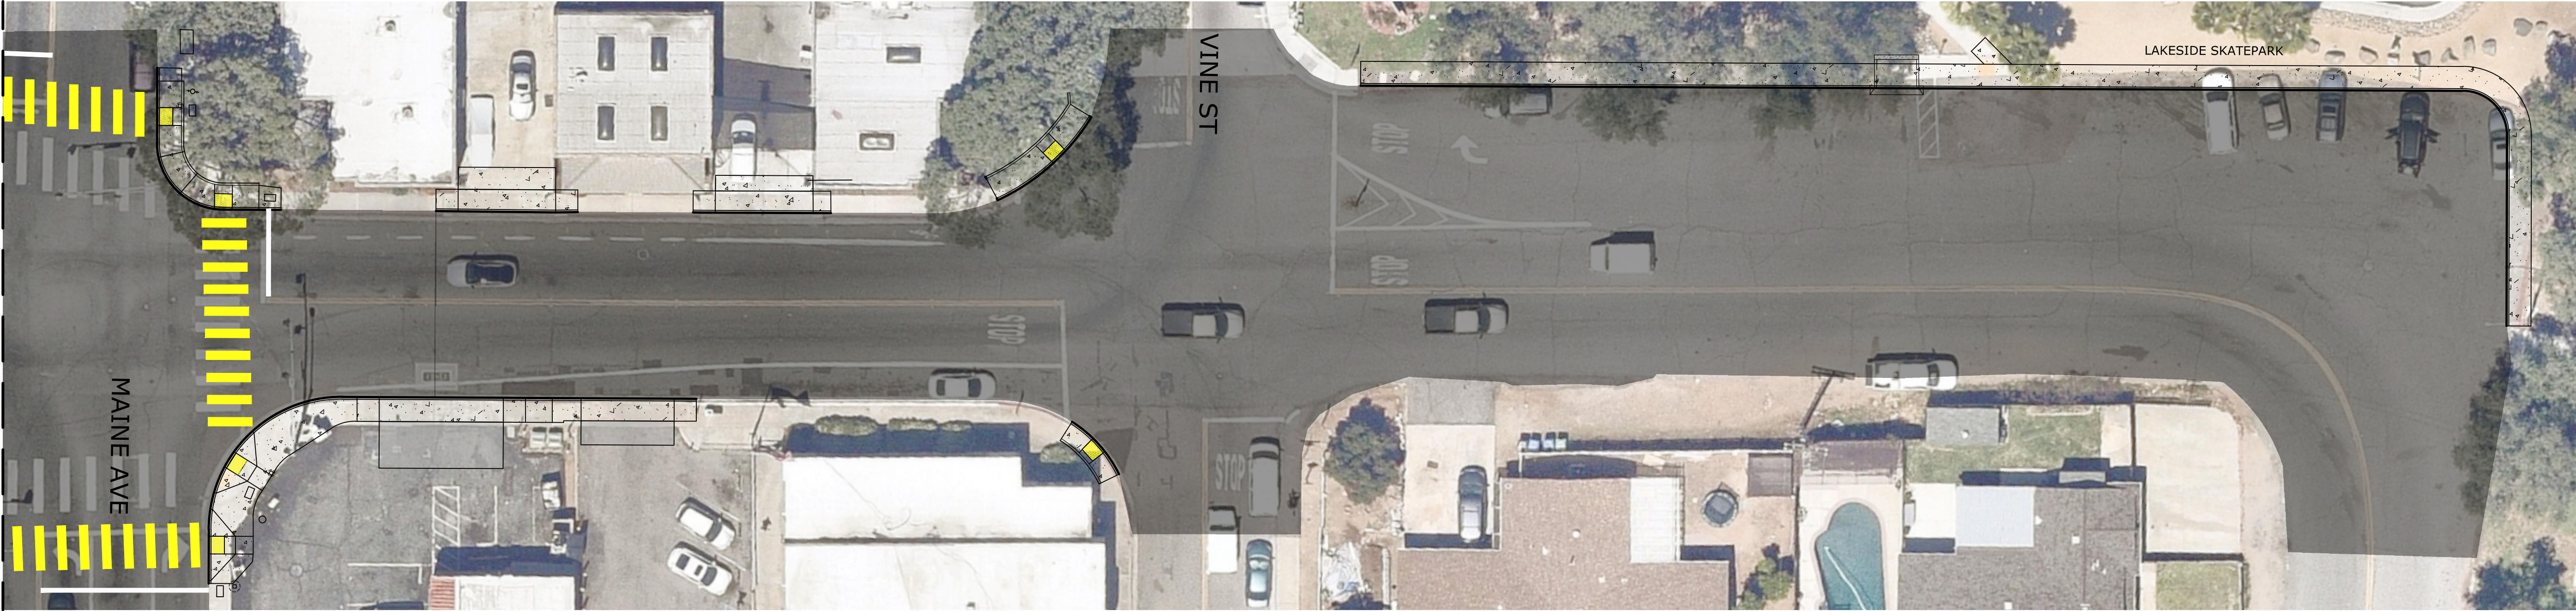

PLAN: WOODSIDE AVE
SCALE: 1" = 20'

NAD 83
California
Coordinate System
Zone 6
Basis of Bearings

COUNTY OF SAN DIEGO
DEPARTMENT OF PUBLIC WORKS
5500 OVERLAND AVENUE, SAN DIEGO, CA 92123-1295



RICK
ENGINEERING COMPANY
San Diego
5620 FRIARS ROAD
SAN DIEGO, CA 92110
619.291.0707
(FAX) 619.291.4165
rickengineering.com
Riverside - Orange - San Luis Obispo - Denver - Sacramento - Phoenix - Tucson

REVISIONS	BY	APPROVED	DATE

COORDINATE INDEX	
250 N.	1785 E.
CONST. COMPL.	
FIELD REVISIONS	


WOODSIDE AVENUE
SIDEWALK IMPROVEMENT PROJECT
COMMUNITY OUTREACH EXHIBIT

SCALE: HOR. 1"=20' VERT. _____
W.A. 1021018 R.S. 1224
SP _____
SHEET 6 OF 6 SHEETS


© 2021 Rick Engineering Company, Inc. All rights reserved. No part of this document may be reproduced without written permission from Rick Engineering Company, Inc.



Woodside Avenue Sidewalk Improvements Project Draft Typical Cross Sections

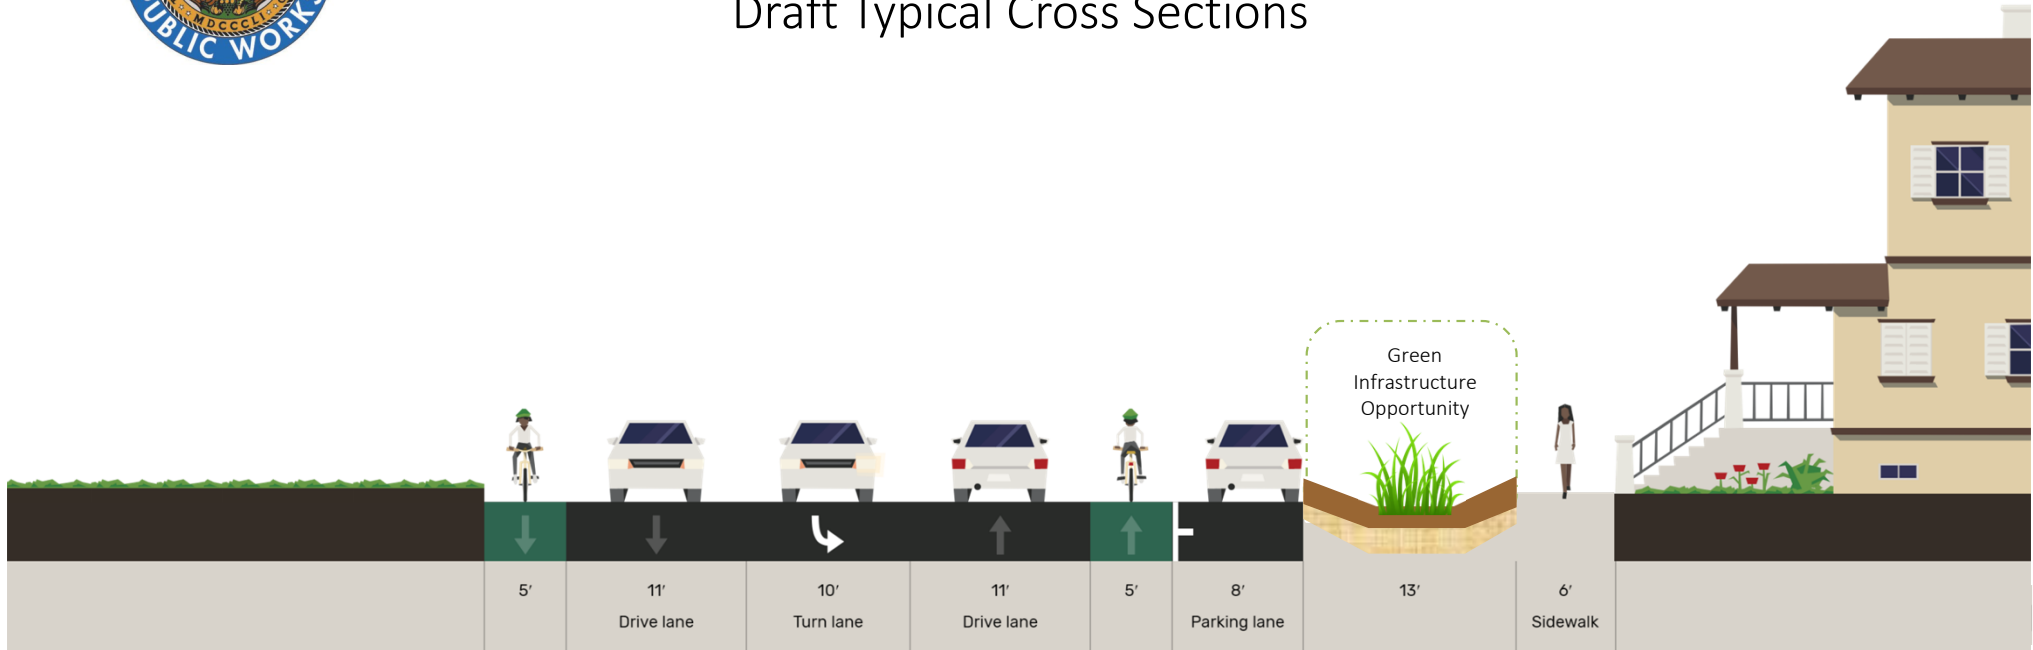


Marilla Drive to Lakeside Middle School
(Facing Eastbound)

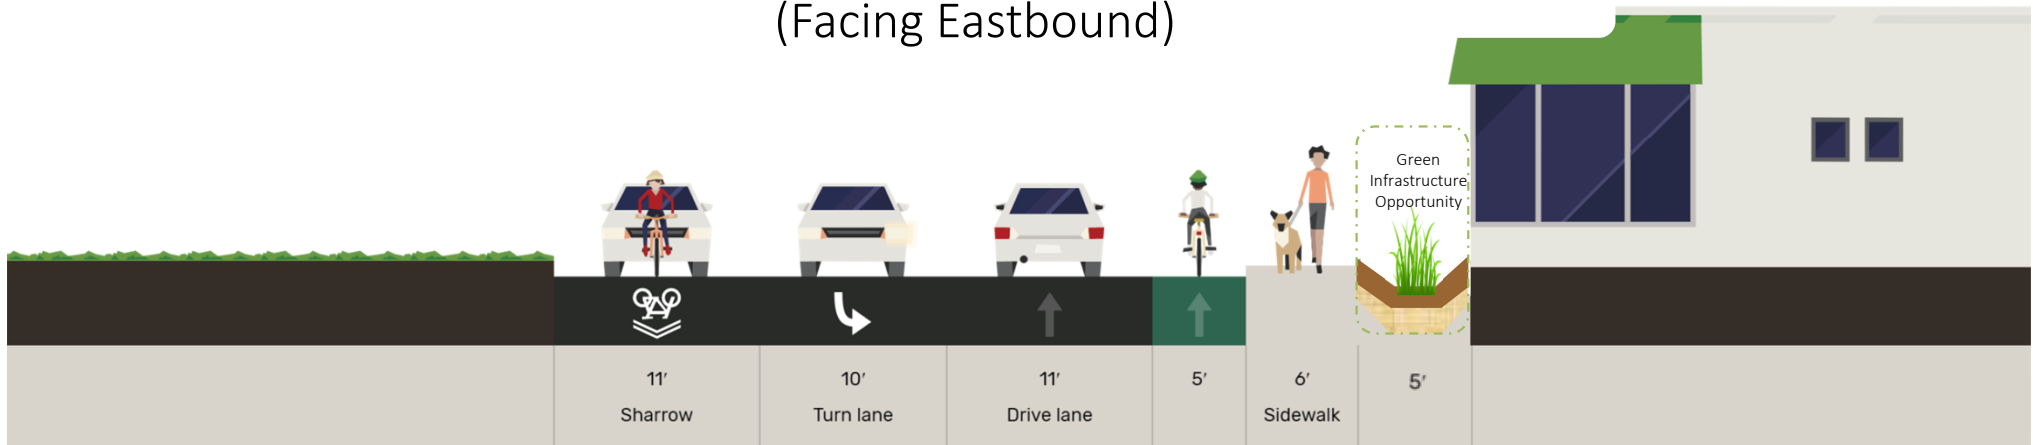


Lakeside Middle School to Riverview Avenue
(Facing Eastbound)



Woodside Avenue Sidewalk Improvements Project Draft Typical Cross Sections

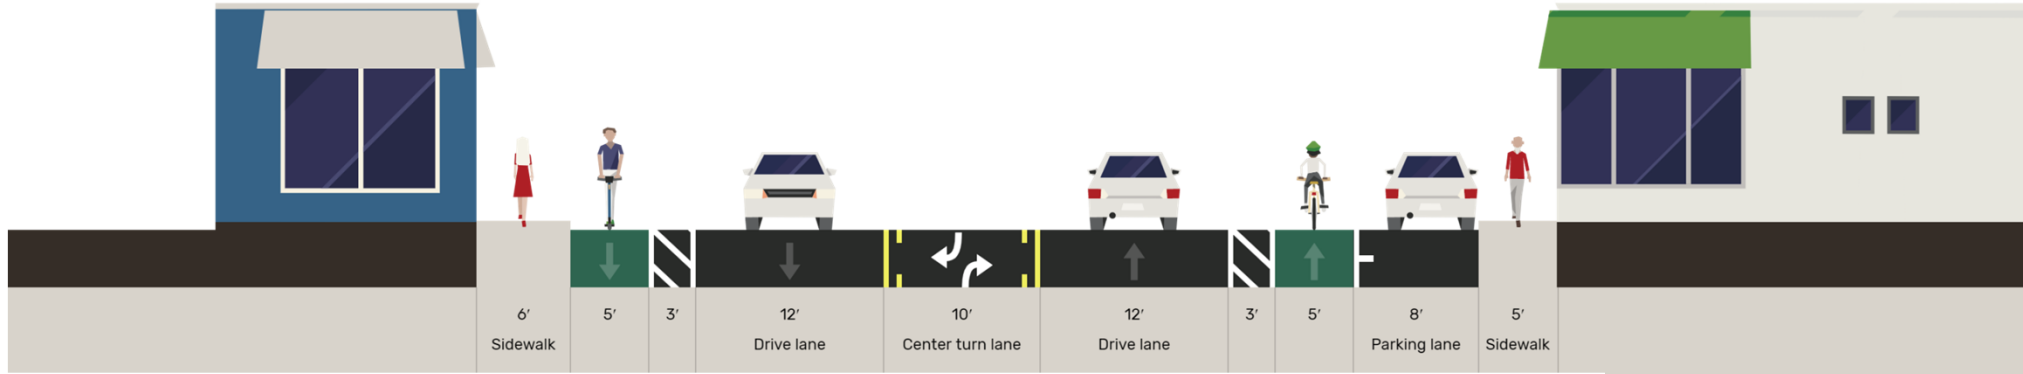


Riverview Avenue to Winter Gardens Boulevard (Facing Eastbound)

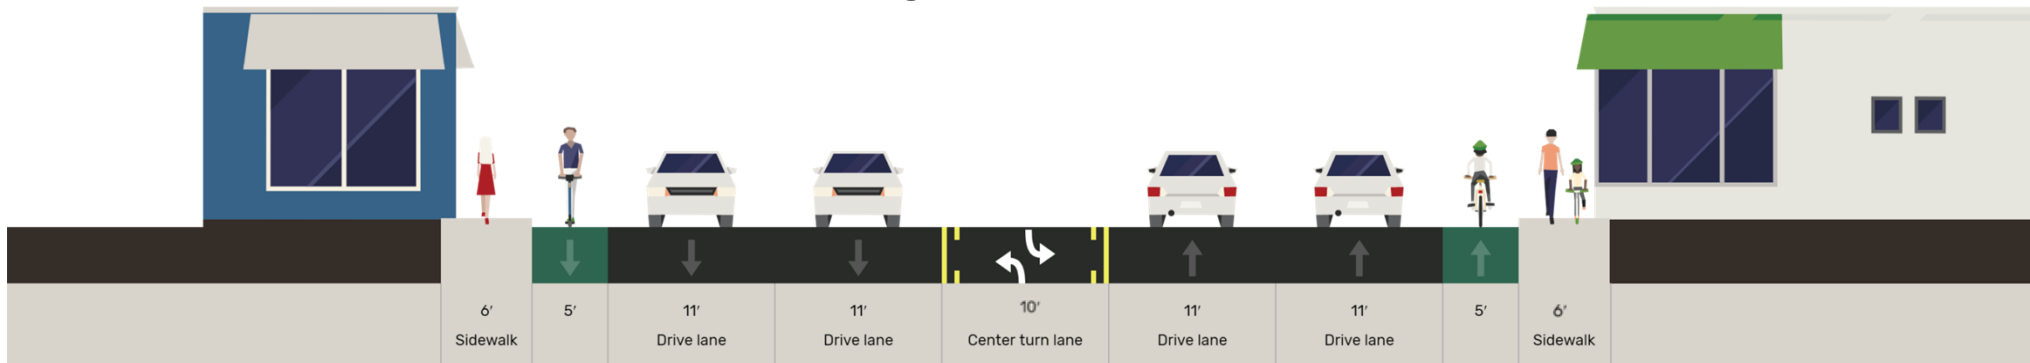


Winter Gardens Boulevard to Channel Road (Facing Eastbound)



Woodside Avenue Sidewalk Improvements Project Draft Typical Cross Sections

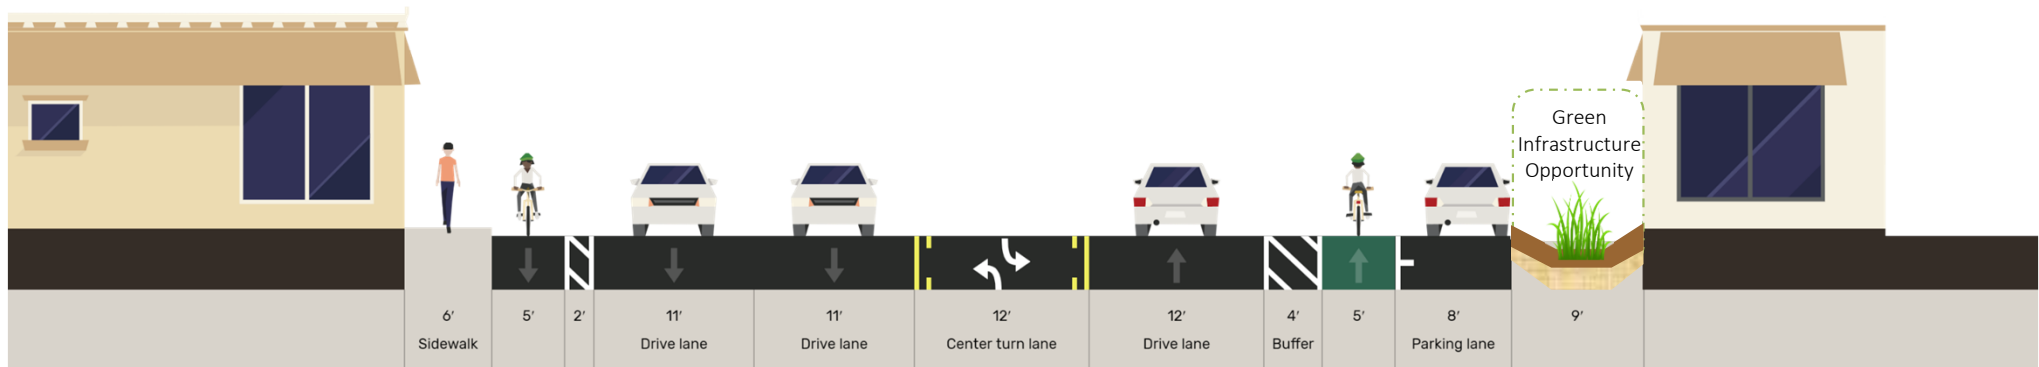

Channel Rd to Cactus Street (Facing Eastbound)

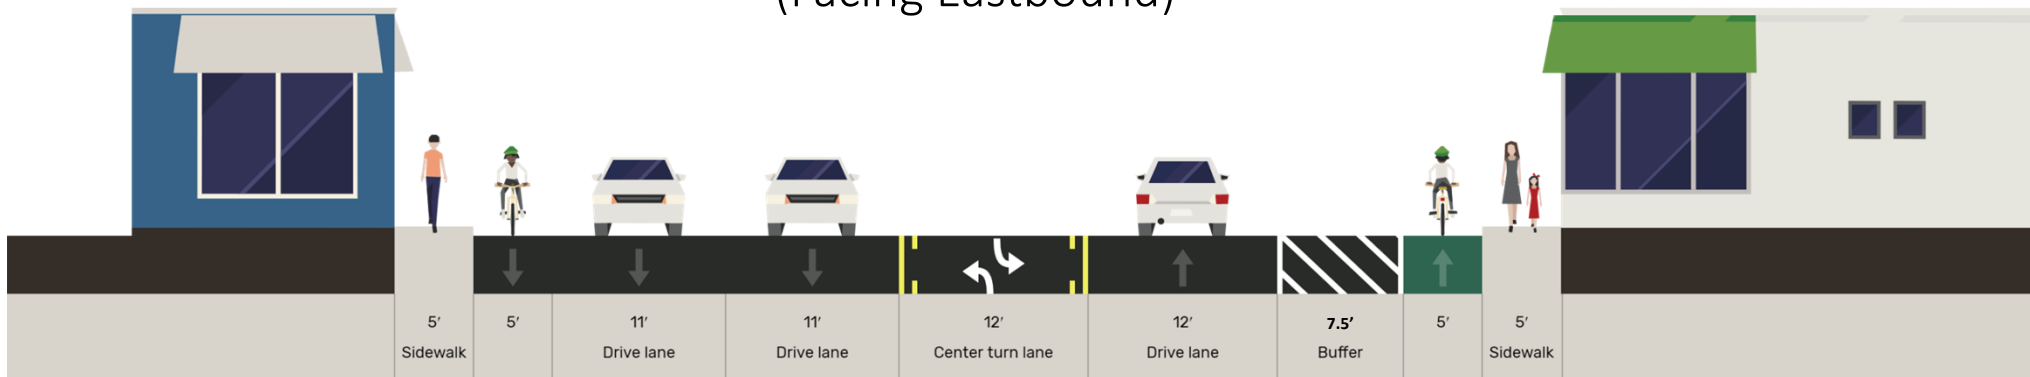

Cactus Street to Maine Avenue (Facing Eastbound)