
Appendix E Path of Travel Plan

Appendices

This page intentionally left blank.

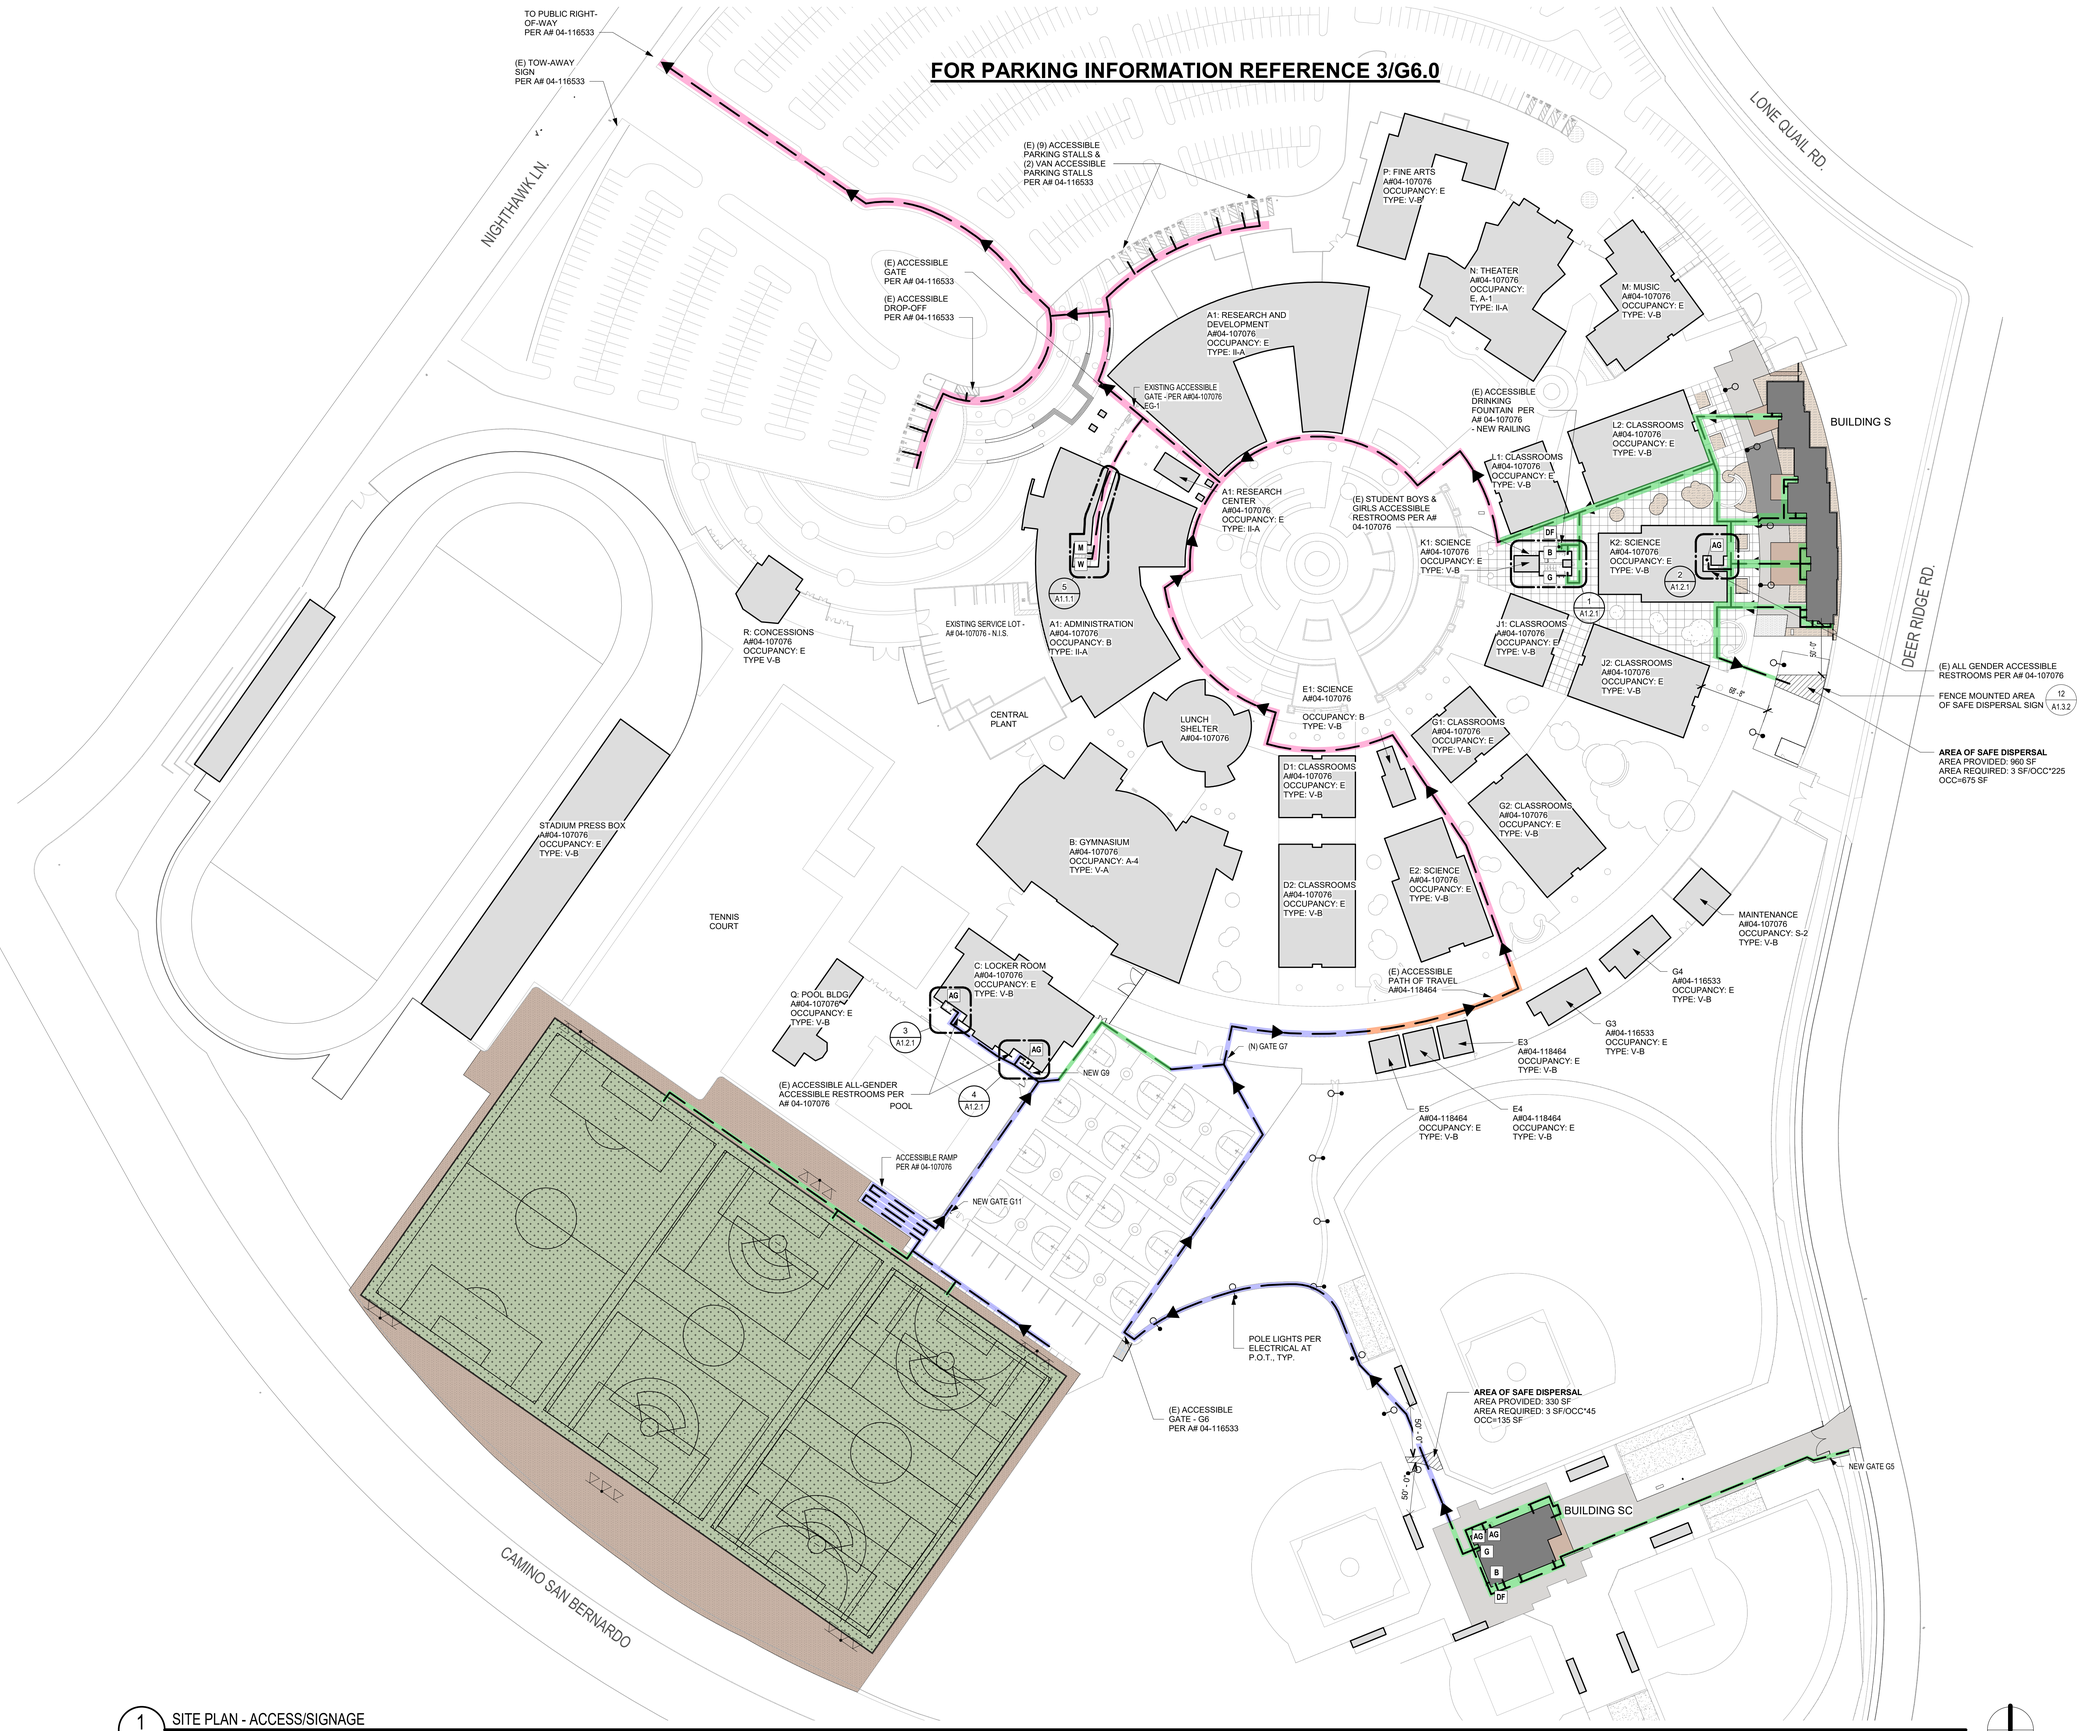

1 SITE PLAN - ACCESSIBILITY/SIGNAGE
1" = 60'-0"

BM 360://Del Norte HS Expansion/ARCH-BNDS-DNHS-SITE.rvt

9/16/2021 10:01:41 AM

IDENTIFICATION STAMP
DIV. OF THE STATE ARCHITECT
APP: 04-120212 INC:
REVIEWED FOR
SS ☑ FLS ☑ ACS ☑
DATE: 09/30/2021

POWAY UNIFIED SCHOOL DISTRICT
DEL NORTE HIGH SCHOOL EXPANSION

KEYNOTES

ACCESSIBILTY NOTES

1. PATH OF TRAVEL (P.O.T.) AS INDICATED IS A BARRIER FREE ACCESS COMPLYING WITH THE FOLLOWING: CHANGES IN LEVEL UP TO 1/4" MAX. SHALL BE PERMITTED TO BE VERTICAL AND WITHOUT EDGE TREATMENT (11B-303.2). CHANGES IN LEVEL BETWEEN 1/4" AND 1/2" MAX. SHALL BE BEVELED WITH A SLOPE NOT STEEPER THAN 1:2 (11B-303.3). SURFACE SHALL BE STABLE, FIRM AND SLIP RESISTANT (11B-302.1). THE RUNNING SLOPE OF WALKING SURFACES SHALL NOT BE STEEPER THAN 1:20 AND THE CROSS SLOPE SHALL NOT BE STEEPER THAN 1:48(11B-403.3). THE CLEAR WIDTH OF WALKING SURFACES SHALL BE 48" (WITH EXCEPTIONS) (11B-403.5.1). OBJECTS WITH LEADING EDGES MORE THAN 27" AND NOT MORE THAN 80" ABOVE THE FINISH FLOOR OR GROUND SHALL PROTRUDE 4" MAXIMUM HORIZONTALLY IN THE CIRCULATION PATH (11B-307.2). CONTRACTOR AND ARCHITECT TO VERIFY THAT ALL BARRIERS IN THE PATH OF TRAVEL HAVE BEEN REMOVED OR WILL BE REMOVED UNDER THIS PROJECT, AND PATH OF TRAVEL COMPLIES WITH CBC 11B.

2. FOR GRATINGS OR STRAINERS LOCATED IN THE SURFACE OF ANY PEDESTRIAN WAY OR IN P.O.T., THE MAXIMUM GRATE OR STRAINER OPENINGS SHALL NOT EXCEED 1/2" IN THE DIRECTION OF TRAFFIC FLOW.

3. MANEUVERING CLEARANCES AREA AT ALL ACCESSIBLE GATES SHALL HAVE 2% MAX. SLOPE IN ALL DIRECTIONS WITHIN DASHED BOUNDARY, PER CBC FIG. 11B-404.2.4.1.

LEGEND

- ACCESSIBLE PATH OF TRAVEL 4'-0" WIDE MIN. CONCRETE OR A.C. PAVED. REFERENCE CIVIL FOR ELEVATION INFORMATION.
- EXISTING ACCESSIBLE PATH OF TRAVEL PER A# 04-116533
- EXISTING ACCESSIBLE PATH OF TRAVEL PER A# 04-107076
- EXISTING ACCESSIBLE PATH OF TRAVEL PER A# 04-118464
- NEW ACCESSIBLE PATH OF TRAVEL. SEE CIVIL DRAWINGS FOR ADDITIONAL INFORMATION ON MATERIAL, SLOPES AND ELEVATIONS.
- AG — ALL-GENDER STAFF RESTROOM LOCATION
- B G — BOY'S AND GIRL'S RESTROOM LOCATIONS
- DF — DRINKING FOUNTAIN LOCATION
- 0 — BUILDING OCCUPANCY
- 0 — CUMULATIVE OCCUPANCY
- 0 — EXITING OCCUPANTS

BakerNowicki design studio
731 Ninth Avenue, Suite A, San Diego, California 92101
619.795.2450
www.bndesignstudio.com

ACCESSIBILITY SITE PLAN

NO.	DATE	ISSUE

PROJECT NO: 20012-00
DATE: 09/16/2021

DRAWING
G4.0