
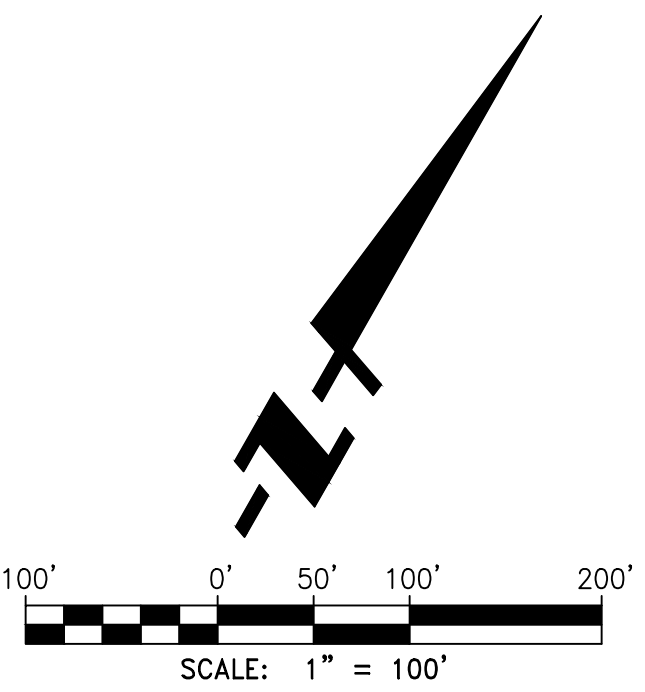


APPENDIX 1

EXISTING HYDROLOGY MAP

PROPOSED HYDROLOGY MAP

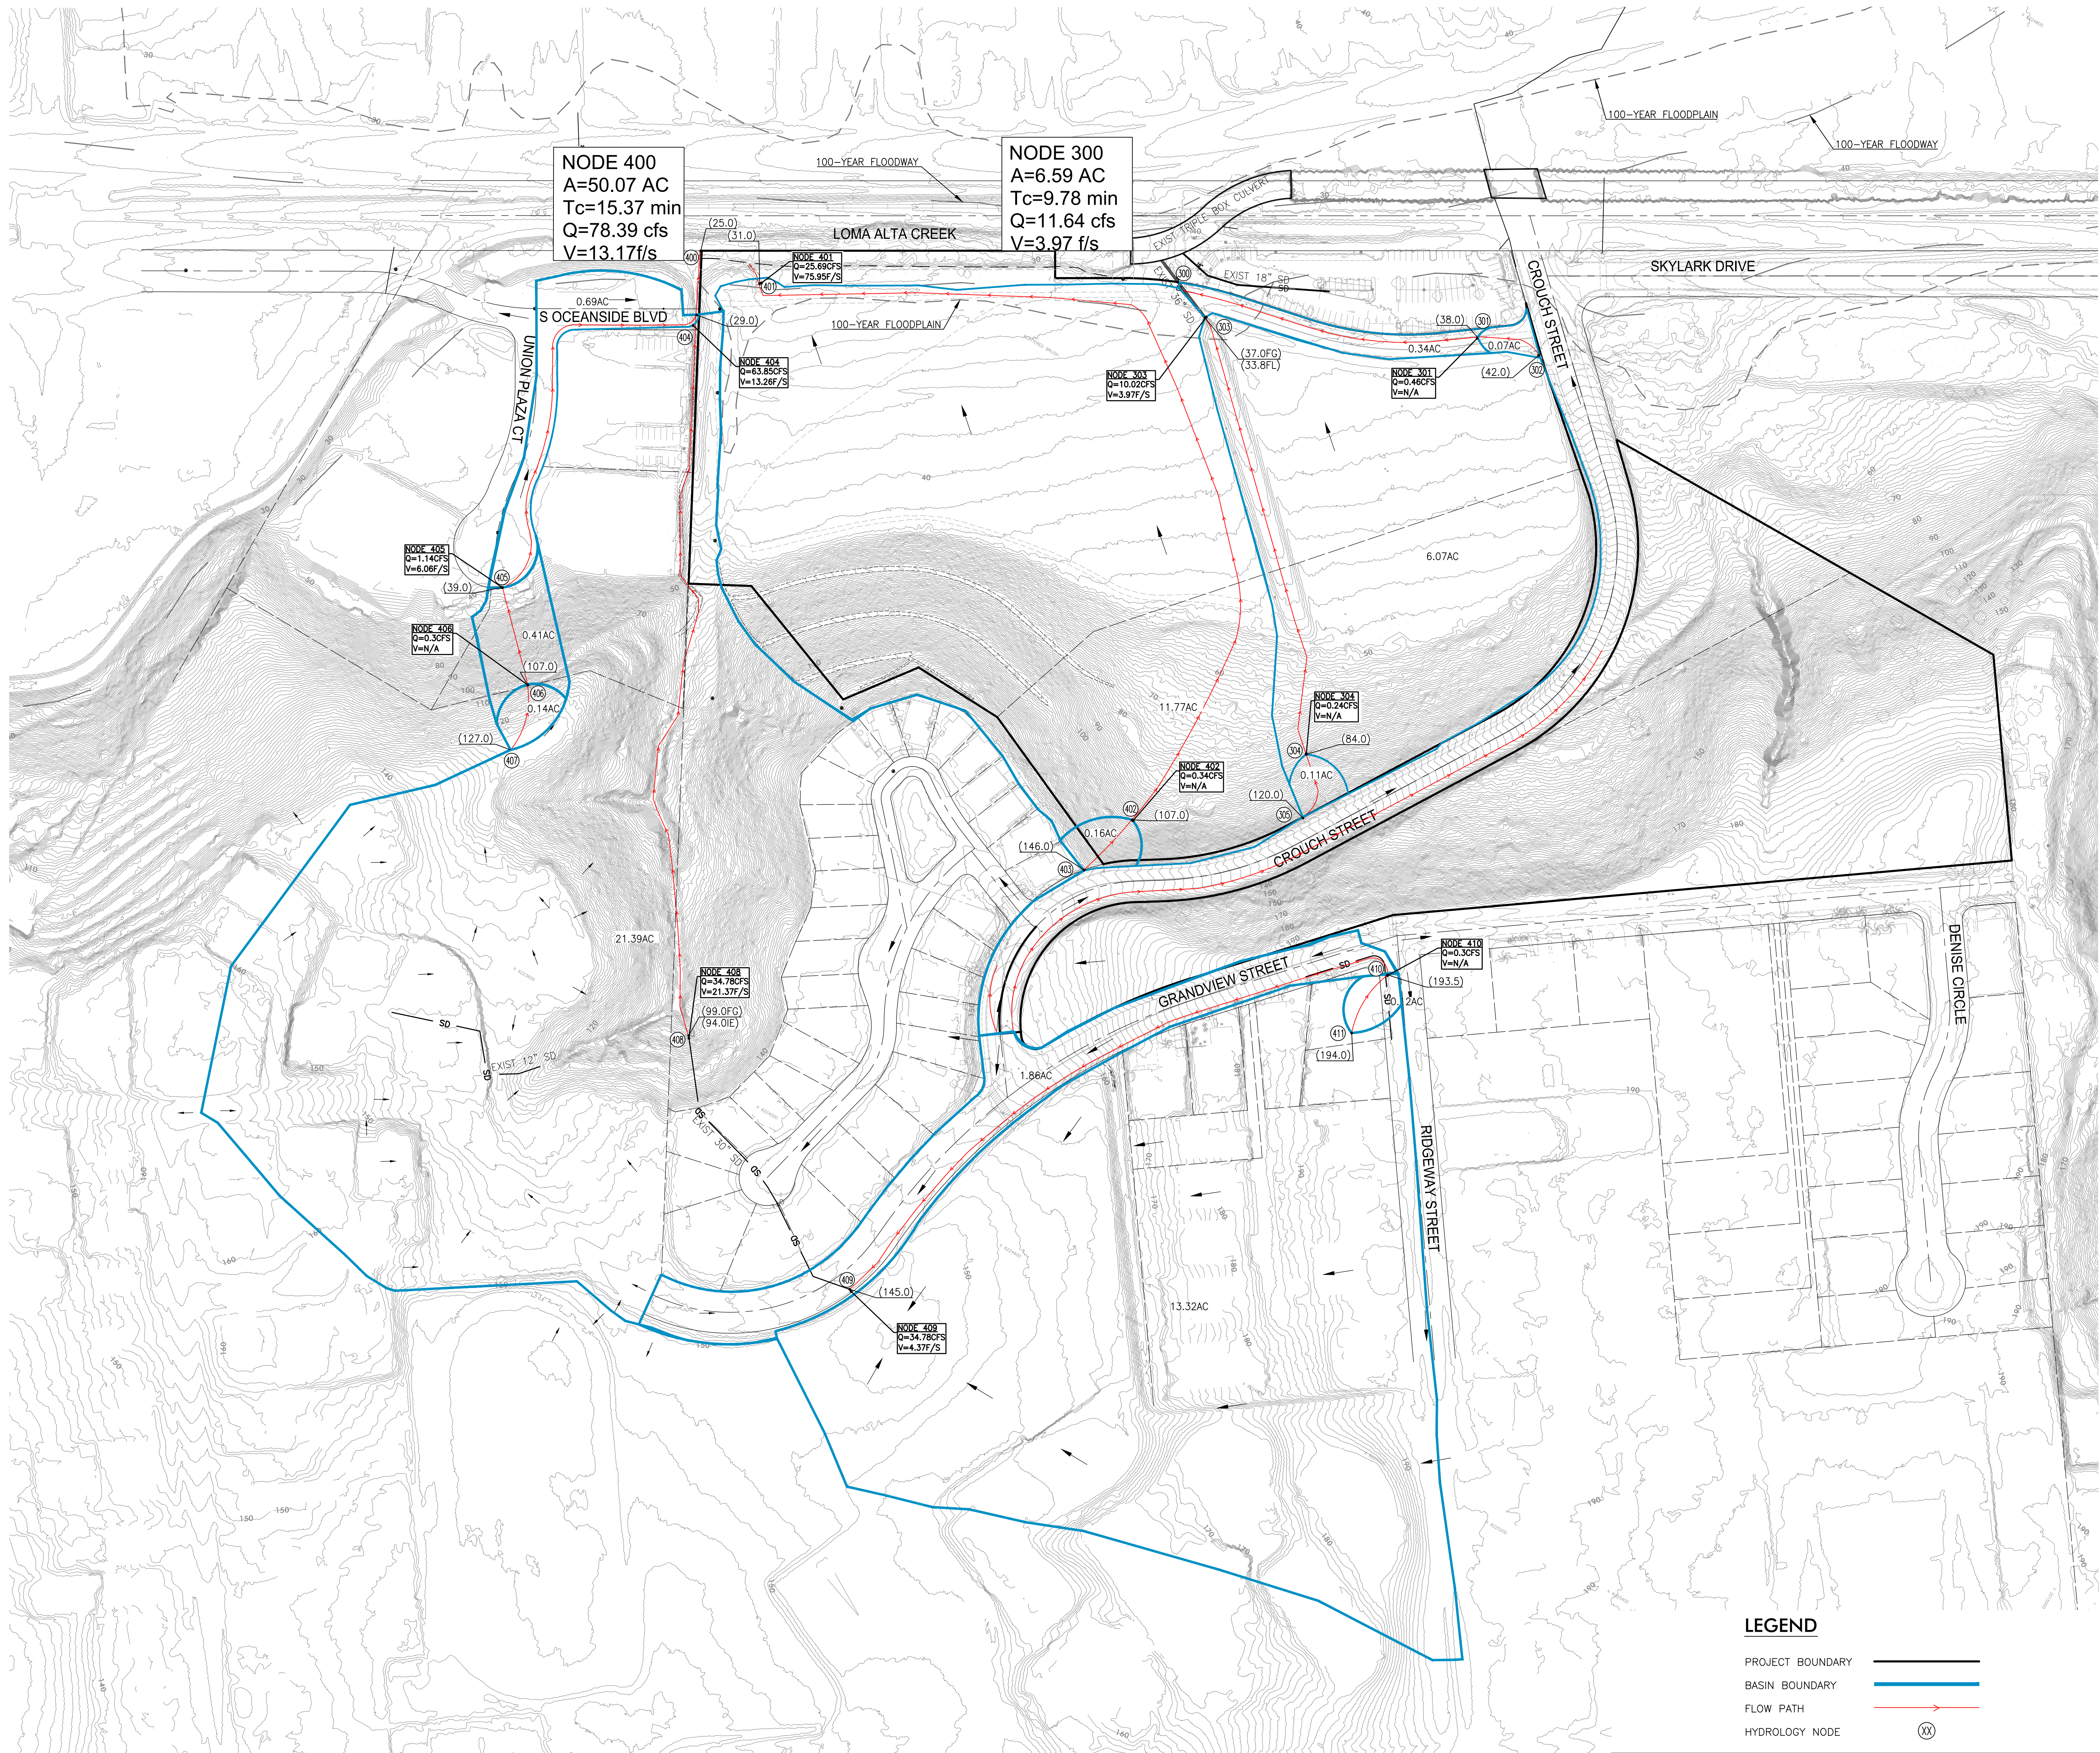


LEGEND

- PROJECT BOUNDARY
- BASIN BOUNDARY
- FLOW PATH
- HYDROLOGY NODE

REVISIONS			
NO.	INIT.	DATE	DESCRIPTION

JEFFERSON OCEANSIDE

EXISTING 100-YEAR HYDROLOGY


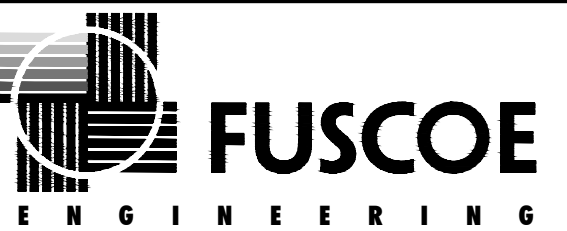


6390 Greenwich Dr., Suite 170
San Diego, California 92122
tel 858.554.1500 • fax 858.597.0335
www.fuscoe.com

JOB NO.
557-010

DRAWN BY:
BC

SHEET
1 of 1

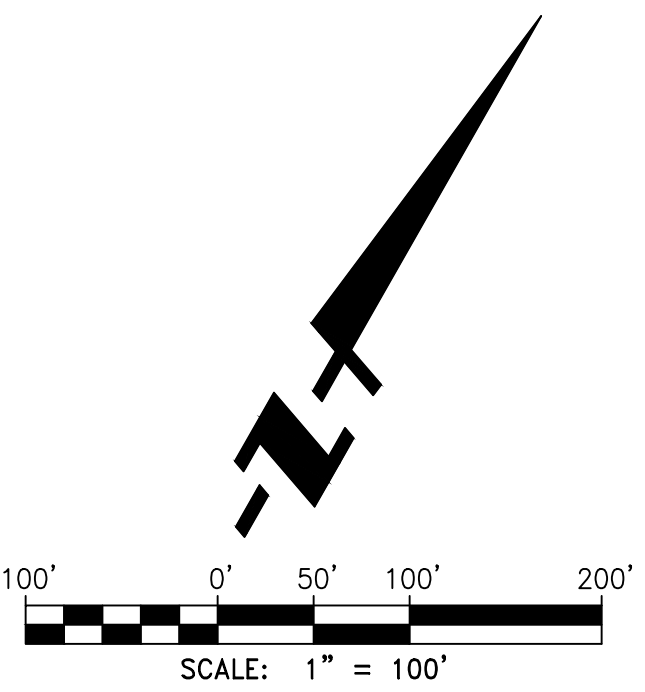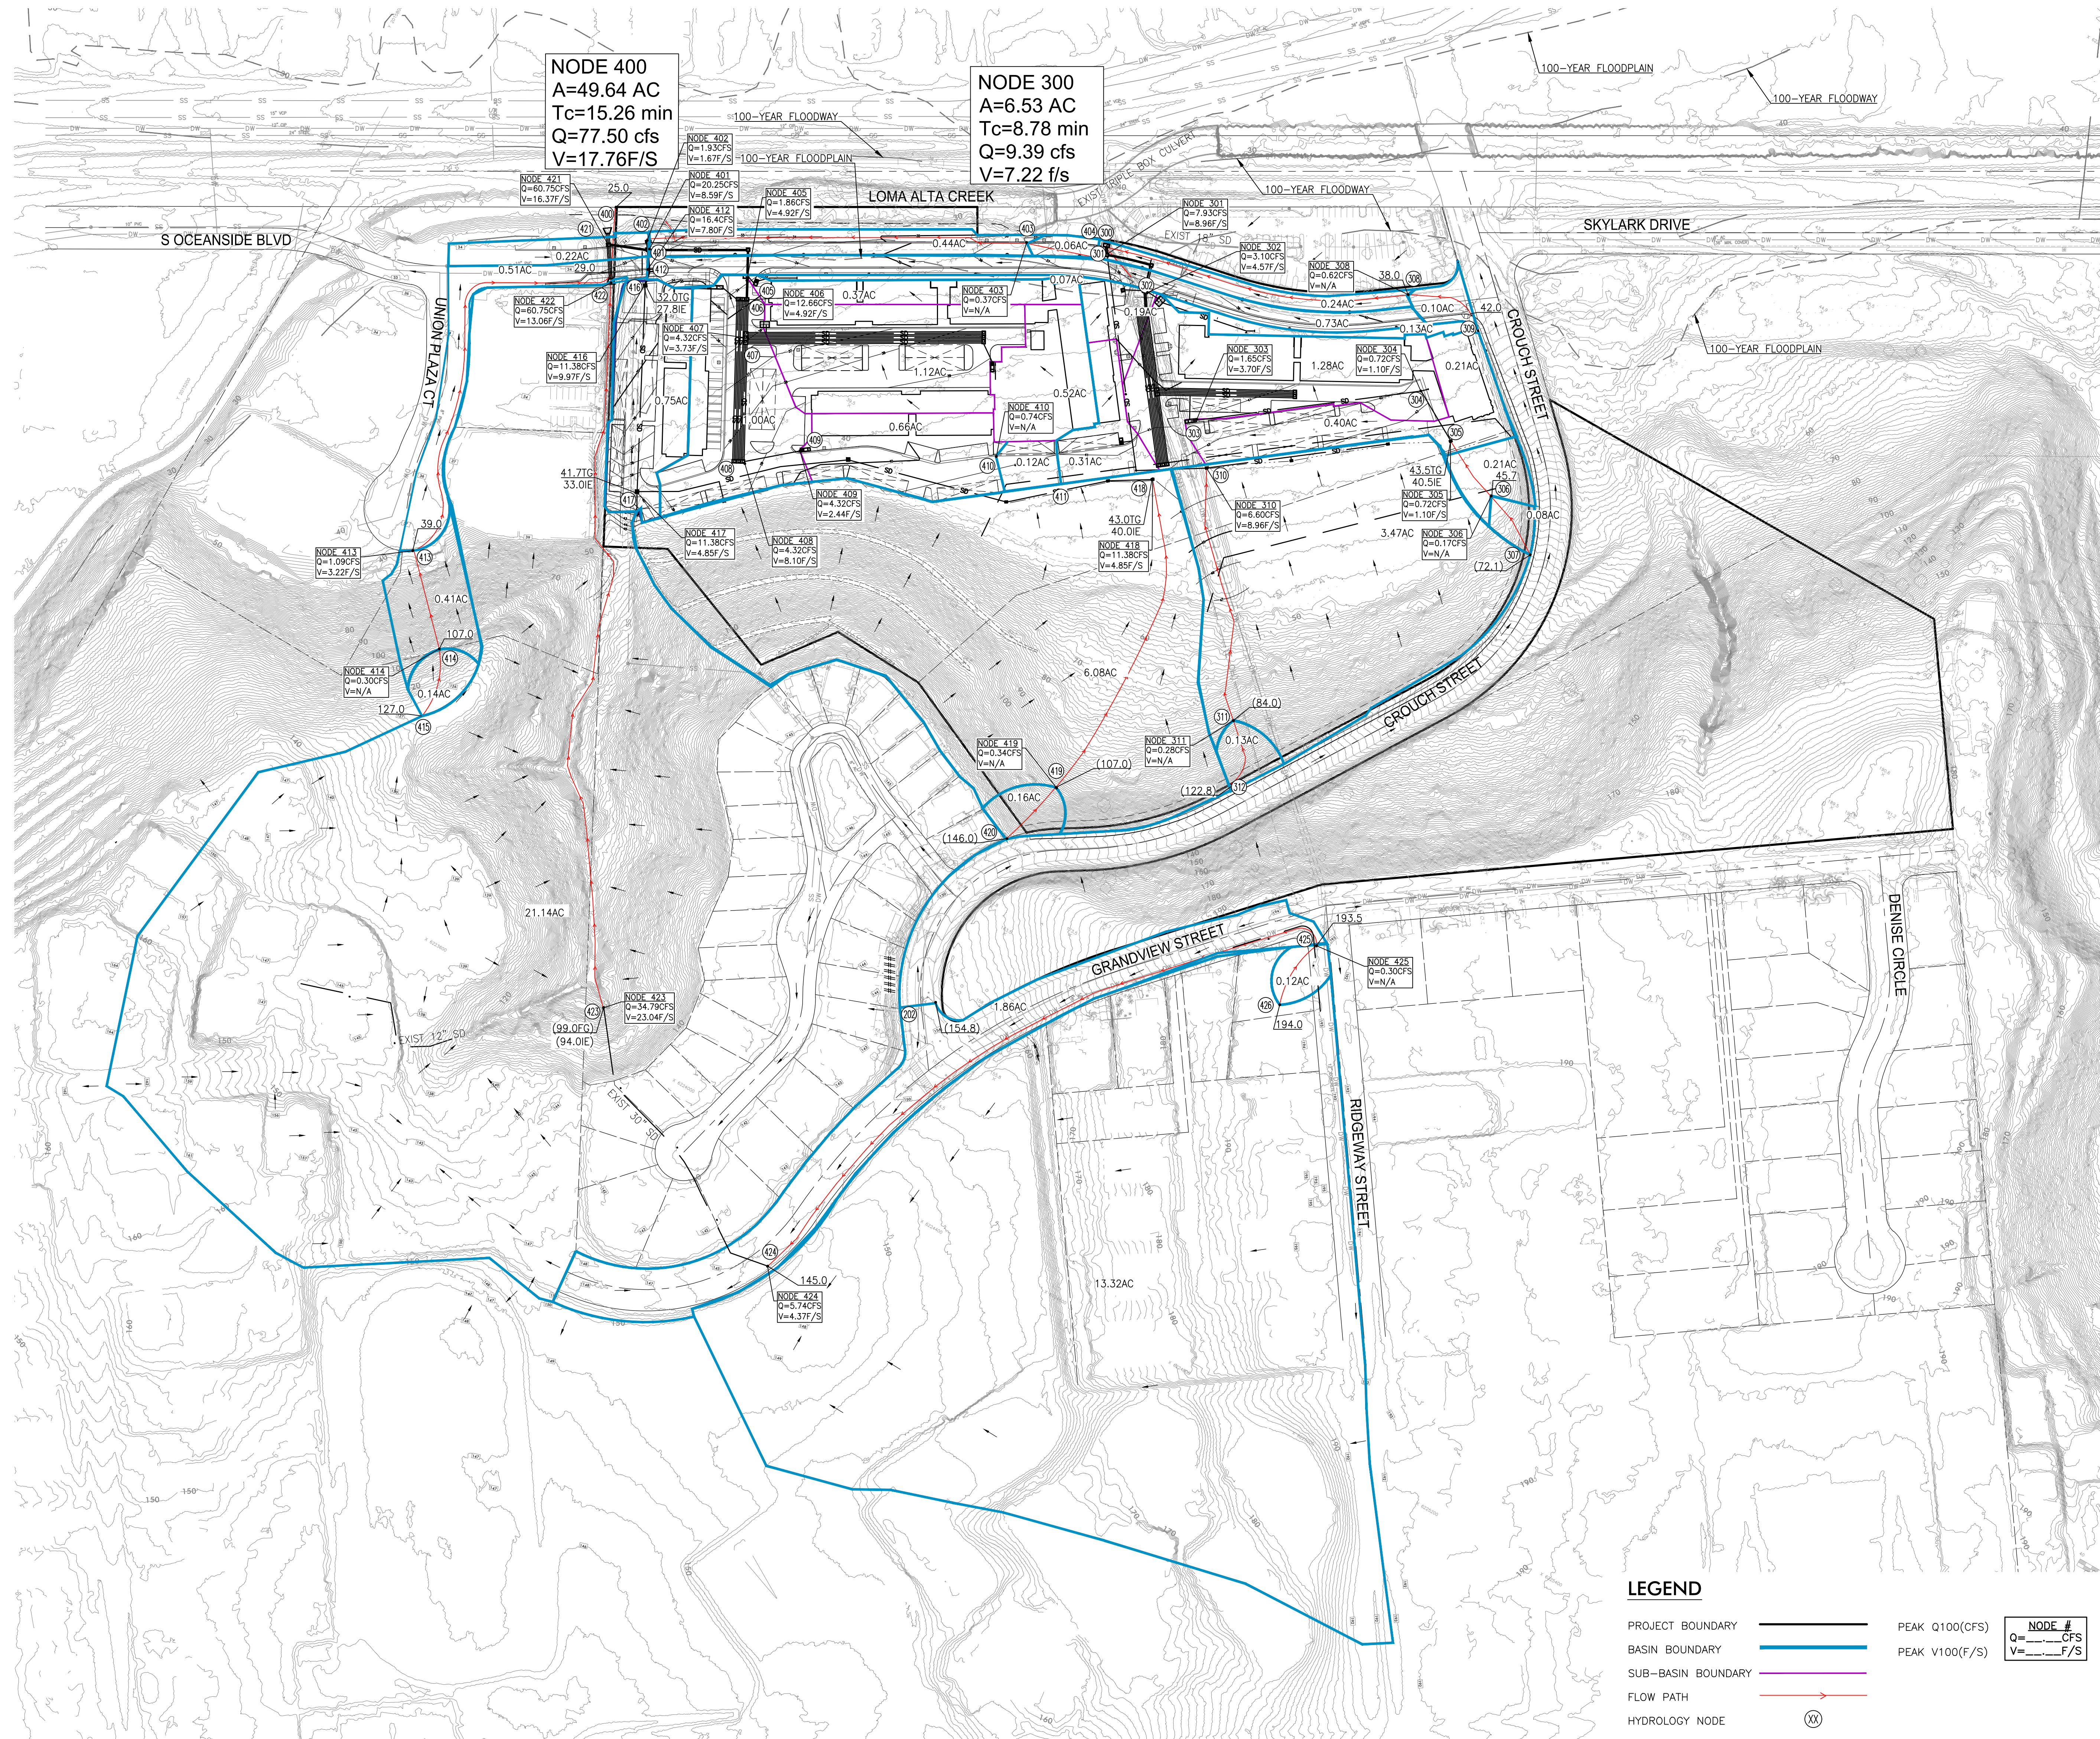

LEGEND

- PROJECT BOUNDARY
- BASIN BOUNDARY
- SUB-BASIN BOUNDARY
- FLOW PATH
- HYDROLOGY NODE
- PEAK Q100(CFS)
- PEAK V100(F/S)
- NODE #
- Q=CFS
- V=F/S

REVISIONS			
NO.	INIT.	DATE	DESCRIPTION

JEFFERSON OCEANSIDE

PROPOSED 100-YEAR HYDROLOGY

6390 Greenwich Dr., Suite 170
San Diego, California 92122
tel 858.554.1500 • fax 858.597.0335
www.fusco.com

JOB NO.
557-010

DRAWN BY:
BC

SHEET
1 of 1