
Appendix A-1: Location Map

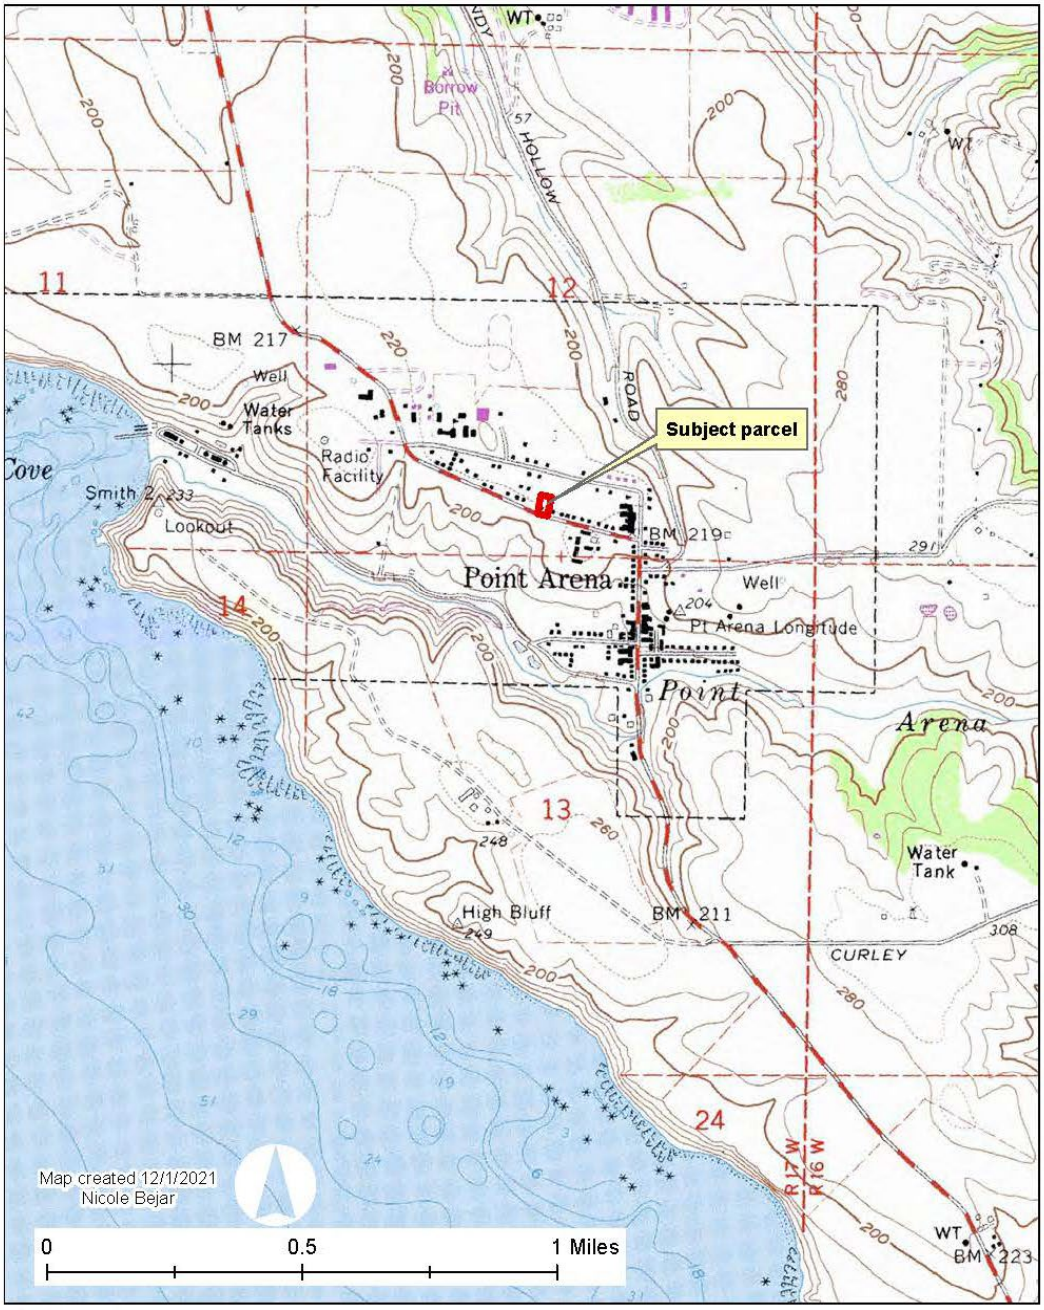


CLIENT: Hillmer
APN: 027-091-14-00
ADDRESS: 140 School Street
Point Arena, CA

Location Map

Figure 1. Location of project area in relation to Point Arena, California.

Appendix A-2: Site Plan

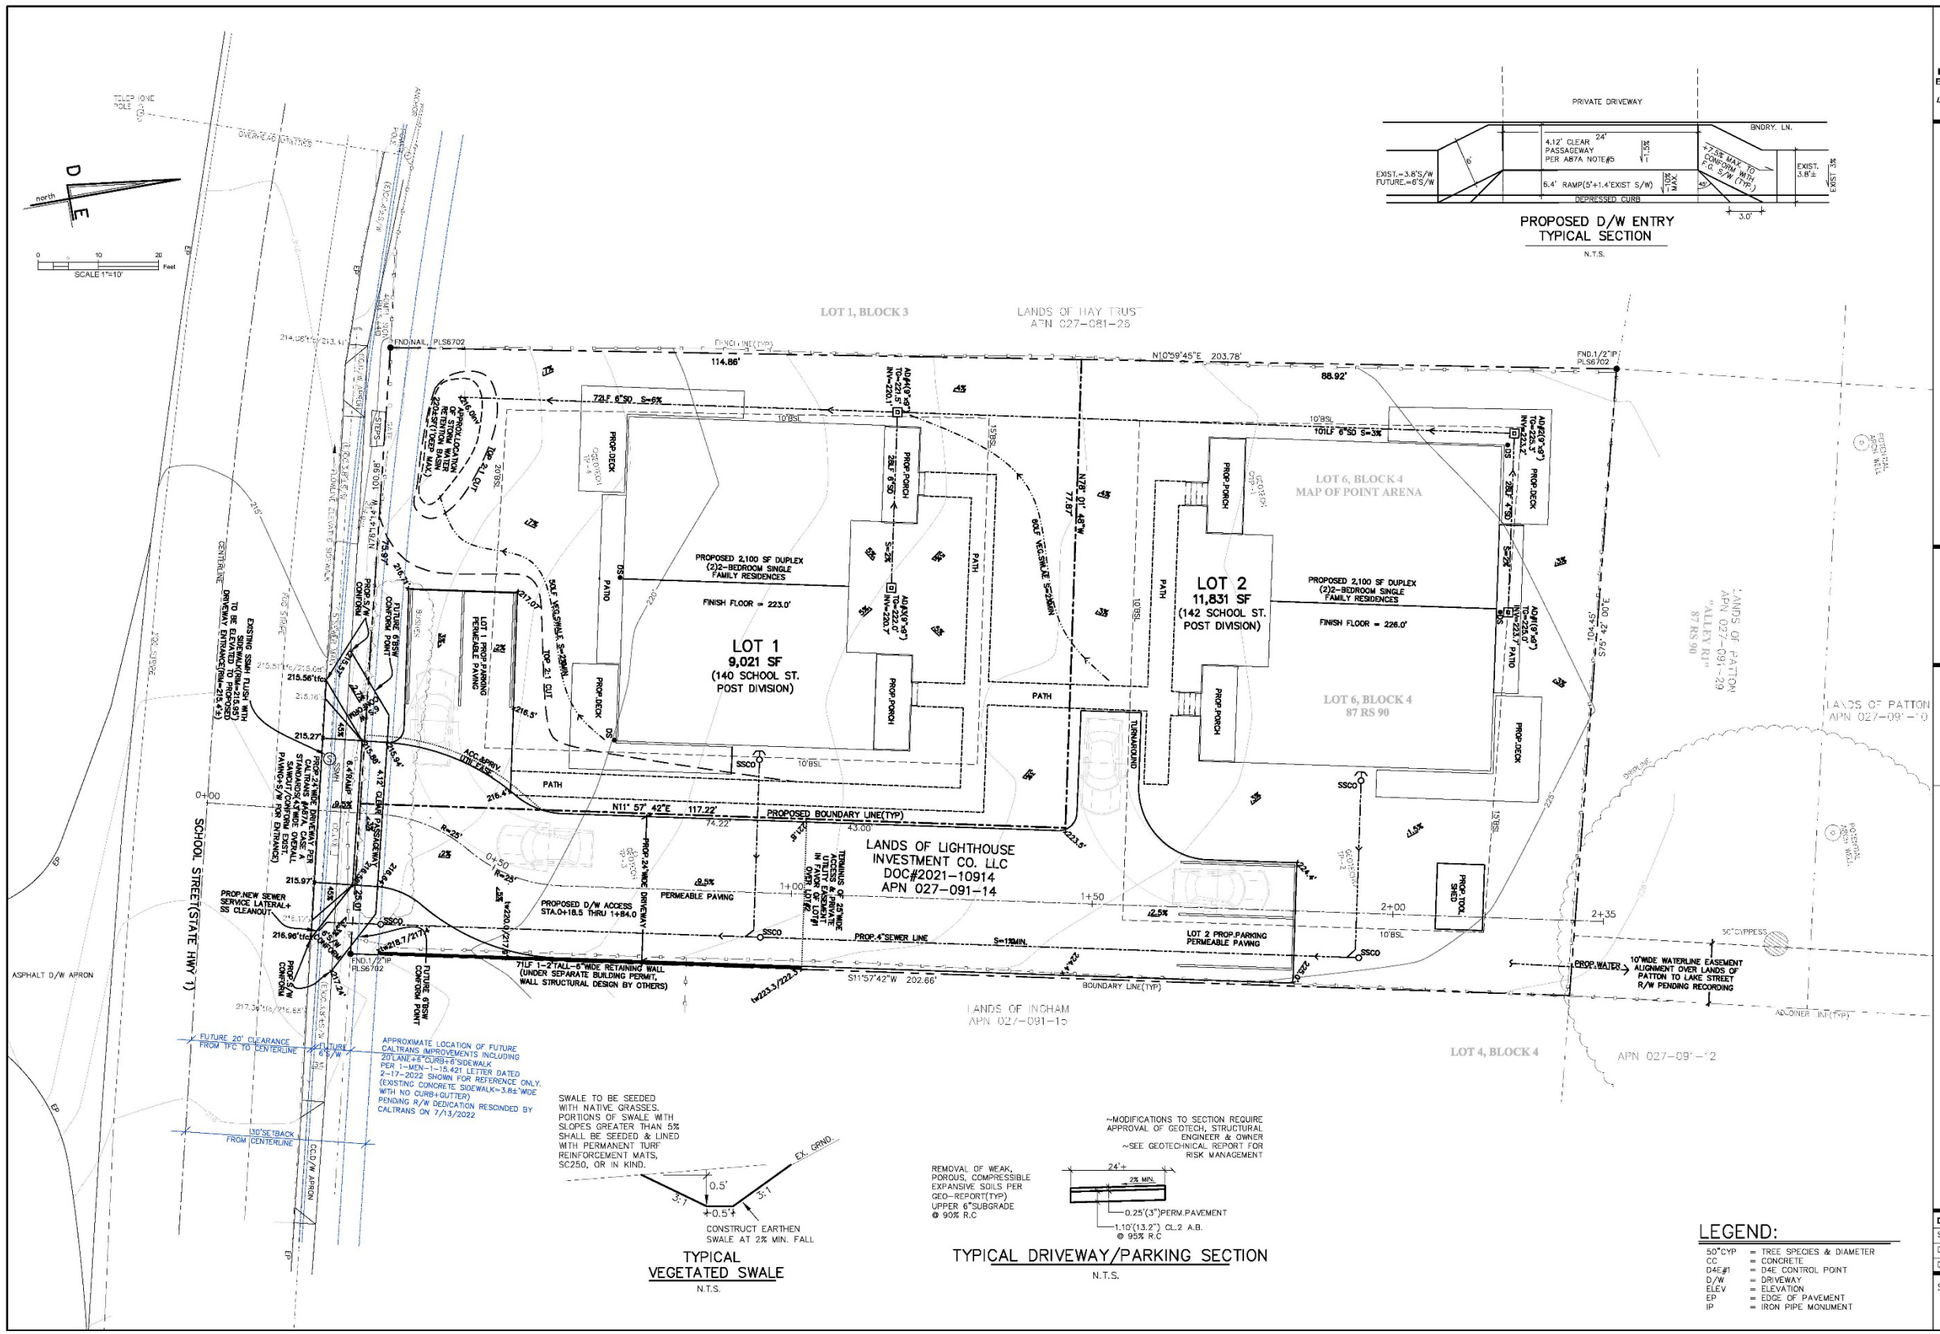

D4E
DIMENSIONS 4 ENGINEERING, INC.
ANALYSIS, PLANNING, LAND SURVEYING & CIVIL ENGINEERING

APPROVED: 7/18/22 DATE

JOHN R. RAINWATER RCE 56029
DIMENSIONS 4 ENGINEERING, INC.
2562 MENDOCINO AVE
SANTA ROSA, CA 95403
(707) 578-3433


PLAN - IMPROVEMENT PLANS
- ____ GRADING/ DRAINAGE

140 SCHOOL ST. ~ POINT ARENA, CA
MENDOCINO APN:027-091-14


DATE: Z-7-18-2022
SCALE:
DRAWN: MFG
D4E JOB NO. 21-8006.1

SHEET #
2 OF 4

Appendix A-3: Building Elevations

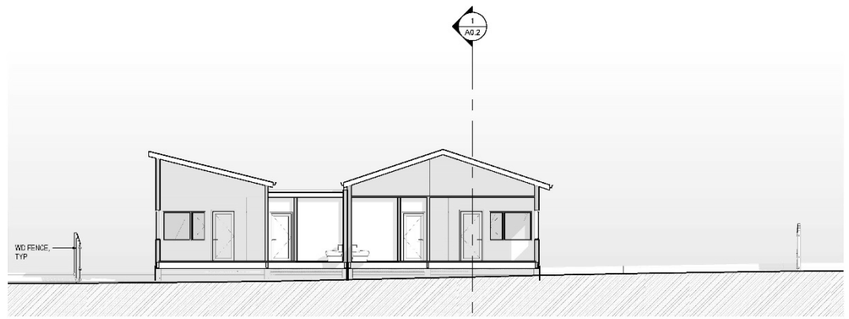

3 SITE SECTION - E/W
1/8" = 1'-0"

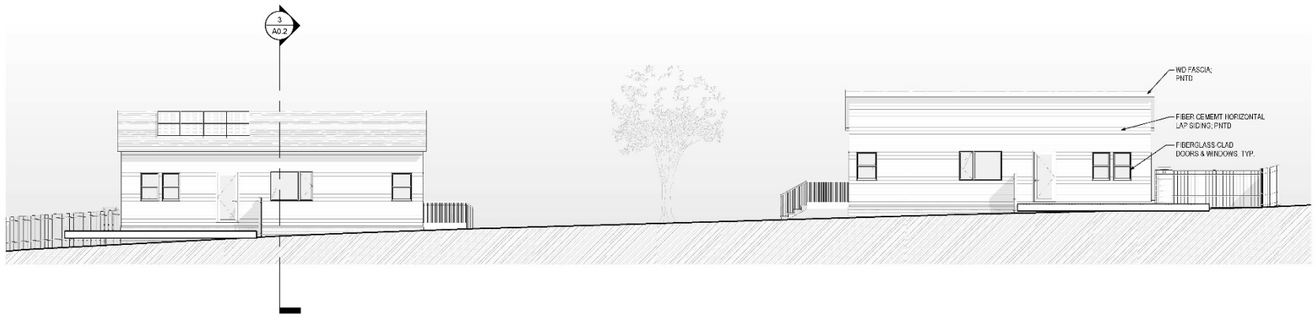

2 SITE ELEVATION
1/8" = 1'-0"



1 SITE SECTION - N/S 1
1/8" = 1'-0"

12/8/2021 11:48:34 AM

OPENSCOPE

87403

LICENSED ARCHITECT
ANN R. DUNN
C-027241
12-31-2021
RENEWAL DATE
STATE OF CALIFORNIA

CONSULTANTS

NOT FOR CONSTRUCTION

PROJECT
2121

POINT ARENA WORKFORCE HOUSING

140-142 SCHOOL ST.
POINT ARENA, CA
95468

ISSUE DATE
12-08-2021
PERMIT REVIEW

REVISIONS


NO.	DATE

SCALE
1/8" = 1'-0"

SITE SECTIONS & ELEVATIONS

A0.2

Appendix A-4: Tentative Map

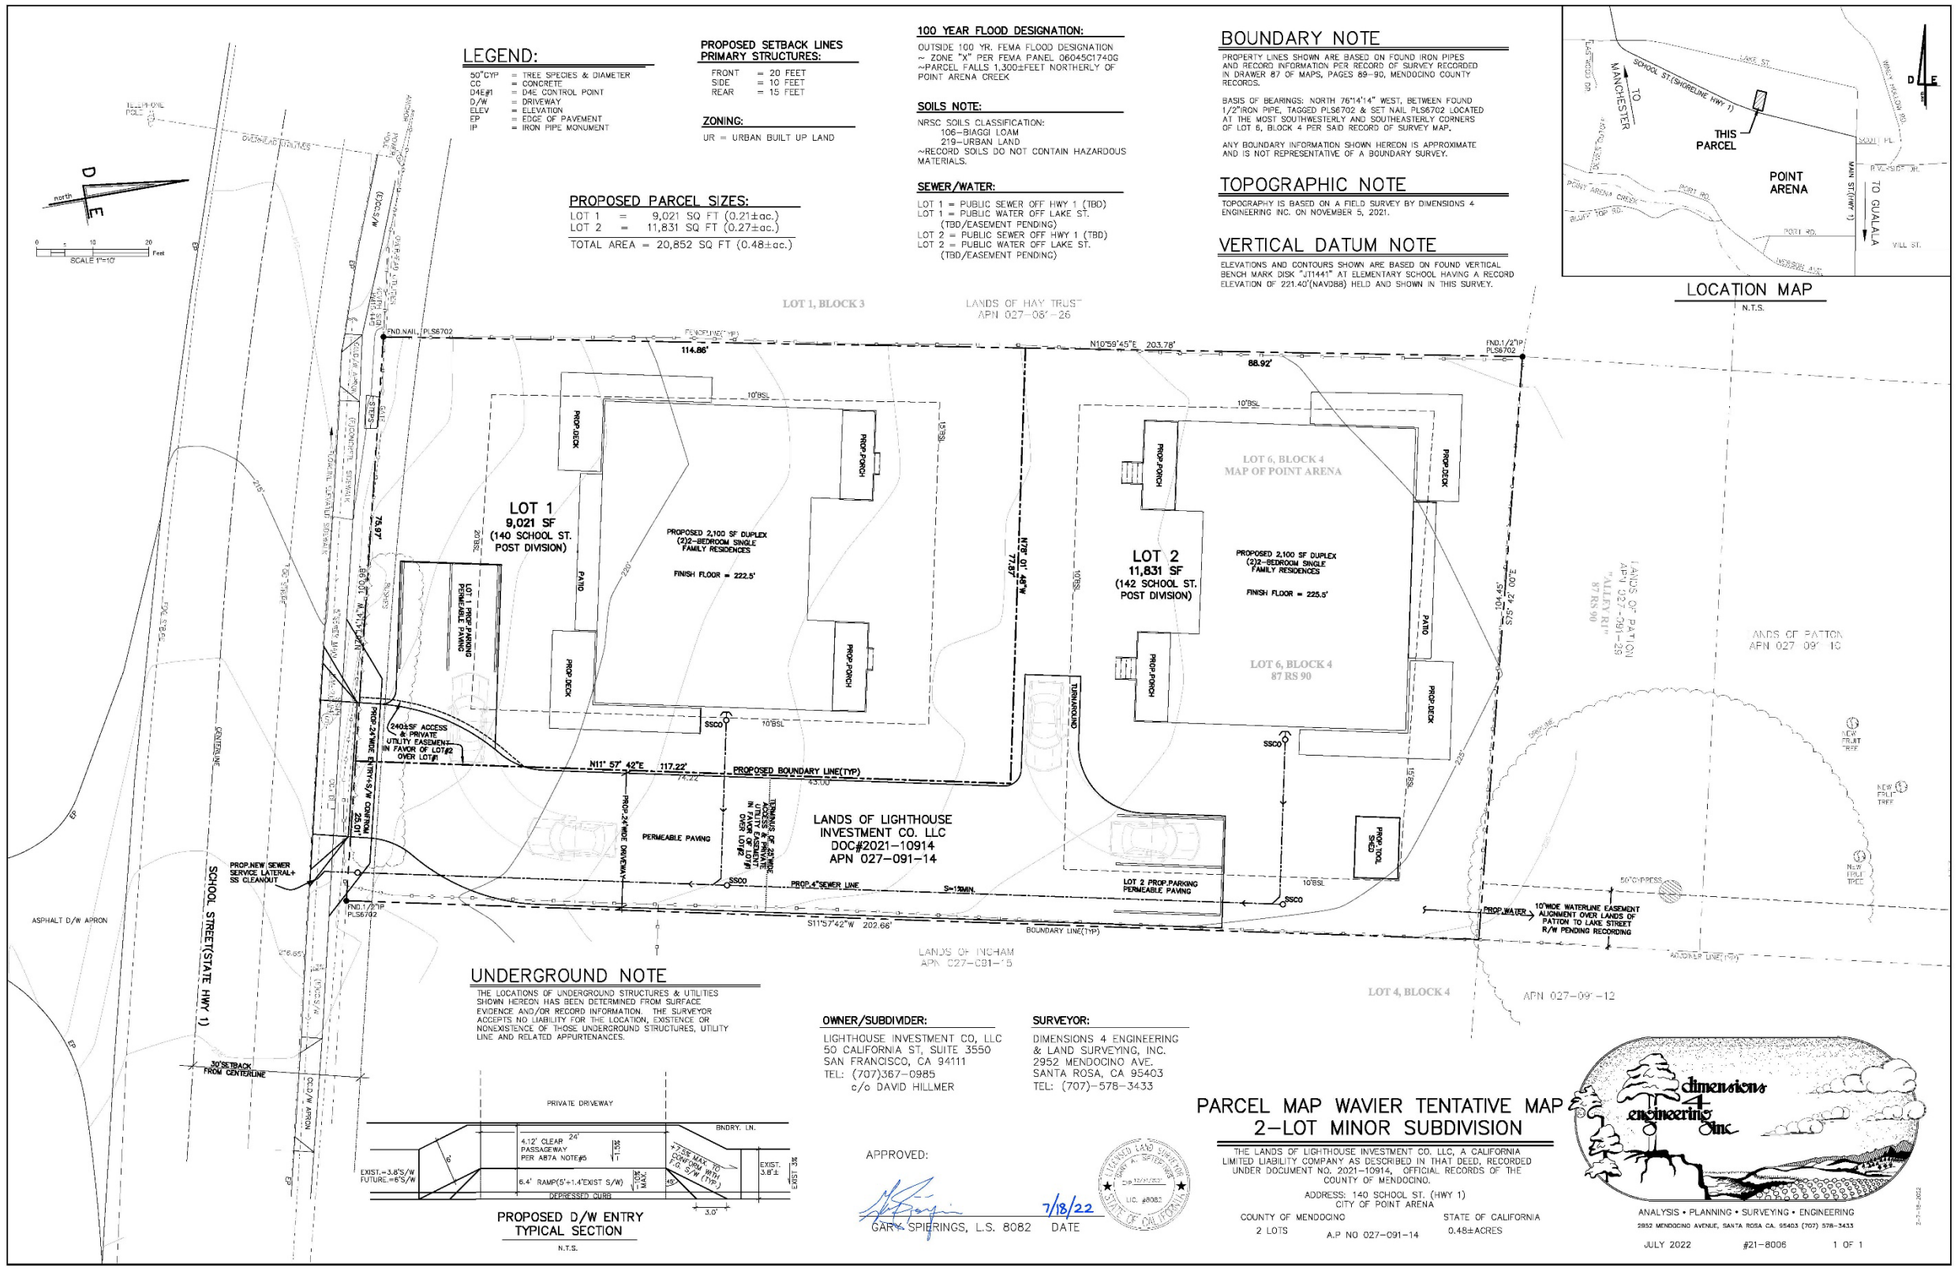

Appendix A-5: Plant Communities



Figure 5. Plant communities and vegetation map, revised January 21, 2022.