Township No. 35 North Range No. 1 East Mount Diablo Meridian

Read with Surveyor Gen letter of aug 12, 1874

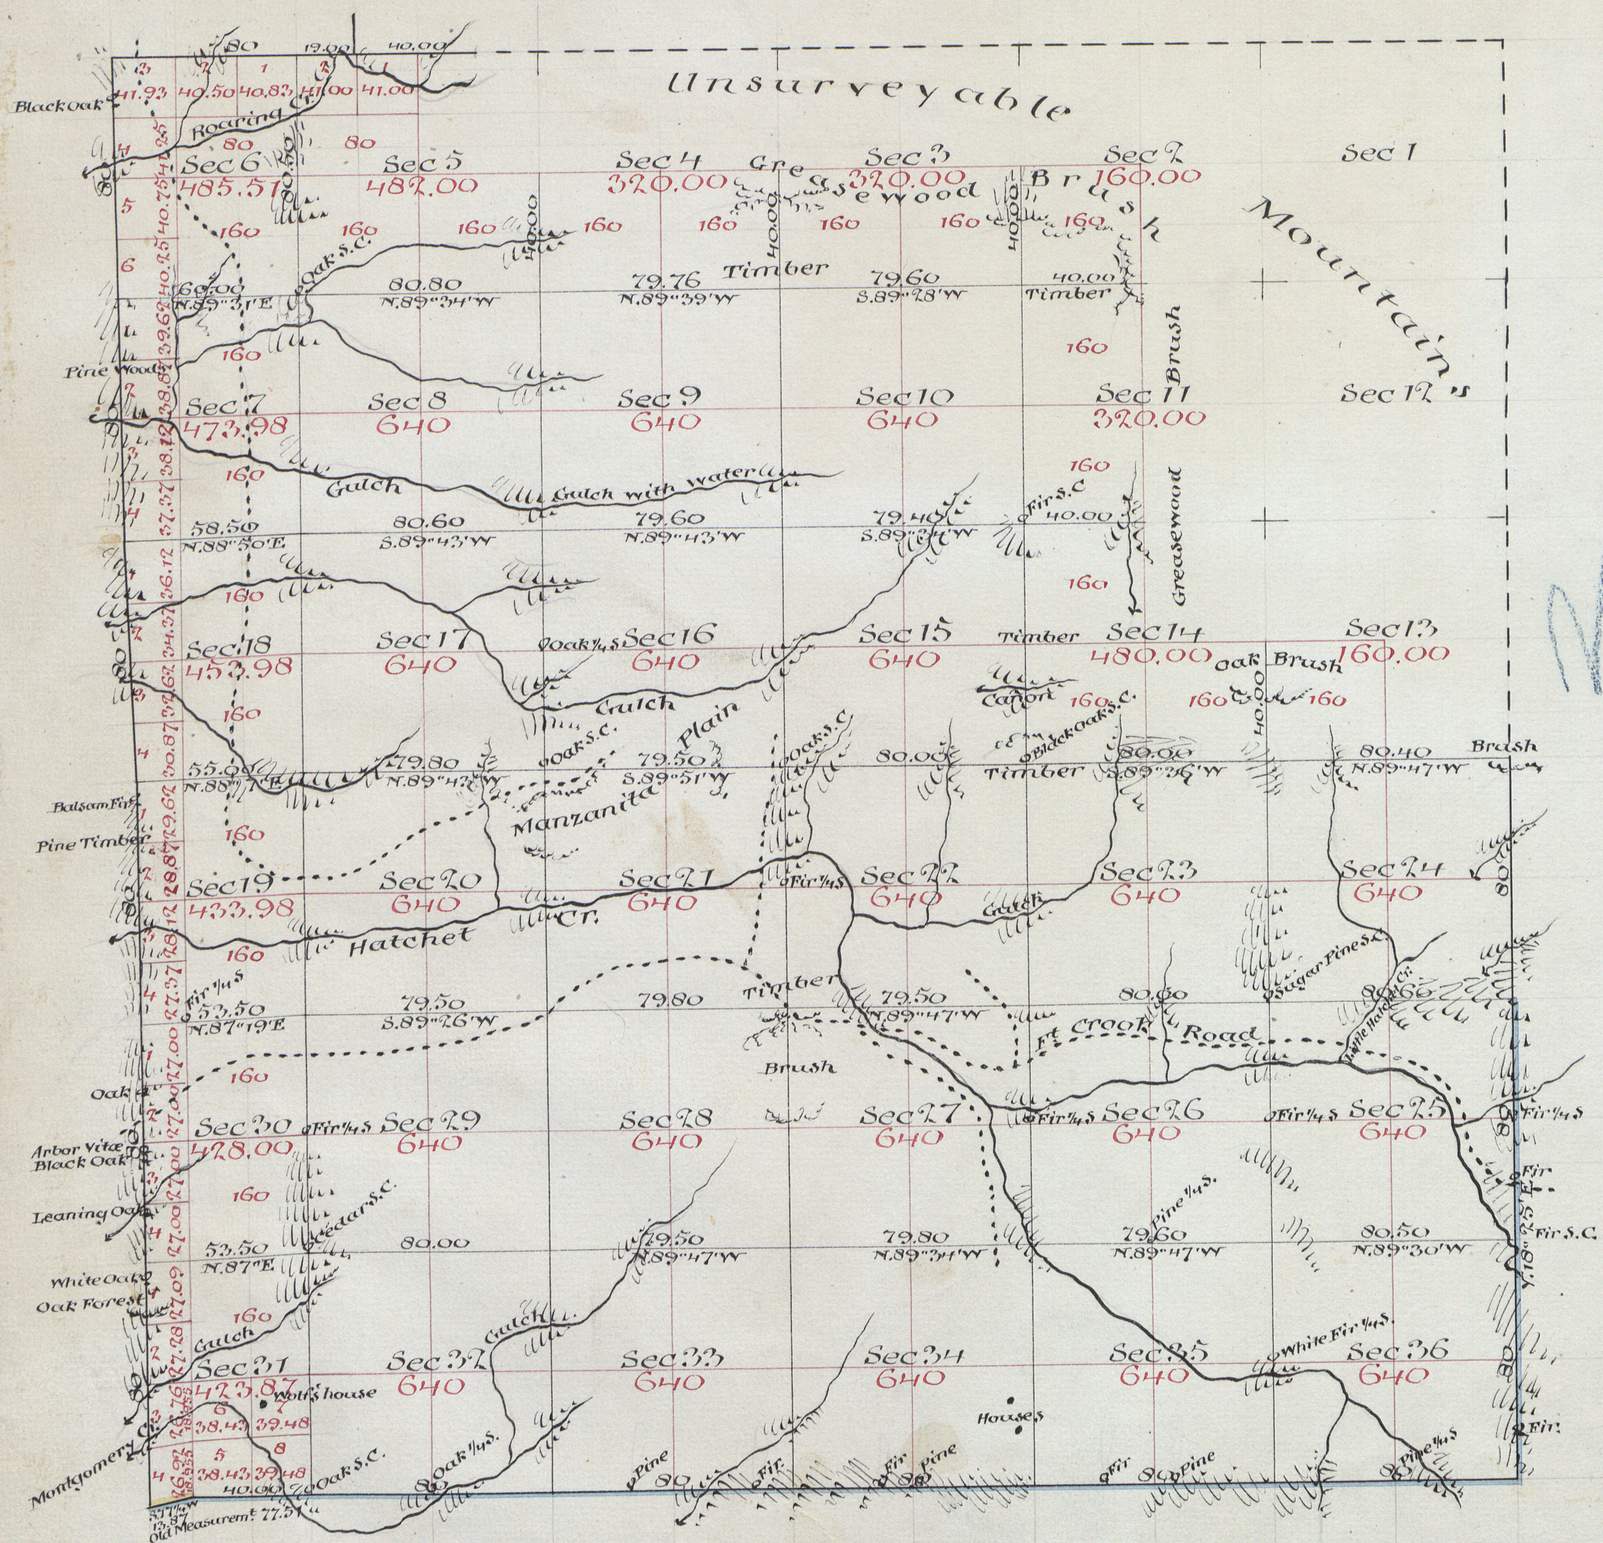

Aggregate Area of Public Land	18381.32 Acres
Estimated " " Unsurveyed Mountain Land	3538.00 "
Aggregate	21919.32 "

T^p line colored yellow resurveyed by Magee but not charged

Variation reported by Magee 18° 20' E

Surveys Designated	By whom Surveyed	Date of Contract	Amount of Surveys	When surveyed
T^p lines colored blue	G.P. Ingalls	September 1st 1867		1867
W. bound. of T^p	W.J. Holman & S.F. Swayne	" 3d 1870		1870
N. " " "	William Magee	" 20th 1873	1 mi 40 chs 00 lks	1873
Rest of T^p lines	"	"	1 " 00 " 00 "	1873
Section lines	"	"	51 " 39 " 26 "	October 8th 1873

The above Map of Township No. 35 North Range No. 1 East, Mount Diablo Meridian is strictly conformable to the field notes of the Surveys thereof, on file in this Office which have been examined and approved

Surveyor General's Office
San Francisco California
July 20th 1874

Jos. P. Stratton
Surv. Gen. Cal.

Filed in District Land Office Aug. 1. 1874

Plat posted in Tract Book
Sept. 25. 1874.
Turner.