

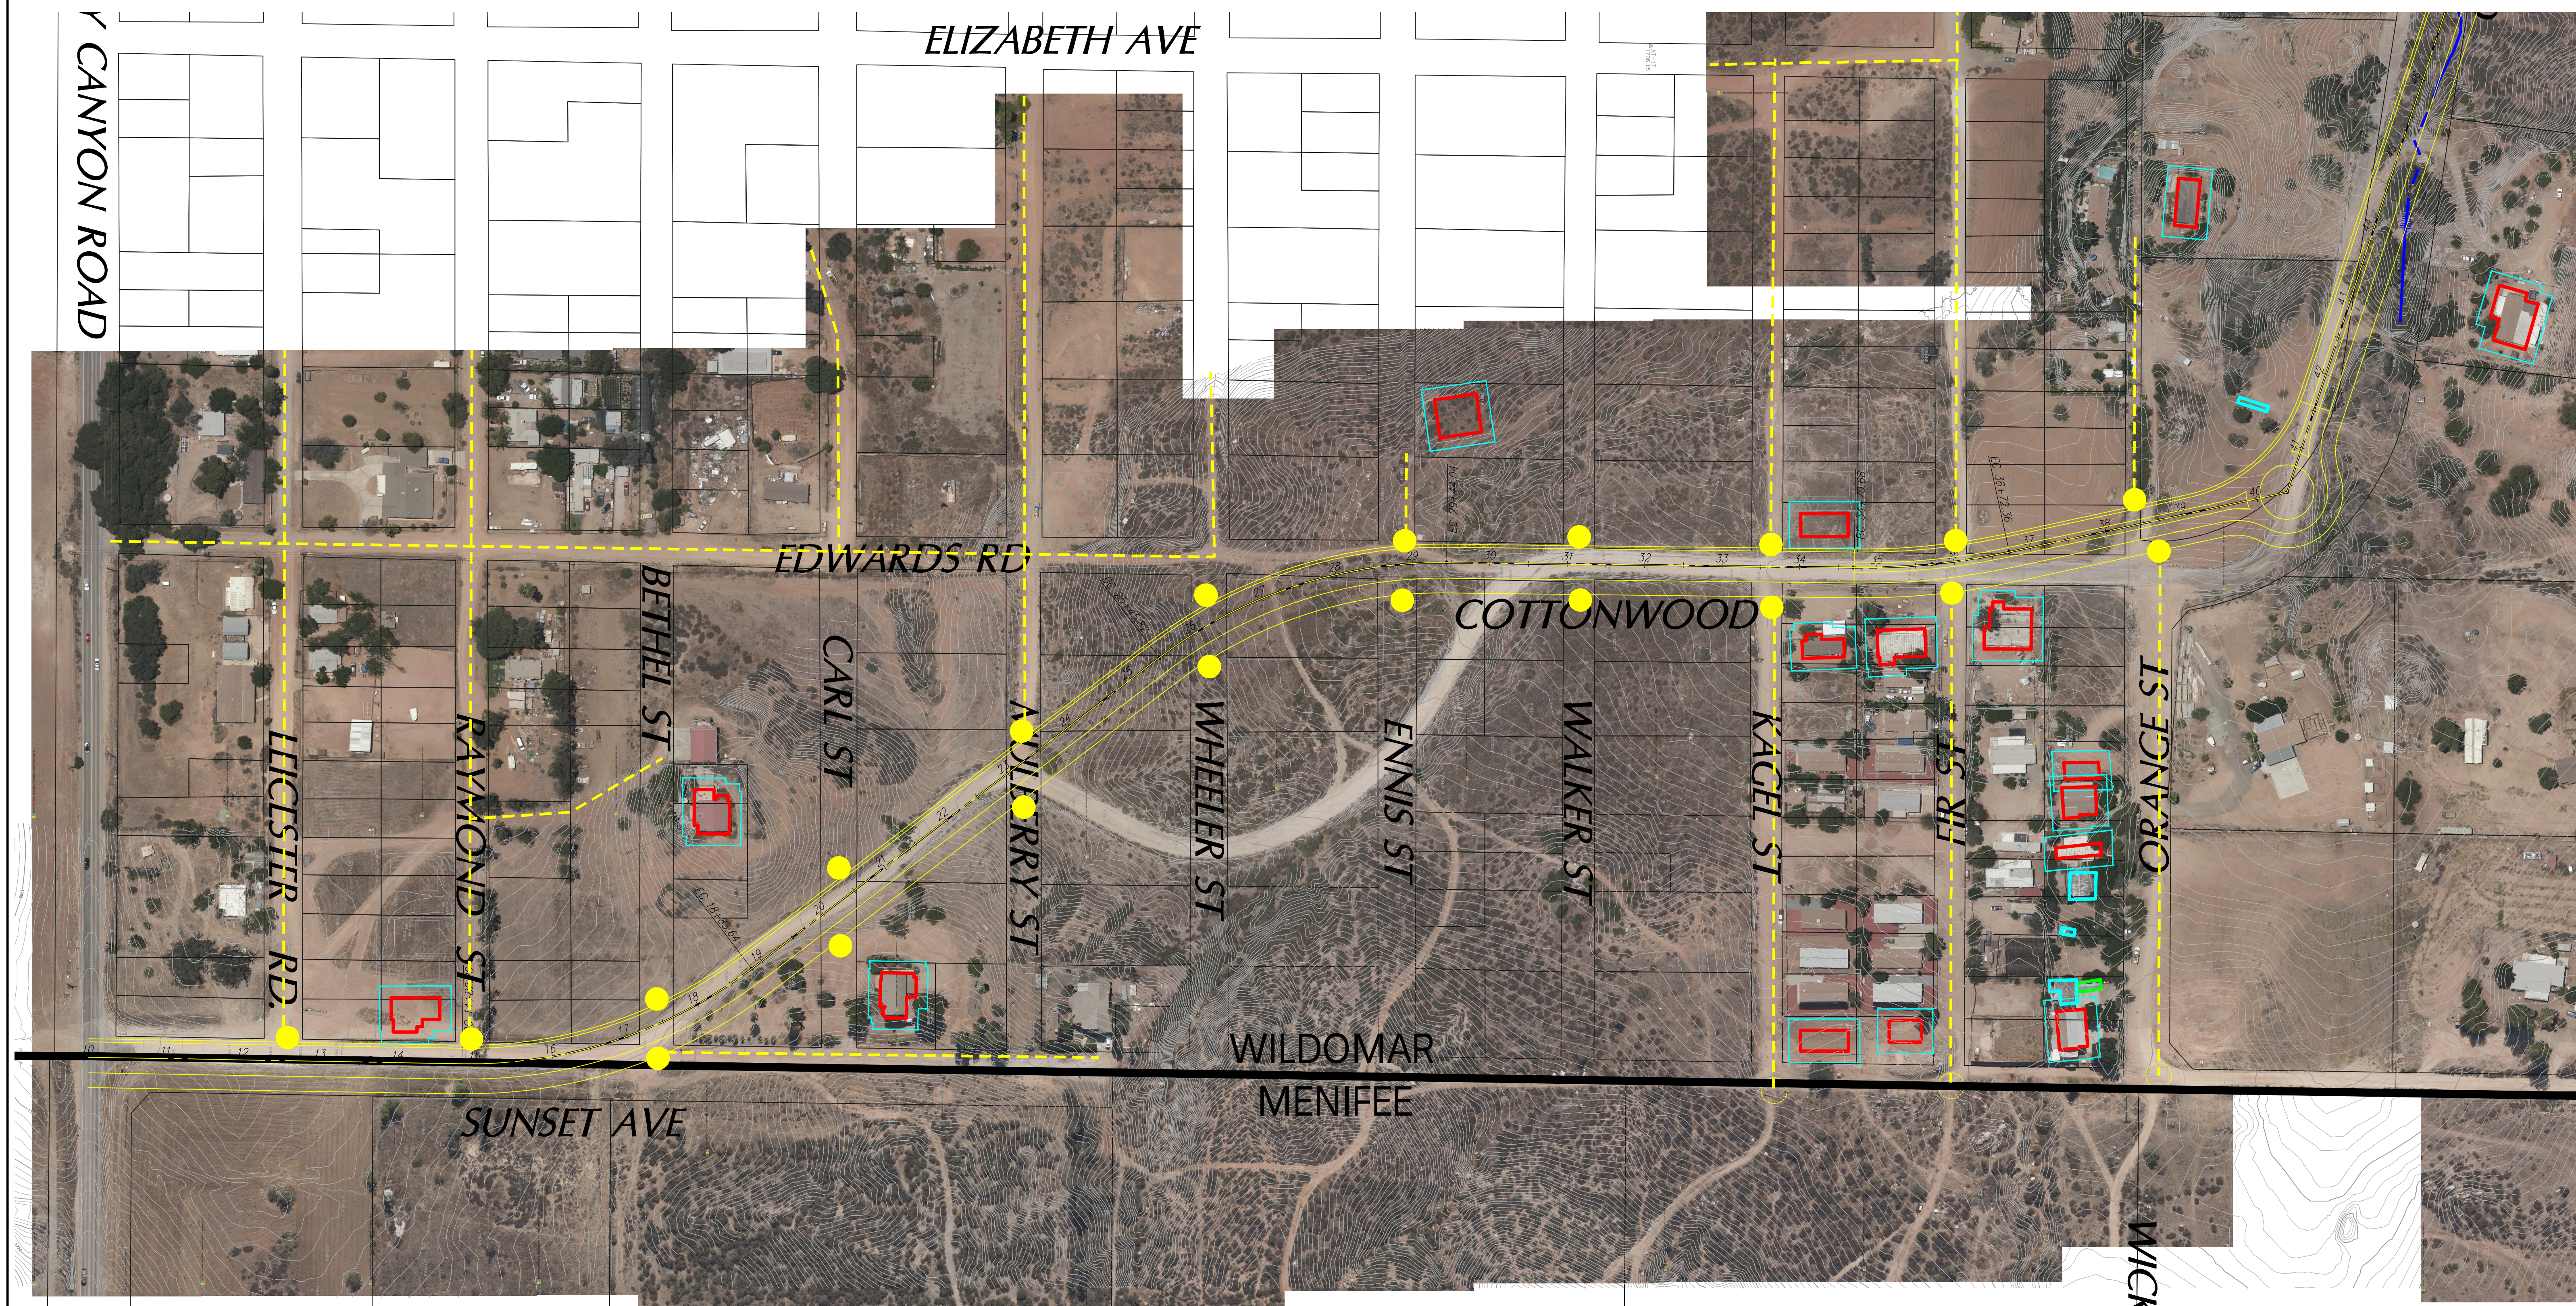
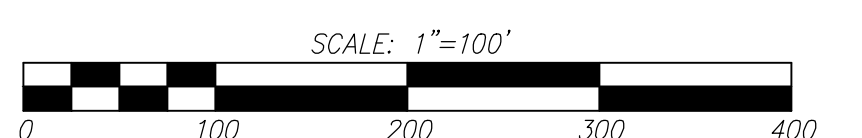


-  *END OF EXISTING DIRT ROAD*
 *LEGAL ACCESS POINT*
 *EXISTING ACCESS ROUTES*
 *EXISTING FLOWLINE*
 *PERMANENT STRUCTURE WITH SETBACK LINE*
 *EXISTING TRAILER*
 *EXISTING SHED*

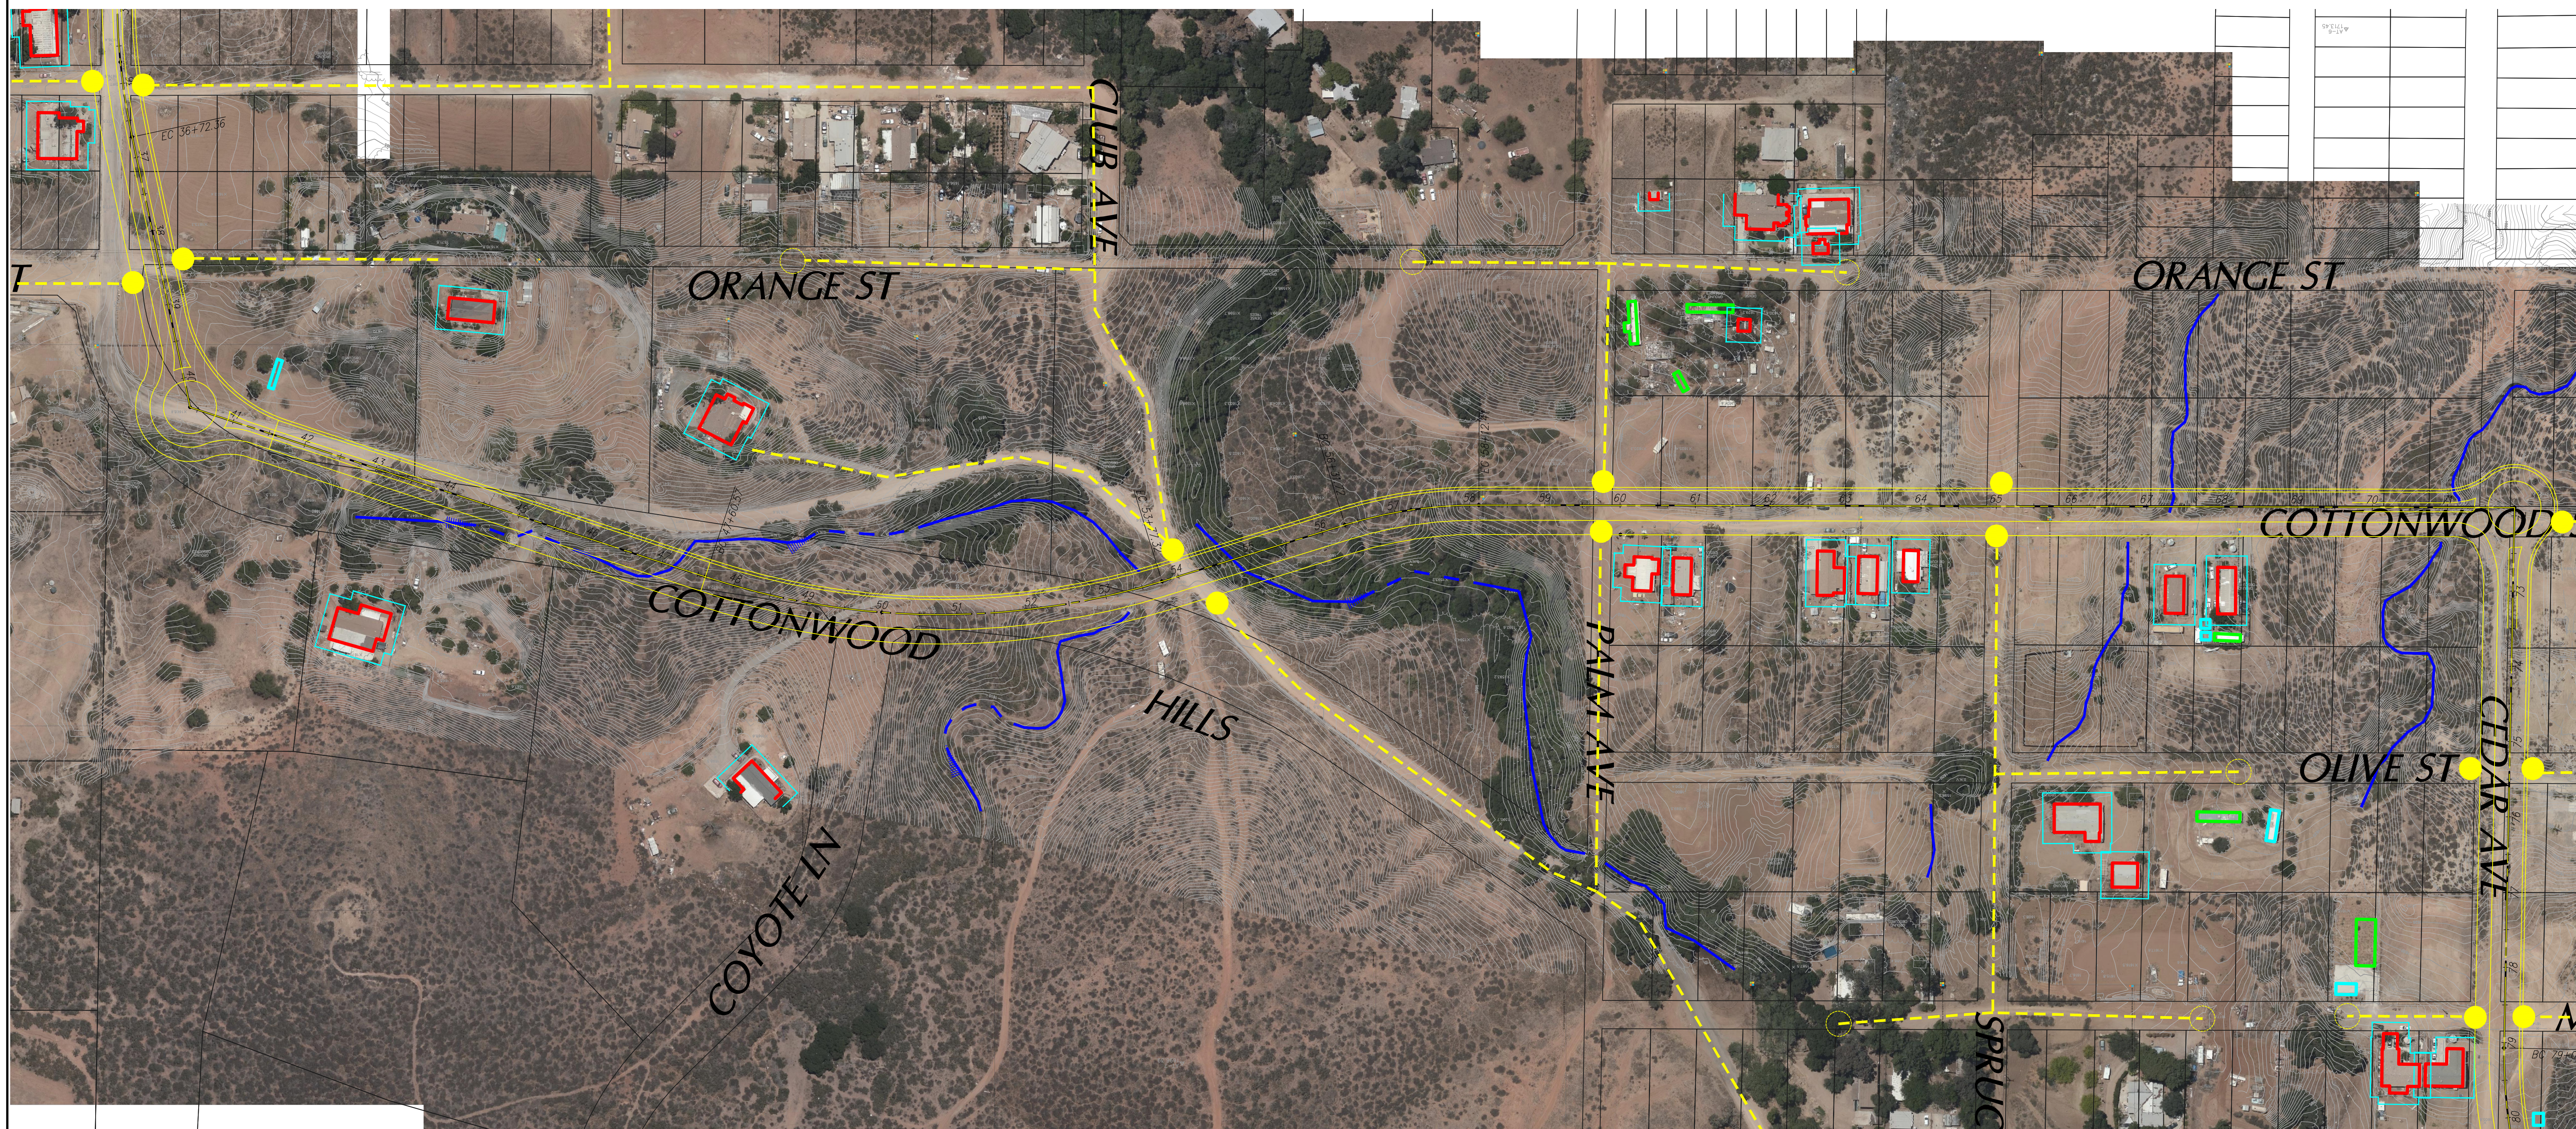


SHEET 1 OF 4


COTTONWOOD - ALIGNMENT 4A - 600'R MIN CENTERLINE

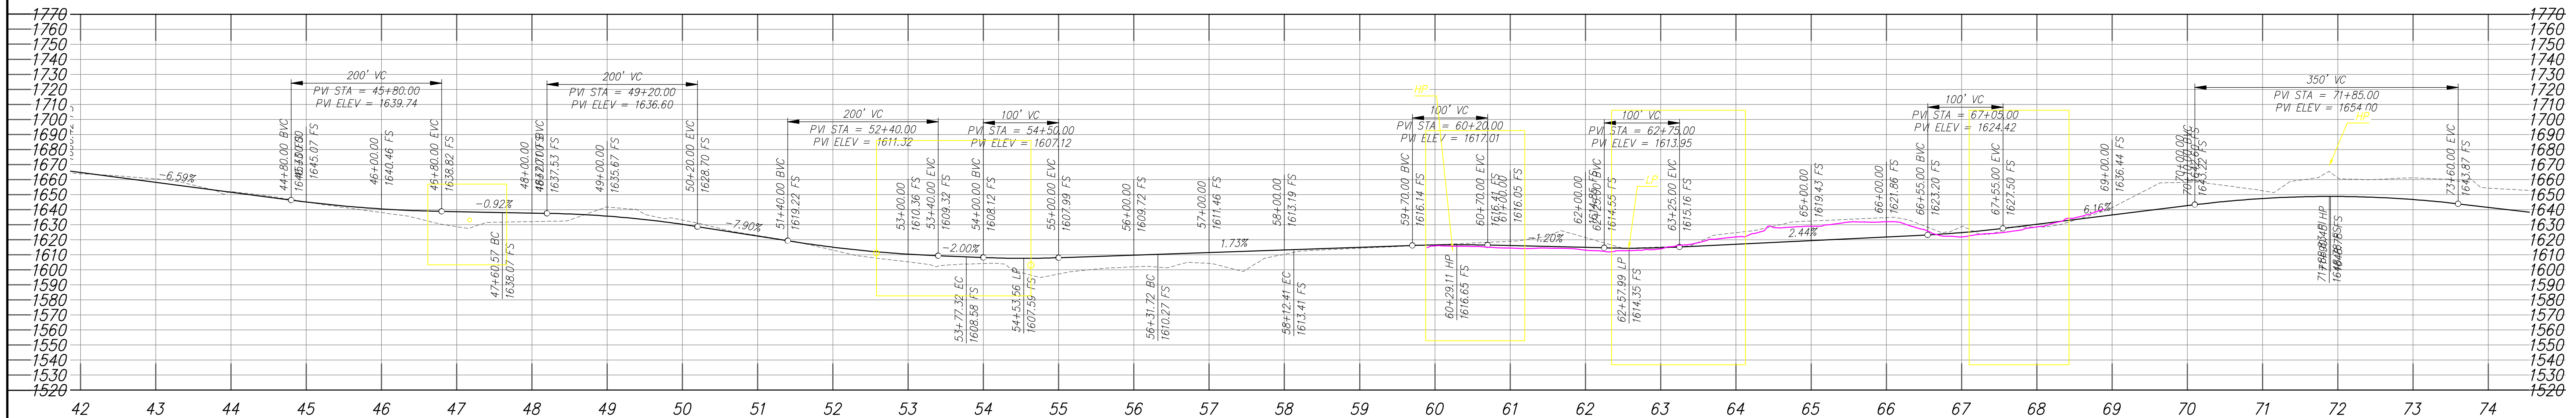

- LEGEND**
- END OF EXISTING DIRT ROAD
 - LEGAL ACCESS POINT
 - EXISTING ACCESS ROUTES
 - EXISTING FLOWLINE
 - PERMANENT STRUCTURE WITH SETBACK LINE
 - EXISTING TRAILER
 - EXISTING SHED

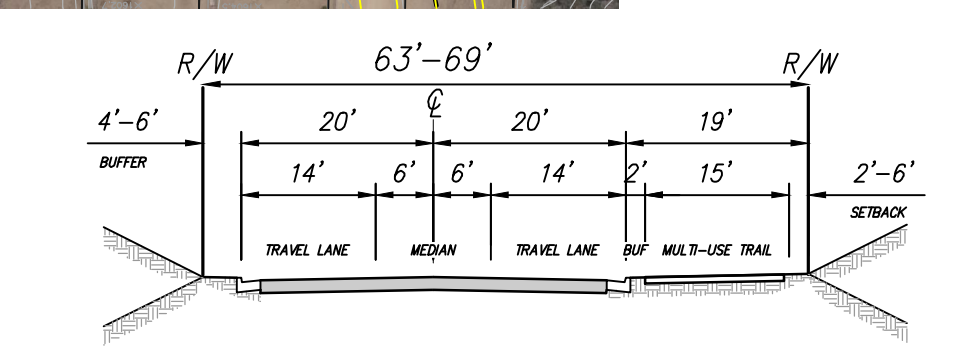





COTTONWOOD CANYON RD (STRIPED MEDIAN)
FROM BUNDY CANYON TO CEDAR MESA

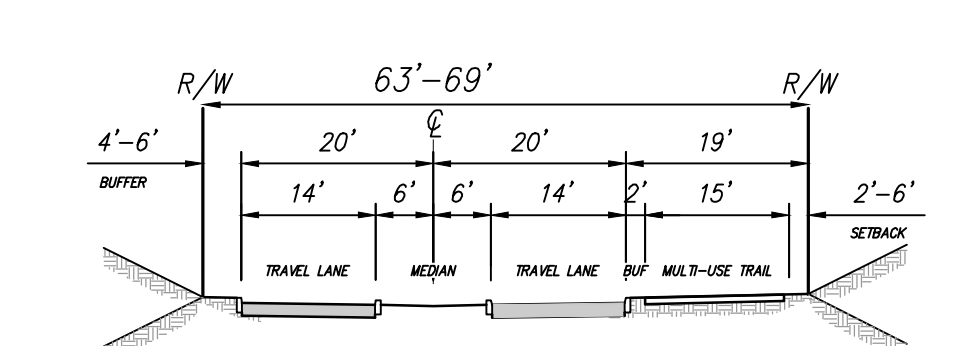


COTTONWOOD CANYON RD (INVERTED MEDIAN)
FROM BUNDY CANYON TO CEDAR MESA

COTTONWOOD - ALIGNMENT 4A - 600'R MIN CENTERLINE

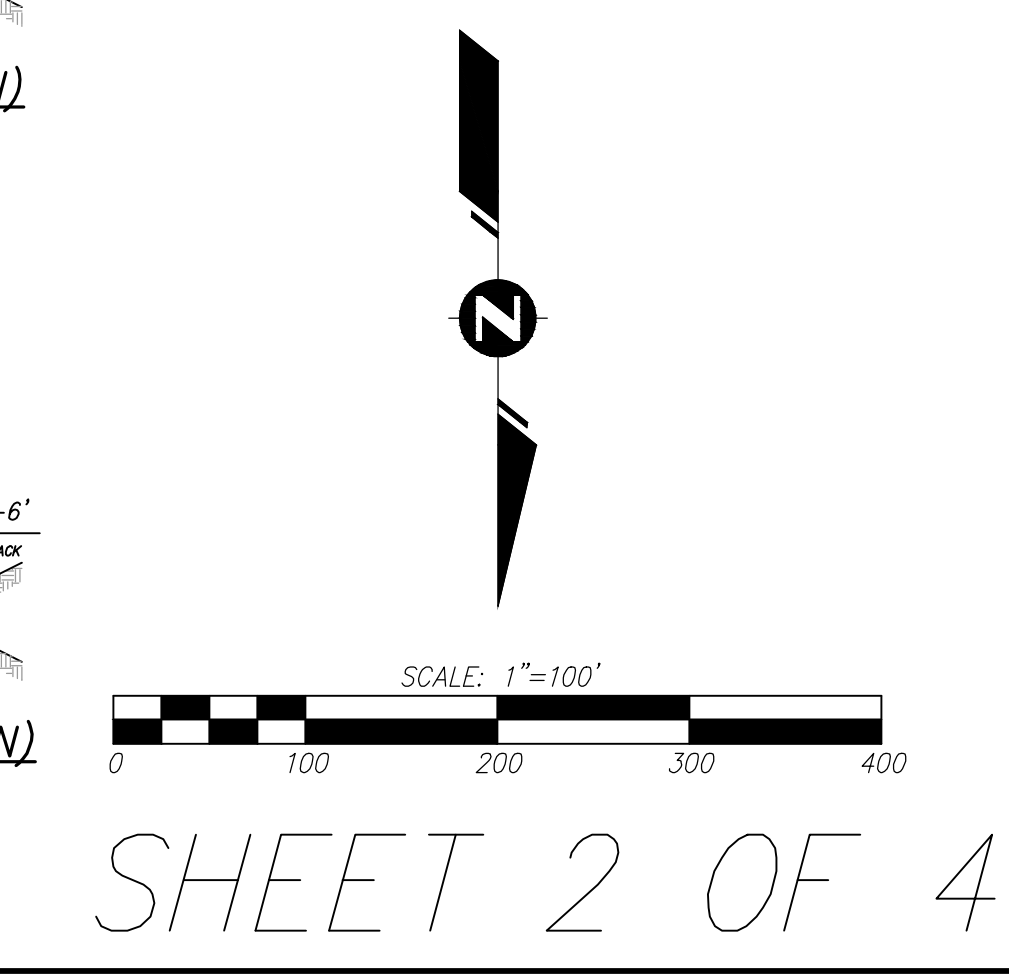

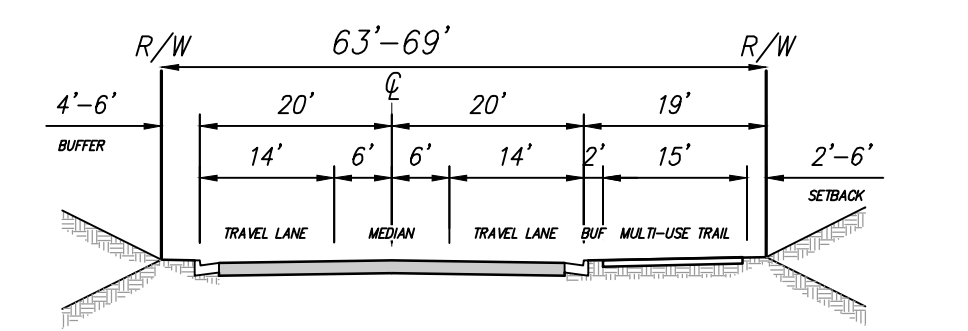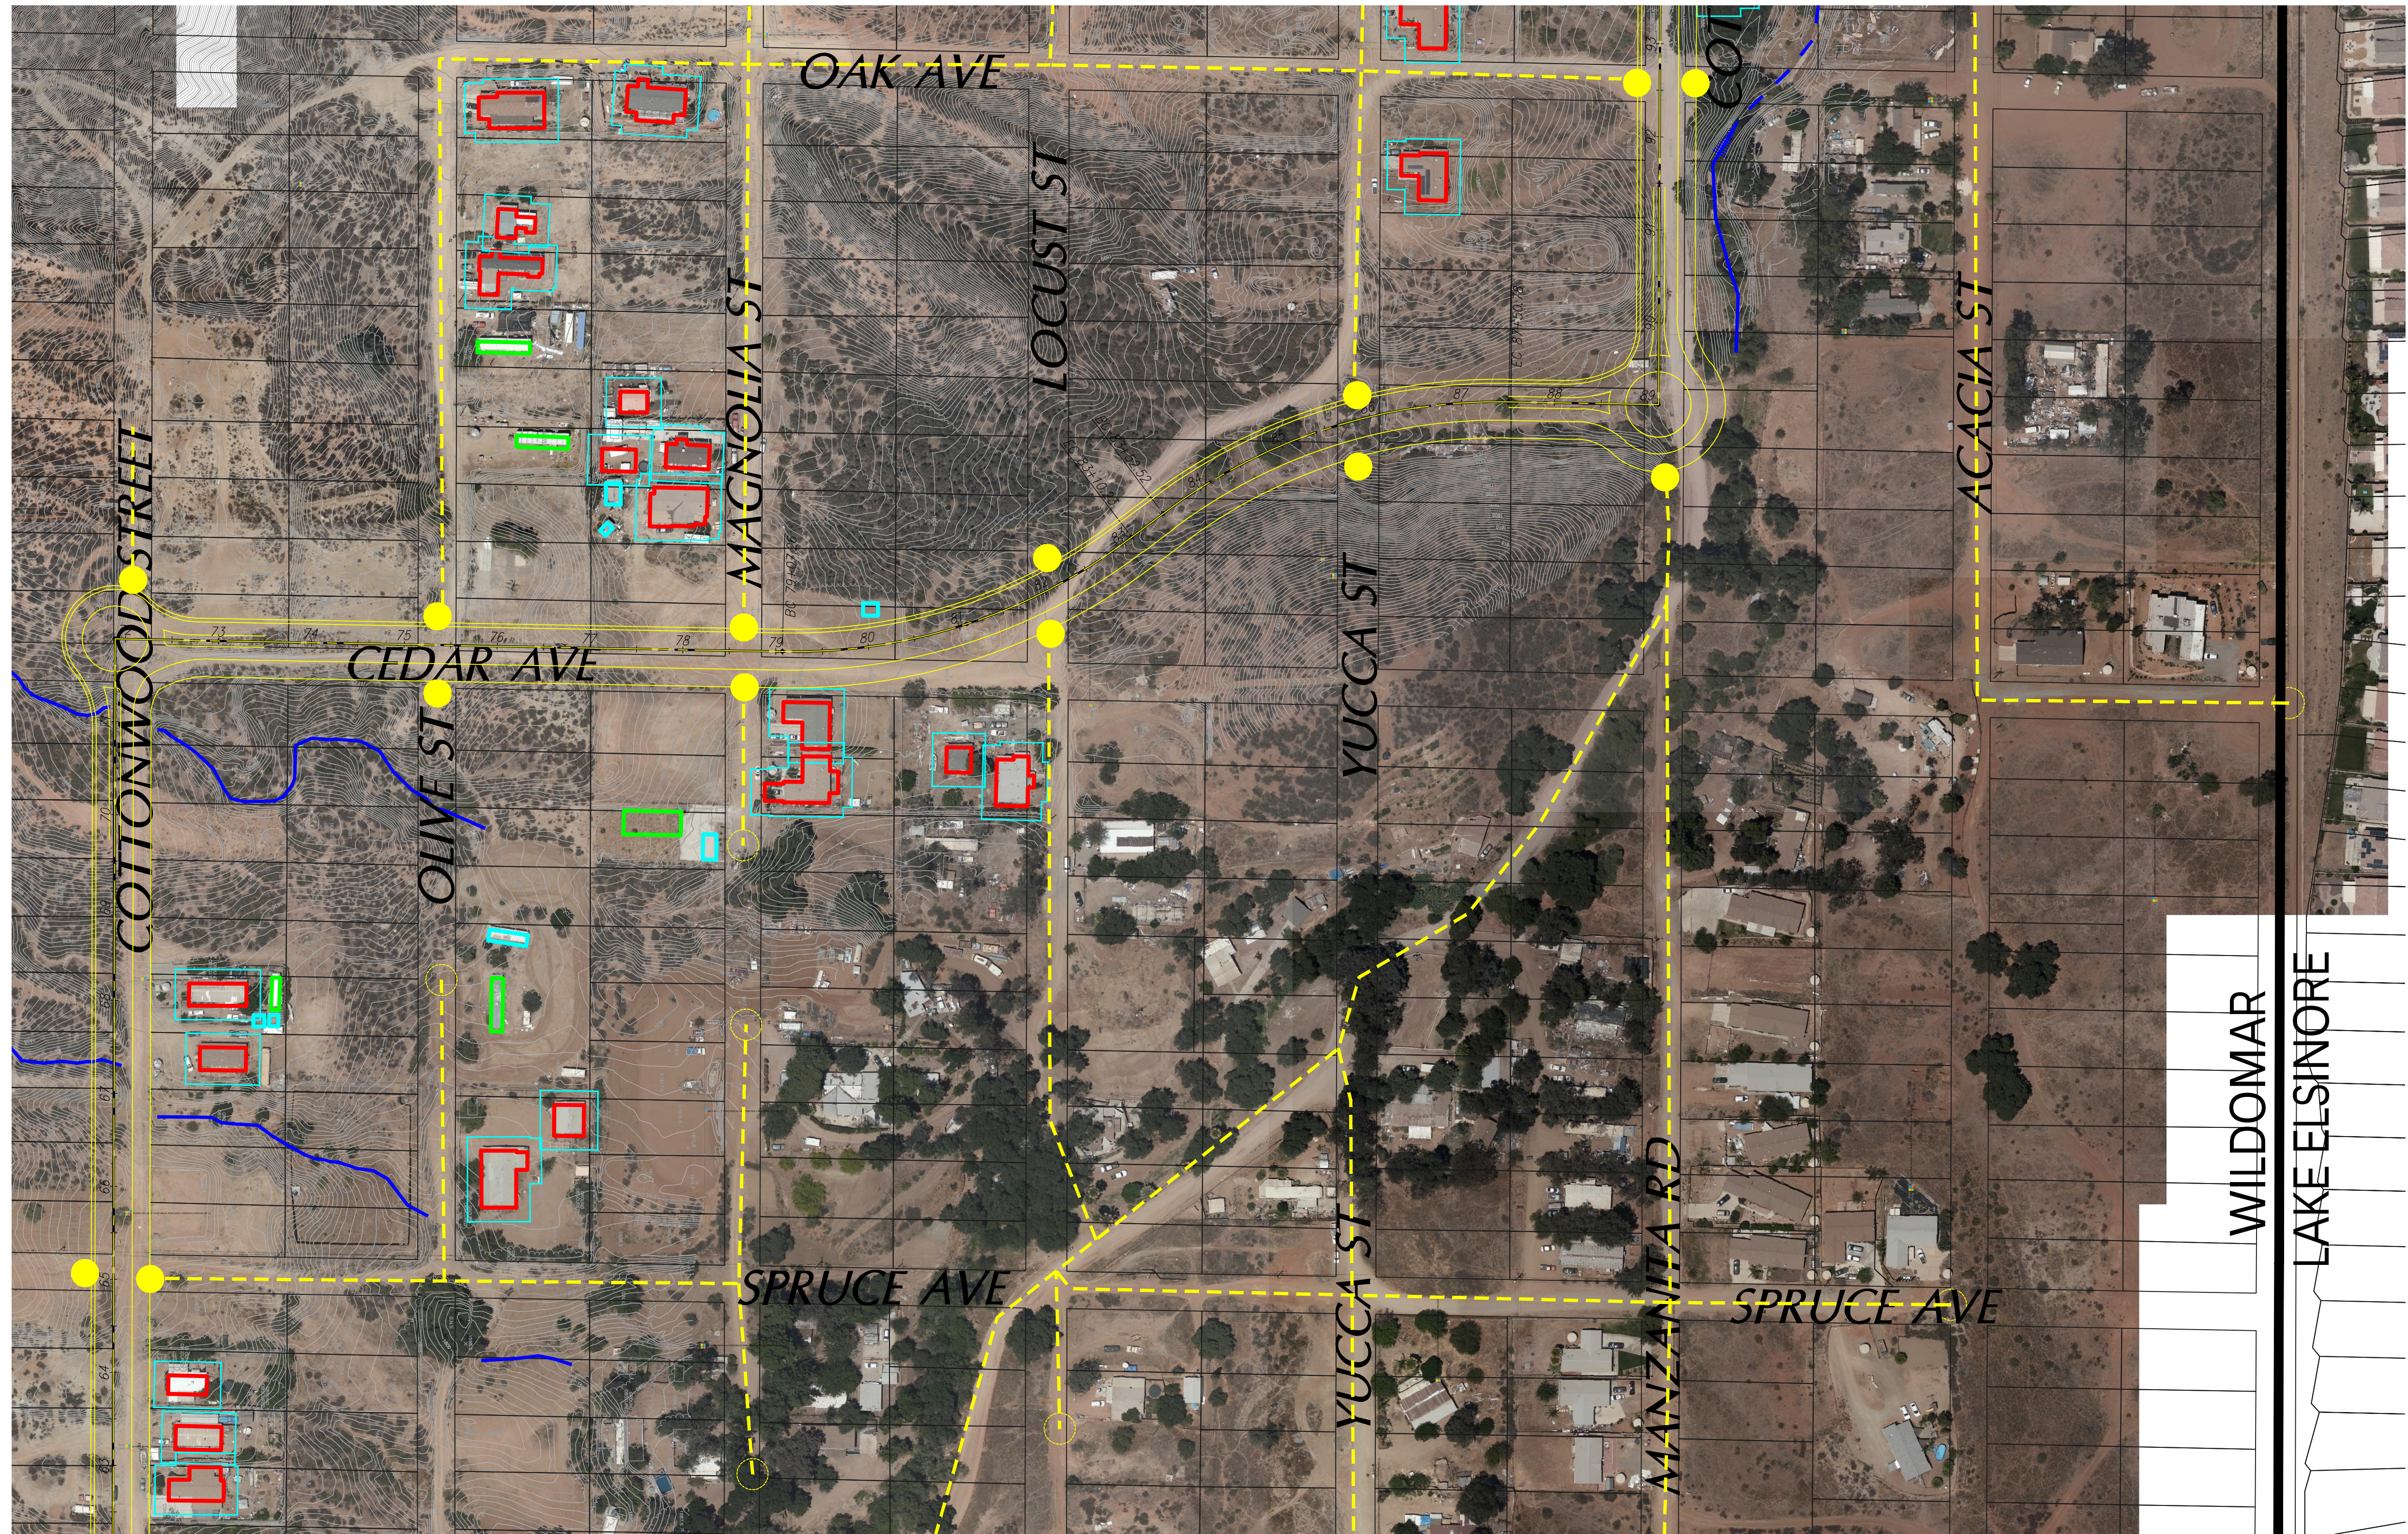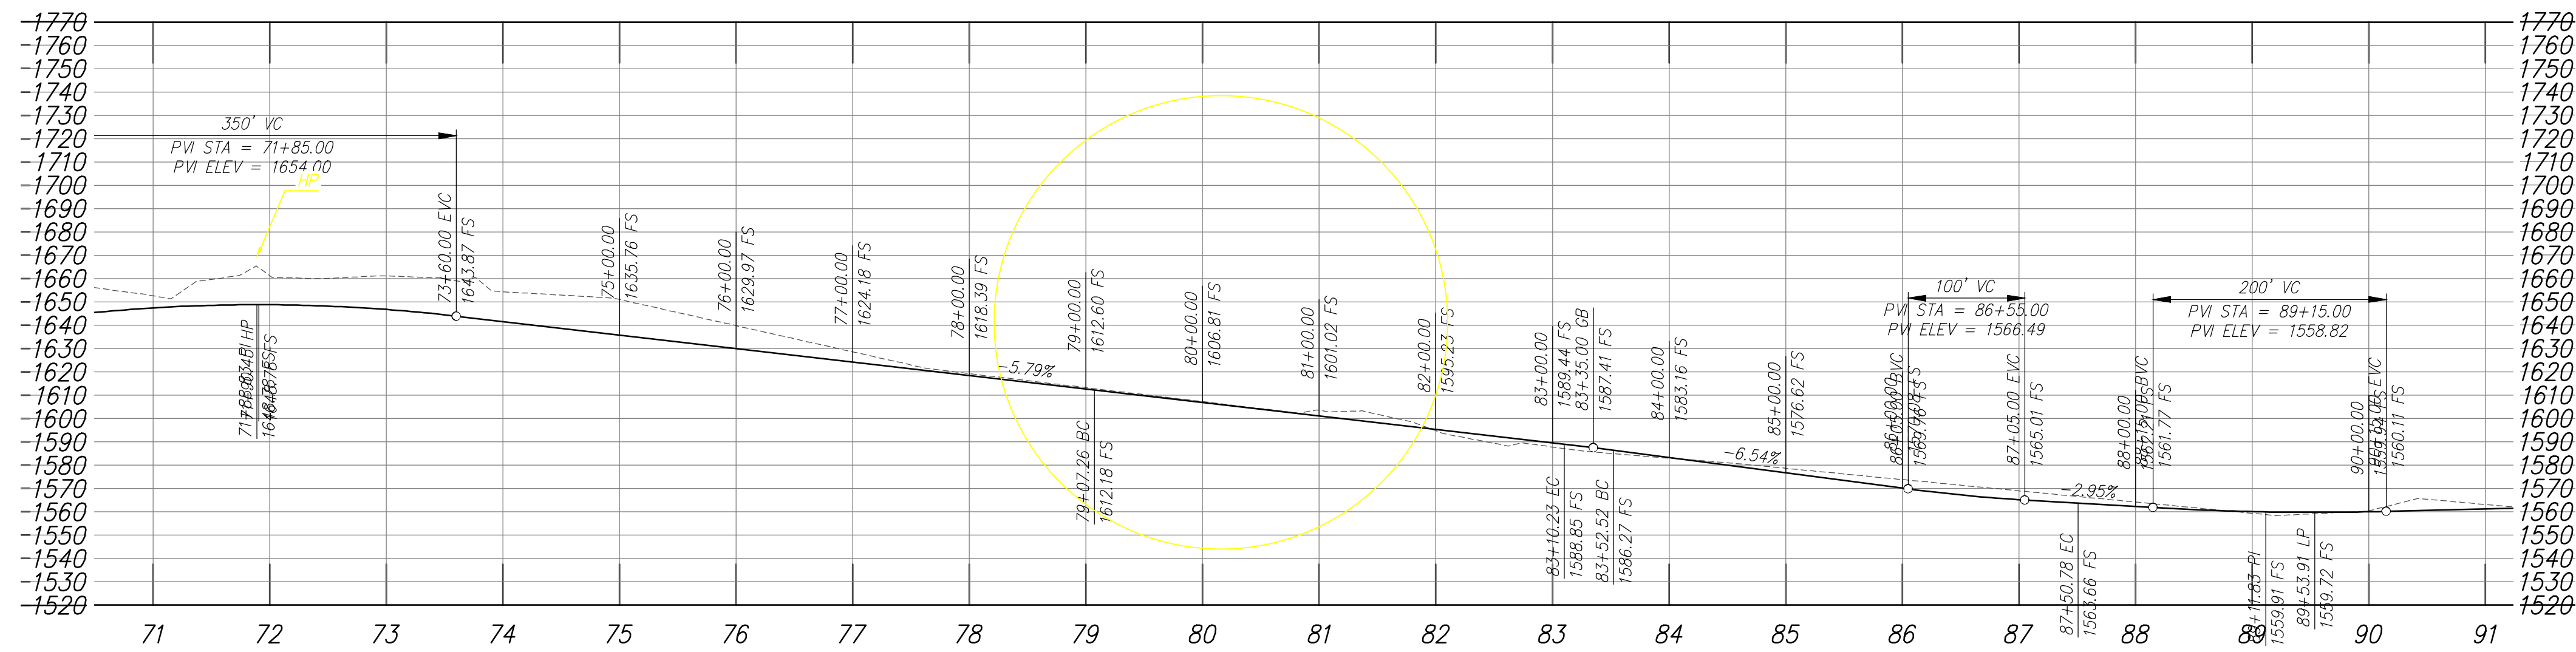


COTTONWOOD CANYON RD (STRIPED MEDIAN)
FROM BUNDY CANYON TO CEDAR MESA


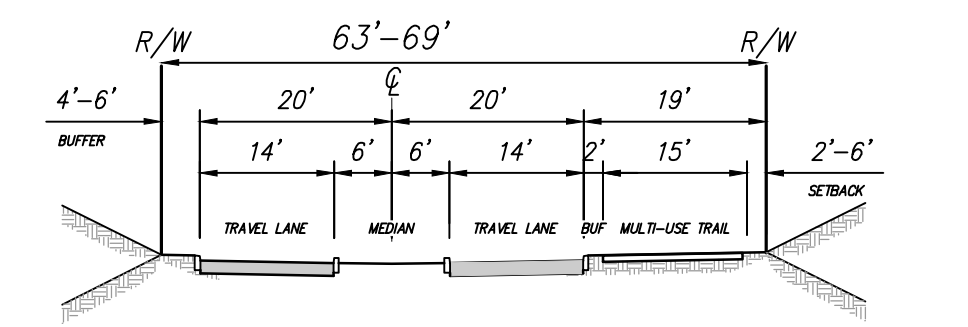


COTTONWOOD CANYON RD (INVERTED MEDIAN)
FROM BUNDY CANYON TO CEDAR MESA


- LEGEND**
- END OF EXISTING DIRT ROAD
 - LEGAL ACCESS POINT
 - EXISTING ACCESS ROUTES
 - EXISTING FLOWLINE
 - PERMANENT STRUCTURE WITH SETBACK LINE
 - EXISTING TRAILER
 - EXISTING SHED

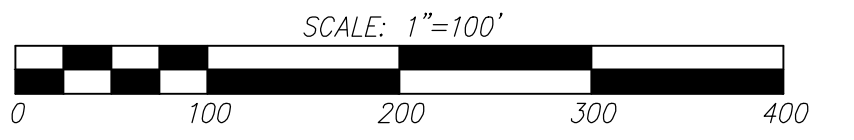

COTTONWOOD - ALIGNMENT 4A - 600'R MIN CENTERLINE

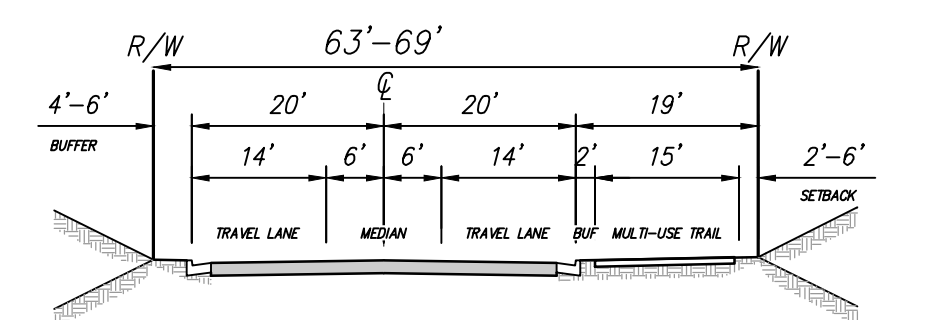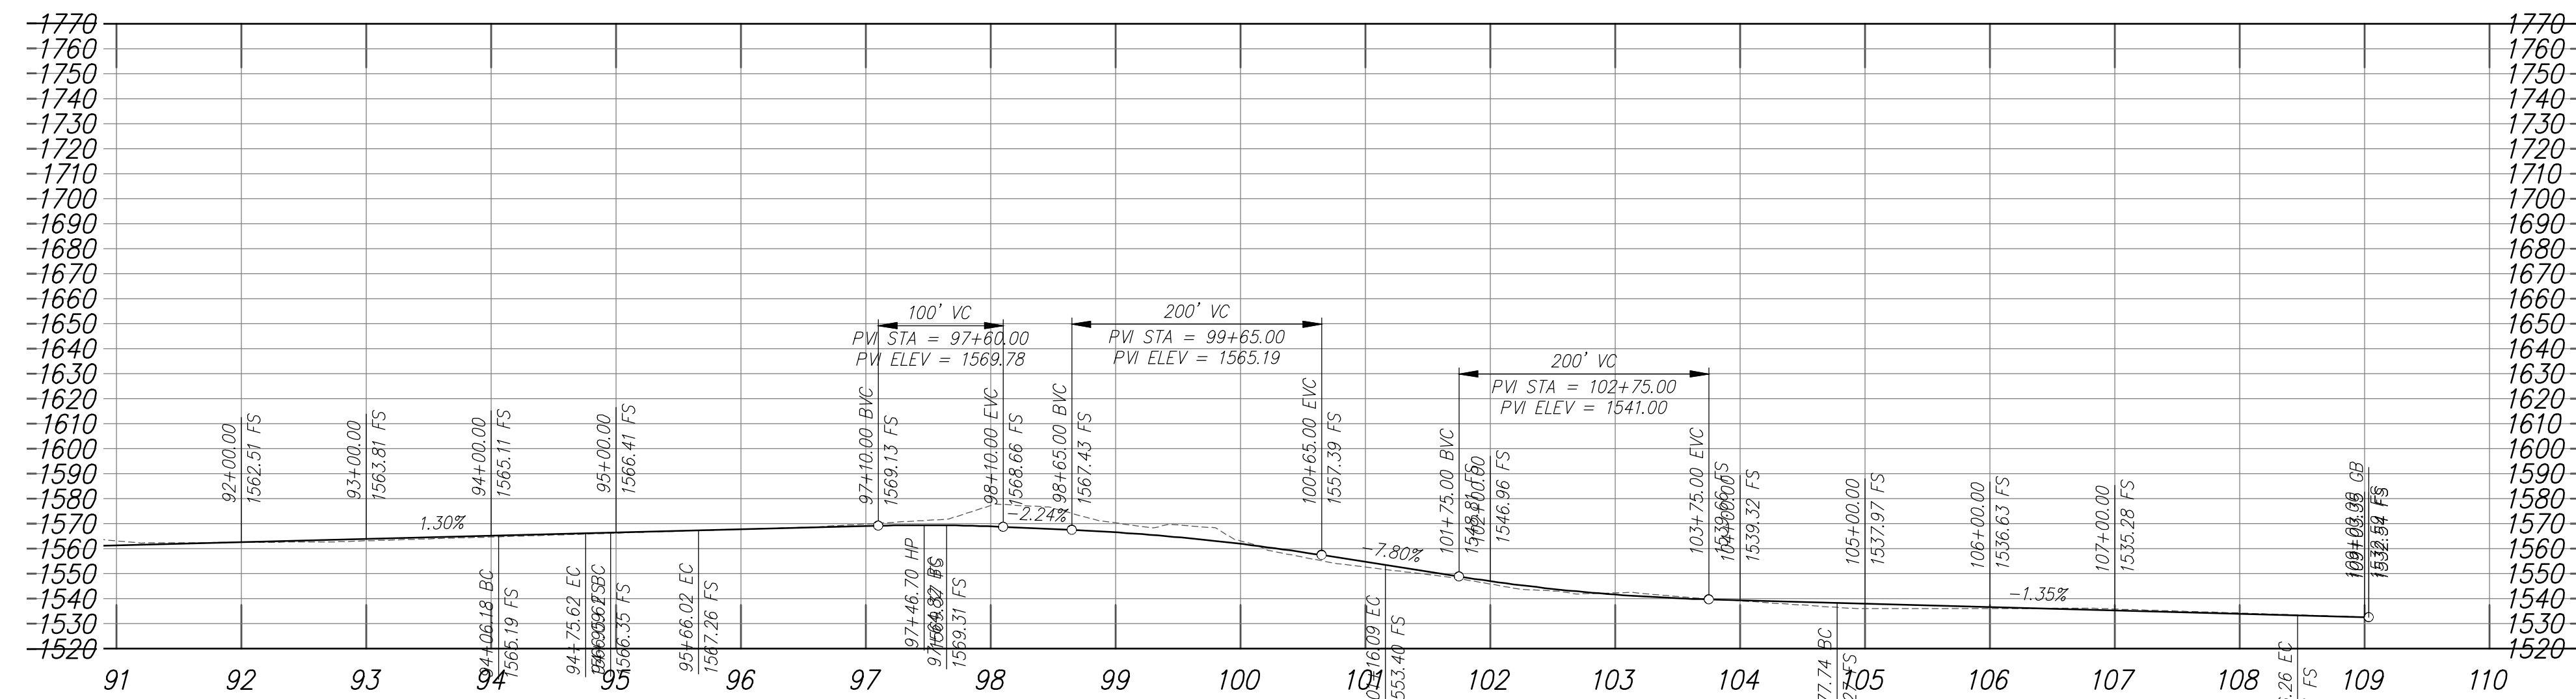


COTTONWOOD CANYON RD (STRIPED MEDIAN)
FROM BUNDY CANYON TO CEDAR MESA

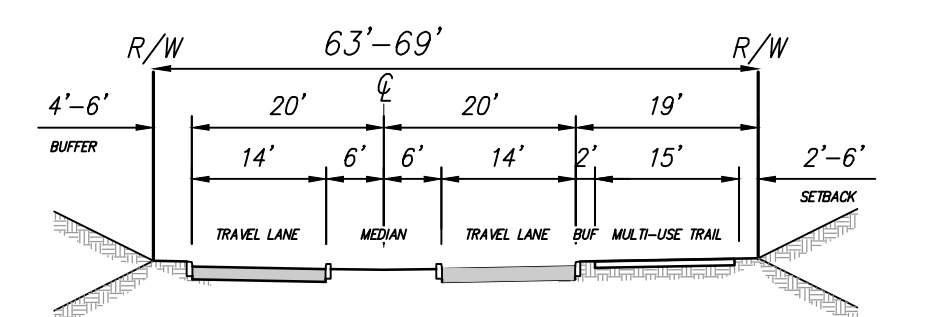

COTTONWOOD CANYON RD (INVERTED MEDIAN)
FROM BUNDY CANYON TO CEDAR MESA

LEGEND

- END OF EXISTING DIRT ROAD
- LEGAL ACCESS POINT
- EXISTING ACCESS ROUTES
- EXISTING FLOWLINE
- PERMANENT STRUCTURE WITH SETBACK LINE
- EXISTING TRAILER
- EXISTING SHED

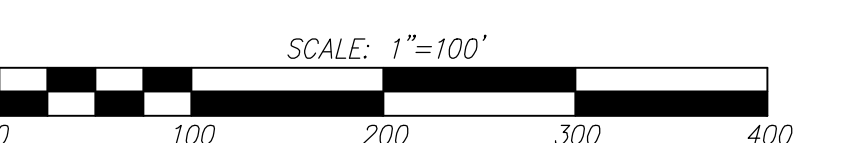

COTTONWOOD - ALIGNMENT 4A - 600'R MIN CENTERLINE