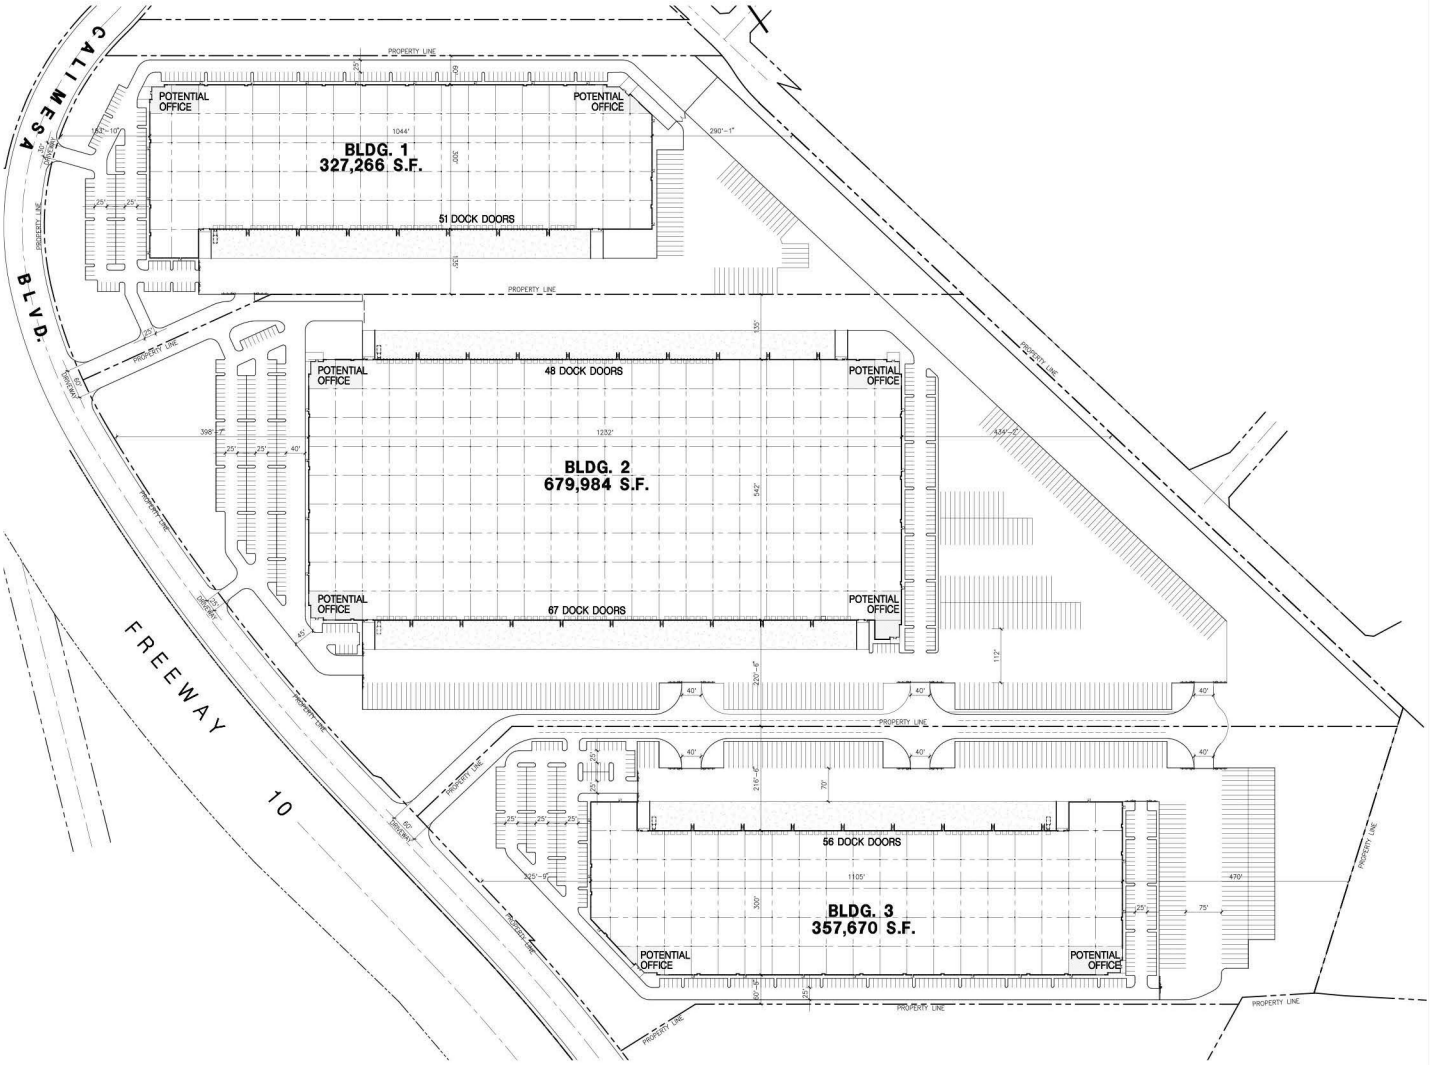

Source(s): HPA (10-12-2022)

Not to Scale

Proposed Development Plans and CUPs

Oak Valley North

JN: 1149-001
Date: December 2022